5/28/99

RALPH WHITEHEAD ASSOCIATES
CONSULTING ENGINEERS
P.O. BOX 35624
CHARLOTTE, NORTH CAROLINA 28235

25 0 50 HORIZ.
5 0 10 VERT.

CONST.REV.

R/W REV.

PROJECT REFERENCE NO.	SHEET NO.
37613, ETC.	29
ROADWAY DESIGN ENGINEER	HYDRAULICS ENGINEER

-L-

SEE SHEET 28 FOR -L- PLAN

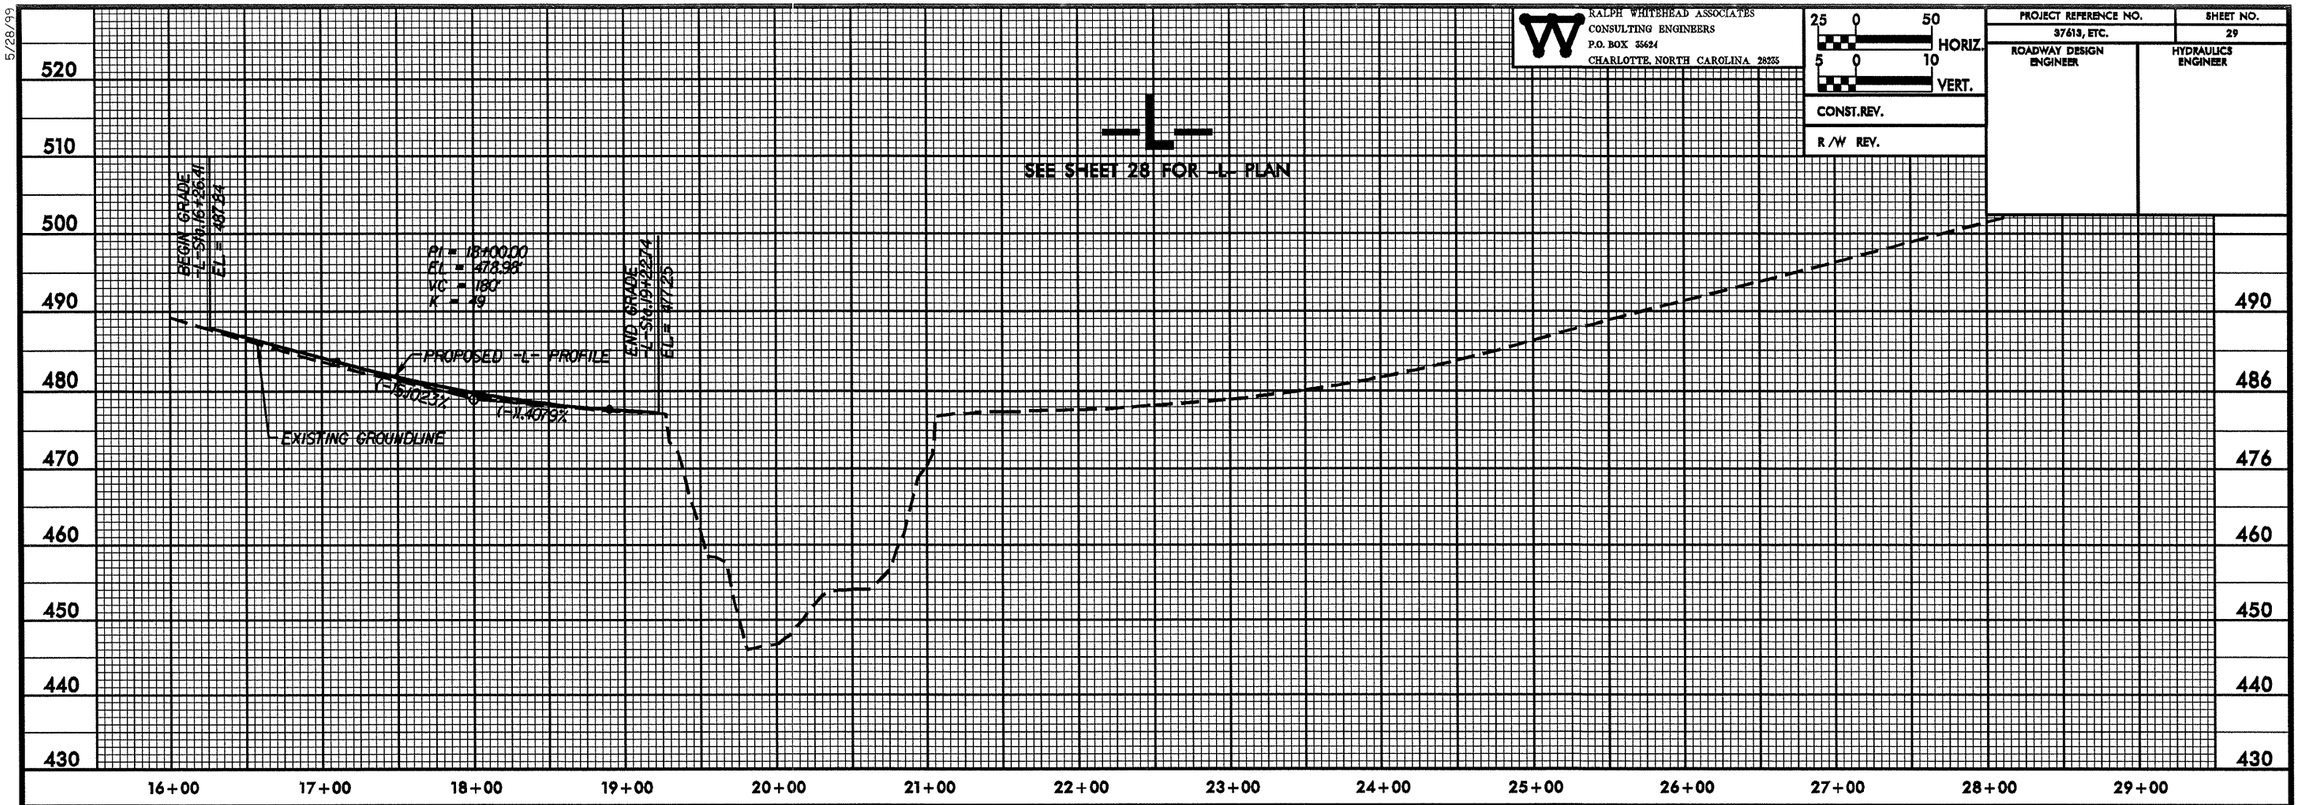

-Y-

SEE SHEET 28 FOR -Y- PLAN

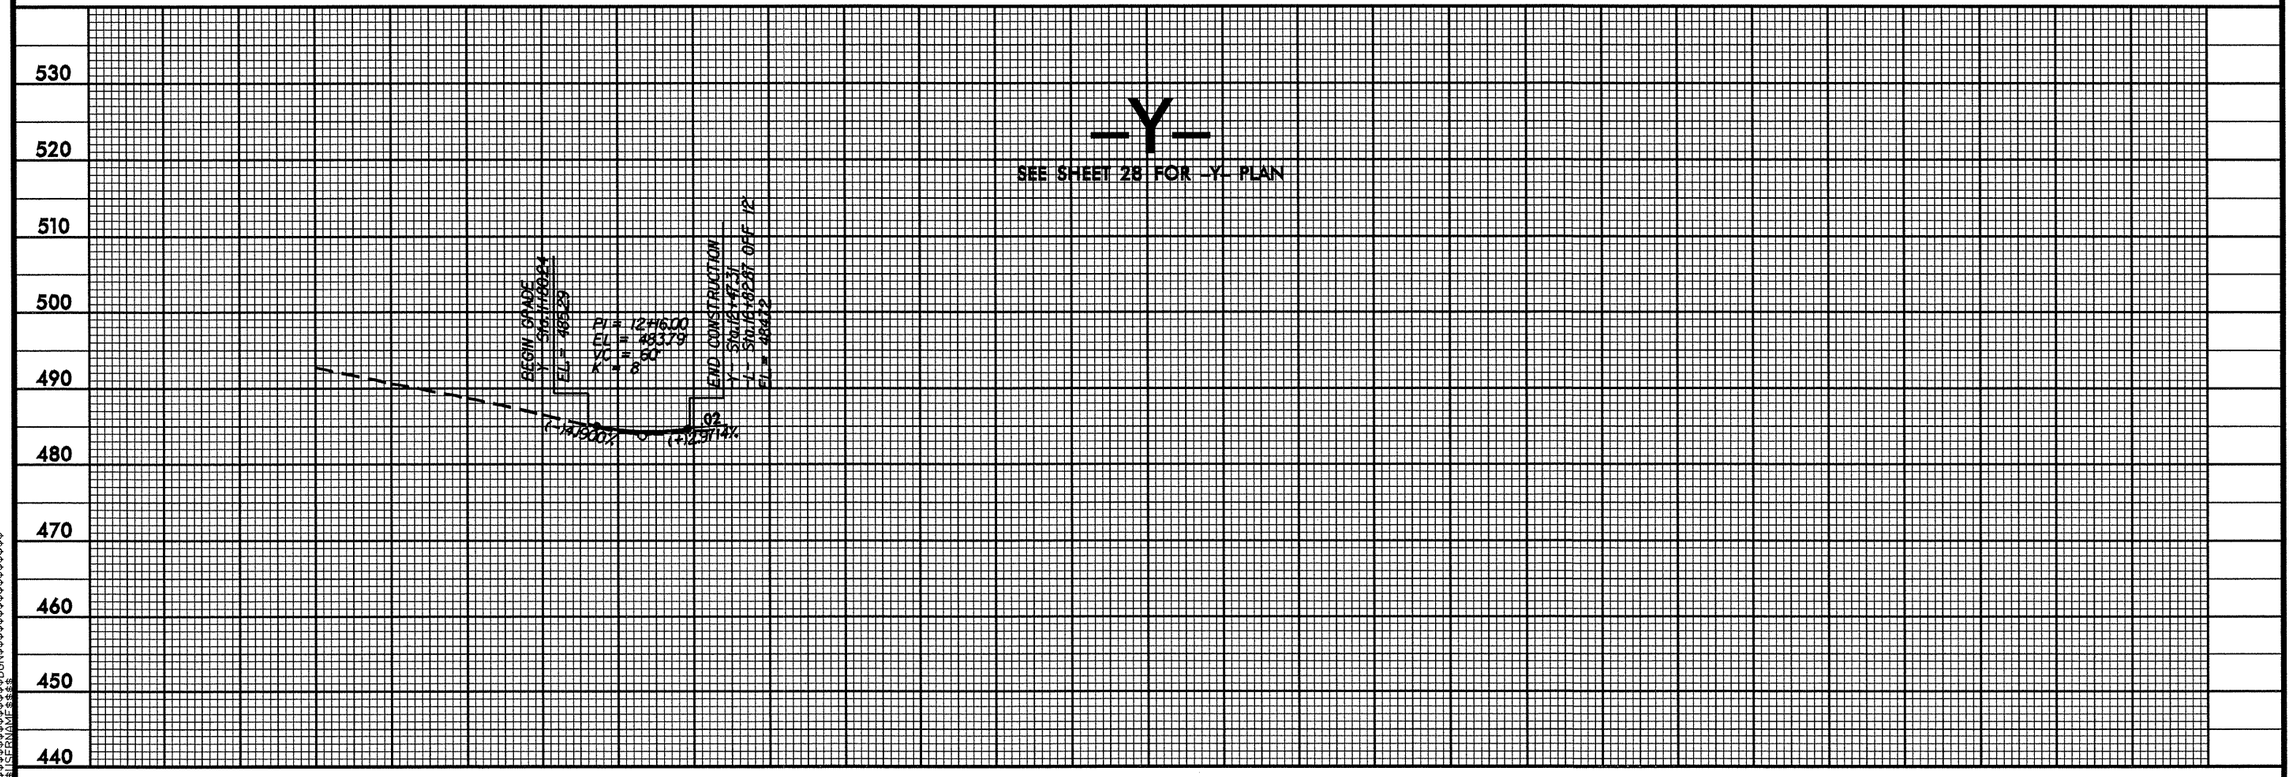

$$$$$$$$SYSTIME$$$$$$$$
$$$$$$$$USERNAME$$$$$$$$
$$$$$$$$DGN$$$$$$$$