REVISIONS

RALPH WHITEHEAD ASSOCIATES
CONSULTING ENGINEERS
P.O. BOX 35624
CHARLOTTE, NORTH CAROLINA 28235

PROJECT REFERENCE NO.	SHEET NO.
37613, ETC.	7
R/W SHEET NO.	
ROADWAY DESIGN ENGINEER	HYDRAULICS ENGINEER

MAP #3
US 64 / SR 1401

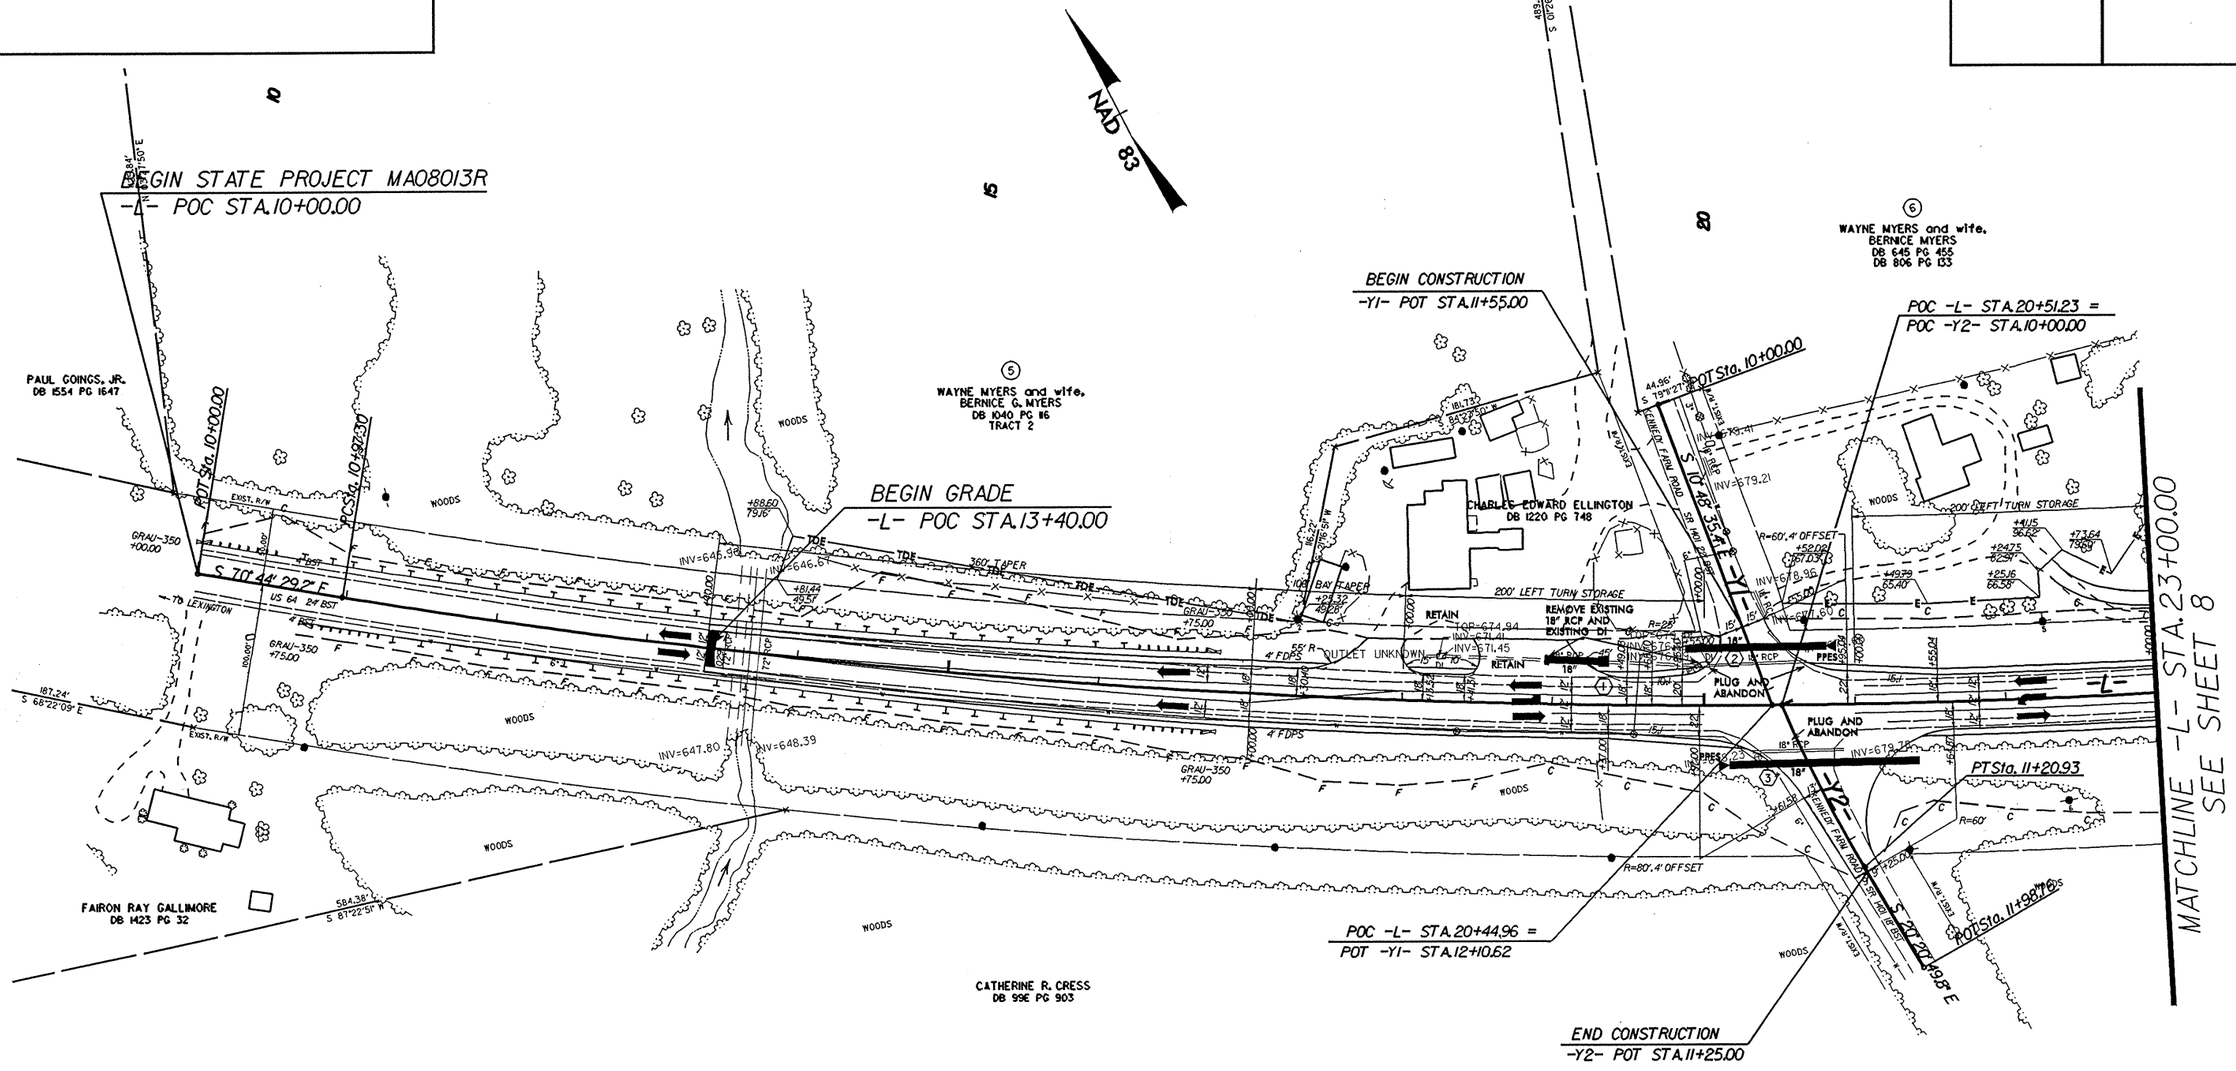

NOTE:
WATERLINE INFORMATION IS SHOWN PER GIS MAPS FROM DAVISON WATER, INC. AND IS FOR INFORMATION ONLY. THE CONTRACTOR SHOULD MAKE HIS OWN INVESTIGATIONS AS TO THE SUBSURFACE CONDITIONS.

-L-		-Y2-
PI Sta 17+48.84	PI Sta 27+59.06	PI Sta 10+60.54
Δ = 13° 16' 21.7" (LT)	Δ = 0° 56' 45.8" (LT)	Δ = 6° 55' 42.8" (LT)
D = 1° 01' 23.3"	D = 0° 07' 47.2"	D = 5° 43' 46.5"
L = 1,297.25'	L = 729.00'	L = 120.93'
T = 651.54'	T = 364.51'	T = 60.54'
R = 5,600.00'	R = 44,149.89'	R = 1,000.00'

NOTE: DITCH WIDTH REDUCED TO 6' ON -Y1-

SEE SHEET 9 FOR -L- PROFILE.
SEE SHEET 9 FOR -Y- PROFILES.

8/17/99