REVISIONS

MAPS #1 AND #2
US 64 / SR 2098

RALPH WHITEHEAD ASSOCIATES
CONSULTING ENGINEERS
P.O. BOX 35624
CHARLOTTE, NORTH CAROLINA 28235

PROJECT REFERENCE NO.	SHEET NO.
37613, ETC.	5
R/W SHEET NO.	
ROADWAY DESIGN ENGINEER	HYDRAULICS ENGINEER

PAVEMENT REMOVAL

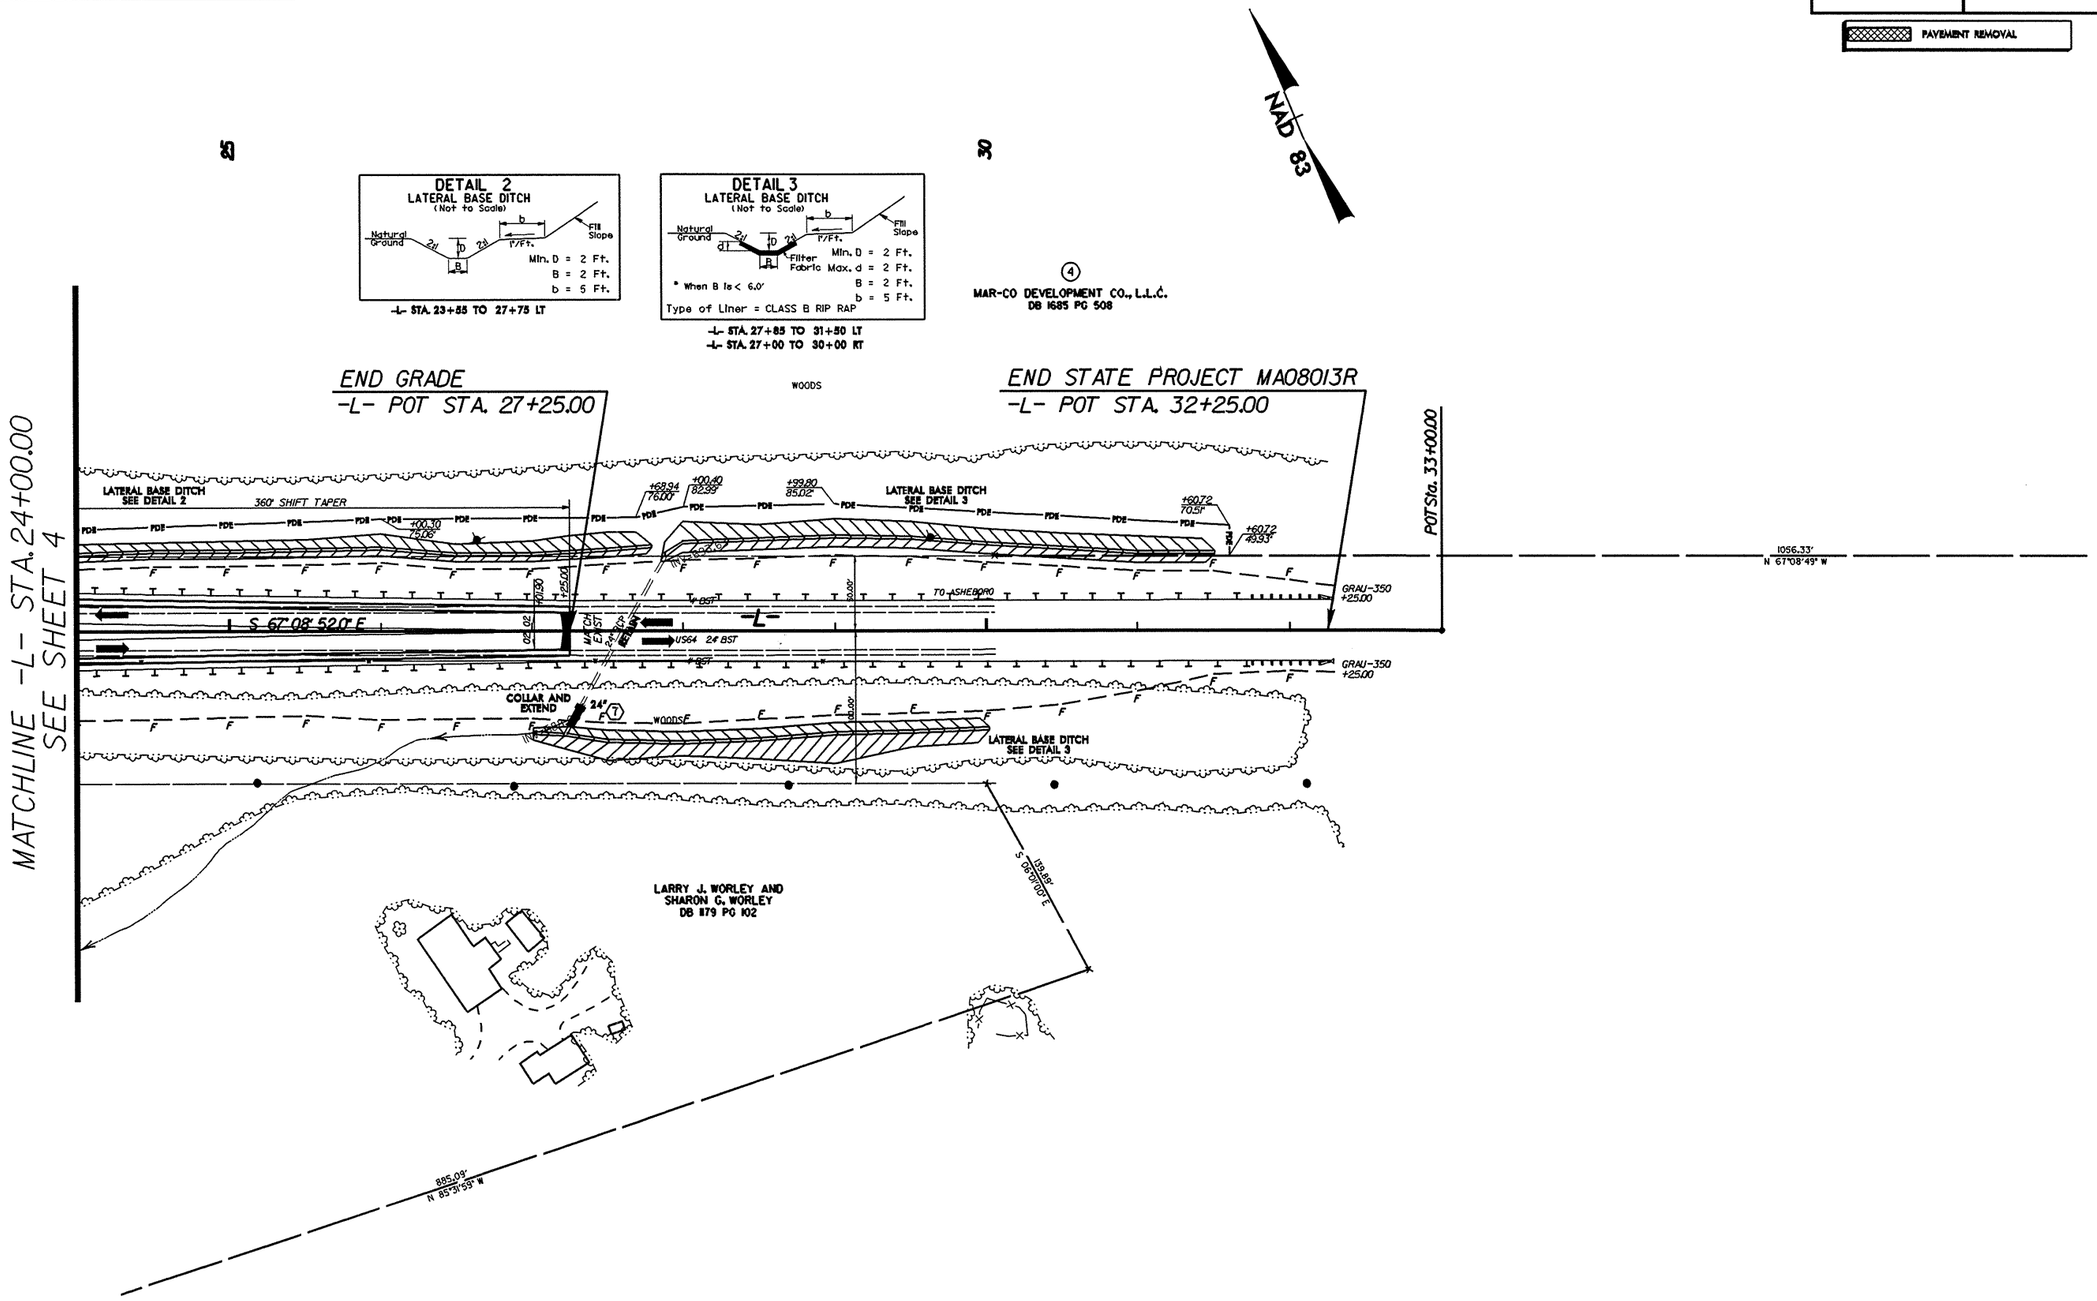

SEE SHEET 6 FOR -L- PROFILE.

8/17/99