PROJECT REFERENCE NO.	SHEET NO.
B-3348	UC-3

DESIGNED BY: KAK
DRAWN BY: KAK
CHECKED BY: CDB
APPROVED BY: CDB
REVISED:

NORTH CAROLINA DEPARTMENT OF TRANSPORTATION
DESIGN SERVICES UNIT
PHONE: (919)250-4128
FAX: (919)250-4119

NORTH CAROLINA PROFESSIONAL SEAL 23041 ENGINEER COREY D. BOUSQUET
05/10/04
UTILITY CONSTRUCTION PLANS ONLY

UTILITY CONSTRUCTION

NOTE: SEE SHEET No.6 FOR -L- PROFILE

NOTE: SEE S- THRU S- FOR STRUCTURE PLANS

R/W REVISION 5/16/03 JCL
EXPANDED TEMP.CONST.EASEMENT
ON PARCEL 4 AND 7 RT.OF -L-

SKETCH OF PAVEMENT IN RELATION TO BRIDGE WIDTH

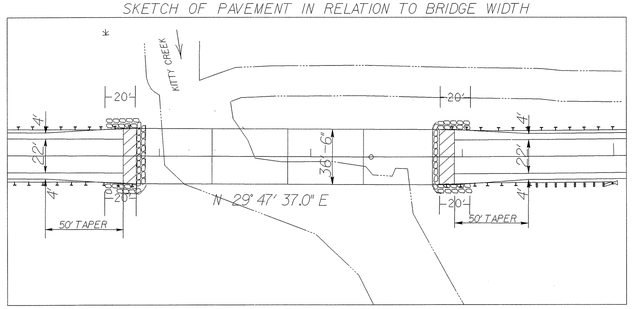

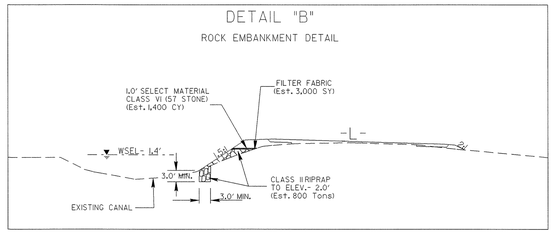

FROM STA. 29+25 -L- TO 31+25 -L- LT.

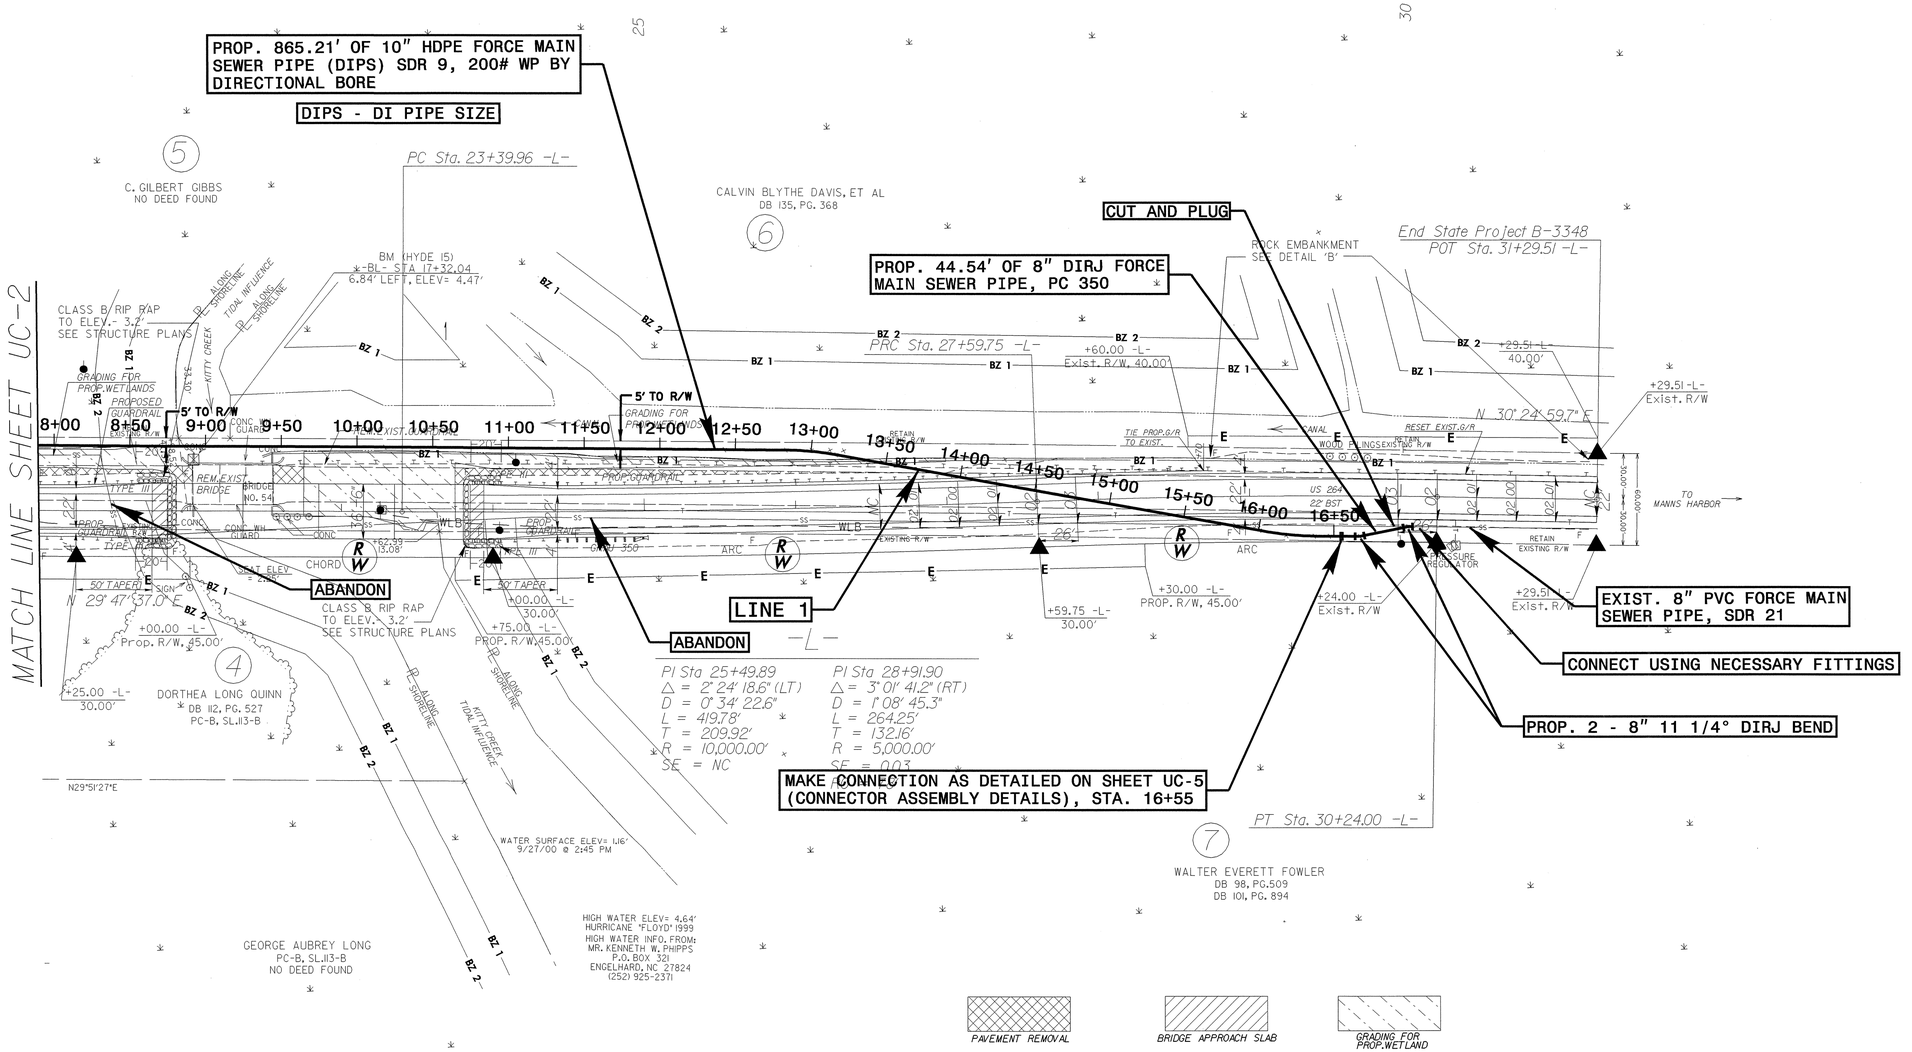

8/17/99

06-MAY-2004 12:05
R:\Utilities\Rdy_Utl\Proj\b3348s05_UC3_ut_psh.dgn
doug.jouner AT DS214553