8/17/99

| PROJECT REFERENCE NO. | SHEET NO. |
|---|---|
| 37631 | UC-3 |
| DESIGNED BY: NSH | |
| DRAWN BY: NSH | |
| CHECKED BY: JSM | |
| APPROVED BY: JSM | |
| REVISED: | |

NORTH CAROLINA DEPARTMENT OF TRANSPORTATION

DESIGN SERVICES UNIT
PHONE:(919)250-4128
FAX:(919)250-4119

NORTH CAROLINA PROFESSIONAL ENGINEER SEAL 16832 3/15/06 JAMES S. MCKEE

UTILITY CONSTRUCTION PLANS ONLY

# UTILITY CONSTRUCTION

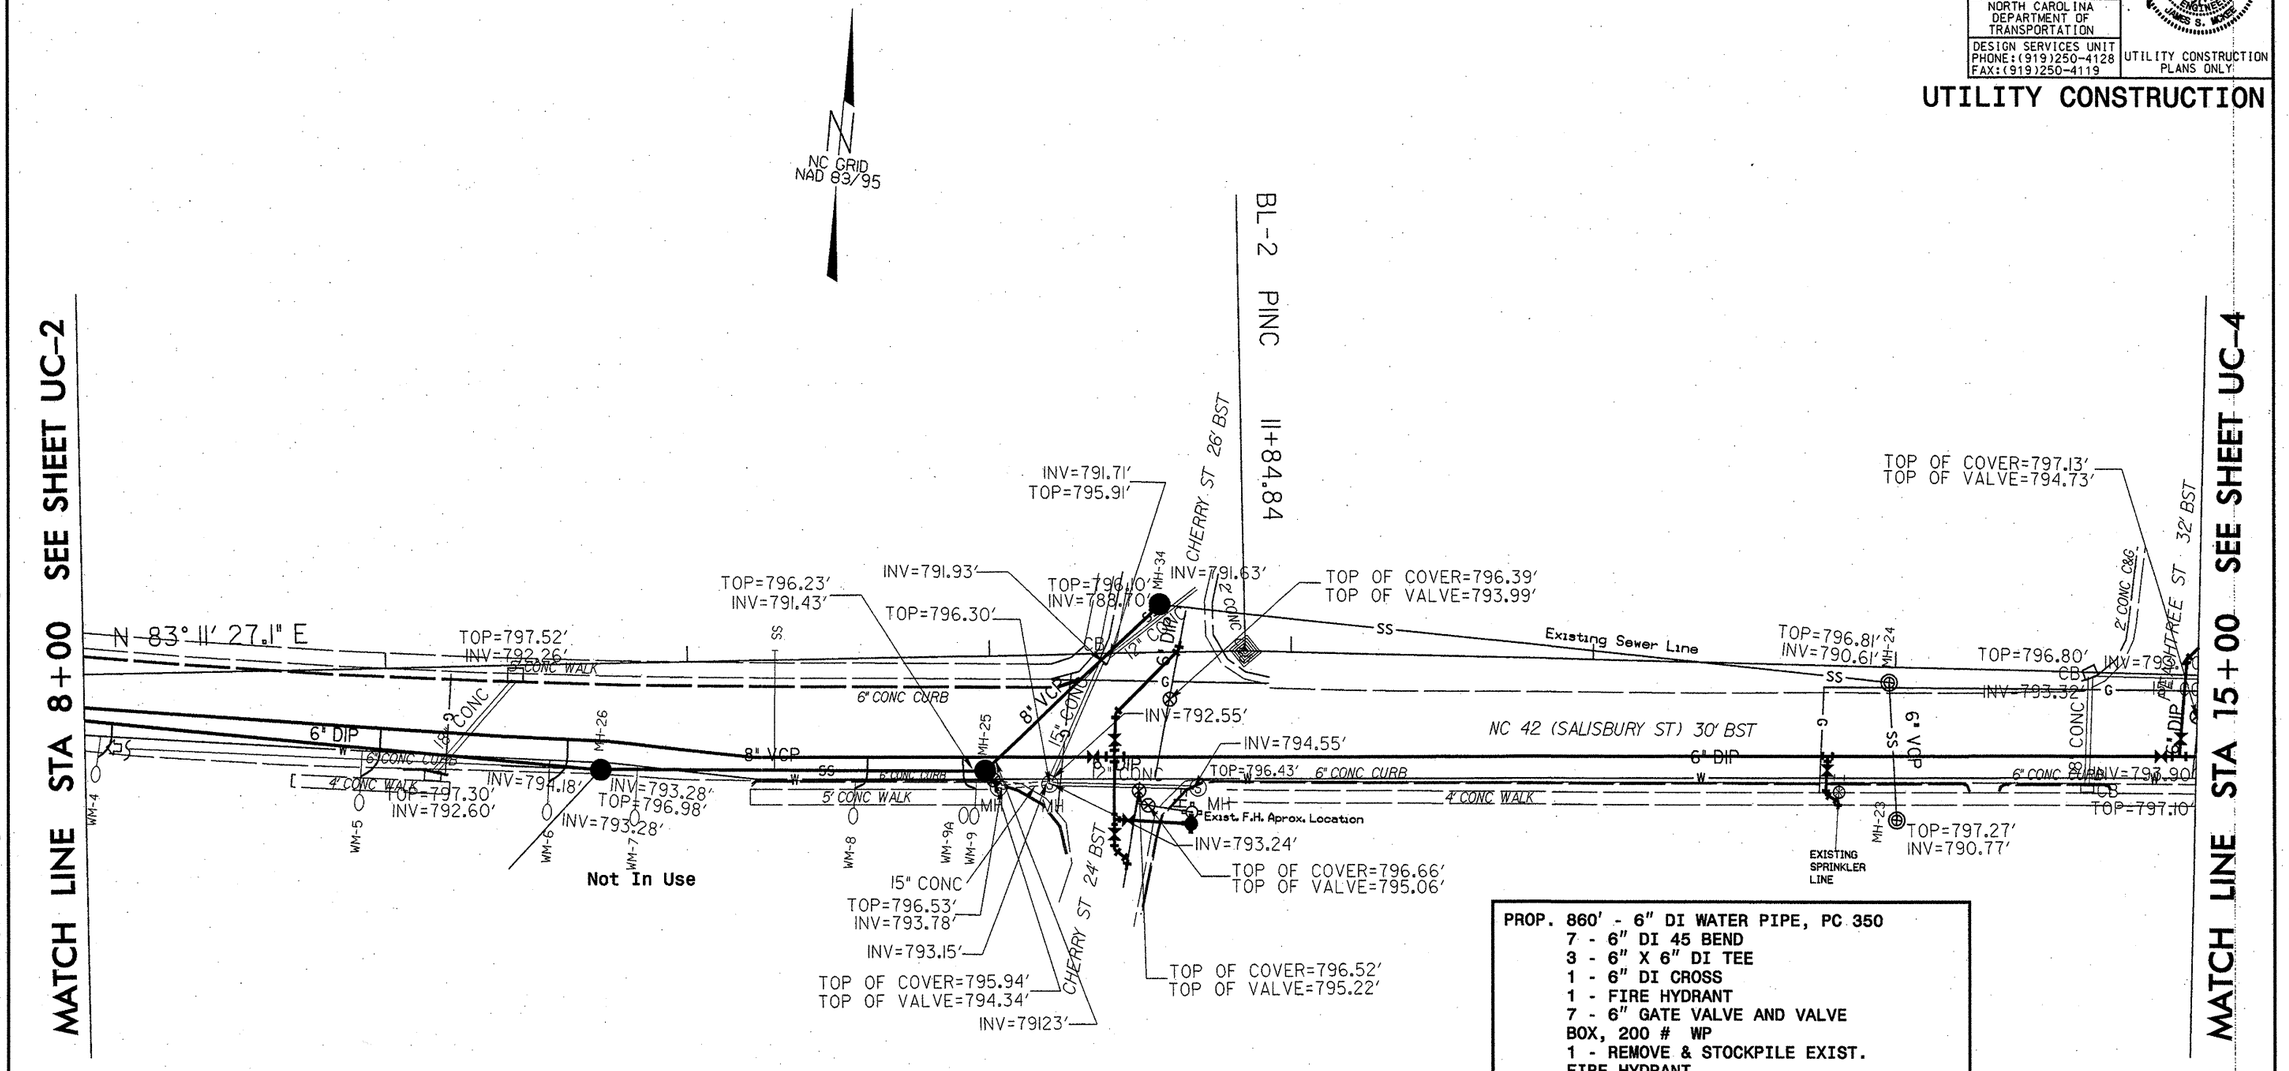


**PROP. 860' - 6" DI WATER PIPE, PC 350**
**7 - 6" DI 45 BEND**
**3 - 6" X 6" DI TEE**
**1 - 6" DI CROSS**
**1 - FIRE HYDRANT**
**7 - 6" GATE VALVE AND VALVE BOX, 200 # WP**
**1 - REMOVE & STOCKPILE EXIST. FIRE HYDRANT**
**3 - 6" TRANSITION COUPLING (CI TO DI)**

**PROP. 380' - 8" DI SEWER PIPE, PC 350**
**3 - 4' DIA. PRECAST M.H.**

**NOTE: INSTALL SEWER PIPE IN EXISTING ALIGNMENT**

**PROP. 77' - ¾" COPPER WATER PIPE, TYPE K**
**4 - ¾" CORPORATION STOP**
**5 - ¾" CURB STOP**
**CONNECT USING NECESSARY FITTINGS**

**SCALE: 1" = 25'**

14-MAR-2006 16:15
s:\speedes\utilities\gm\rsh\dde_and_wbs\wbs_37631_asheboro_randolphco\proj_psh\Salisbury_ut_UC3_S05_WBS_37631_plandan d1 ps24x36