8/17/99

PROJECT REFERENCE NO.	SHEET NO.
I-4711	4

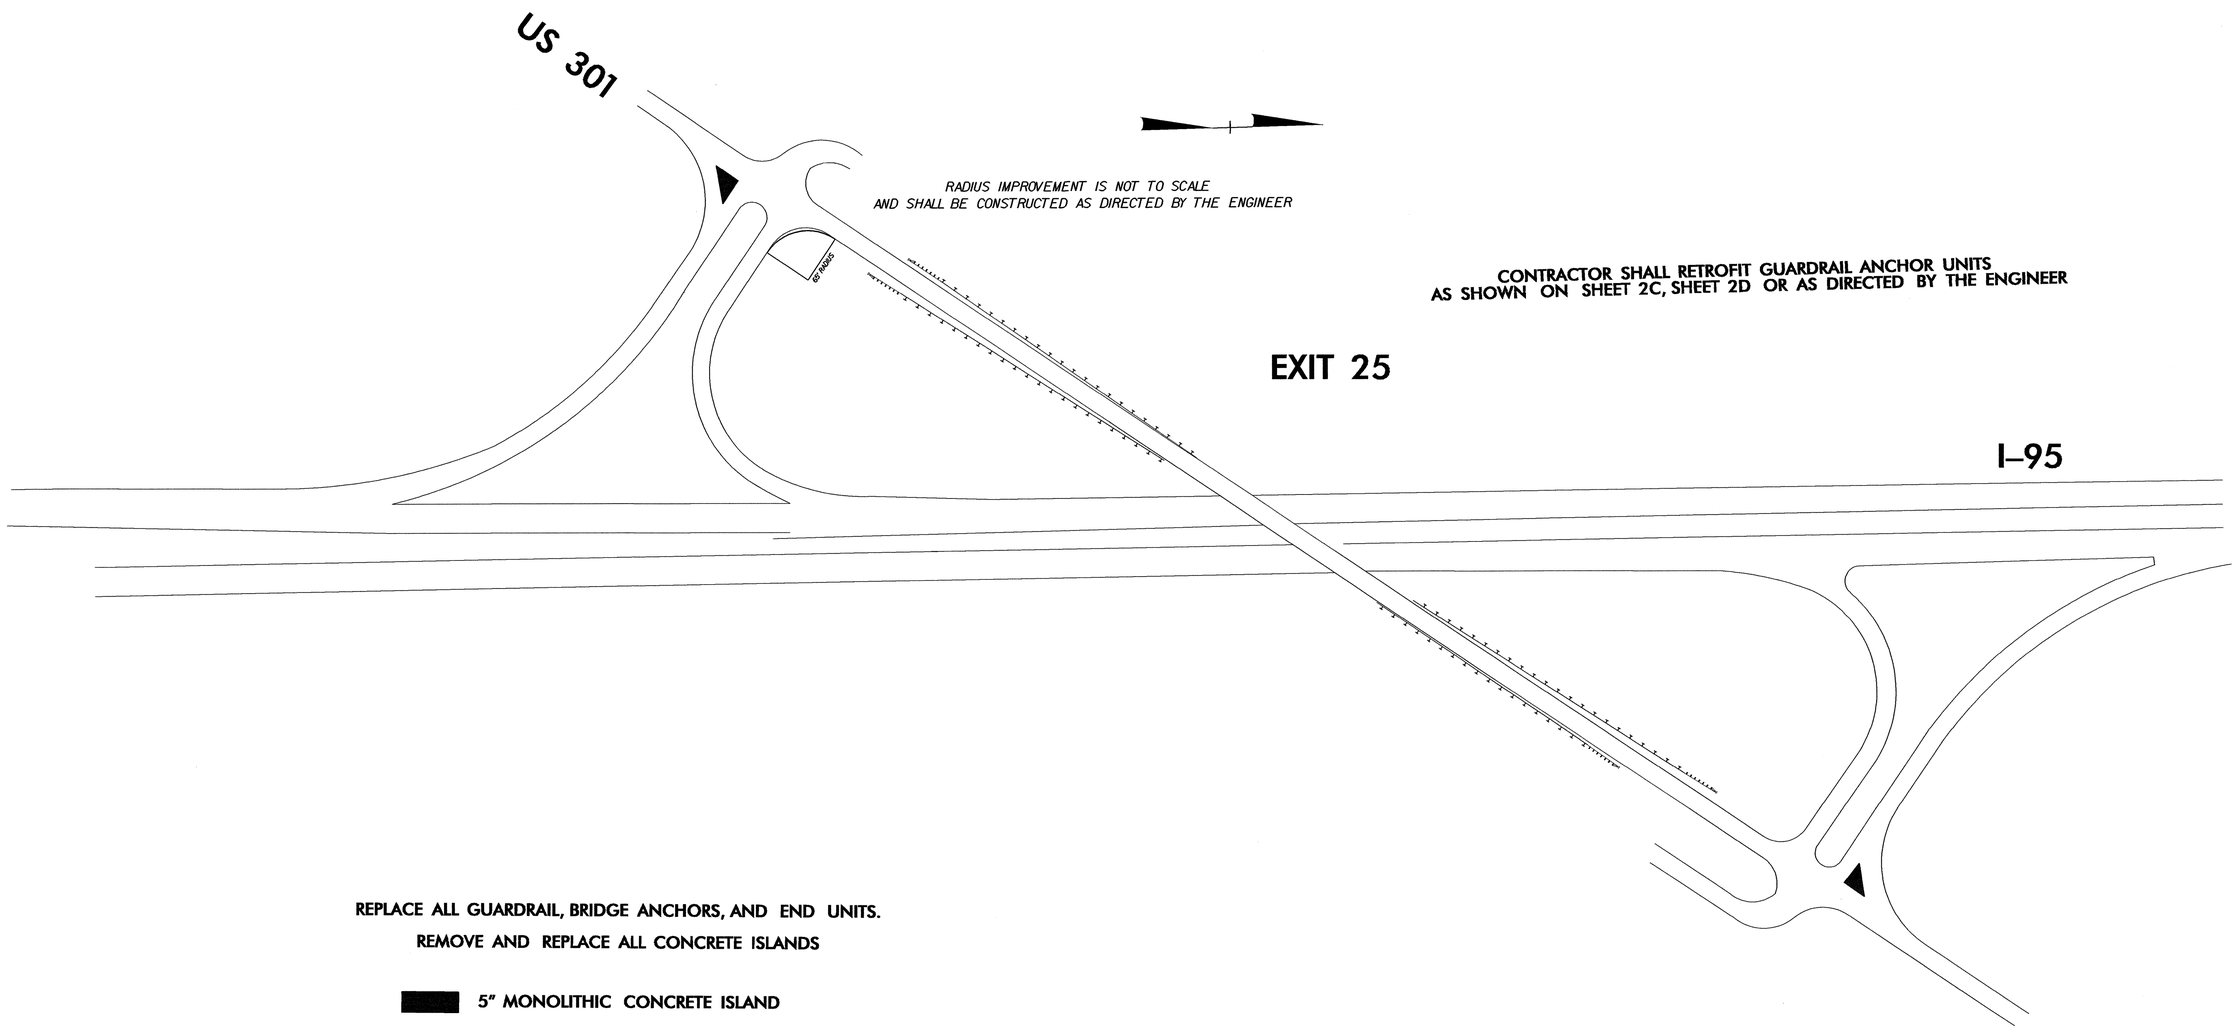

CONTRACTOR SHALL RETROFIT GUARDRAIL ANCHOR UNITS
AS SHOWN ON SHEET 2C, SHEET 2D OR AS DIRECTED BY THE ENGINEER

REPLACE ALL GUARDRAIL, BRIDGE ANCHORS, AND END UNITS.
REMOVE AND REPLACE ALL CONCRETE ISLANDS

5" MONOLITHIC CONCRETE ISLAND

SYMBOLS