PROJ. REFERENCE NO.	SHEET NO.
B-3922	PM-1

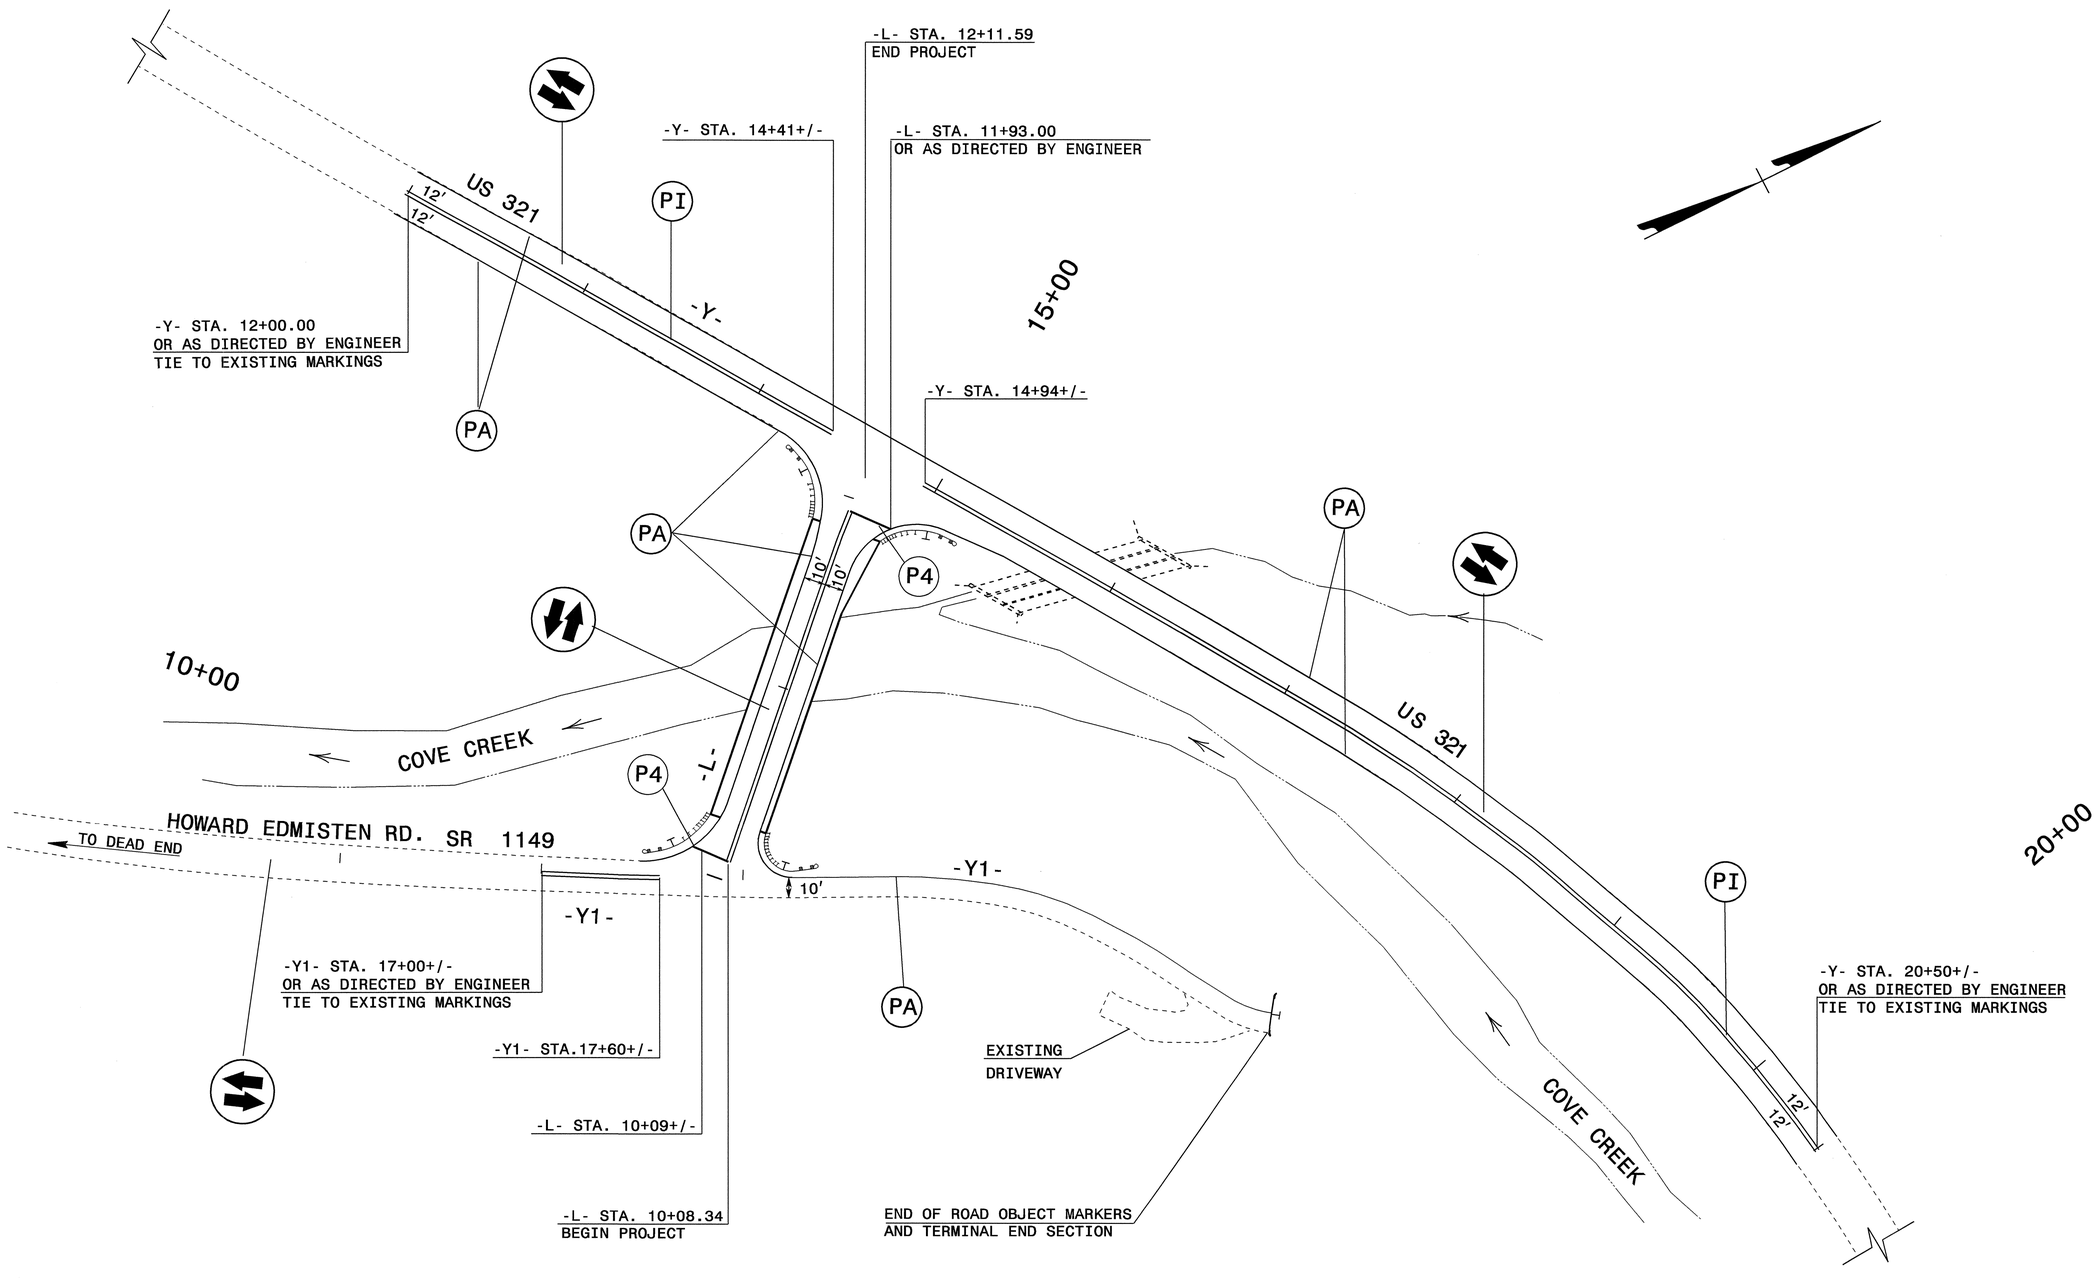

APPROVED: Betsy L Watson DATE: 1-3-05

SEAL

NORTH CAROLINA PROFESSIONAL SEAL 029449 ENGINEER BETSY L. WATSON

FINAL PAVEMENT MARKING PLAN

SCALE:	NONE
DATE:	10/13/04
DWG. BY:	AYL
DESIGN BY:	AYL
REVIEWED BY:	BLW

REVISIONS

CADD FILE

03-JAN-2005 09:08
\\ets-ccfs01\b3922$\TCP\B3922TCP.dgn
alyudmi AT TETC196514