PROJ. REFERENCE NO.	SHEET NO.
37645 & 37857	X-0

NC 226

37857 – FROM EAST OF US 221 TO CSX RAILROAD
37645 – FROM CSX RAILROAD TO EAST OF SR 1794

STATE PROJECT # 37857 & 37645

SUMMARY OF CROSS SECTIONS

	LINE	SHEET NO.
NC 226	-L-	1 THRU 128
SR 1737	-Y-	129
SR 1165	-Y1-	130 THRU 132
SR 1741	-Y3-	133
SR 1742	-Y4-	134 AND 135
I-40 WESTBOUND OFF-RAMP	-Y5A-	136 AND 137
I-40 EASTBOUND OFF-RAMP	-Y5B-	138 AND 139
SR 1828	-Y7-	140
SR 1794	-Y8-	141
DRIVEWAY	-DRV-	142 THRU 145
DRIVEWAY	-DRV2-	146 THRU 148

NOTE:
QUANTITIES ARE APPROXIMATE ONLY. THE RESIDENT ENGINEER WILL RECROSS-SECTION THE WORK ACCURATELY WHEN THE PROJECT IS STAKED OUT. THESE CROSS-SECTION NOTES WILL BE USED IN COMPUTING THE FINAL QUANTITIES FOR WHICH THE CONTRACTOR WILL BE PAID.

R:\Roadway\Xsc\EW_L_LT.log

STATE OF NORTH CAROLINA
DIVISION OF HIGHWAYS

PROJ. REFERENCE NO.	SHEET NO.
~~MA13025R & MA13060R~~ 37645 & 37857	X-1A

NOTE: EMBANKMENT COLUMN DOES NOT INCLUDE BACKFILL FOR UNDERCUT

CROSS-SECTION SUMMARY

Station -L- LEFT	Uncl. Exc. (cu. yd.)	Embt (cu. yd.)	Station -L- LEFT	Uncl. Exc. (cu. yd.)	Embt (cu. yd.)	Station -L- LEFT	Uncl. Exc. (cu. yd.)	Embt (cu. yd.)	Station -L- LEFT	Uncl. Exc. (cu. yd.)	Embt (cu. yd.)	Station -L- RIGHT	Uncl. Exc. (cu. yd.)	Embt (cu. yd.)	Station -L- RIGHT	Uncl. Exc. (cu. yd.)	Embt (cu. yd.)
16+00.00	0	0	45+00.00	67	1	79+50.00	0	0	106+00.00	1780	3	21+00.00	75	21	47+50.00	2	7
16+50.00	9	4	45+50.00	33	0	80+00.00	11	5	106+50.00	2043	2	21+50.00	22	17	48+00.00	5	2
17+00.00	5	1	46+00.00	4	22	80+50.00	13	2	107+00.00	2511	0	22+00.00	17	44	48+50.00	6	1
21+00.00	2	3	46+50.00	1	48	81+00.00	5	9	107+50.00	3106	0	22+50.00	32	56	49+00.00	4	3
21+50.00	4	9	47+00.00	1	33	81+50.00	12	7	108+00.00	3726	0	23+00.00	26	26	49+50.00	2	17
22+00.00	14	8	47+50.00	25	9	82+00.00	16	5	108+50.00	4238	0	23+50.00	2	35	50+00.00	0	25
22+50.00	41	6	48+00.00	124	2	82+50.00	10	8	109+00.00	4365	0	24+00.00	1	34	50+50.00	4	29
23+00.00	48	10	48+50.00	260	0	83+00.00	7	13	109+50.00	3963	0	24+50.00	7	16	51+00.00	5	17
23+50.00	19	115	49+00.00	161	10	83+50.00	7	21				25+00.00	12	9	51+50.00	2	55
24+00.00	4	240	49+50.00	1	24	84+00.00	7	21	Station	Uncl. Exc.	Embt	25+50.00	7	5	52+00.00	3	91
24+50.00	2	304	50+00.00	0	60	84+50.00	14	11				27+00.00	8	0	52+50.00	4	45
25+00.00	2	385	50+50.00	1	94	85+00.00	25	1	-L- LEFT	(cu. yd.)	(cu. yd.)	27+50.00	15	0	53+00.00	10	11
25+50.00	3	430	51+00.00	4	47	85+50.00	20	4	109+50.00	0	0	28+50.00	31	1	53+50.00	11	9
26+00.00	3	488	51+50.00	4	1	86+00.00	10	9	110+00.00	3319	0	29+00.00	9	0	54+00.00	4	63
26+50.00	3	598	52+00.00	5	1	86+50.00	5	20	110+50.00	2358	0	29+50.00	5	2	54+50.00	3	67
27+00.00	2	659	52+50.00	8	4	87+00.00	6	18	111+00.00	1440	0	30+00.00	10	3	55+00.00	9	15
27+50.00	2	657	53+00.00	14	5	87+50.00	8	5	111+50.00	1159	0	30+50.00	8	2	55+50.00	12	8
28+50.00	4	1261	53+50.00	18	2	88+00.00	8	3	112+00.00	1034	1	31+00.00	4	4	56+00.00	12	8
29+00.00	3	561	54+00.00	16	0	88+50.00	11	0	112+50.00	748	4	31+50.00	2	14	56+50.00	21	4
29+50.00	2	468	54+50.00	16	0	89+00.00	9	1	113+00.00	353	3	32+00.00	0	22	57+00.00	23	1
30+00.00	1	400	55+00.00	20	0	89+50.00	5	3	113+50.00	101	0	32+50.00	0	26	57+50.00	15	3
30+50.00	1	370	55+50.00	17	0	90+00.00	2	3	114+00.00	44	0	33+00.00	0	29	58+00.00	6	2
31+00.00	1	326	56+00.00	21	0	90+50.00	3	5	114+50.00	36	5	33+50.00	0	27	58+50.00	6	1
31+50.00	0	205	56+50.00	25	3	91+00.00	10	8	115+00.00	50	5	34+00.00	0	25	59+00.00	14	2
32+00.00	0	219	57+00.00	26	3	91+50.00	14	7	115+50.00	110	2	34+50.00	0	24	59+50.00	16	4
32+50.00	0	310	57+50.00	30	0	92+00.00	9	5	116+00.00	175	4	35+00.00	0	21	60+00.00	13	3
33+00.00	0	276	58+00.00	23	2	92+50.00	6	2	116+50.00	176	4	35+50.00	0	27	60+50.00	10	0
33+50.00	0	282	58+50.00	23	4	93+00.00	6	2	117+00.00	100	3	36+00.00	1	27	61+00.00	16	5
34+00.00	0	548	59+00.00	23	5	93+50.00	3	7	117+50.00	35	3	36+50.00	3	35	61+50.00	21	13
34+50.00	0	573	59+50.00	10	3	94+00.00	1	13	118+00.00	11	7	37+00.00	4	56	62+00.00	20	16
35+00.00	16	185	61+00.00	5	2	94+50.00	1	24	118+50.00	1	12	37+50.00	5	58	62+50.00	21	13
35+50.00	20	17	61+50.00	10	4	95+00.00	2	23	119+00.00	0	22	38+00.00	4	46	63+00.00	24	8
36+00.00	15	25	62+00.00	10	5	95+50.00	3	17	119+50.00	0	44	38+50.00	3	36	63+50.00	19	3
36+50.00	24	15	62+50.00	12	6	96+00.00	8	11	120+00.00	0	61	39+00.00	3	30	64+00.00	12	0
37+00.00	30	9	63+00.00	16	4	96+50.00	7	4	120+50.00	0	74	39+50.00	4	21	64+50.00	12	0
37+50.00	35	6	63+50.00	12	1	97+00.00	2	11	121+00.00	53	51	40+00.00	5	13	65+00.00	23	0
38+00.00	35	4	64+00.00	7	0	97+50.00	3	18	121+50.00	405	11	40+50.00	8	9	65+50.00	29	2
38+50.00	31	3	64+50.00	9	0	98+00.00	8	11	122+00.00	712	2	41+00.00	8	8	66+00.00	22	8
39+00.00	23	3	65+00.00	16	1	98+50.00	6	11	122+50.00	552	1	41+50.00	8	4	66+50.00	23	11
39+50.00	13	4	65+50.00	25	2	99+00.00	1	23							67+00.00	22	11
40+00.00	5	7	66+00.00	25	10	99+50.00	1	30	Station	Uncl. Exc.	Embt	Station	Uncl. Exc.	Embt	67+50.00	20	11
40+50.00	2	8	66+50.00	21	14	100+00.00	2	37							68+00.00	20	9
41+00.00	5	7	67+00.00	19	14	100+50.00	3	55	-L- RIGHT	(cu. yd.)	(cu. yd.)	-L- RIGHT	(cu. yd.)	(cu. yd.)	68+50.00	18	10
41+50.00	8	4	67+50.00	34	17	101+00.00	3	41	16+00.00	0	0	42+50.00	0	0	69+00.00	16	14
			68+00.00	26	8	101+50.00	3	14	16+50.00	7	7	43+00.00	31	0	69+50.00	17	16
Station	Uncl. Exc.	Embt	69+00.00	4	2	102+00.00	2	87	17+00.00	8	16	43+50.00	20	4	70+00.00	20	11
			69+50.00	10	4	102+50.00	0	103	17+50.00	4	20	44+00.00	4	8	70+50.00	11	3
-L- LEFT	(cu. yd.)	(cu. yd.)	70+00.00	10	5	103+00.00	337	27	18+00.00	10	10	44+50.00	4	7			
42+50.00	0	0	70+50.00	10	6	103+50.00	742	7	18+50.00	57	4	45+00.00	4	7	Station	Uncl. Exc.	Embt
43+00.00	189	0	71+00.00	8	8	104+00.00	955	6	19+00.00	845	3	45+50.00	4	6			
43+50.00	180	0	71+50.00	7	8	104+50.00	1240	6	19+50.00	1807	1	46+00.00	2	10	-L- RIGHT	(cu. yd.)	(cu. yd.)
44+00.00	149	1				105+00.00	1355	4	20+00.00	1629	3	46+50.00	0	13	79+50.00	0	0
44+50.00	120	2				105+50.00	1500	2	20+50.00	682	9	47+00.00	1	11	80+00.00	1	28

R:\Roadway\Xsc\EW_L_LT.log

PROJ. REFERENCE NO.	SHEET NO.
~~MA13025R & MA13063R~~ 37645 & 37857	X-1B

STATE OF NORTH CAROLINA
DIVISION OF HIGHWAYS

NOTE: EMBANKMENT COLUMN DOES NOT INCLUDE BACKFILL FOR UNDERCUT

CROSS-SECTION SUMMARY

Station -L- RIGHT	Uncl. Exc. (cu. yd.)	Embt (cu. yd.)
80+50.00	1	45
81+00.00	0	98
81+50.00	0	119
82+00.00	1	71
82+50.00	4	27
83+00.00	6	15
83+50.00	5	16
84+00.00	3	17
84+50.00	1	23
85+00.00	1	168
85+50.00	1	354
86+00.00	0	396
86+50.00	0	350
87+00.00	1	229
87+50.00	5	106
88+00.00	11	36
88+50.00	13	13
89+00.00	9	17
89+50.00	7	18
90+00.00	4	9
90+50.00	4	16
91+00.00	10	19
91+50.00	10	8
92+00.00	6	12
92+50.00	9	11
93+00.00	10	10
93+50.00	11	7
94+00.00	16	3
94+50.00	9	21
95+00.00	2	53
95+50.00	2	218
96+00.00	0	250
96+50.00	3	83
97+00.00	6	61
97+50.00	4	148
98+00.00	1	242
98+50.00	0	318
99+00.00	0	365
99+50.00	0	330
100+00.00	1	259
100+50.00	1	208
101+00.00	3	165
101+50.00	3	111
102+00.00	1	229
102+50.00	1	345
103+00.00	0	309
103+50.00	0	297
104+00.00	0	327
104+50.00	0	398
105+00.00	0	397
105+50.00	0	285
106+00.00	1	107
106+50.00	3	18

Station -L- RIGHT	Uncl. Exc. (cu. yd.)	Embt (cu. yd.)
107+00.00	58	40
107+50.00	231	41
108+00.00	536	20
108+50.00	880	3
109+00.00	1316	0
109+50.00	1457	0

Station -L- RIGHT	Uncl. Exc. (cu. yd.)	Embt (cu. yd.)
109+50.00	0	0
110+00.00	1040	0
110+50.00	543	7
111+00.00	249	37
111+50.00	101	80
112+00.00	14	76
112+50.00	0	33
113+00.00	0	190
113+50.00	0	292
114+00.00	0	291
114+50.00	0	375
115+00.00	0	314
115+50.00	1	180
116+00.00	1	114
116+50.00	1	194
117+00.00	5	139
117+50.00	13	0
118+00.00	9	106
118+50.00	2	222
119+00.00	4	233
119+50.00	3	252
120+00.00	2	276
120+50.00	1	285
121+00.00	0	283
121+50.00	1	238
122+00.00	2	120
122+50.00	5	30

Station -Y-	Uncl. Exc. (cu. yd.)	Embt (cu. yd.)
10+50.00	0	0
11+00.00	9	11
11+50.00	23	0

Station -Y1-	Uncl. Exc. (cu. yd.)	Embt (cu. yd.)
10+50.00	3	0
11+00.00	12	5
11+50.00	11	15
12+00.00	5	23
12+50.00	15	14

Station -Y1-	Uncl. Exc. (cu. yd.)	Embt (cu. yd.)
13+00.00	57	3

Station -Y2-	Uncl. Exc. (cu. yd.)	Embt (cu. yd.)
10+30.00	0	0
10+40.00	1	3
10+50.00	1	4
10+60.00	1	3
10+70.00	3	1
10+80.00	6	1
10+90.00	12	0
11+00.00	18	0

Station -Y3-	Uncl. Exc. (cu. yd.)	Embt (cu. yd.)
10+50.00	0	0
11+00.00	21	19
11+50.00	20	1

Station -Y4-	Uncl. Exc. (cu. yd.)	Embt (cu. yd.)
11+50.00	8	0
12+00.00	42	8
12+50.00	3	28
13+00.00	2	76

Station -Y7-	Uncl. Exc. (cu. yd.)	Embt (cu. yd.)
10+50.00	0	0
11+00.00	2	65
11+50.00	9	76

Station -Y8-	Uncl. Exc. (cu. yd.)	Embt (cu. yd.)
13+00.00	8	0
13+50.00	38	0

Station -Drv-	Uncl. Exc. (cu. yd.)	Embt (cu. yd.)
10+00.00	0	0
10+25.00	19	0
10+50.00	11	4
10+75.00	2	31
11+00.00	0	89
11+25.00	0	168
11+50.00	0	290
11+75.00	0	375

Station -Drv-	Uncl. Exc. (cu. yd.)	Embt (cu. yd.)
12+00.00	0	218

Station -Drv2-	Uncl. Exc. (cu. yd.)	Embt (cu. yd.)
11+75.000	0	0
12+00.000	4	12
12+25.000	12	15
12+50.000	23	24
12+75.000	12	45
13+00.000	1	26

PROJ. REFERENCE NO.	SHEET NO.
37645 & 37857	X-1

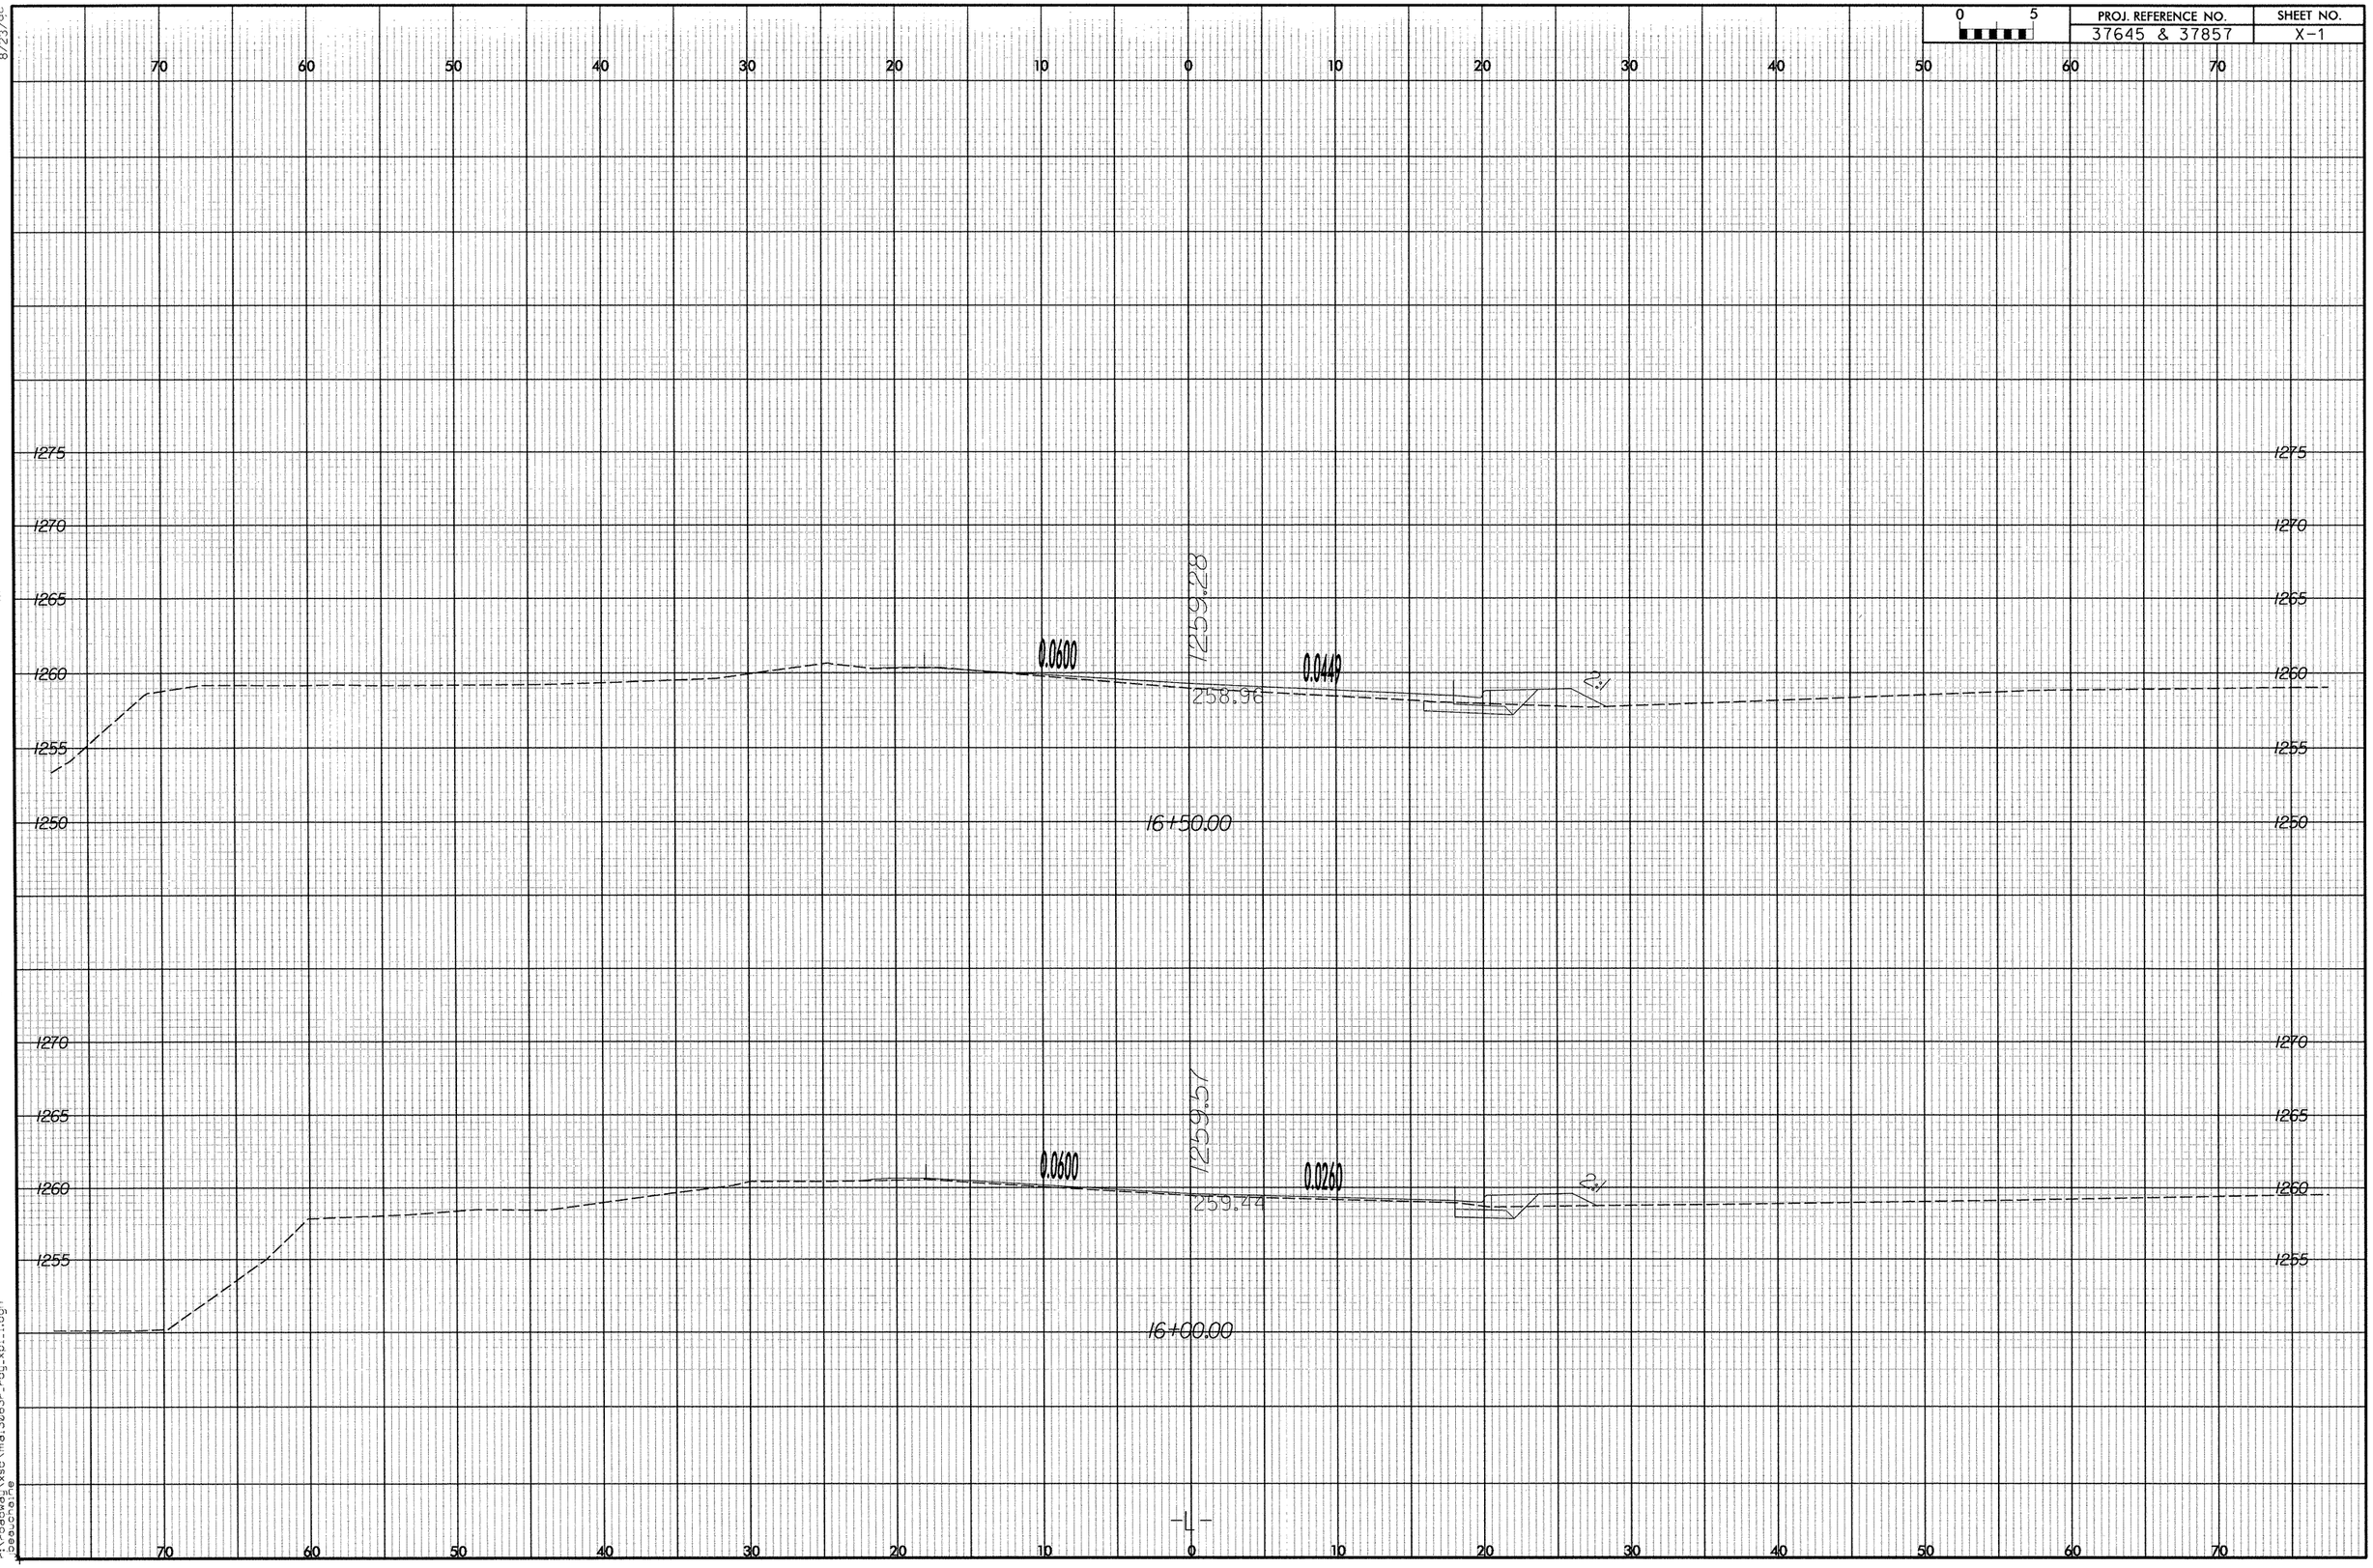

8/23/96

11/7/2006
r:\roadway\xsc\mai3063r_rdy_xpl_1.dgn
jbeauchaine

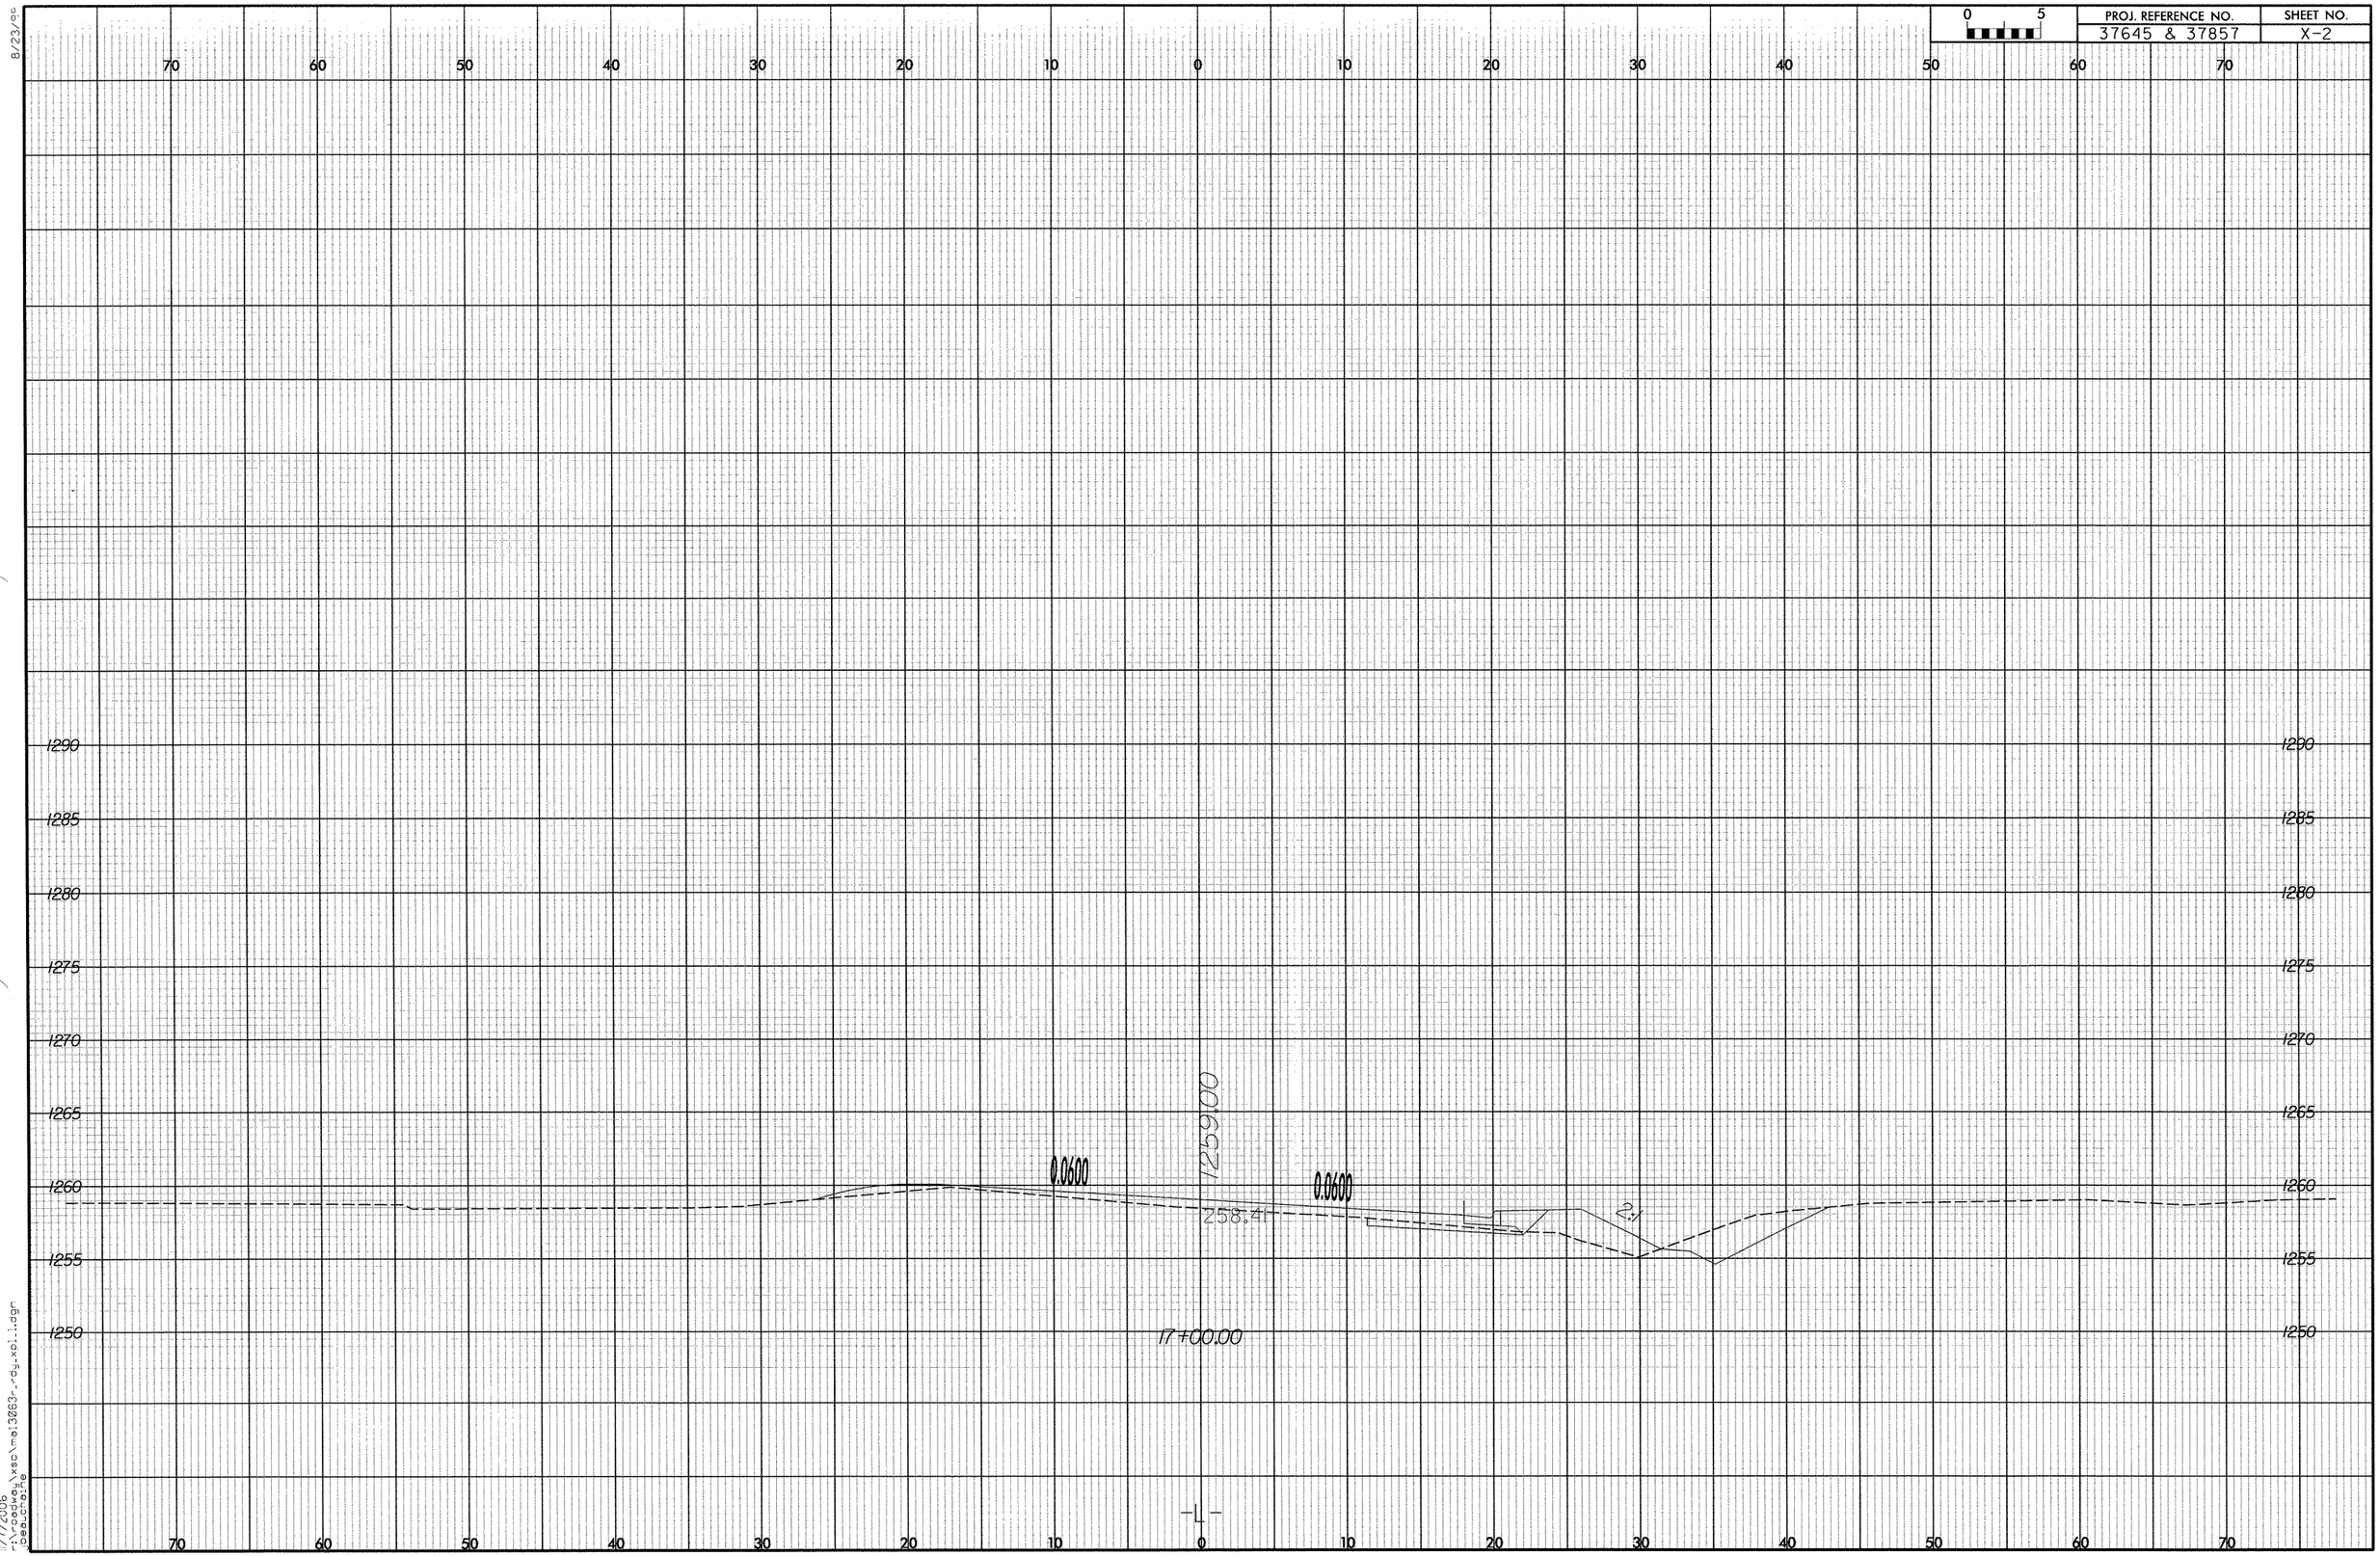

0 5
PROJ. REFERENCE NO.
37645 & 37857
SHEET NO.
X-2
70 60 50 40 30 20 10 0 10 20 30 40 50 60 70
1290
1285
1280
1275
1270
1265
1260
1255
1250
0.0600
0.0600
1259.00
258.41
2:1
17+00.00
-L-

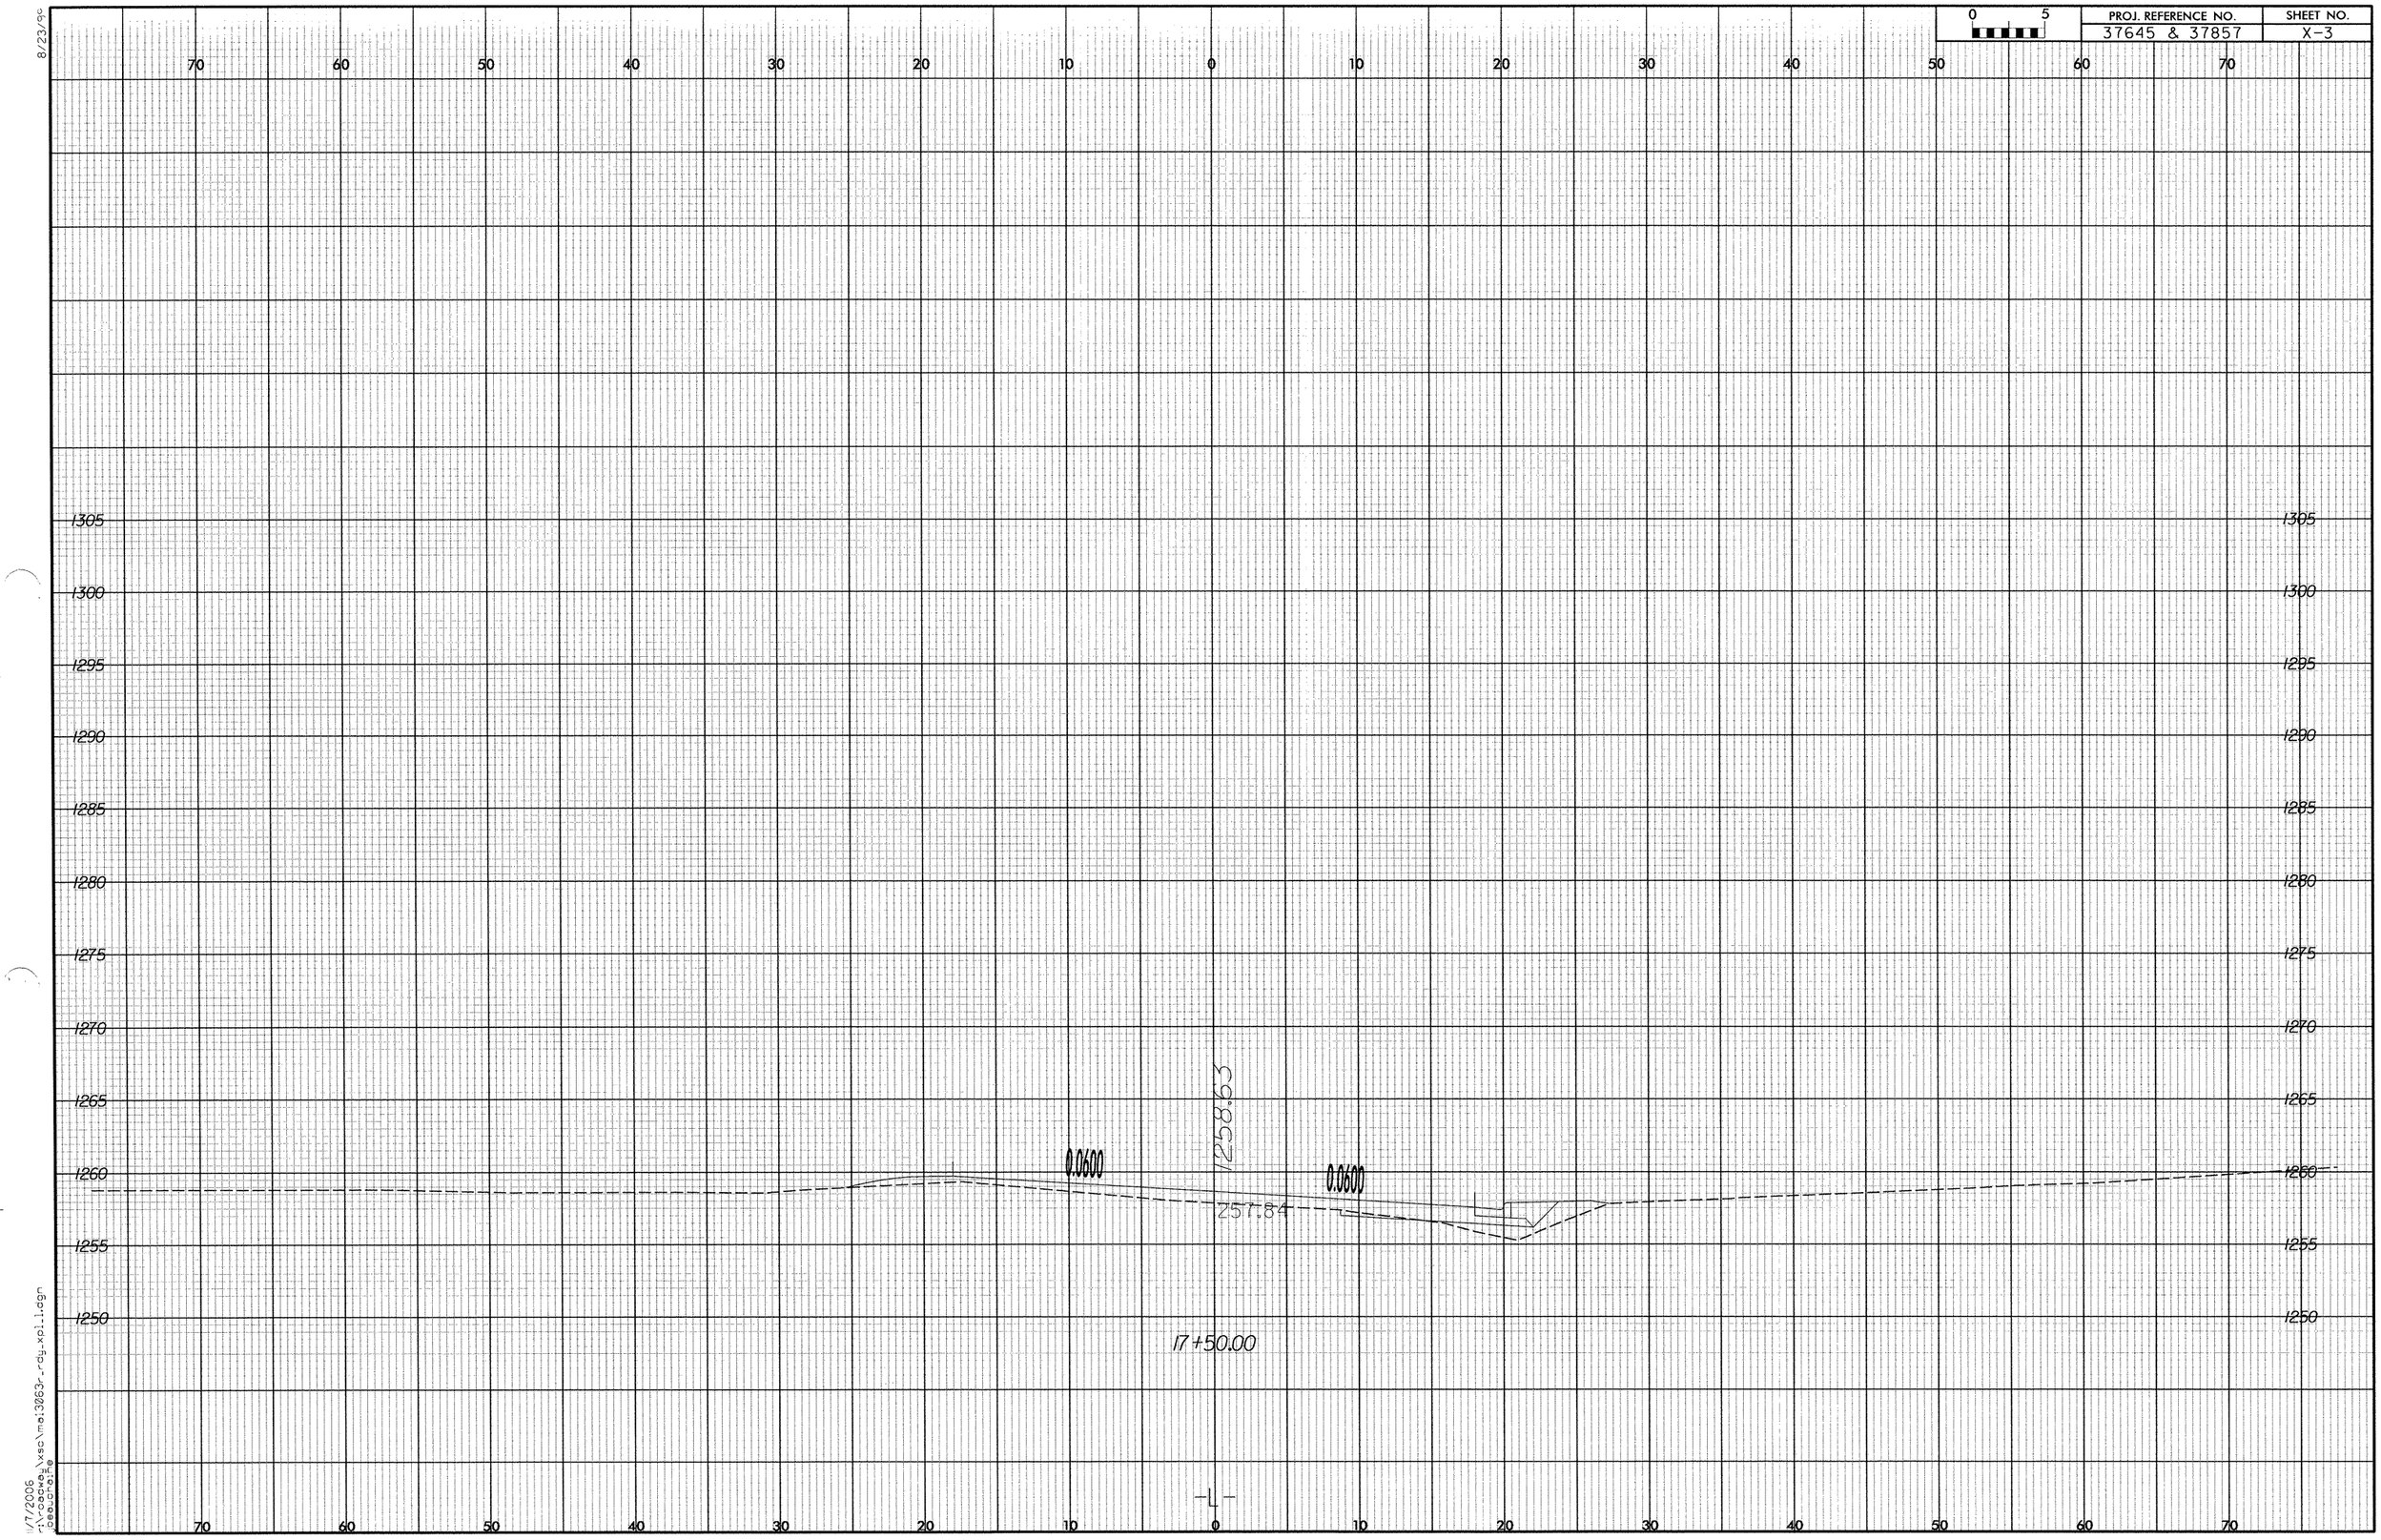

8/23/96

11/7/2006
r:\roadway\xsc\mai3063r_rdy_xpl1.dgn
jbeauchaine

8/23/99

PROJ. REFERENCE NO.	SHEET NO.
37645 & 37857	X-4

0 5

70 60 50 40 30 20 10 0 10 20 30 40 50 60 70

1315 1310 1305 1300 1295 1290 1285 1280 1275 1270 1265 1260 1255 1250

1258.15

0.0600

0.0600

257.44

2:1

18+00.00

-L-

8/7/2006
r:\roadway\xs\mai3063r-rdy_xs1.1.dgn
beauchaine

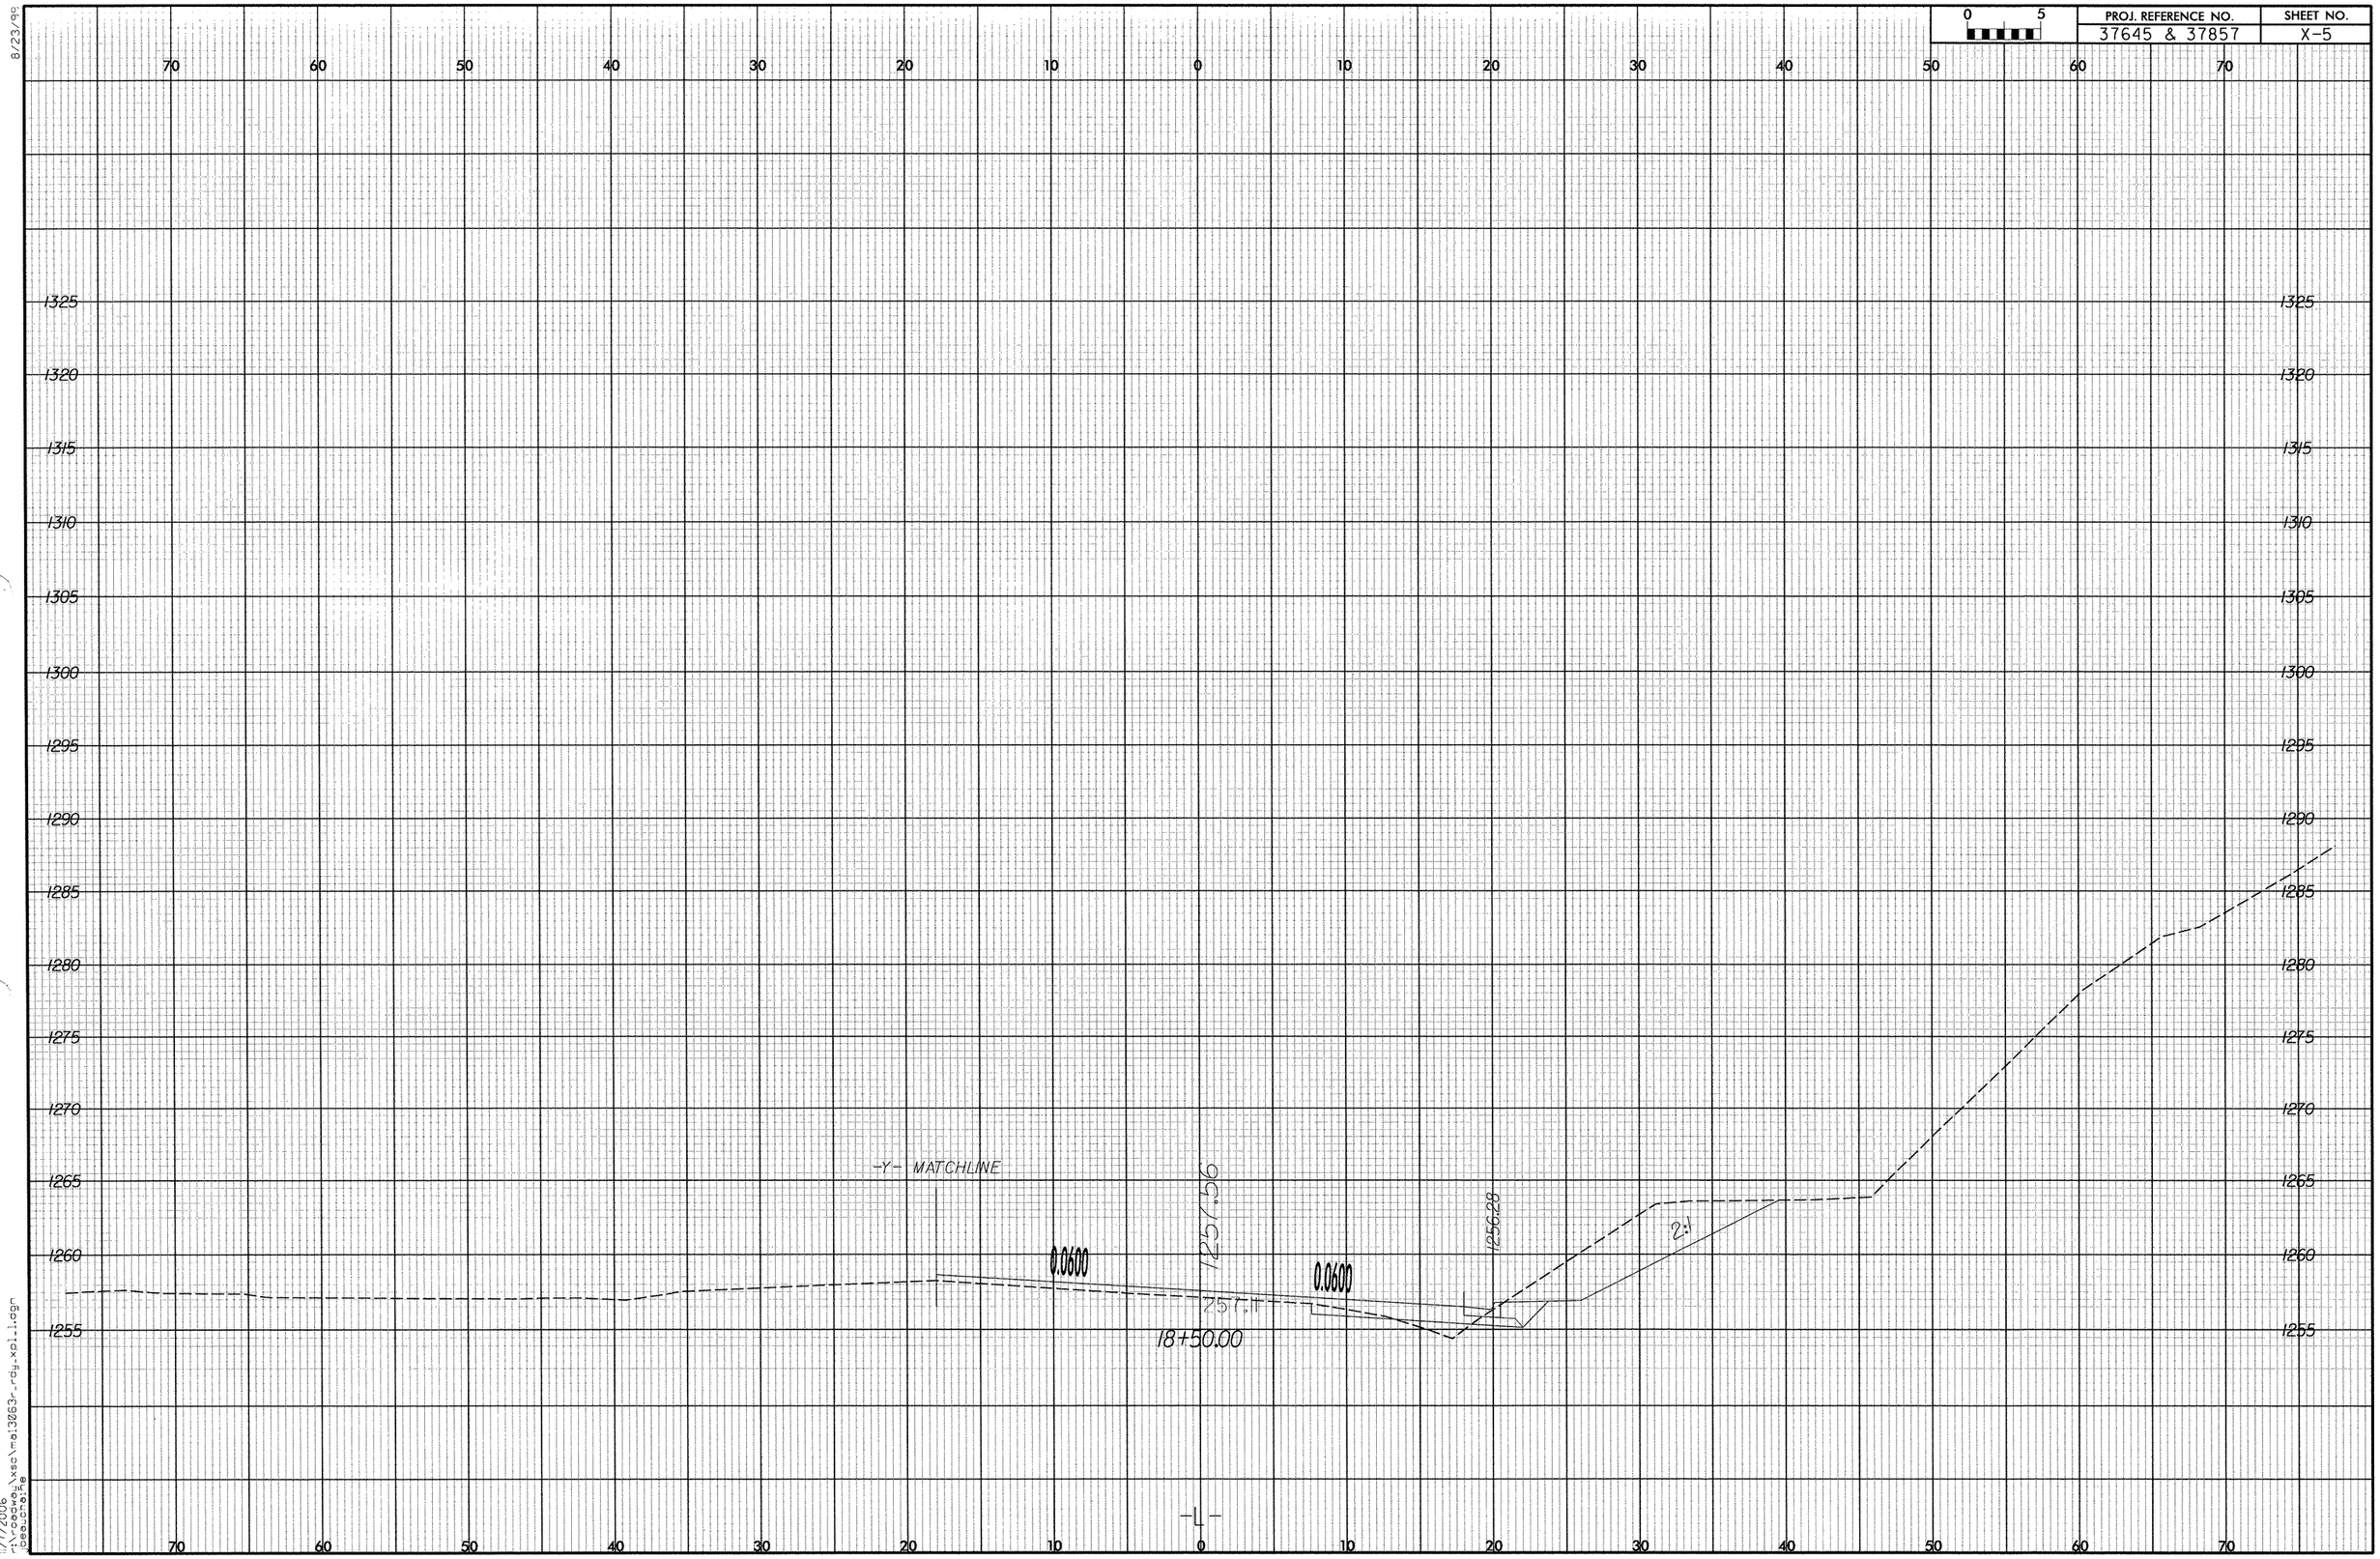

8/23/99

11/7/2006
r:\roadway\xsc\ma13063r_rdy_xpl1.dgn
jbeauchaine

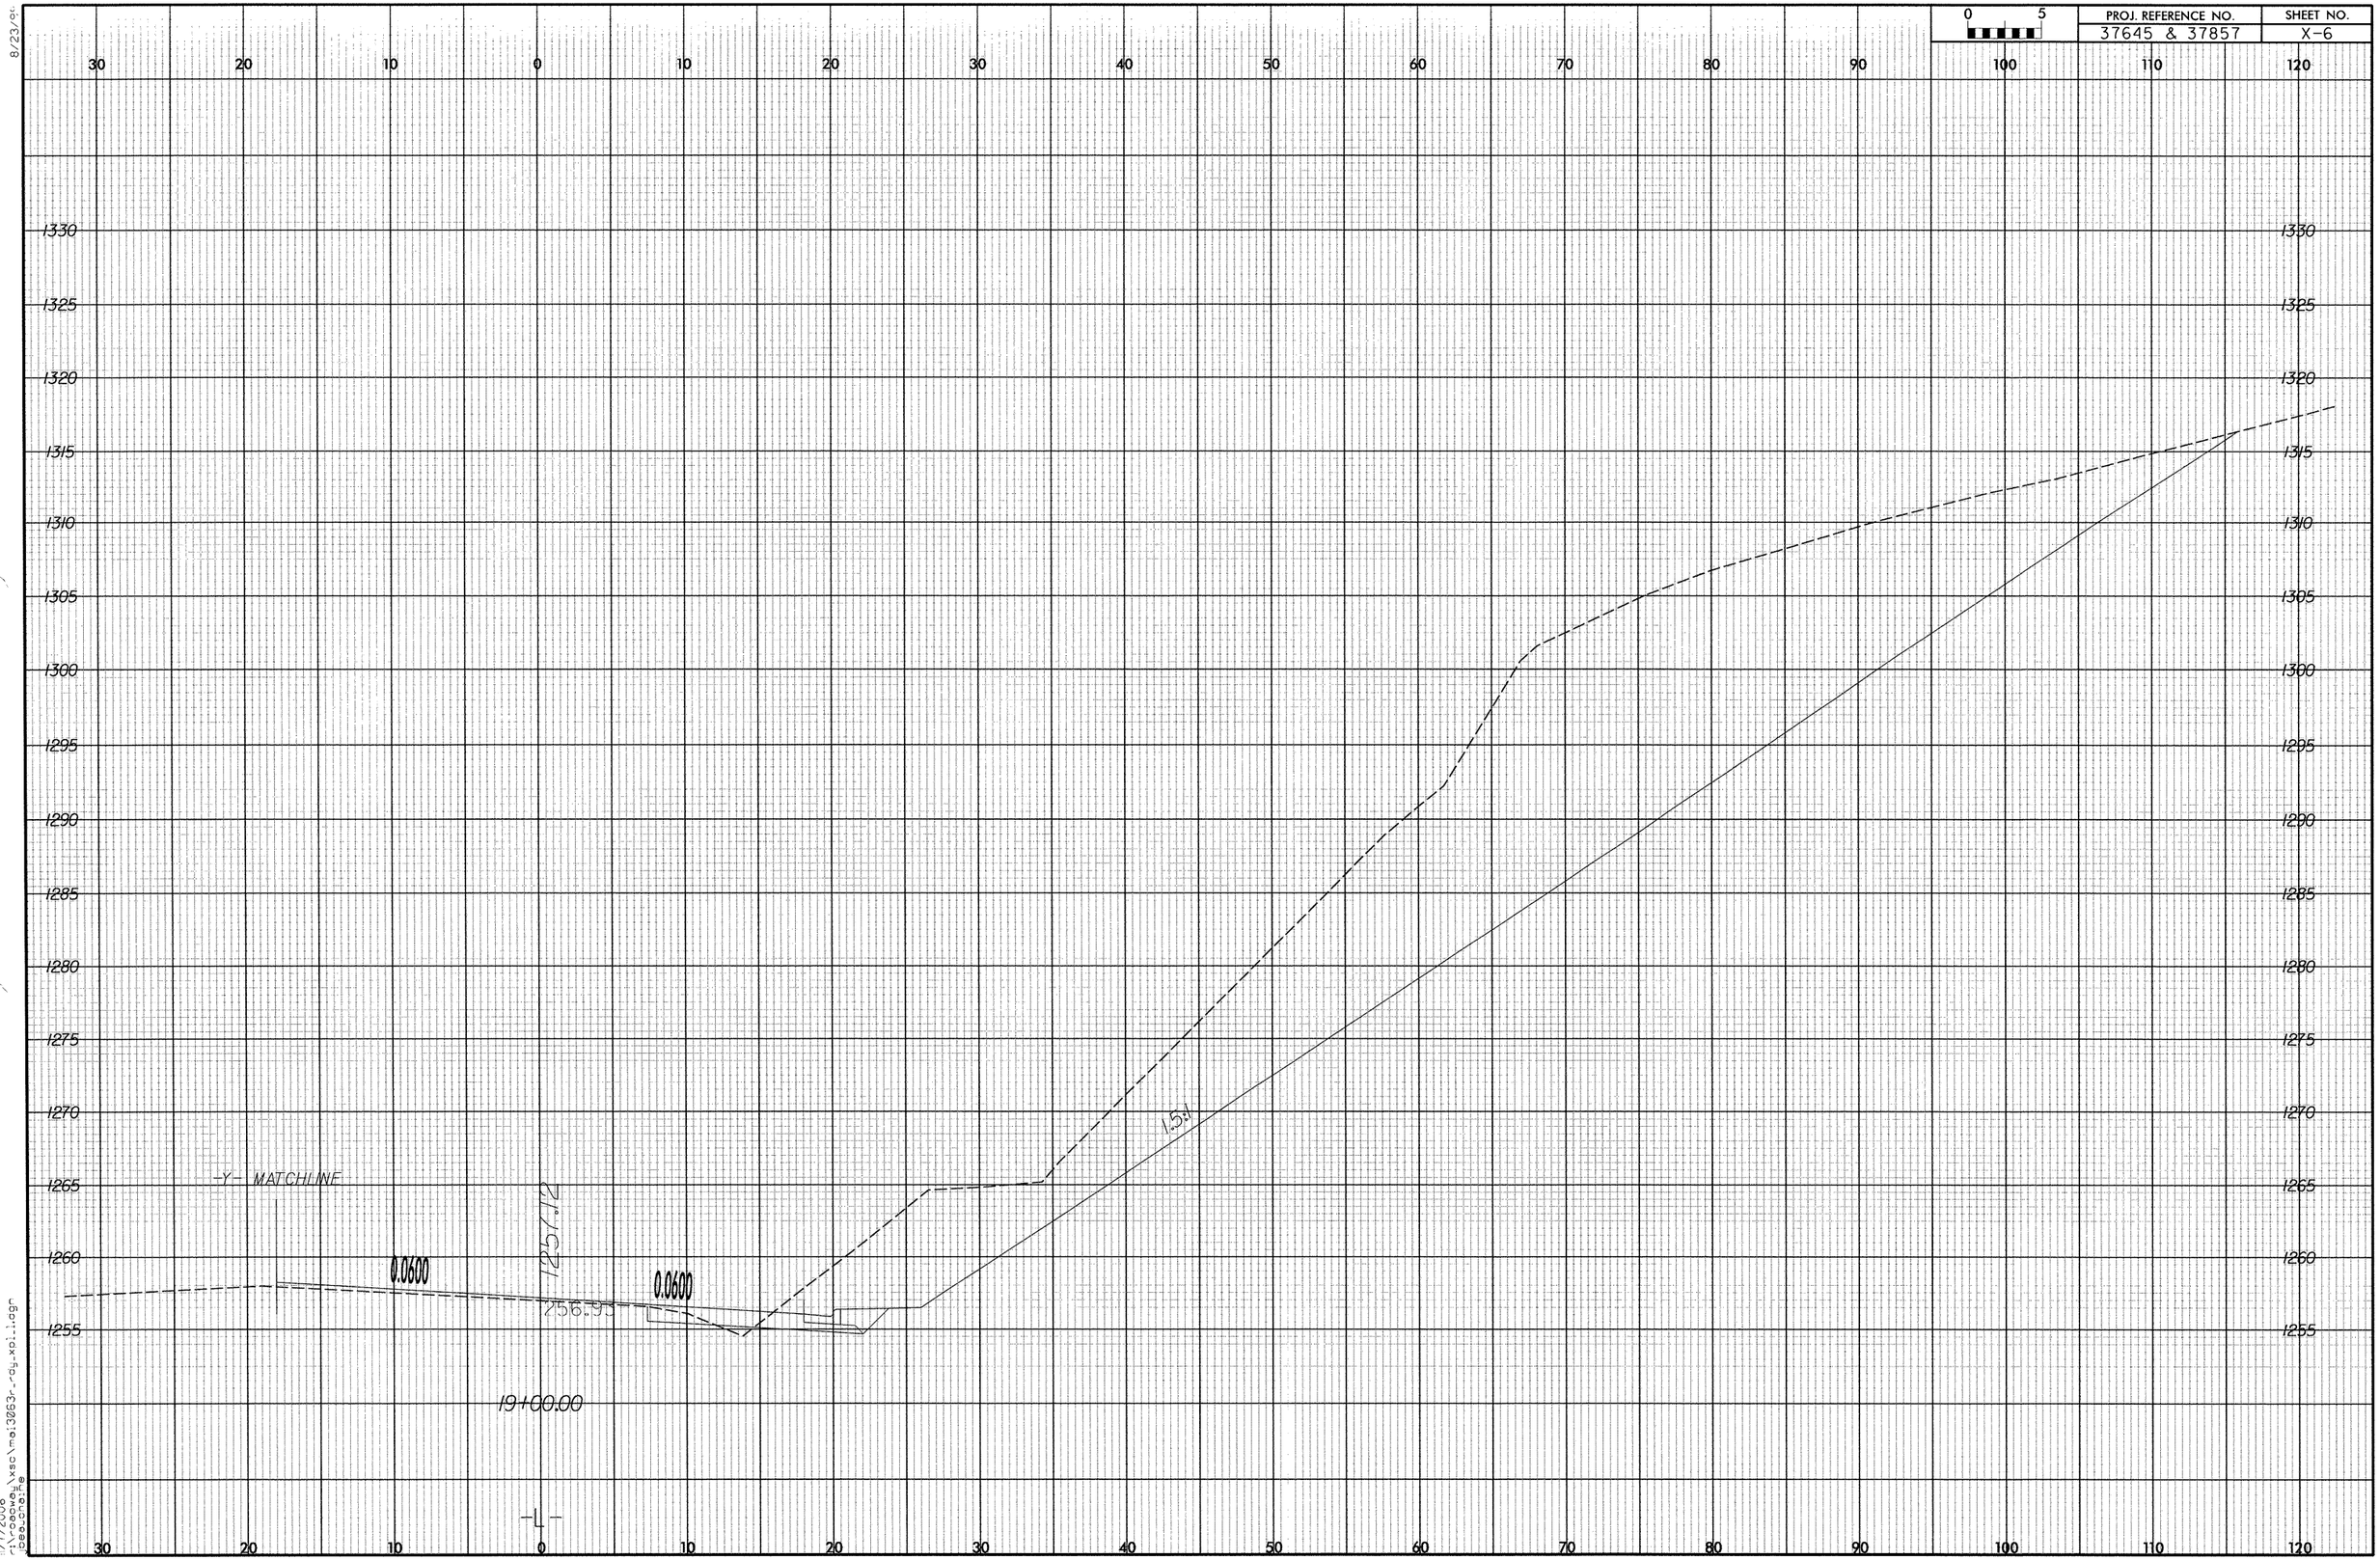

PROJ. REFERENCE NO.
37645 & 37857
SHEET NO.
X-6
0 5
30 20 10 0 10 20 30 40 50 60 70 80 90 100 110 120
1330 1325 1320 1315 1310 1305 1300 1295 1290 1285 1280 1275 1270 1265 1260 1255
-Y- MATCHLINE
0.0600
0.0600
1257.12
256.95
1.5:1
19+00.00
-L-

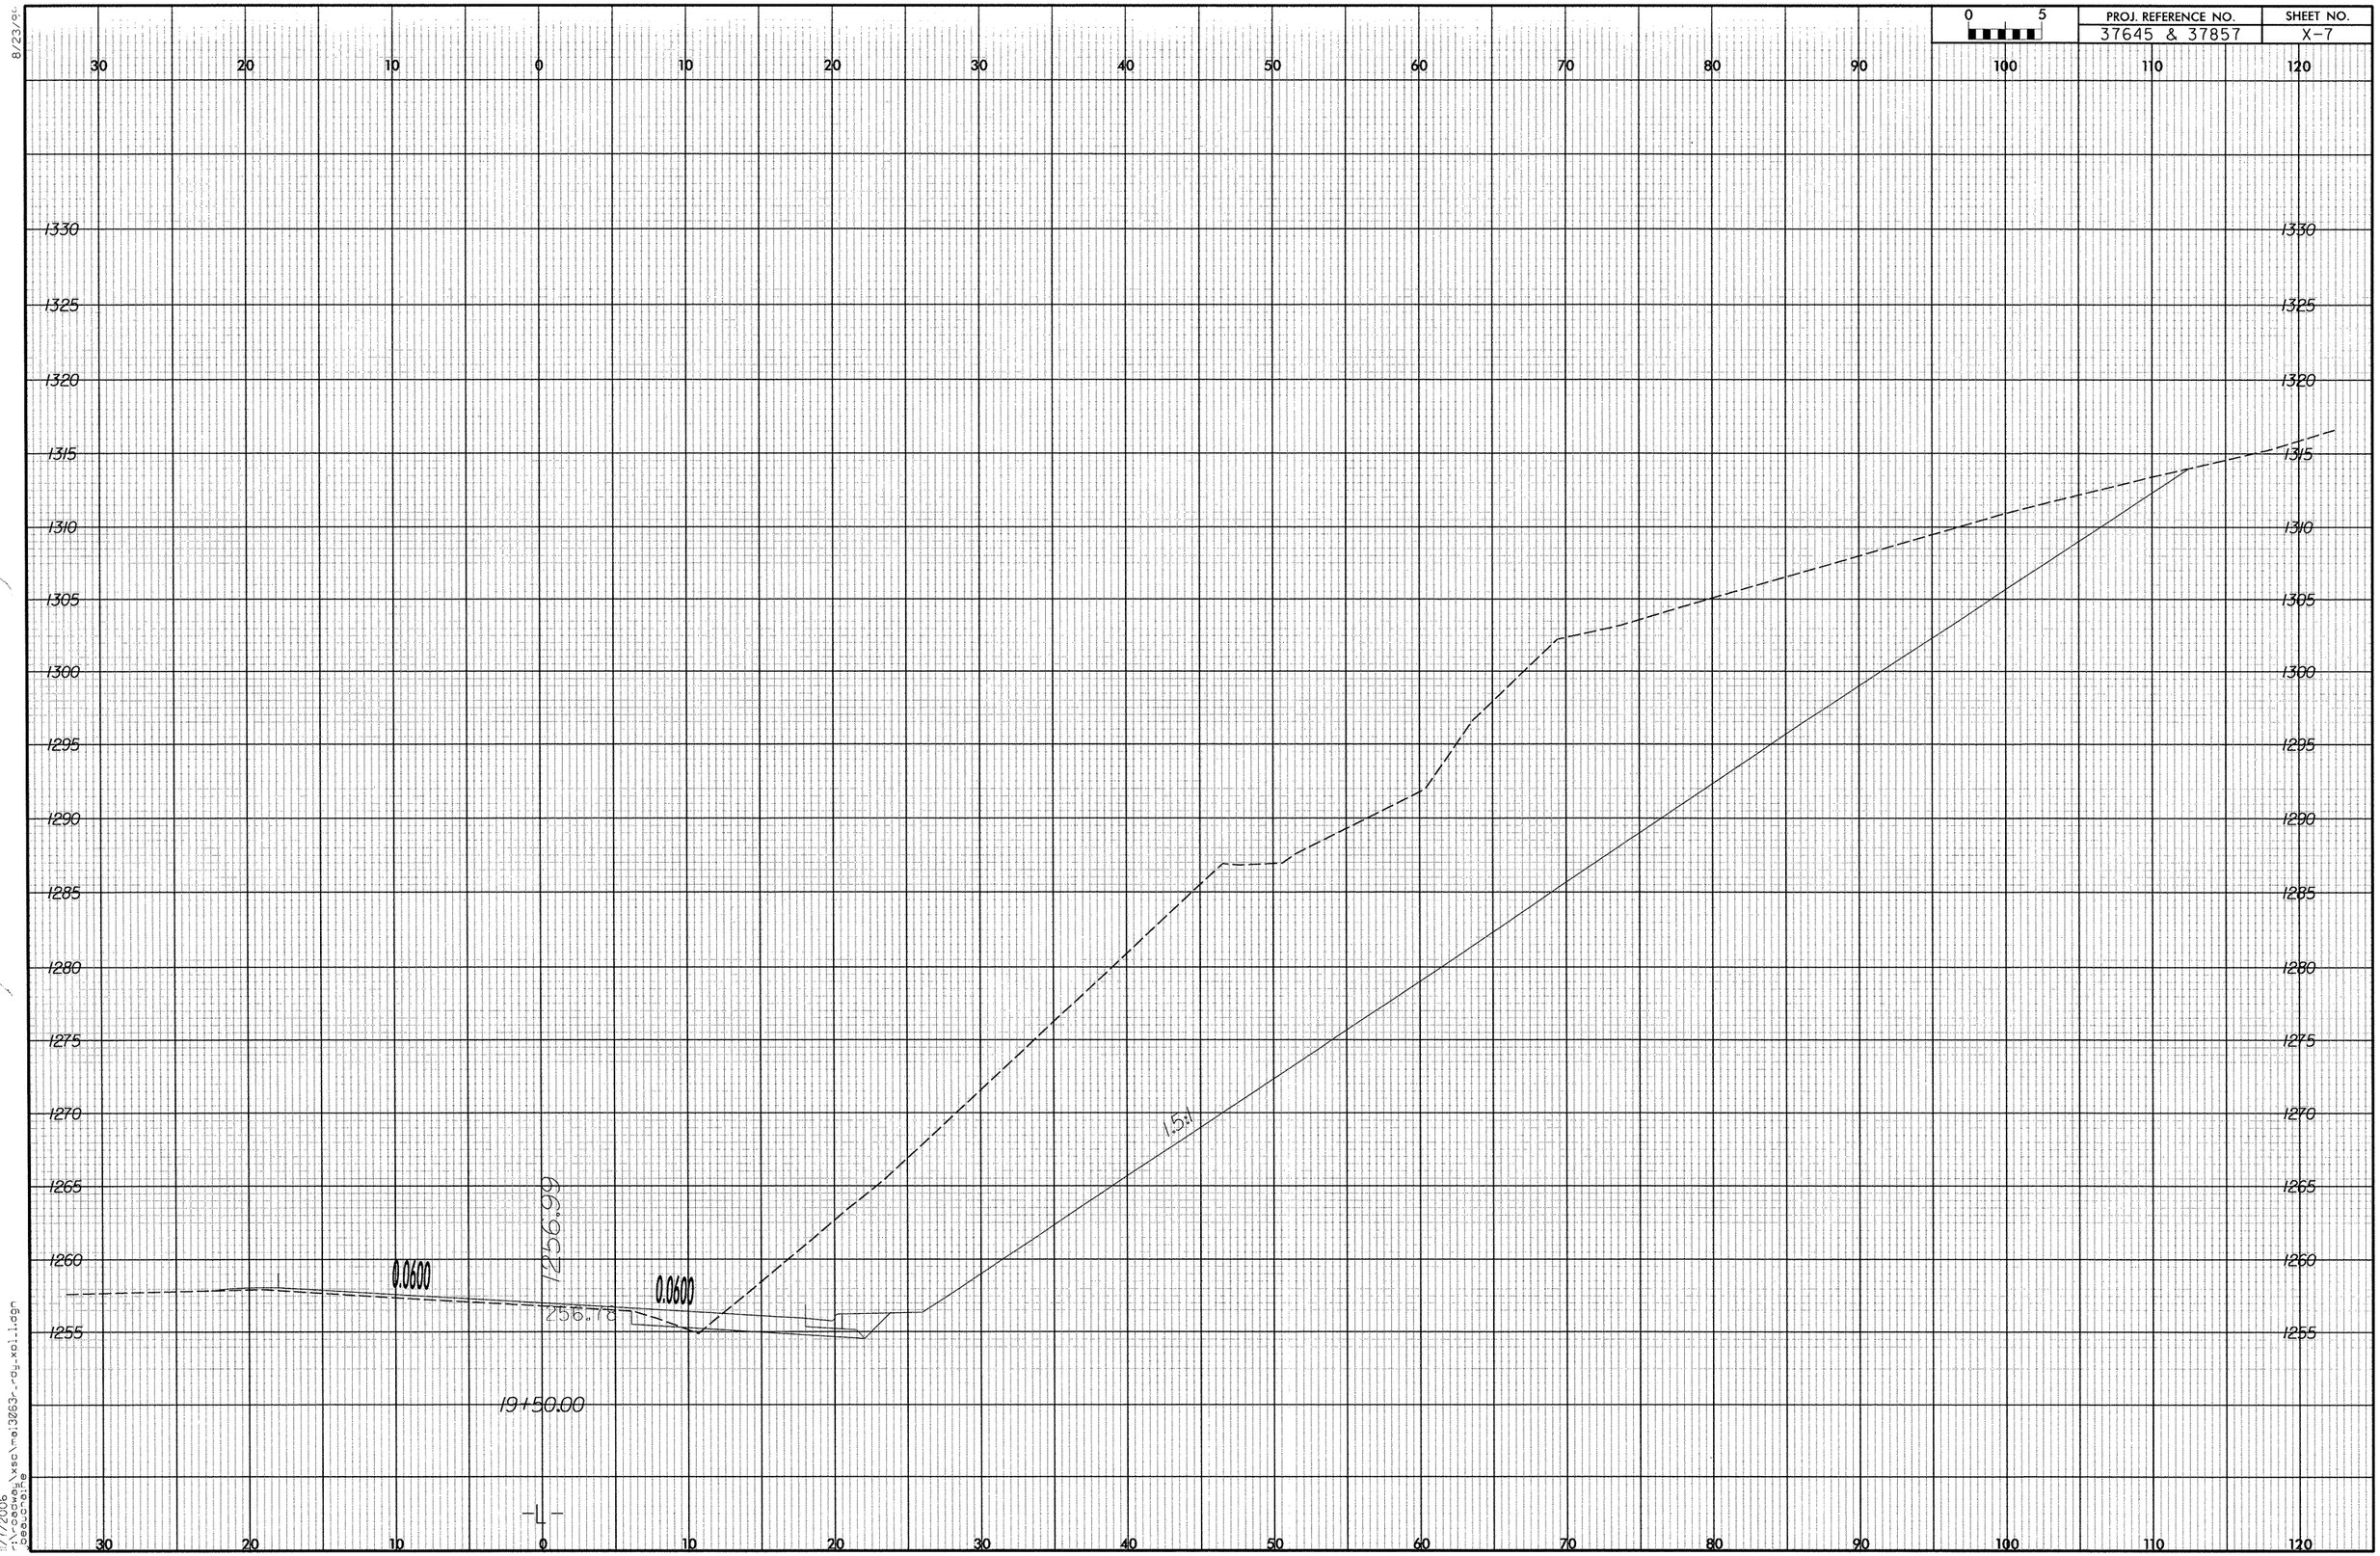

0 5
PROJ. REFERENCE NO.
37645 & 37857
SHEET NO.
X-7
30 20 10 0 10 20 30 40 50 60 70 80 90 100 110 120
1330 1325 1320 1315 1310 1305 1300 1295 1290 1285 1280 1275 1270 1265 1260 1255
0.0600
0.0600
1256.99
256.78
1.5:1
19+50.00
-L-

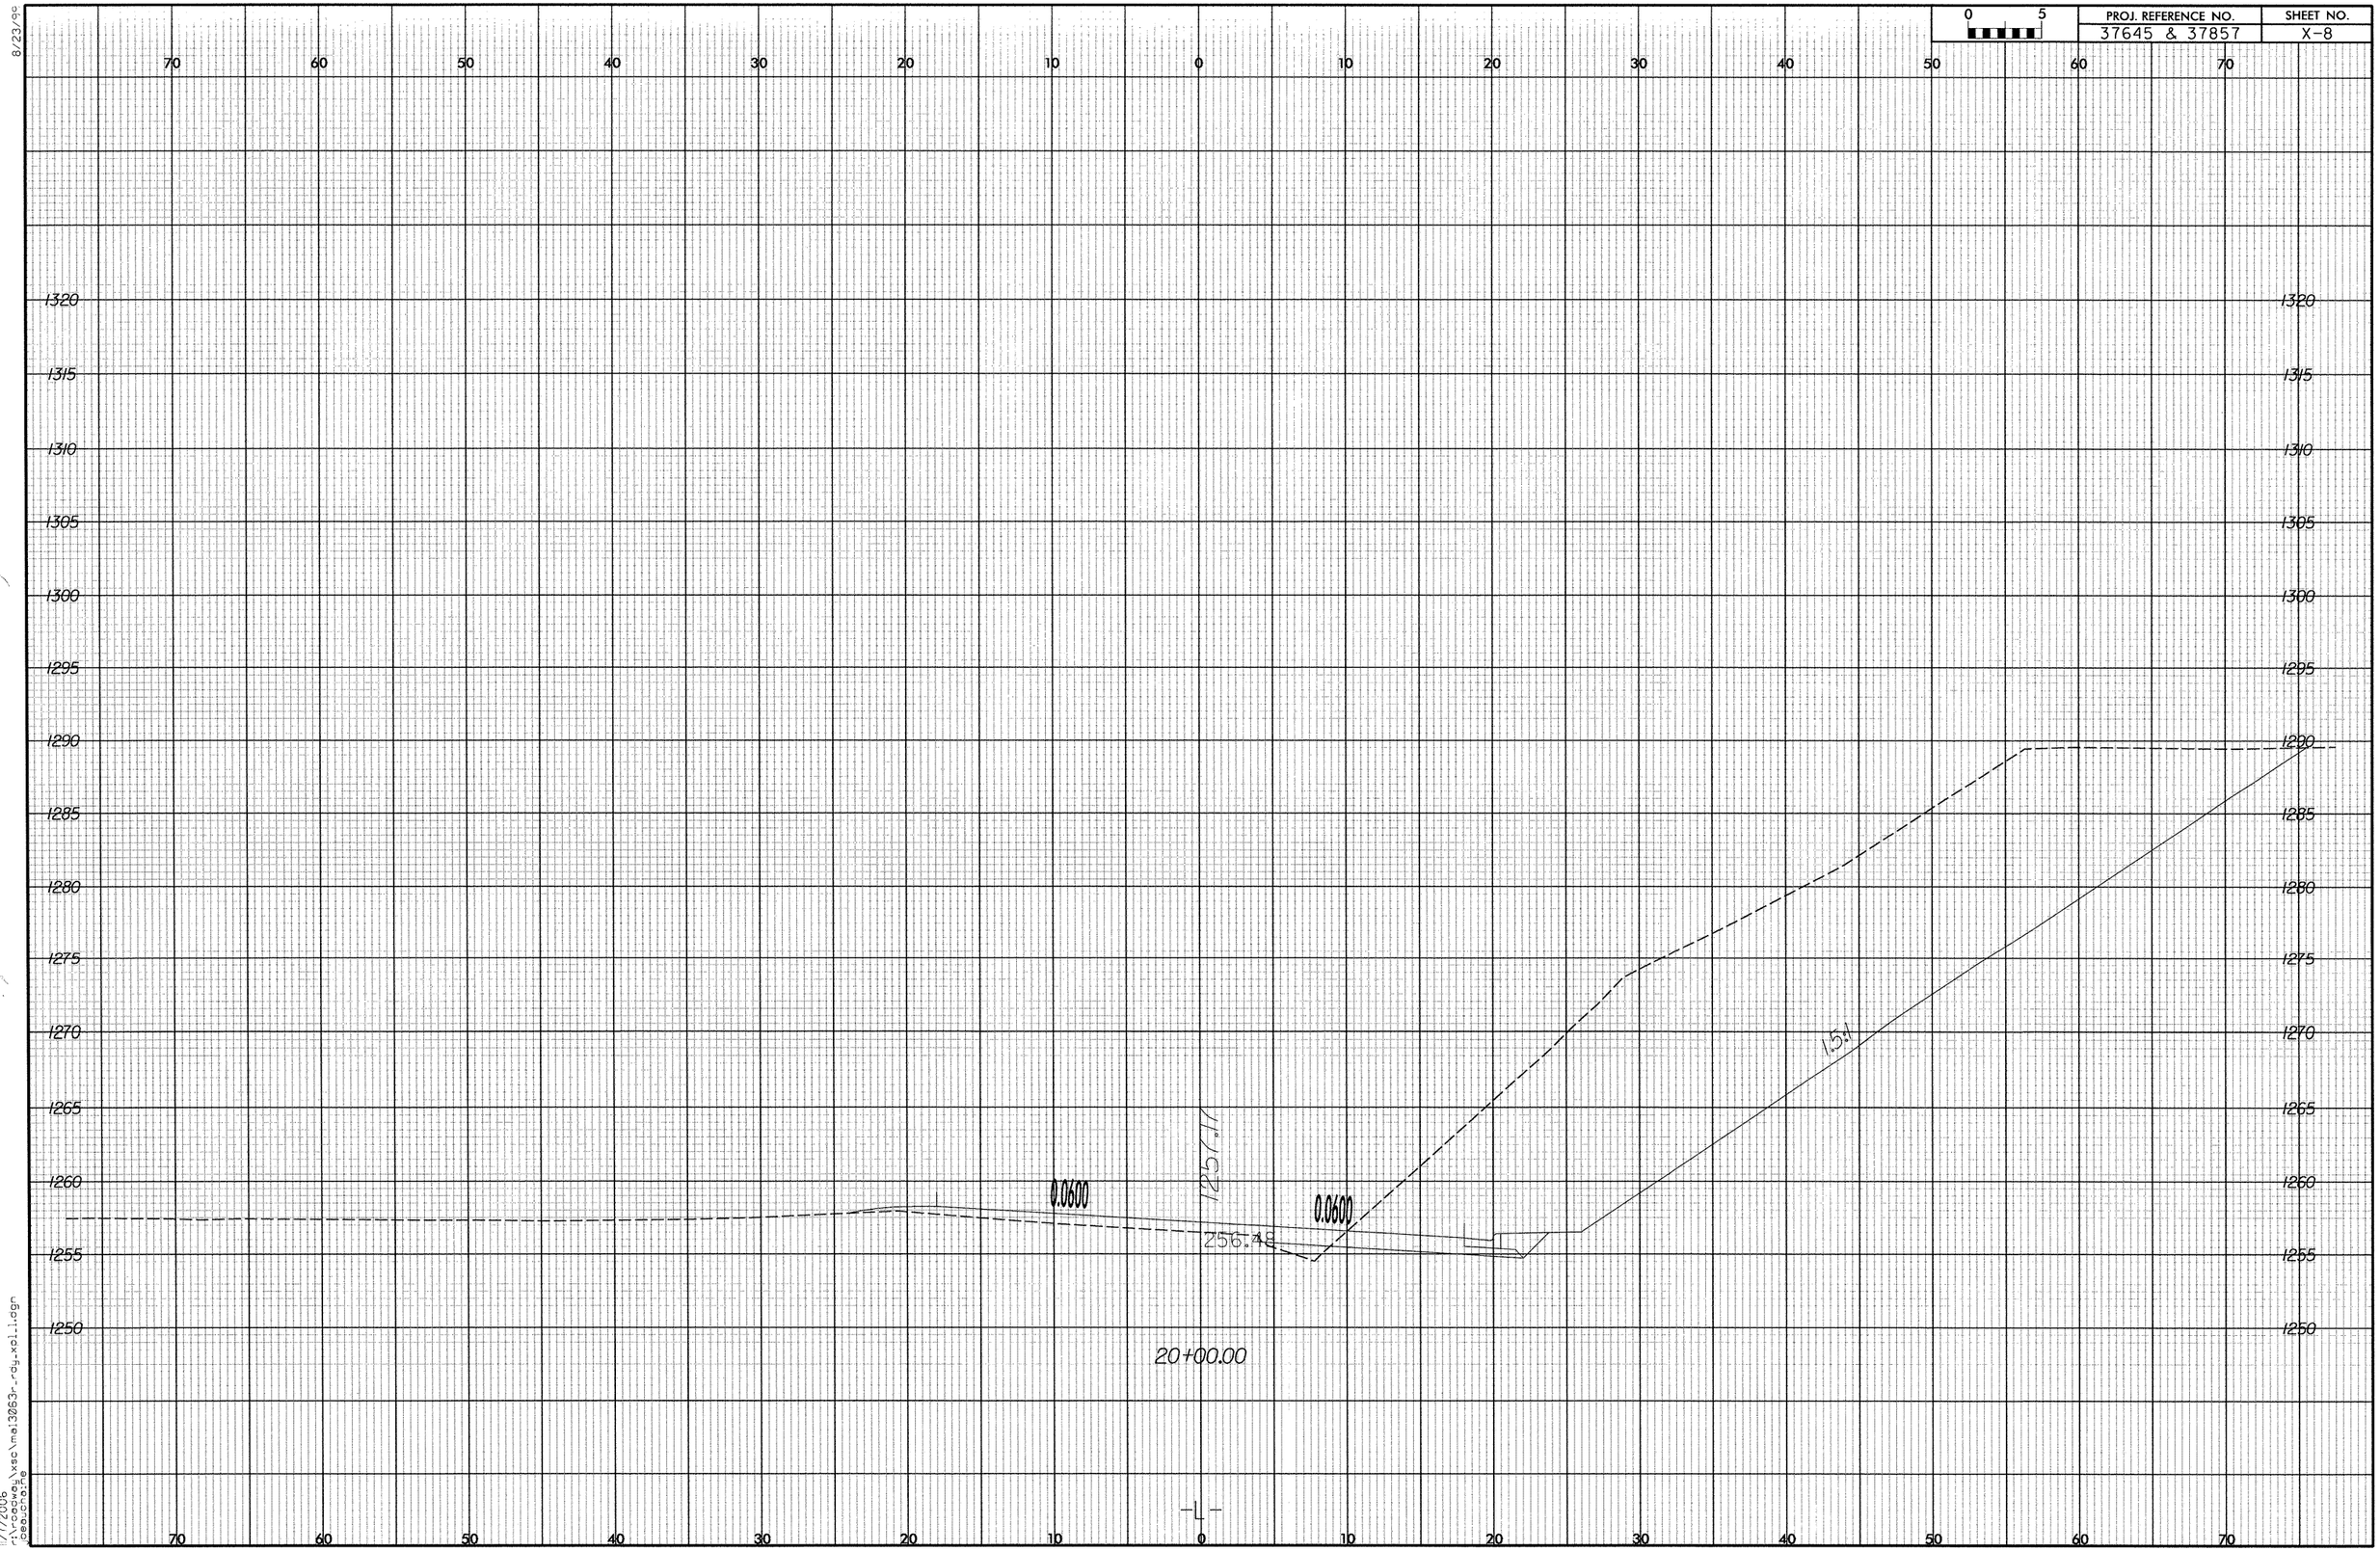

8/23/99

11/7/2006
r:\roadway\xsc\ma13063r_rdy_xpl1.dgn
jeauchaine

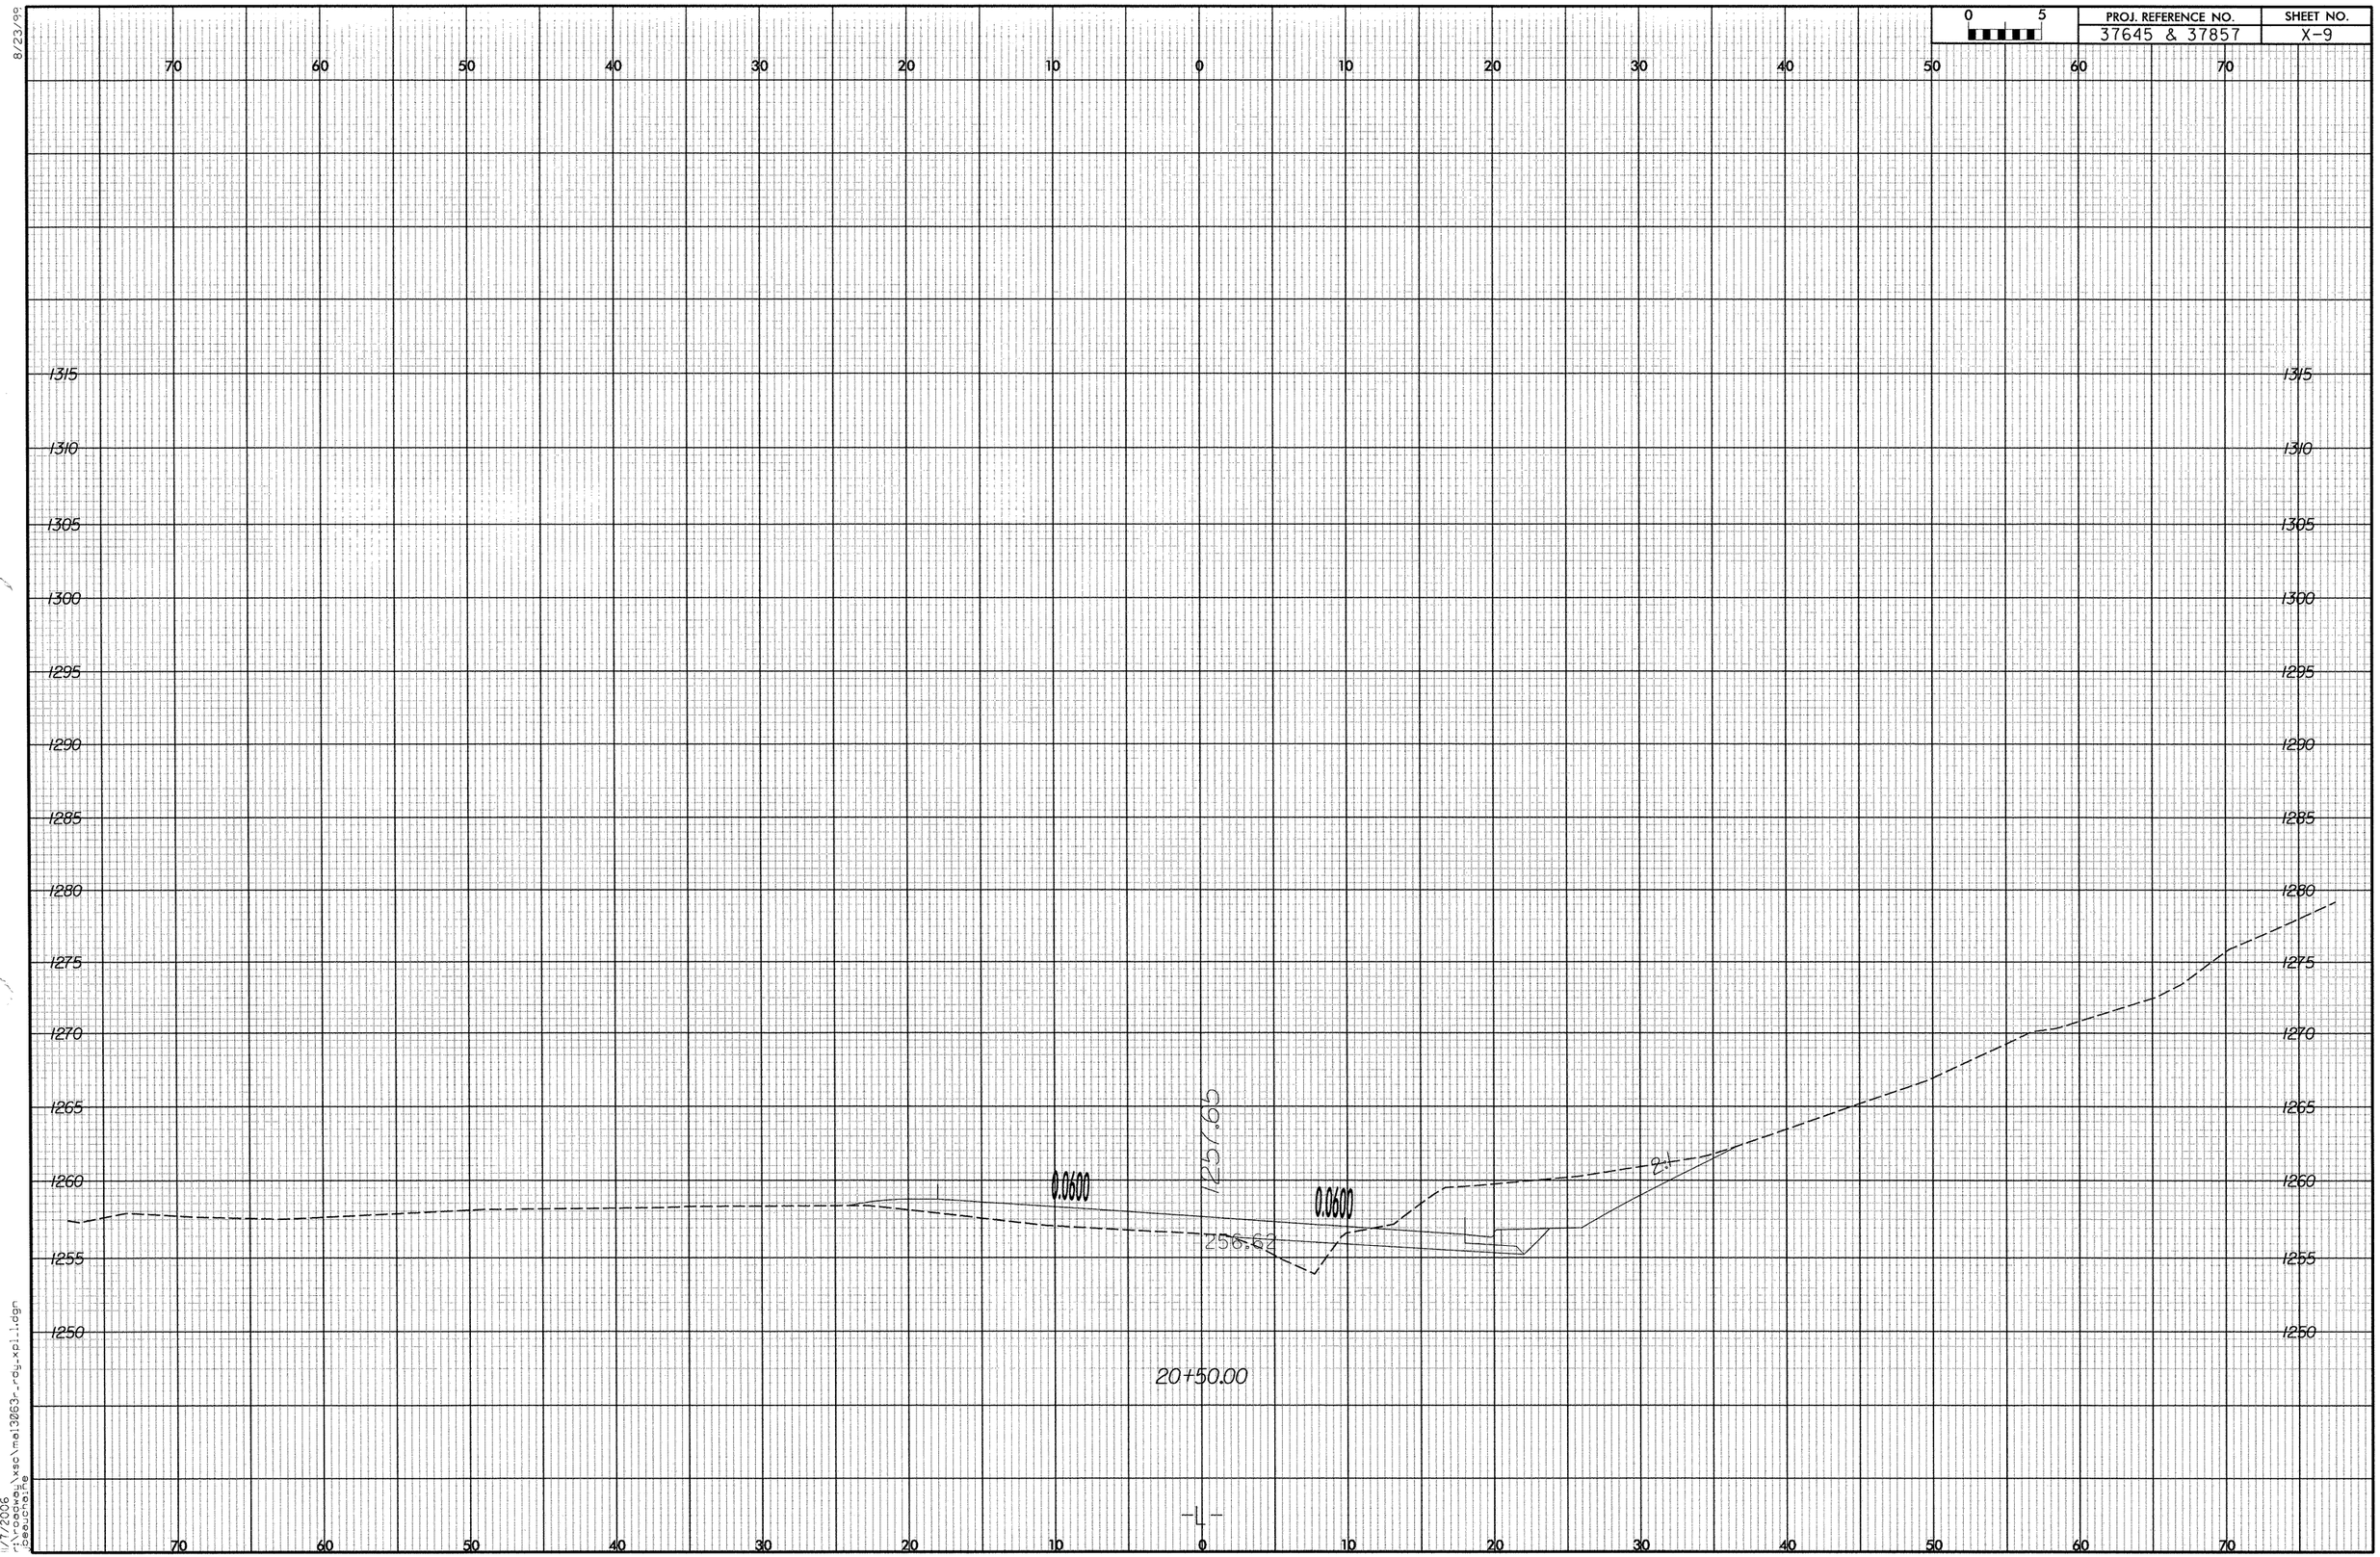

PROJ. REFERENCE NO.
37645 & 37857
SHEET NO.
X-9
0 5
70 60 50 40 30 20 10 0 10 20 30 40 50 60 70
1315 1310 1305 1300 1295 1290 1285 1280 1275 1270 1265 1260 1255 1250
0.0600
0.0600
1257.65
256.62
2:1
20+50.00
-L-

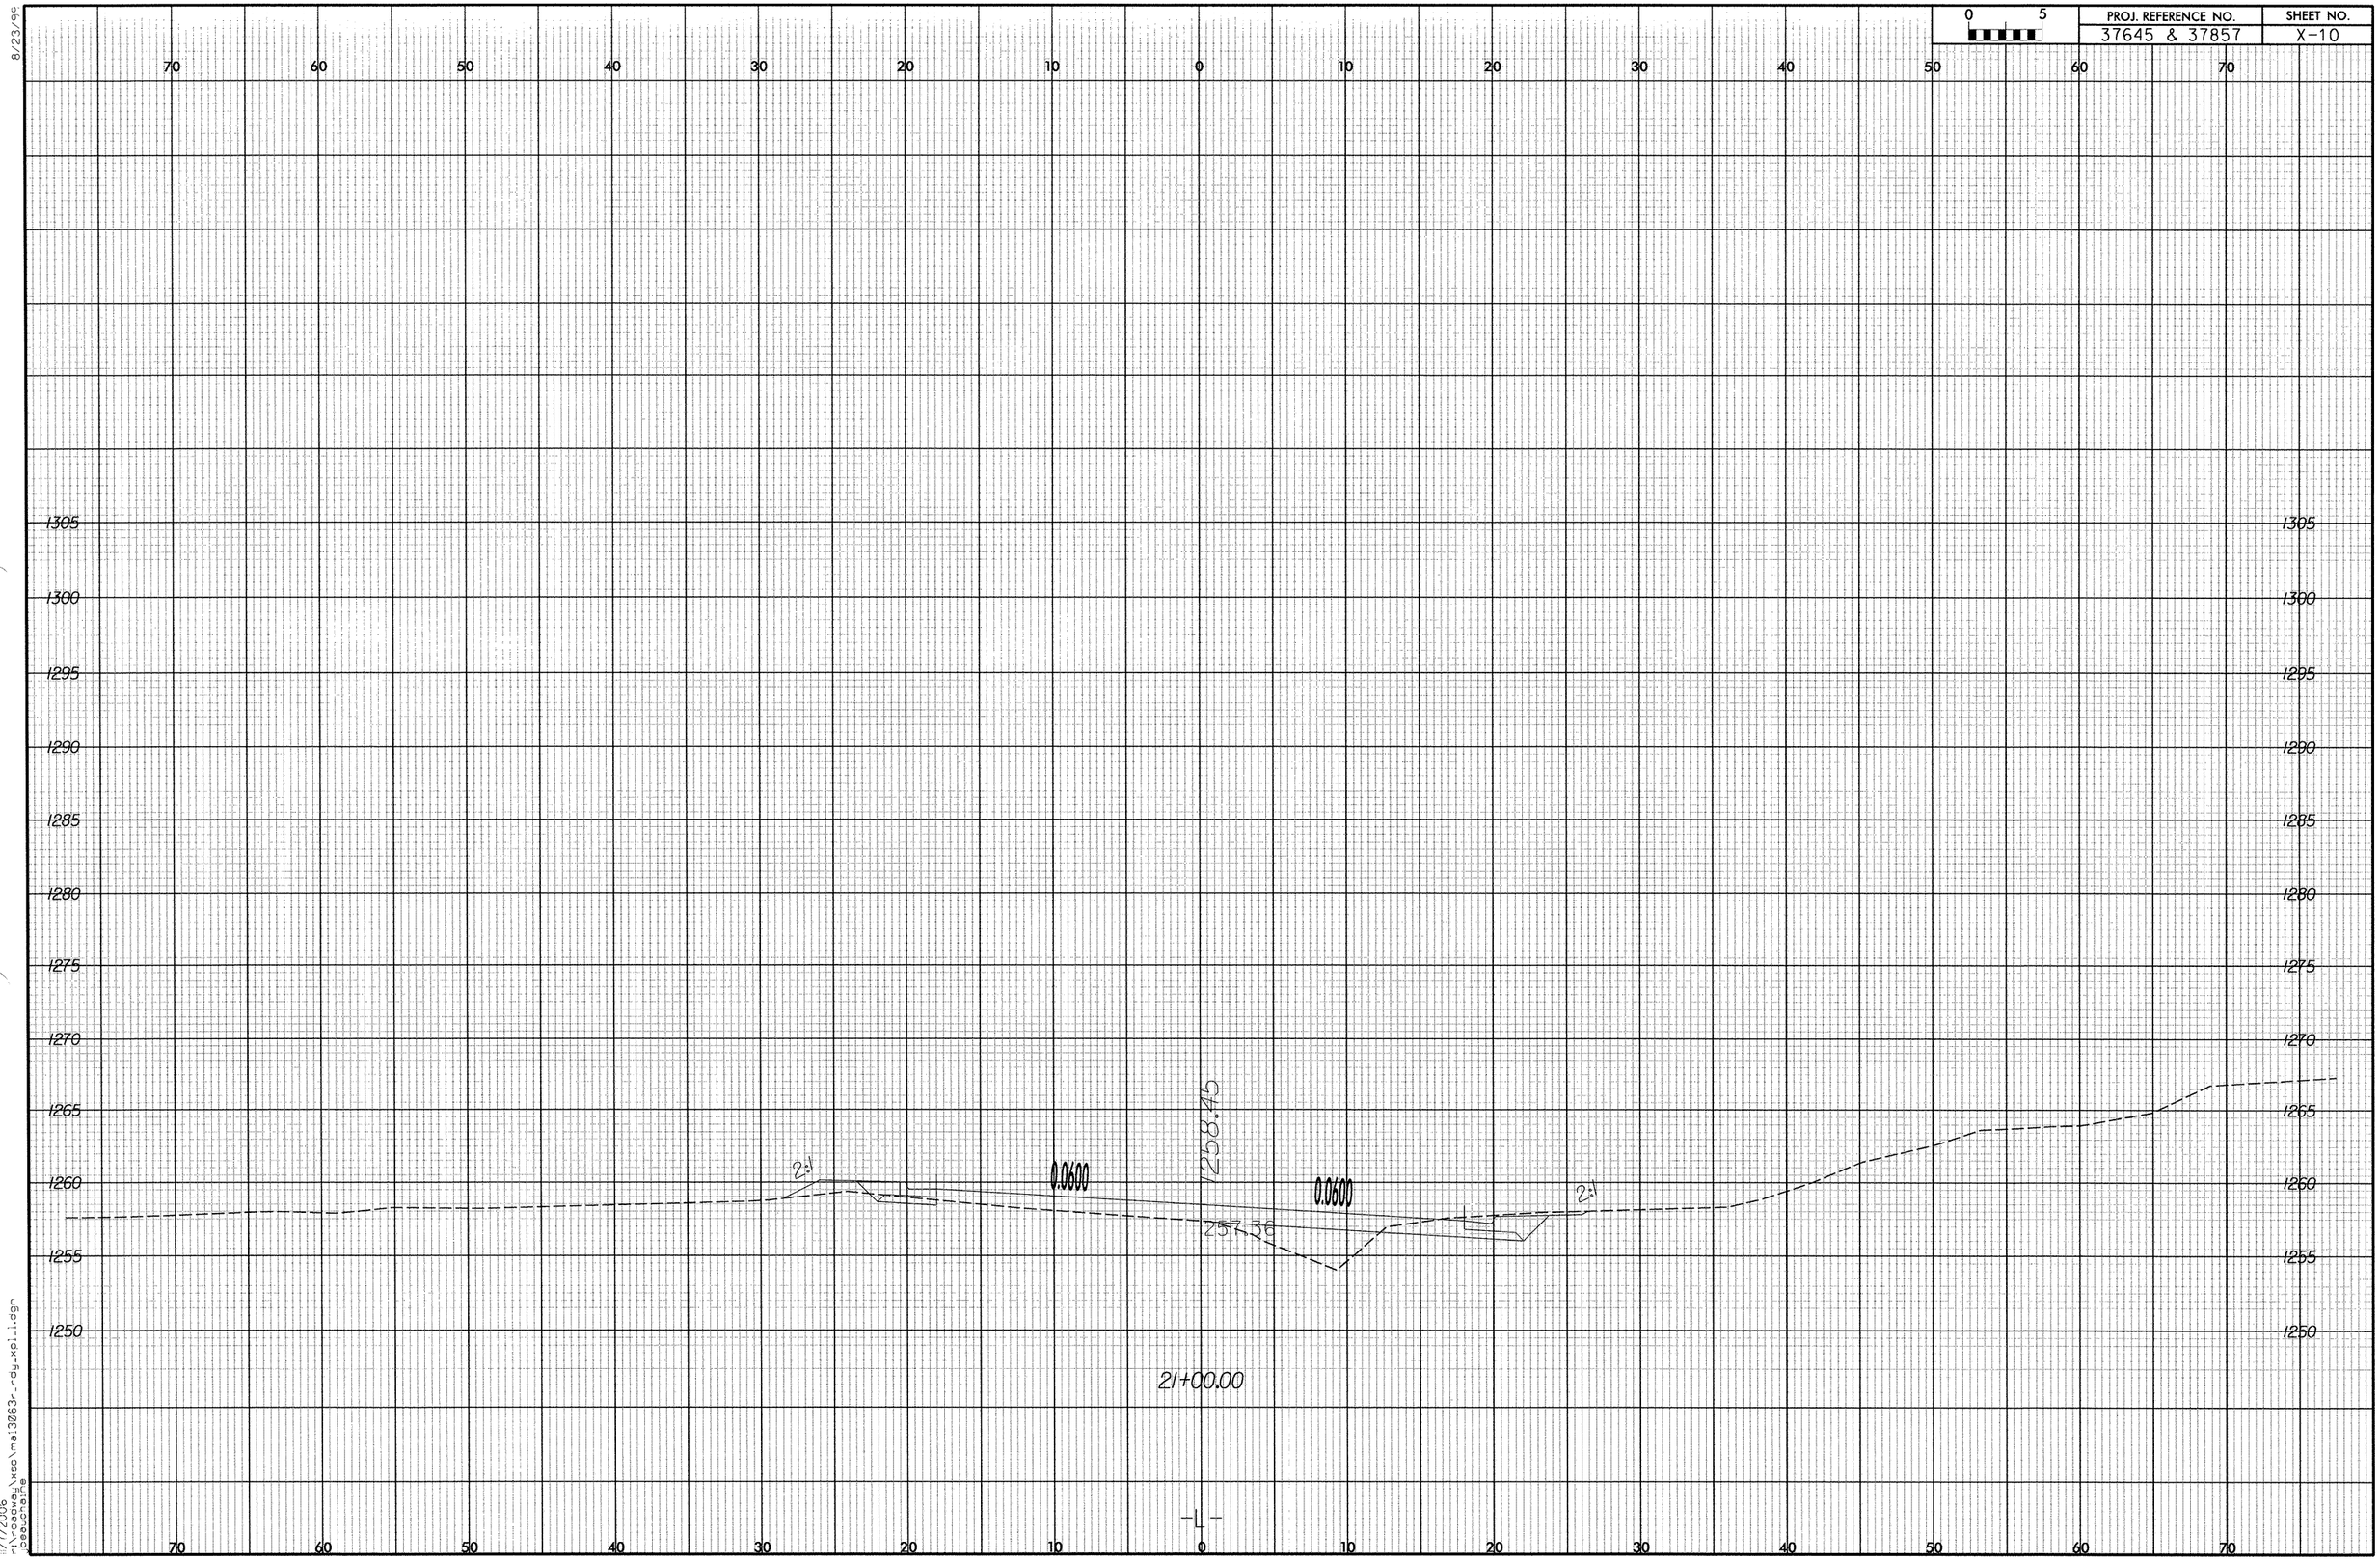

PROJ. REFERENCE NO.
37645 & 37857
SHEET NO.
X-10
0 5
70 60 50 40 30 20 10 0 10 20 30 40 50 60 70
1305 1300 1295 1290 1285 1280 1275 1270 1265 1260 1255 1250
2:1
0.0600
1258.45
0.0600
2:1
257.36
21+00.00
-L-

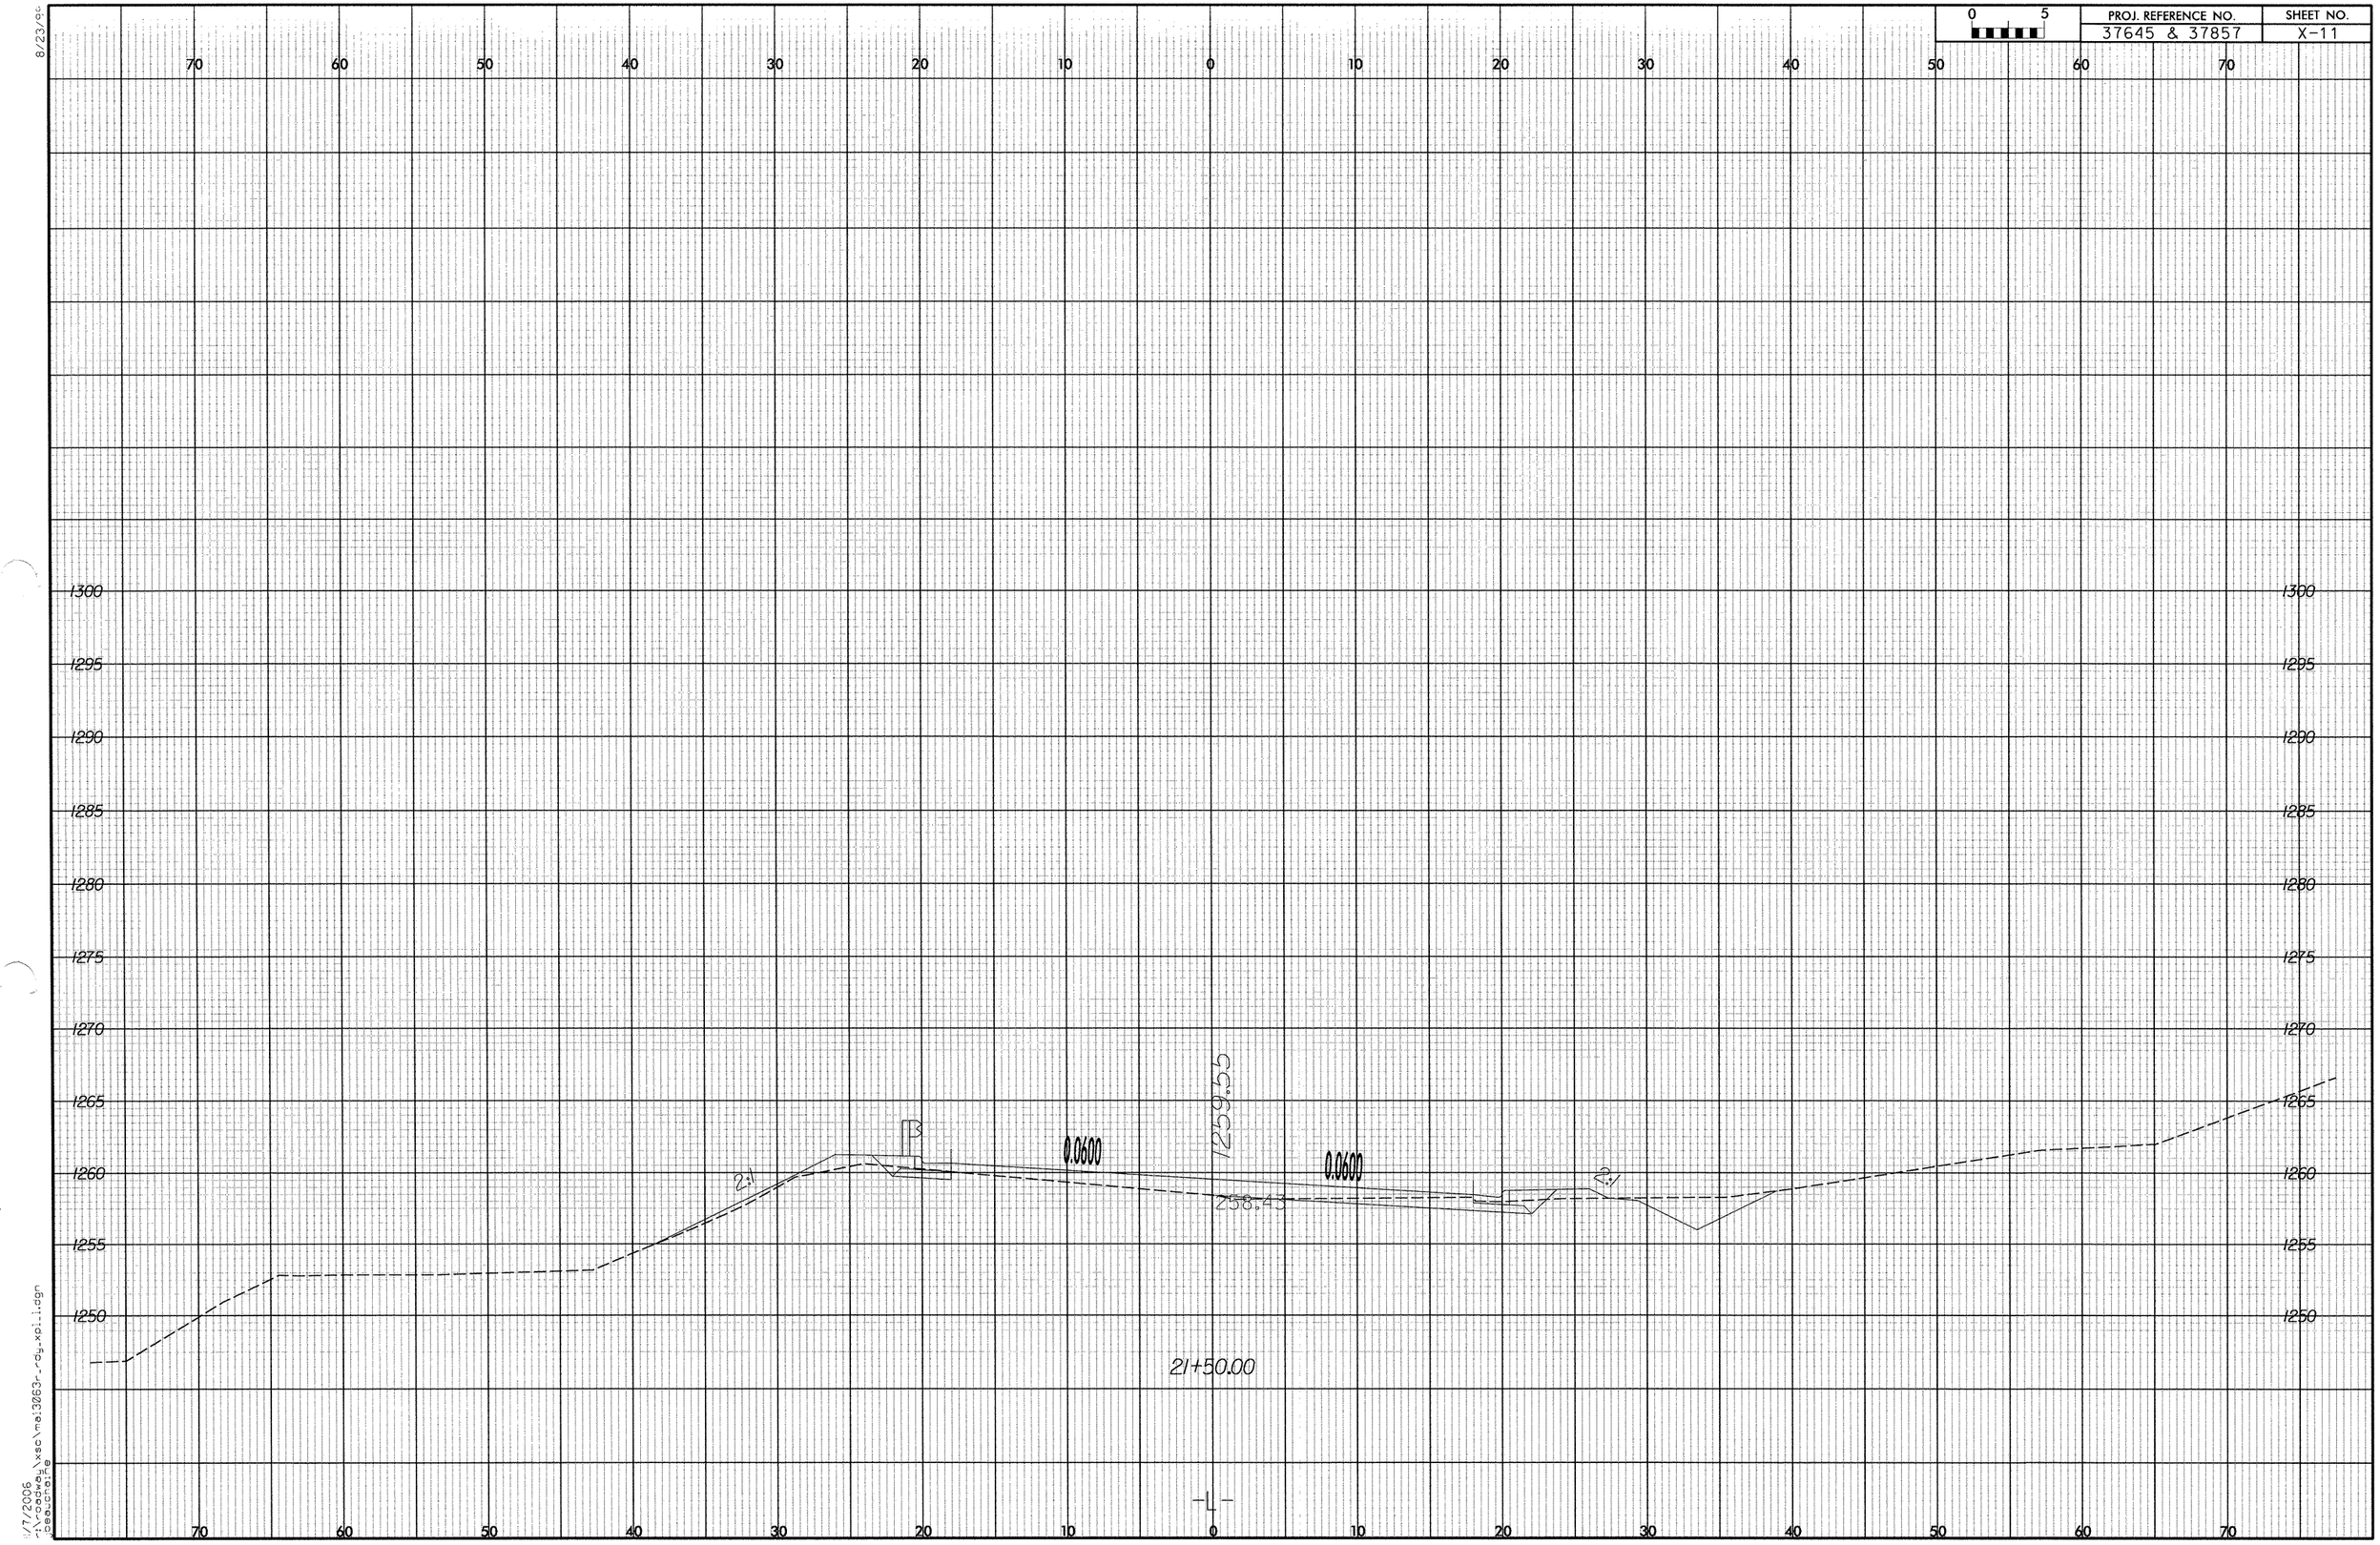

PROJ. REFERENCE NO.
37645 & 37857
SHEET NO.
X-11
0 5
70 60 50 40 30 20 10 0 10 20 30 40 50 60 70
1300
1295
1290
1285
1280
1275
1270
1265
1260
1255
1250
2:1
0.0600
1259.55
0.0600
258.43
2:1
21+50.00
-L-

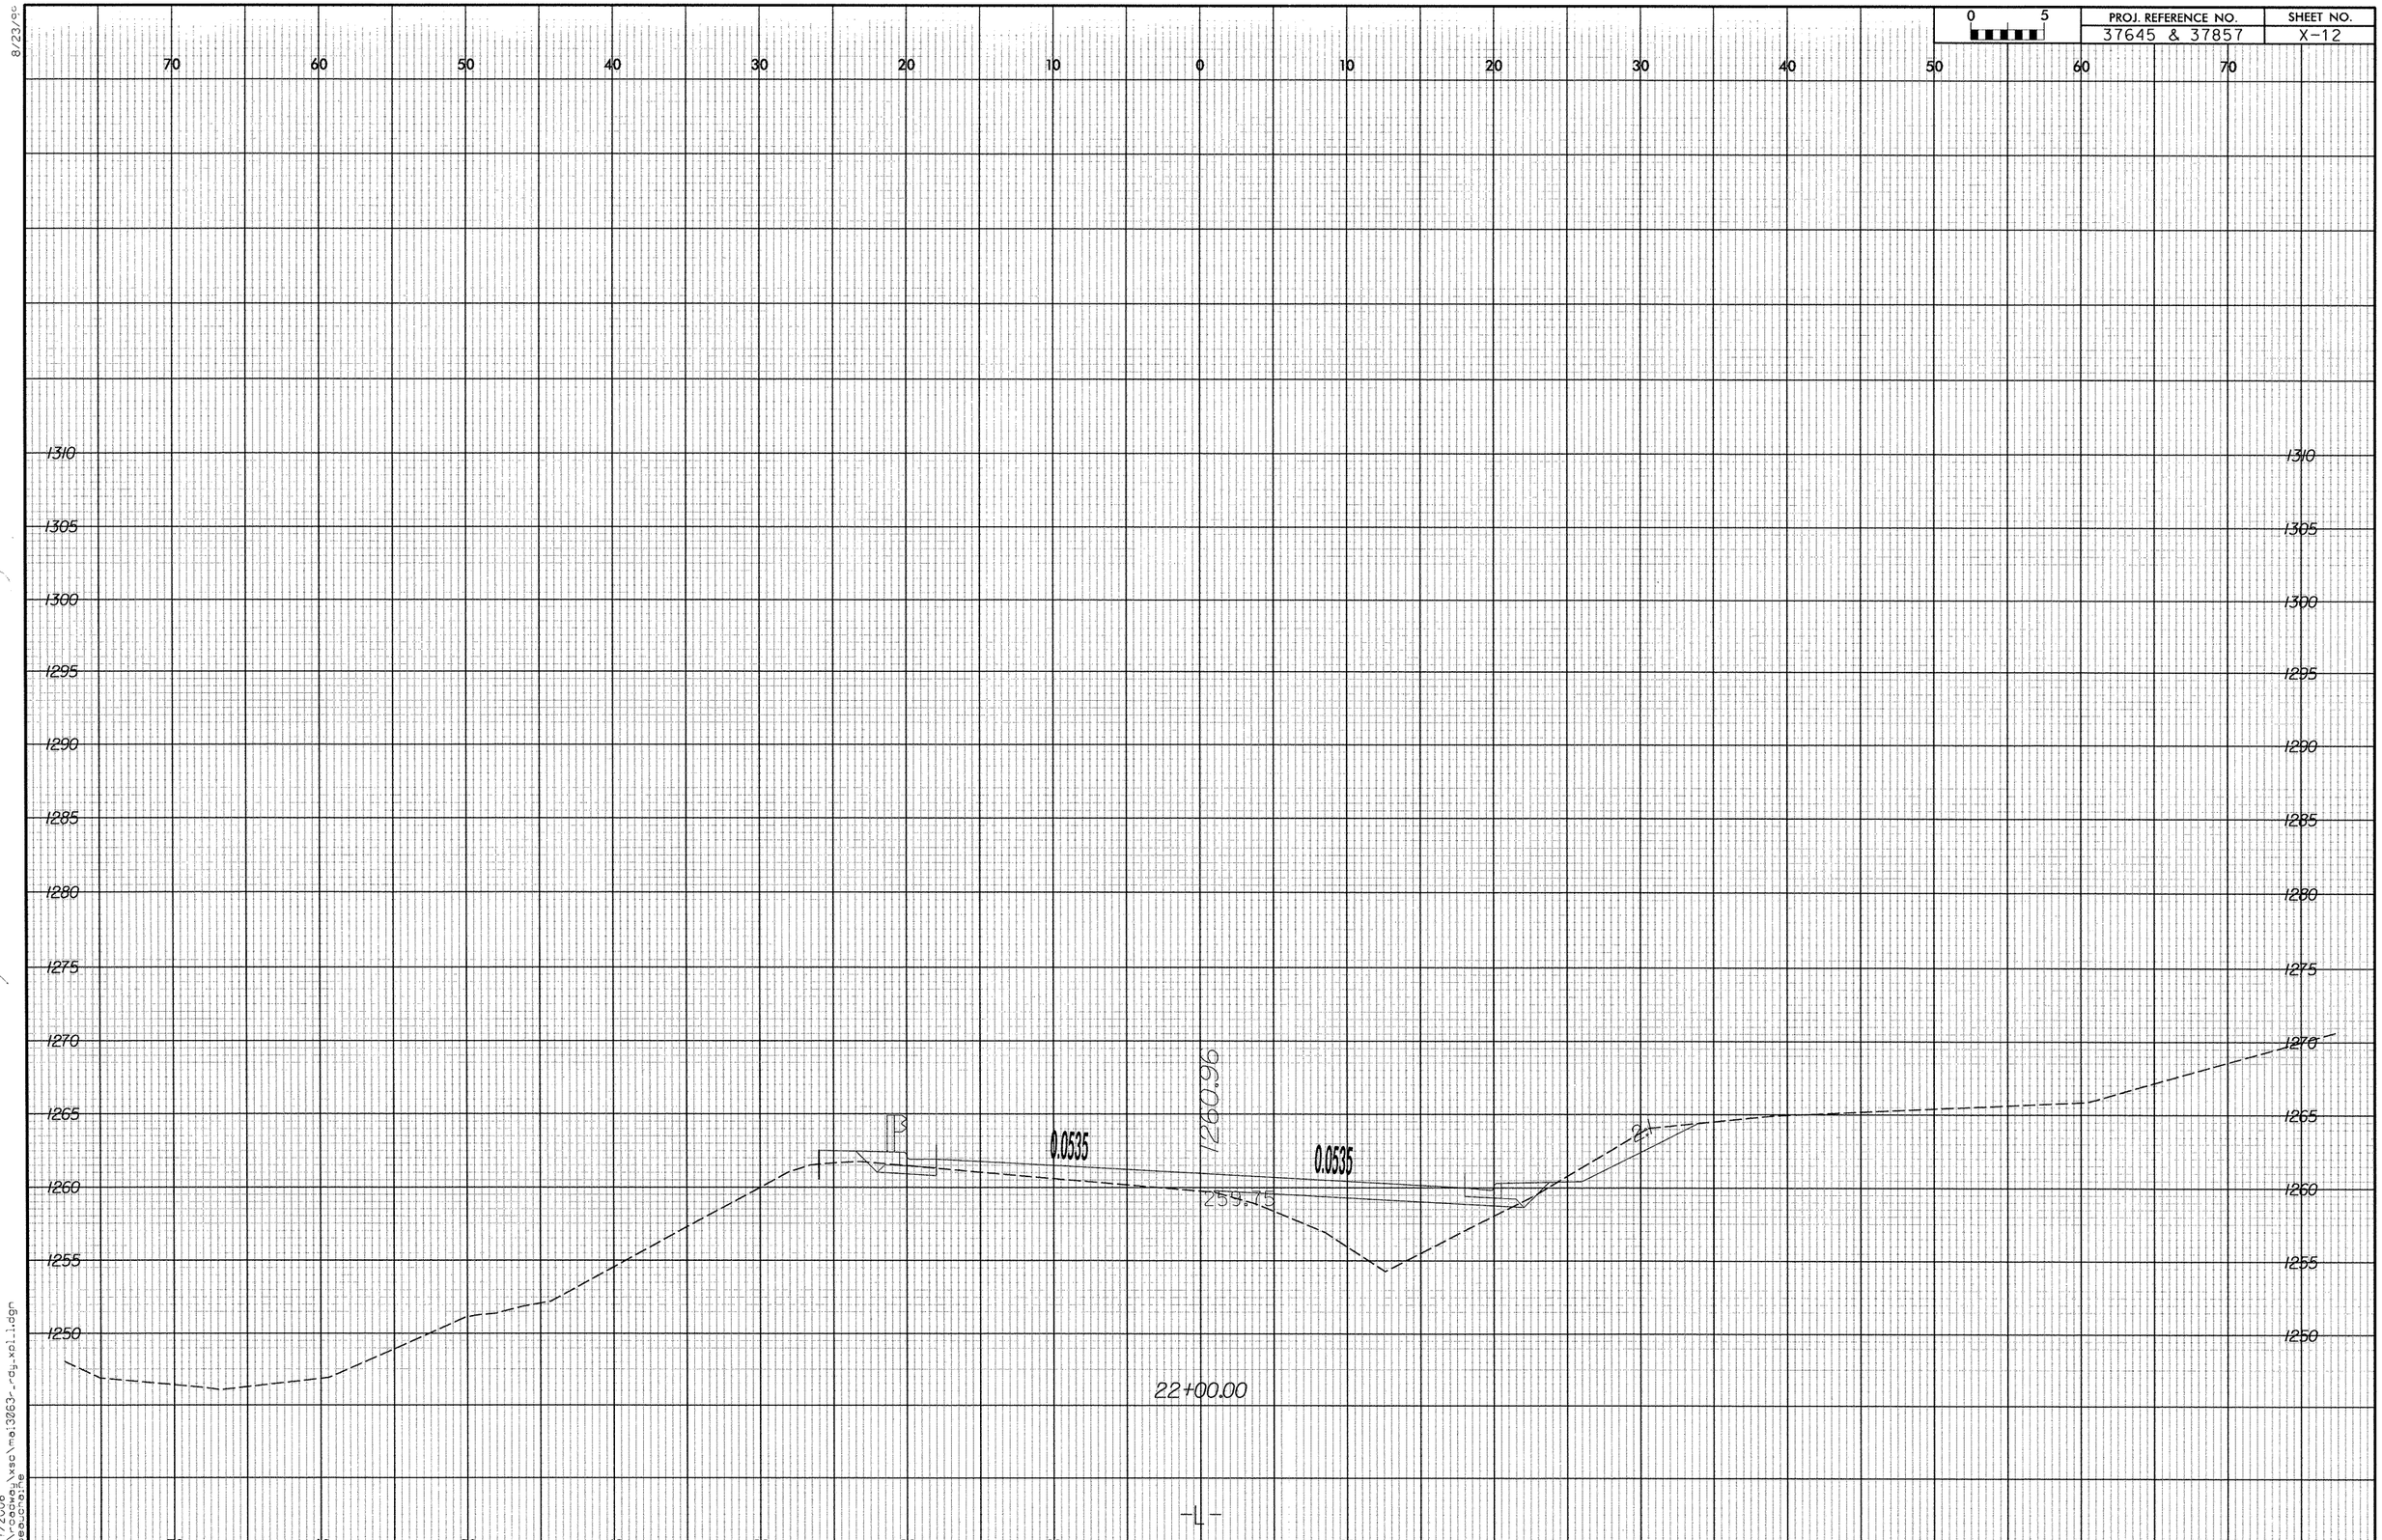

PROJ. REFERENCE NO.
37645 & 37857
SHEET NO.
X-12
0 5
70 60 50 40 30 20 10 0 10 20 30 40 50 60 70
1310
1305
1300
1295
1290
1285
1280
1275
1270
1265
1260
1255
1250
0.0535
0.0535
1260.96
259.75
22+00.00
-L-

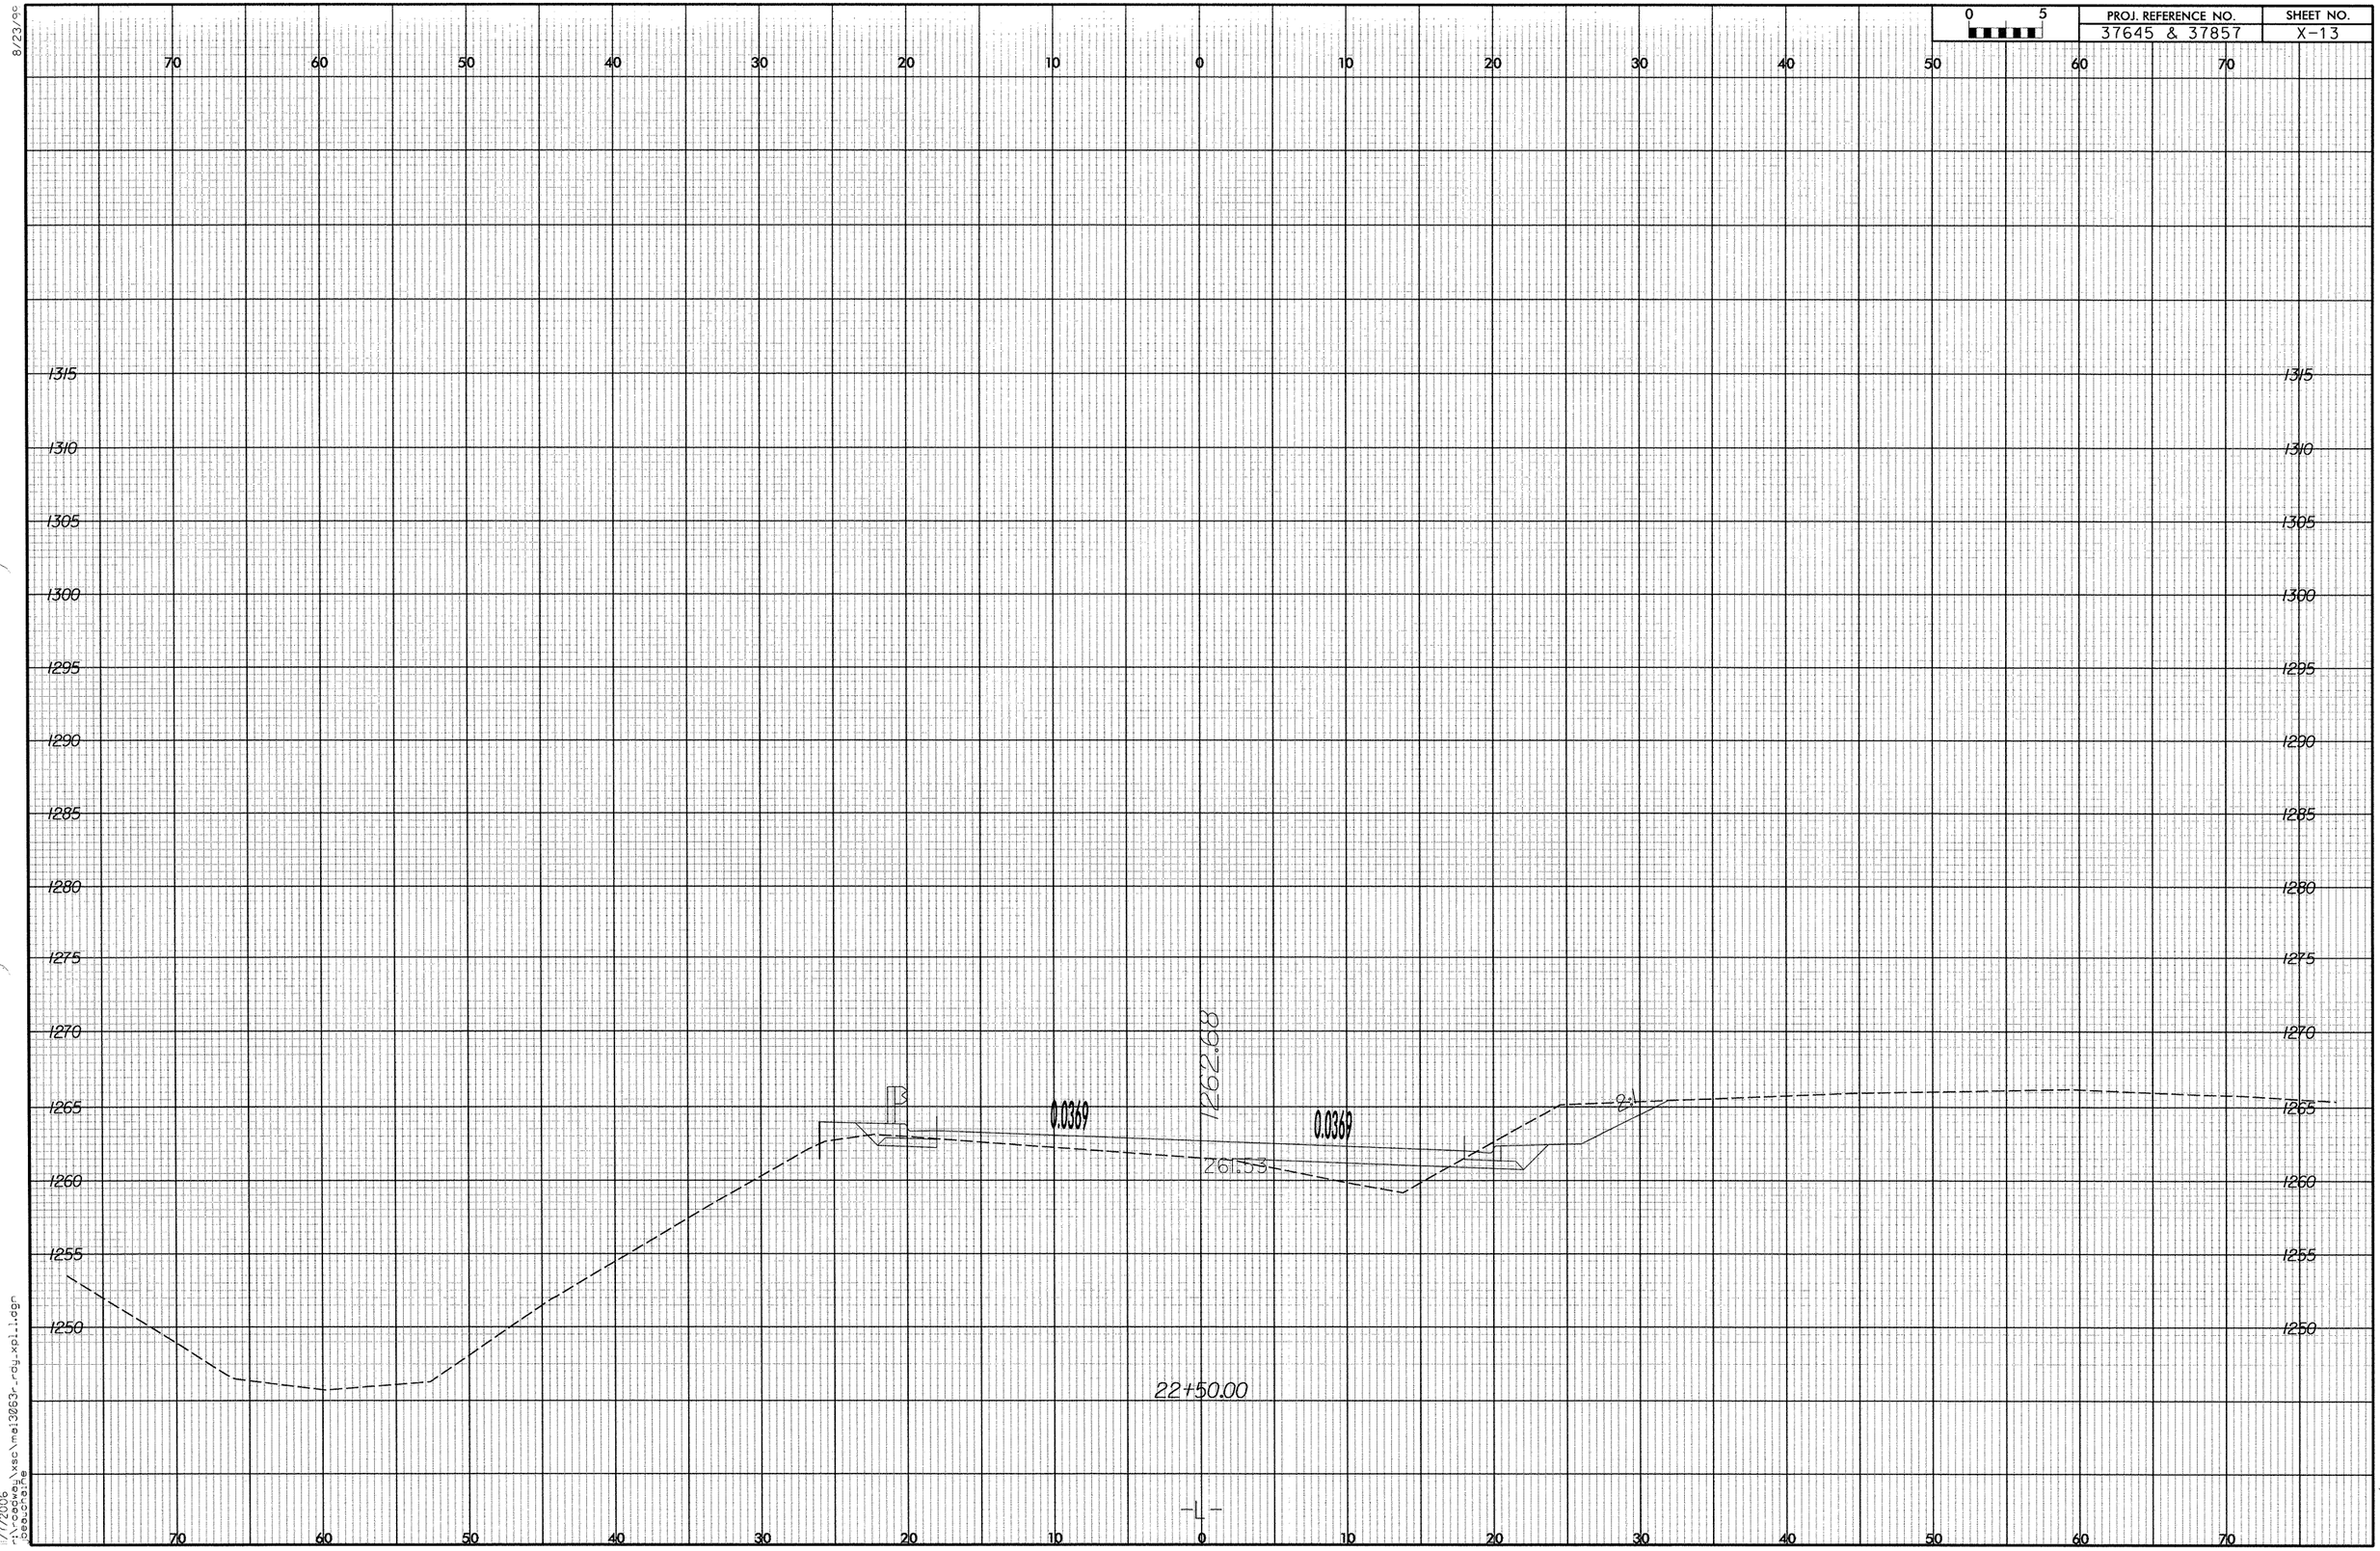

8/23/99

11/7/2006
r:\roadway\xsc\ma13063r_rdy_xpl_1.dgn
jbeauchaine

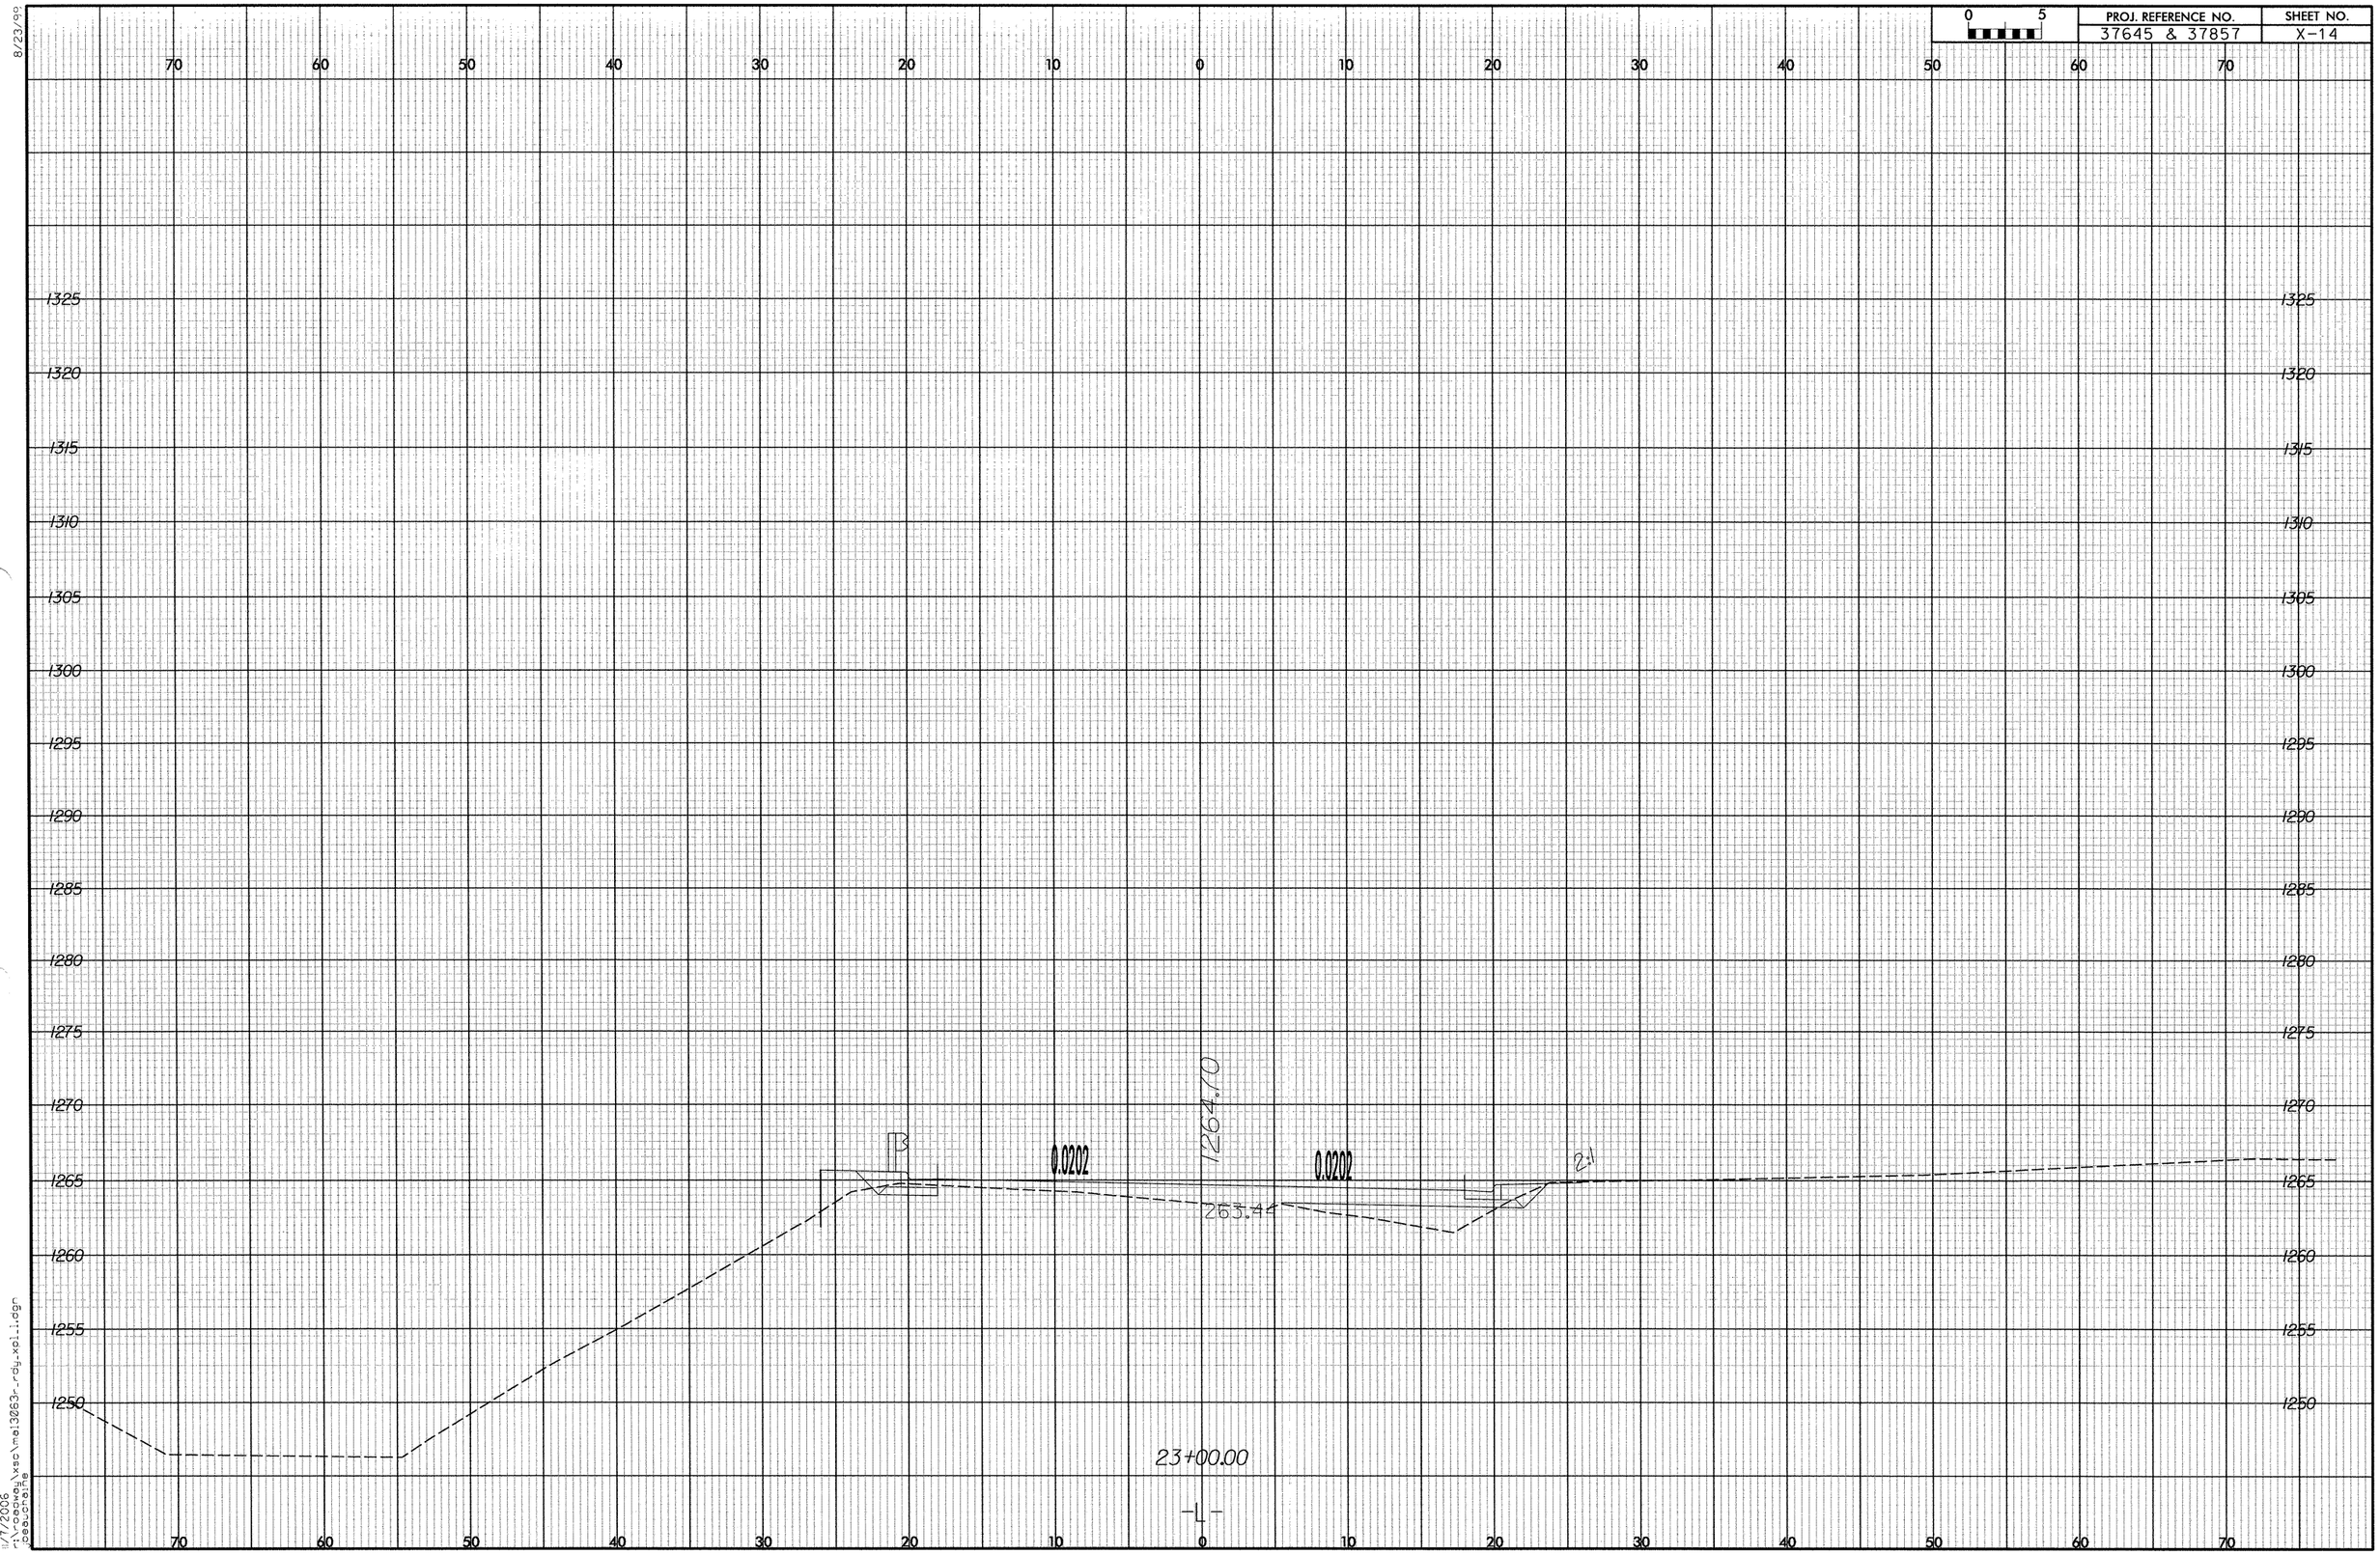

PROJ. REFERENCE NO.
37645 & 37857
SHEET NO.
X-14
0 5
70 60 50 40 30 20 10 0 10 20 30 40 50 60 70
1325 1320 1315 1310 1305 1300 1295 1290 1285 1280 1275 1270 1265 1260 1255 1250
0.0202
0.0202
1264.70
263.44
2:1
23+00.00
-L-

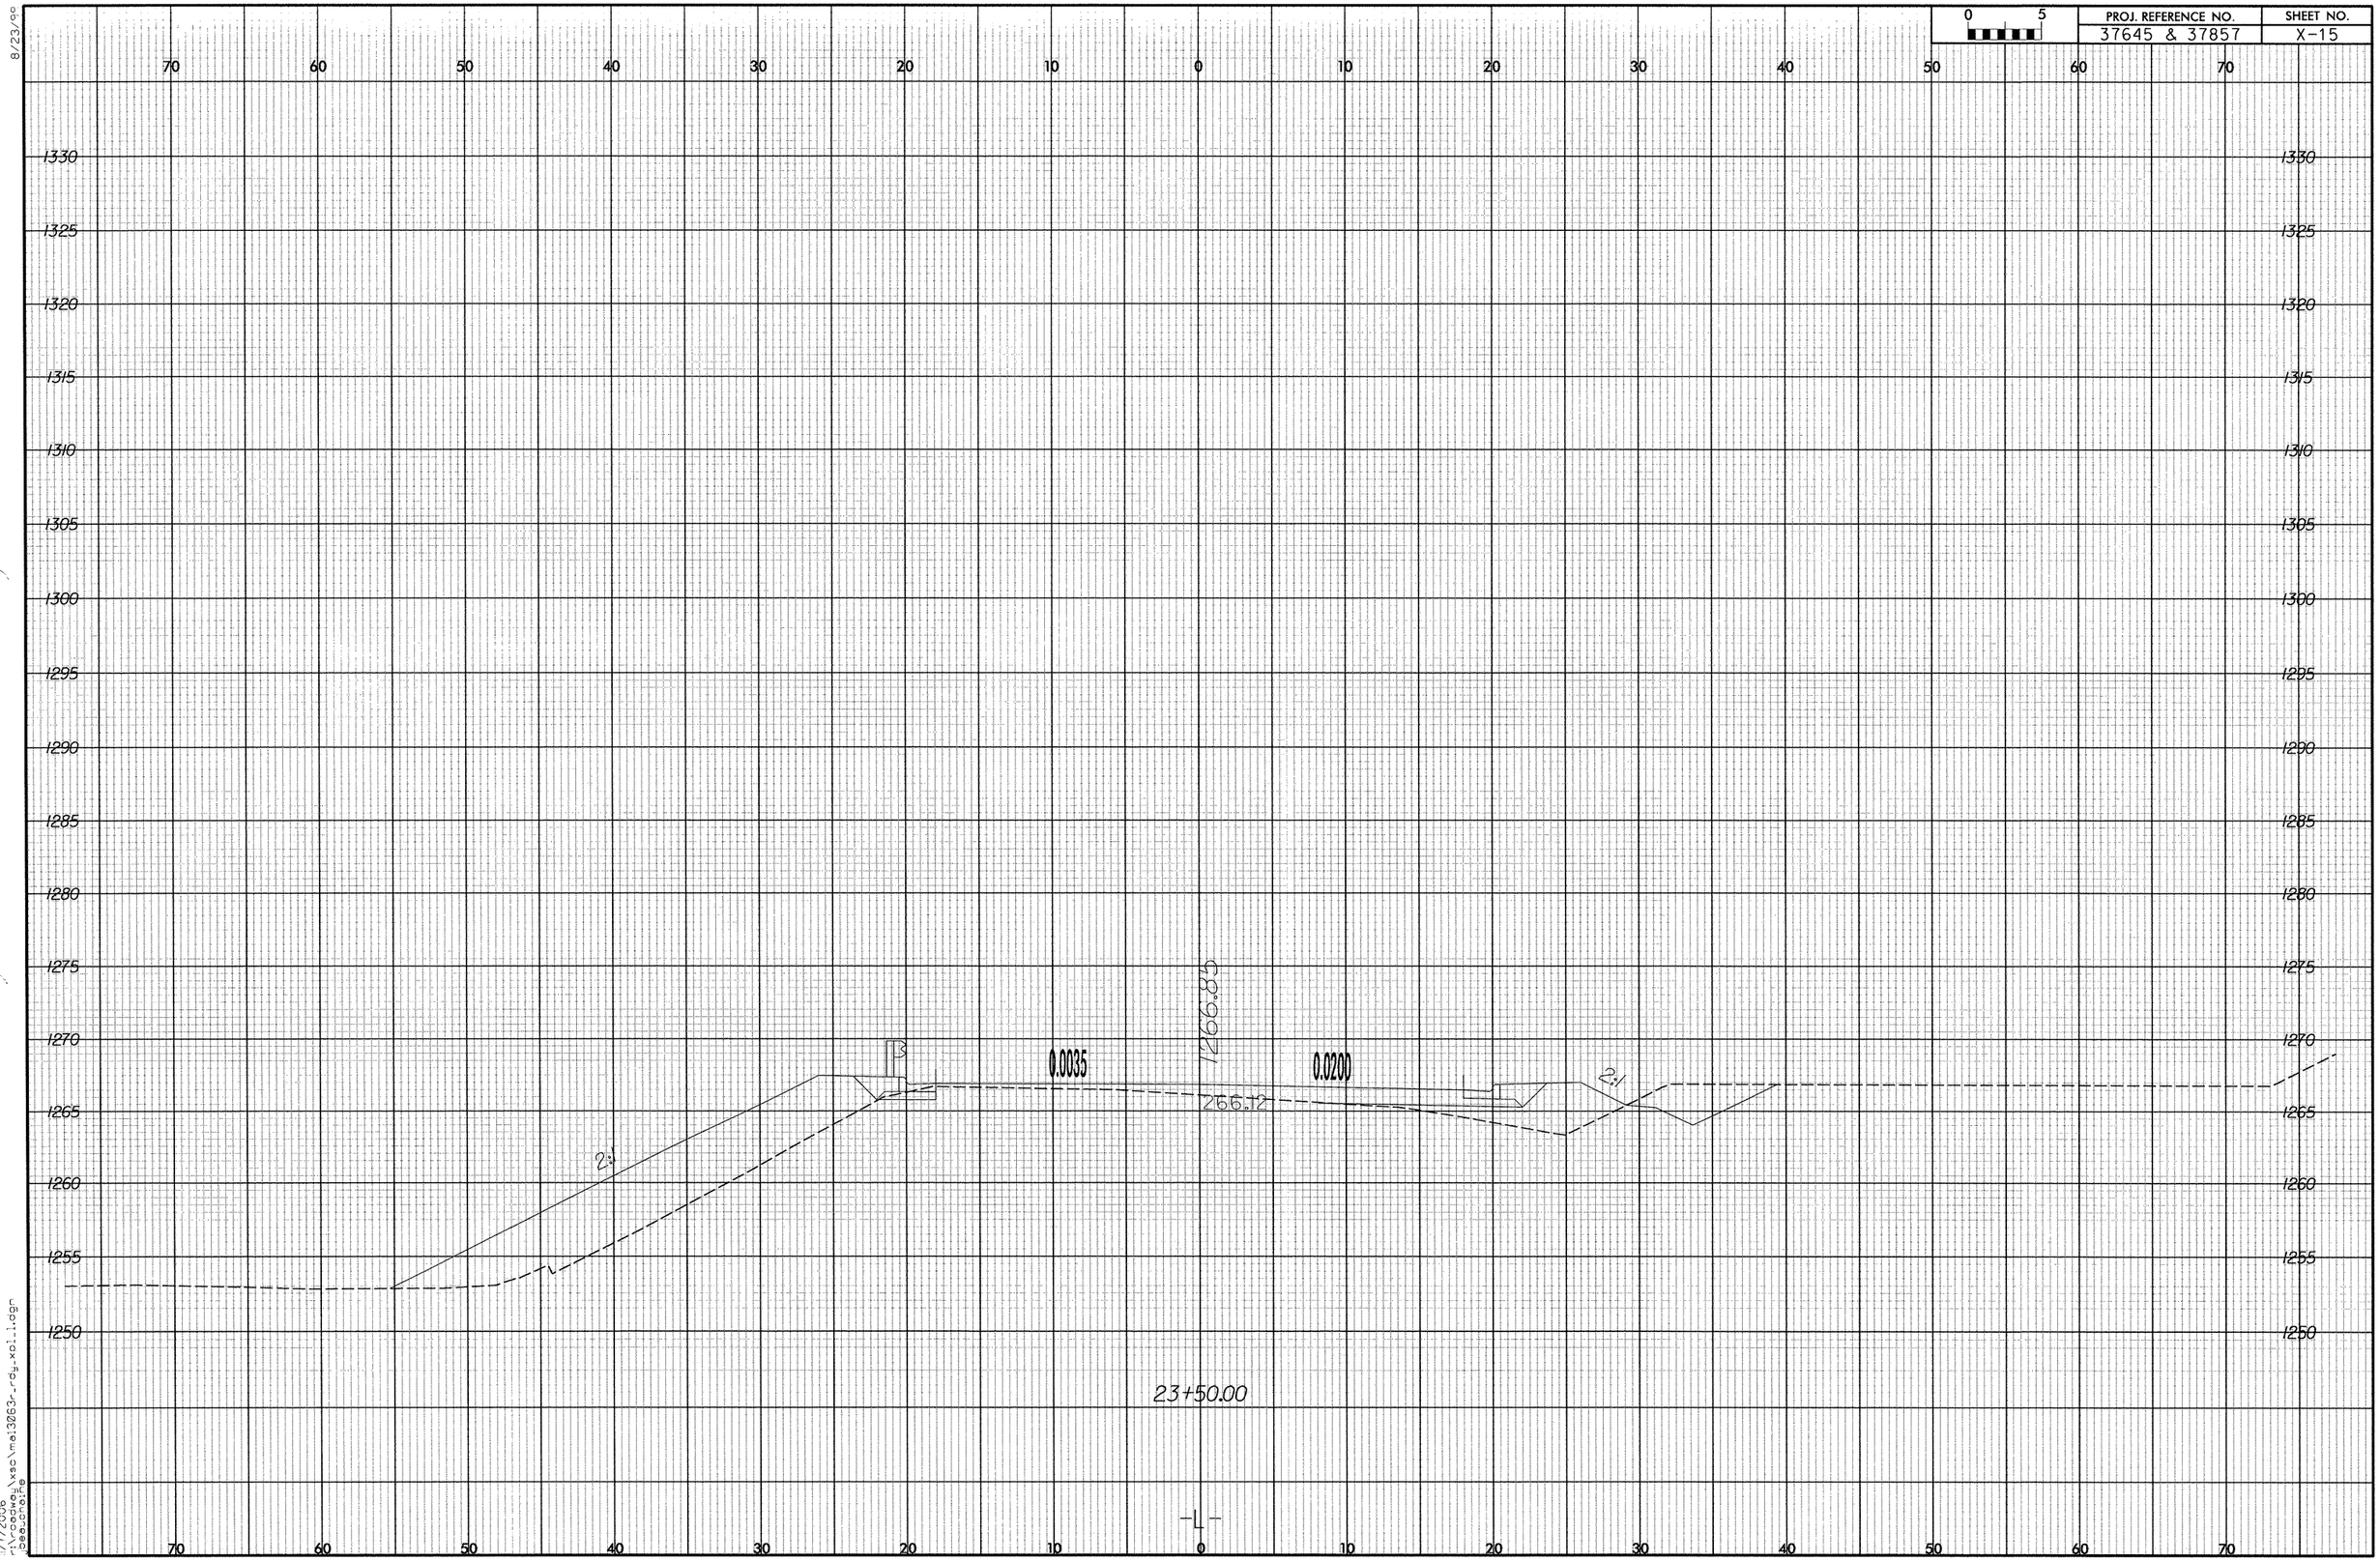

PROJ. REFERENCE NO.
37645 & 37857
SHEET NO.
X-15
0 5
1330
1325
1320
1315
1310
1305
1300
1295
1290
1285
1280
1275
1270
1265
1260
1255
1250
70 60 50 40 30 20 10 0 10 20 30 40 50 60 70
1266.85
0.0035
0.0200
266.12
2:1
2:1
23+50.00
-L-

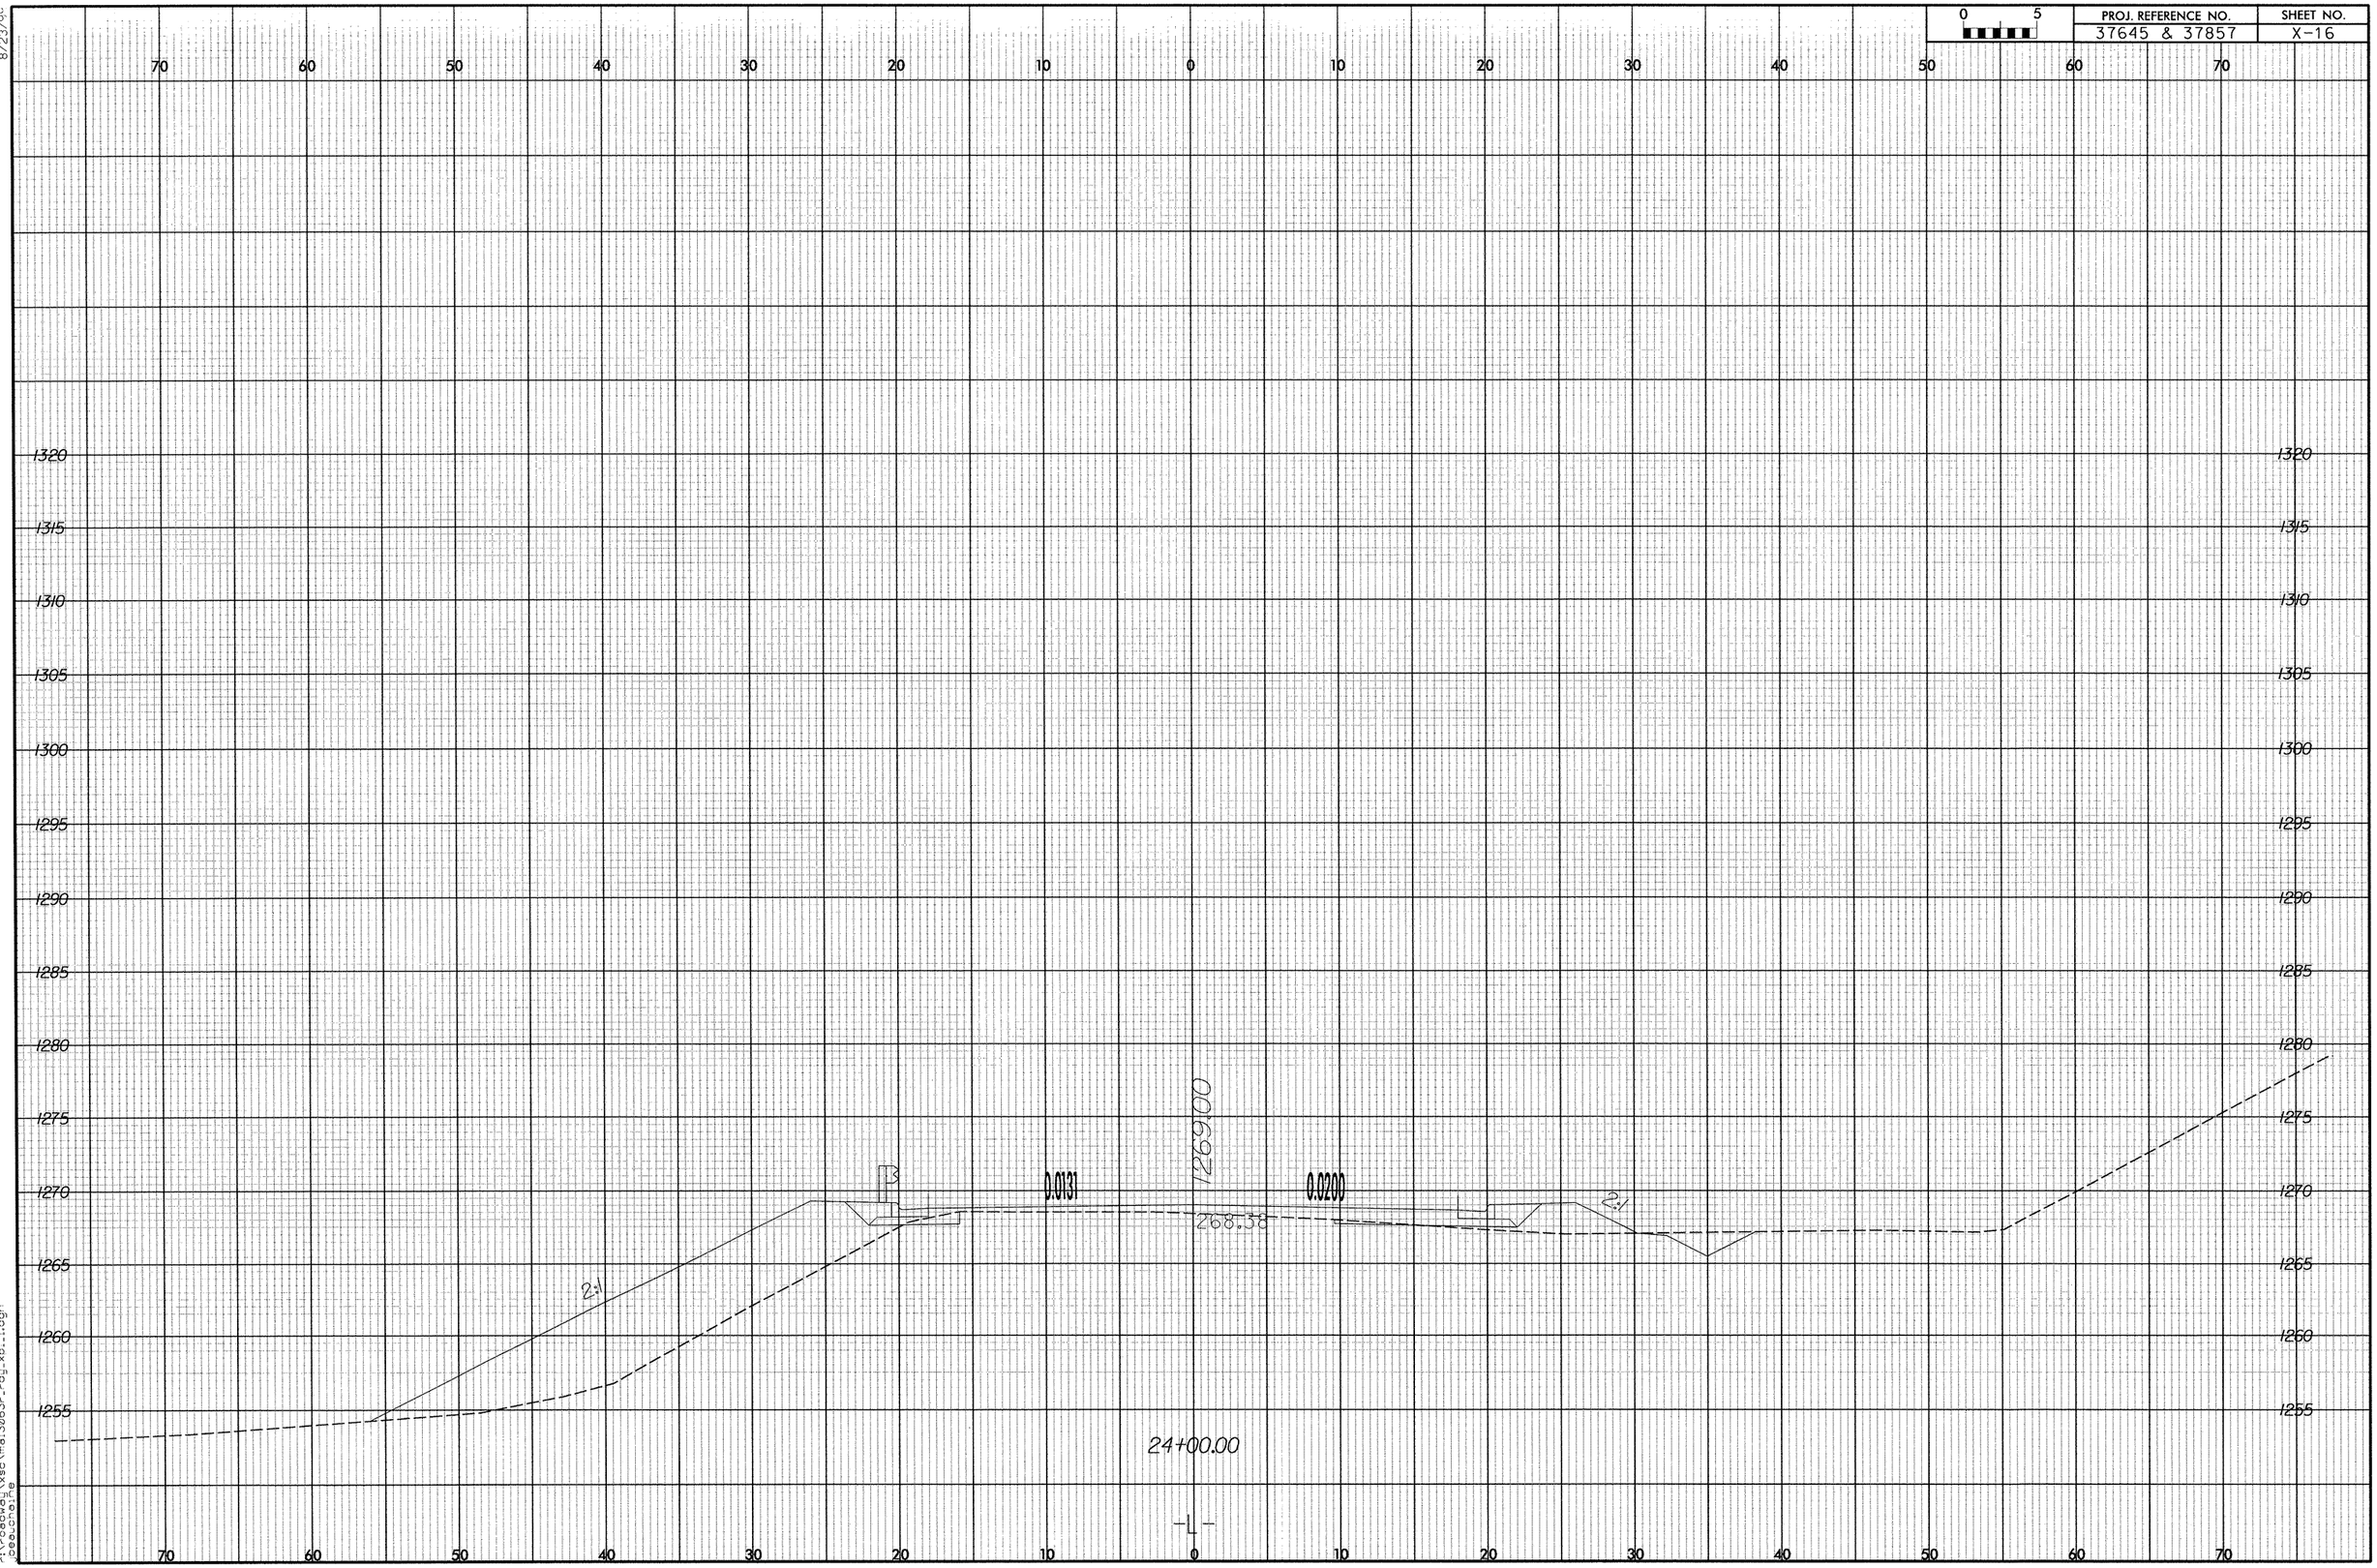

PROJ. REFERENCE NO.
37645 & 37857
SHEET NO.
X-16
0 5
70 60 50 40 30 20 10 0 10 20 30 40 50 60 70
1320 1315 1310 1305 1300 1295 1290 1285 1280 1275 1270 1265 1260 1255
1269.00
0.0131
0.0200
268.38
2:1
2:1
24+00.00
-L-

8/23/96

0 5	PROJ. REFERENCE NO.	SHEET NO.
	37645 & 37857	X-17

70 60 50 40 30 20 10 0 10 20 30 40 50 60 70

1300
1295
1290
1285
1280
1275
1270
1265
1260
1255

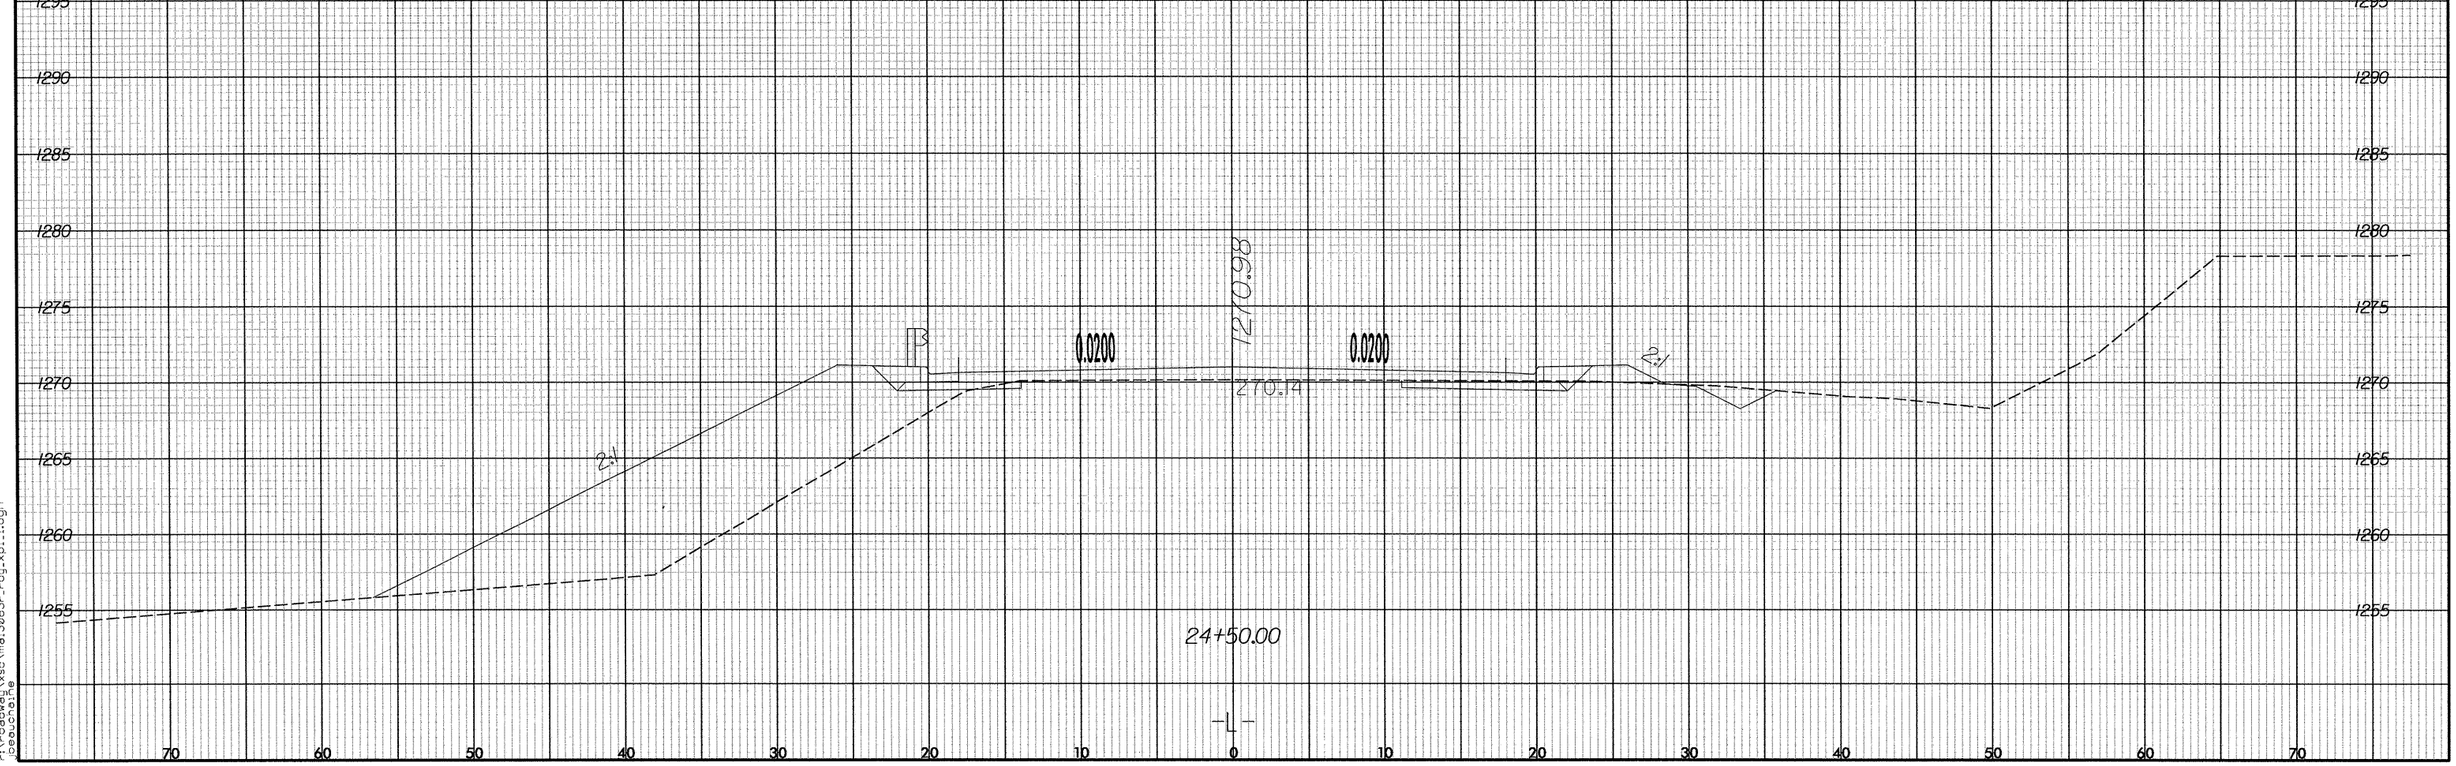

70 60 50 40 30 20 10 0 10 20 30 40 50 60 70

11/7/2006
c:\roadway\xsc\no3063r_rdy_xs1.dgn
beauchair

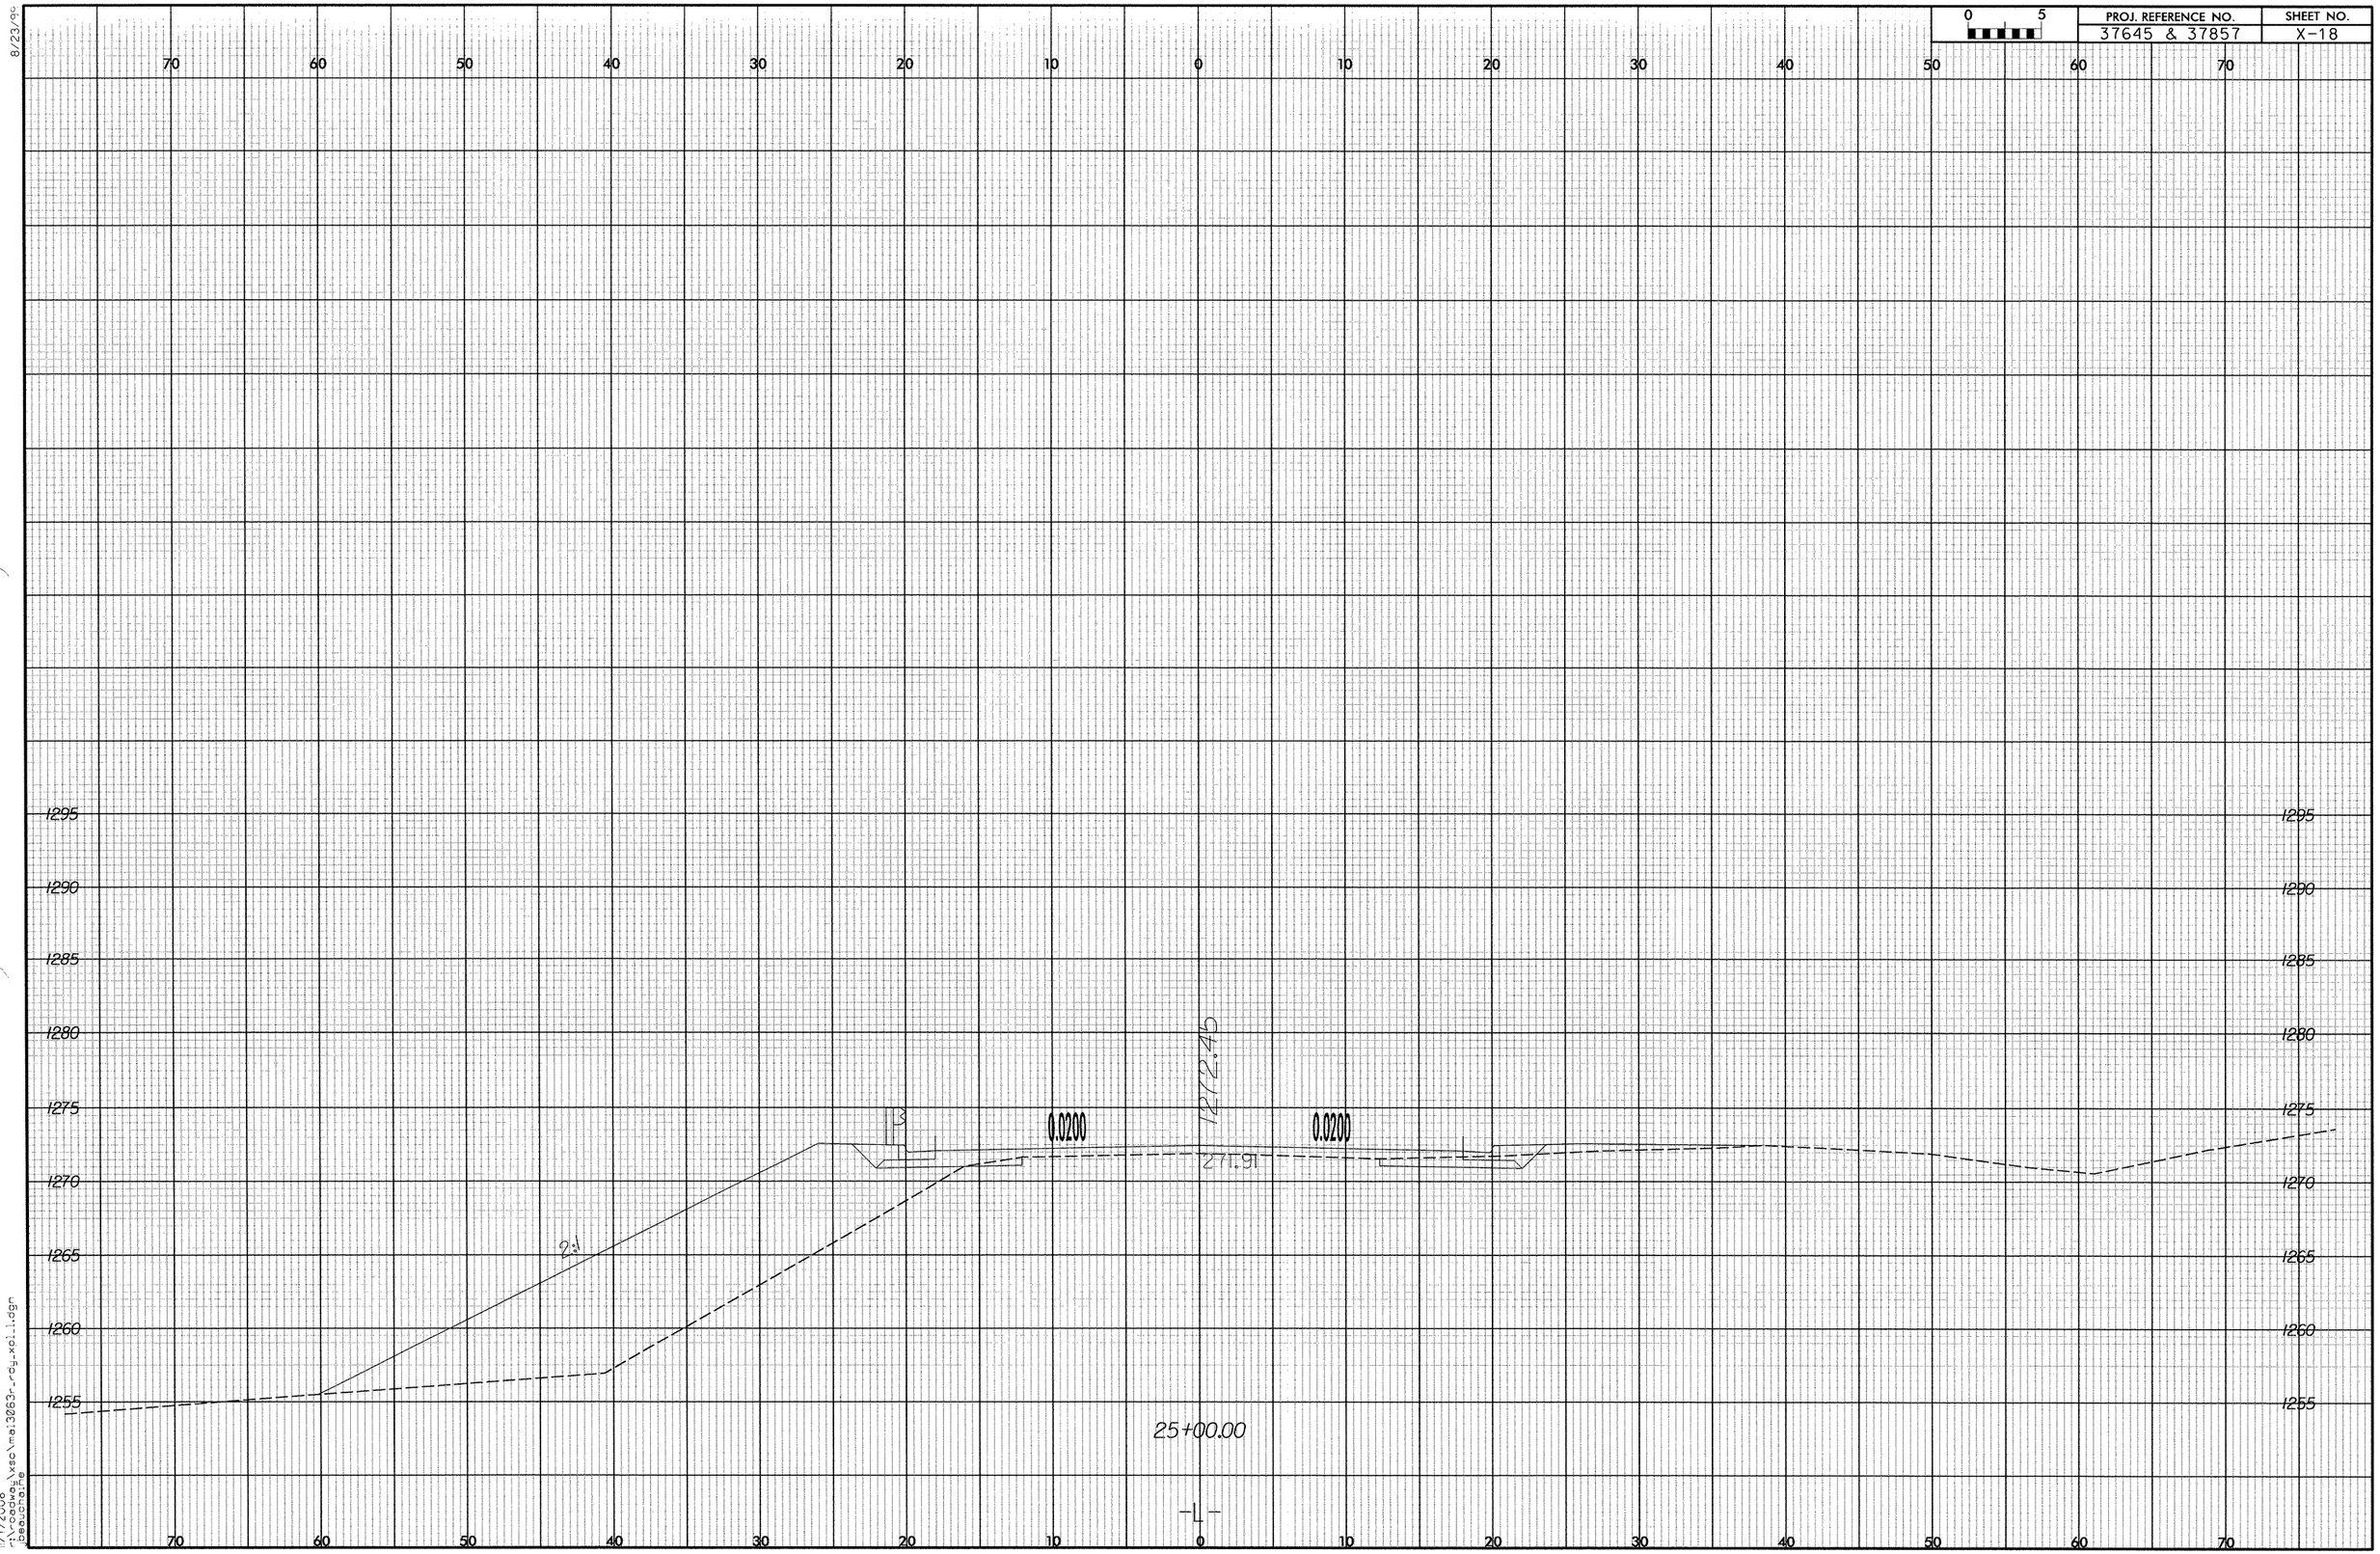

PROJ. REFERENCE NO.
37645 & 37857
SHEET NO.
X-18
0 5
70 60 50 40 30 20 10 0 10 20 30 40 50 60 70
1295
1290
1285
1280
1275
1270
1265
1260
1255
0.0200
0.0200
1272.45
271.91
2:1
25+00.00
-L-

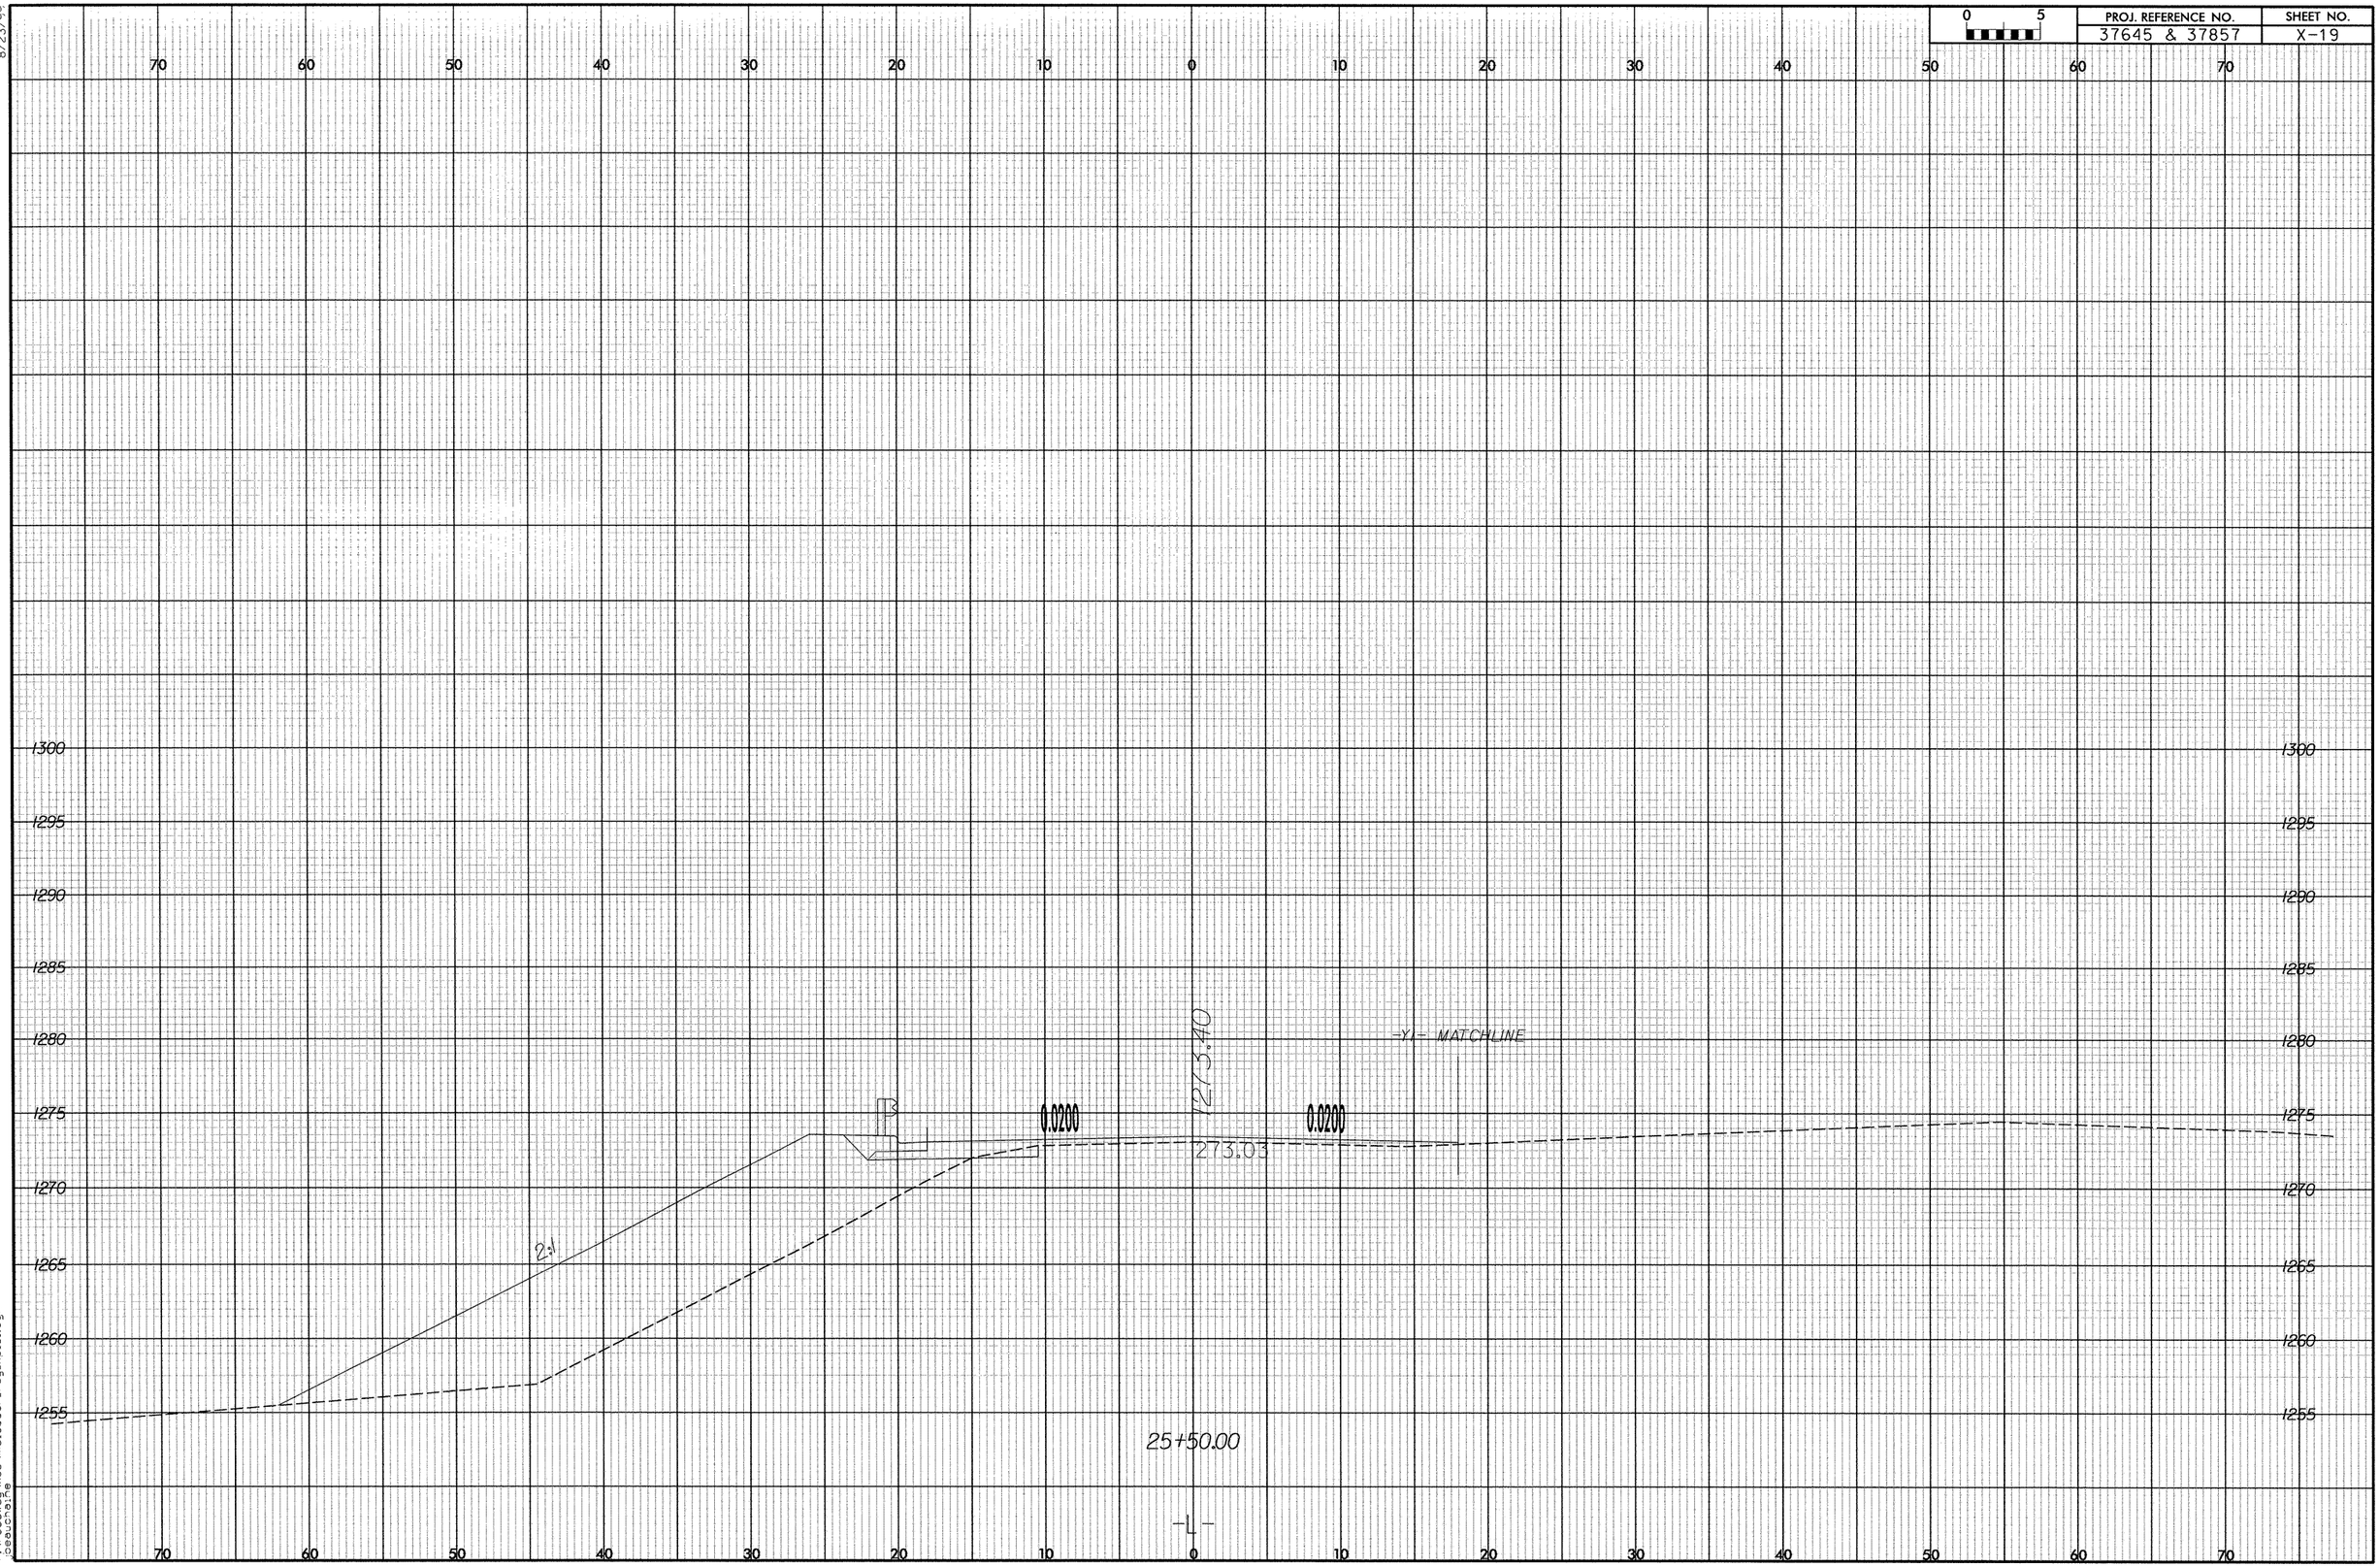

PROJ. REFERENCE NO.
37645 & 37857
SHEET NO.
X-19
0 5
70 60 50 40 30 20 10 0 10 20 30 40 50 60 70
1300 1295 1290 1285 1280 1275 1270 1265 1260 1255
-Y1- MATCHLINE
1273.40
0.0200
0.0200
273.03
2:1
25+50.00
-L-

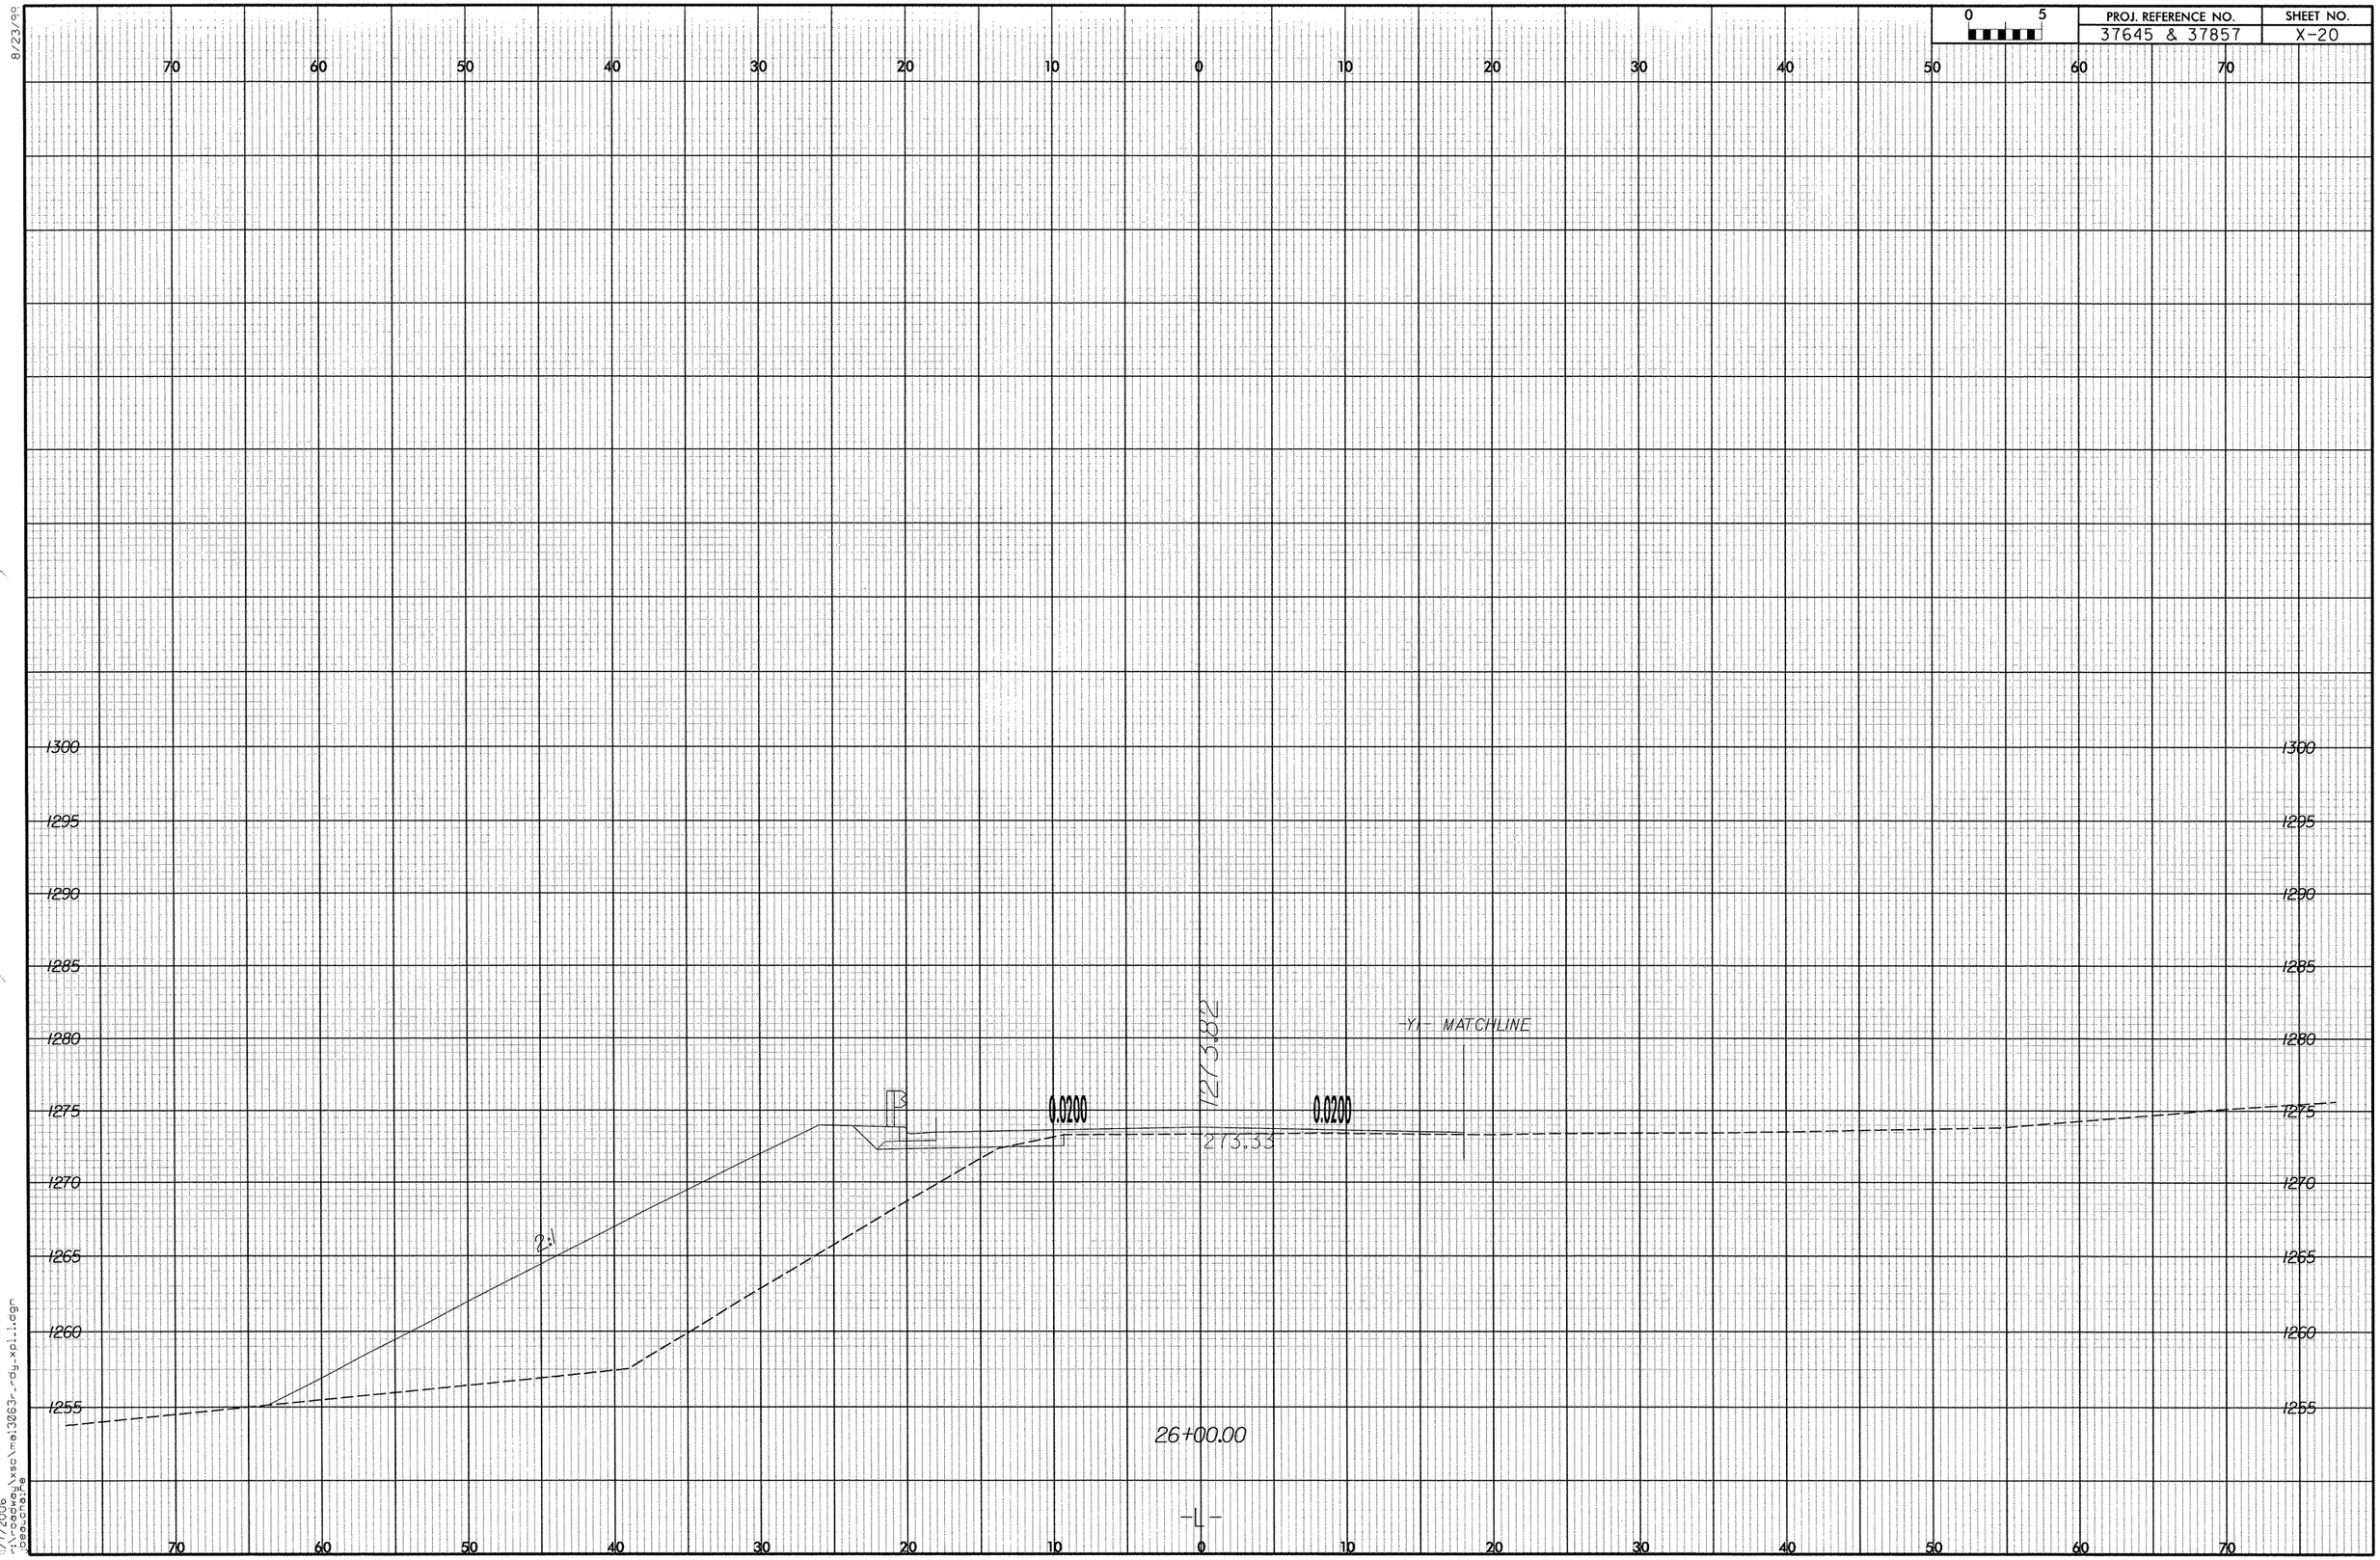

PROJ. REFERENCE NO.
37645 & 37857
SHEET NO.
X-20
0 5
70 60 50 40 30 20 10 0 10 20 30 40 50 60 70
1300
1295
1290
1285
1280
1275
1270
1265
1260
1255
-Y1- MATCHLINE
1273.82
0.0200
0.0200
273.33
2:1
26+00.00
-L-

PROJ. REFERENCE NO.	SHEET NO.
37645 & 37857	X-21

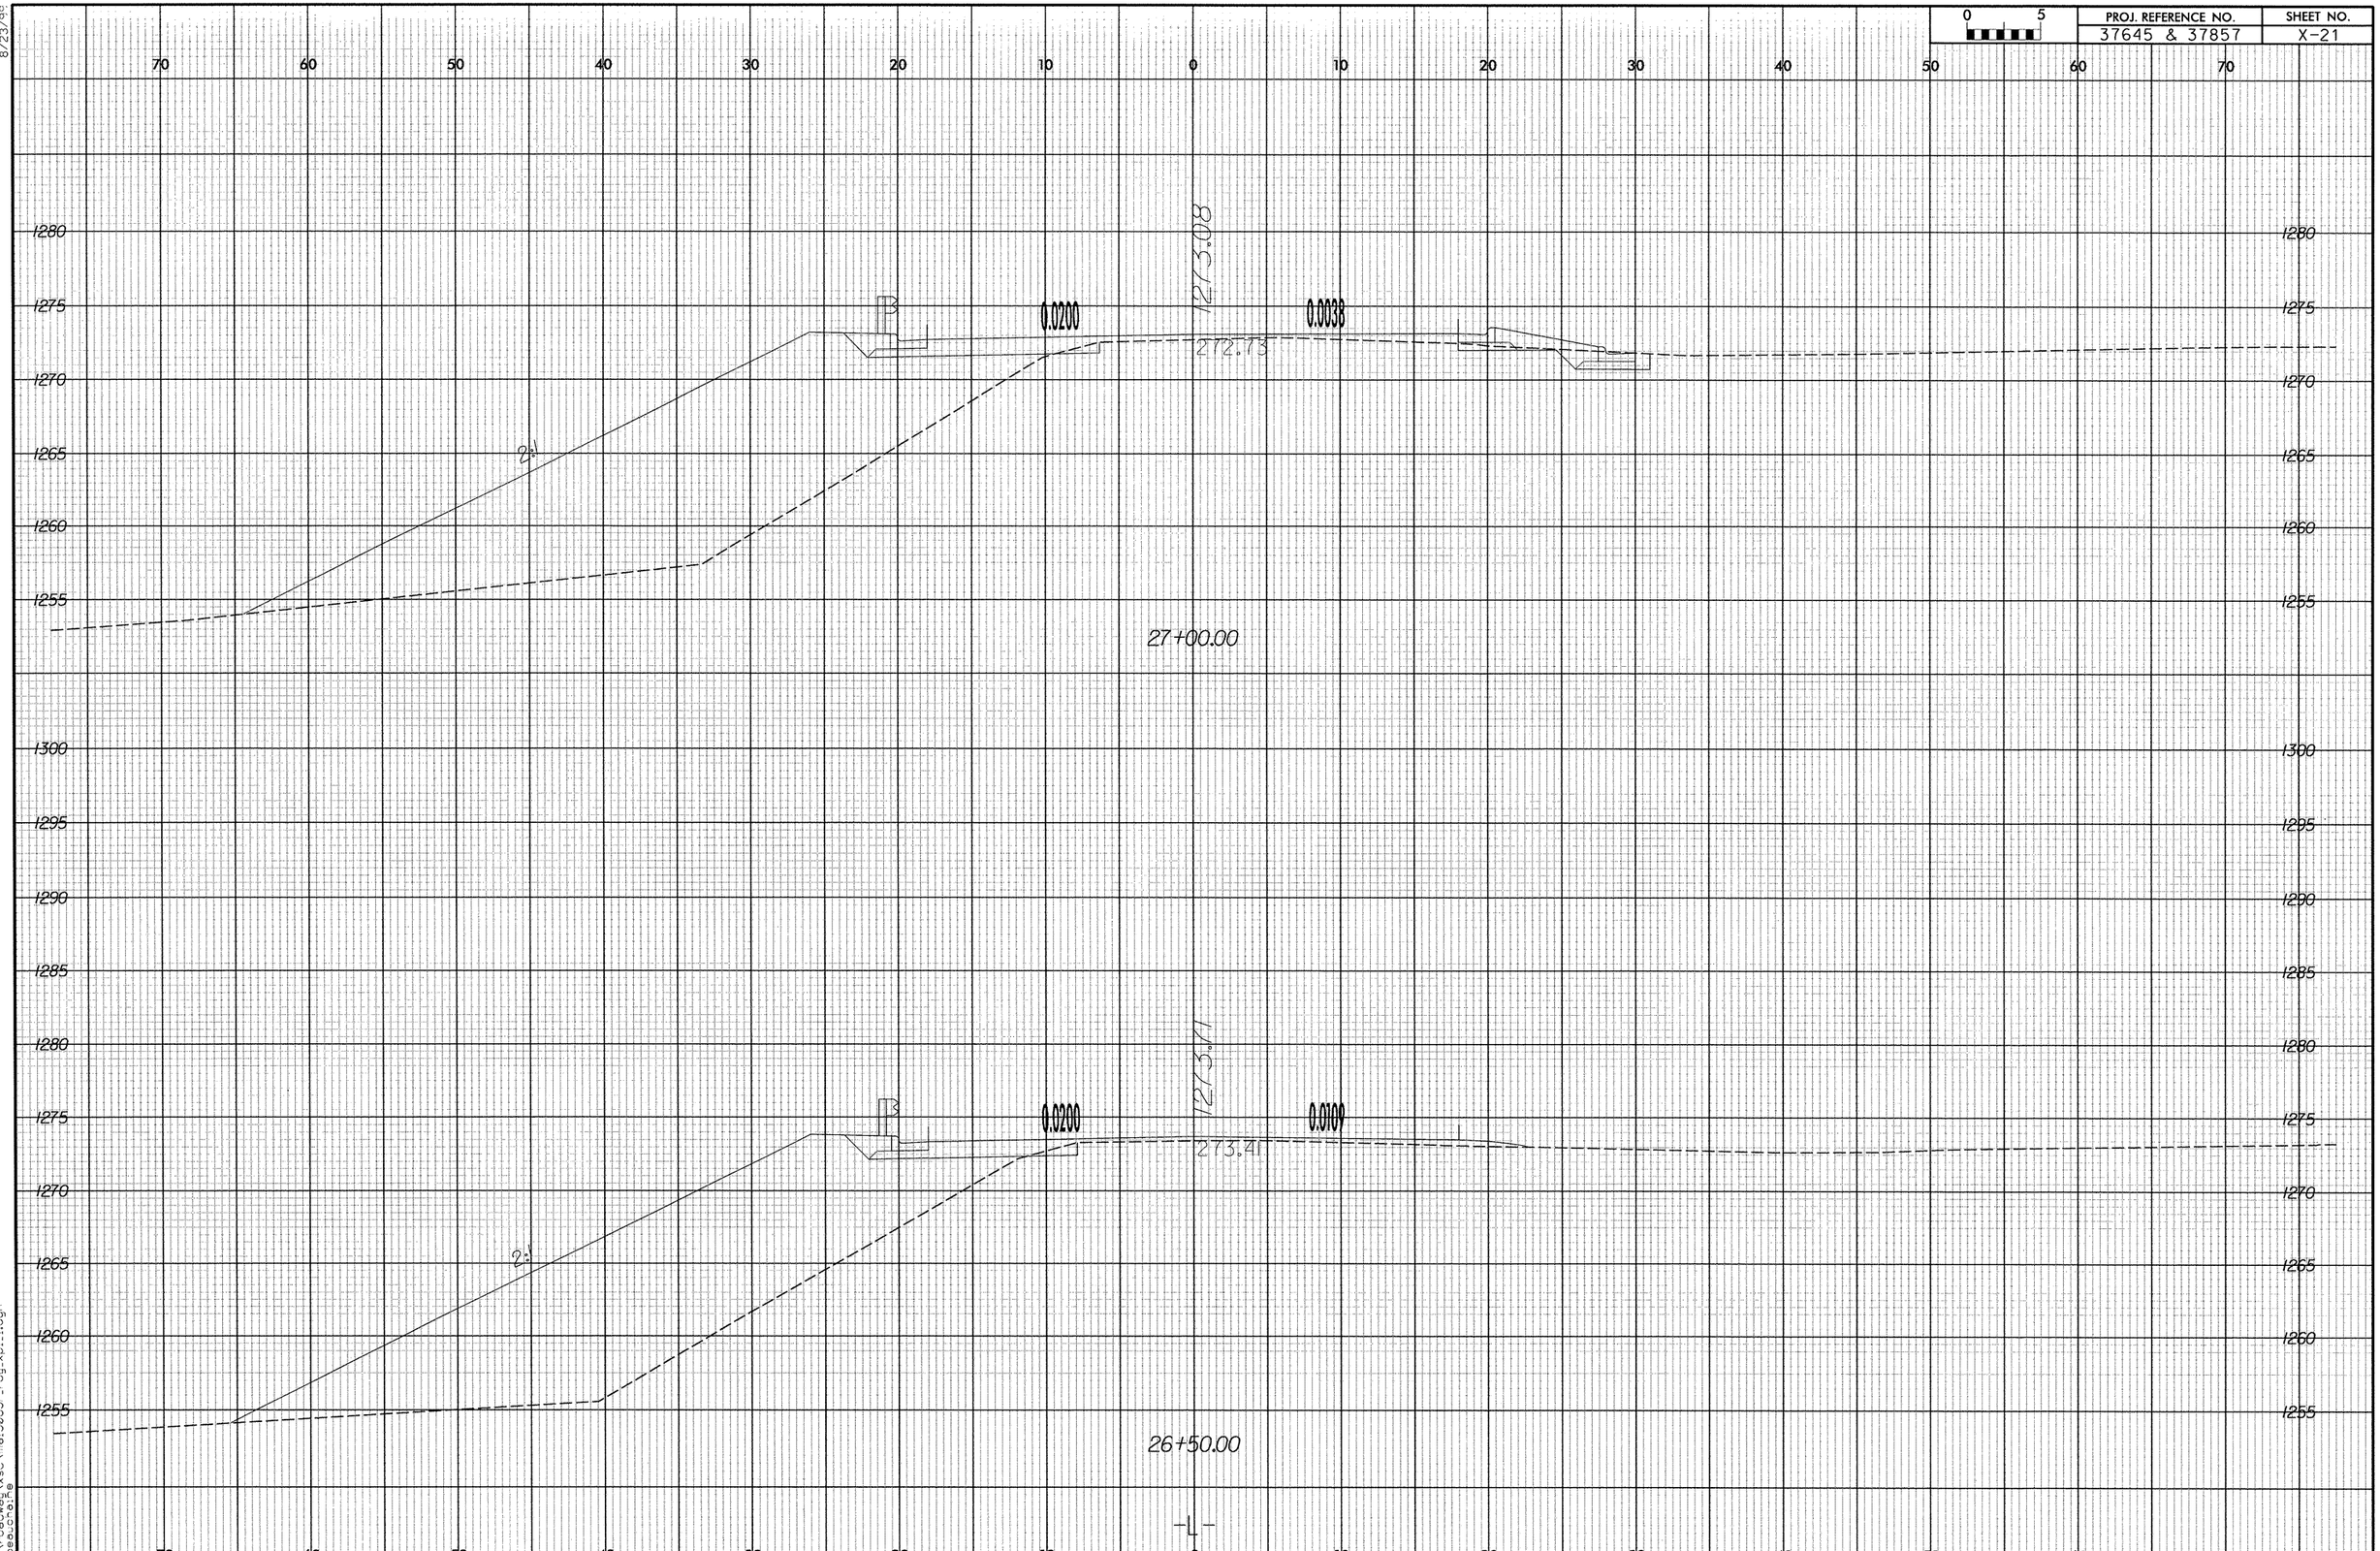

8/23/99

11/7/2006
r:\roadway\xsc\mai3063-_rdy_xpl_1.dgn

PROJ. REFERENCE NO.	SHEET NO.
37645 & 37857	X-22

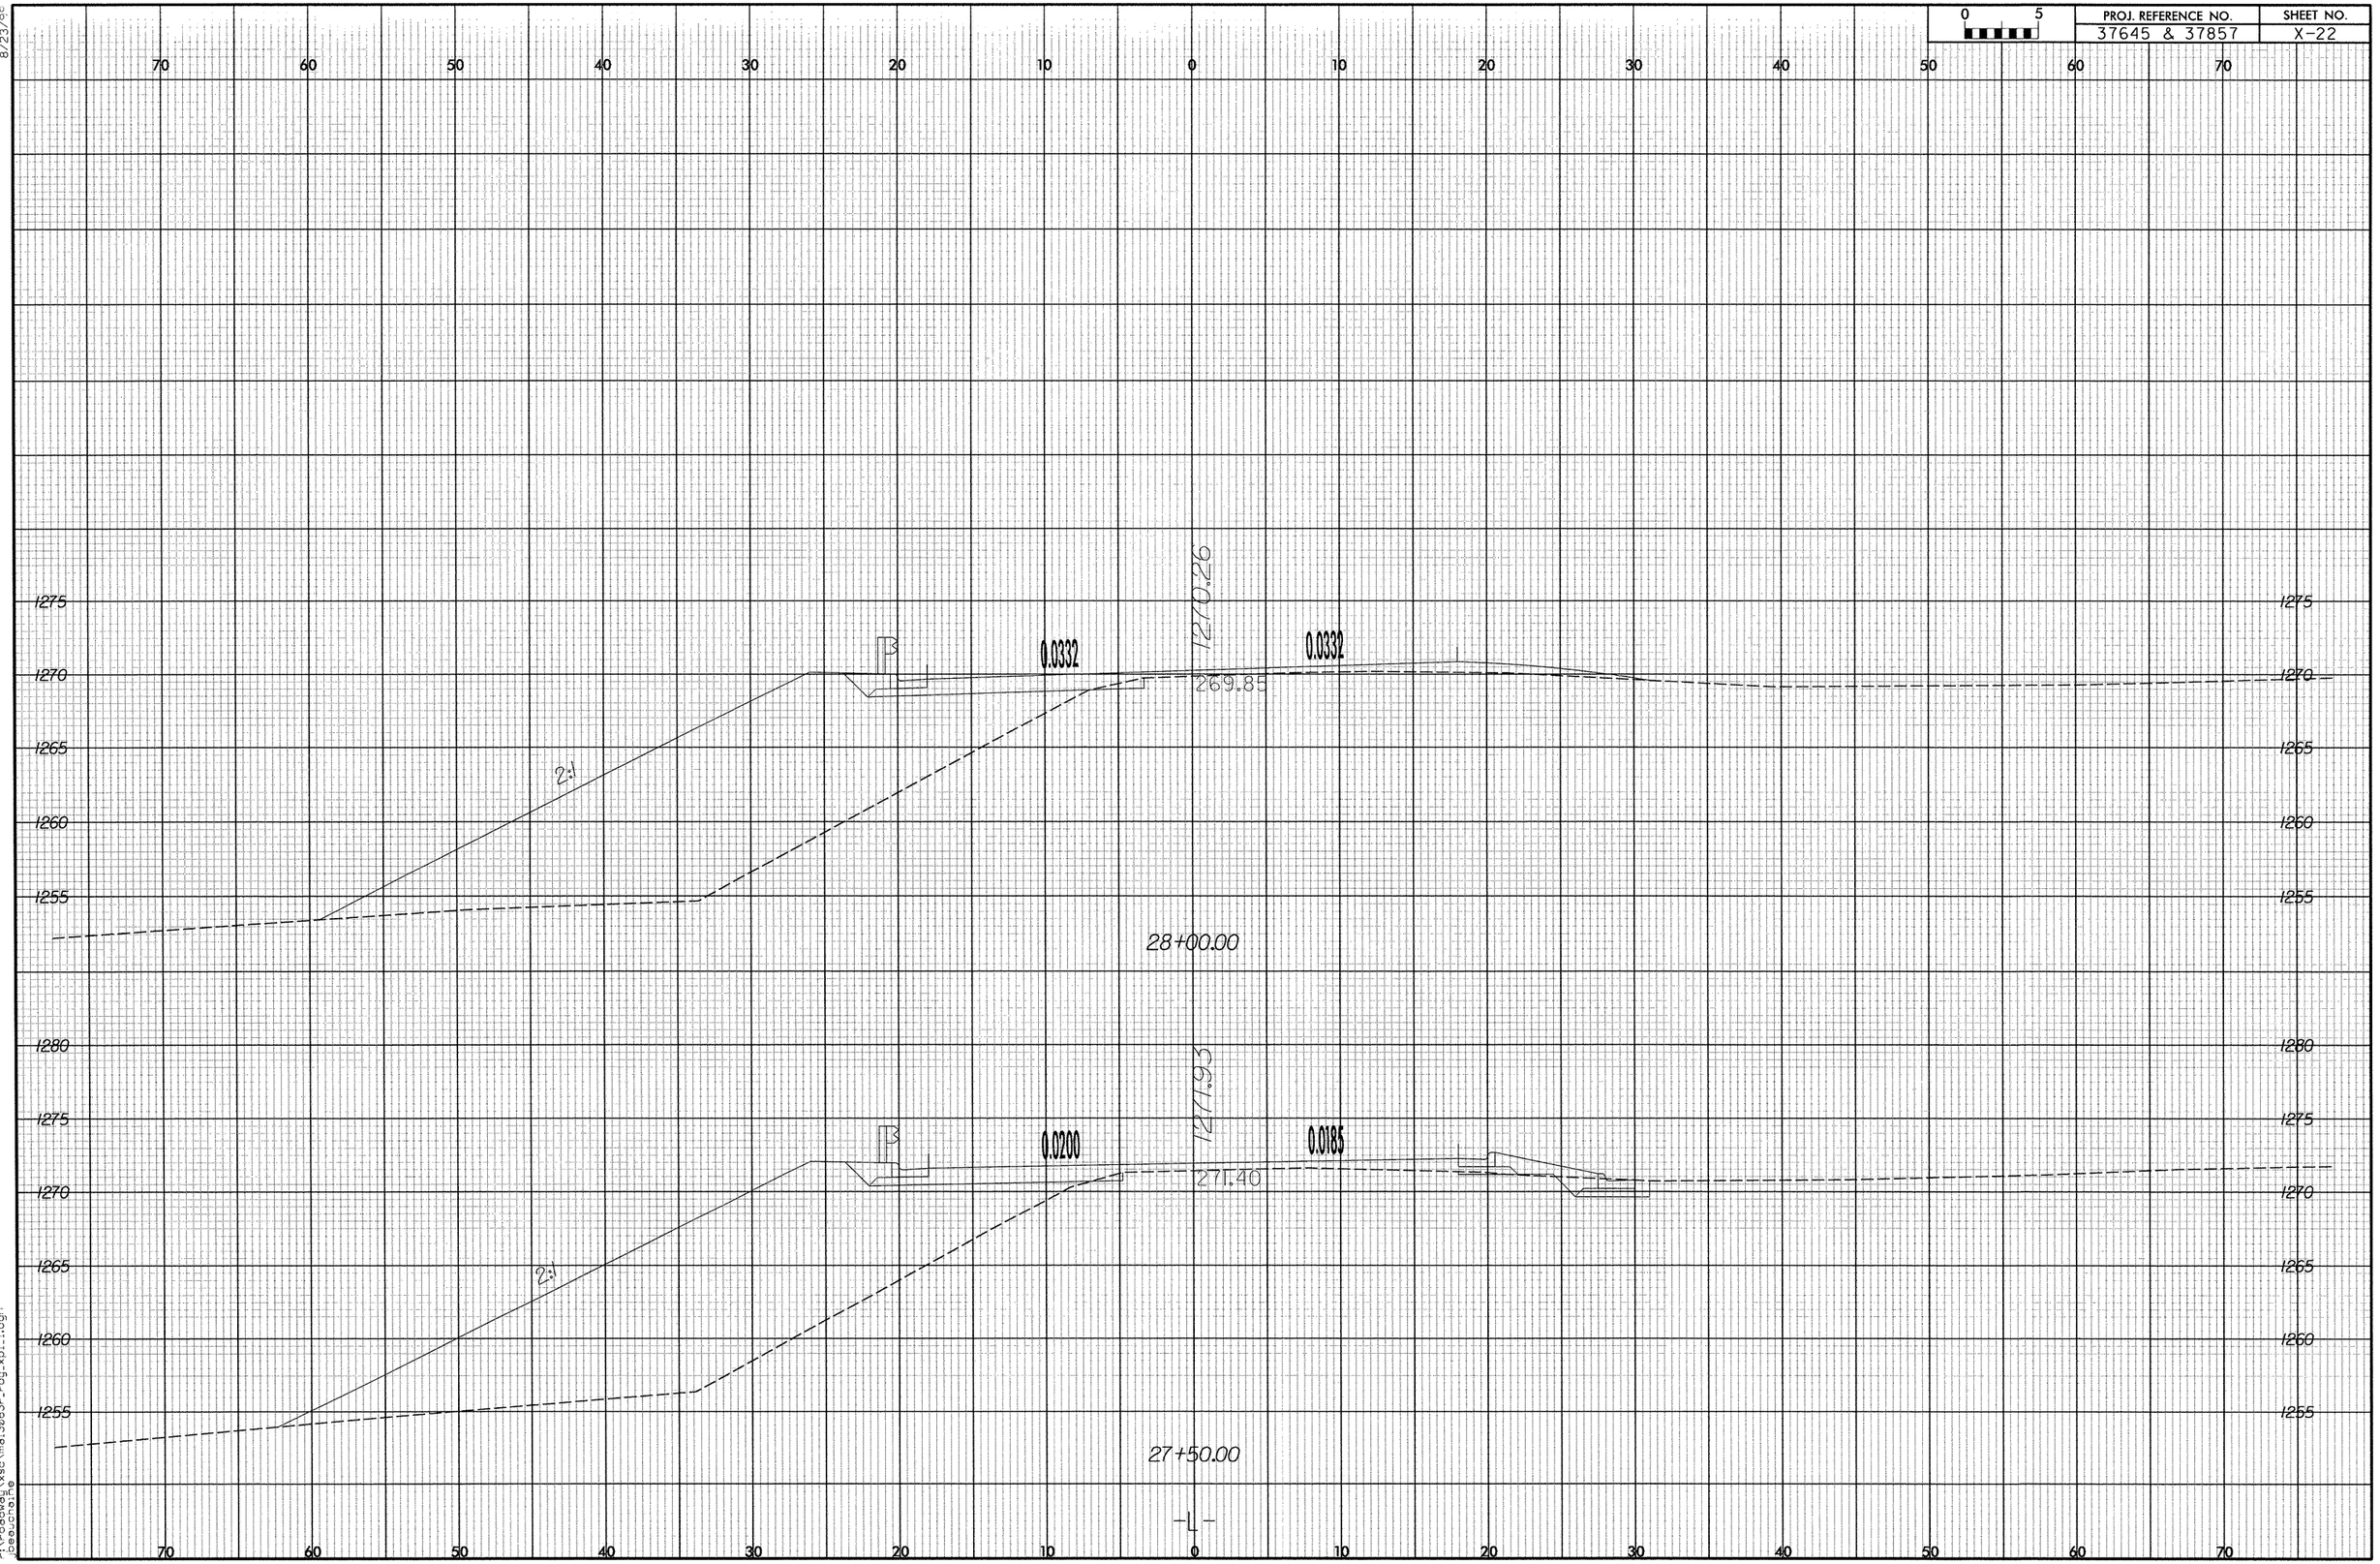

8/23/99

11/7/2006
r:\roadway\xsc\mai3063r_rdy_xpl_1.dgn
jbeauchaine

PROJ. REFERENCE NO.	SHEET NO.
37645 & 37857	X-23

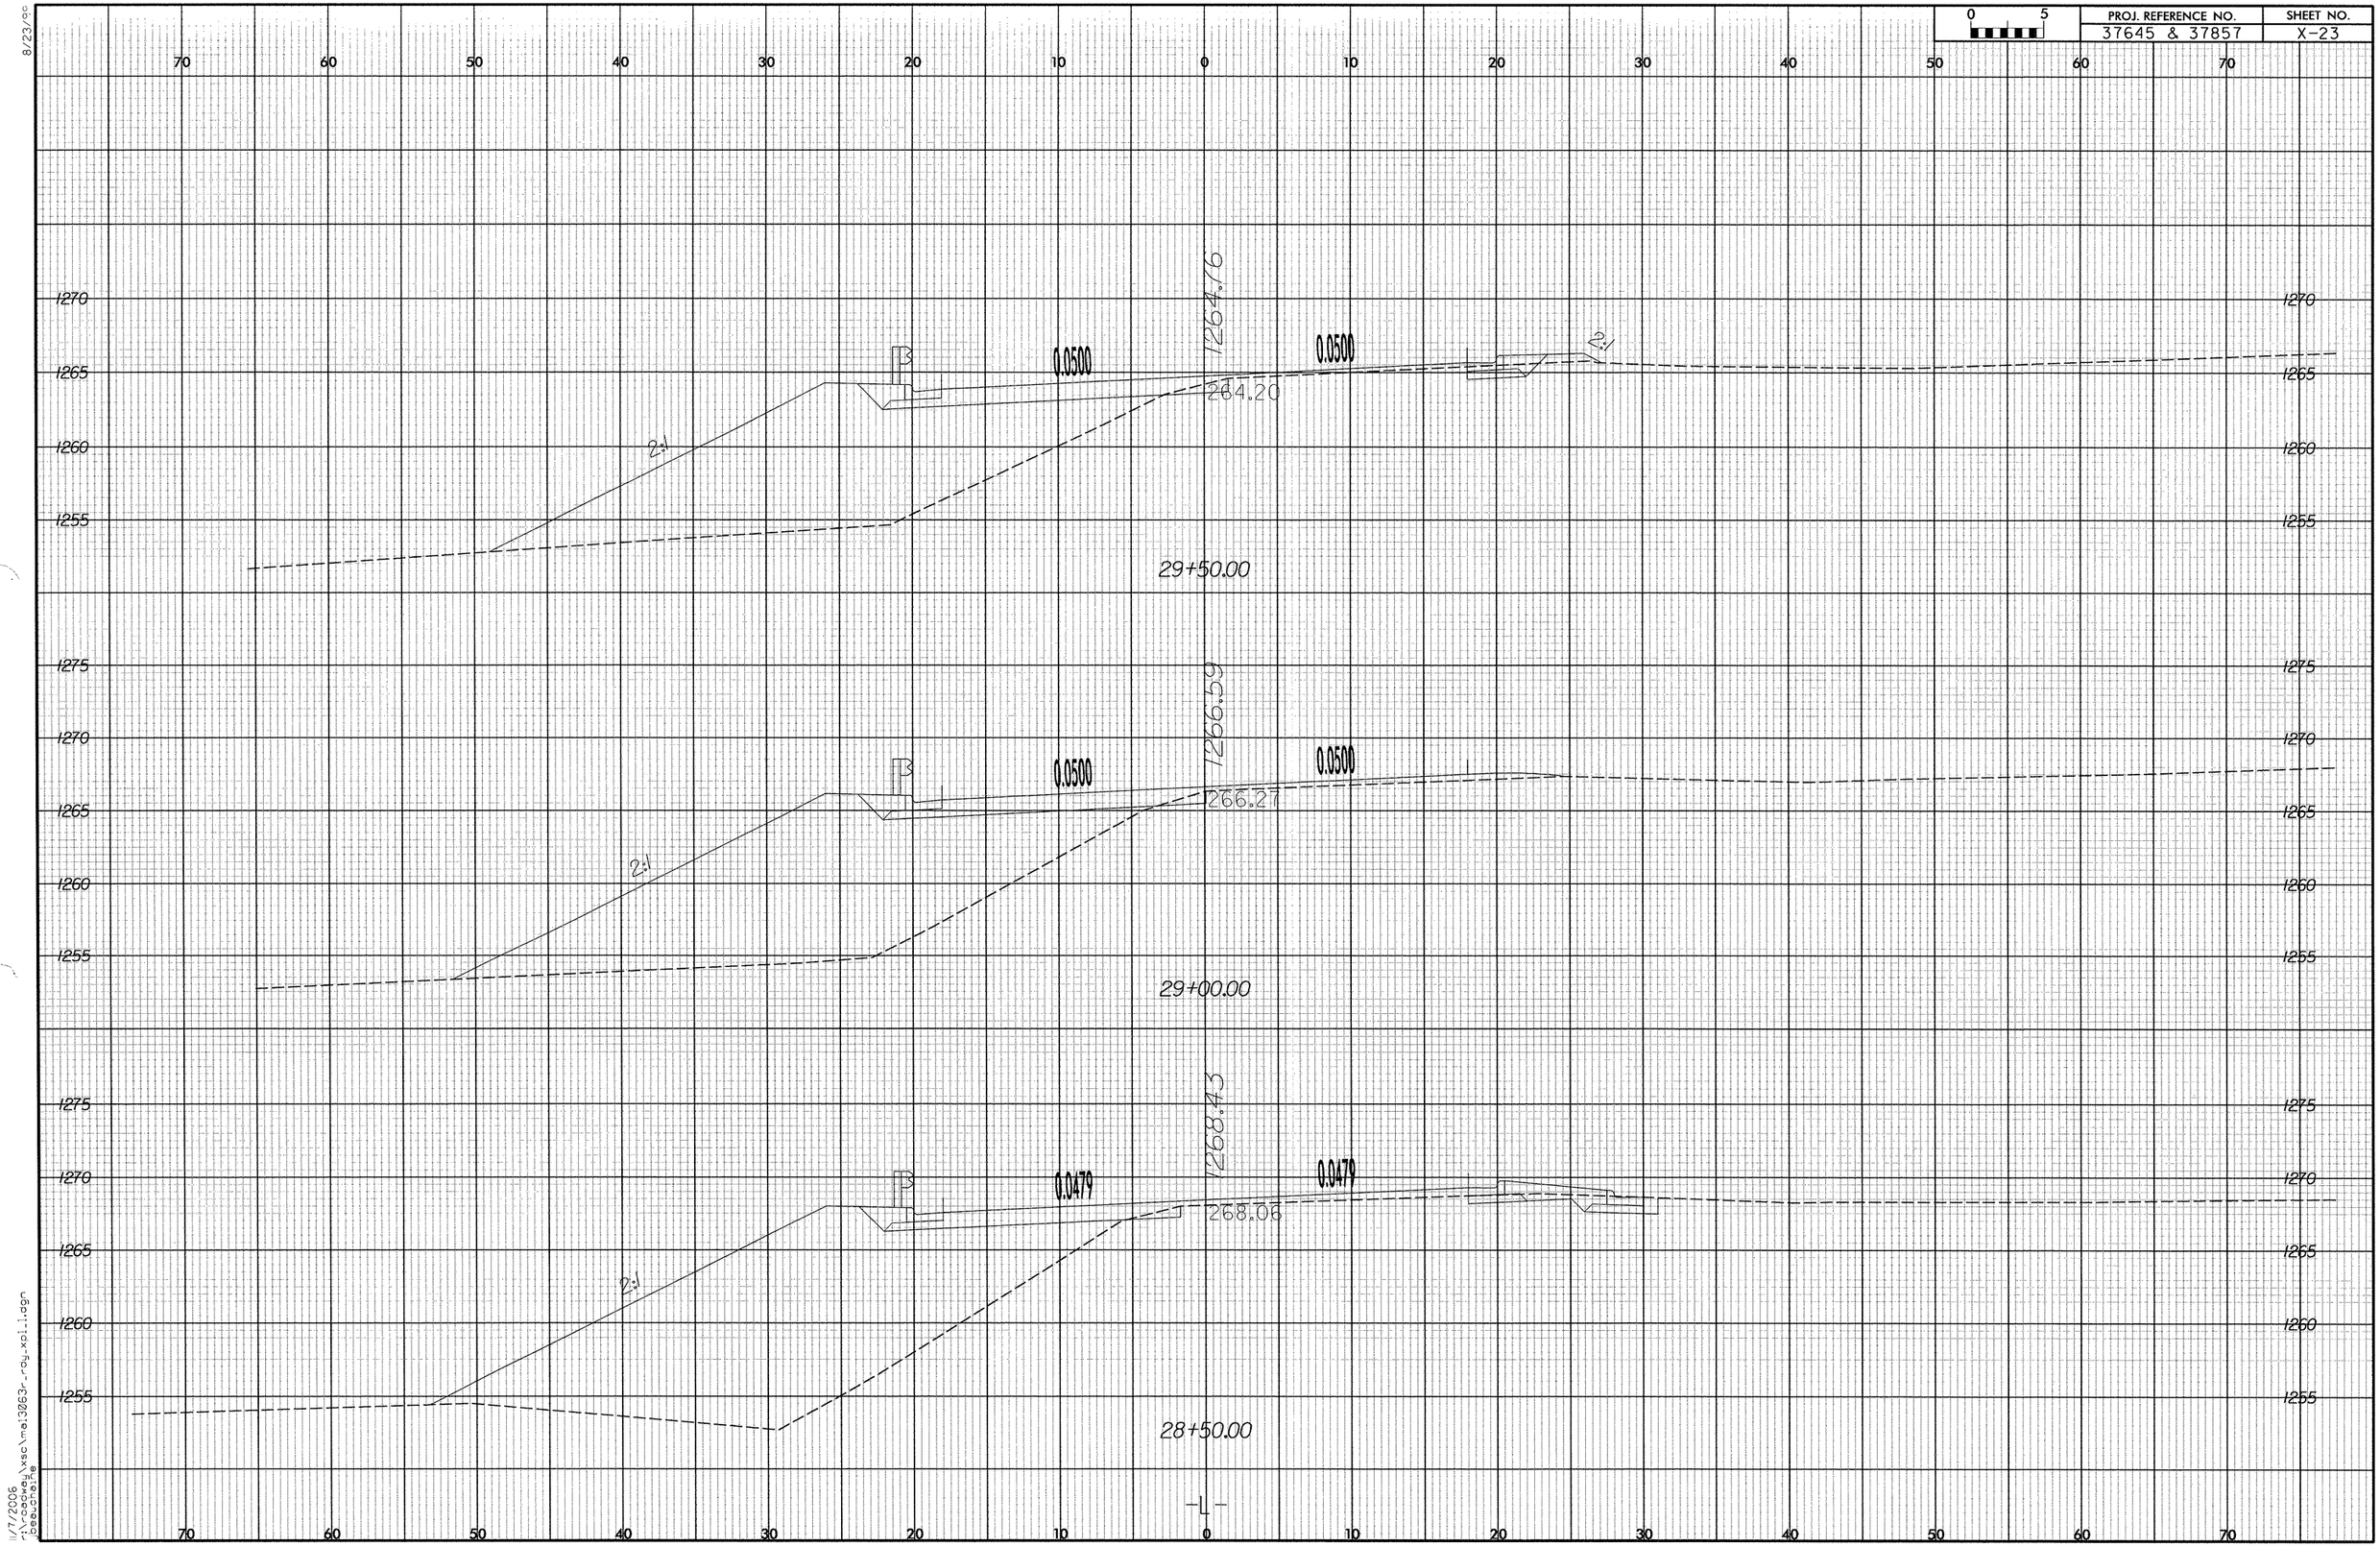

8/23/96

11/7/2006
r:\roadway\xsc\mai3063r_roy_xpl_1.dgn
beauchaine

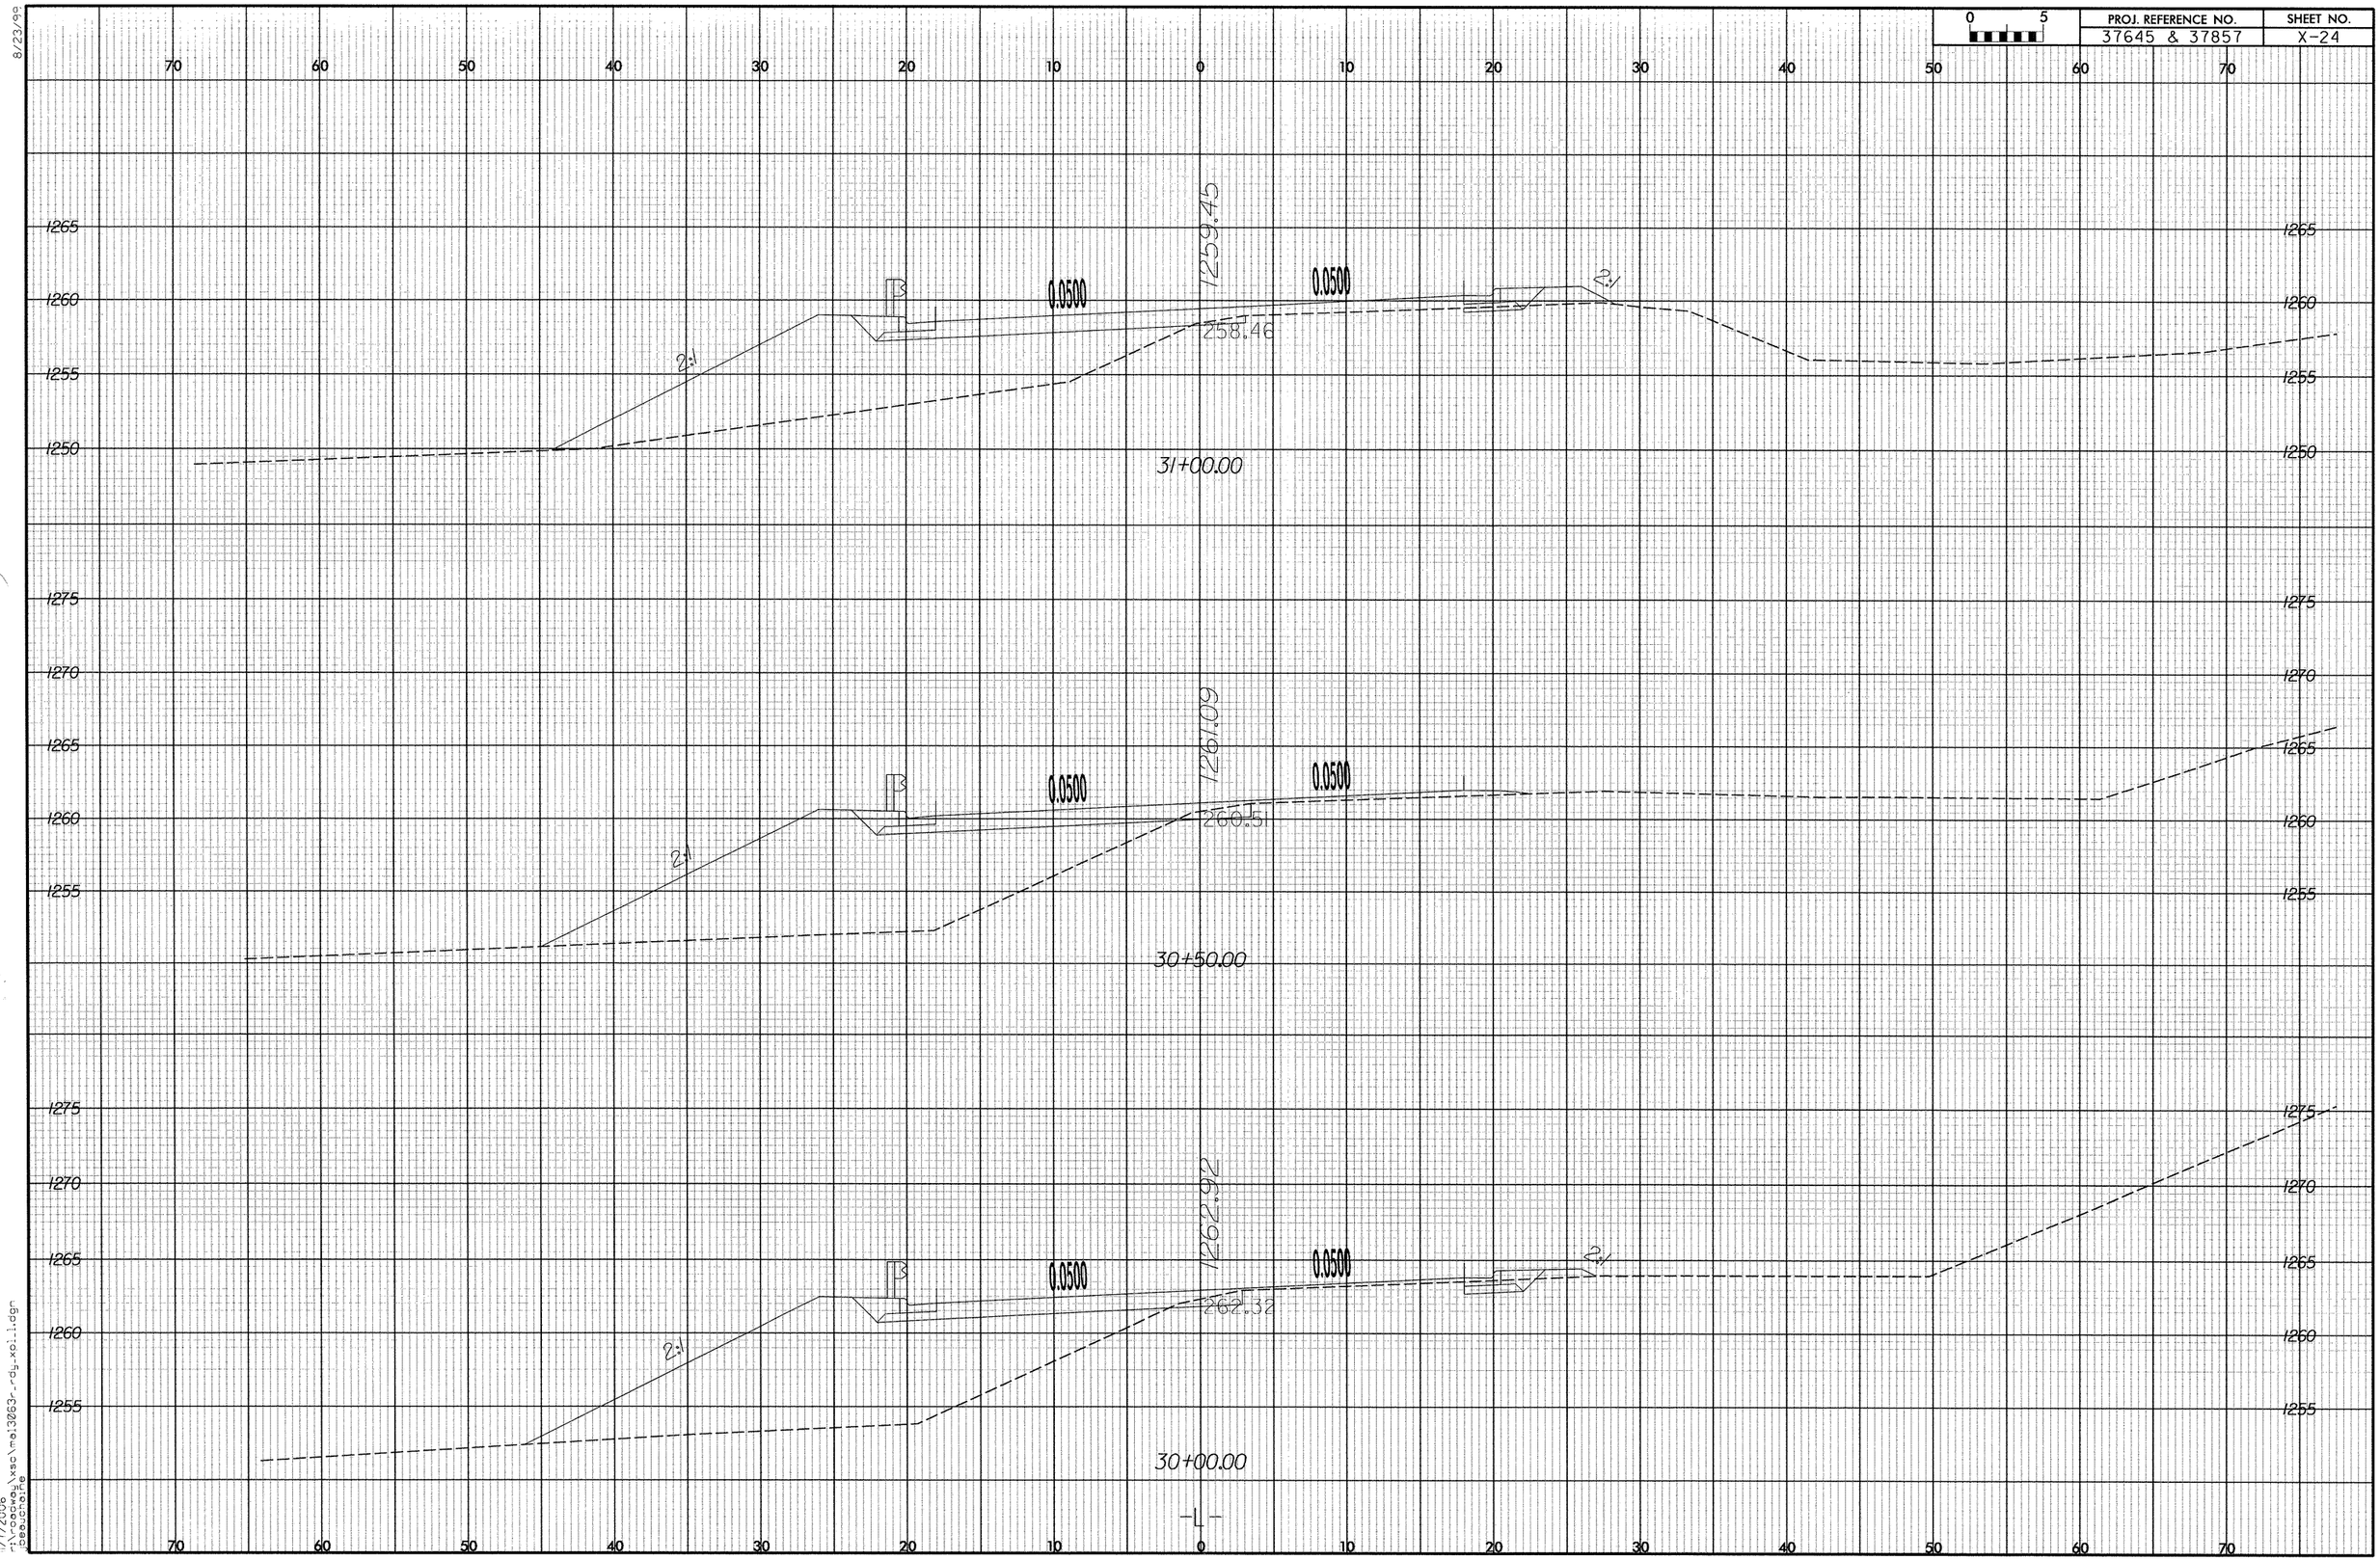

PROJ. REFERENCE NO.
37645 & 37857
SHEET NO.
X-24
0 5
1259.45
0.0500
0.0500
2:1
2:1
258.46
31+00.00
1261.09
0.0500
0.0500
2:1
260.51
30+50.00
1262.92
0.0500
0.0500
2:1
2:1
262.32
30+00.00
-L-

PROJ. REFERENCE NO.	SHEET NO.
37645 & 37857	X-25

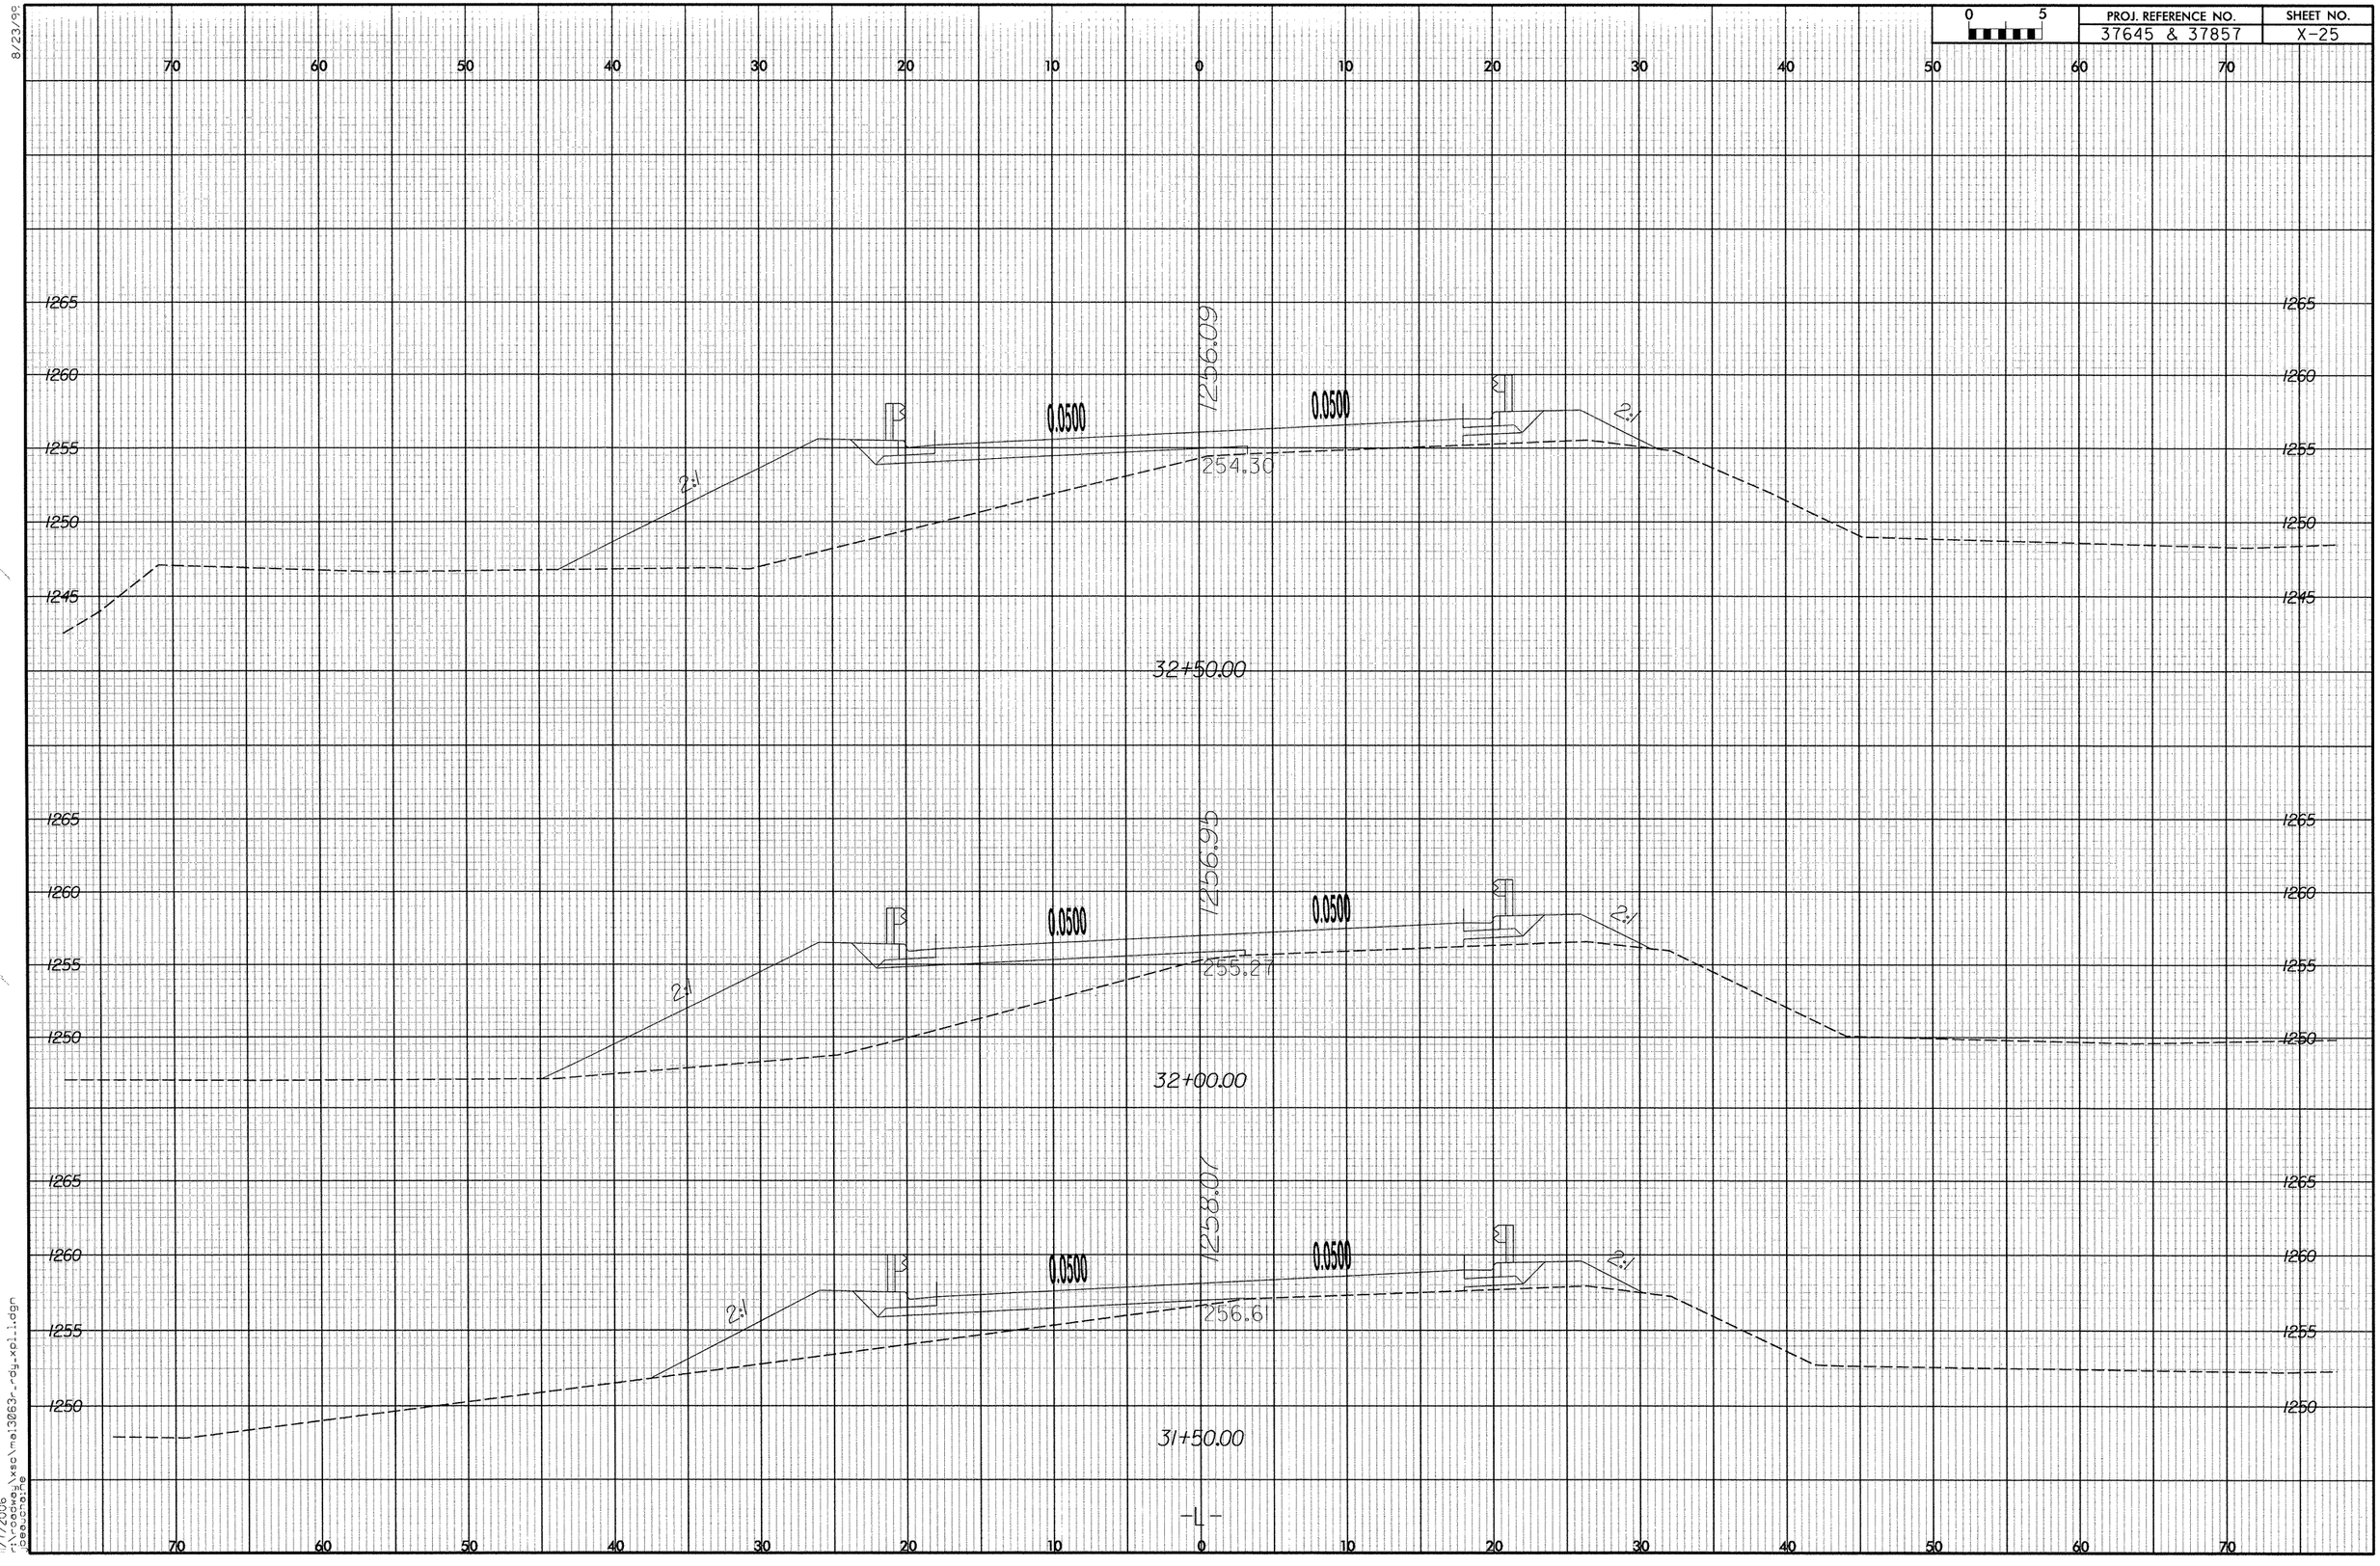

8/23/99

1/7/2006
r:\roadway\xsc\ma13063r_rdy_xpl1.dgn
jbeauchaine

8/23/06

0 5	PROJ. REFERENCE NO.	SHEET NO.
	37645 & 37857	X-26

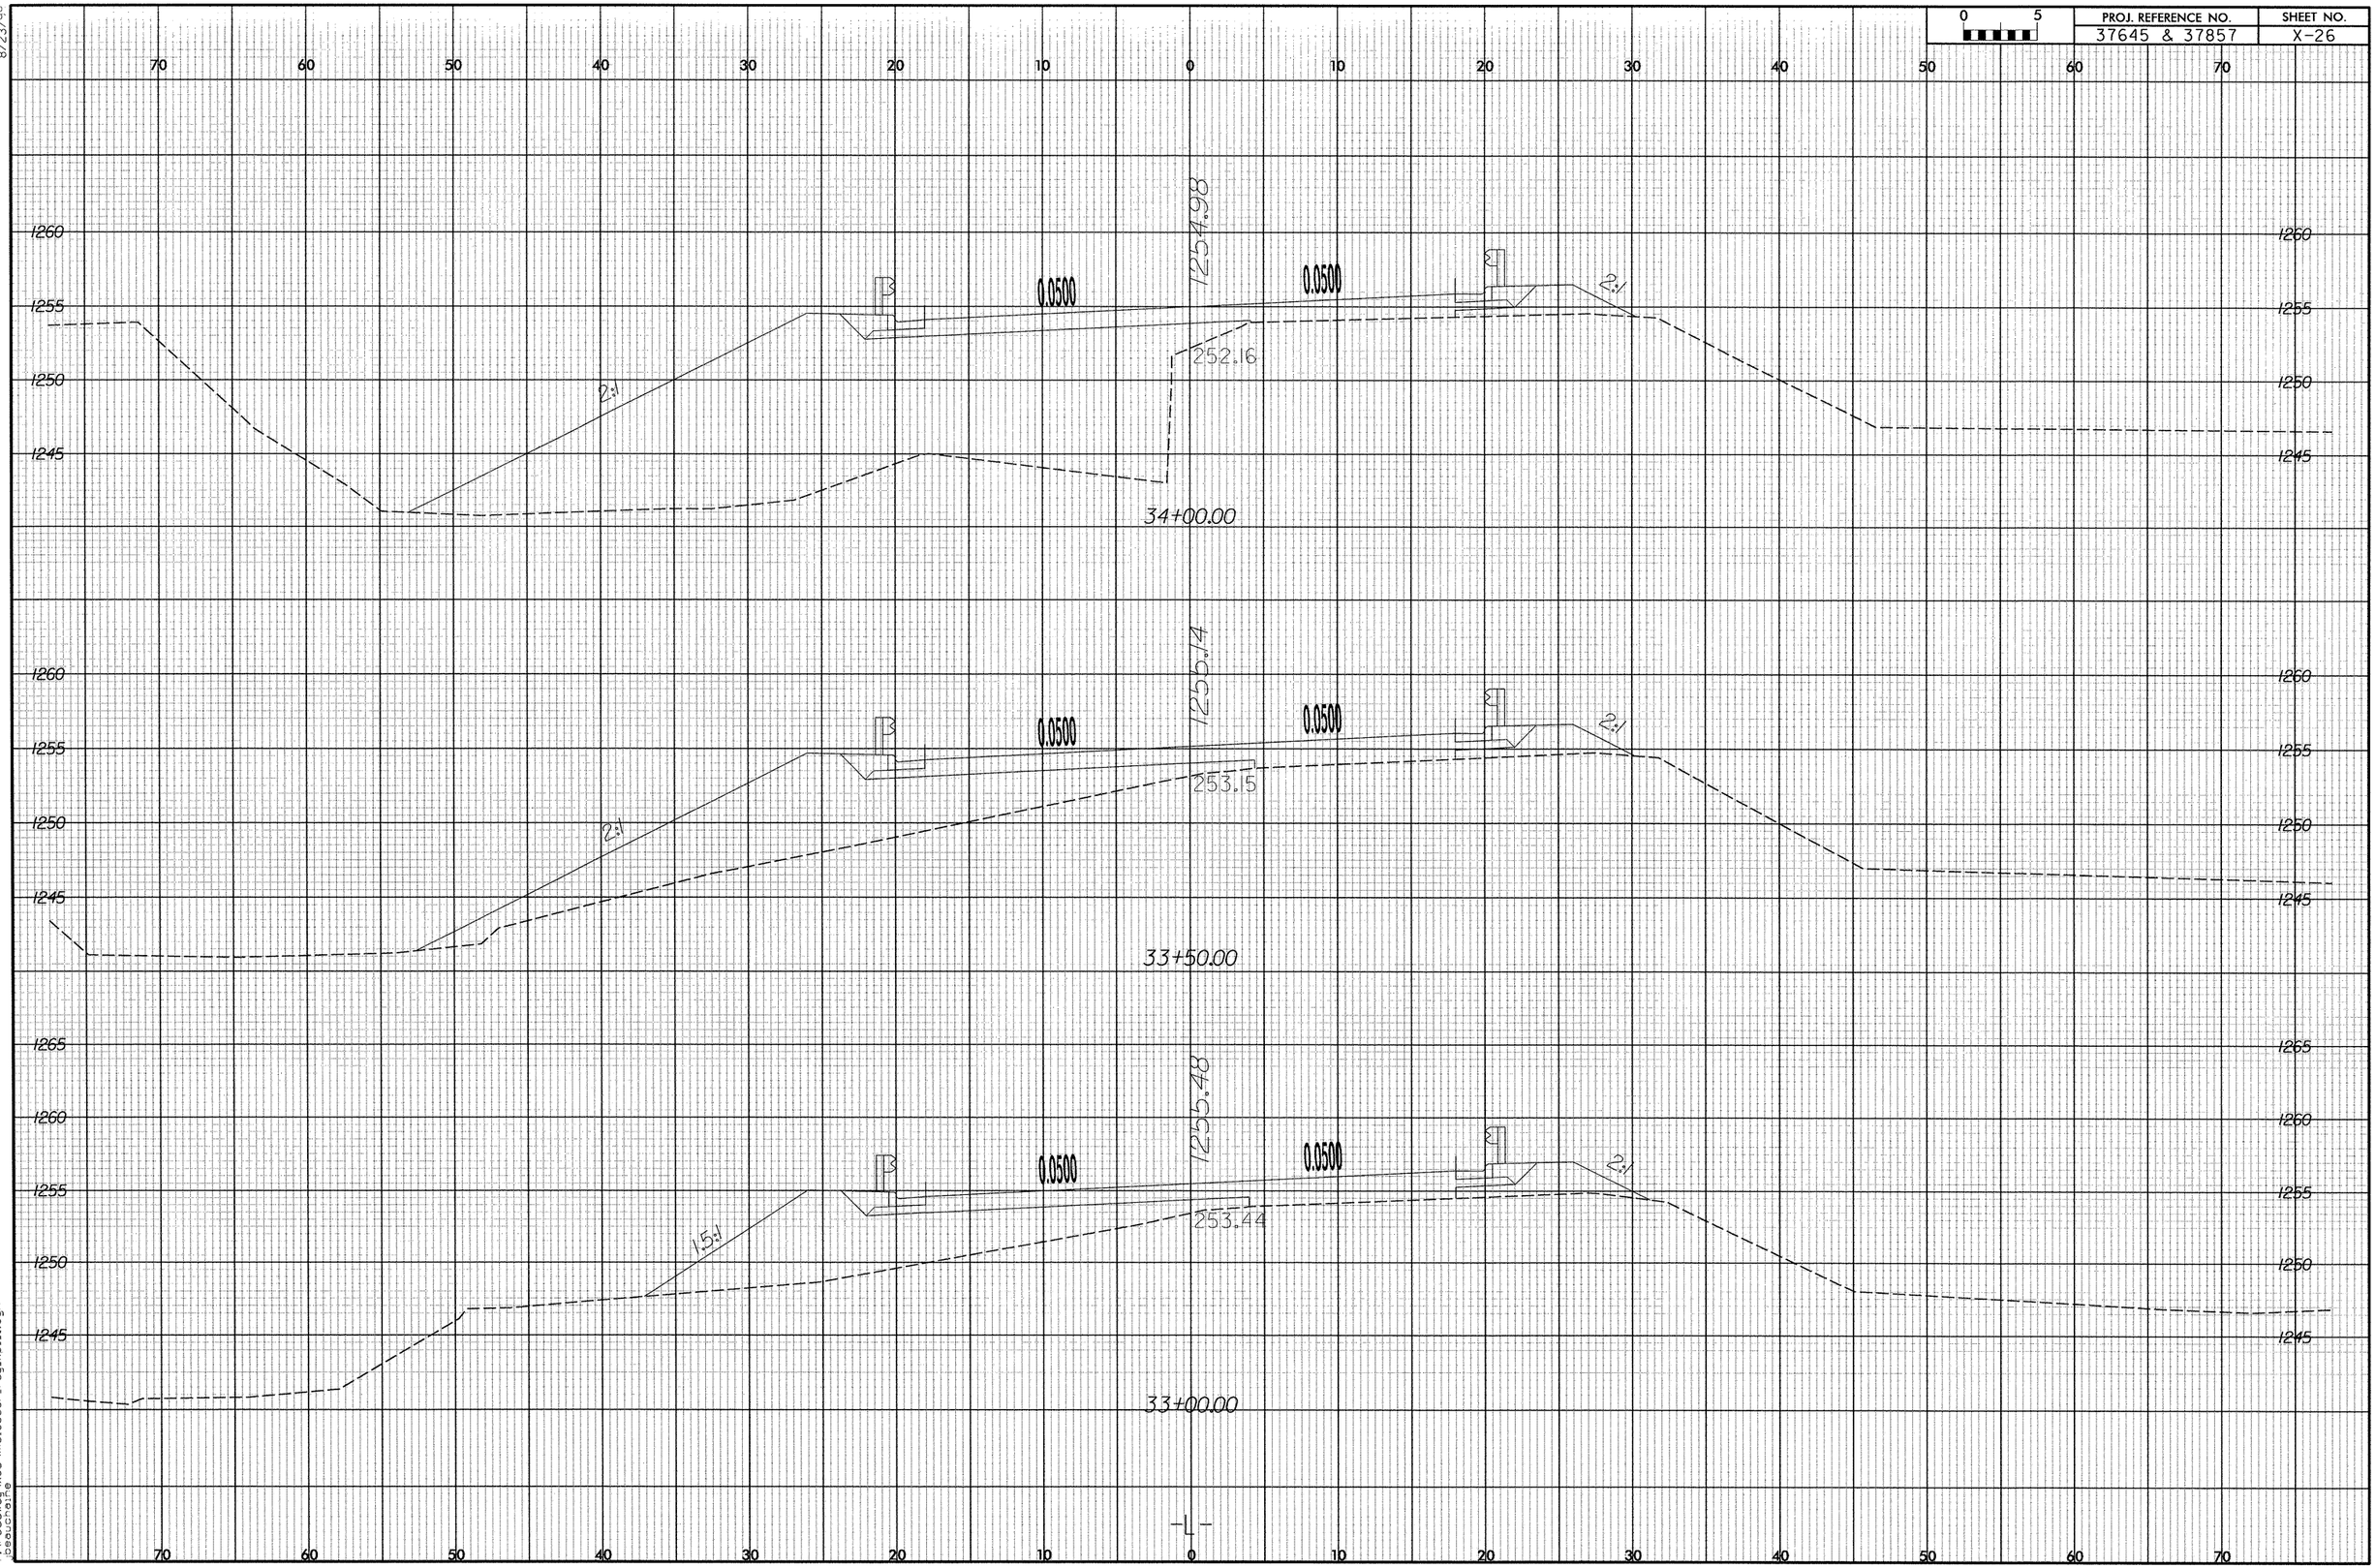

11/7/2006
r:\roadway\xsa\mel3063r_rdy_xs11.dgn
beaucaire

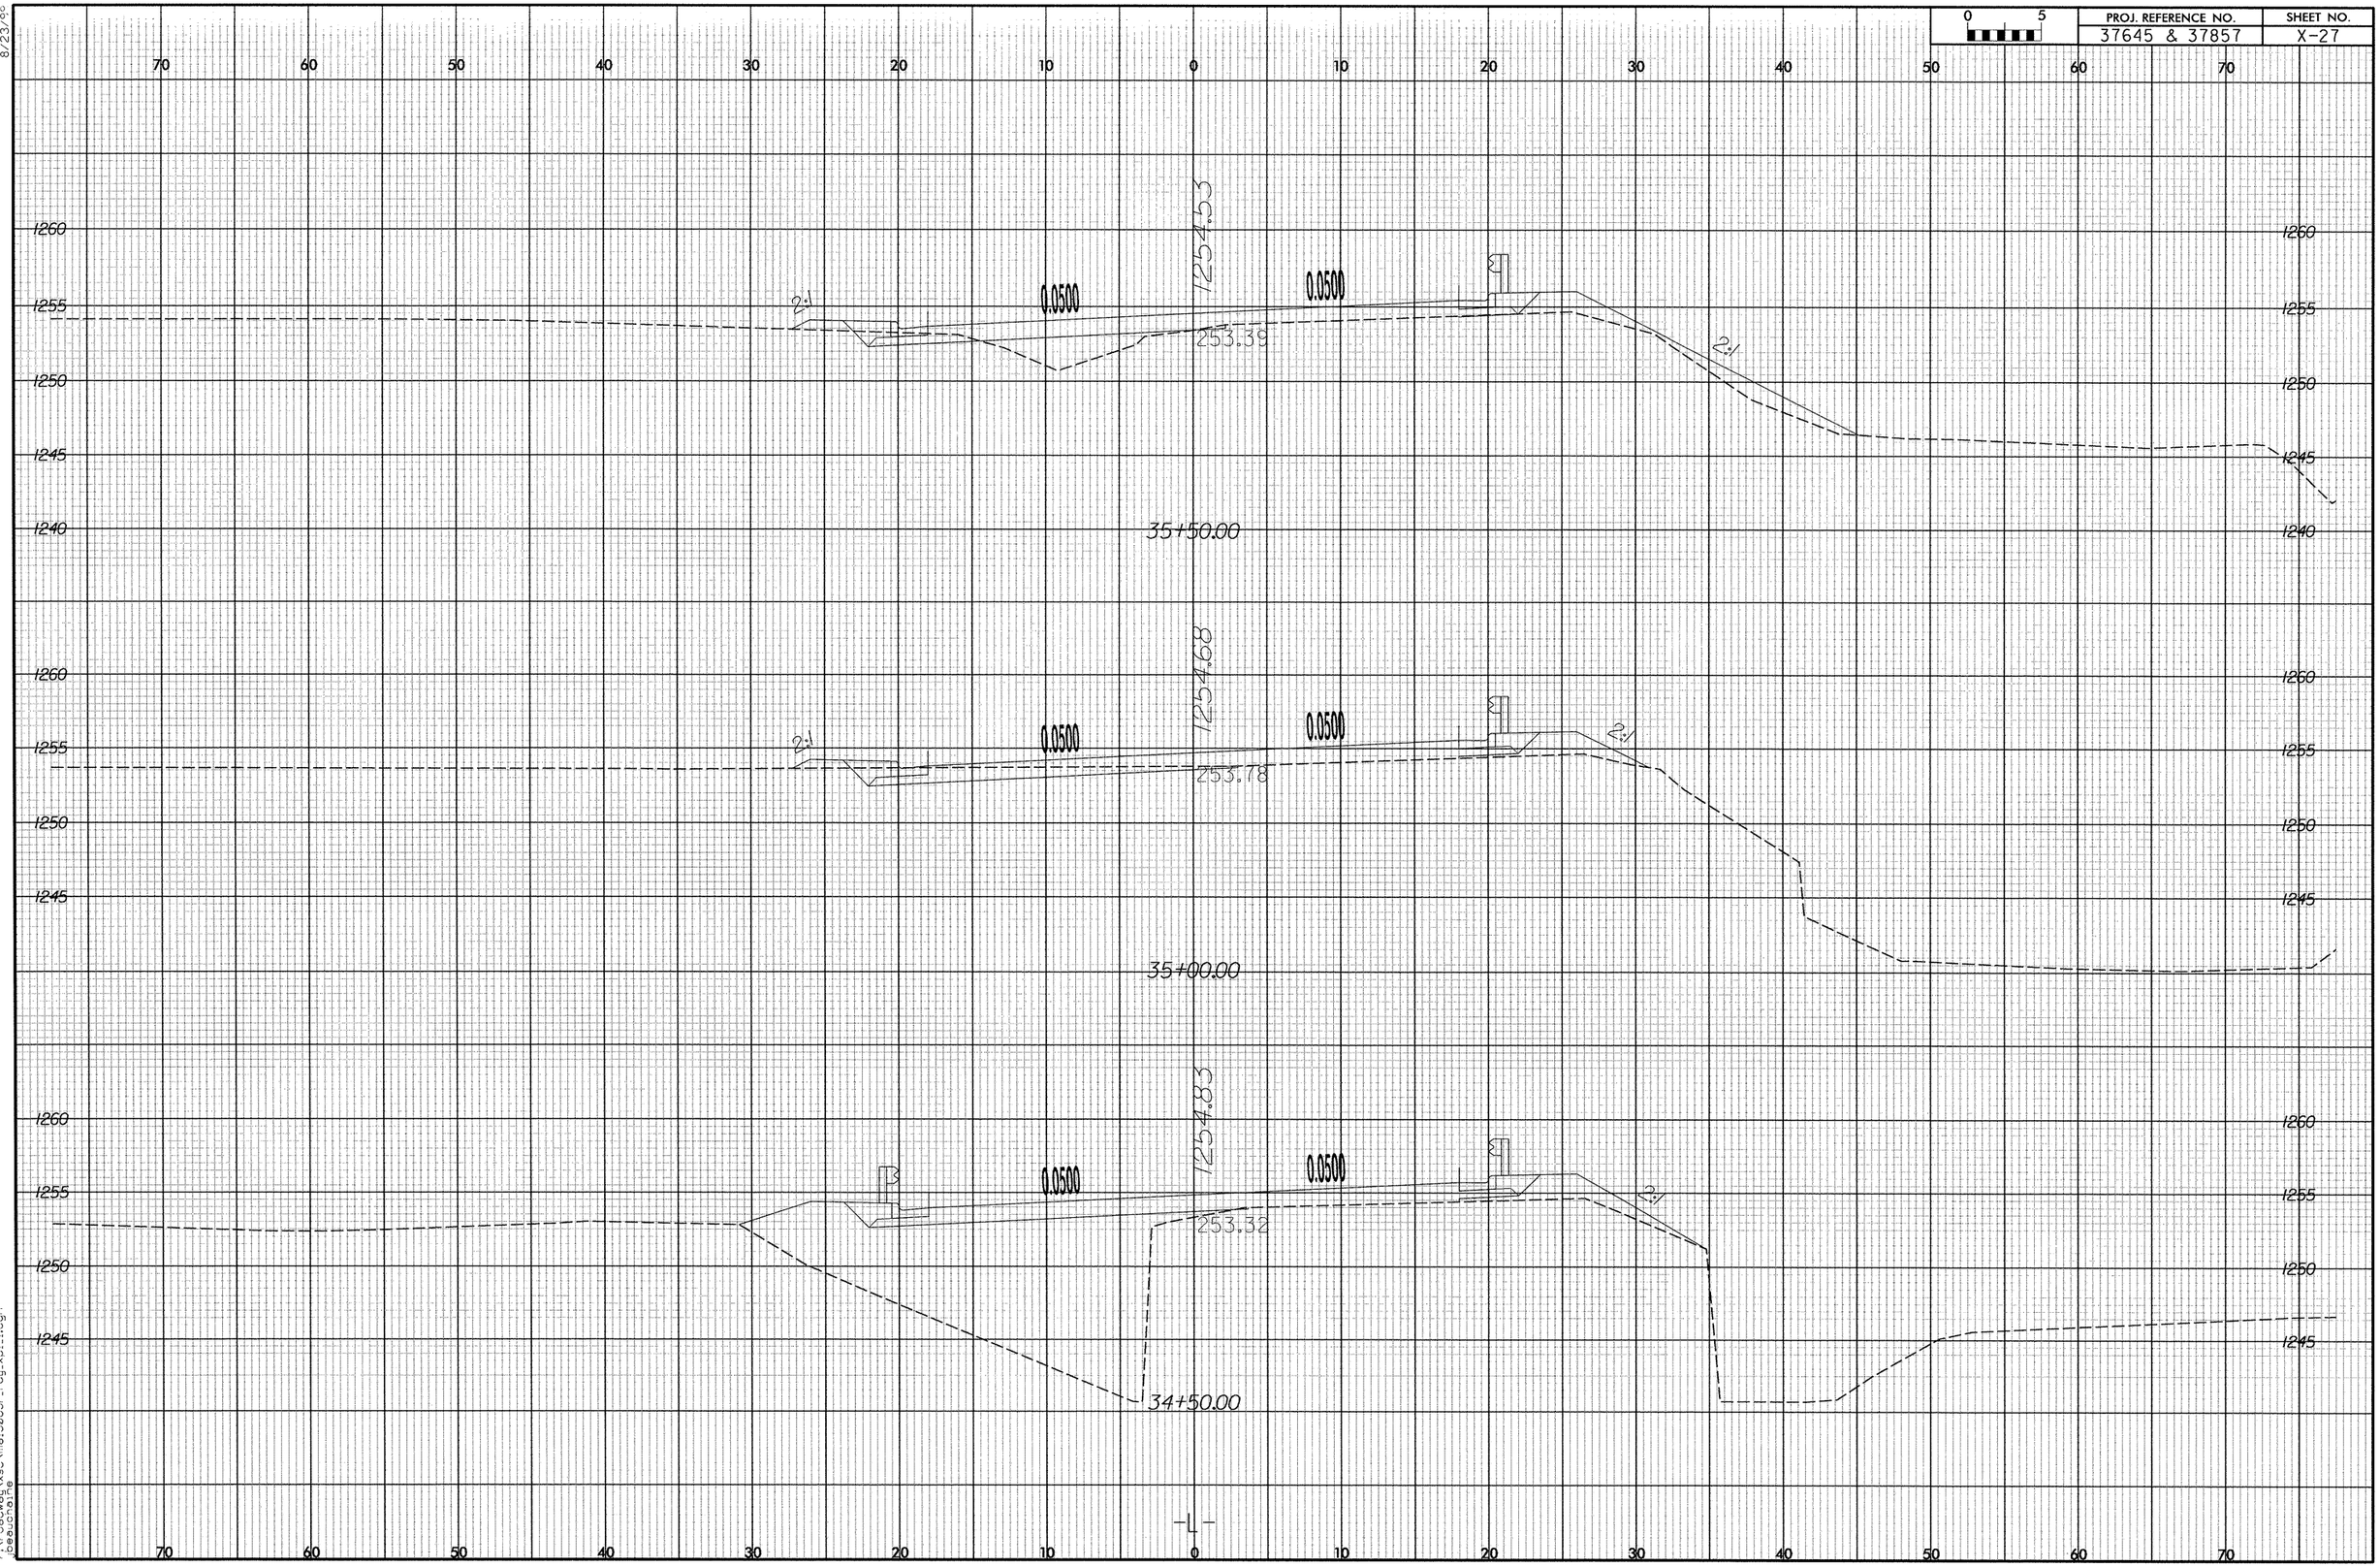

8/23/99

11/7/2006
r:\roadway\xsc\mai3063r_rdy_xpl_1.dgn
jbeauchaine

PROJ. REFERENCE NO.	SHEET NO.
37645 & 37857	X-28

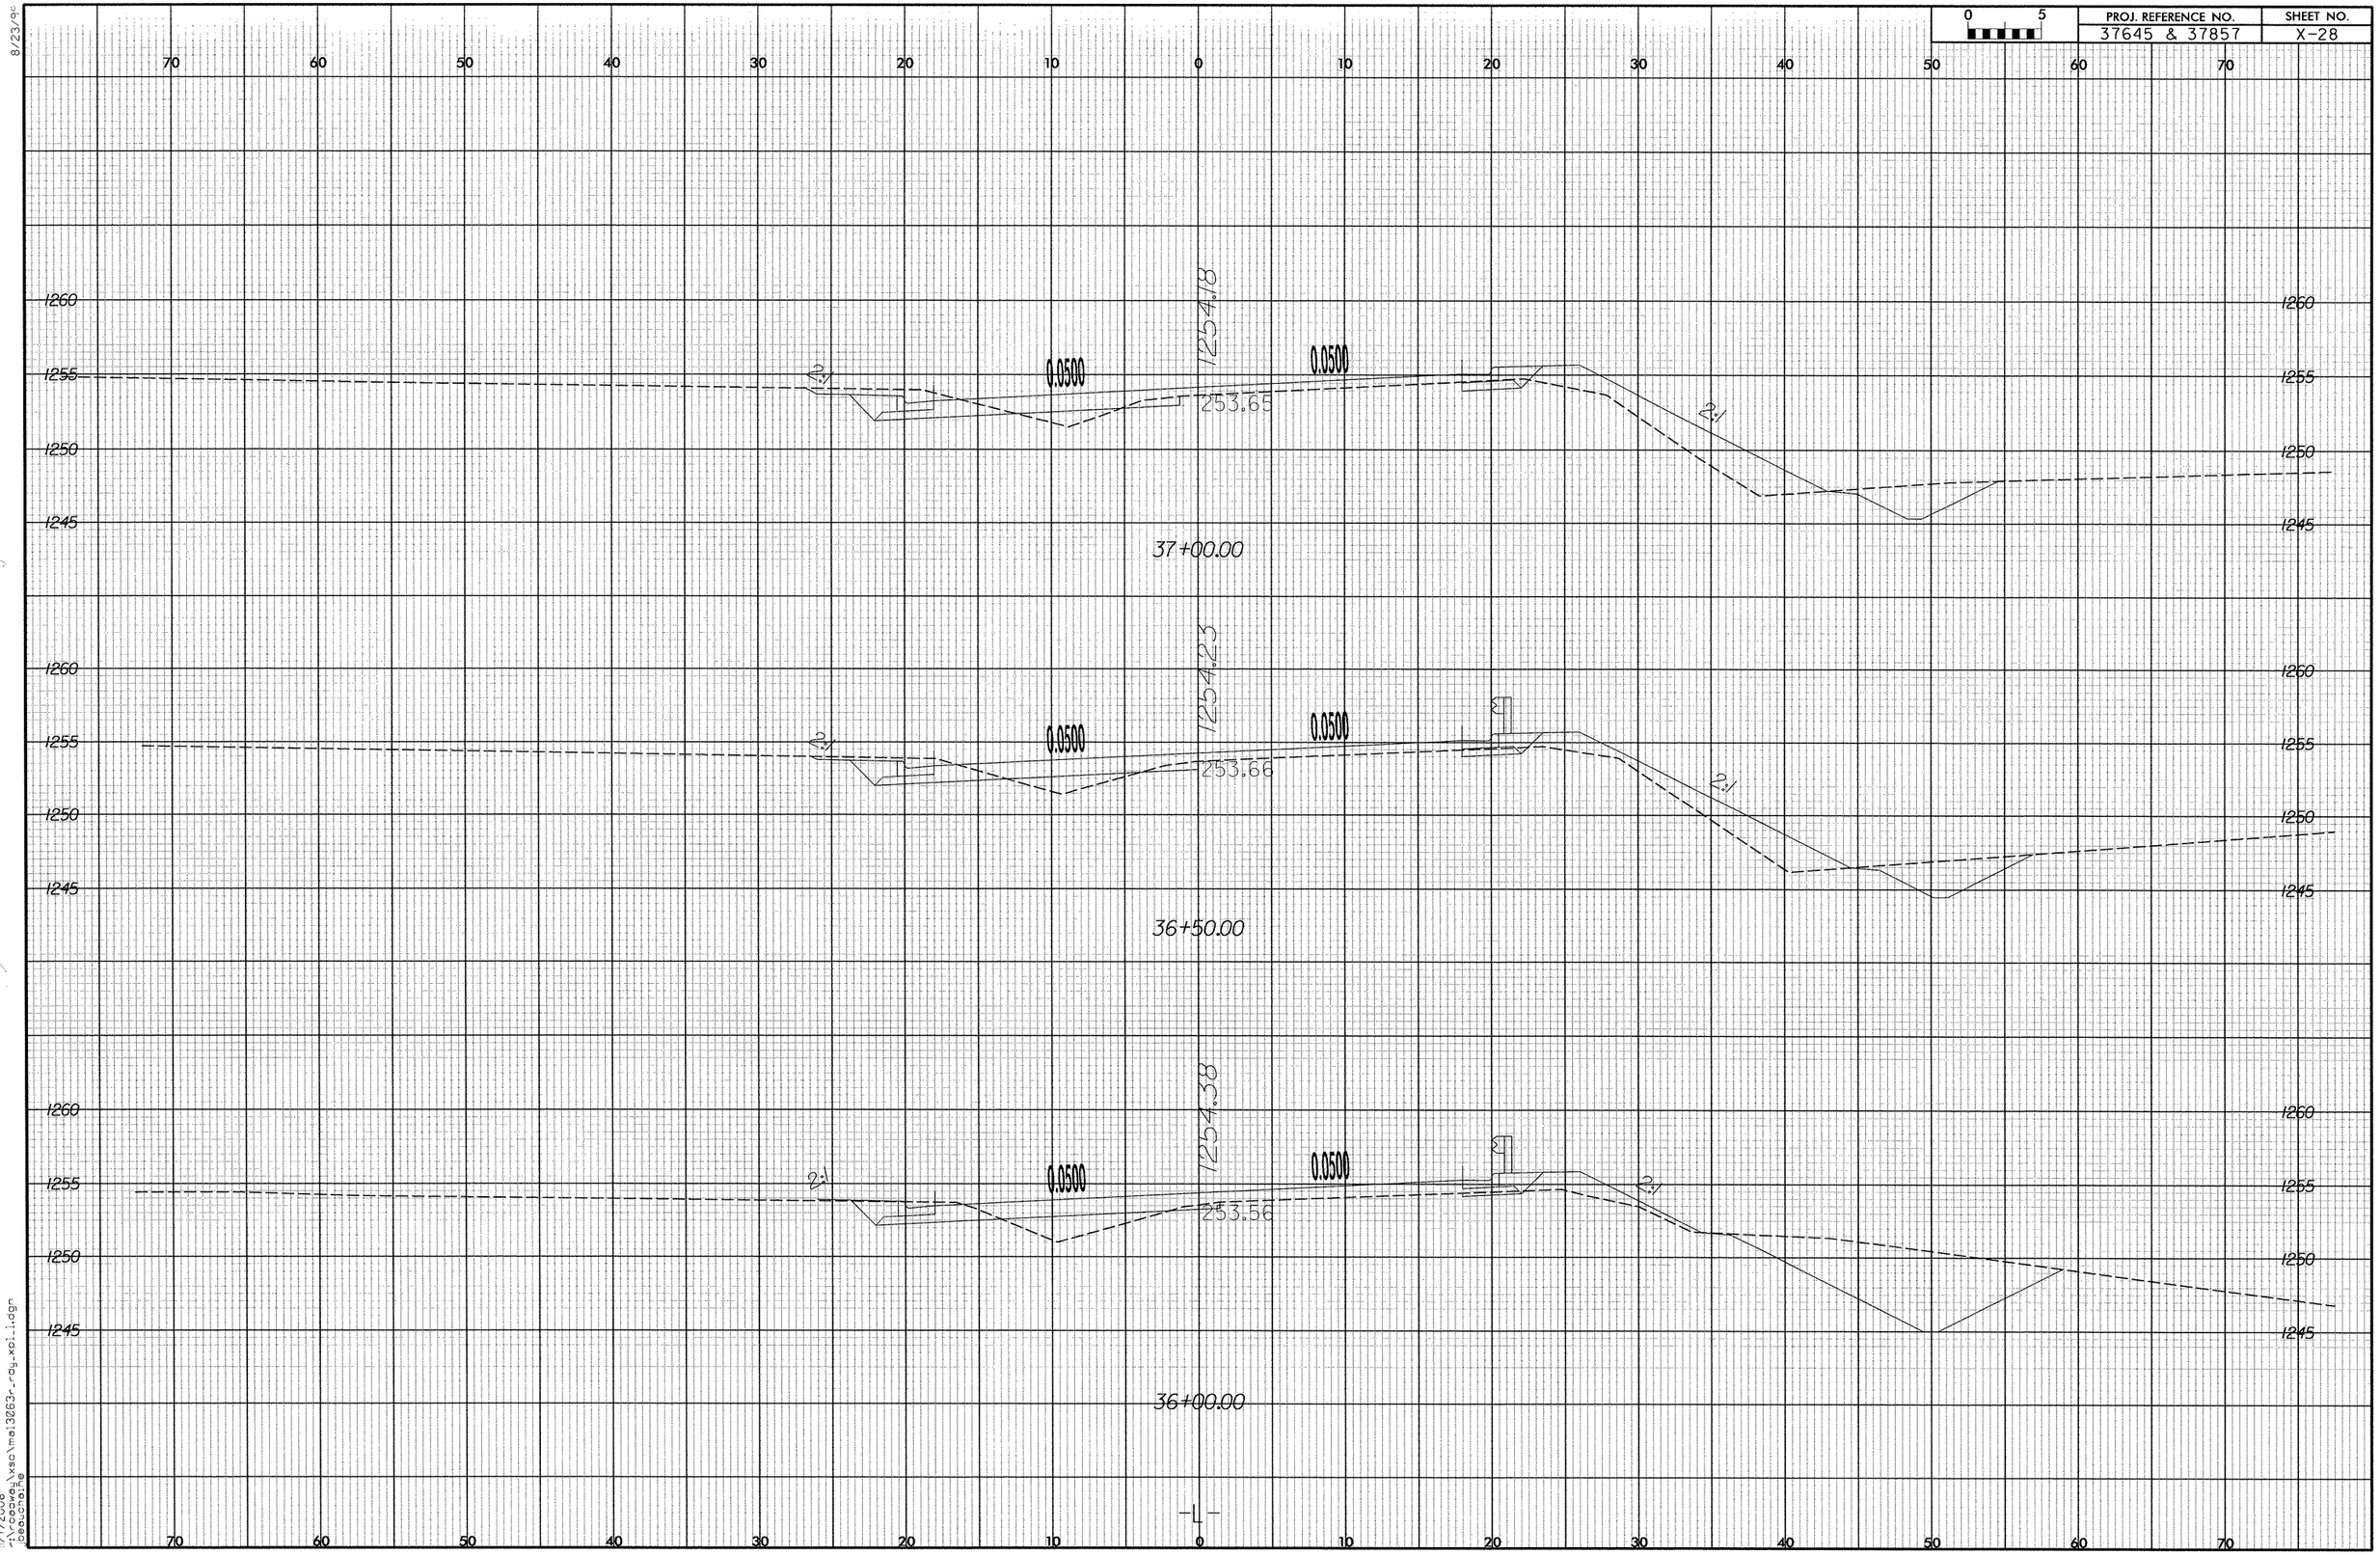

8/23/96

1/7/2006
r:\roadway\xsc\mai3063r_ray_xpl1.dgn
jeauchaine

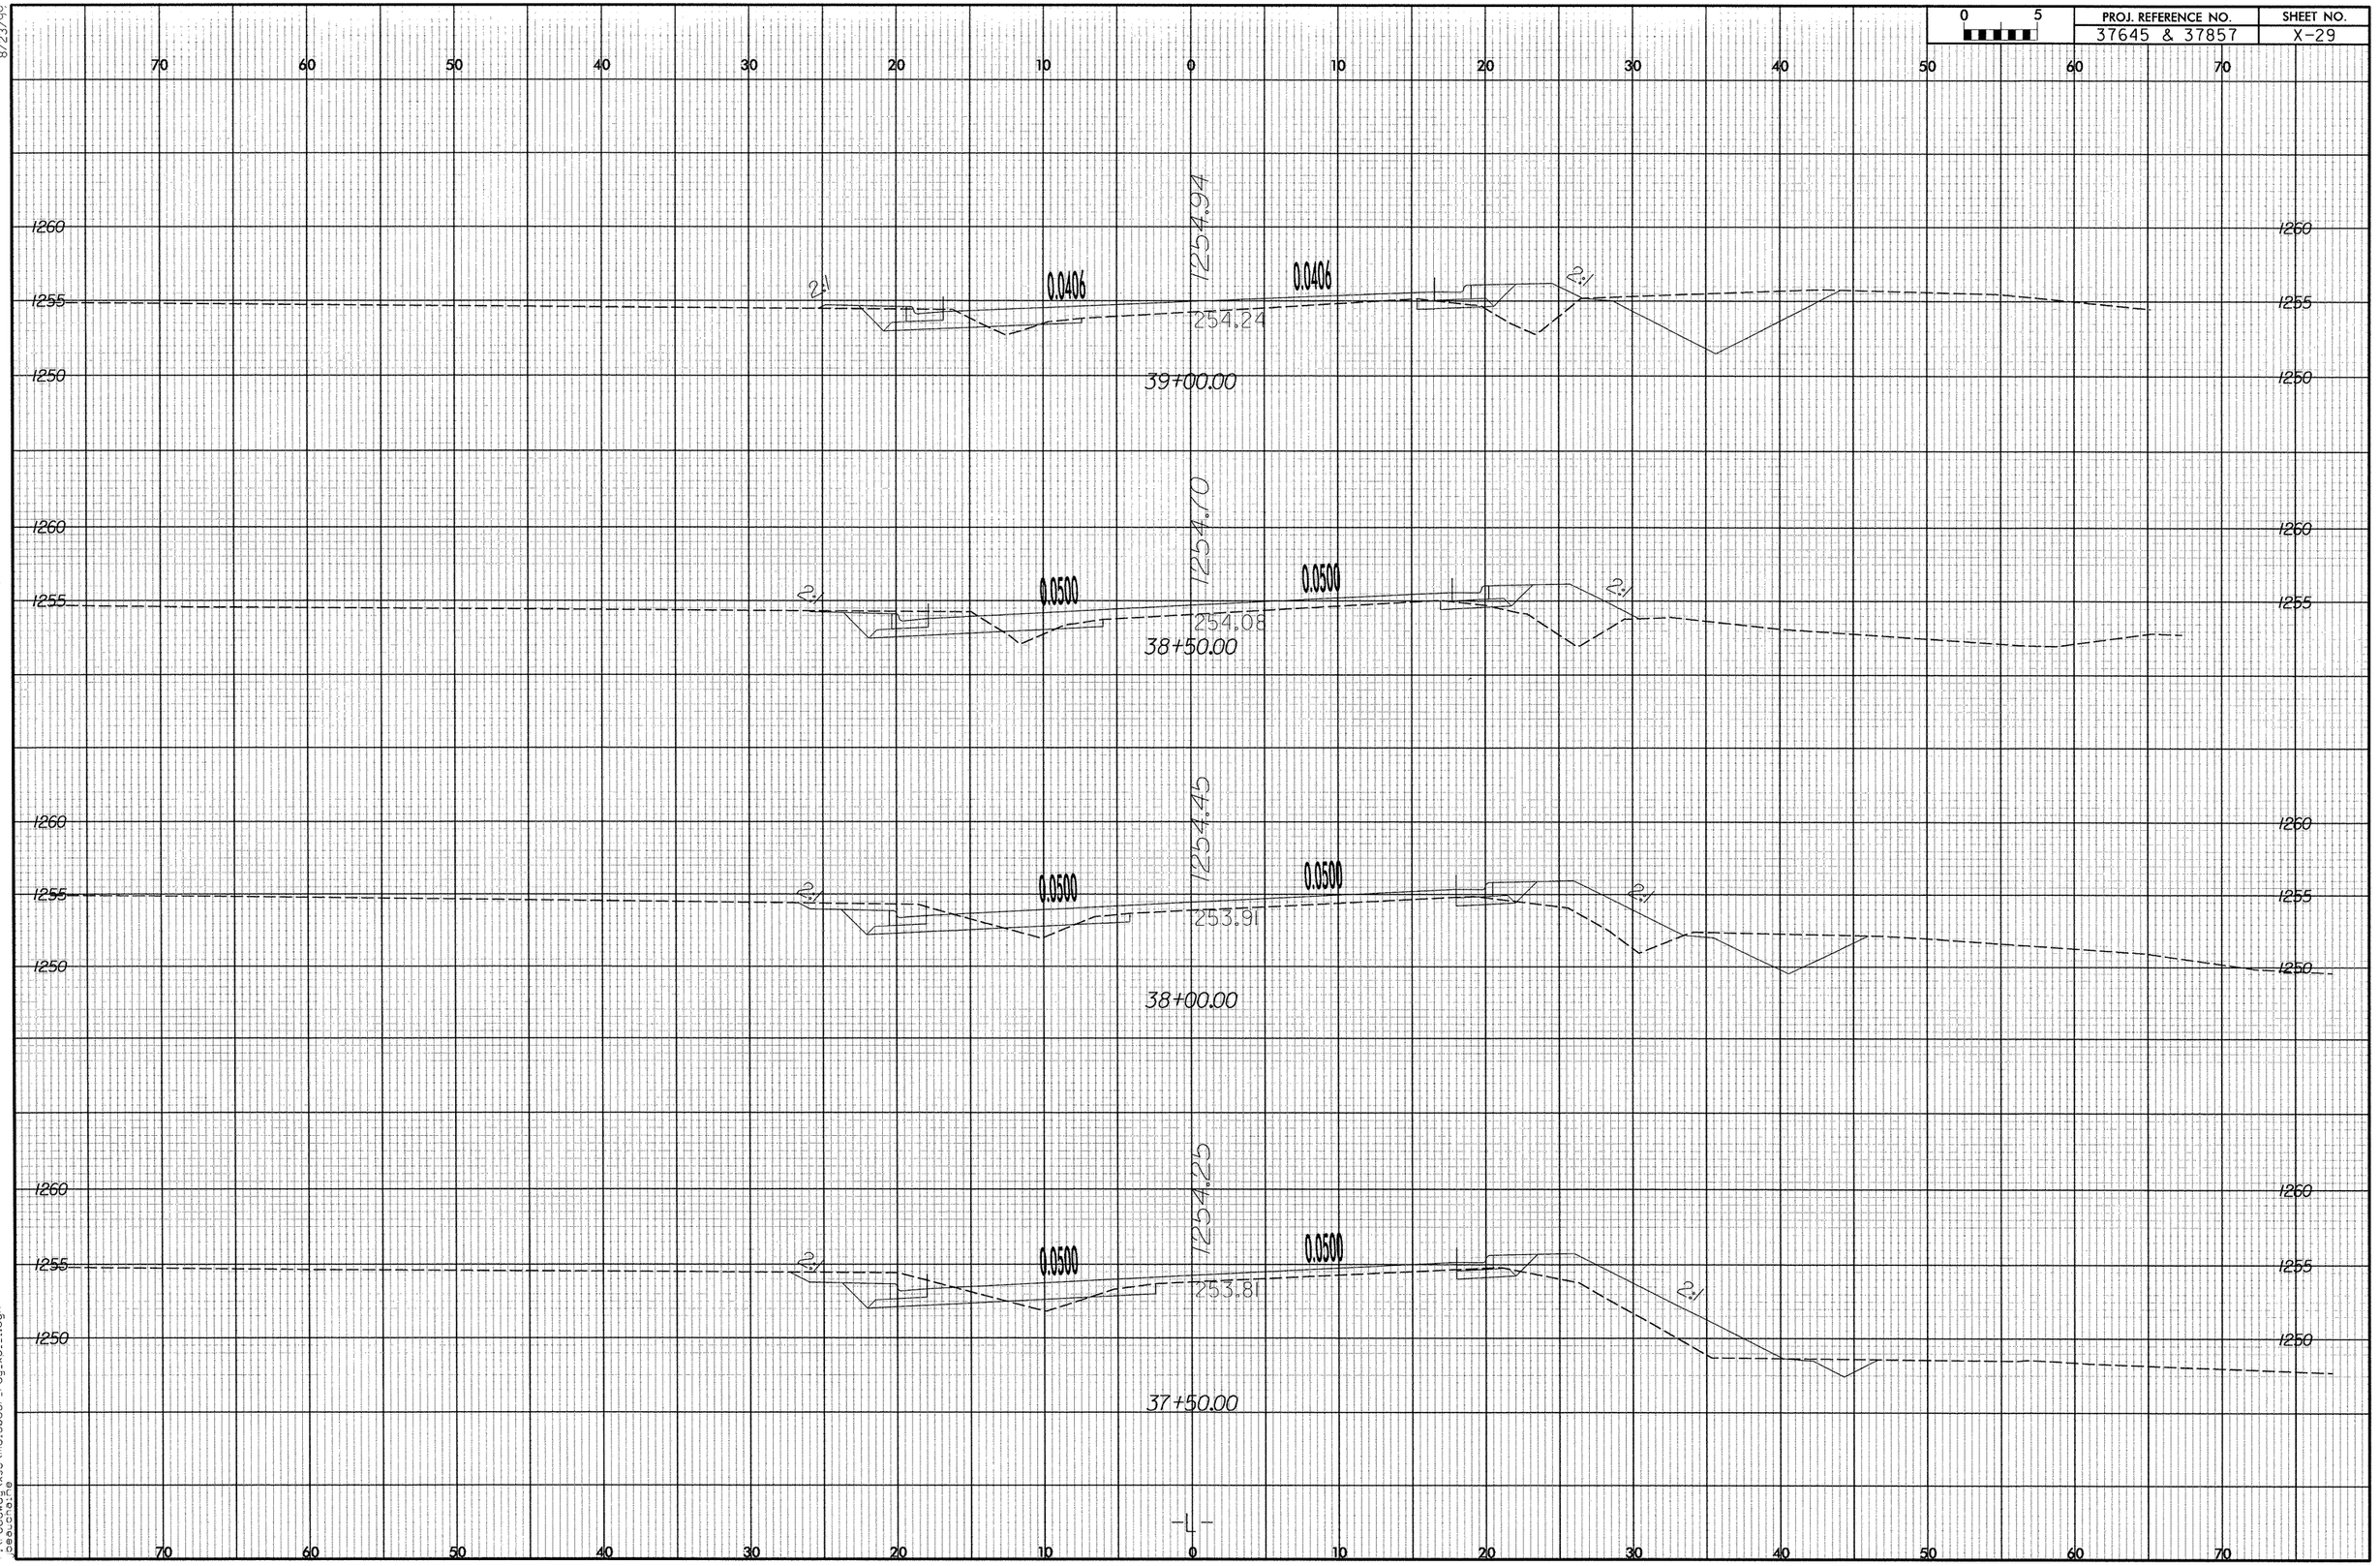

PROJ. REFERENCE NO.
37645 & 37857
SHEET NO.
X-29
0 5
1254.94
0.0406
0.0406
2:1
2:1
254.24
39+00.00
1254.70
0.0500
0.0500
2:1
2:1
254.08
38+50.00
1254.45
0.0500
0.0500
2:1
2:1
253.91
38+00.00
1254.25
0.0500
0.0500
2:1
2:1
253.81
37+50.00
-L-
1260
1255
1250
70
60
50
40
30
20
10
0

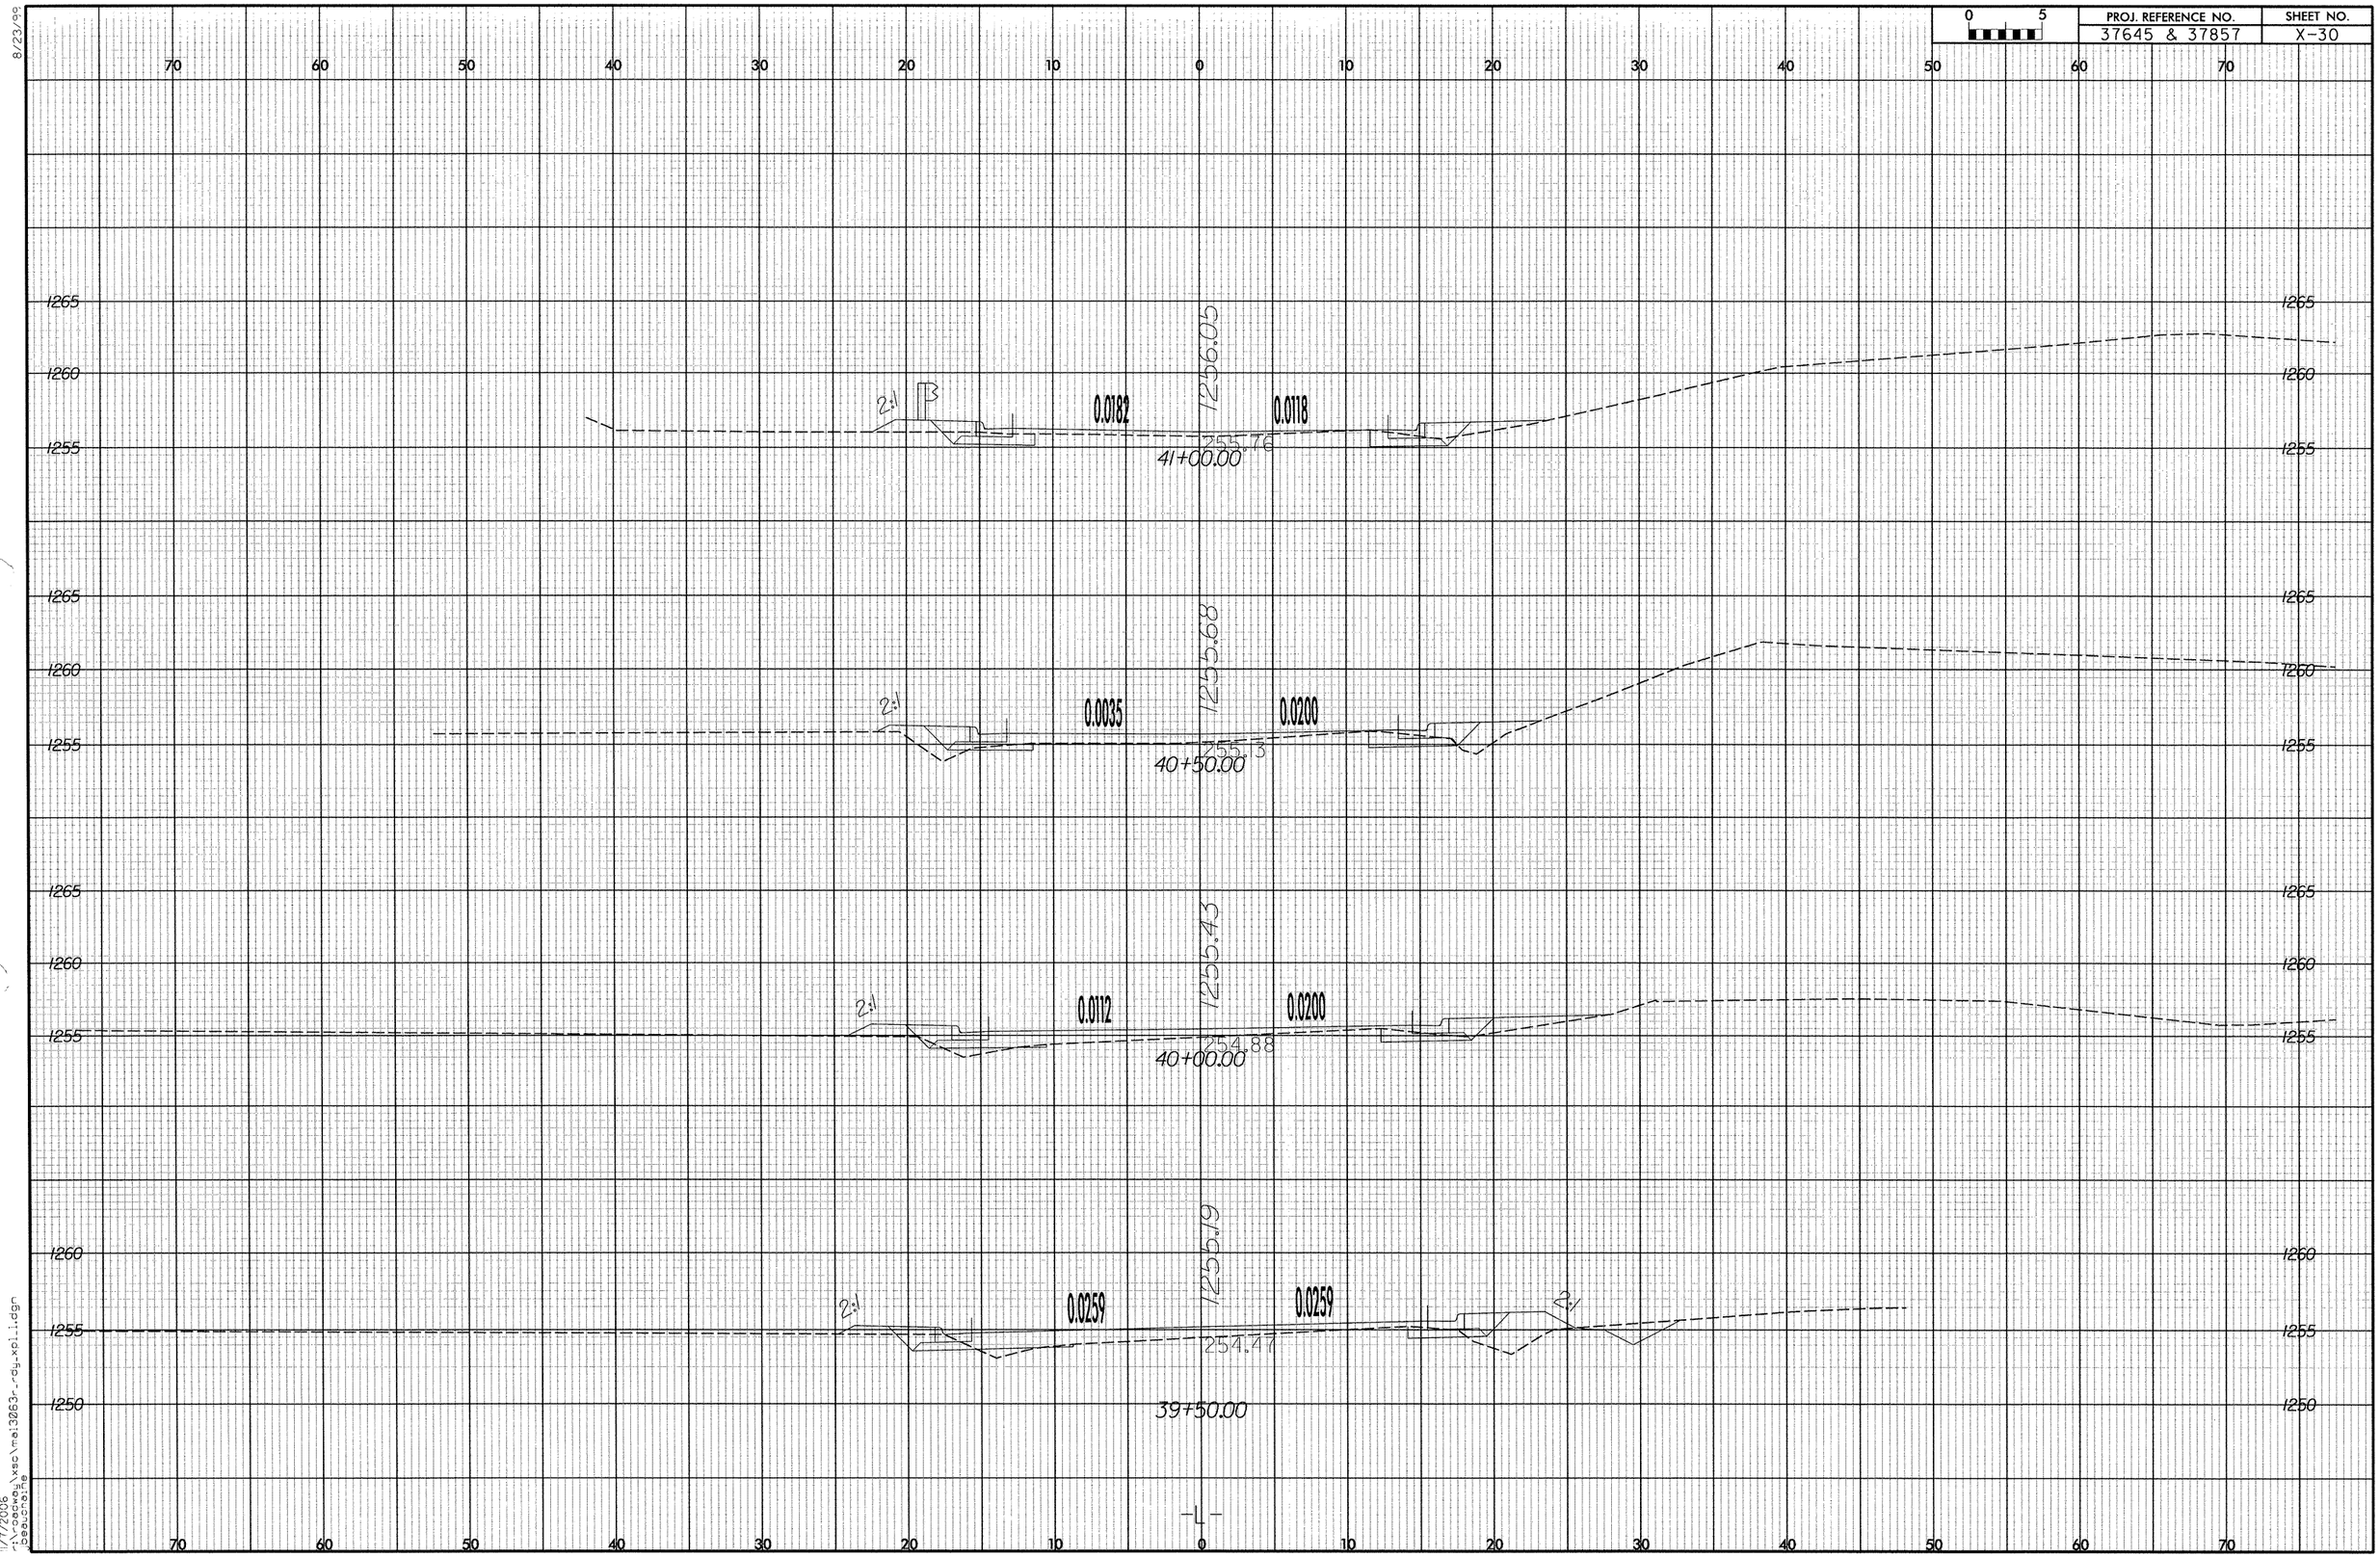

PROJ. REFERENCE NO.
37645 & 37857
SHEET NO.
X-30
0 5
70 60 50 40 30 20 10 0 10 20 30 40 50 60 70
1265
1260
1255
1250
2:1
0.0182
0.0118
1256.05
255.76
41+00.00
0.0035
0.0200
1255.68
255.3
40+50.00
0.0112
0.0200
1255.43
254.88
40+00.00
0.0259
0.0259
1255.19
254.47
39+50.00
-L-

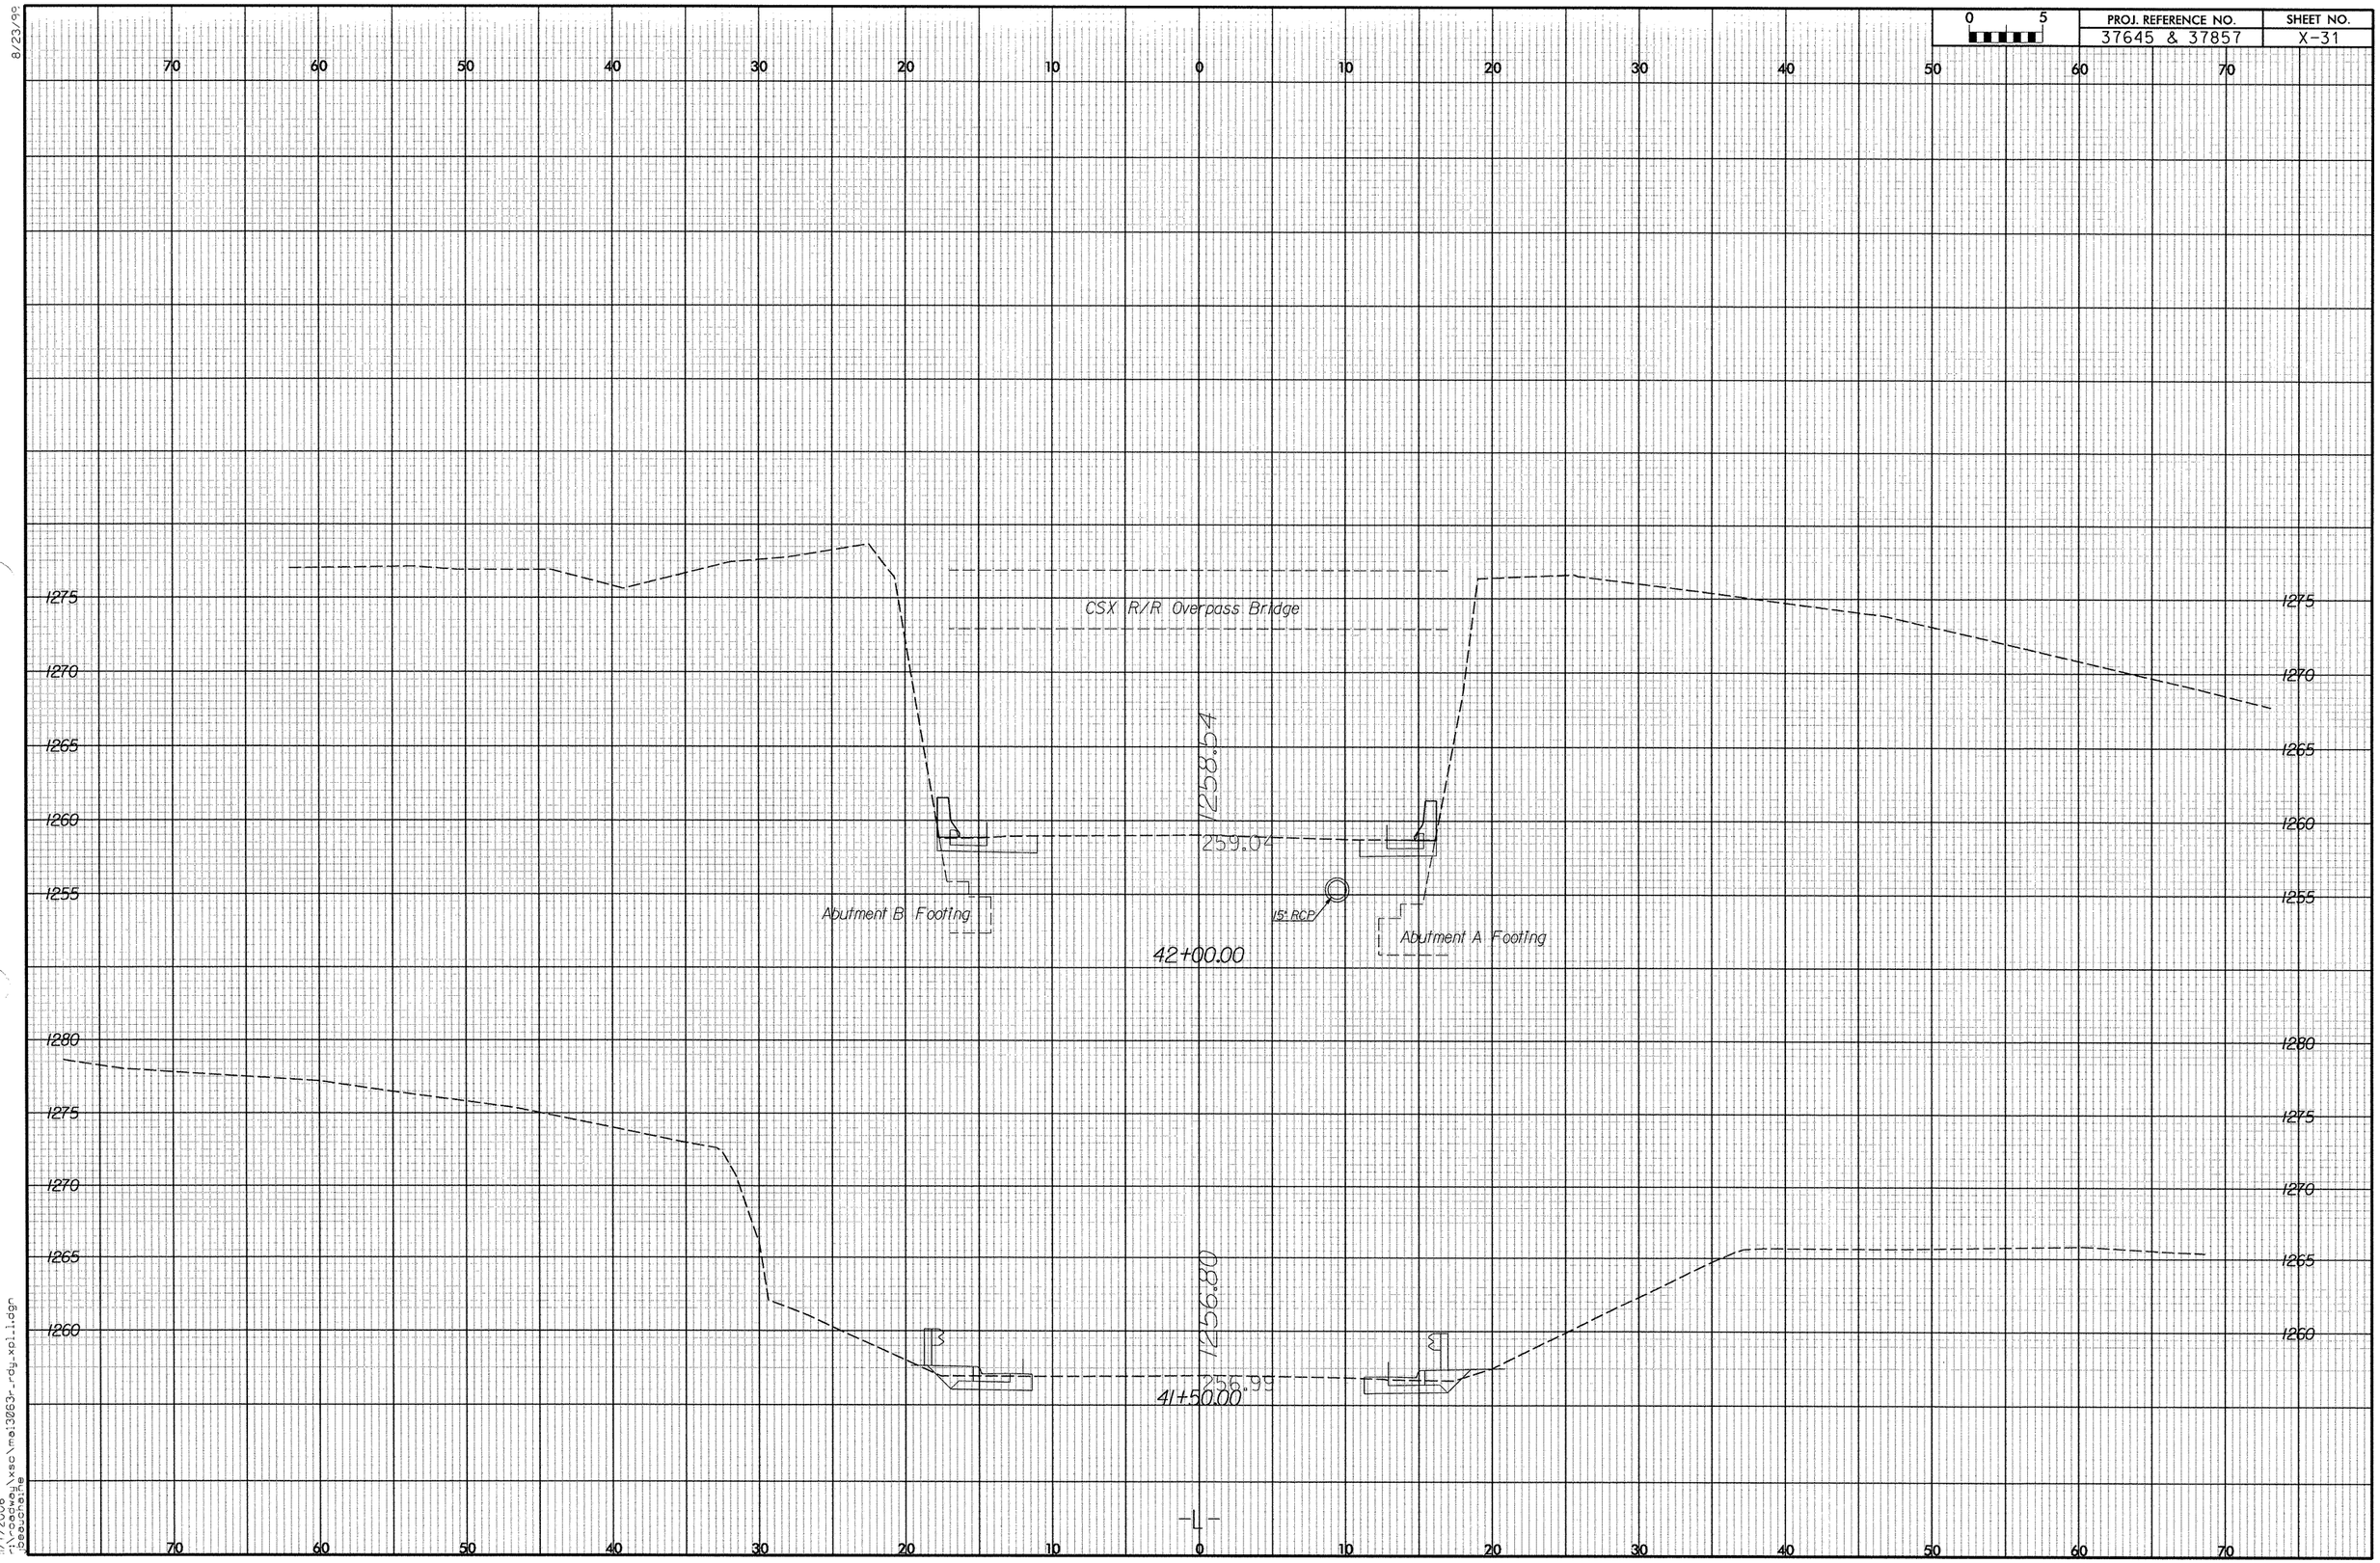

PROJ. REFERENCE NO.
37645 & 37857
SHEET NO.
X-31
0 5
CSX R/R Overpass Bridge
1258.54
259.04
Abutment B Footing
15" RCP
Abutment A Footing
42+00.00
1256.80
256.99
41+50.00
-L-

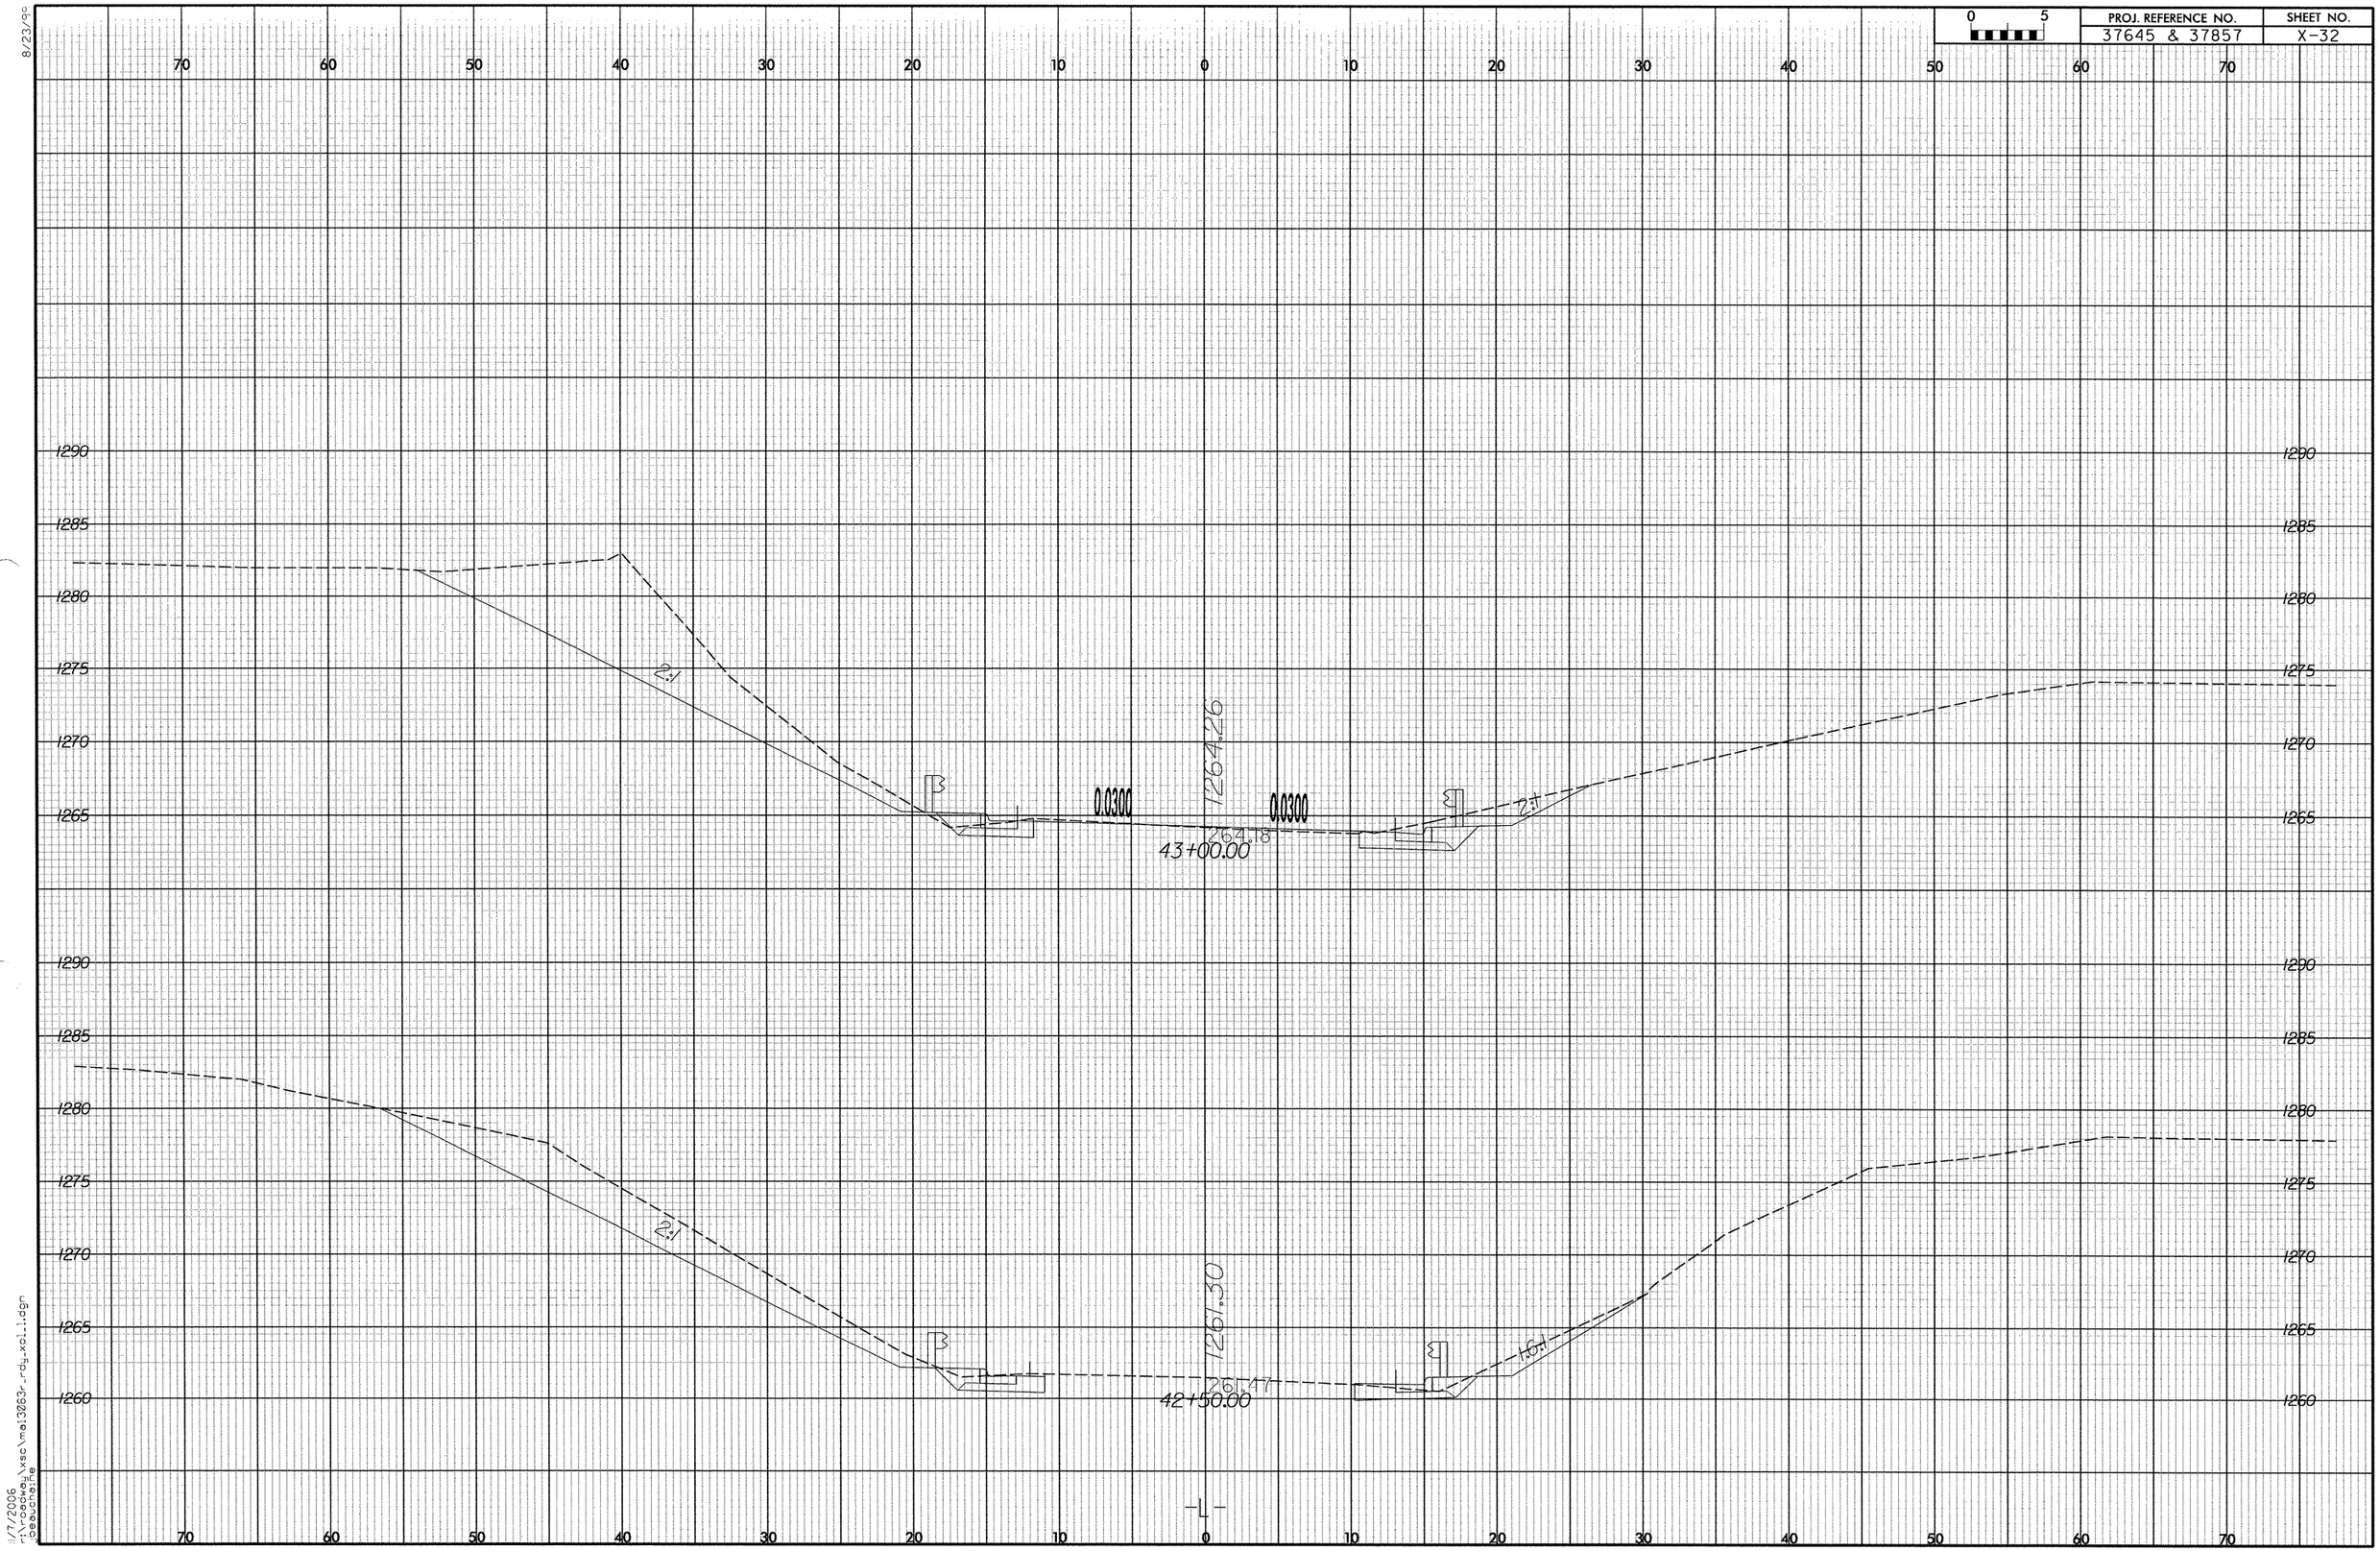

PROJ. REFERENCE NO.
37645 & 37857
SHEET NO.
X-32
0 5
70 60 50 40 30 20 10 0 10 20 30 40 50 60 70
1290
1285
1280
1275
1270
1265
1260
2:1
1264.26
0.0300
0.0300
264.18
43+00.00
1261.30
261.47
42+50.00
-L-

8/23/06

0 5	PROJ. REFERENCE NO.	SHEET NO.
	37645 & 37857	X-33

70 60 50 40 30 20 10 0 10 20 30 40 50 60 70

1295 1290 1285 1280 1275 1270 1265

2:1

0.0533

1270.23

269.82

0.0533

2:1

44+00.00

2:1

0.0367

1267.29

267.06

0.0367

2:1

43+50.00

-L-

70 60 50 40 30 20 10 0 10 20 30 40 50 60 70

11/7/2006
r:\roadway\xs\mai3063-rdy_xoi1.dgn
beauchene

8/23/99

0 5	PROJ. REFERENCE NO.	SHEET NO.
	37645 & 37857	X-34

70 60 50 40 30 20 10 0 10 20 30 40 50 60 70

1295 1290 1285 1280 1275 1270

-Y2- STA.10+73.07

1282.11

2:1 4:1 0.0304 0.0328

1280.270

0.0600 1275.88 0.0600 2:1

275.37

45+00.00

1295 1290 1285 1280 1275 1270

1.5:1 0.0600 1273.40 0.0600 2:1

272.63

44+50.00

70 60 50 40 30 20 10 0 10 20 30 40 50 60 70

11/7/2006
r:\roadway\xsc\me13853r-ray_xpi.dgn
beauchaine

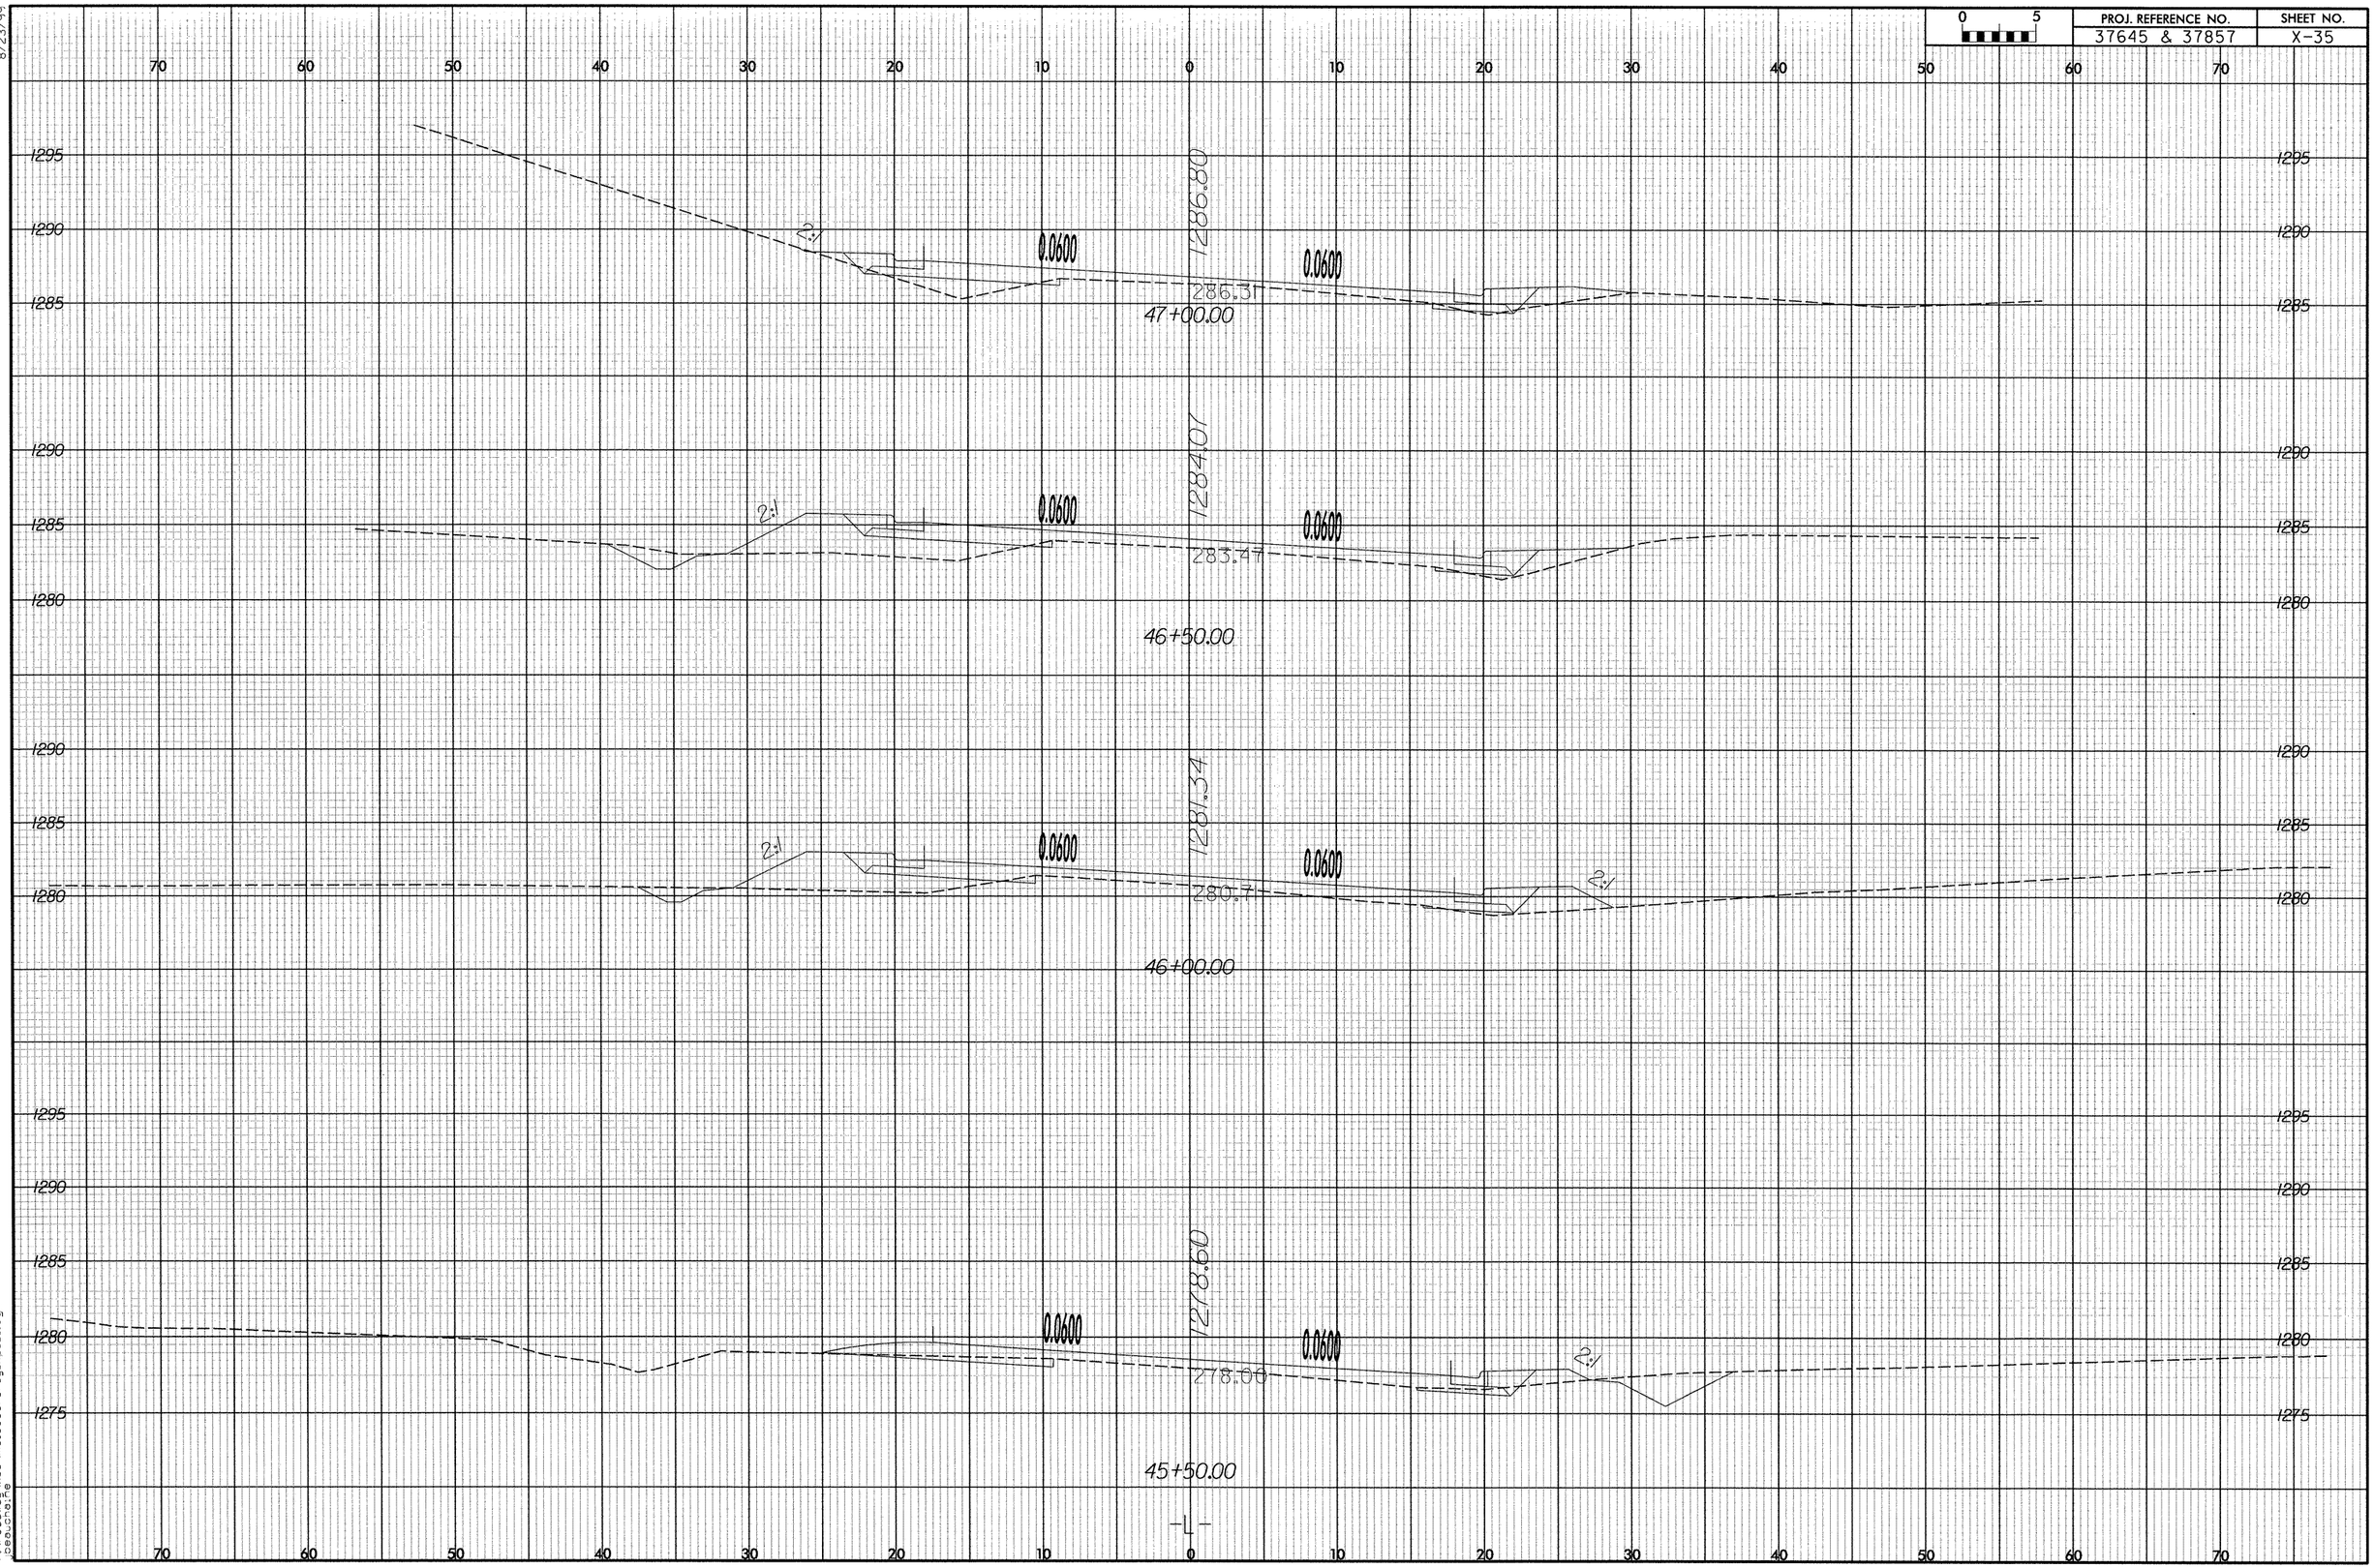

PROJ. REFERENCE NO.
37645 & 37857
SHEET NO.
X-35
0 5
1286.80
286.31
47+00.00
1284.01
283.47
46+50.00
1281.34
280.71
46+00.00
1278.60
278.00
45+50.00
0.0600
2:1
-L-

8/23/95

0 5	PROJ. REFERENCE NO.	SHEET NO.
	37645 & 37857	X-36

70 60 50 40 30 20 10 0 10 20 30 40 50 60 70

1310 1305 1300 1295 1290

2:1

0.0600

1294.98

294.79

48+50.00

0.0600

2:1

1310 1305 1300 1295 1290

2:1

0.0600

1292.25

292.01

48+00.00

0.0600

2:1

1310 1305 1300 1295 1290

2:1

0.0600

1289.52

289.17

47+50.00

0.0600

2:1

70 60 50 40 30 20 10 0 10 20 30 40 50 60 70

11/7/2006
r:\roadway\xsc\mal3063-r_dy_xpl1.dgn
jbeaucha

8/23/06

0 5	PROJ. REFERENCE NO.	SHEET NO.
	37645 & 37857	X-37

70 60 50 40 30 20 10 0 10 20 30 40 50 60 70

1310 1305 1300 1295 1290

2:1 0.0600 0.0600 2:1

1303.15

302.57

50+00.00

1310 1305 1300 1295 1290

2:1 0.0600 0.0600 2:1

1300.44

299.52

49+50.00

1310 1305 1300 1295 1290

2:1 0.0600 0.0600 2:1

1297.11

297.34

49+00.00

-L-

70 60 50 40 30 20 10 0 10 20 30 40 50 60 70

11/7/2006
i:\roadway\xs\mai3063r-roy_xoi1.dgn
beauchaine

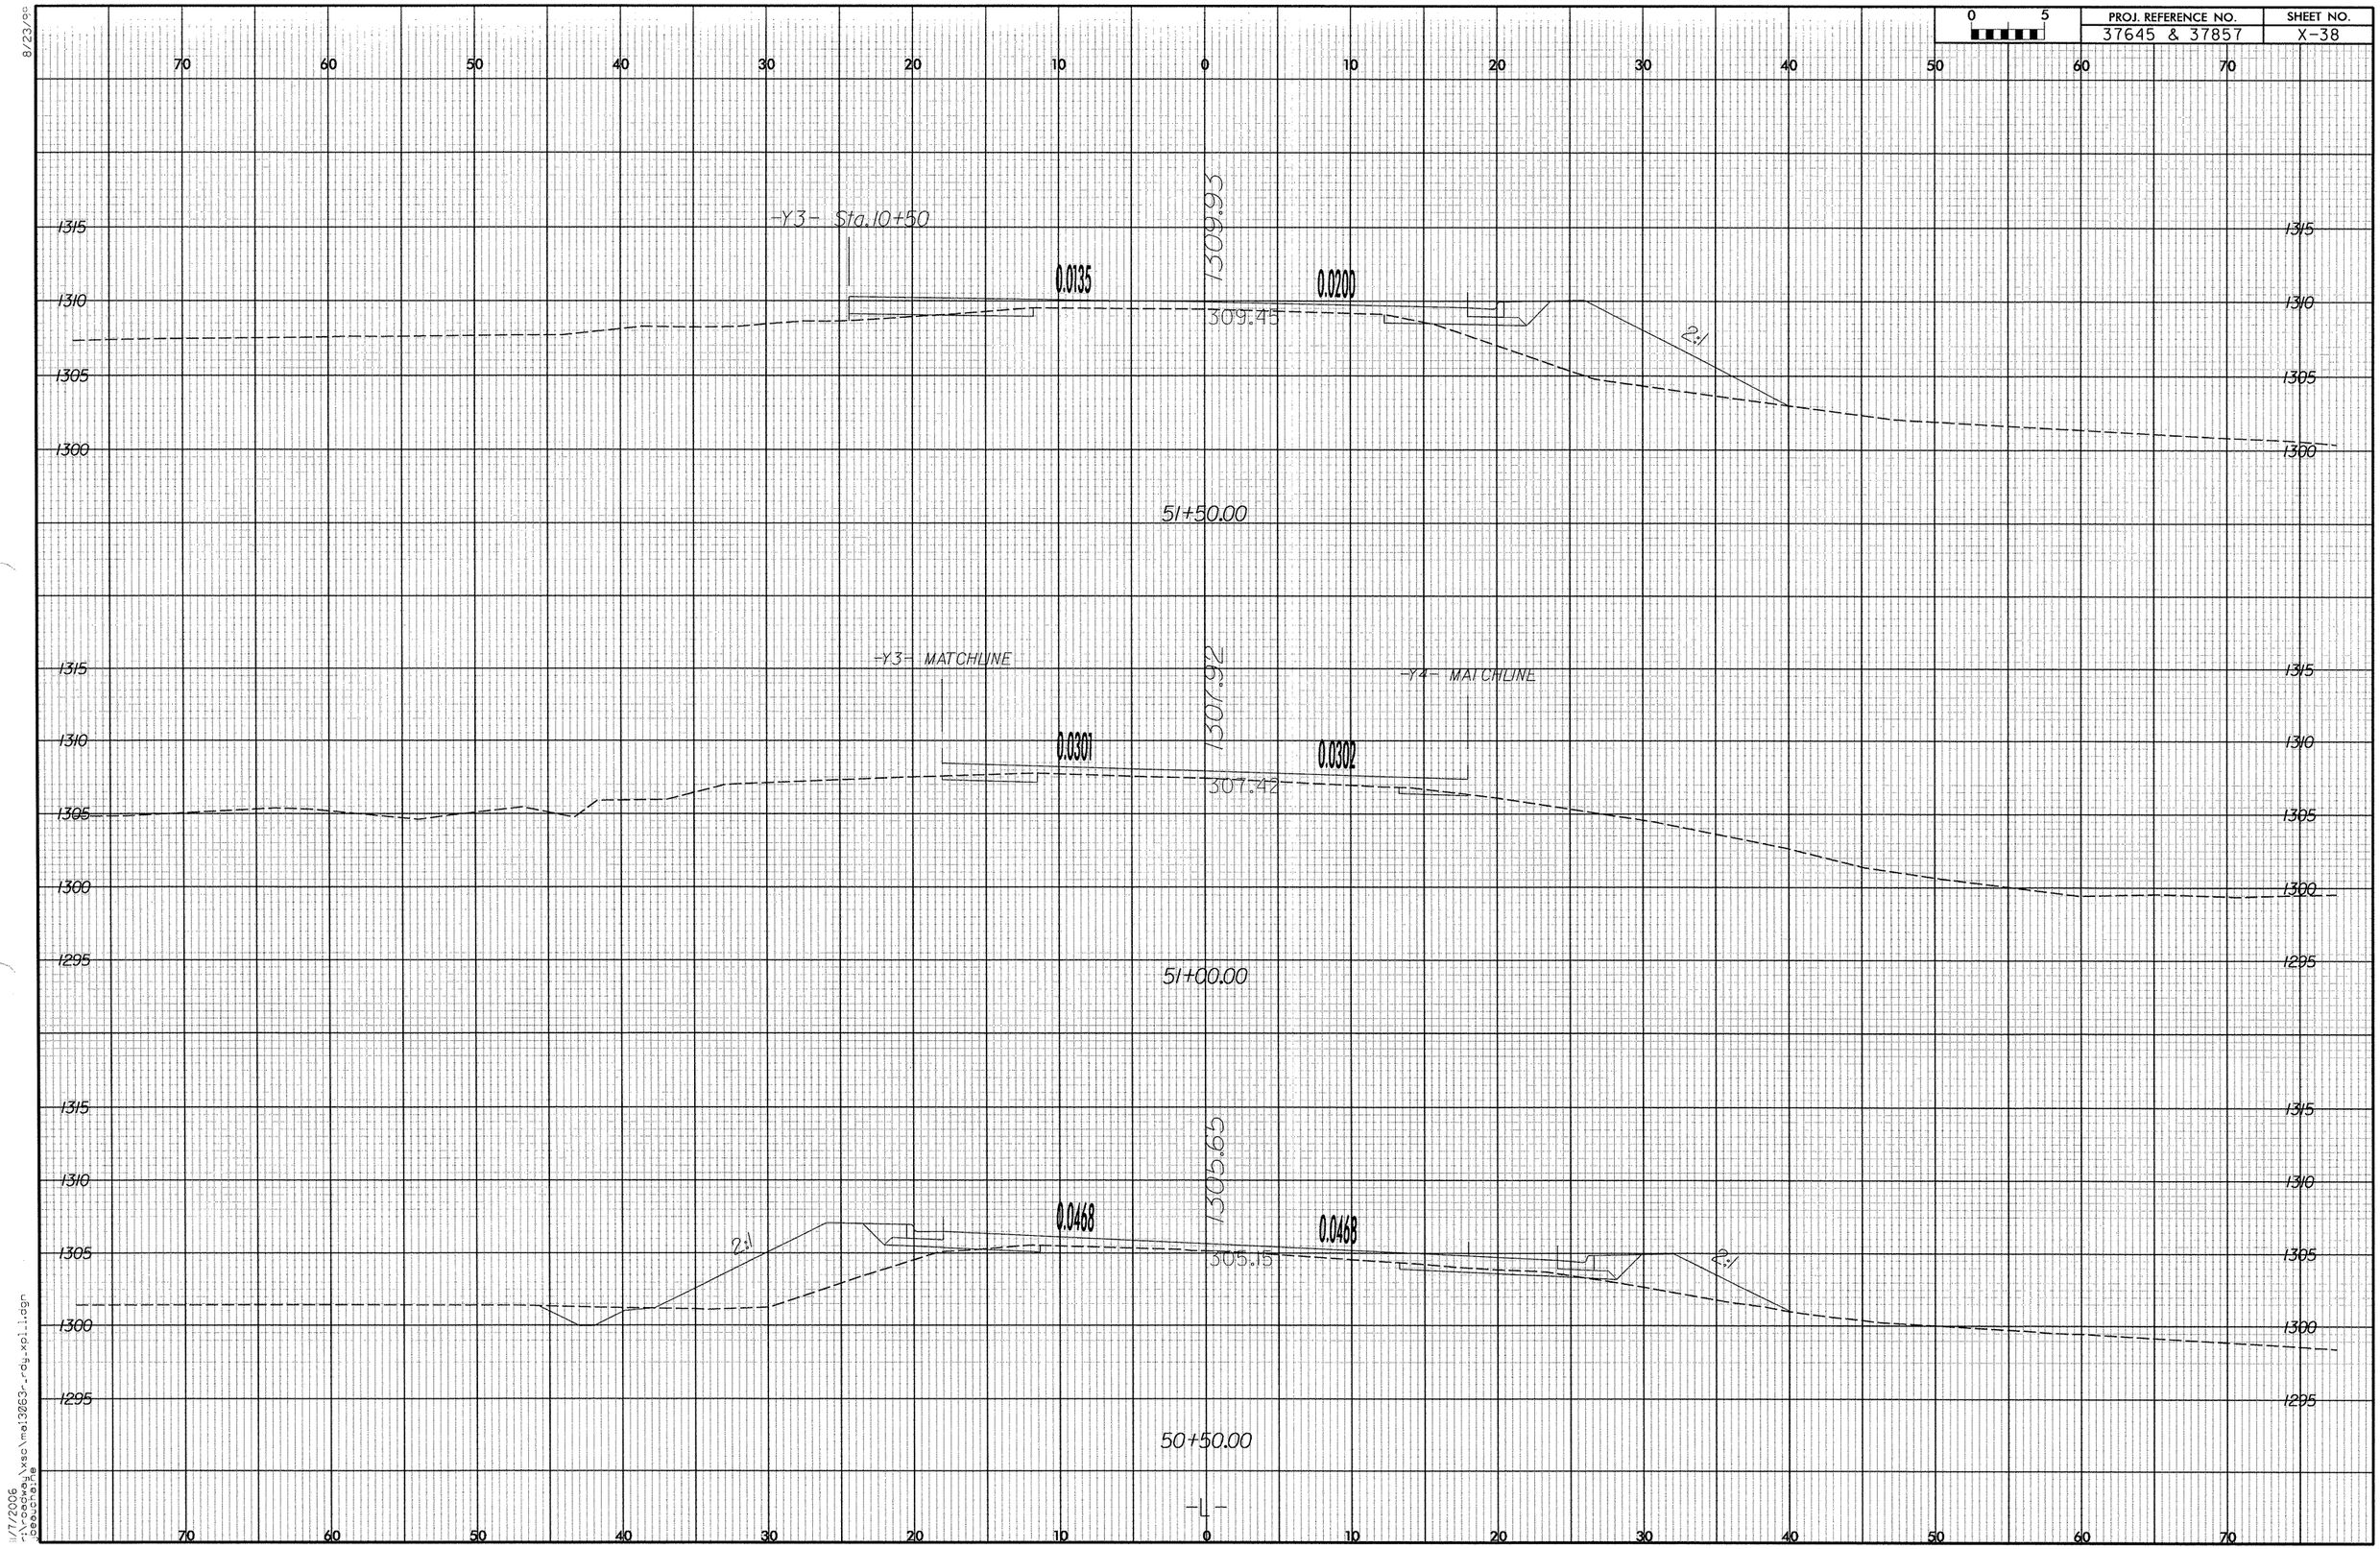

PROJ. REFERENCE NO.
37645 & 37857
SHEET NO.
X-38
-Y3- Sta.10+50
1309.93
0.0135
0.0200
309.45
2:1
51+50.00
-Y3- MATCHLINE
-Y4- MATCHLINE
1307.92
0.0301
0.0302
307.42
51+00.00
1305.65
0.0468
0.0468
305.15
2:1
2:1
50+50.00
-L-

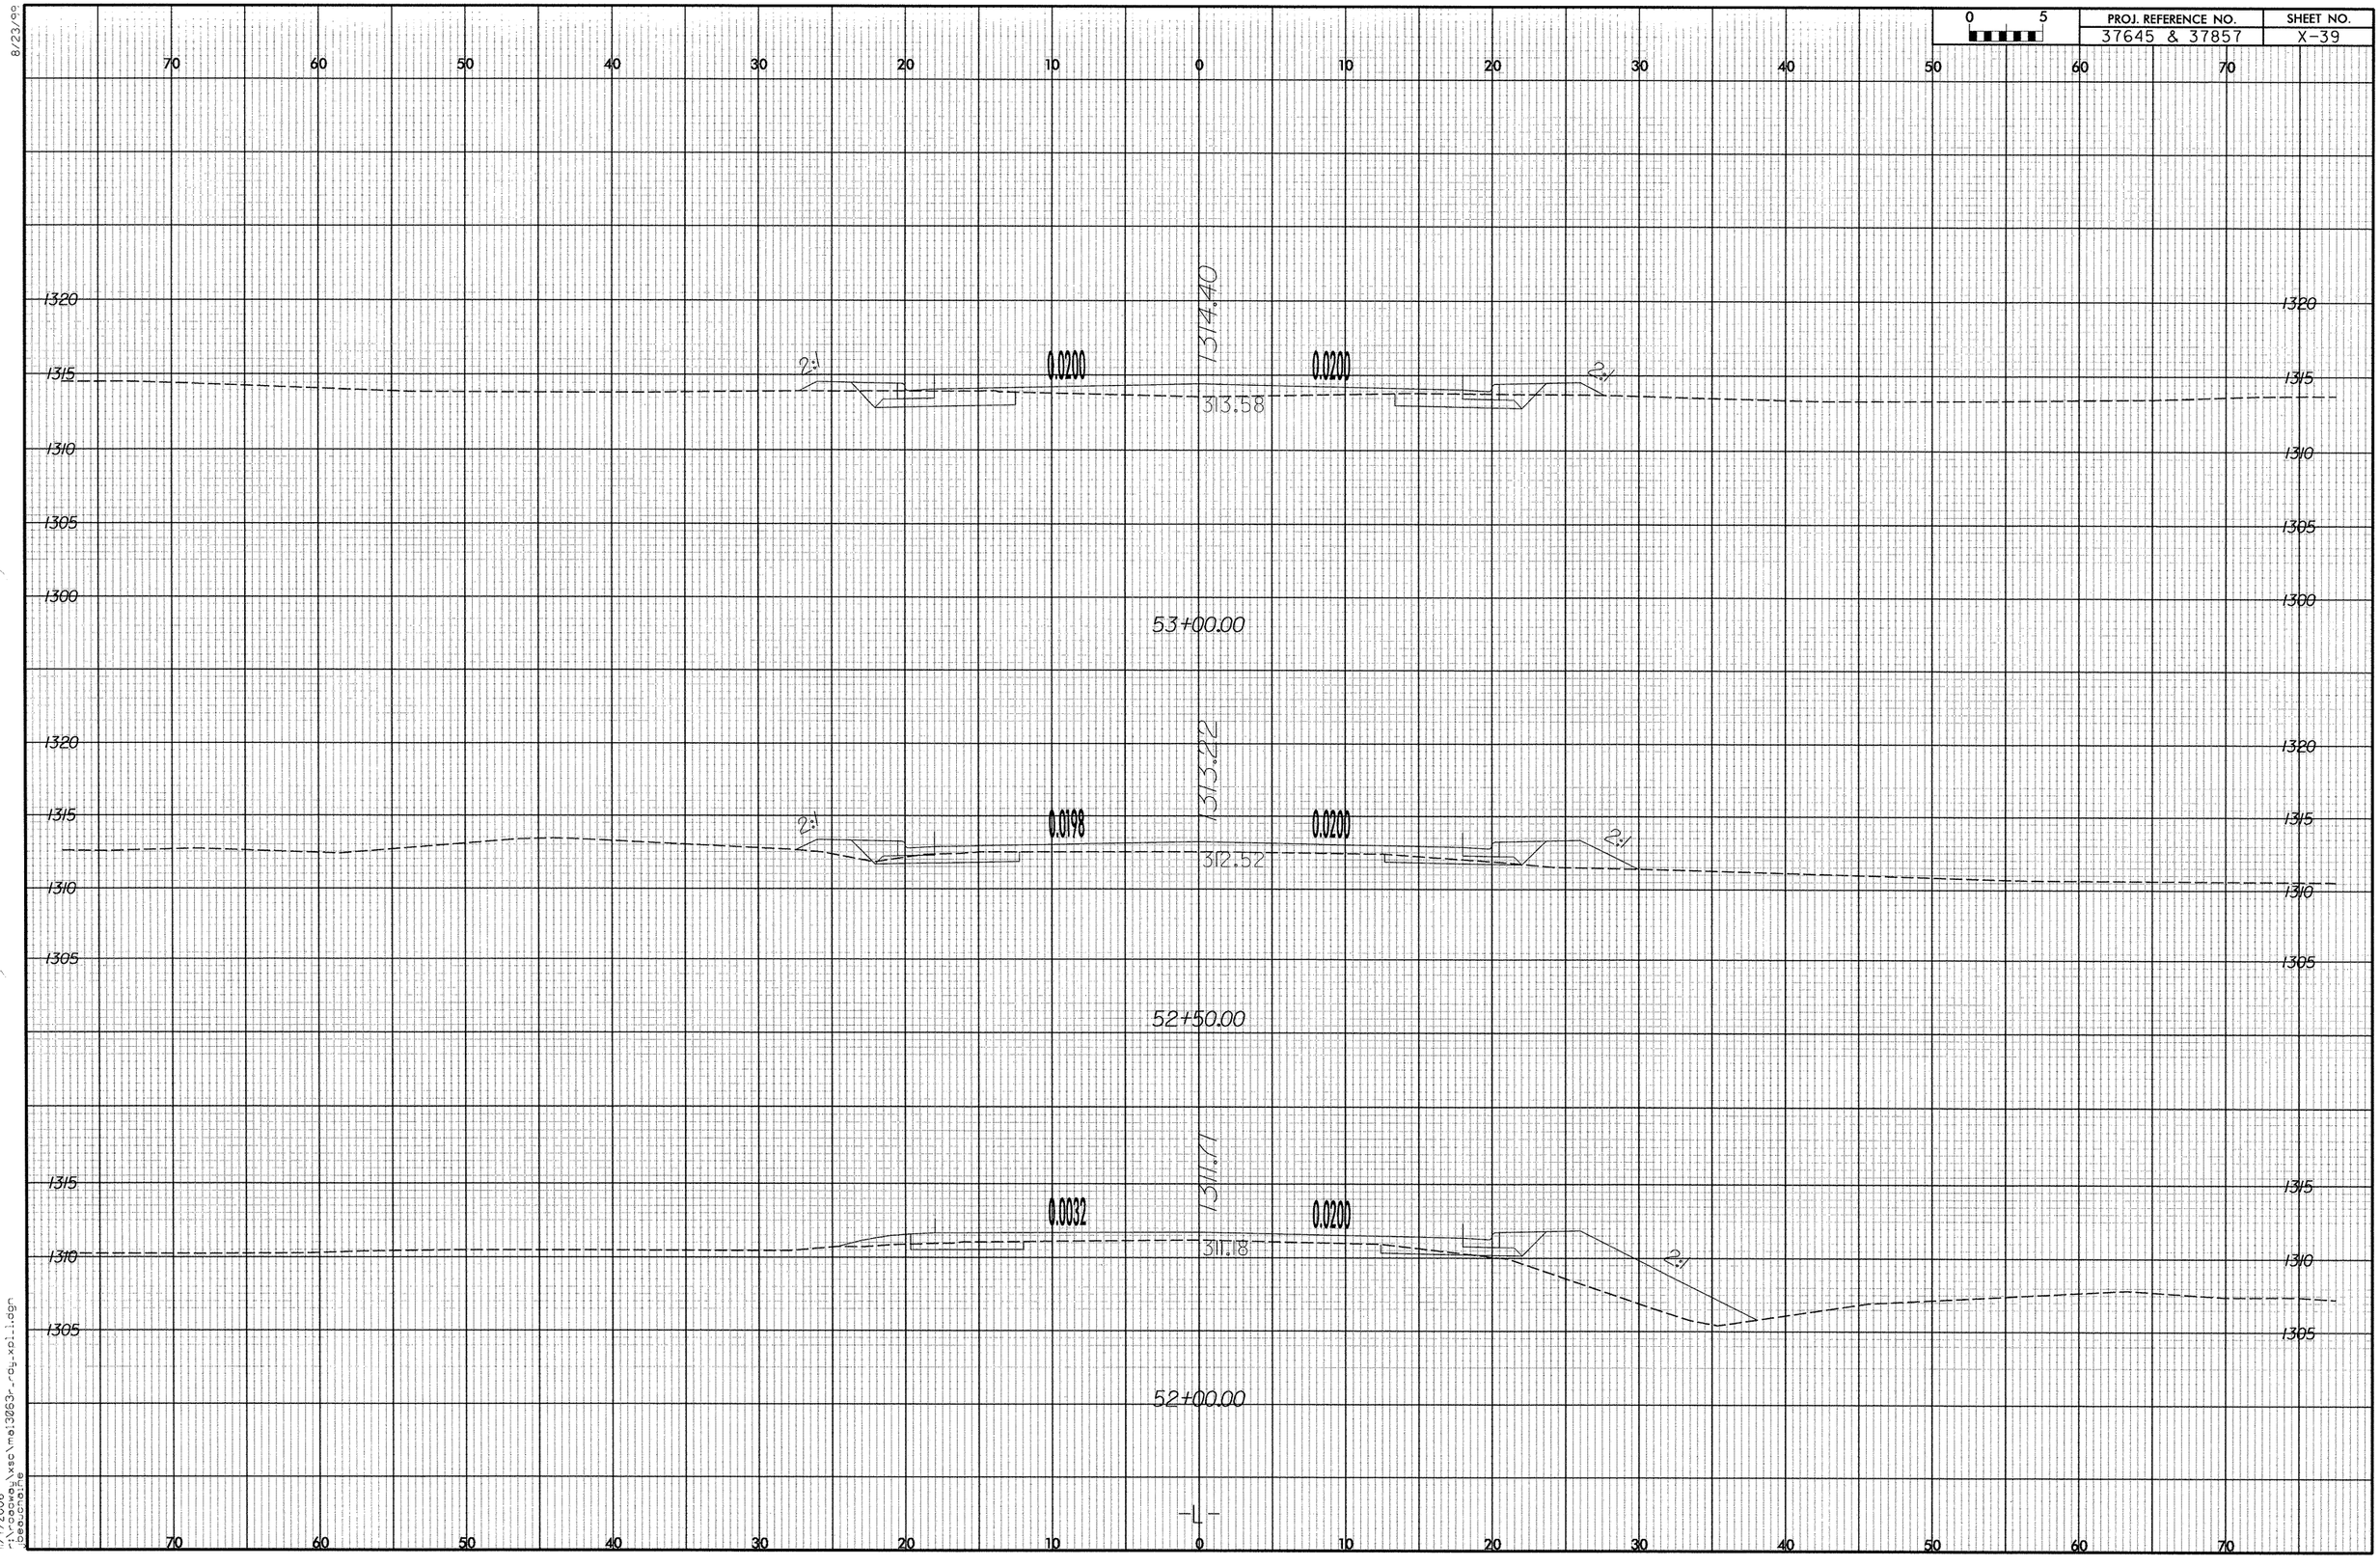

PROJ. REFERENCE NO.
37645 & 37857
SHEET NO.
X-39
0 5
1314.40
0.0200
0.0200
2:1
2:1
313.58
53+00.00
1313.22
0.0198
0.0200
2:1
2:1
312.52
52+50.00
1311.11
0.0032
0.0200
2:1
311.18
52+00.00
-L-
1320
1315
1310
1305
1300
70
60
50
40
30
20
10
0

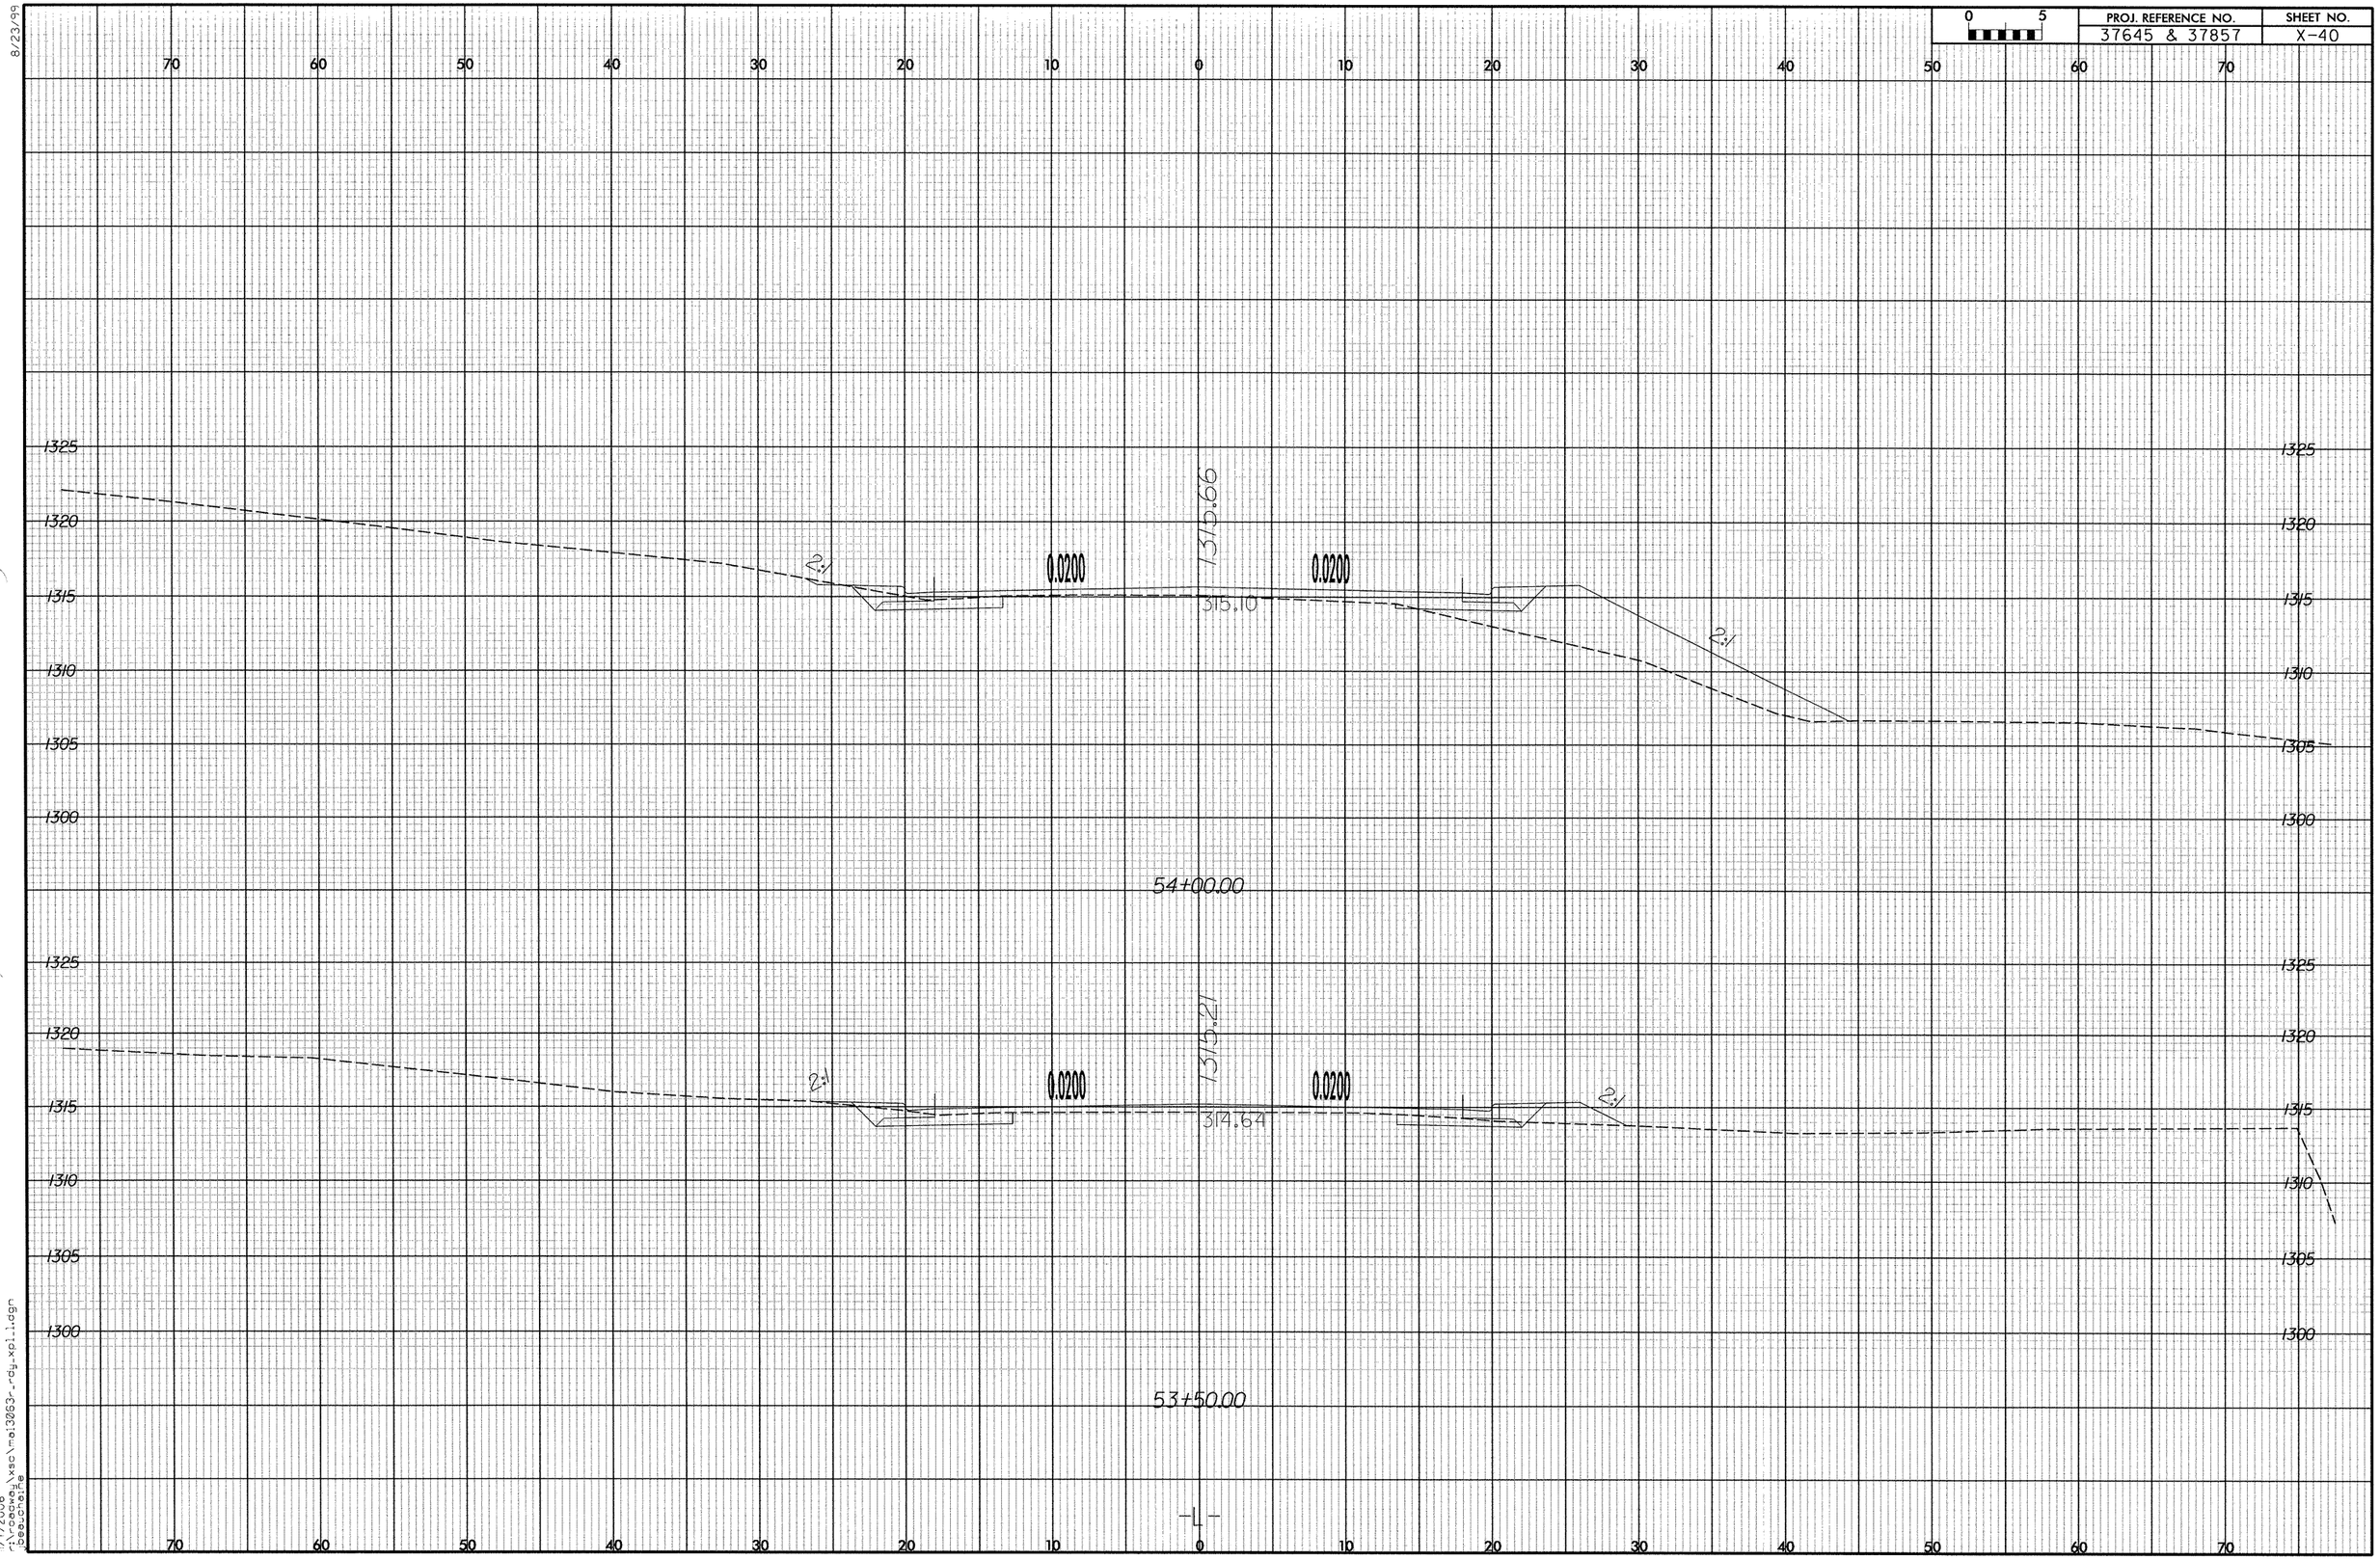

8/23/99

11/7/2006
r:\roadway\xsc\mai3063r_rdy_xpl_1.dgn
jbeauchaine

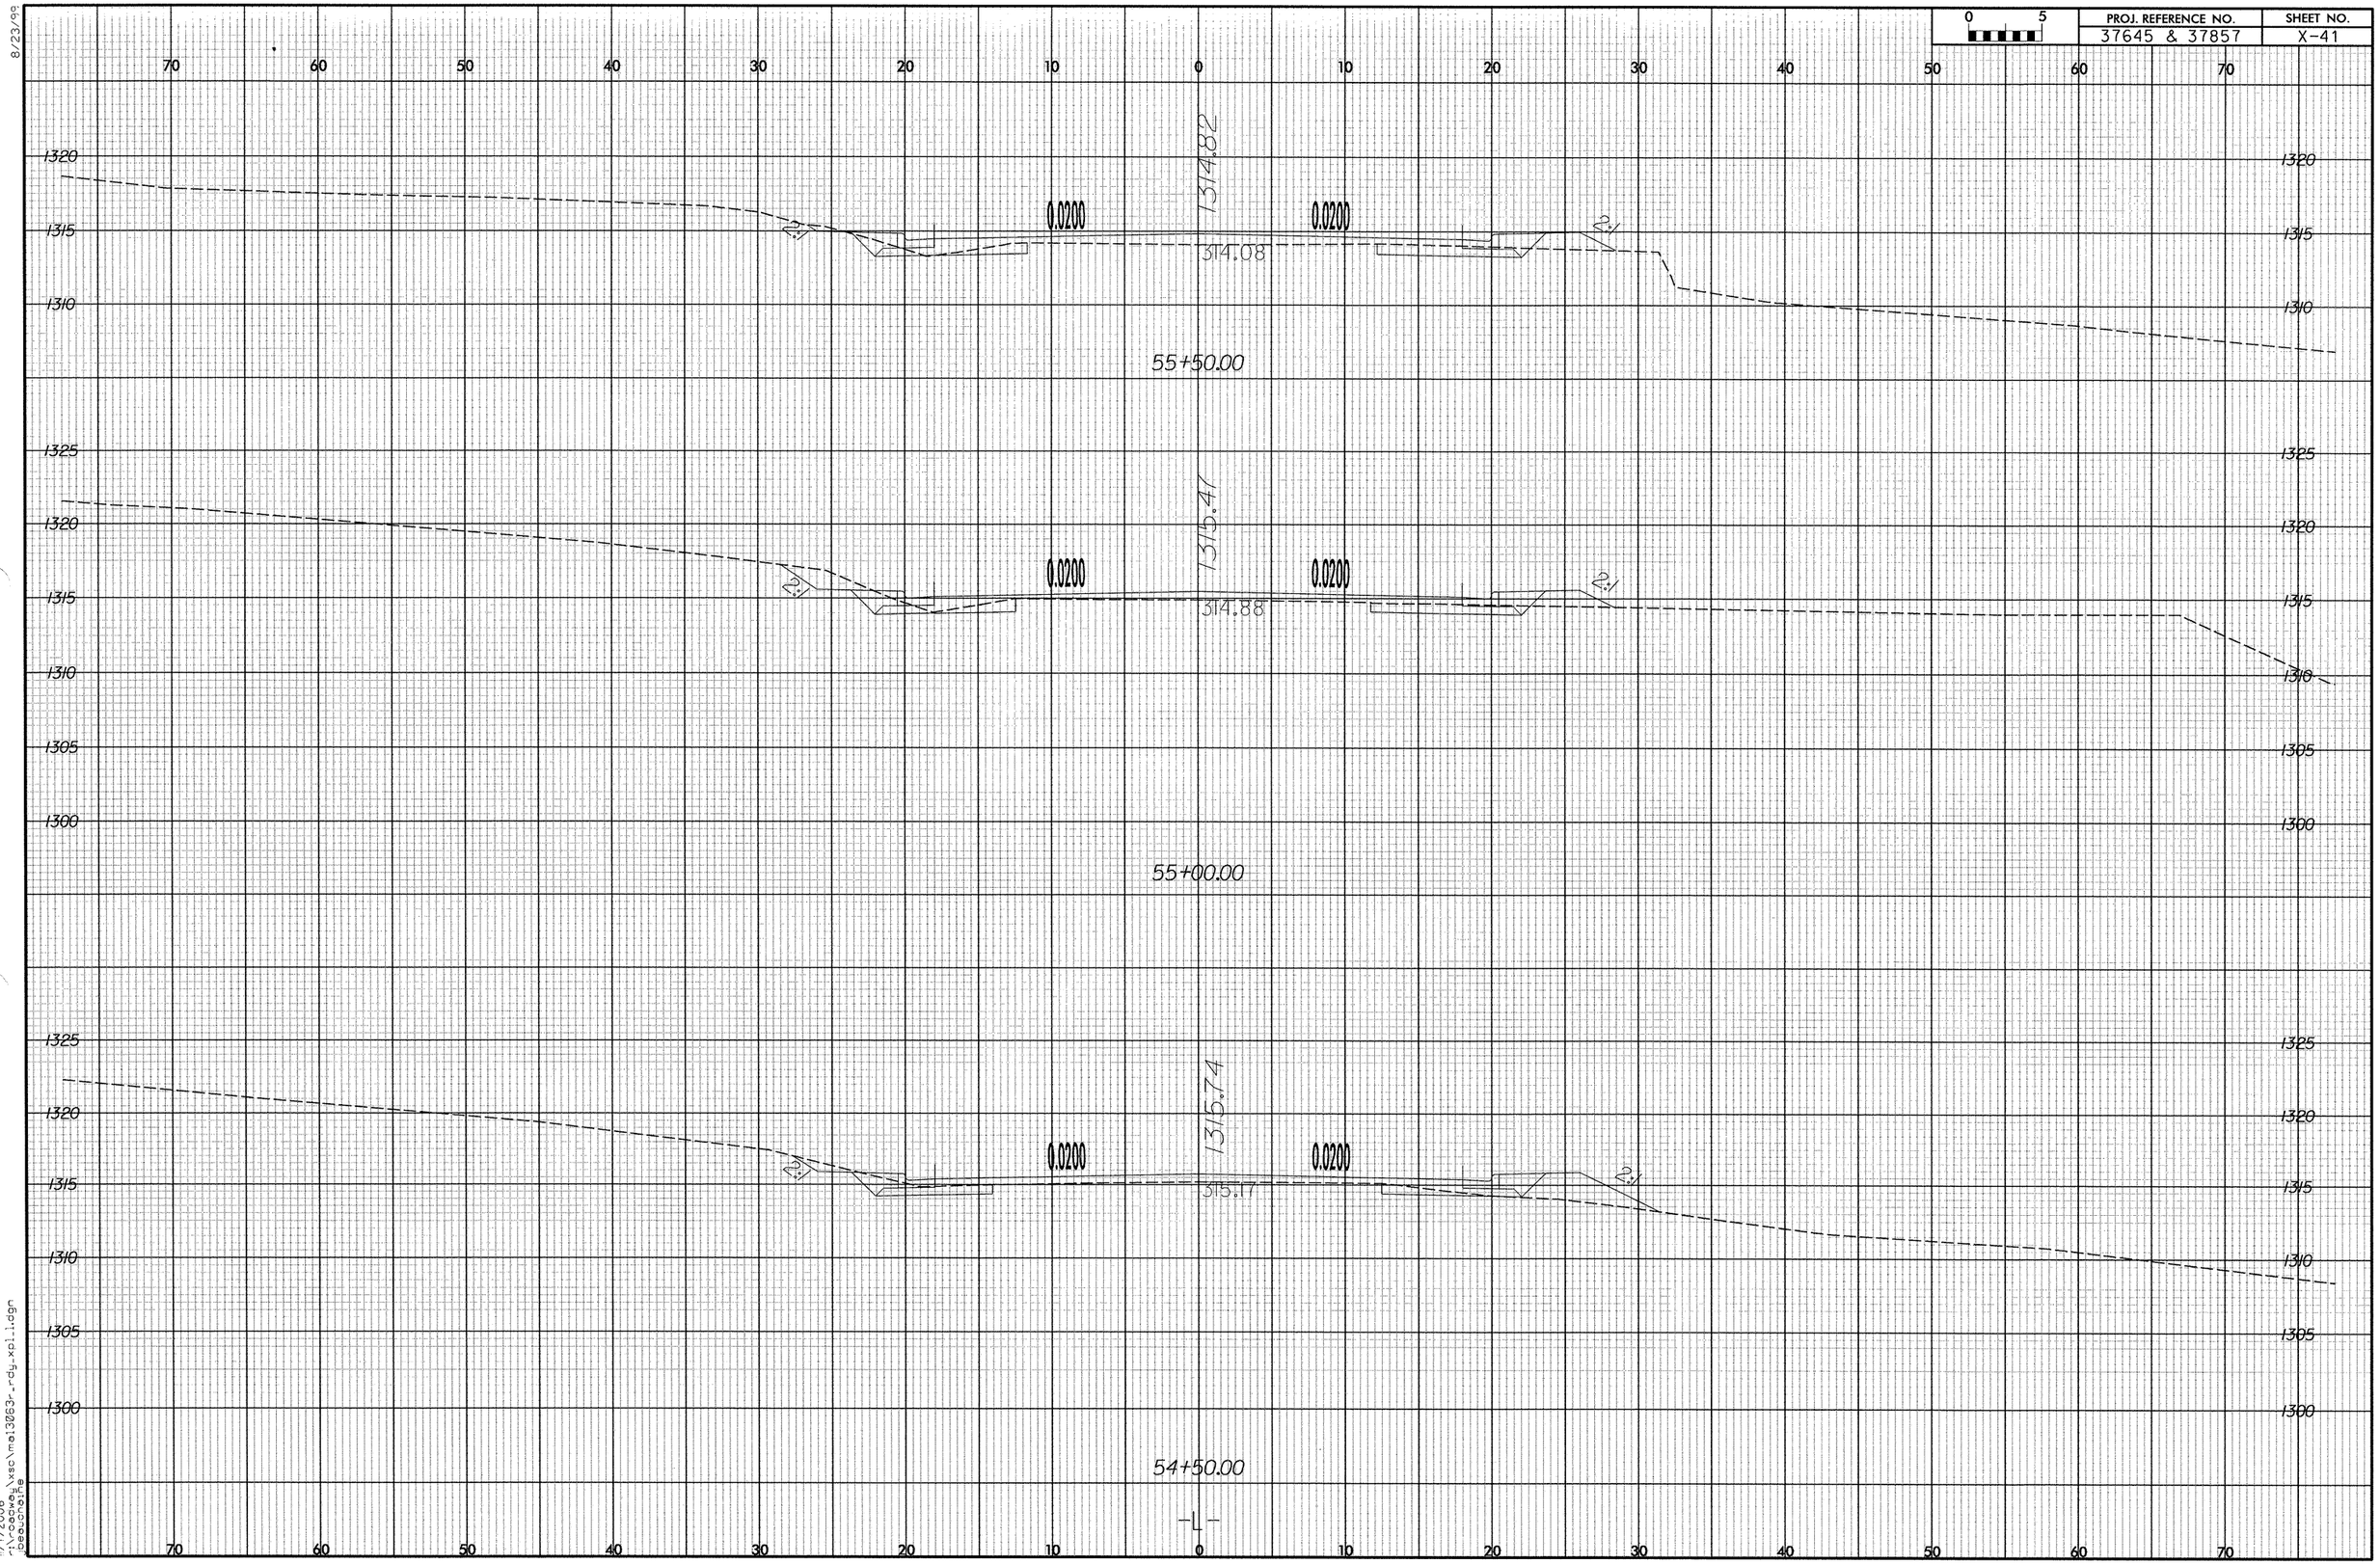

PROJ. REFERENCE NO.
37645 & 37857
SHEET NO.
X-41
0 5
1314.82
0.0200
0.0200
2:1
2:1
314.08
55+50.00
1315.41
0.0200
0.0200
2:1
2:1
314.88
55+00.00
1315.74
0.0200
0.0200
2:1
2:1
315.17
54+50.00
-L-
1320
1315
1310
1325
1320
1315
1310
1305
1300
1325
1320
1315
1310
1305
1300
70 60 50 40 30 20 10 0 10 20 30 40 50 60 70

8/23/99

0 5	PROJ. REFERENCE NO.	SHEET NO.
	37645 & 37857	X-42

70 60 50 40 30 20 10 0 10 20 30 40 50 60 70

1315
1310
1305

2:1 0.0480 1308.63 0.0480 0.0410 2:1
308.63
57+50.00

1315
1310

2:1 0.0367 1310.77 0.0367 0.0267 2:1
310.51
57+00.00

1320
1315
1310

2:1 0.0200 1312.45 0.0200 0.0200
312.13
56+50.00

1320
1315
1310

2:1 0.0200 1313.82 0.0200 2:1
313.30
56+00.00

-L-

70 60 50 40 30 20 10 0 10 20 30 40 50 60 70

11/7/2006
r:\roadway\xs\na13063r_rdy_xs1.1.dgn
beauchaine

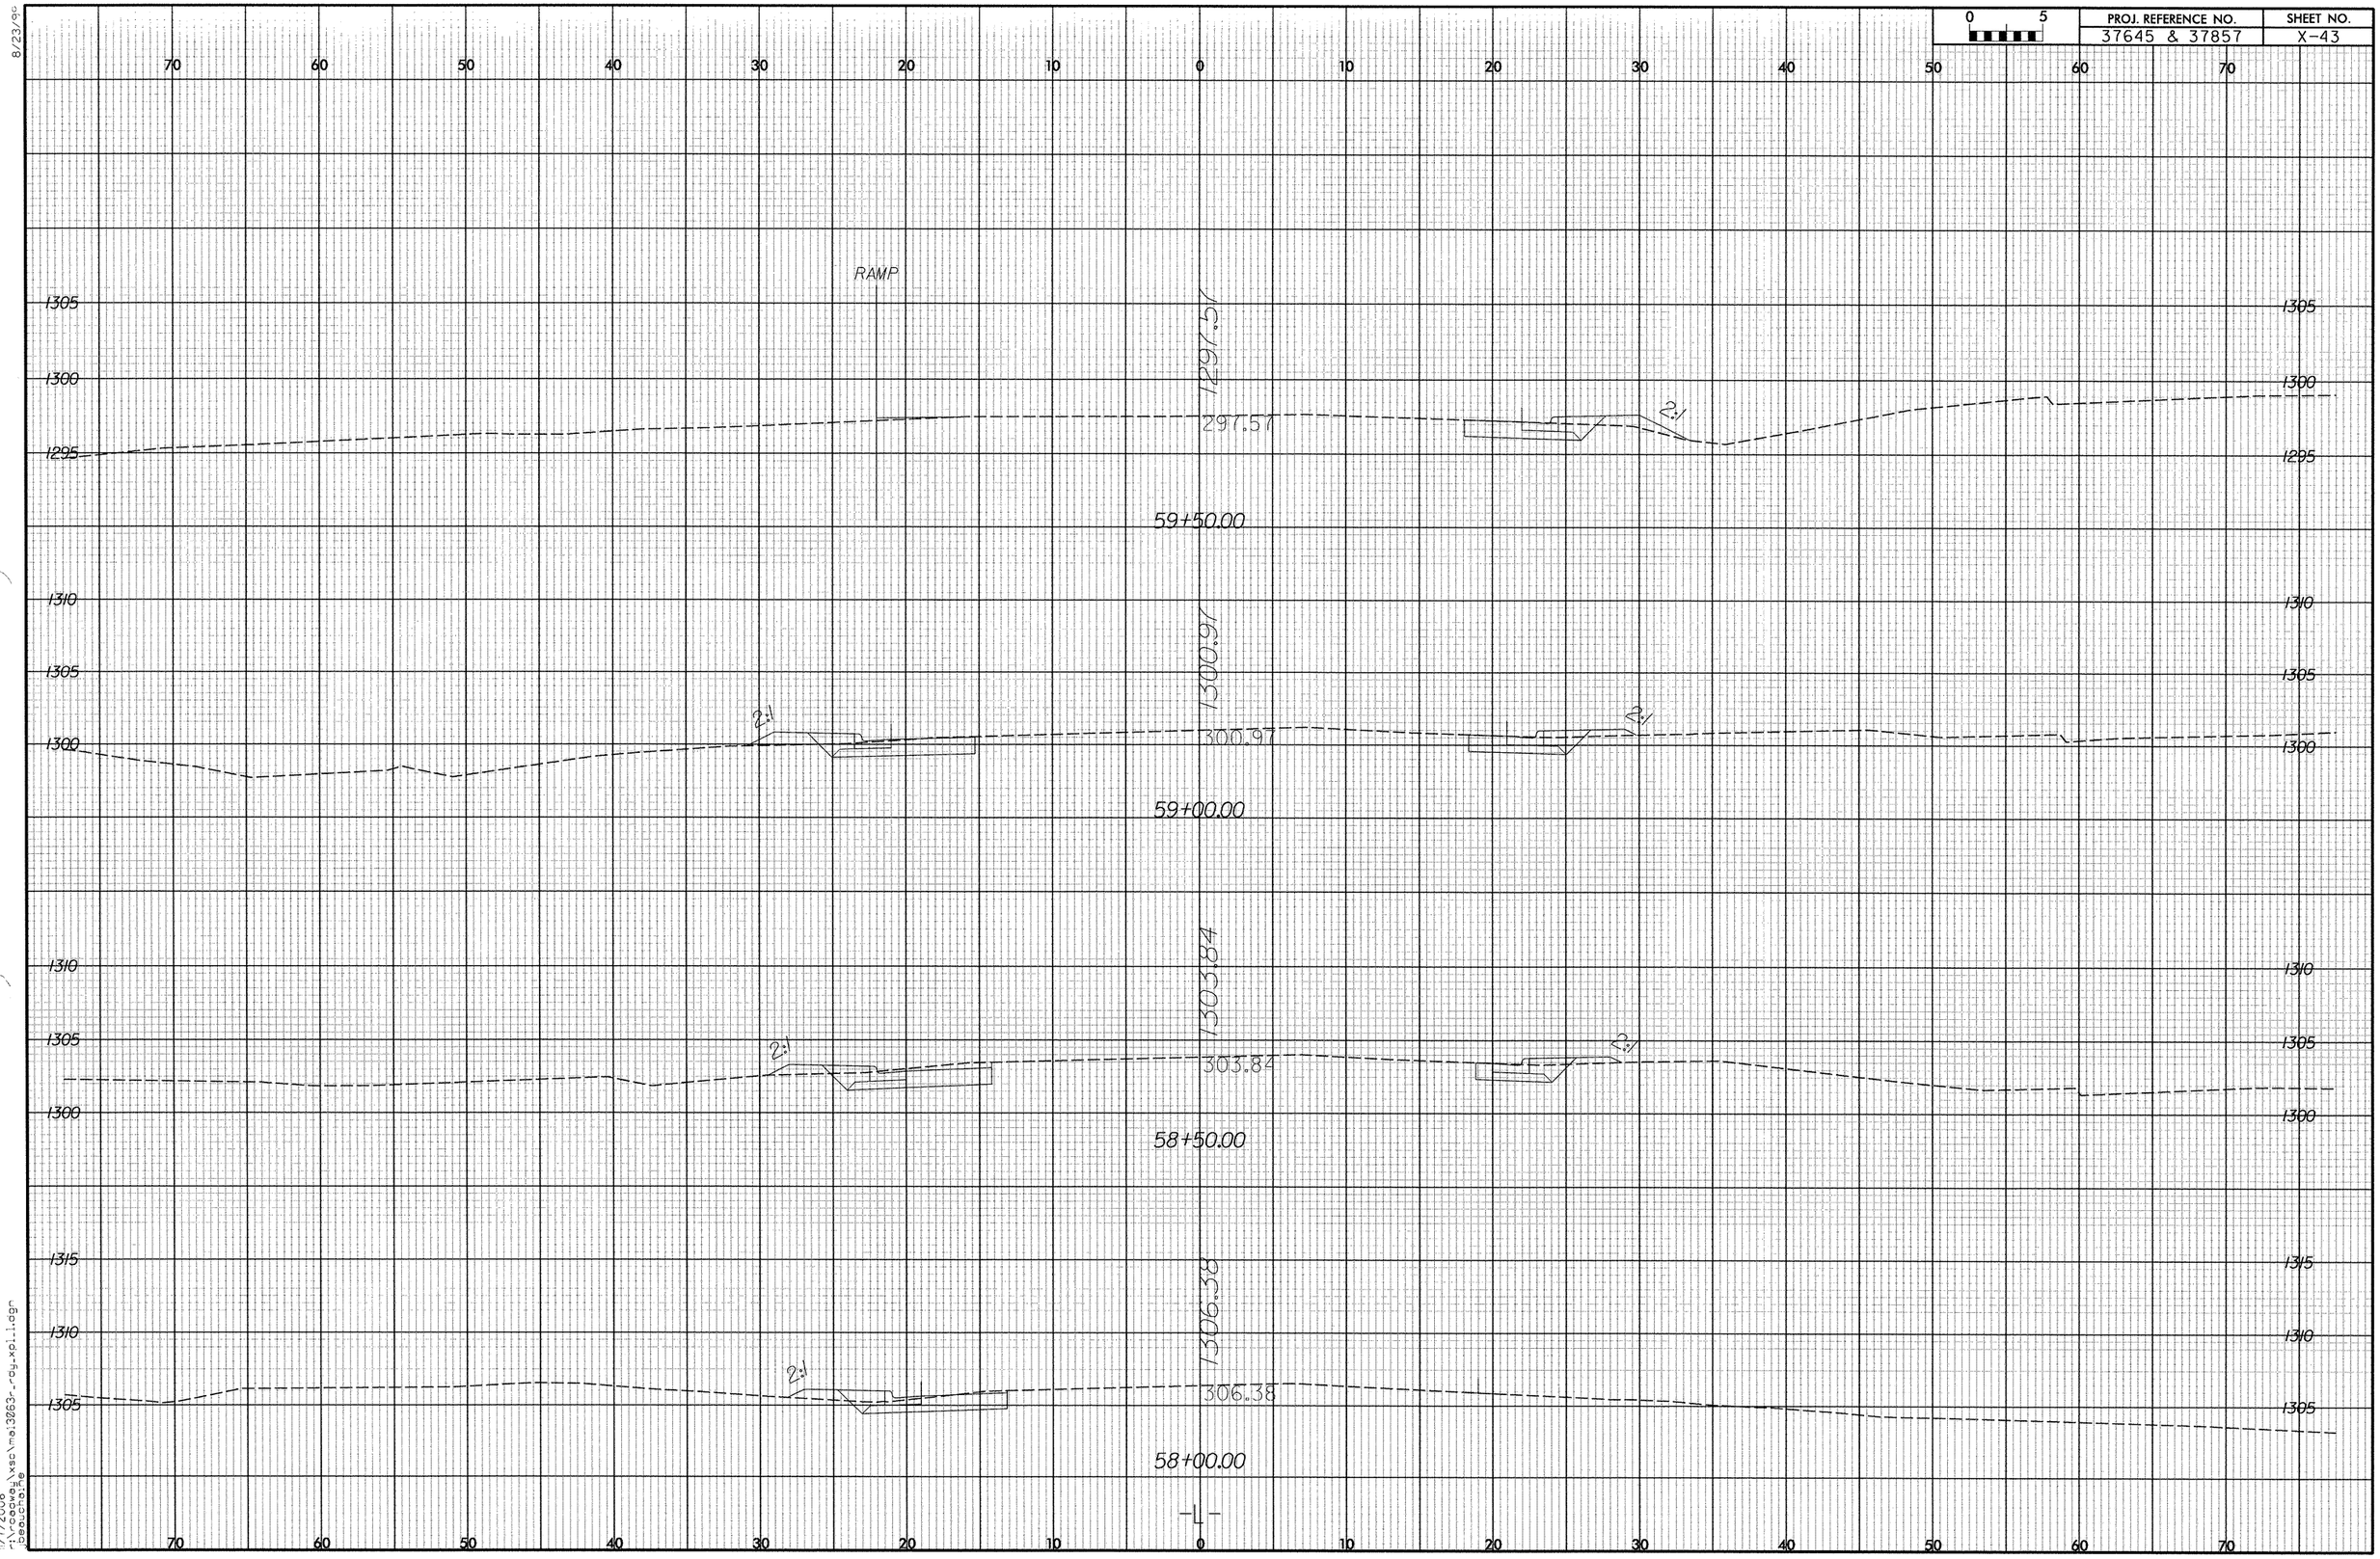

PROJ. REFERENCE NO.
37645 & 37857
SHEET NO.
X-43
0 5
RAMP
1297.57
297.57
2:1
59+50.00
1300.97
300.97
59+00.00
1303.84
303.84
58+50.00
1306.38
306.38
58+00.00
-L-
1305
1300
1295
1310
1315
70
60
50
40
30
20
10
0

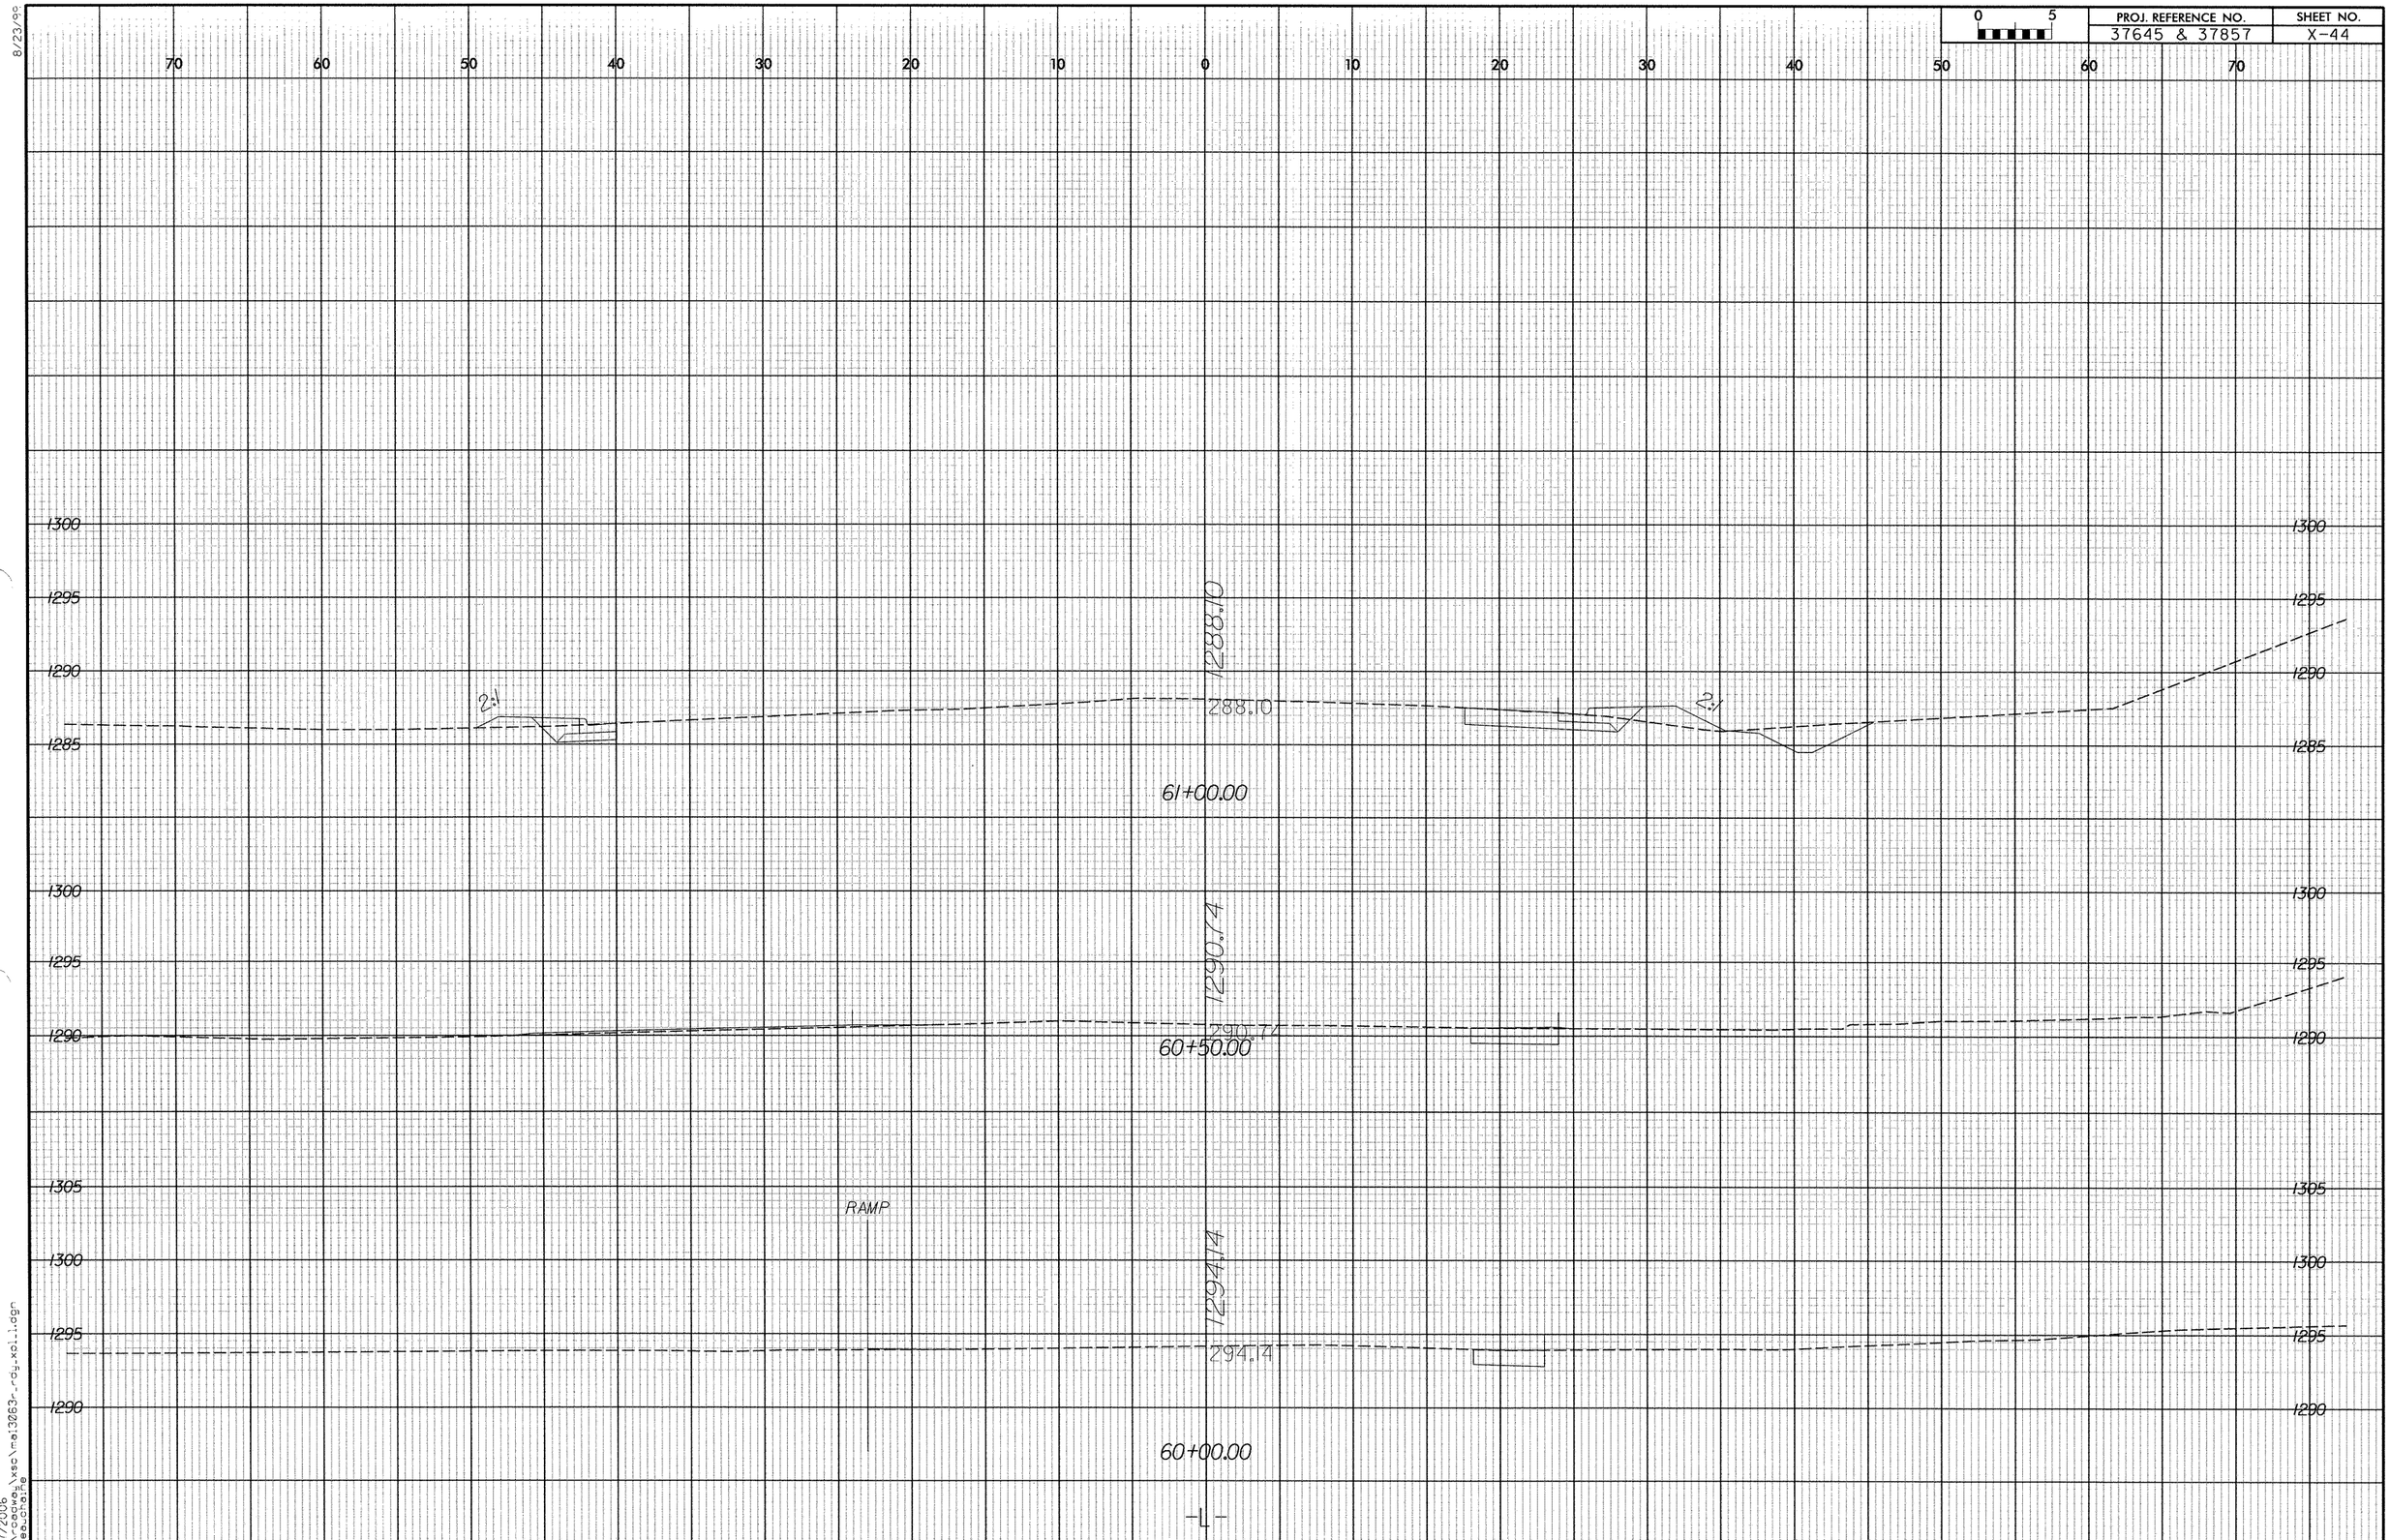

PROJ. REFERENCE NO.
37645 & 37857
SHEET NO.
X-44
0 5
70 60 50 40 30 20 10 0 10 20 30 40 50 60 70
1300
1295
1290
1285
1288.10
288.10
2:1
2:1
61+00.00
1290.74
290.74
60+50.00
1305
RAMP
1294.14
294.14
60+00.00
-L-

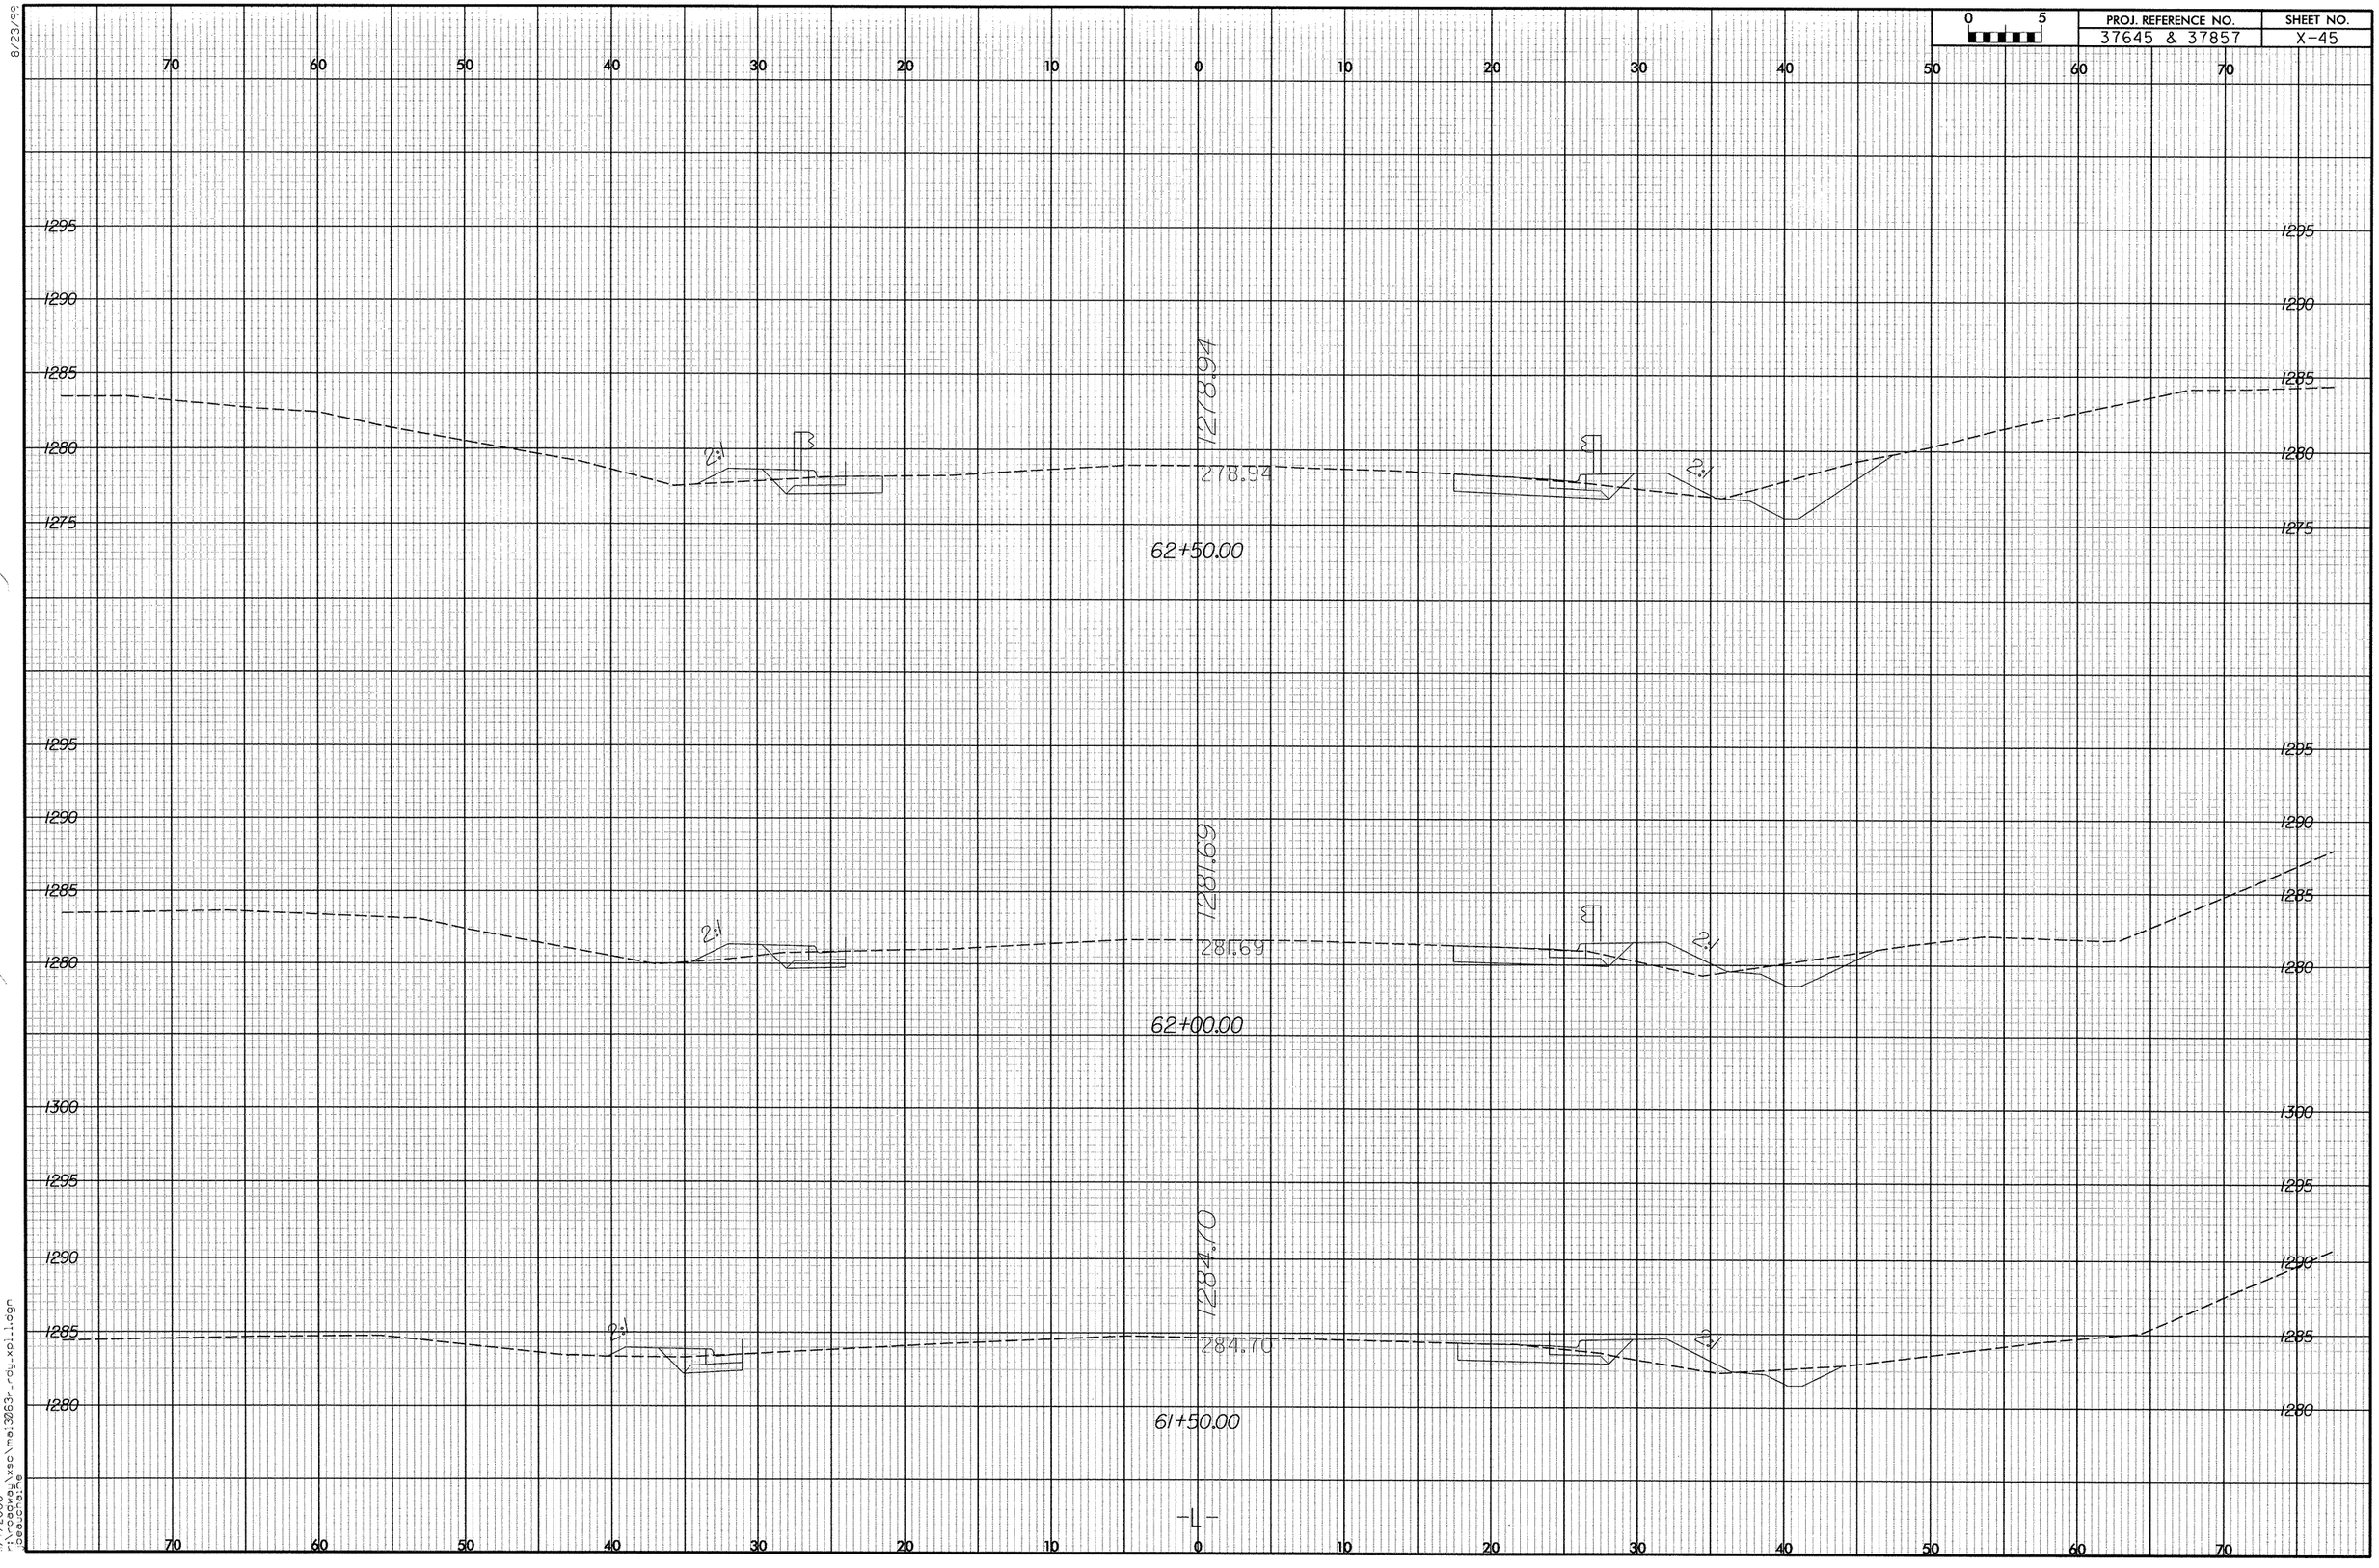

PROJ. REFERENCE NO.
37645 & 37857
SHEET NO.
X-45
0 5
1278.94
278.94
62+50.00
1281.69
281.69
62+00.00
1284.70
284.70
61+50.00
2:1
-L-

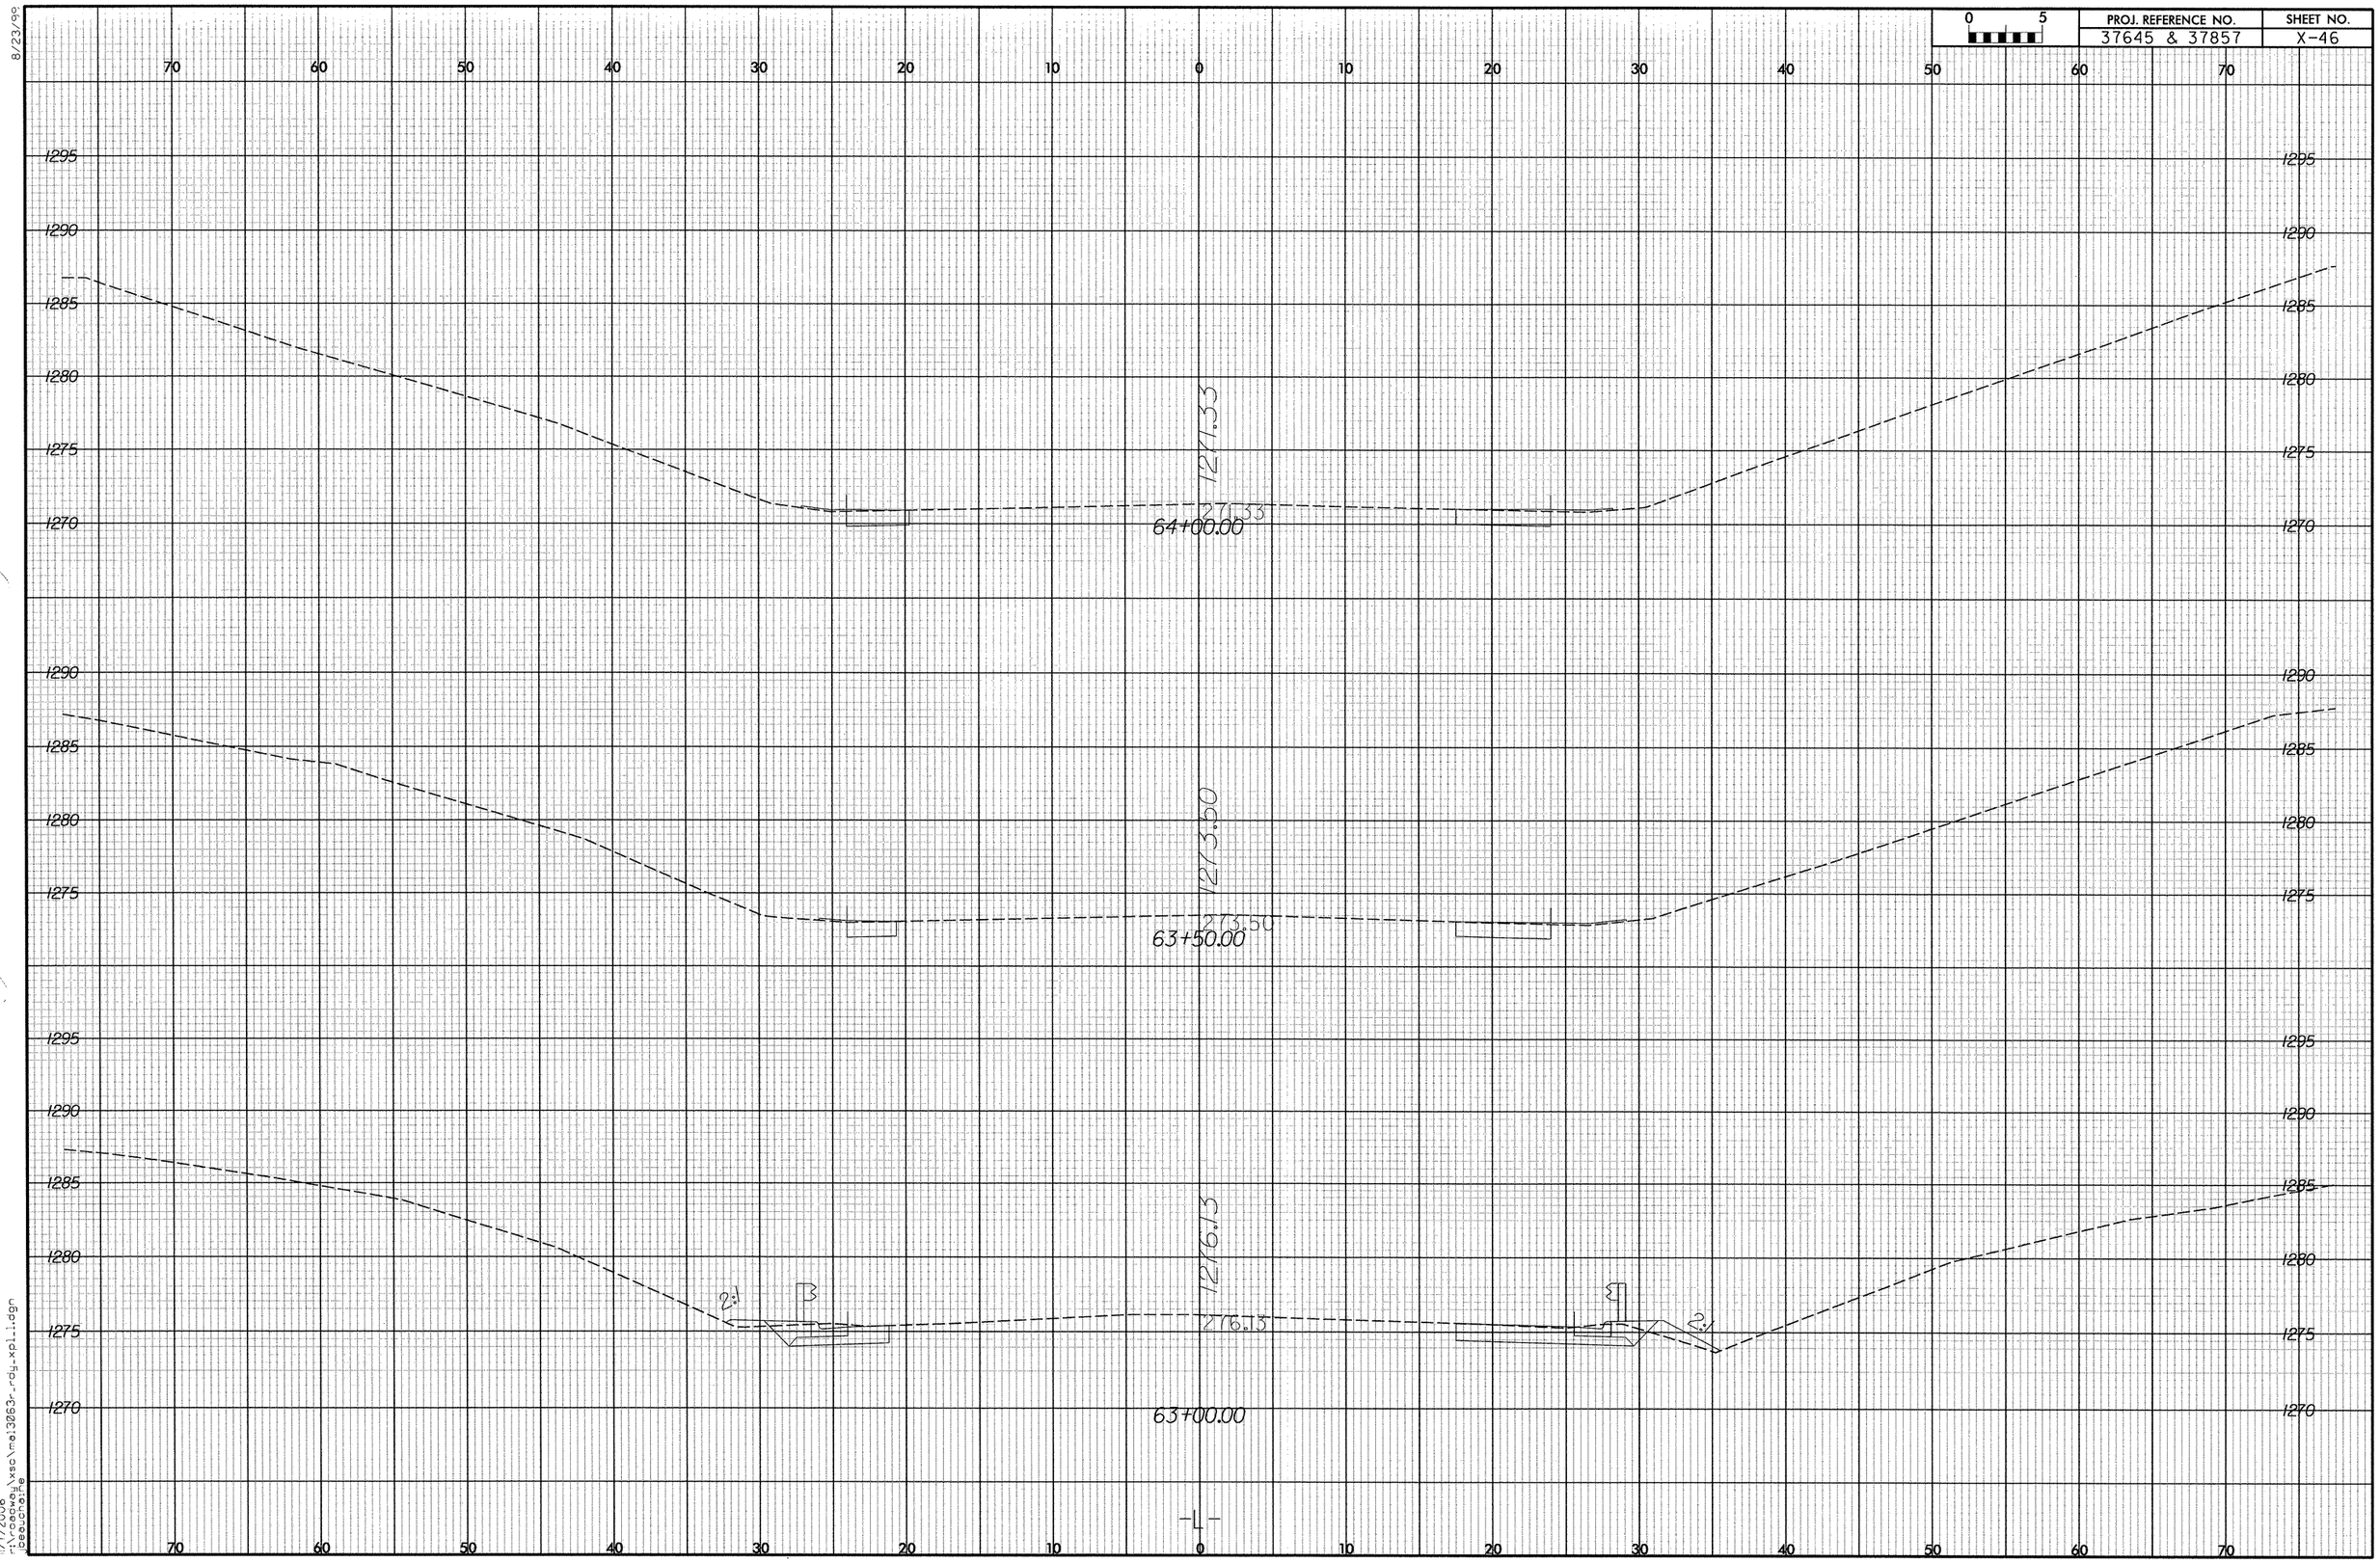

PROJ. REFERENCE NO.
37645 & 37857
SHEET NO.
X-46
0 5
1271.33
271.33
64+00.00
1273.50
273.50
63+50.00
1276.13
276.13
63+00.00
-L-

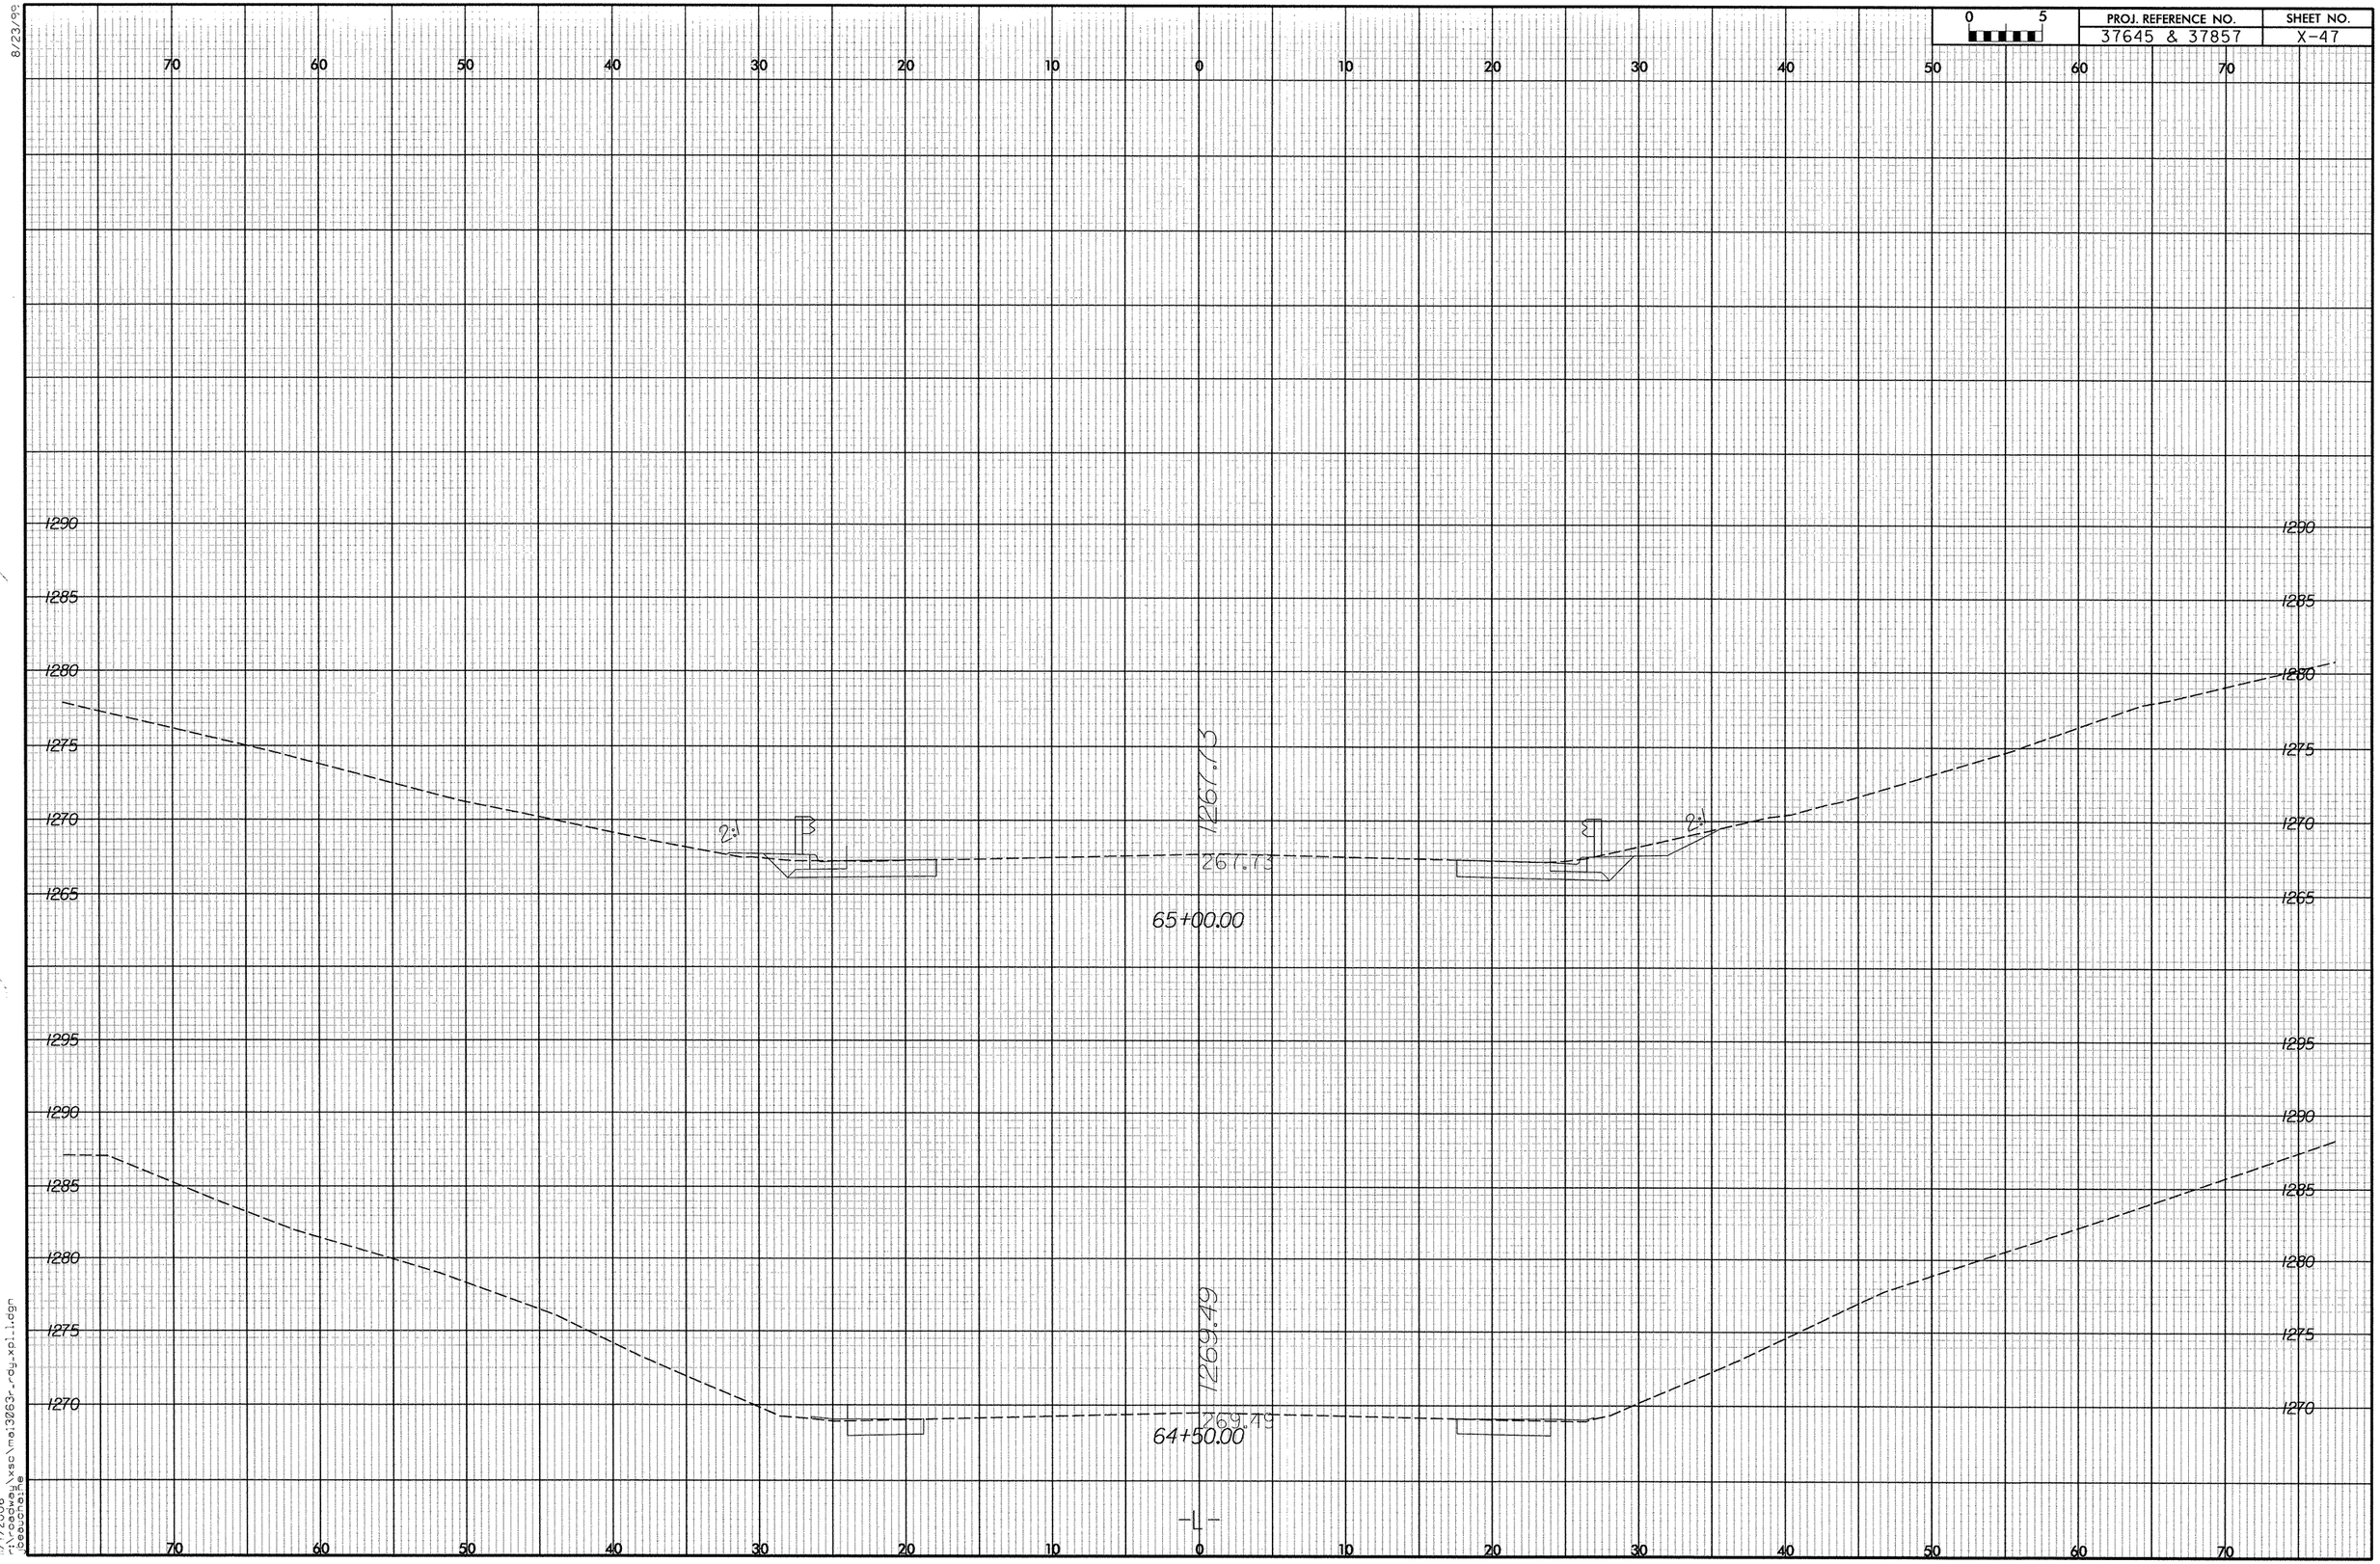

PROJ. REFERENCE NO.
37645 & 37857
SHEET NO.
X-47
0 5
70 60 50 40 30 20 10 0 10 20 30 40 50 60 70
1290
1285
1280
1275
1270
1265
1267.73
267.73
2:1
2:1
65+00.00
1295
1290
1285
1280
1275
1270
1269.49
269.49
64+50.00
-L-

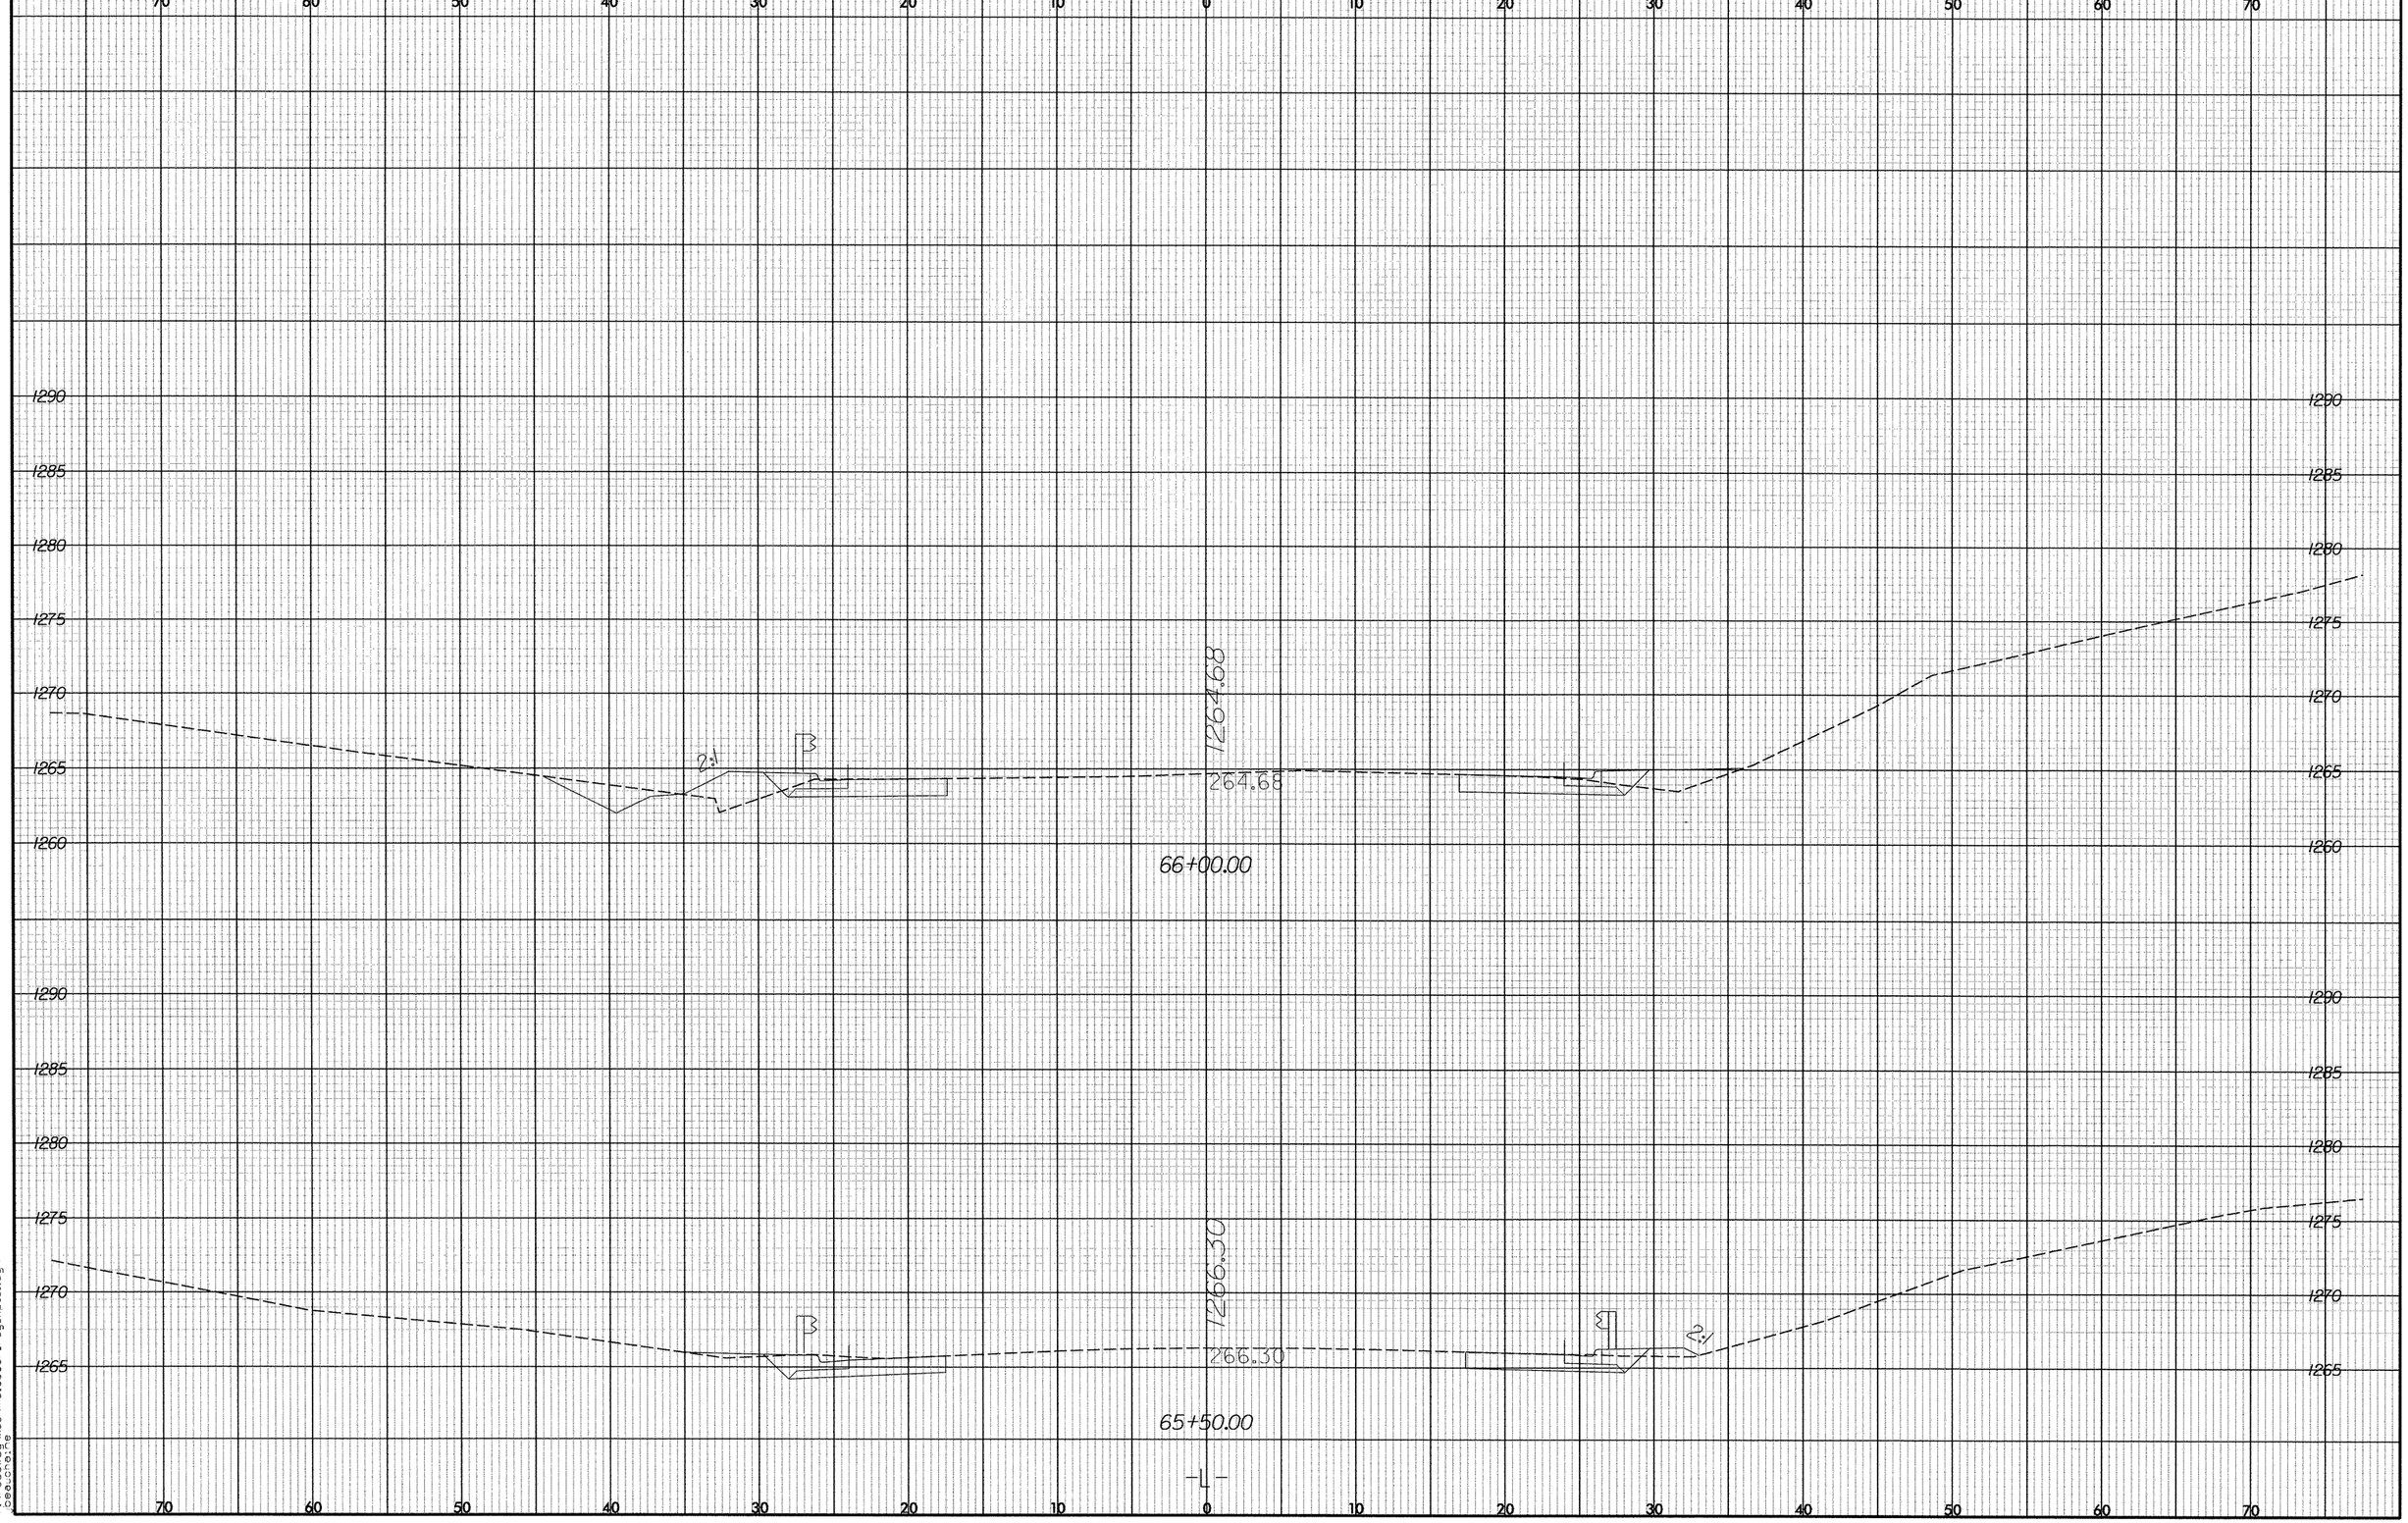

0 5
PROJ. REFERENCE NO.
37645 & 37857
SHEET NO.
X-48
70 60 50 40 30 20 10 0 10 20 30 40 50 60 70
1290
1285
1280
1275
1270
1265
1260
1264.68
264.68
2:1
66+00.00
1266.30
266.30
2:1
65+50.00
-L-

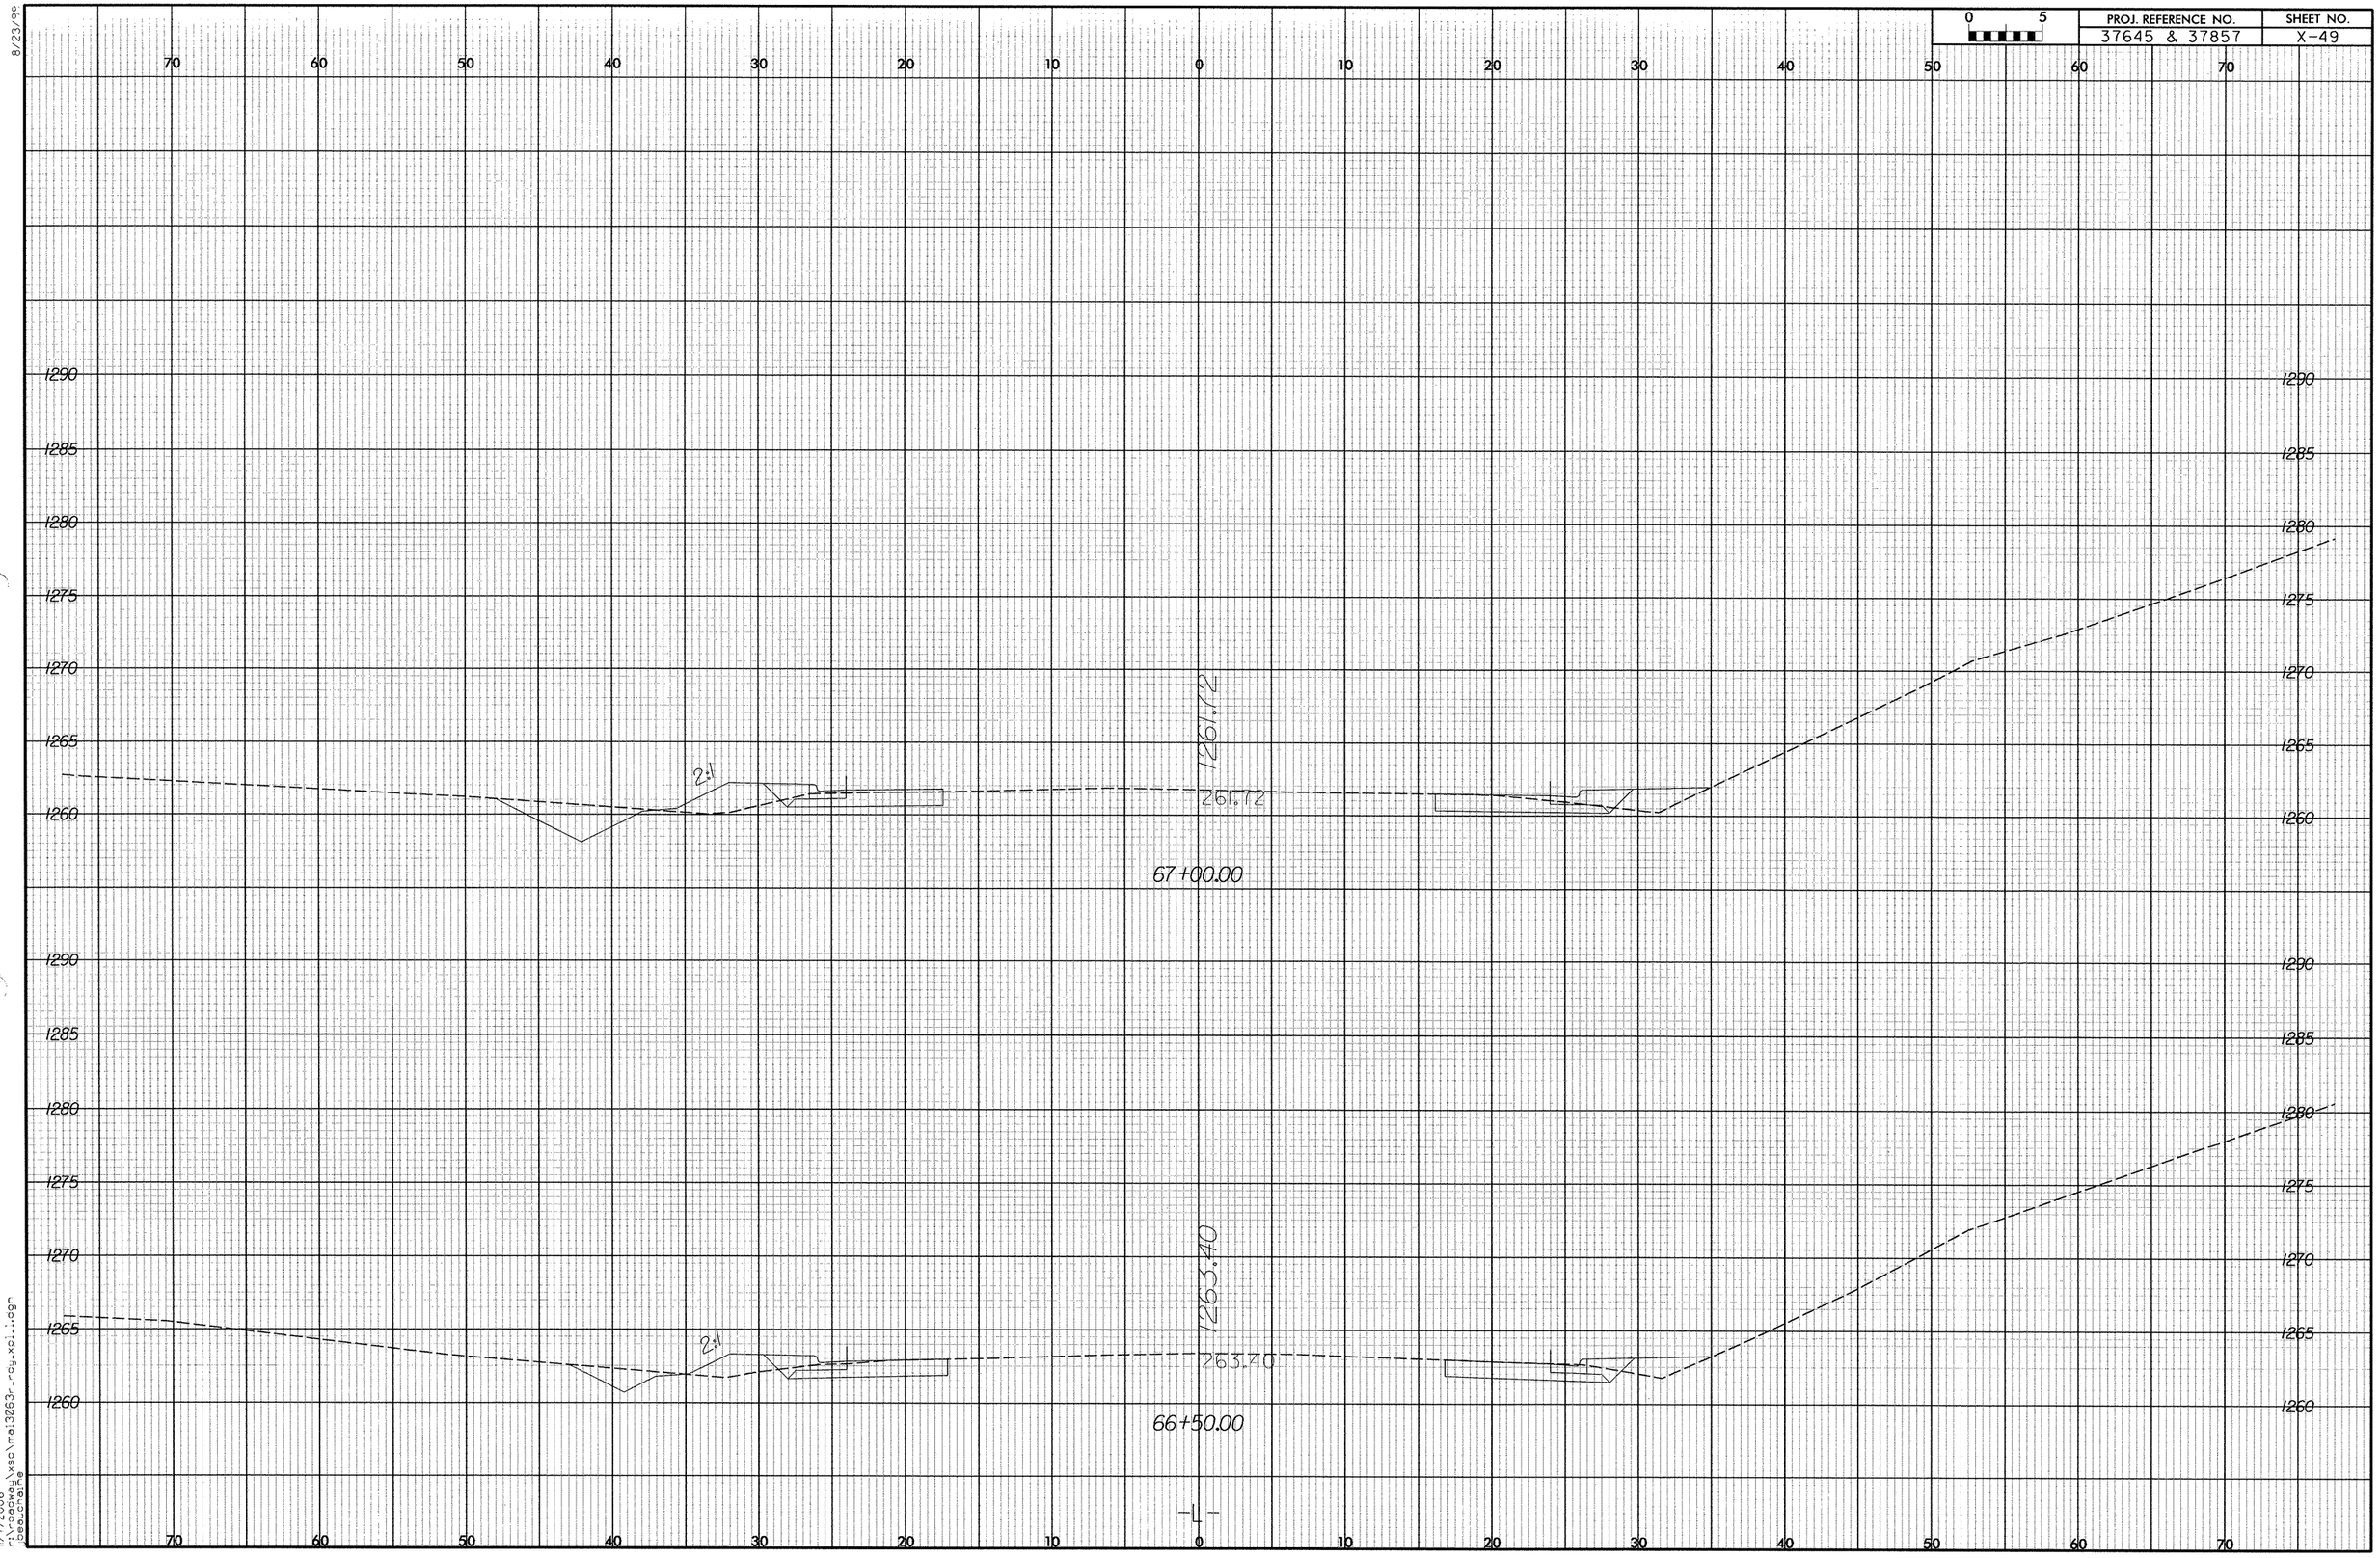

PROJ. REFERENCE NO.
37645 & 37857
SHEET NO.
X-49
0 5
70 60 50 40 30 20 10 0 10 20 30 40 50 60 70
1290
1285
1280
1275
1270
1265
1260
2:1
1261.72
261.72
67+00.00
1263.40
263.40
66+50.00
-L-

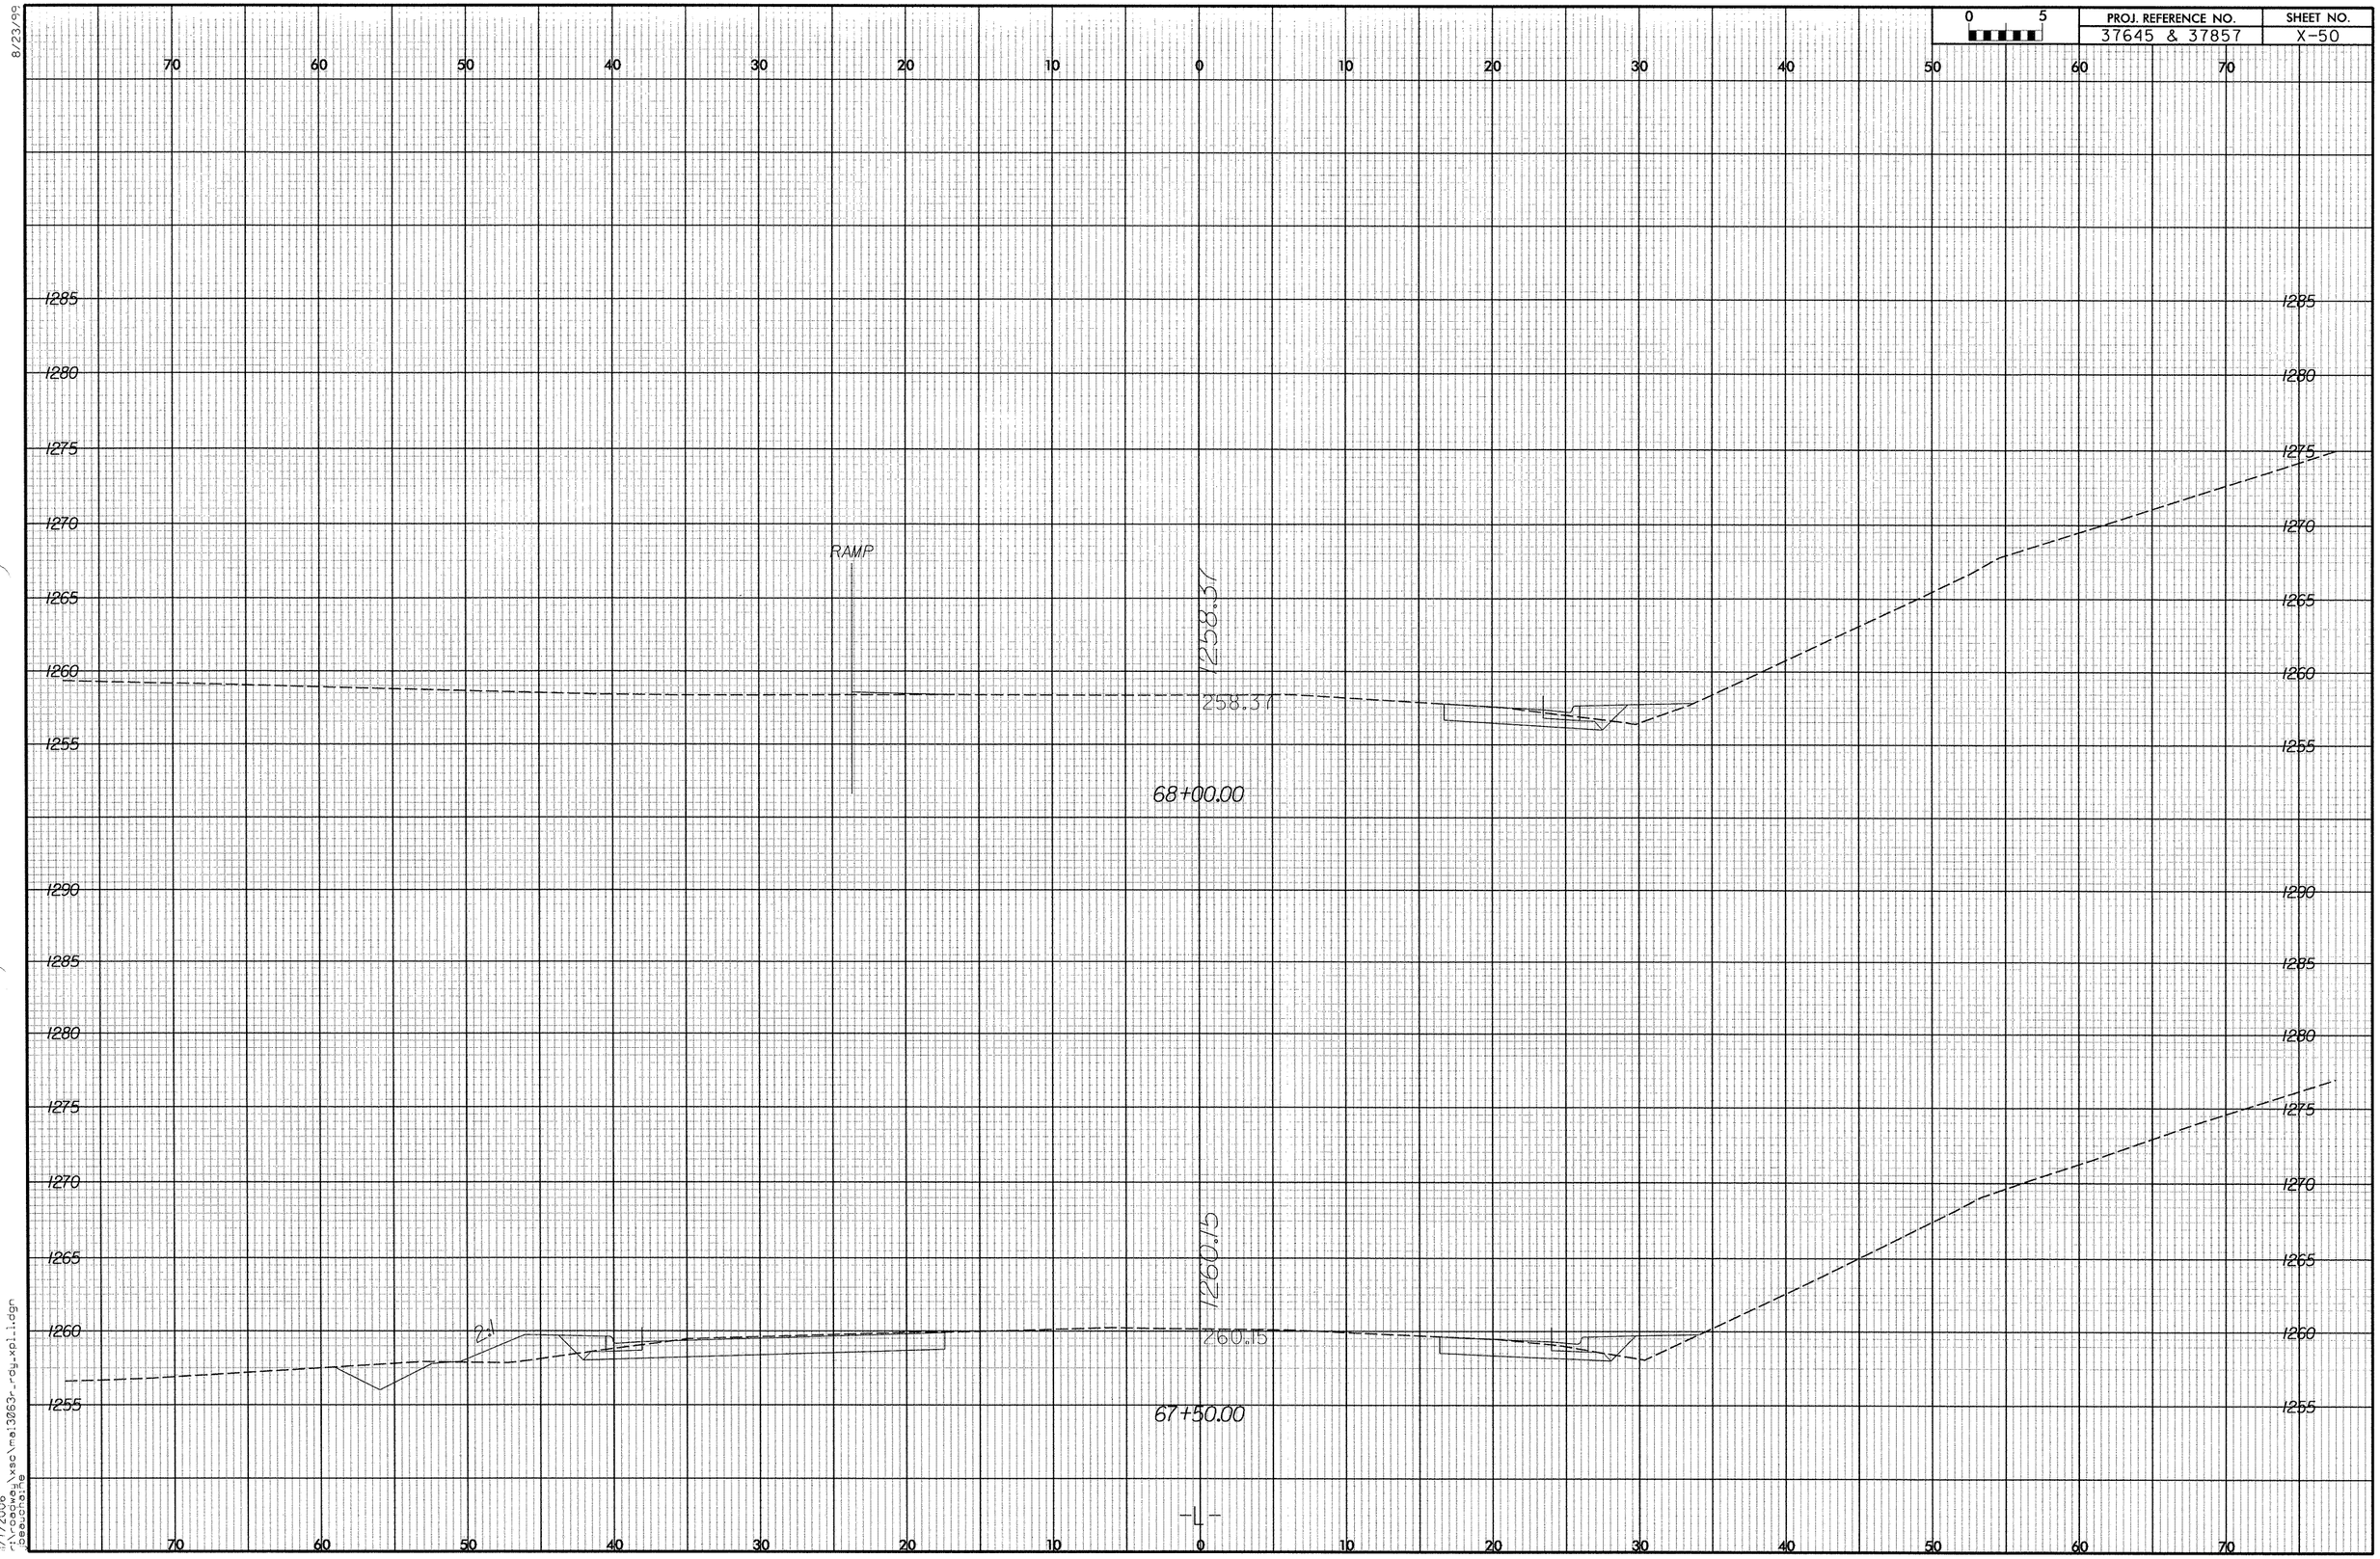

8/23/99

11/7/2006
r:\roadway\xsc\mai3063r_rdy_xpl_1.dgn
jbeauchaine

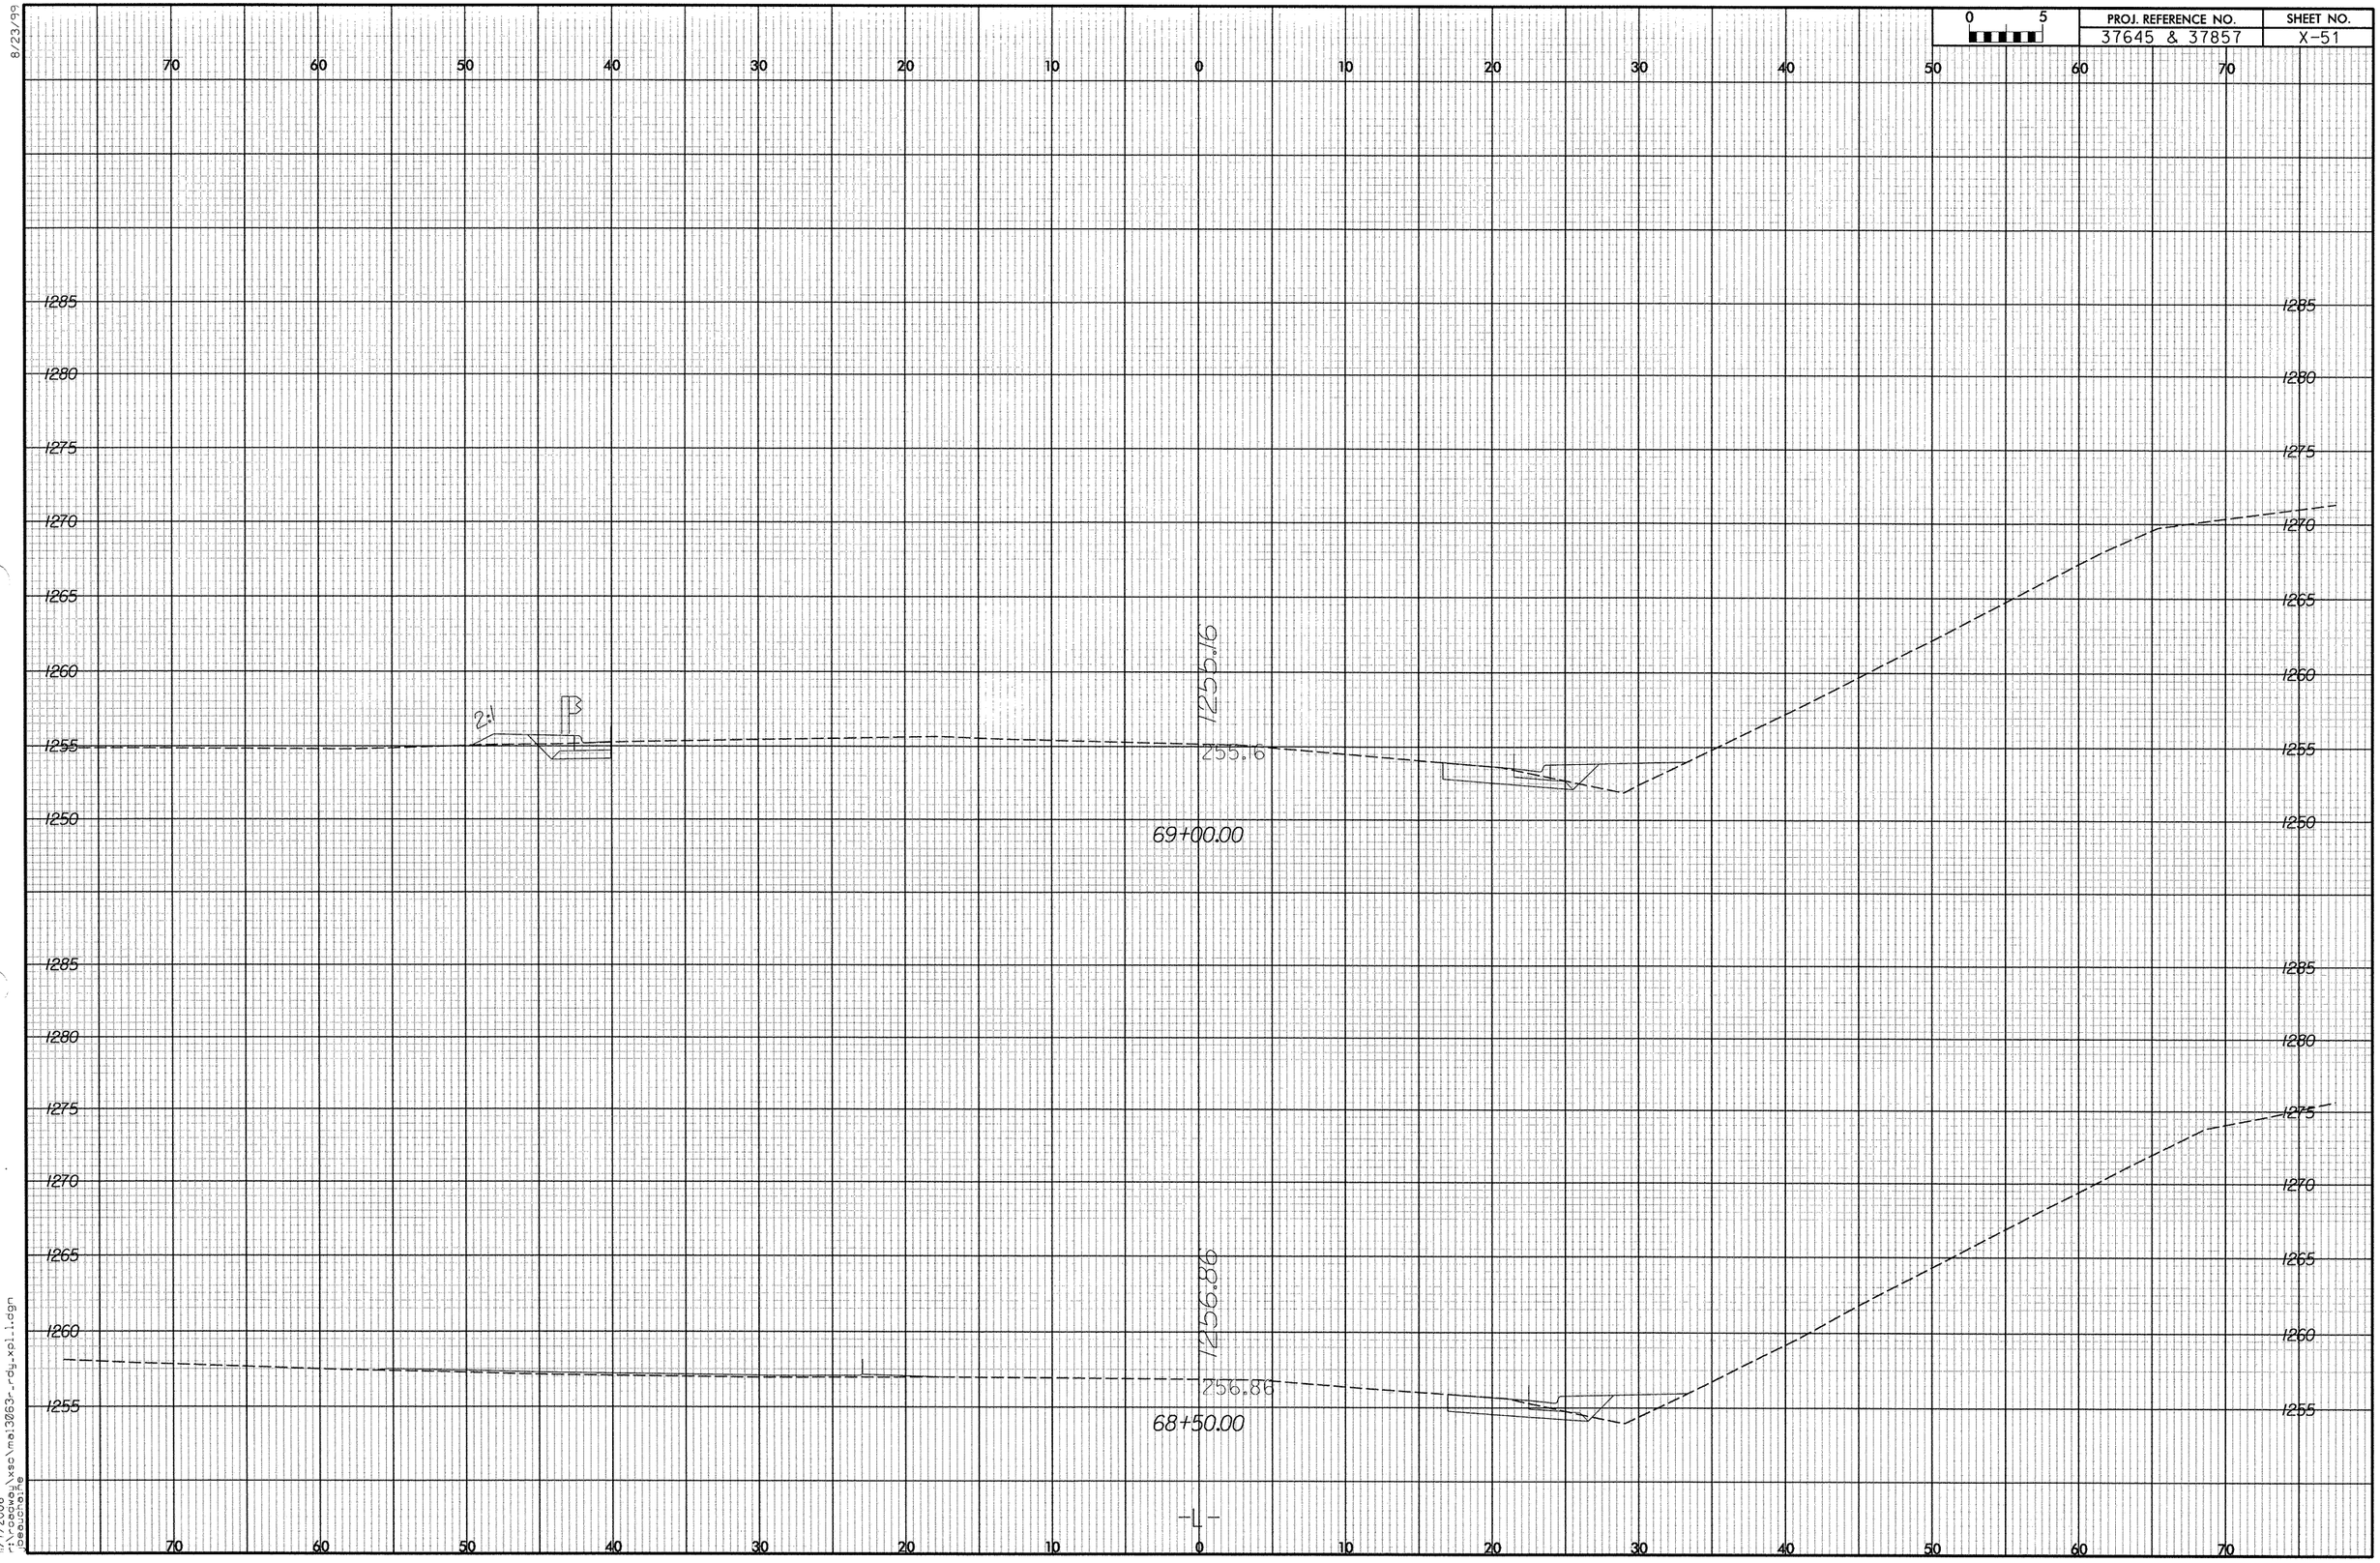

8/23/99

11/7/2006
r:\roadway\xsc\mai3063r_rdy_xpl_1.dgn
jbeauchaine

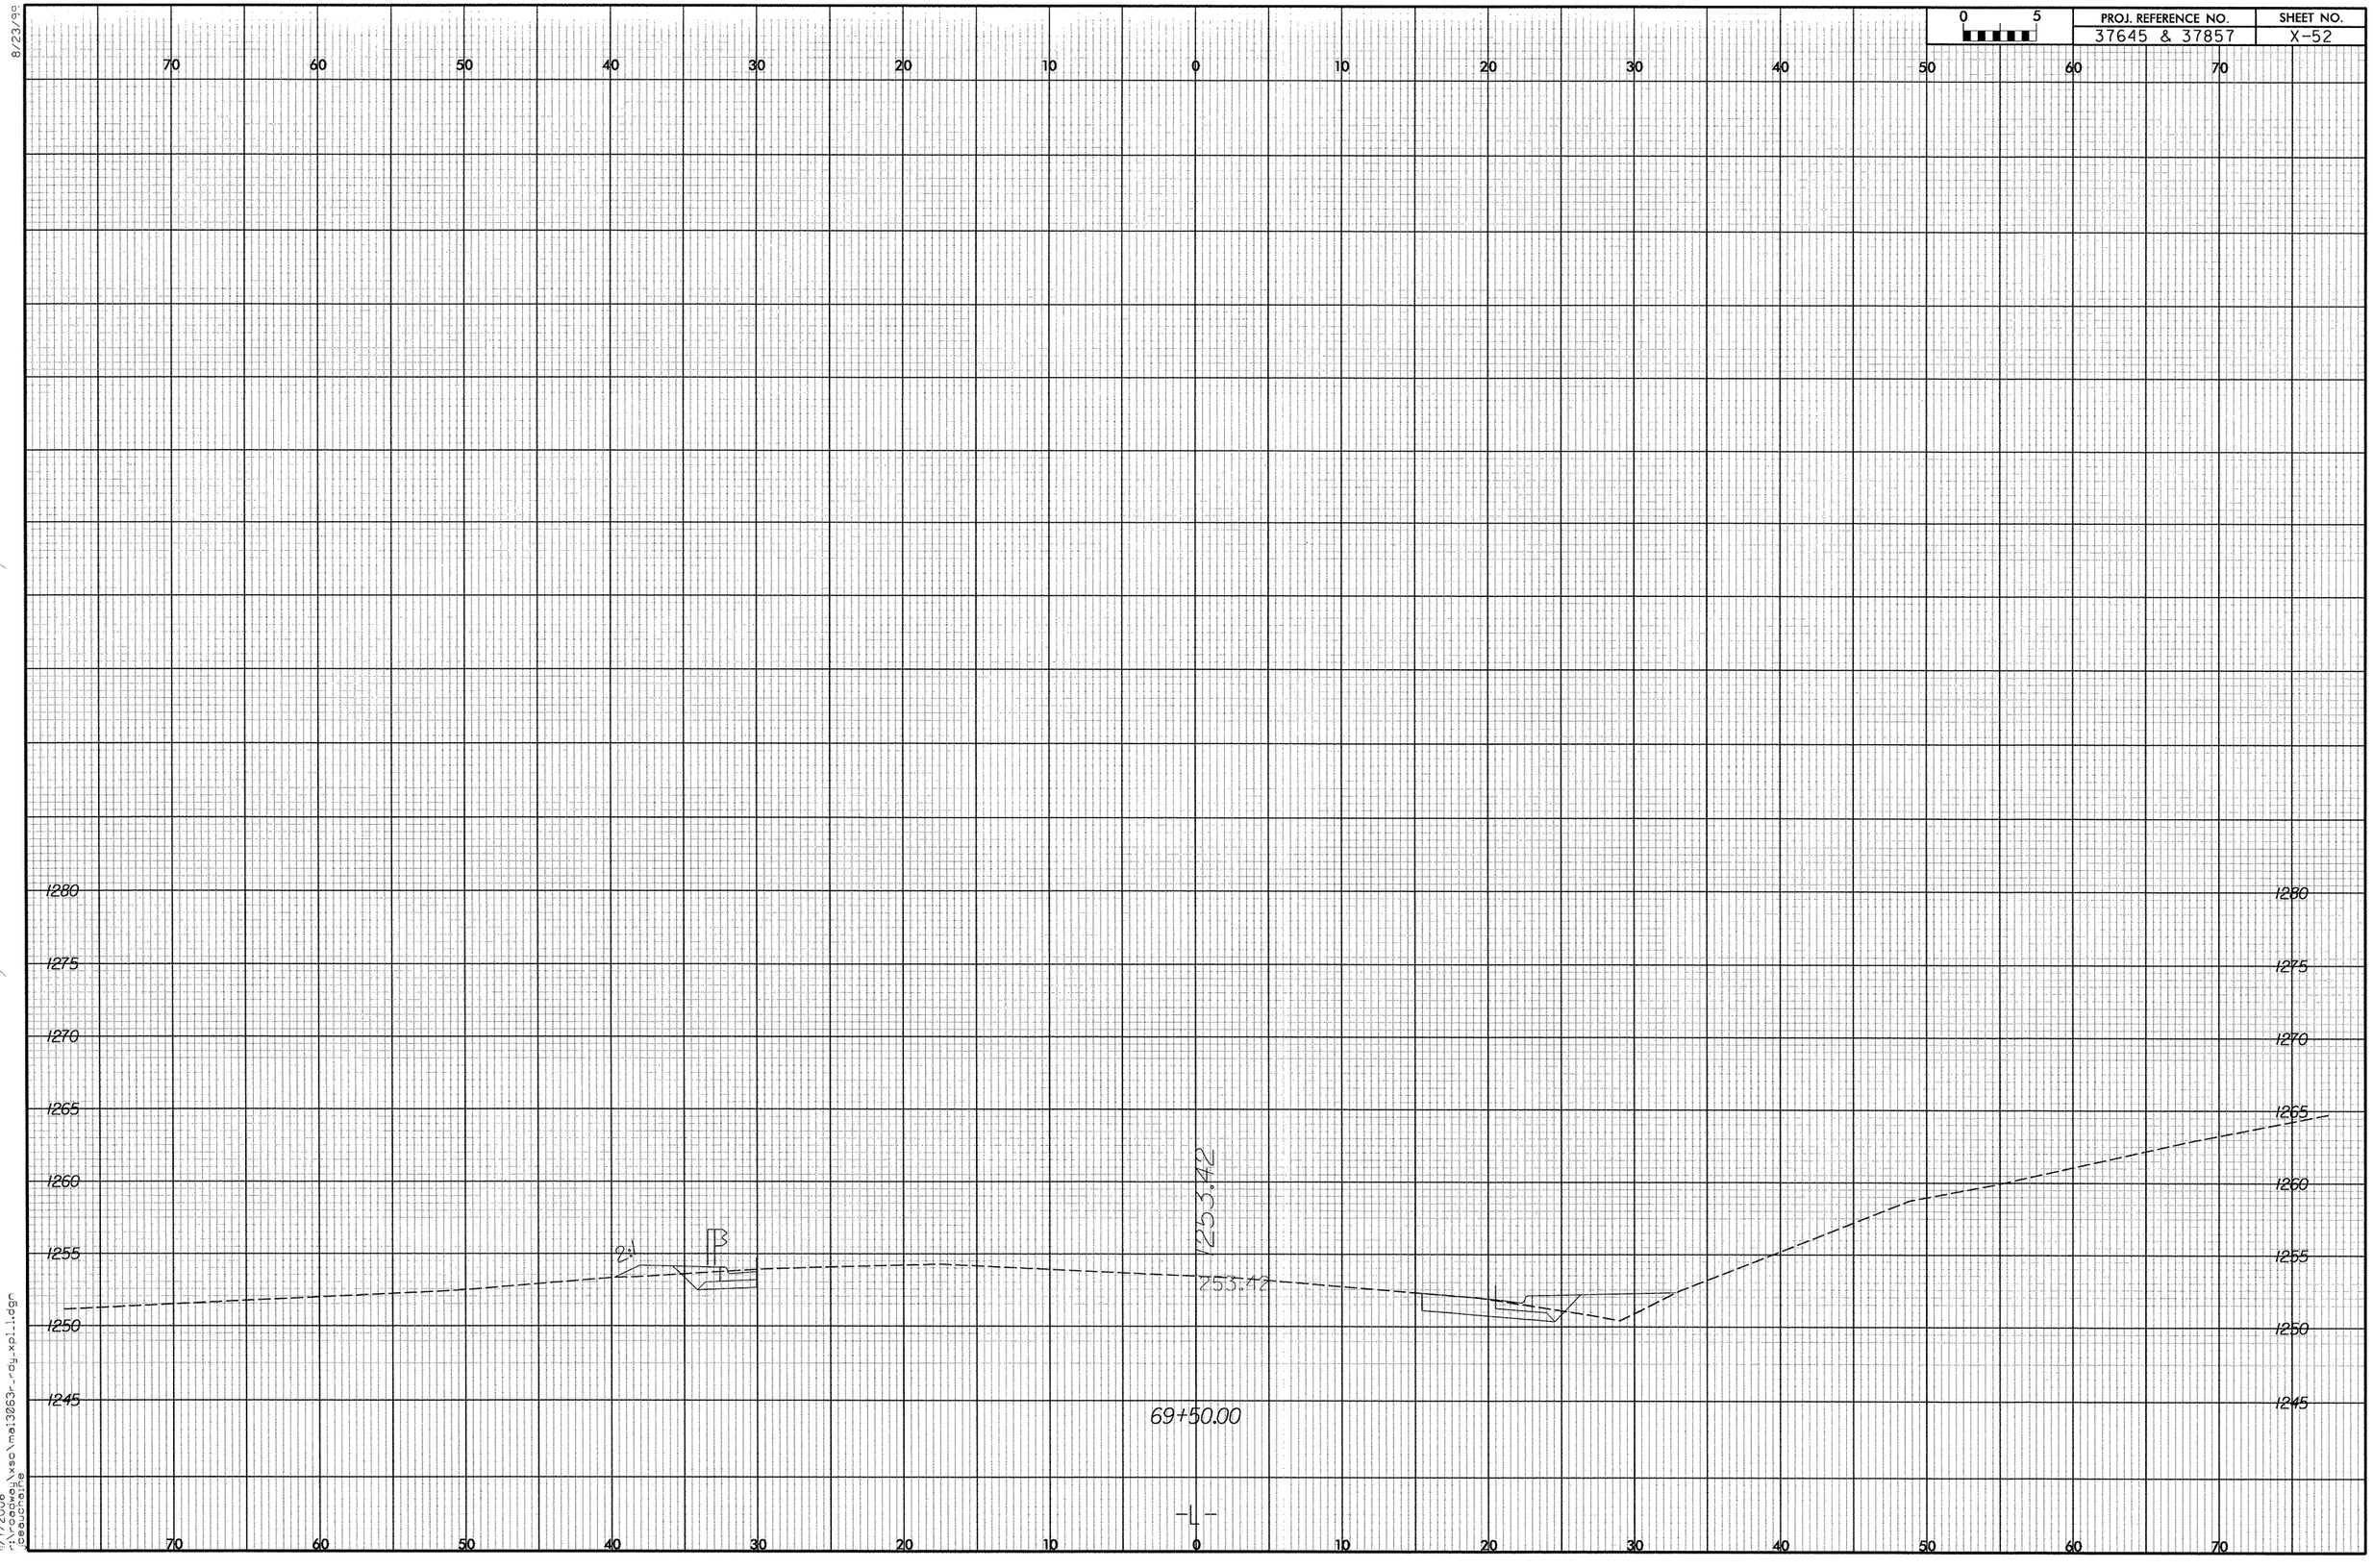

8/23/99

11/7/2006
r:\roadway\xsc\ma13063r_rdy_xpl1.dgn
jceauchaine

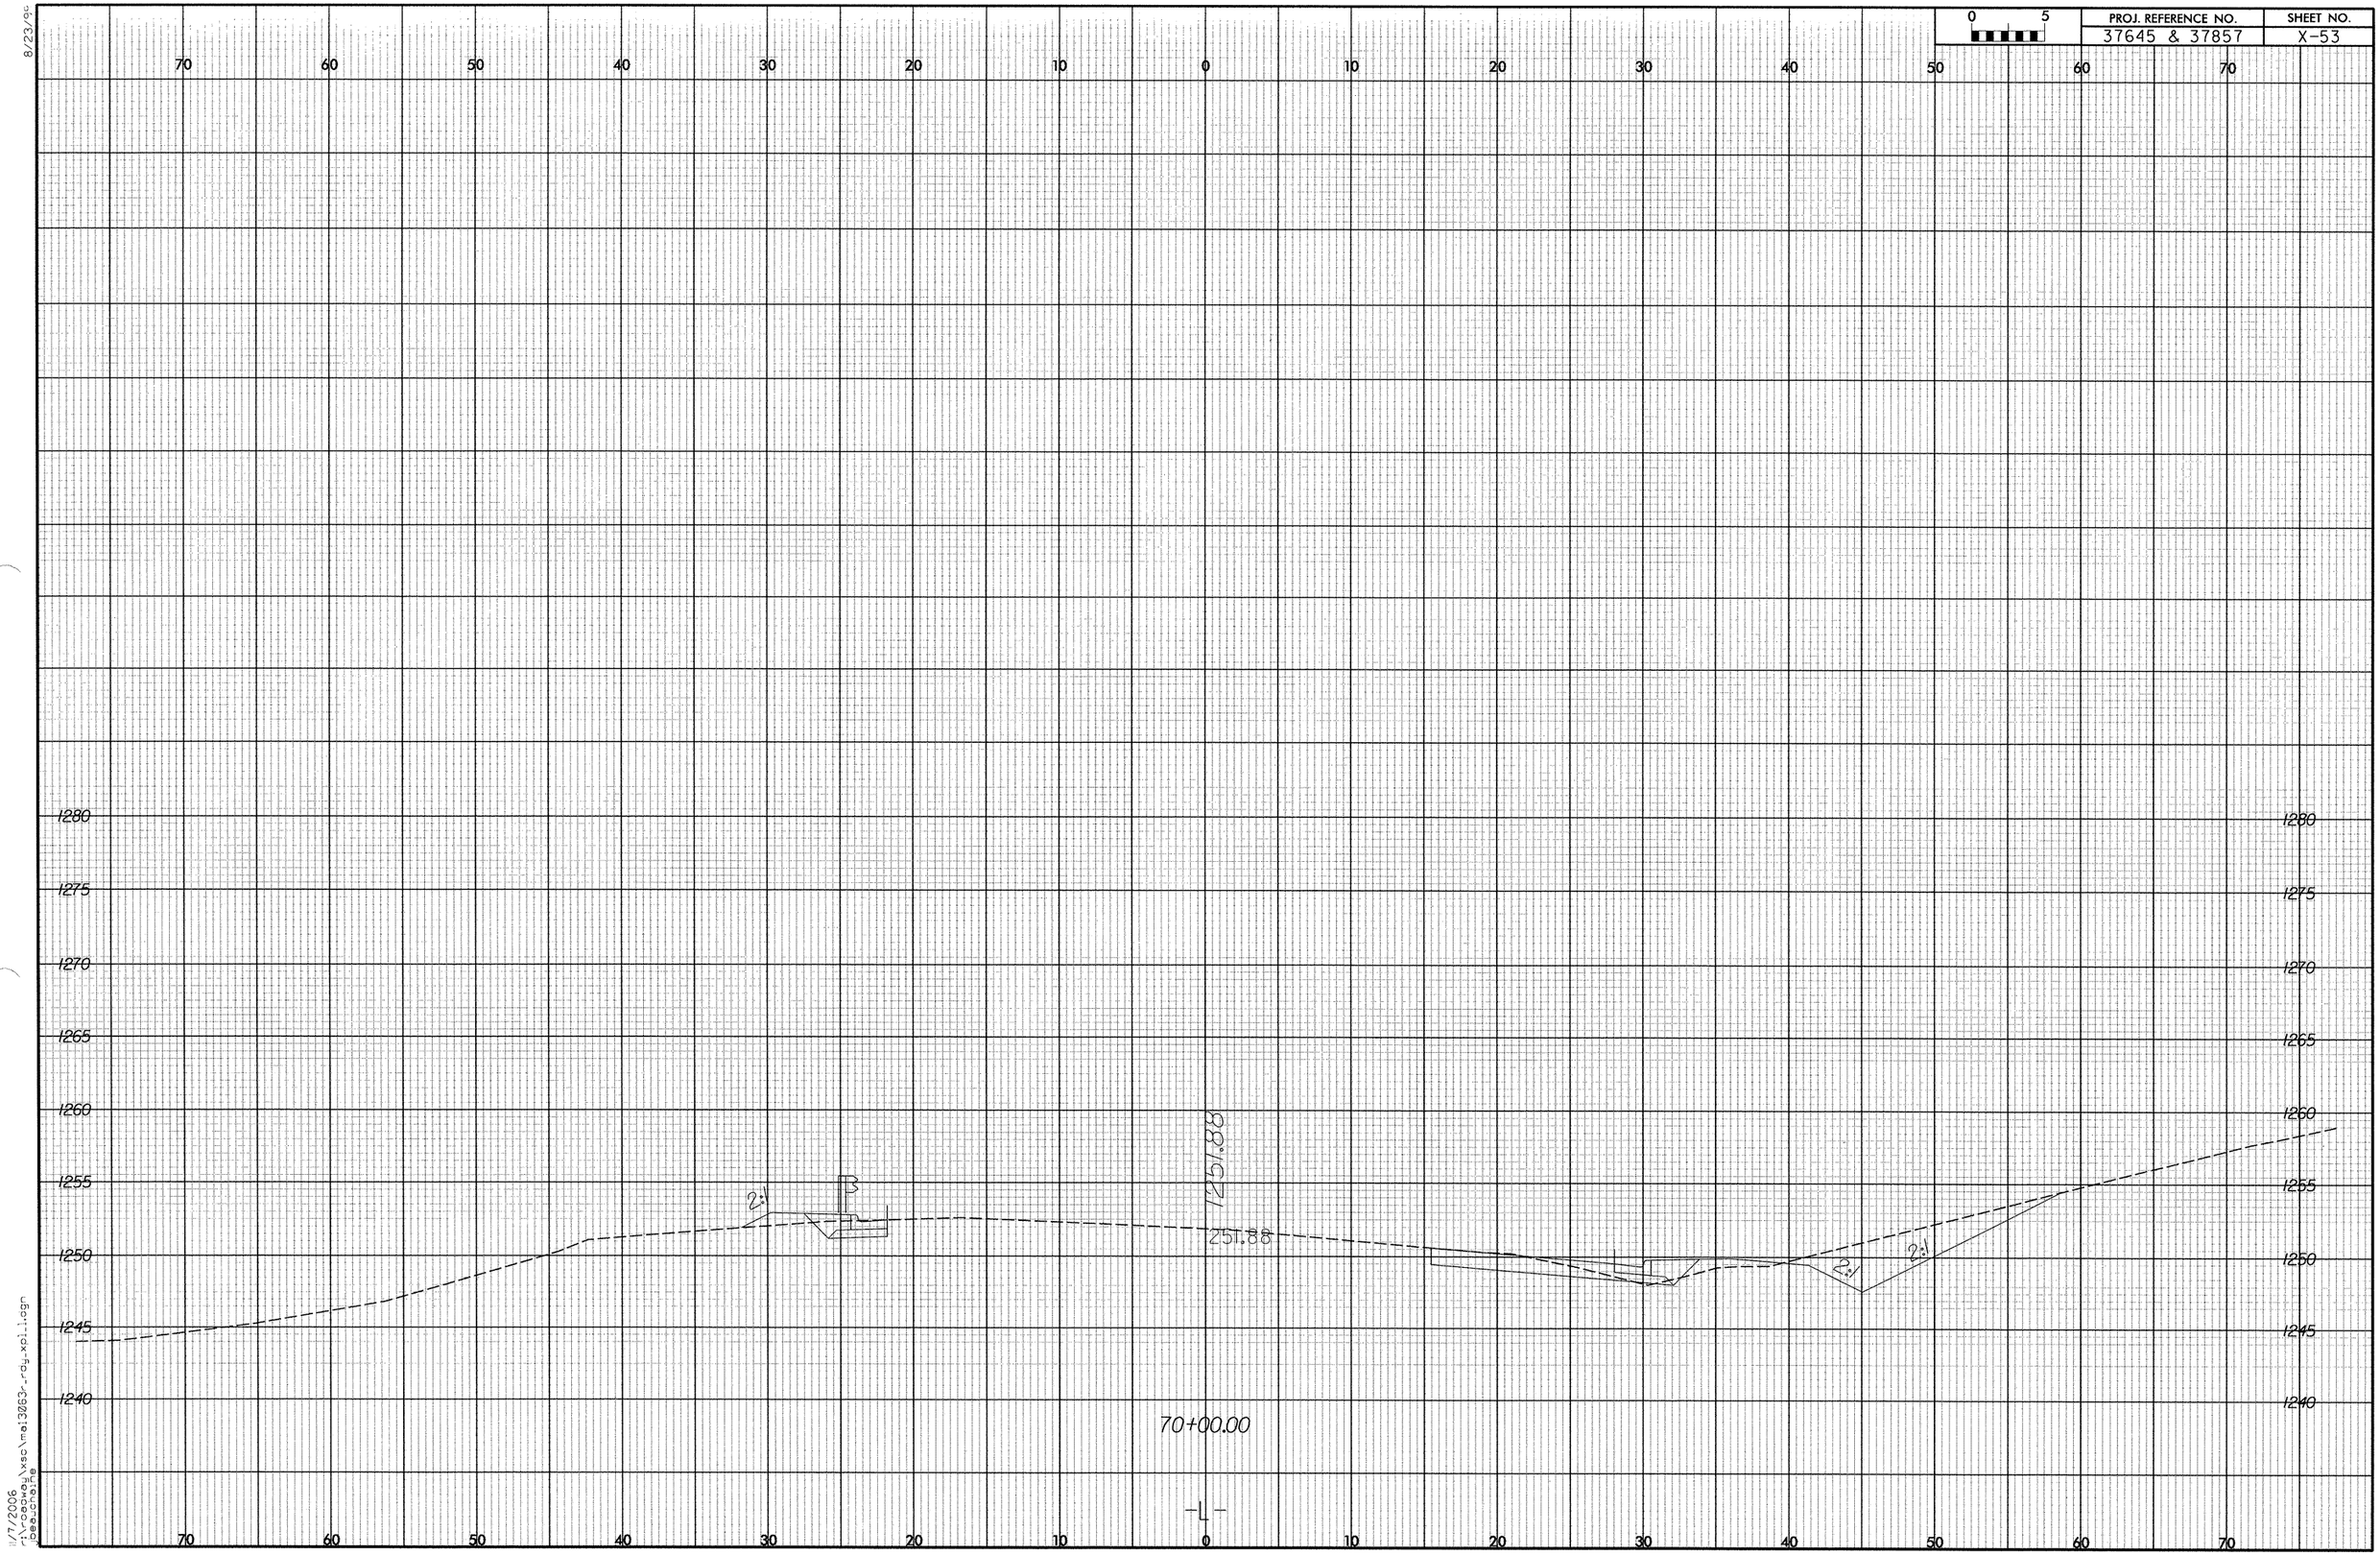

PROJ. REFERENCE NO.
37645 & 37857
SHEET NO.
X-53
0 5
70 60 50 40 30 20 10 0 10 20 30 40 50 60 70
1280
1275
1270
1265
1260
1255
1250
1245
1240
1251.88
251.88
2:1
2:1
2:1
70+00.00
-L-

PROJ. REFERENCE NO.	SHEET NO.
37645 & 37857	X-54

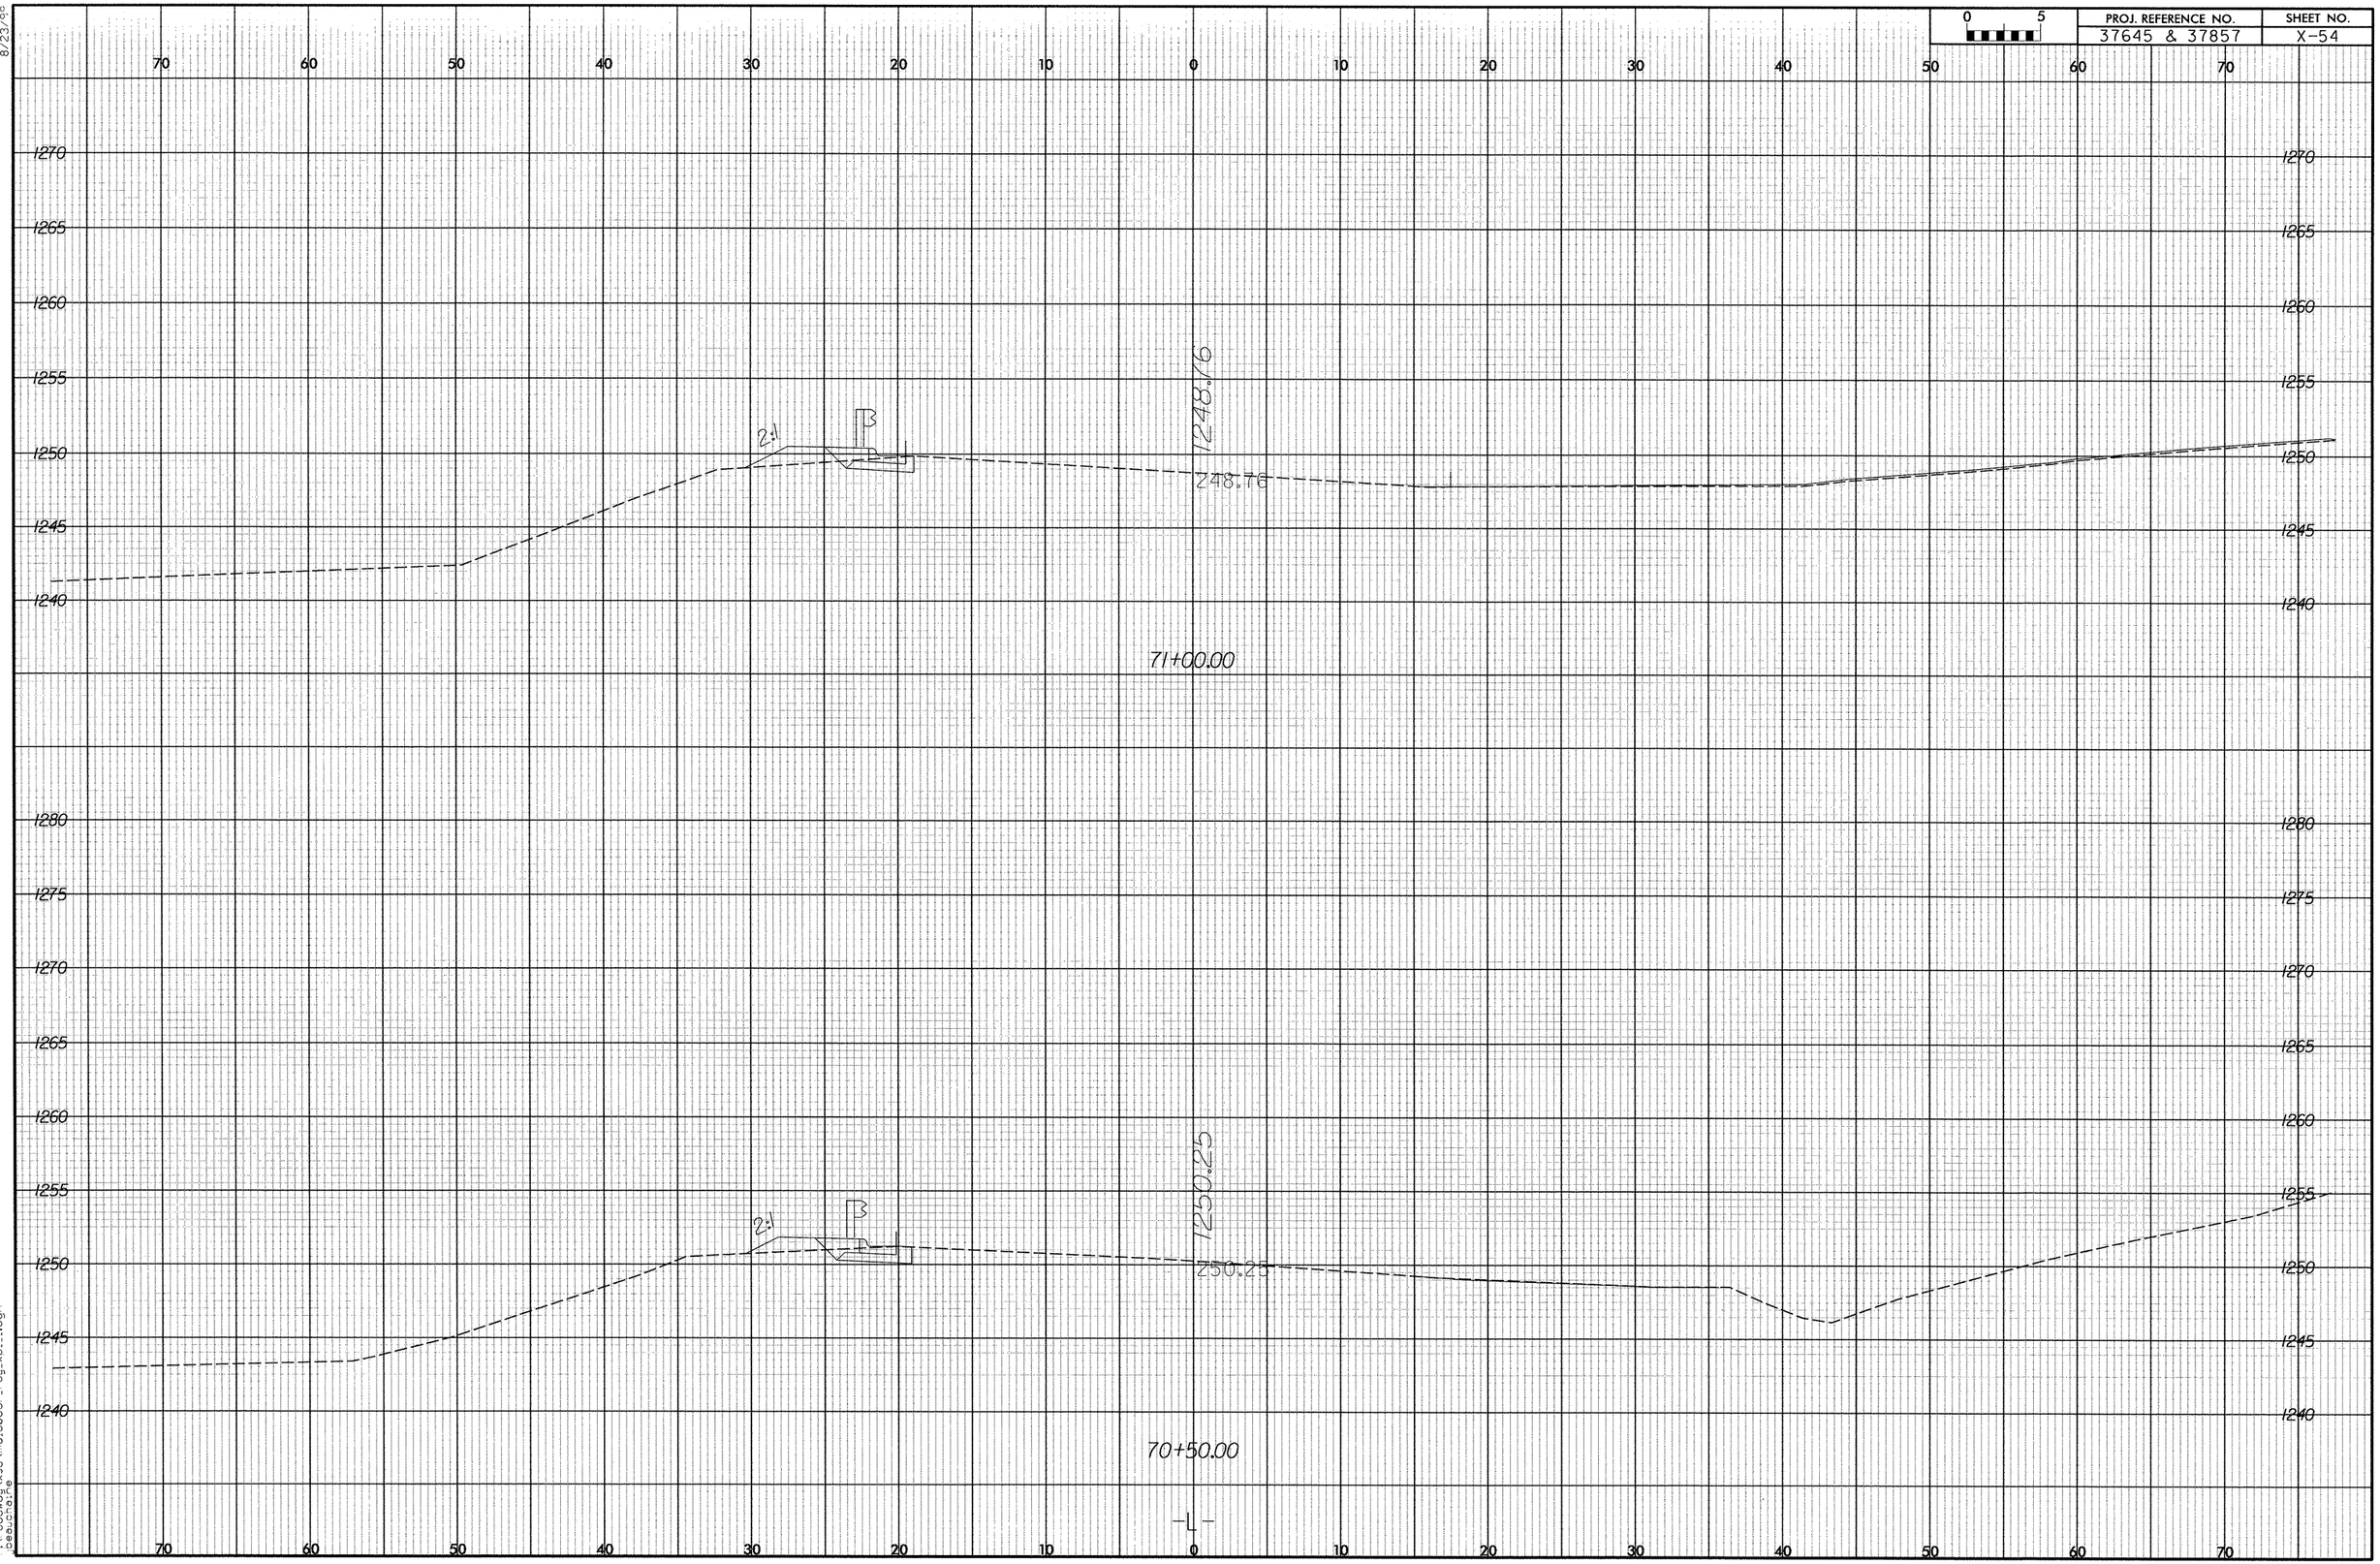

8/23/99

11/7/2006
r:\roadway\xsc\mai3063r_rdy_xcl1.dgn
jbeauchaine

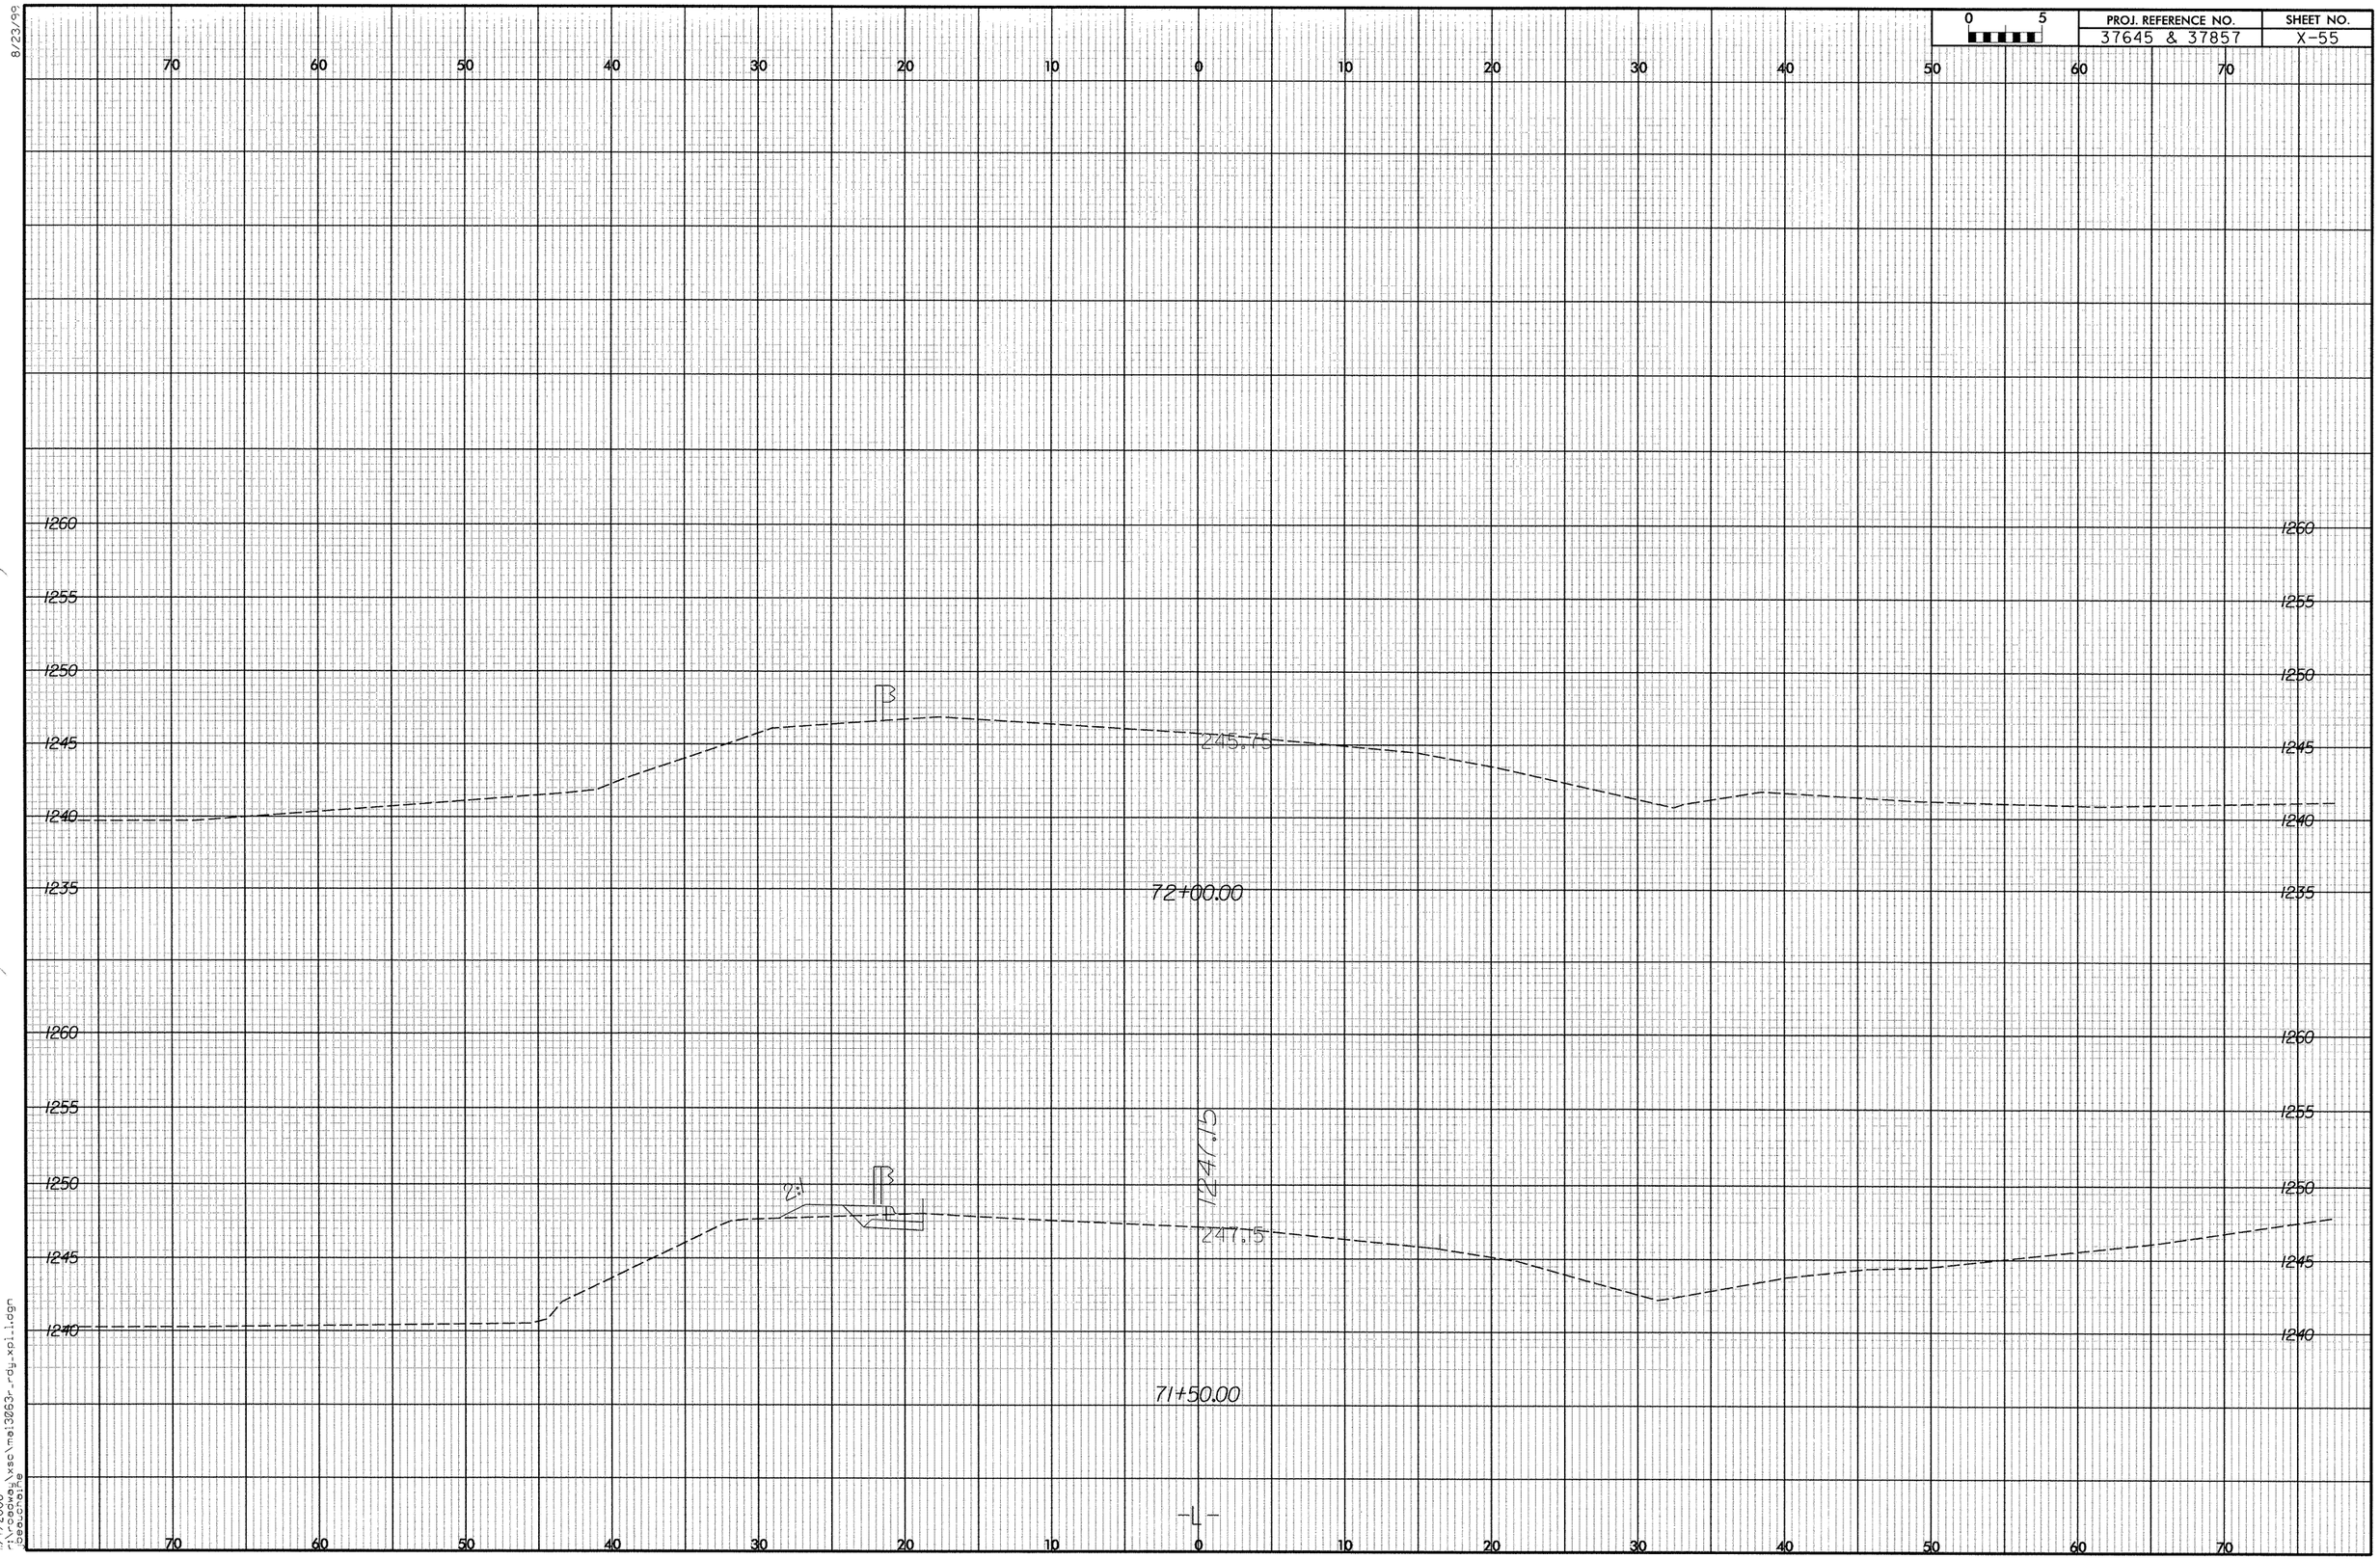

0 5
PROJ. REFERENCE NO.
37645 & 37857
SHEET NO.
X-55
70 60 50 40 30 20 10 0 10 20 30 40 50 60 70
1260
1255
1250
1245
1240
1235
245.75
72+00.00
1247.15
247.5
71+50.00
-L-

8/23/99

0 5	PROJ. REFERENCE NO.	SHEET NO.
	37645 & 37857	X-56

70 60 50 40 30 20 10 0 10 20 30 40 50 60 70

1265
1260
1255
1250
1245
1240
1235

243.95

73+00.00

244.89

72+50.00

-L-

70 60 50 40 30 20 10 0 10 20 30 40 50 60 70

1265
1260
1255
1250
1245
1240
1235

8/7/2006
r:\roadway\xsc\mal3063-rdy_xpl1.dgn
jbeauchaine

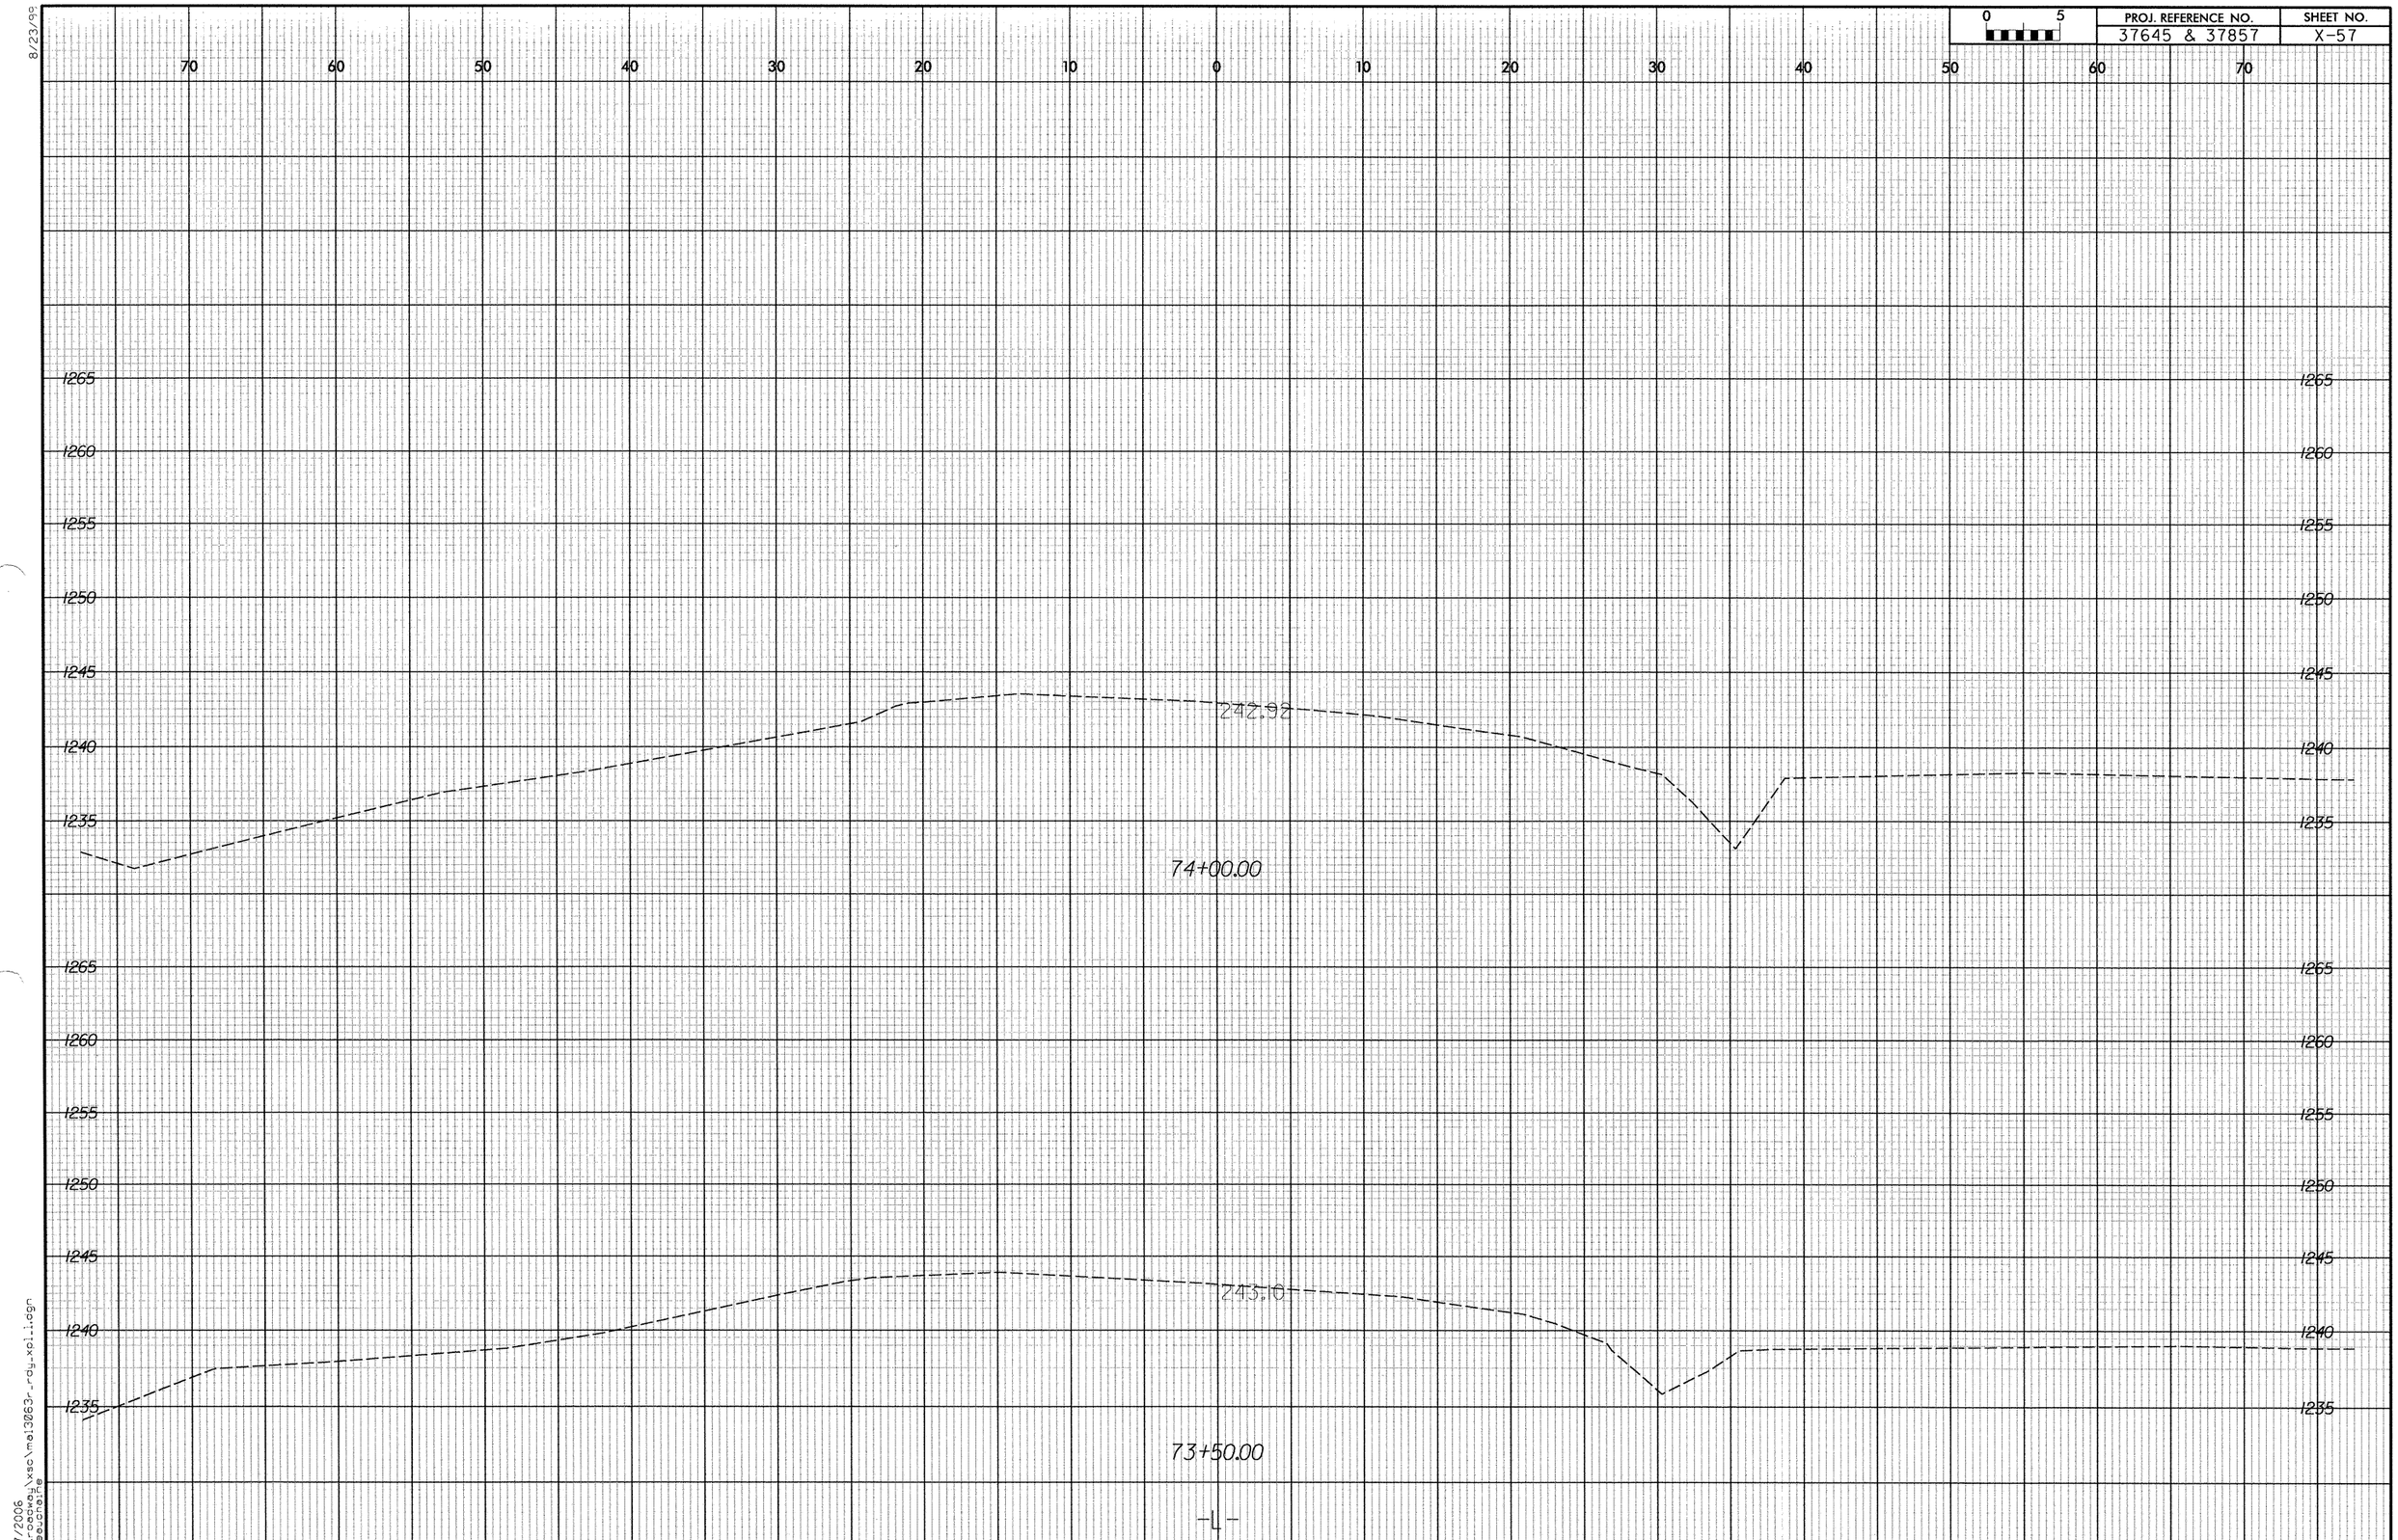

8/23/99

11/7/2006
r:\roadway\xsc\ma13063r_rdy_xpl_1.dgn
jbeauchaine

PROJ. REFERENCE NO.	SHEET NO.
37645 & 37857	X-58

0 5

8/23/99

1/7/2006
r:\roadway\xsc\ma13063r_rdy_xpl_l.dgn
jbeauchaine

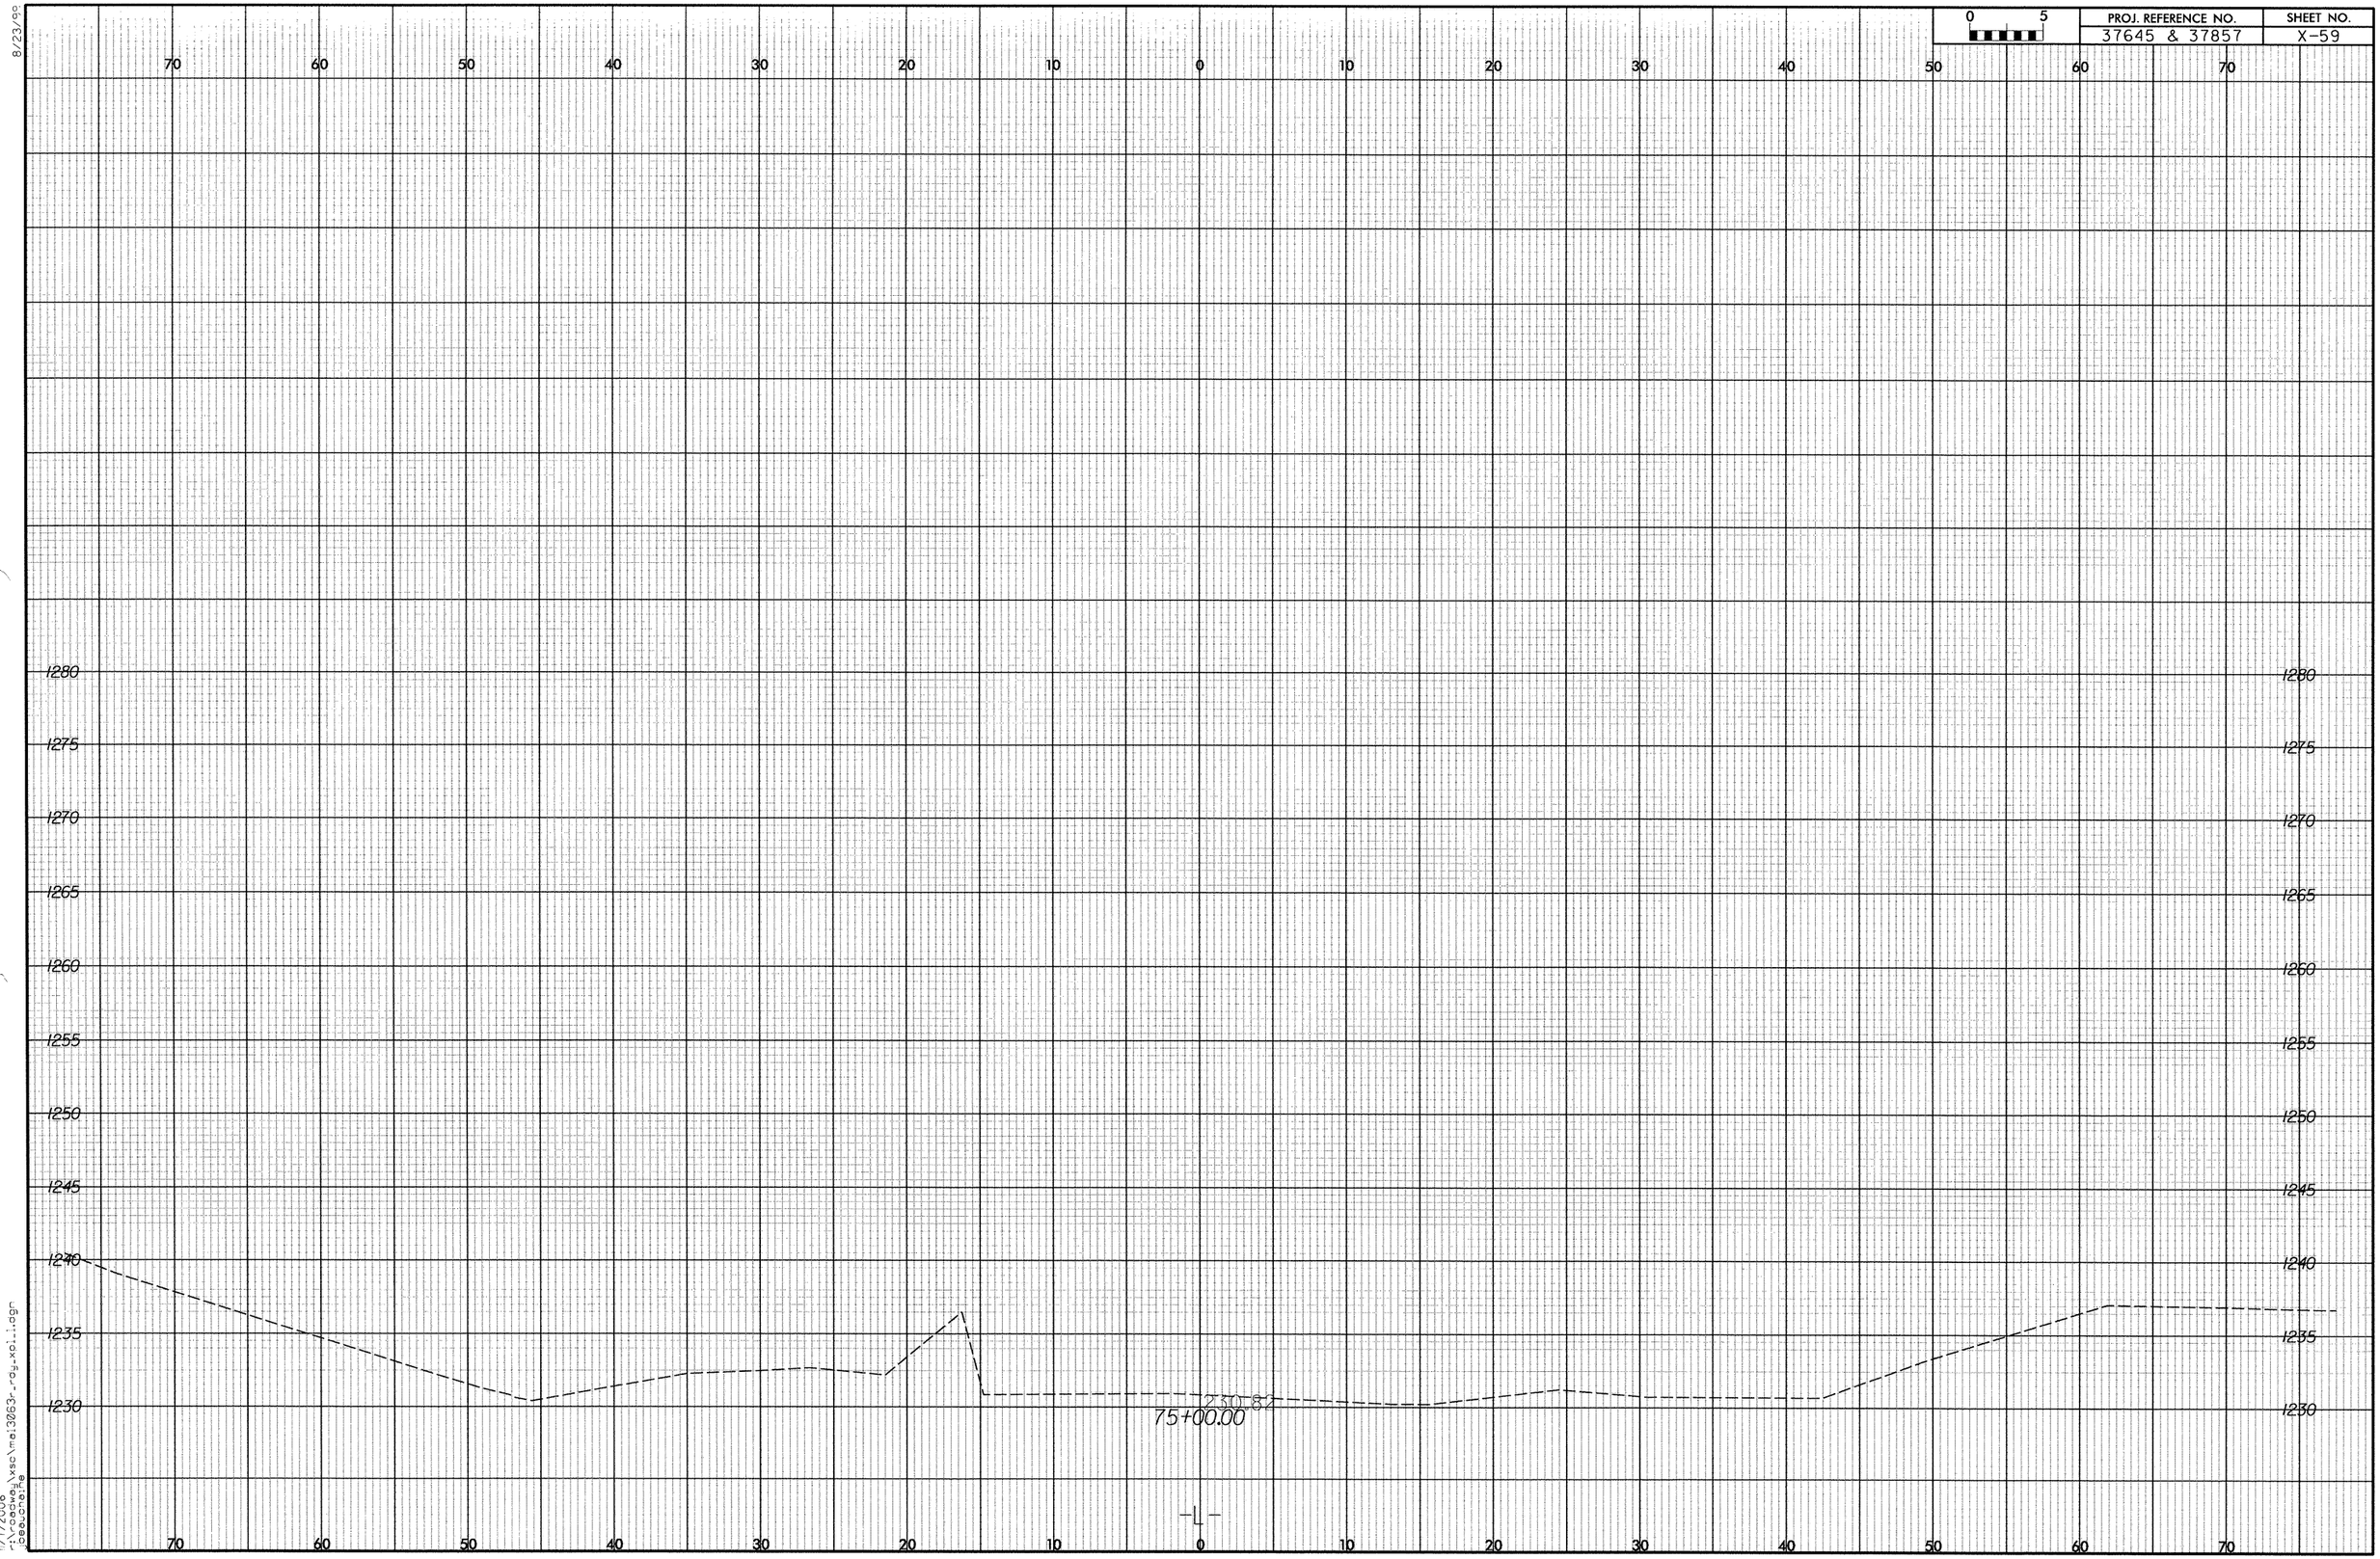

8/23/99

11/7/2006
r:\roadway\xsc\mai3063r_ray_xpl1.dgn
jbeauchaine

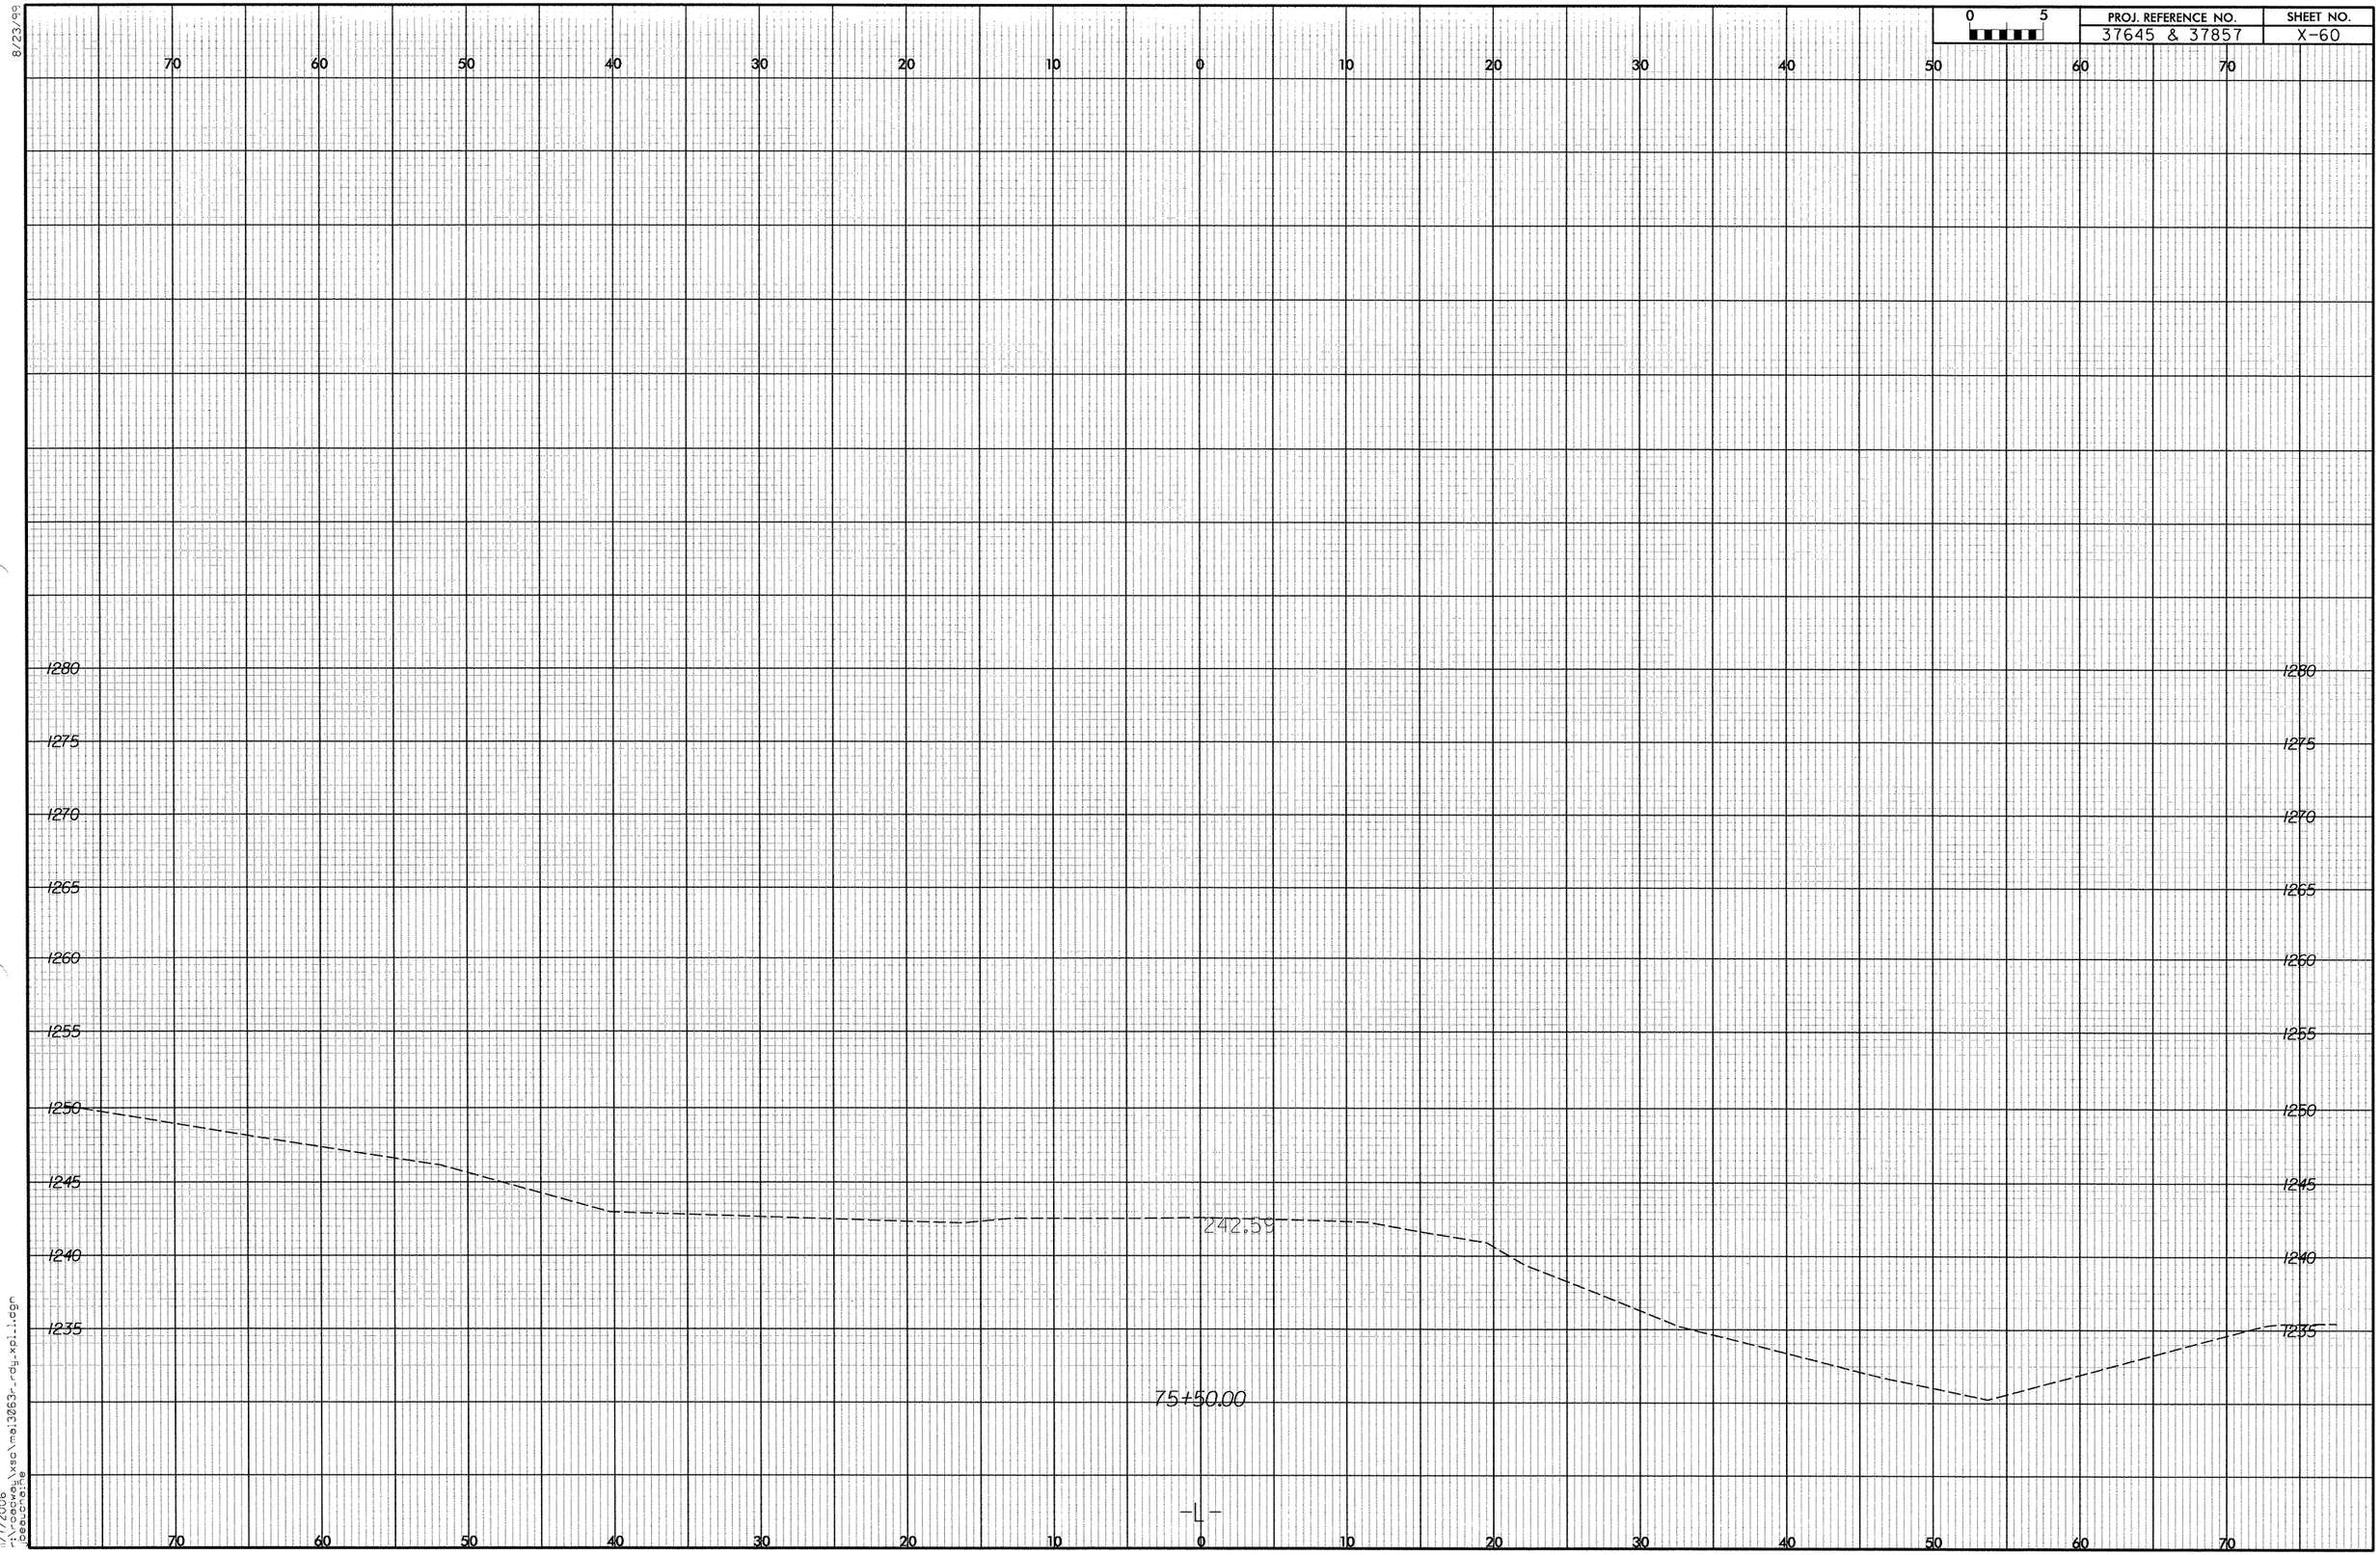

PROJ. REFERENCE NO.
37645 & 37857
SHEET NO.
X-60
0 5
70 60 50 40 30 20 10 0 10 20 30 40 50 60 70
1280
1275
1270
1265
1260
1255
1250
1245
1240
1235
242.59
75+50.00
-L-

8/23/99

0 5	PROJ. REFERENCE NO.	SHEET NO.
	37645 & 37857	X-61

70 60 50 40 30 20 10 0 10 20 30 40 50 60 70

1285
1280
1275
1270
1265
1260
1255
1250
1245
1240
1235

242.86

76+00.00

-L-

8/7/2006
r:\roadway\xsc\mei3863r_rdy_xpi1.dgn
beauchaine

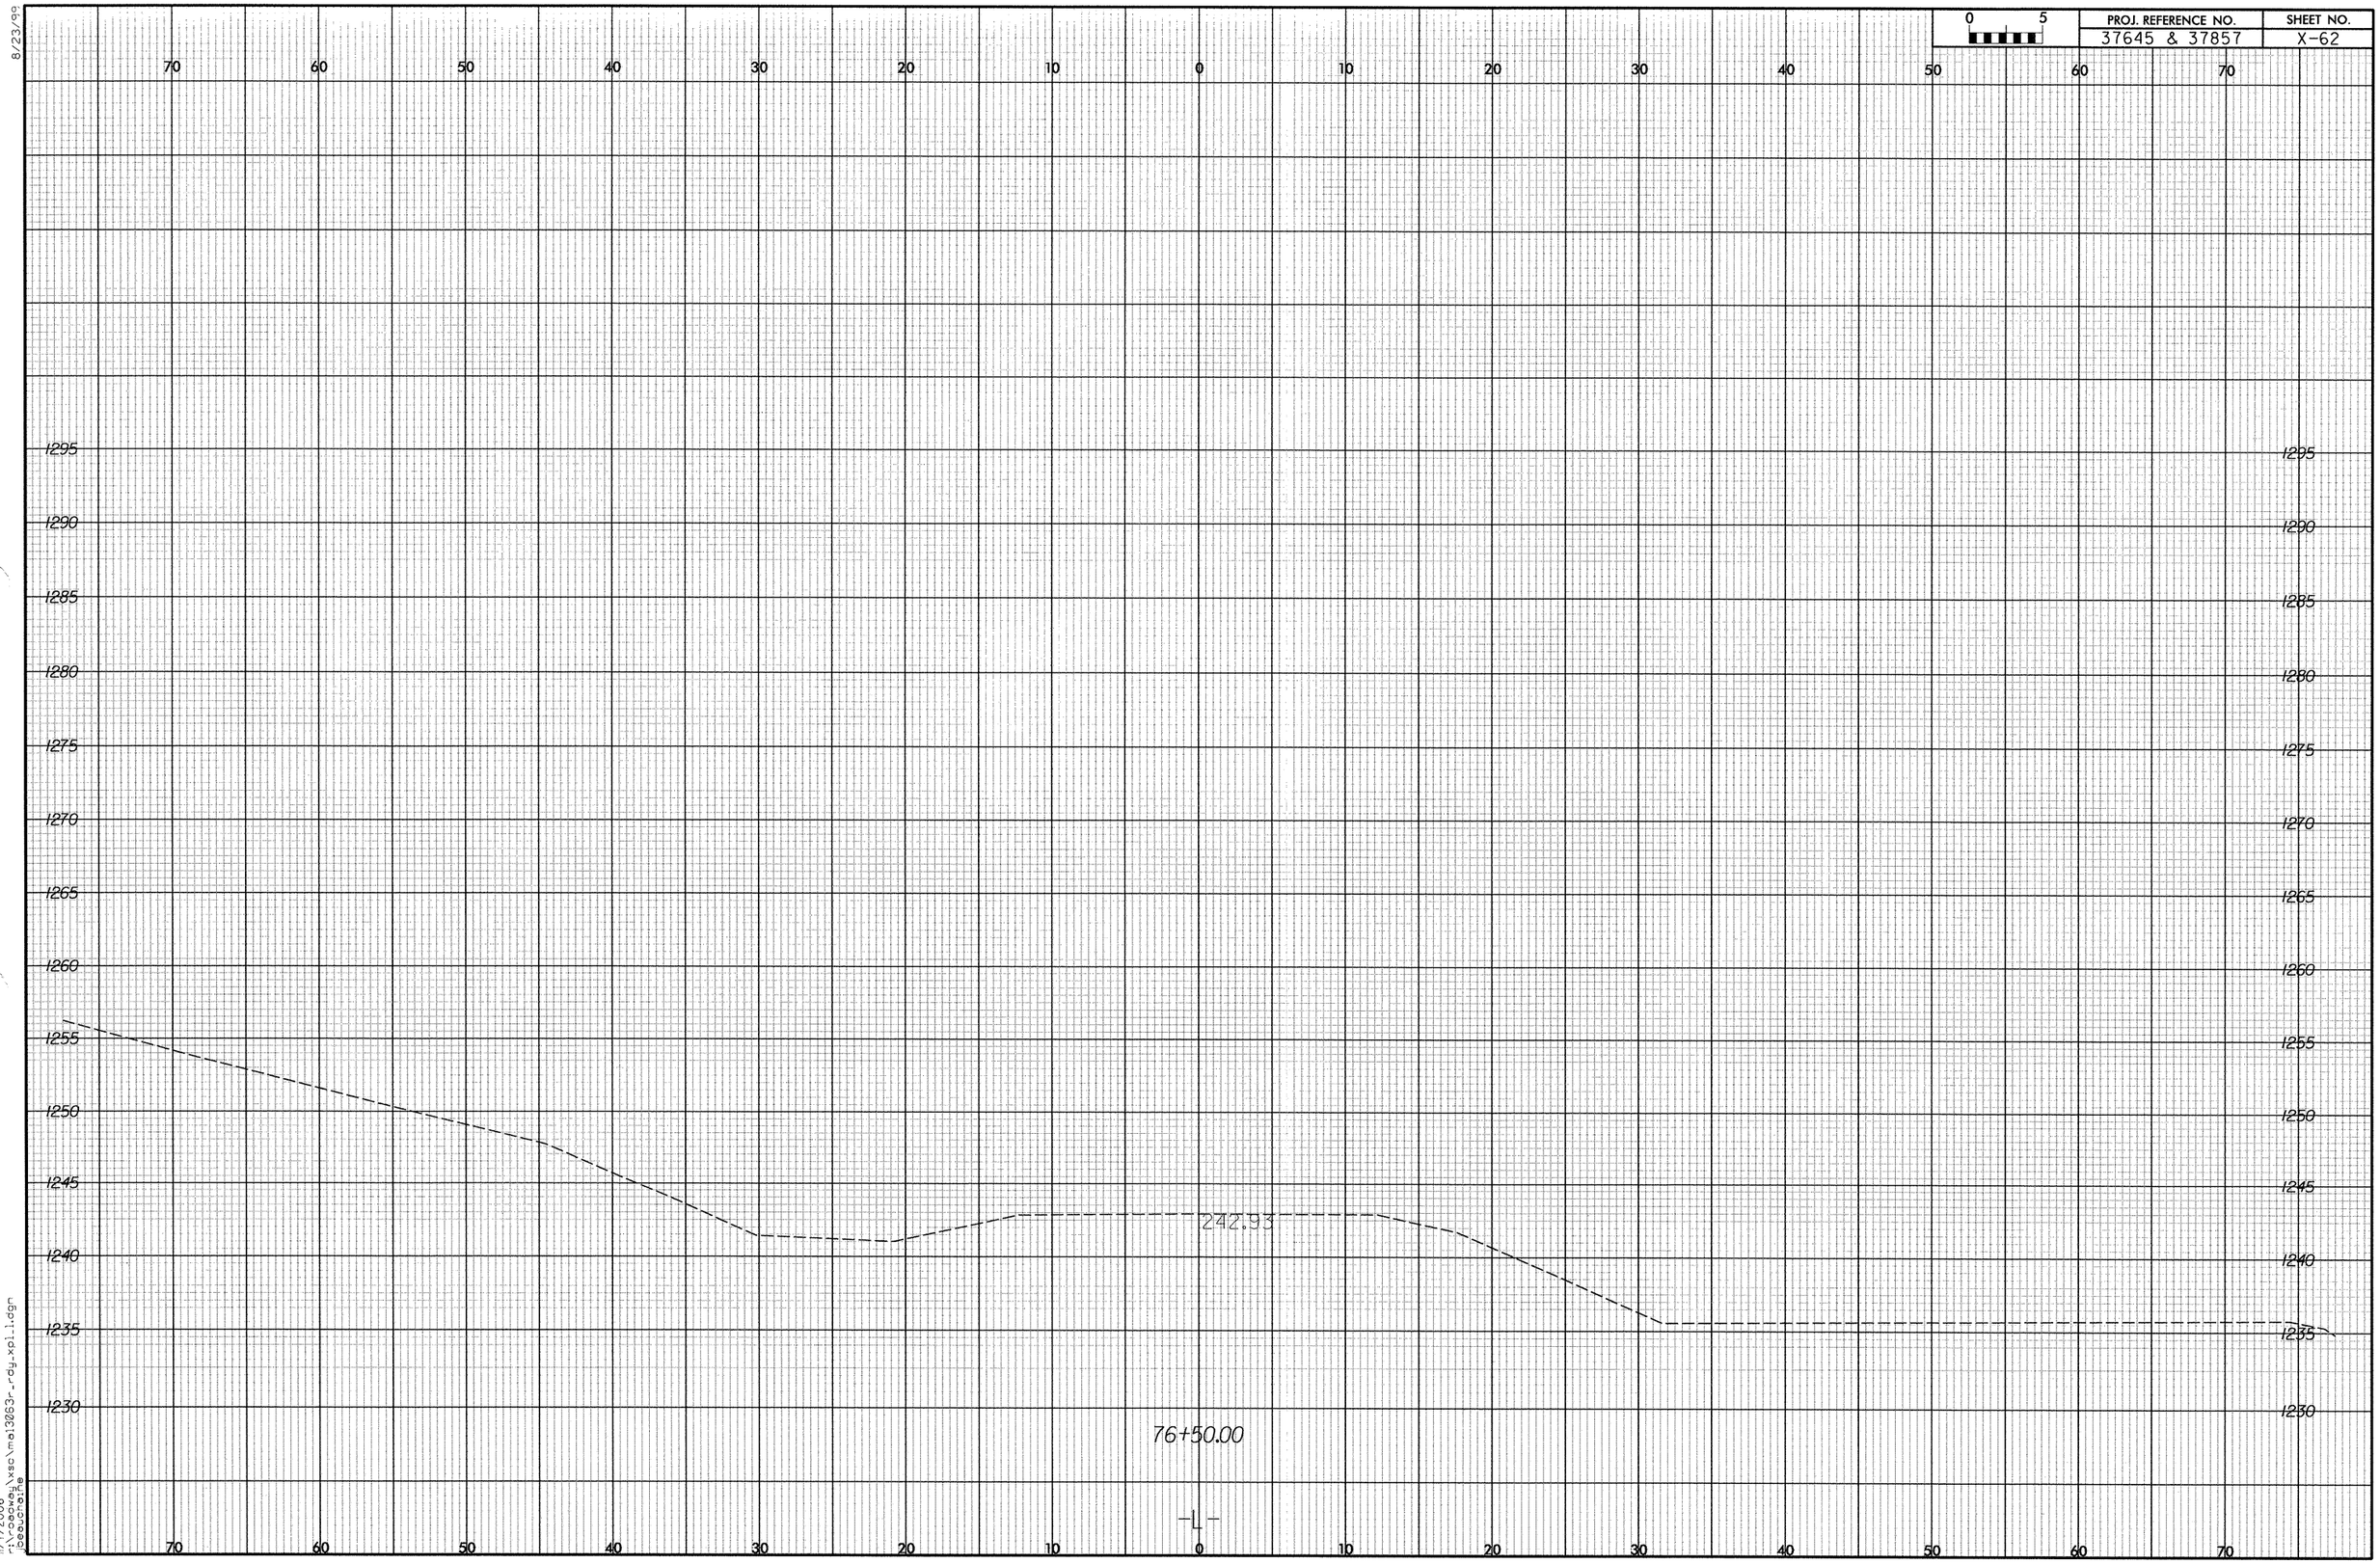

8/23/99

11/7/2006
r:\roadway\xsc\mai3063r_rdy_xpl_1.dgn
jbeauchaine

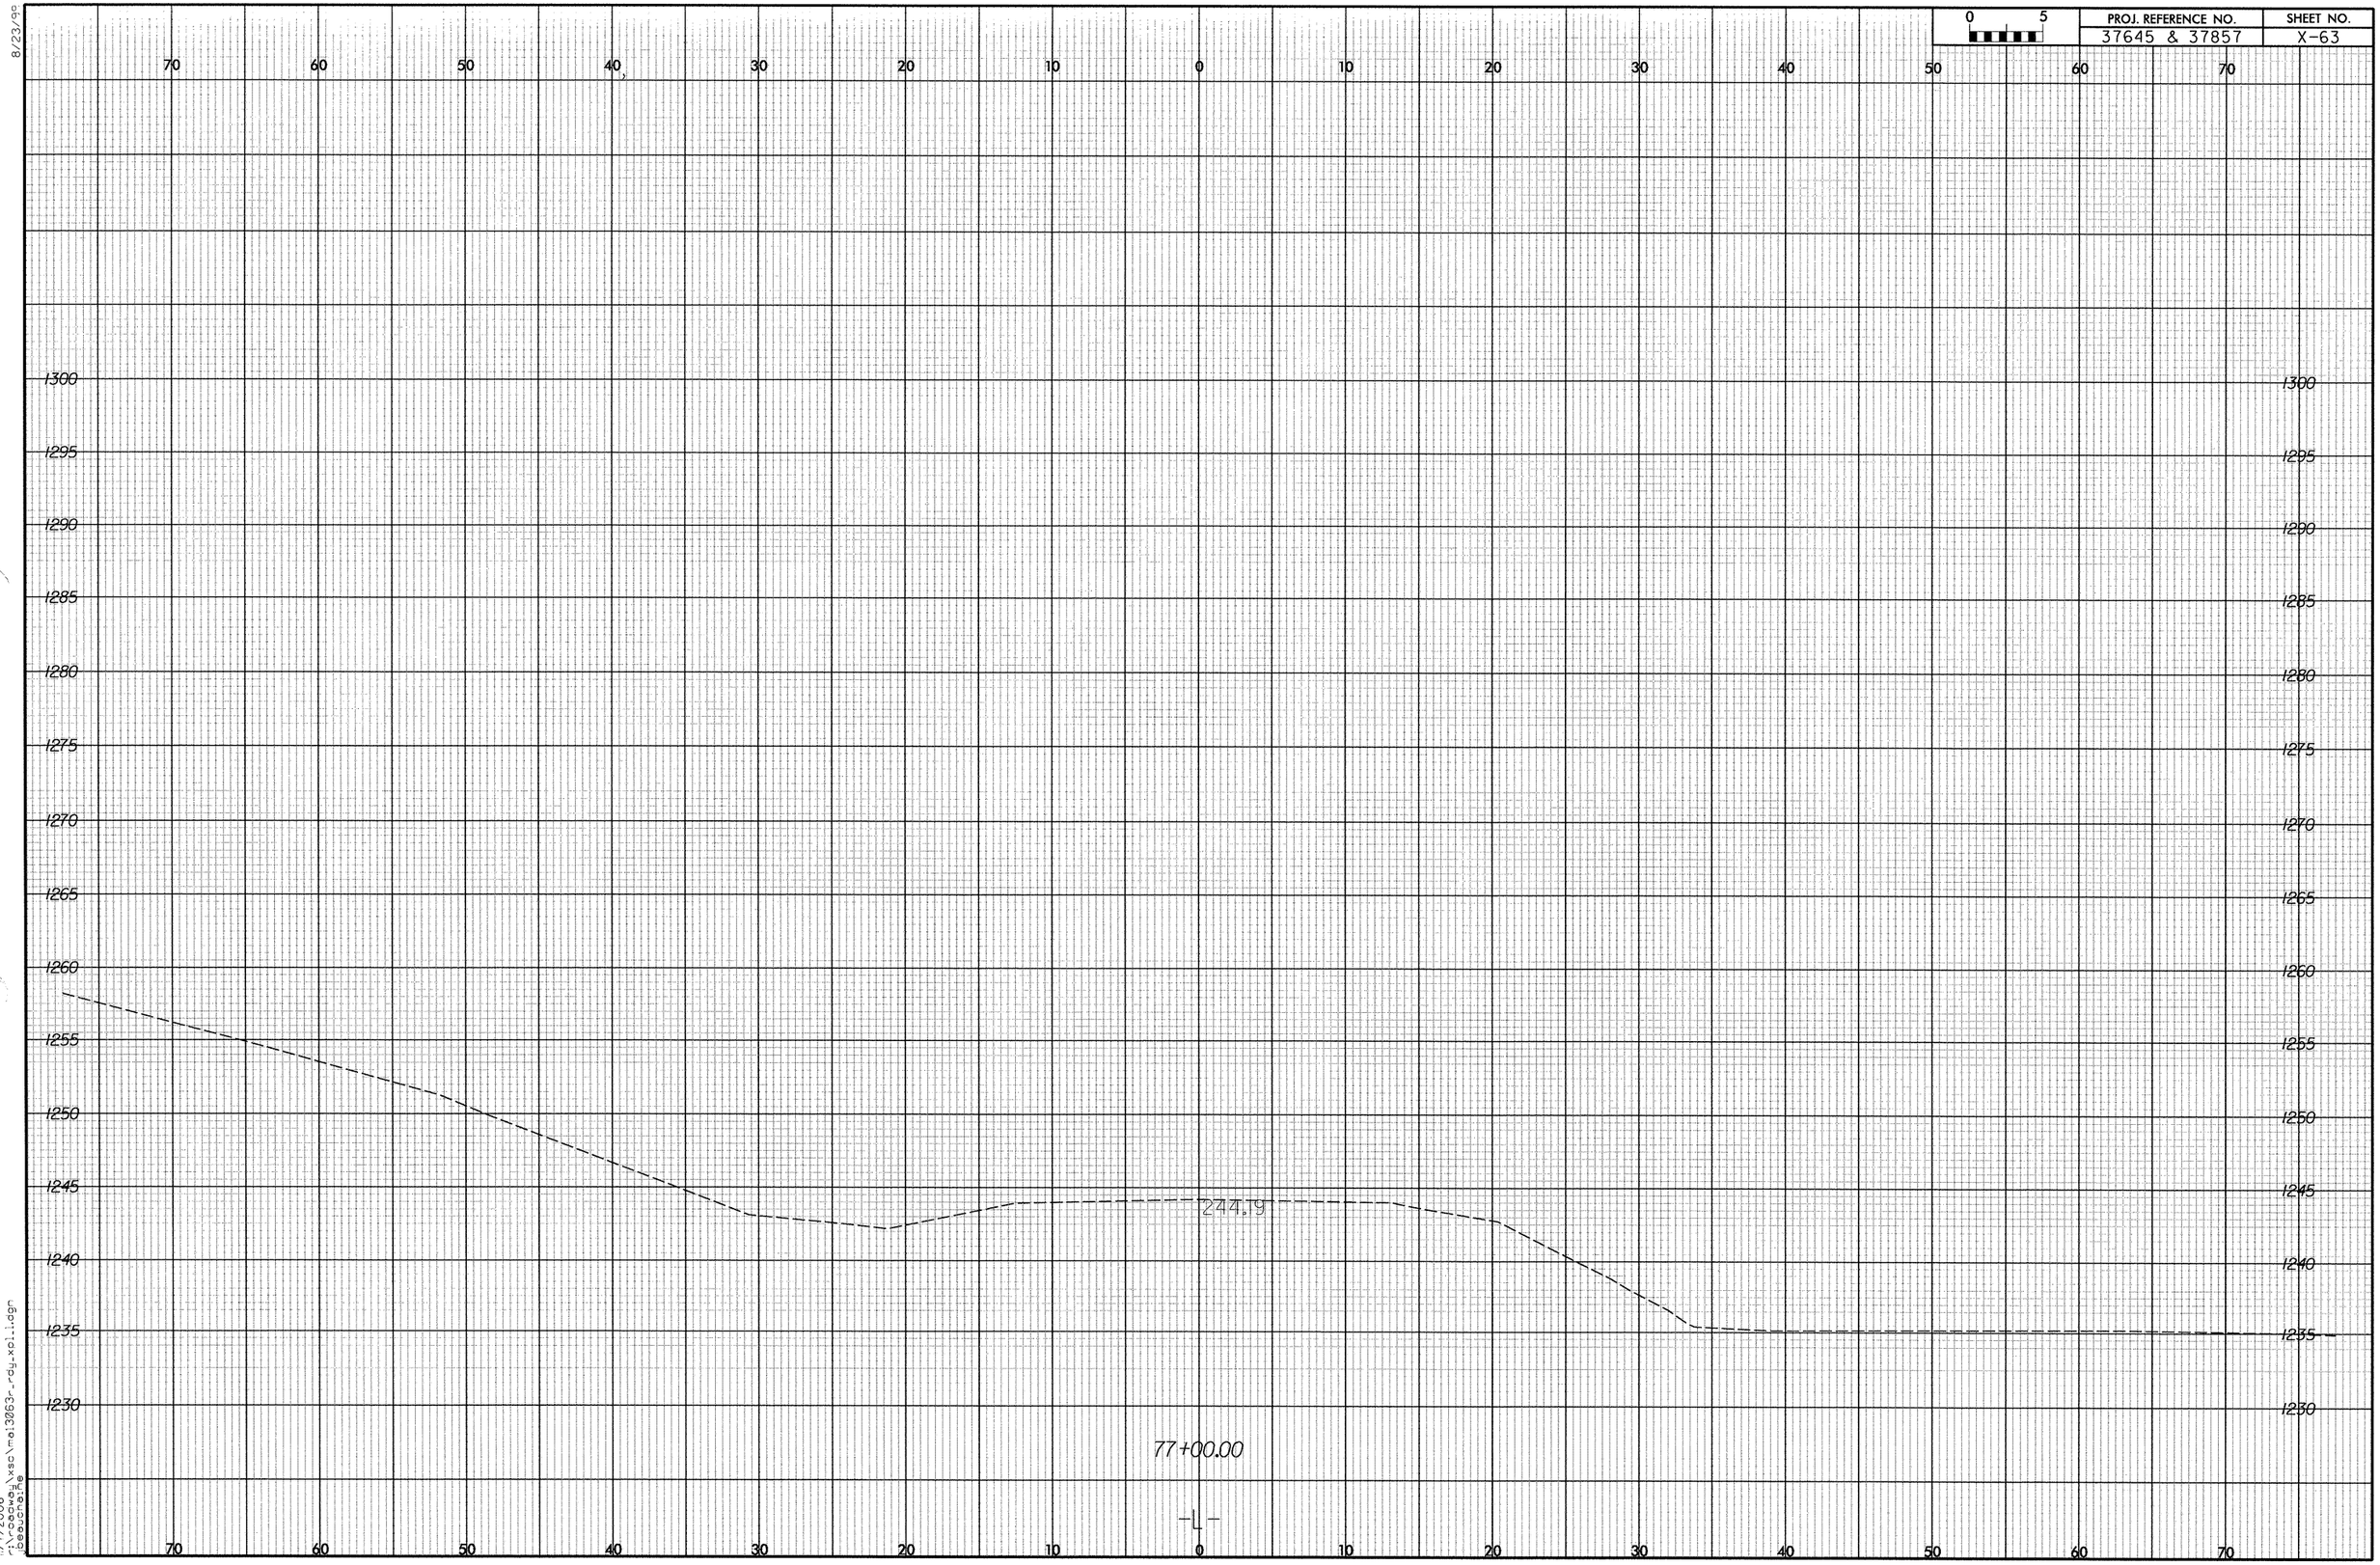

8/23/99

11/7/2006
r:\roadway\xsc\mai3063r_rdy_xpl1.dgn
jbeauchaine

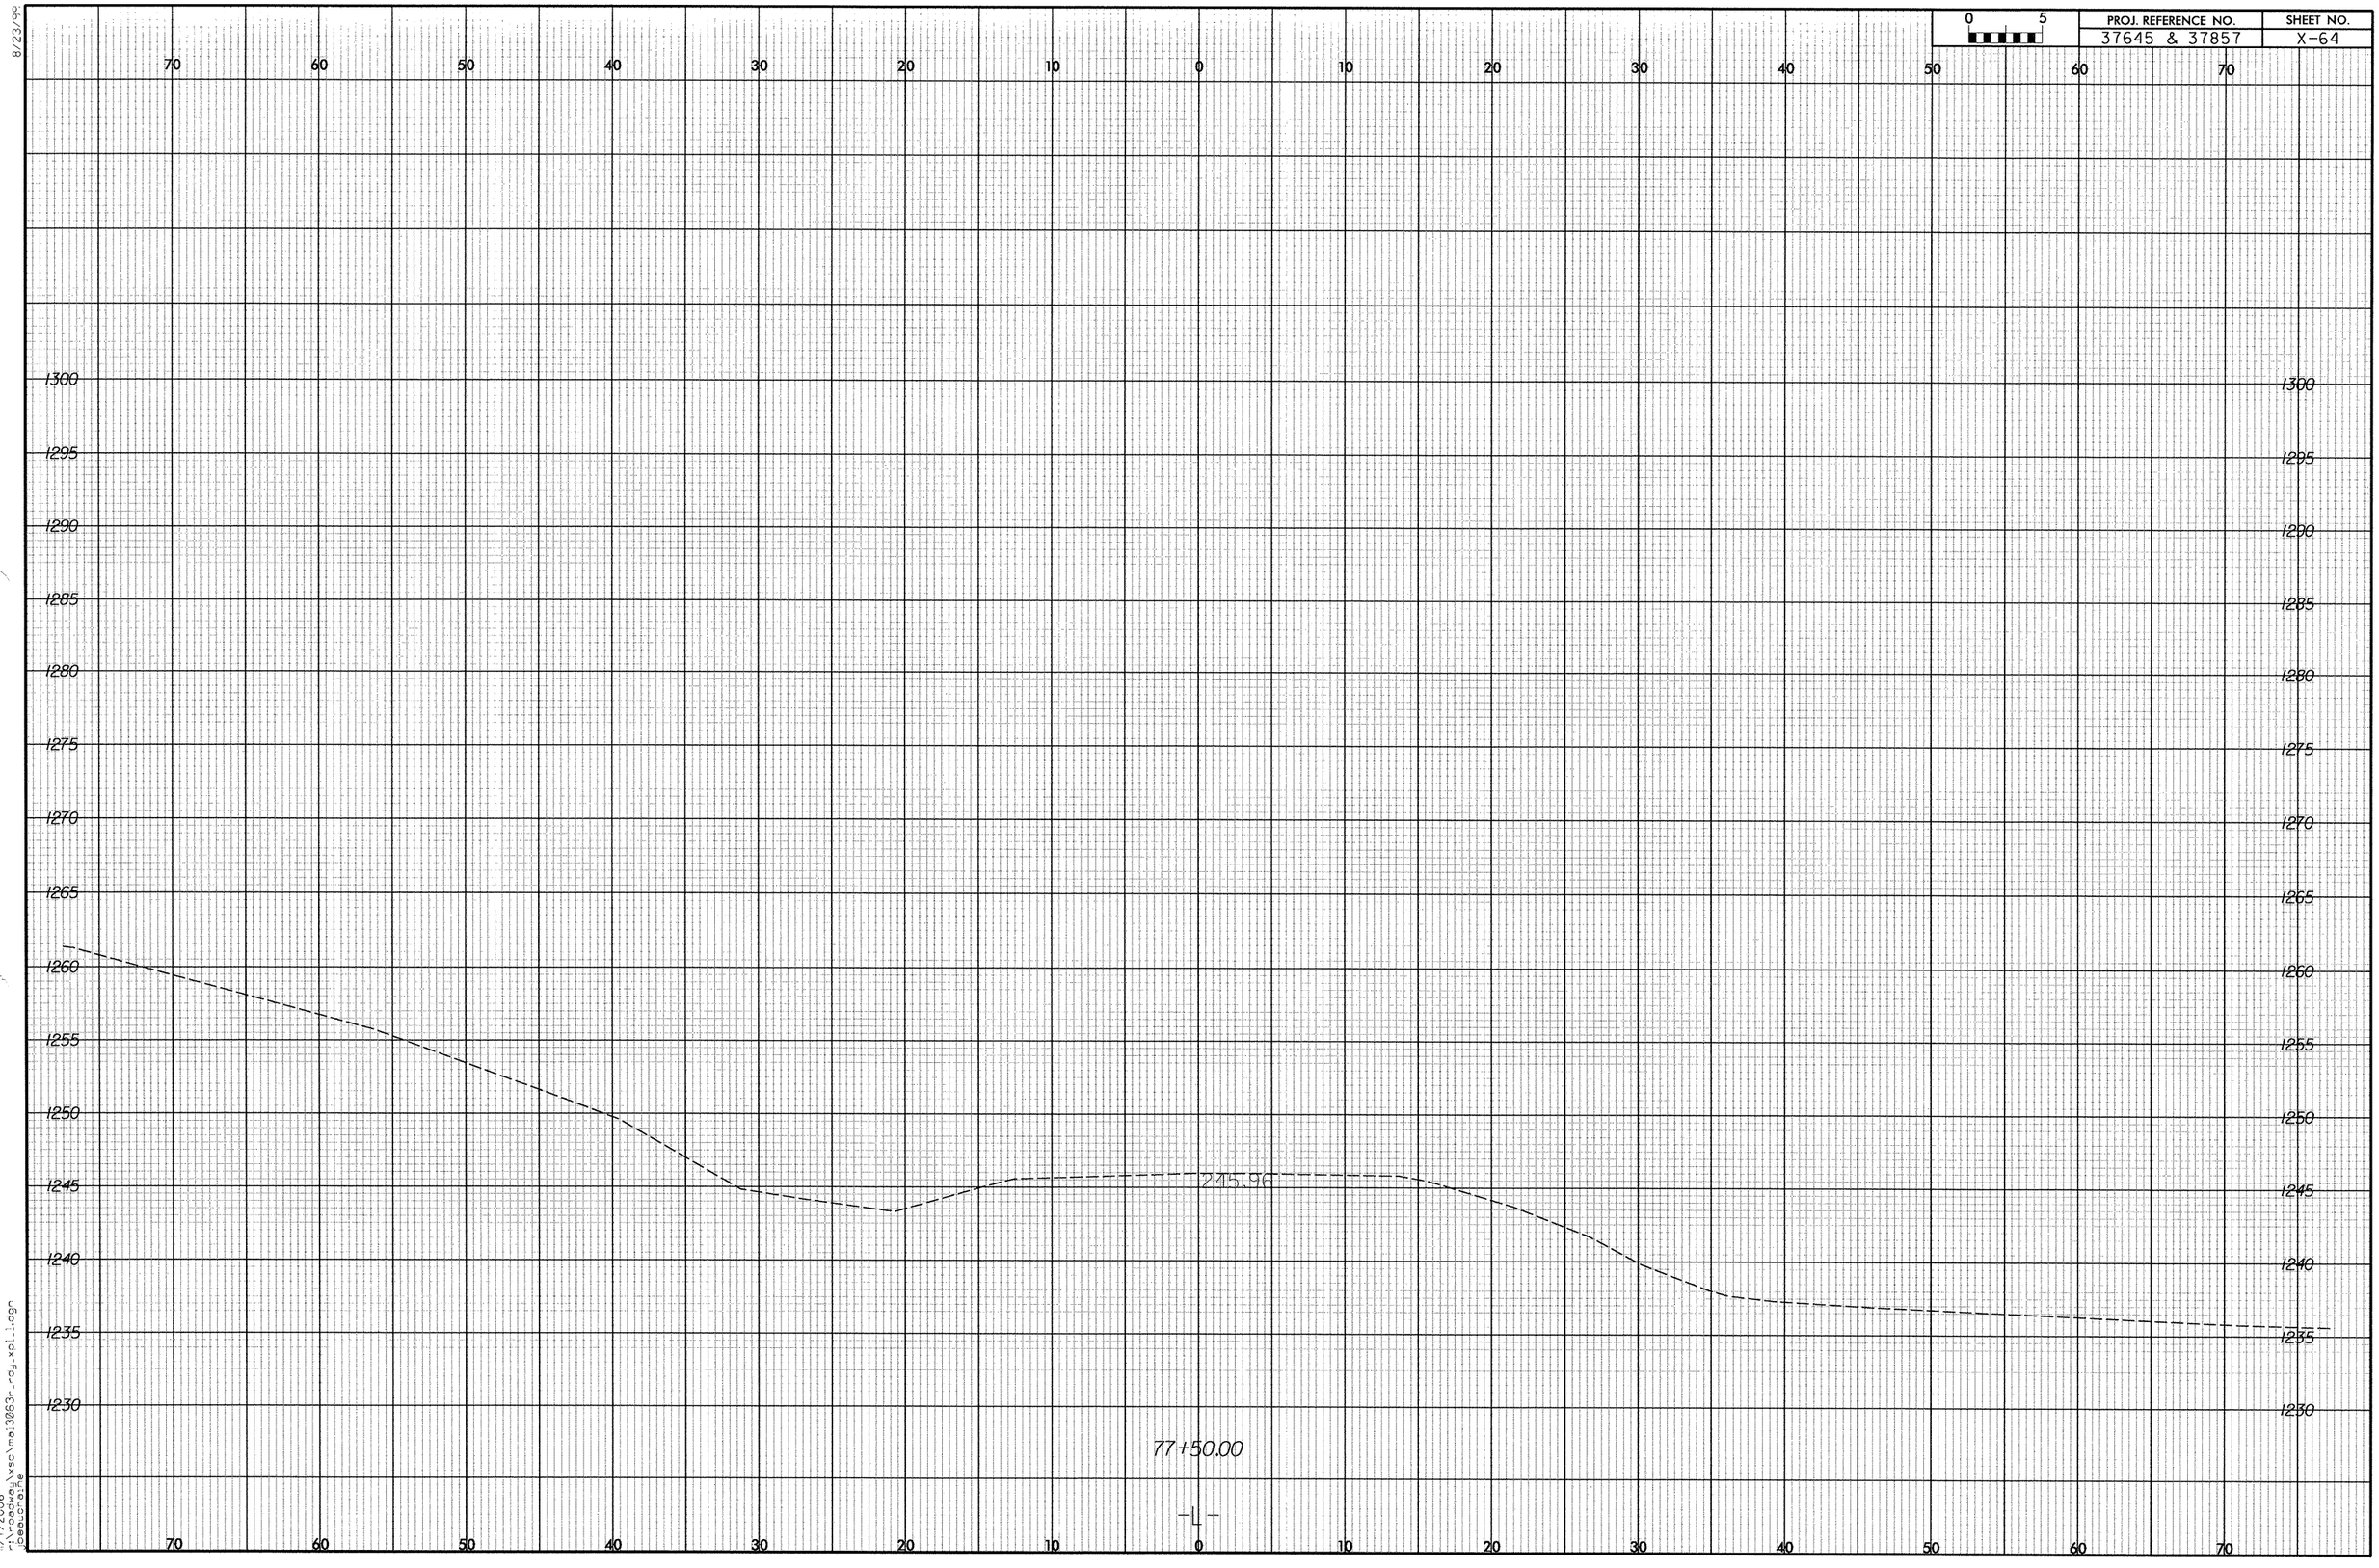

PROJ. REFERENCE NO.
37645 & 37857
SHEET NO.
X-64
0 5
70 60 50 40 30 20 10 0 10 20 30 40 50 60 70
1300
1295
1290
1285
1280
1275
1270
1265
1260
1255
1250
1245
1240
1235
1230
245.96
77+50.00
-L-

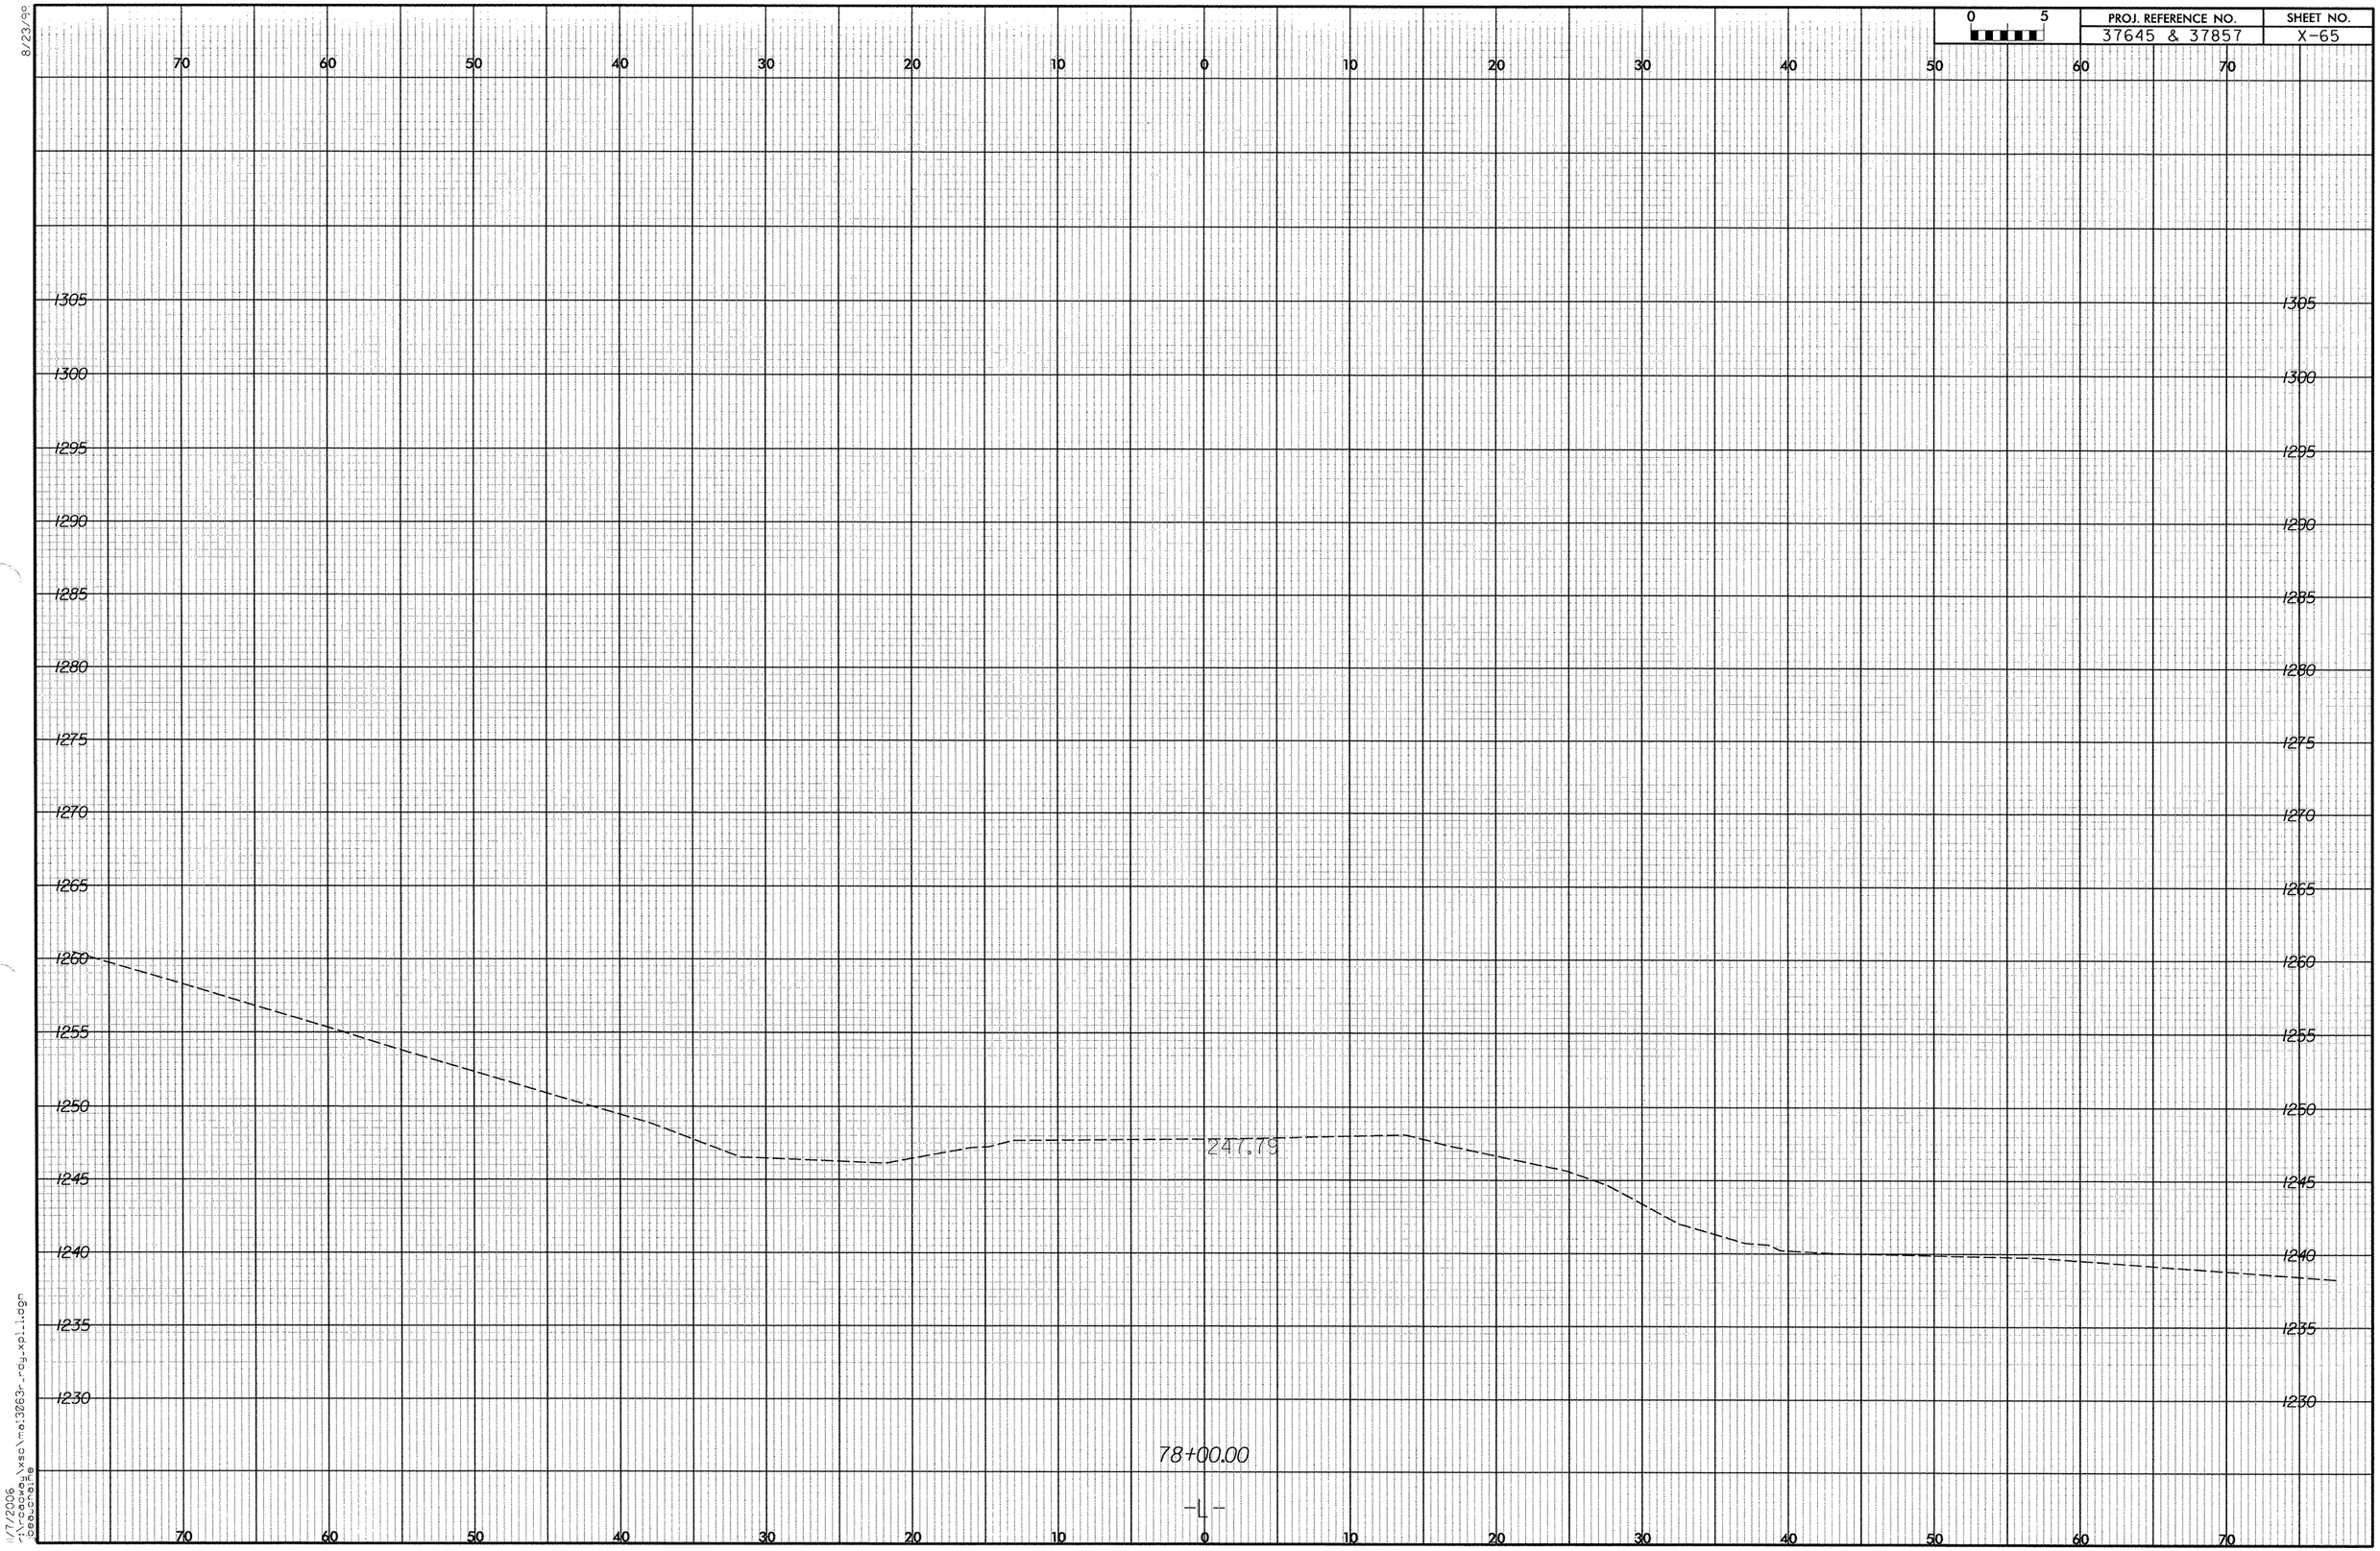

8/23/99

11/7/2006
r:\roadway\xsc\ma13063r_rdy_xpl1.dgn

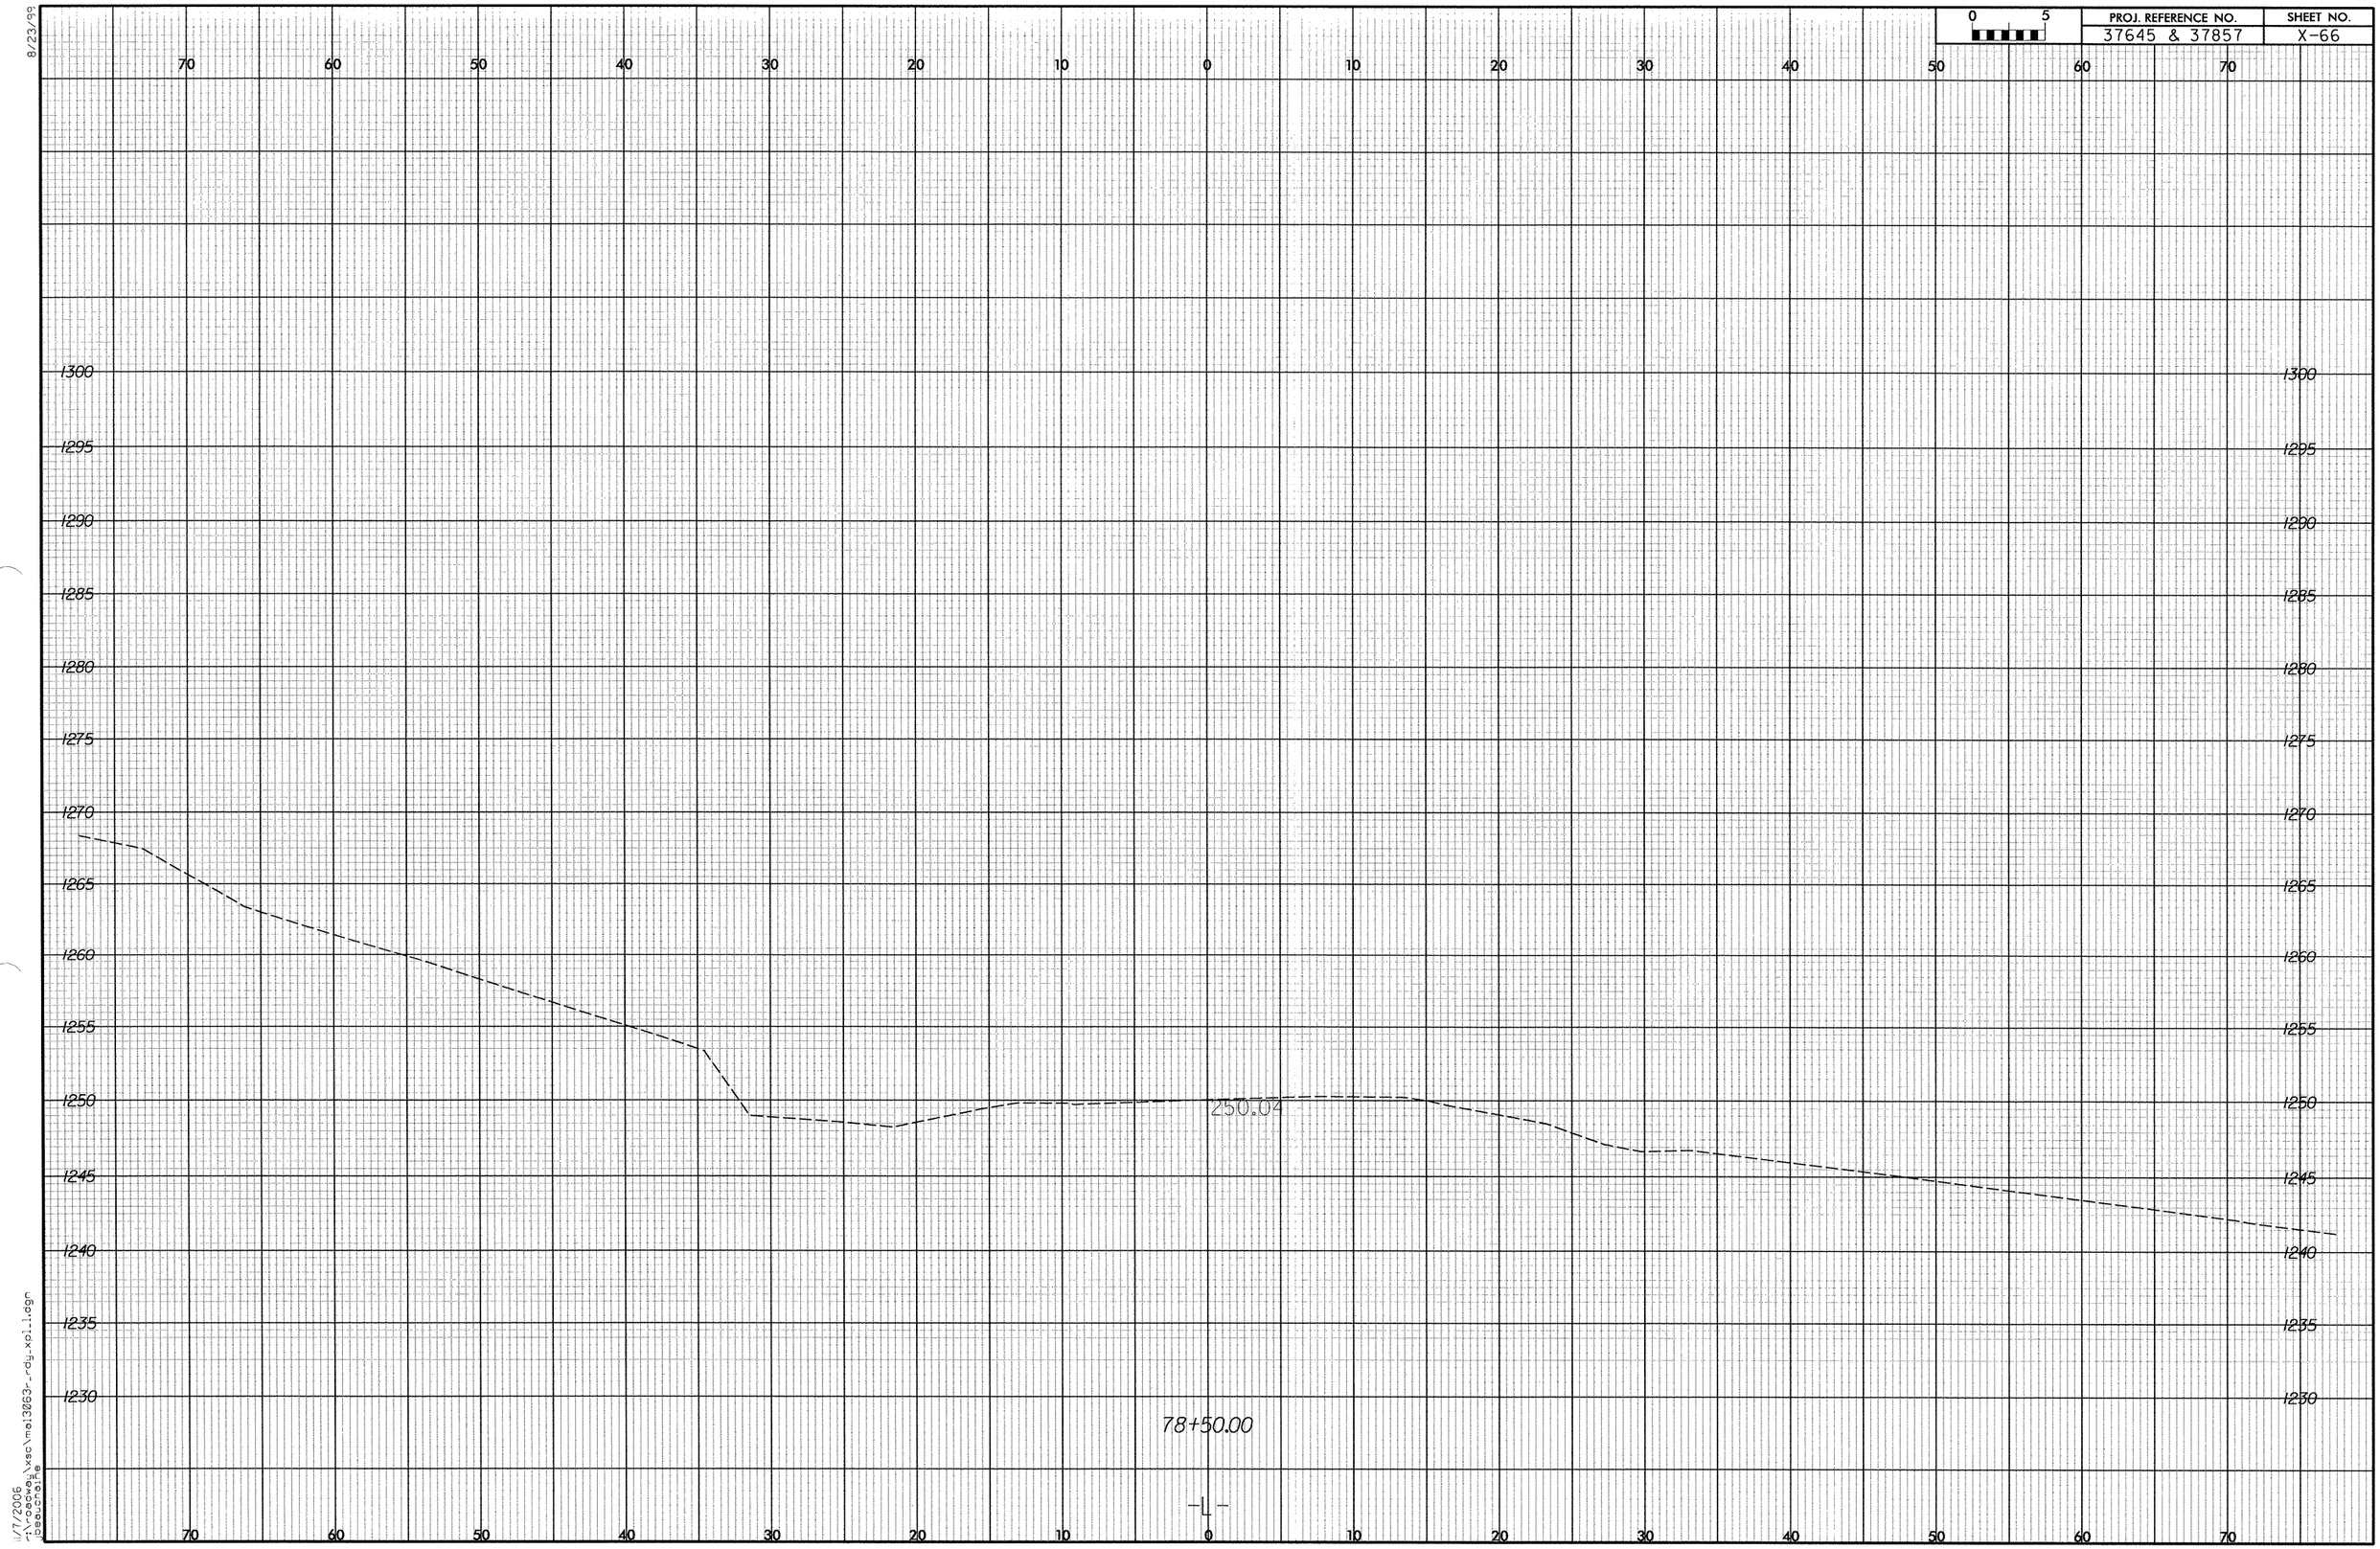

8/23/99

11/7/2006
r:\roadway\xsc\ma13063r_rdy_xpl1.dgn
jbeauchaine

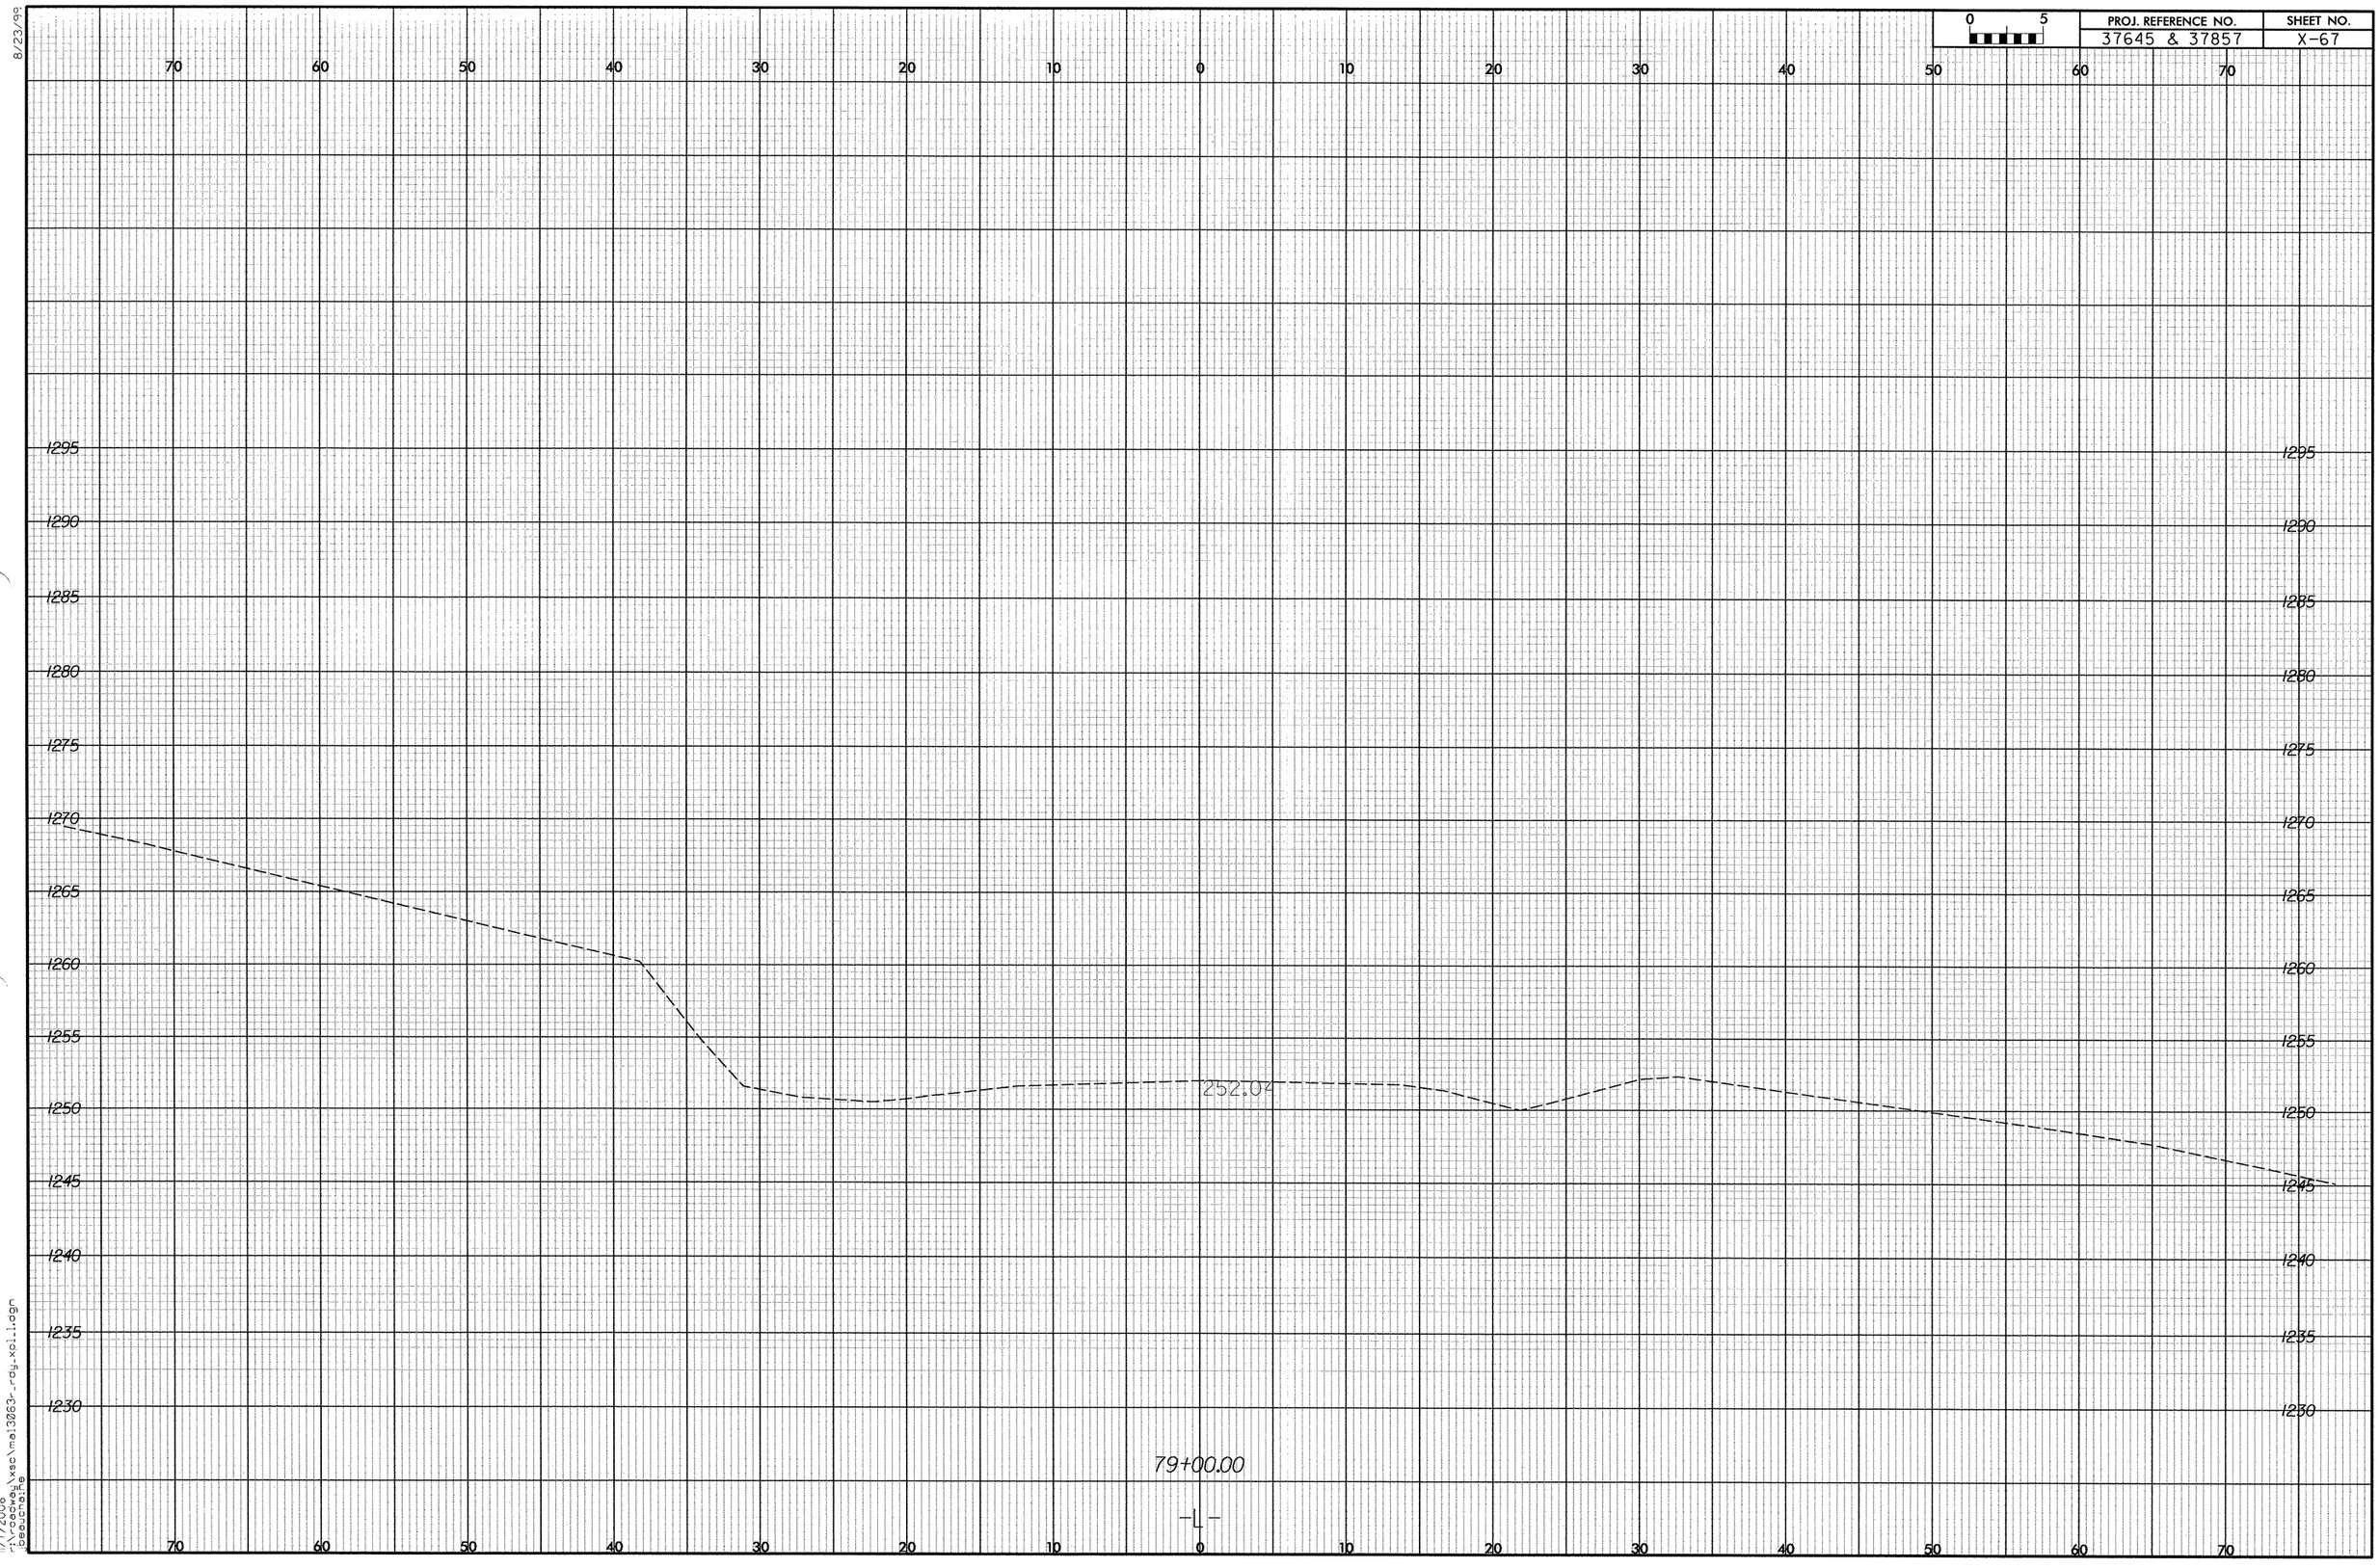

8/23/99

11/7/2006
r:\roadway\xsc\ma13063r_rdy_xpl1.dgn
jbeauchaine

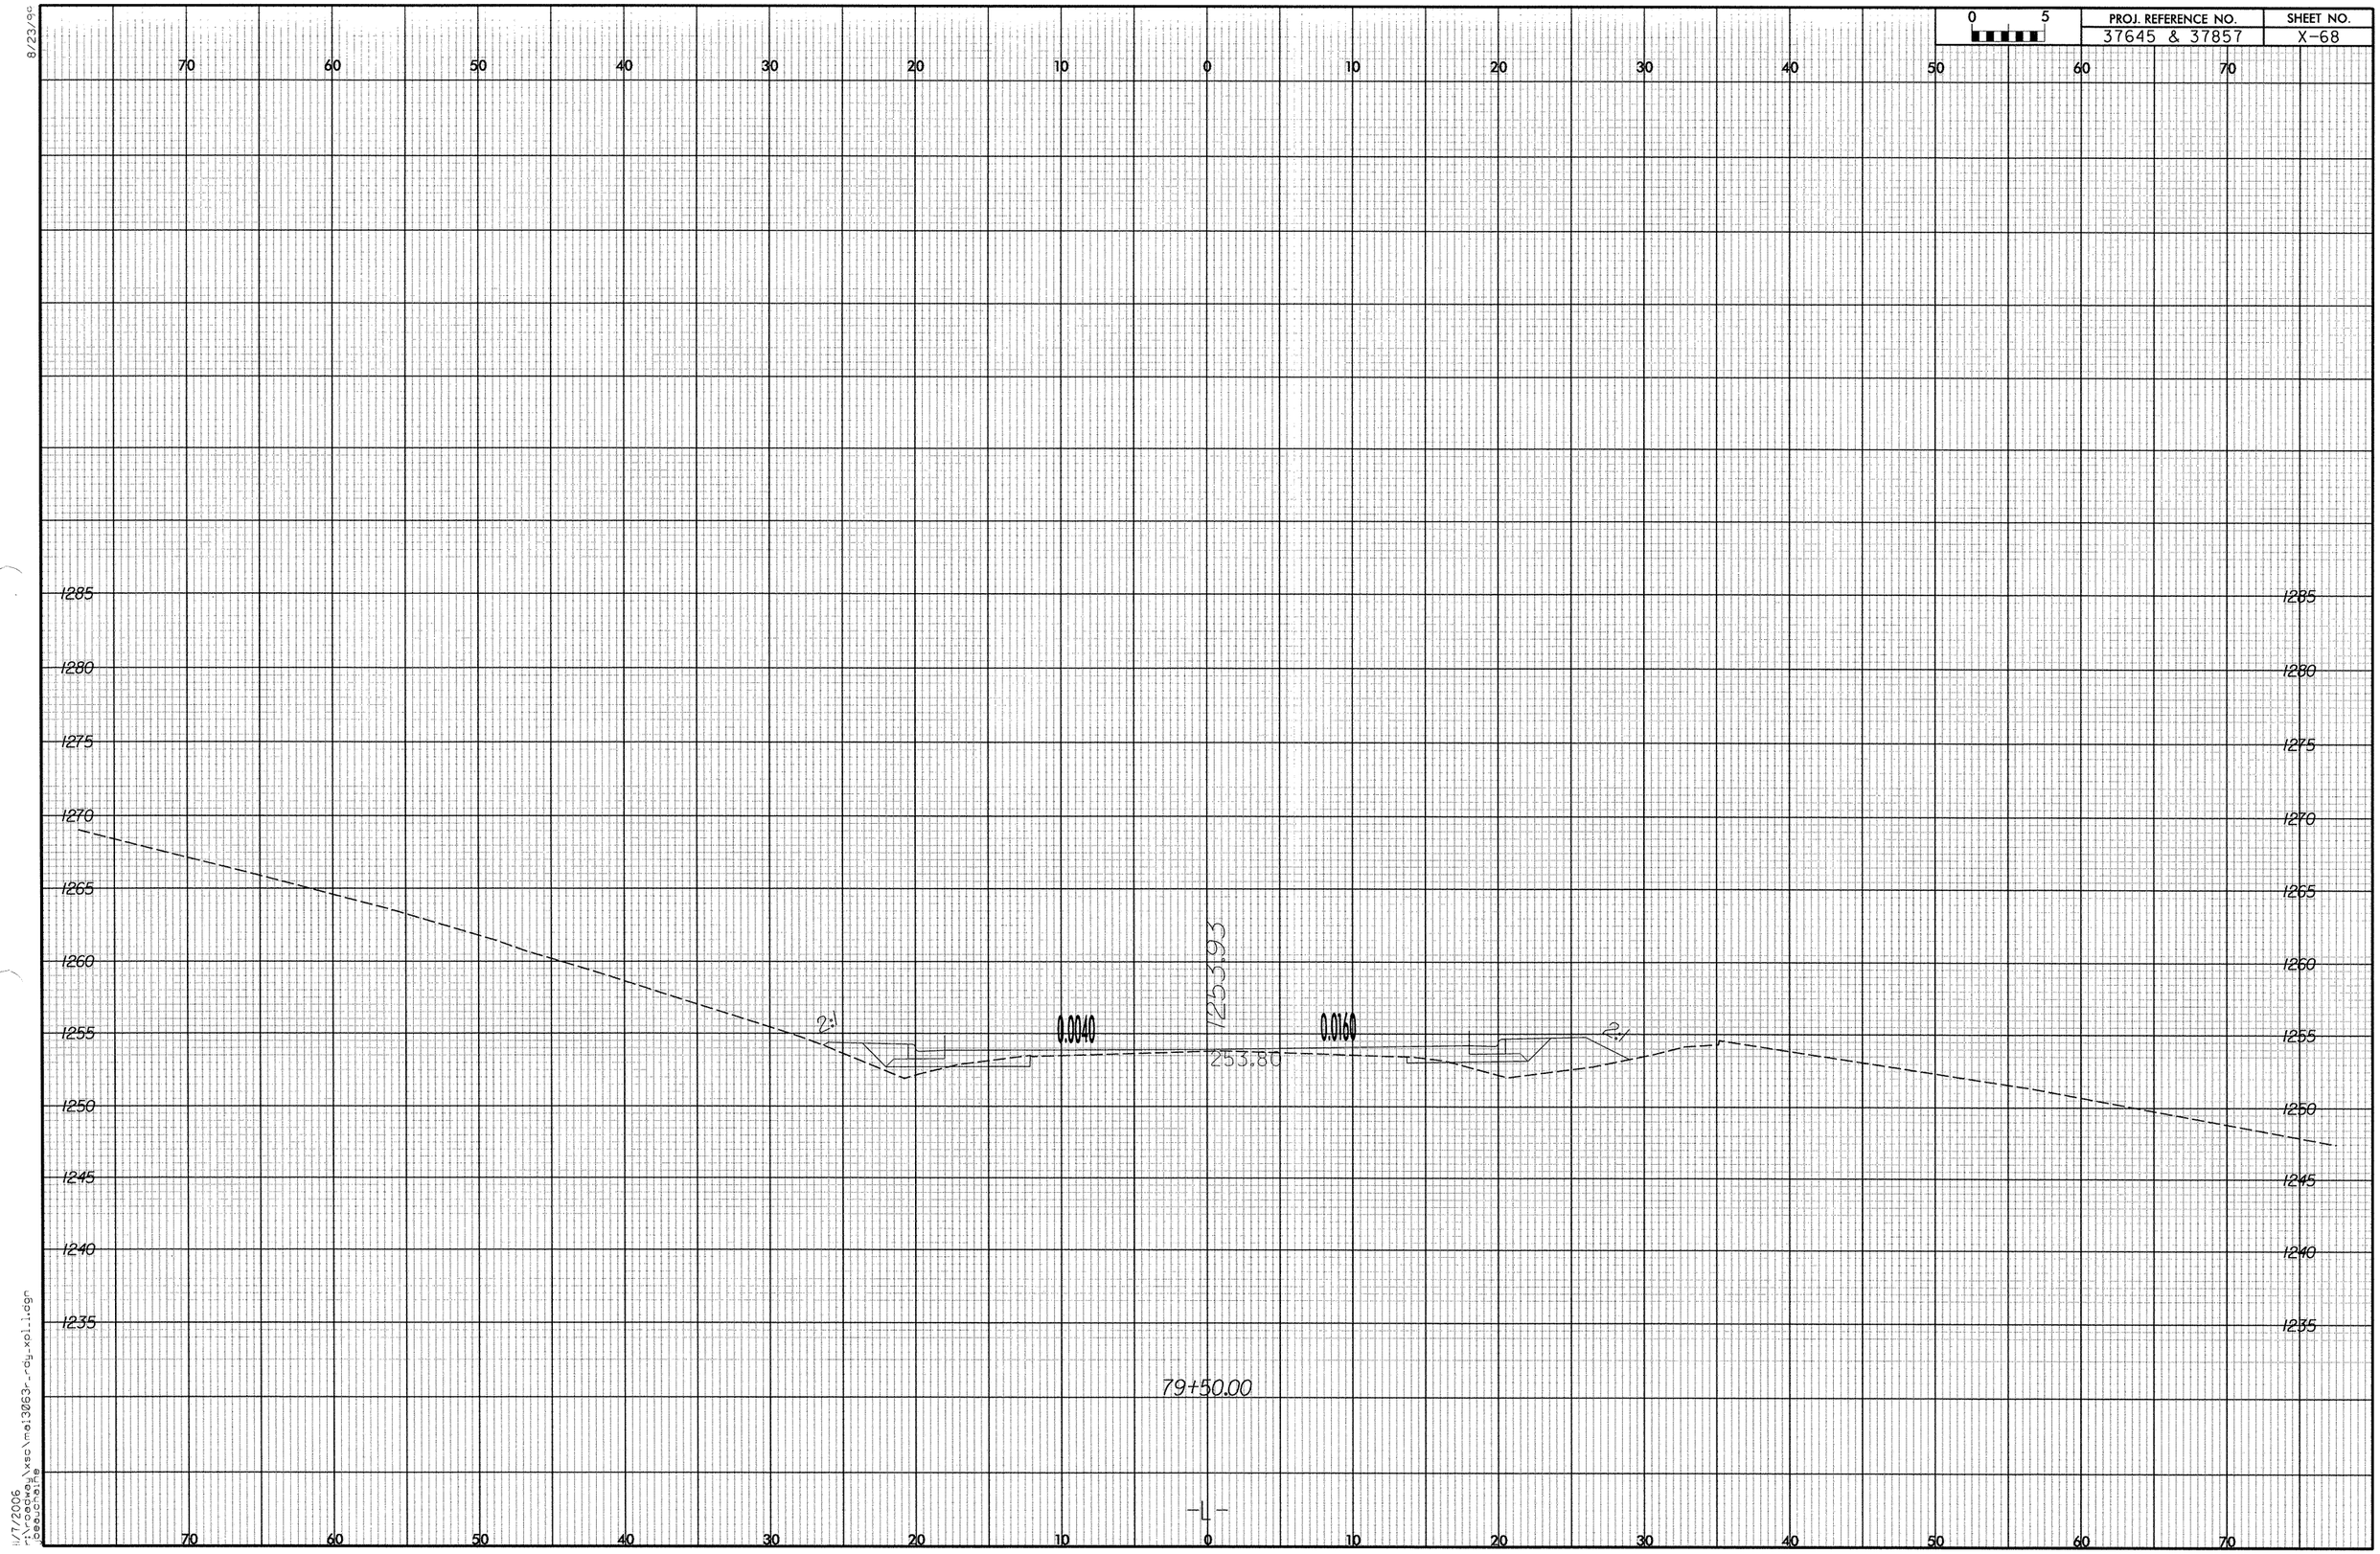

PROJ. REFERENCE NO.
37645 & 37857
SHEET NO.
X-68
0 5
70 60 50 40 30 20 10 0 10 20 30 40 50 60 70
1285
1280
1275
1270
1265
1260
1255
1250
1245
1240
1235
2:1
0.0040
1253.93
0.0160
2:1
253.80
79+50.00
-L-

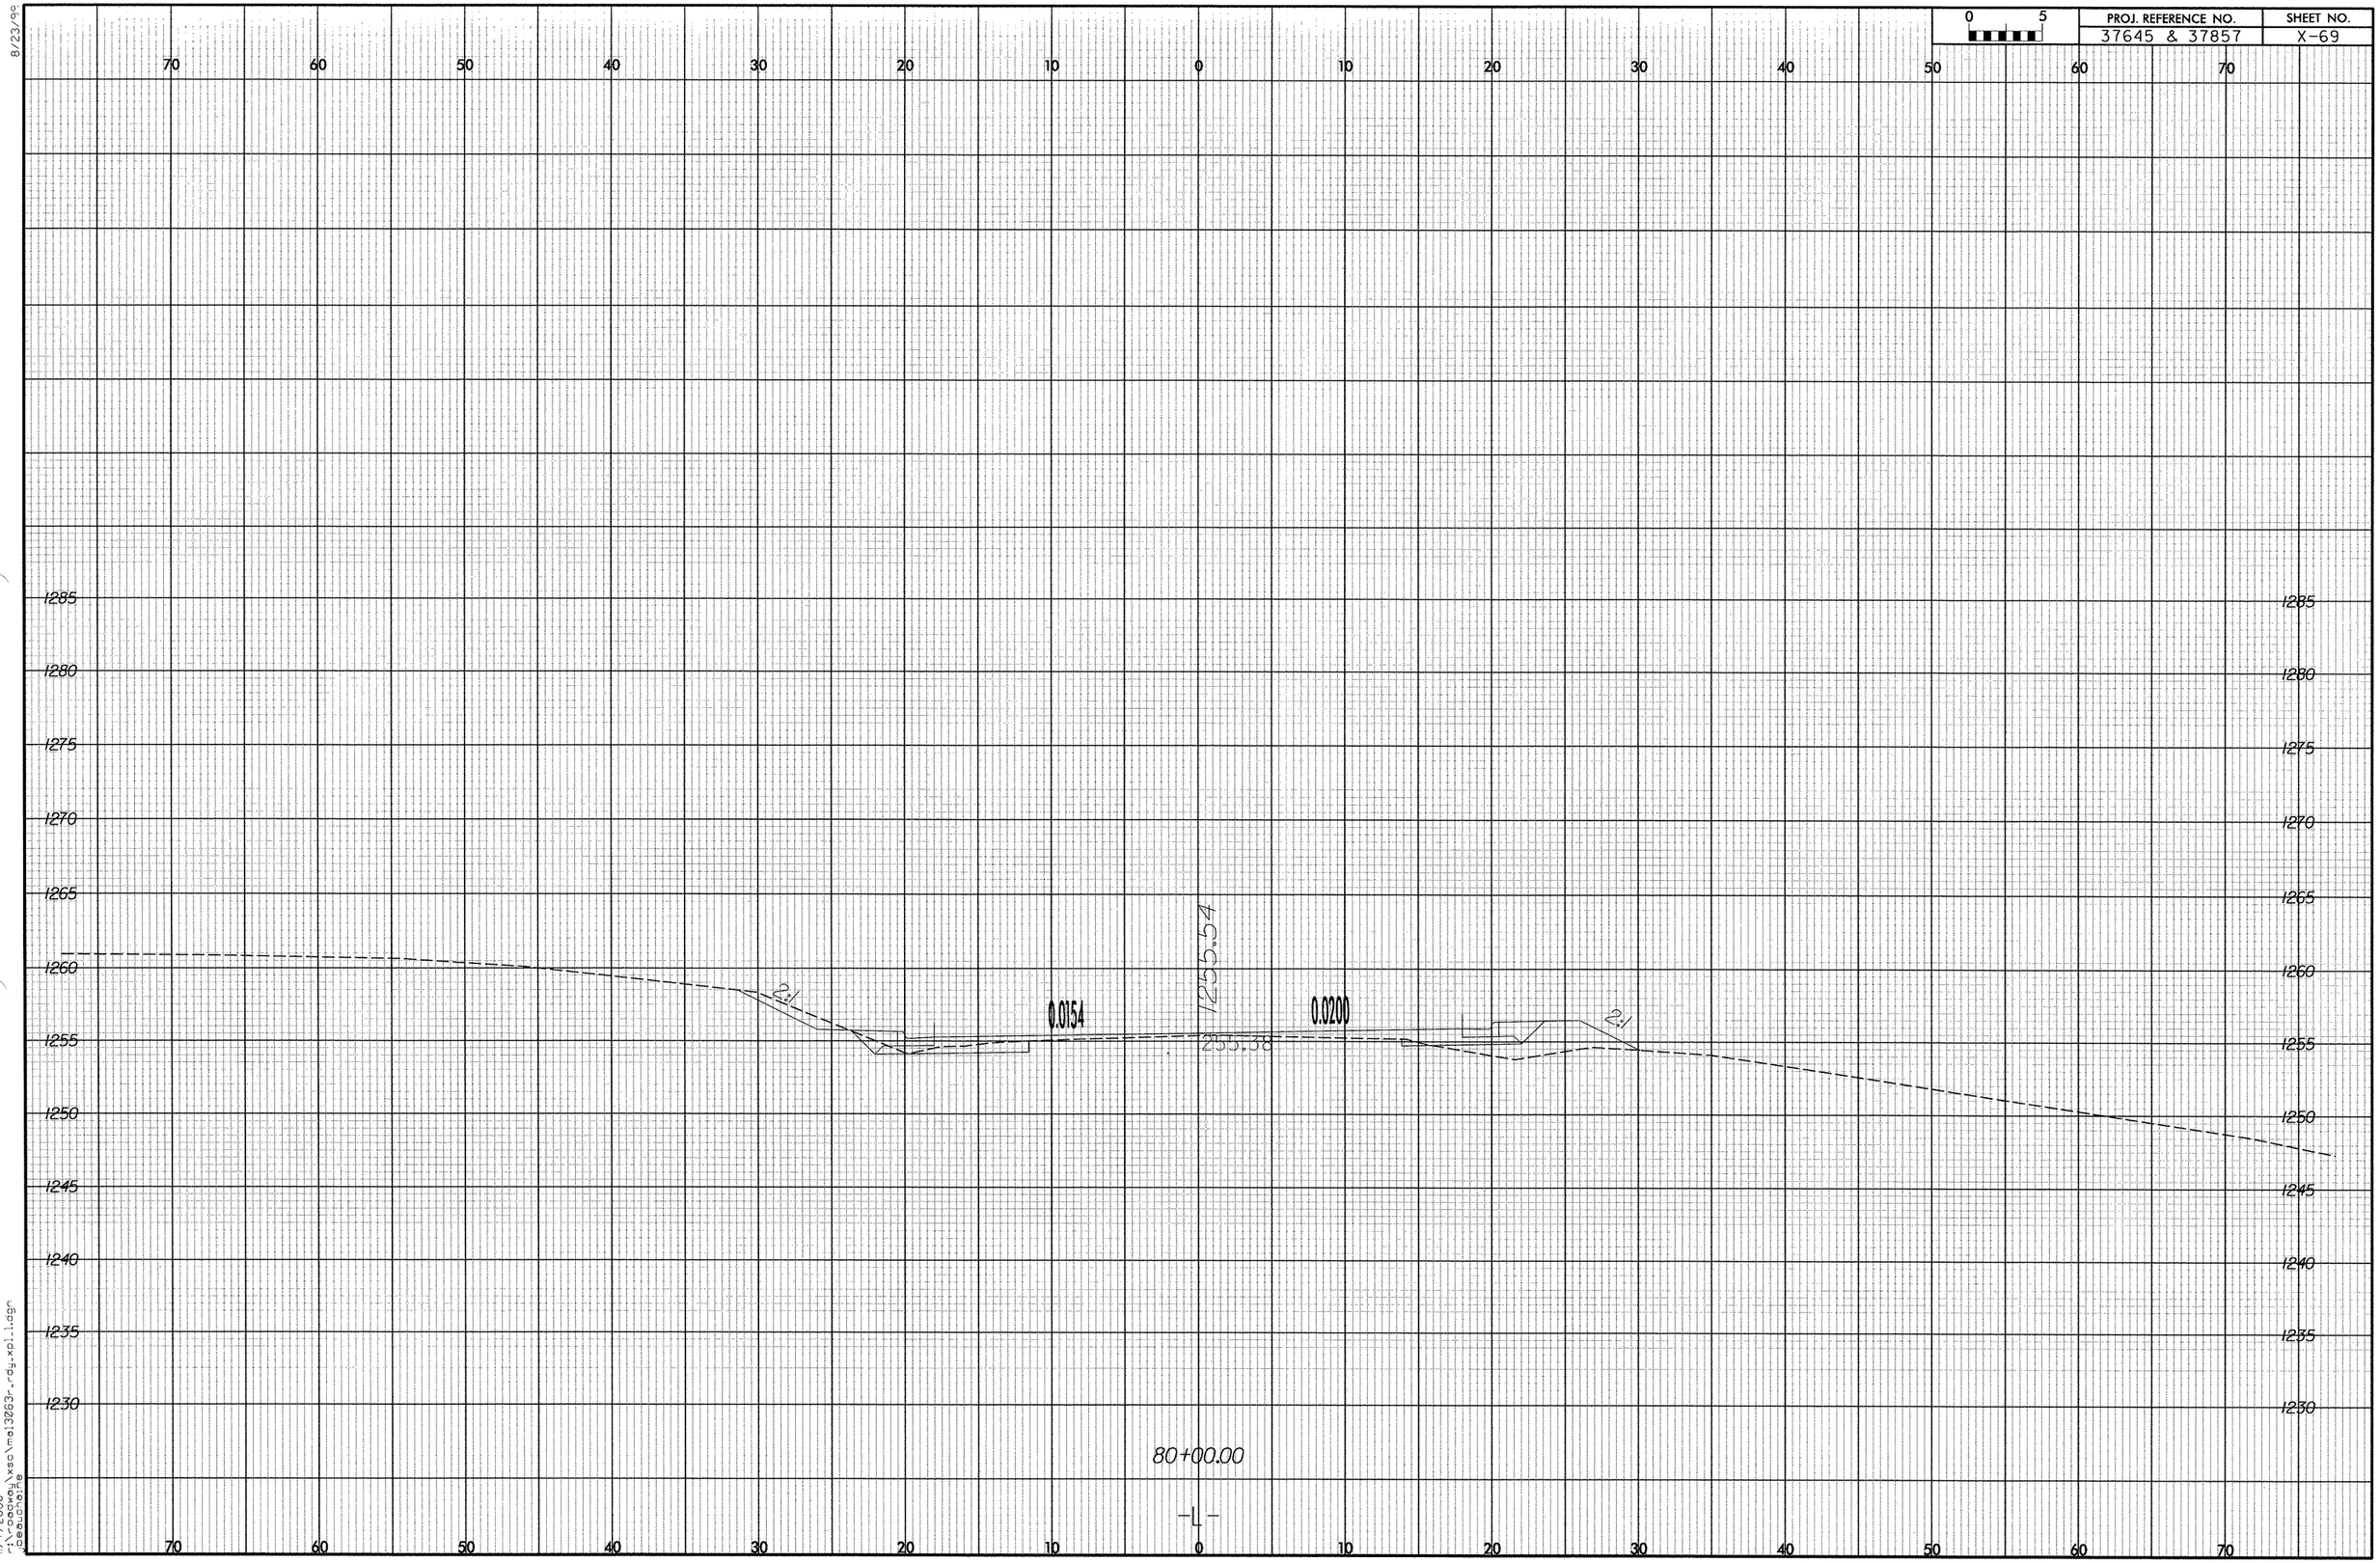

8/23/99

11/7/2006
r:\roadway\xsc\mal3063r_rdy_xpl_1.dgn
jbeauchaine

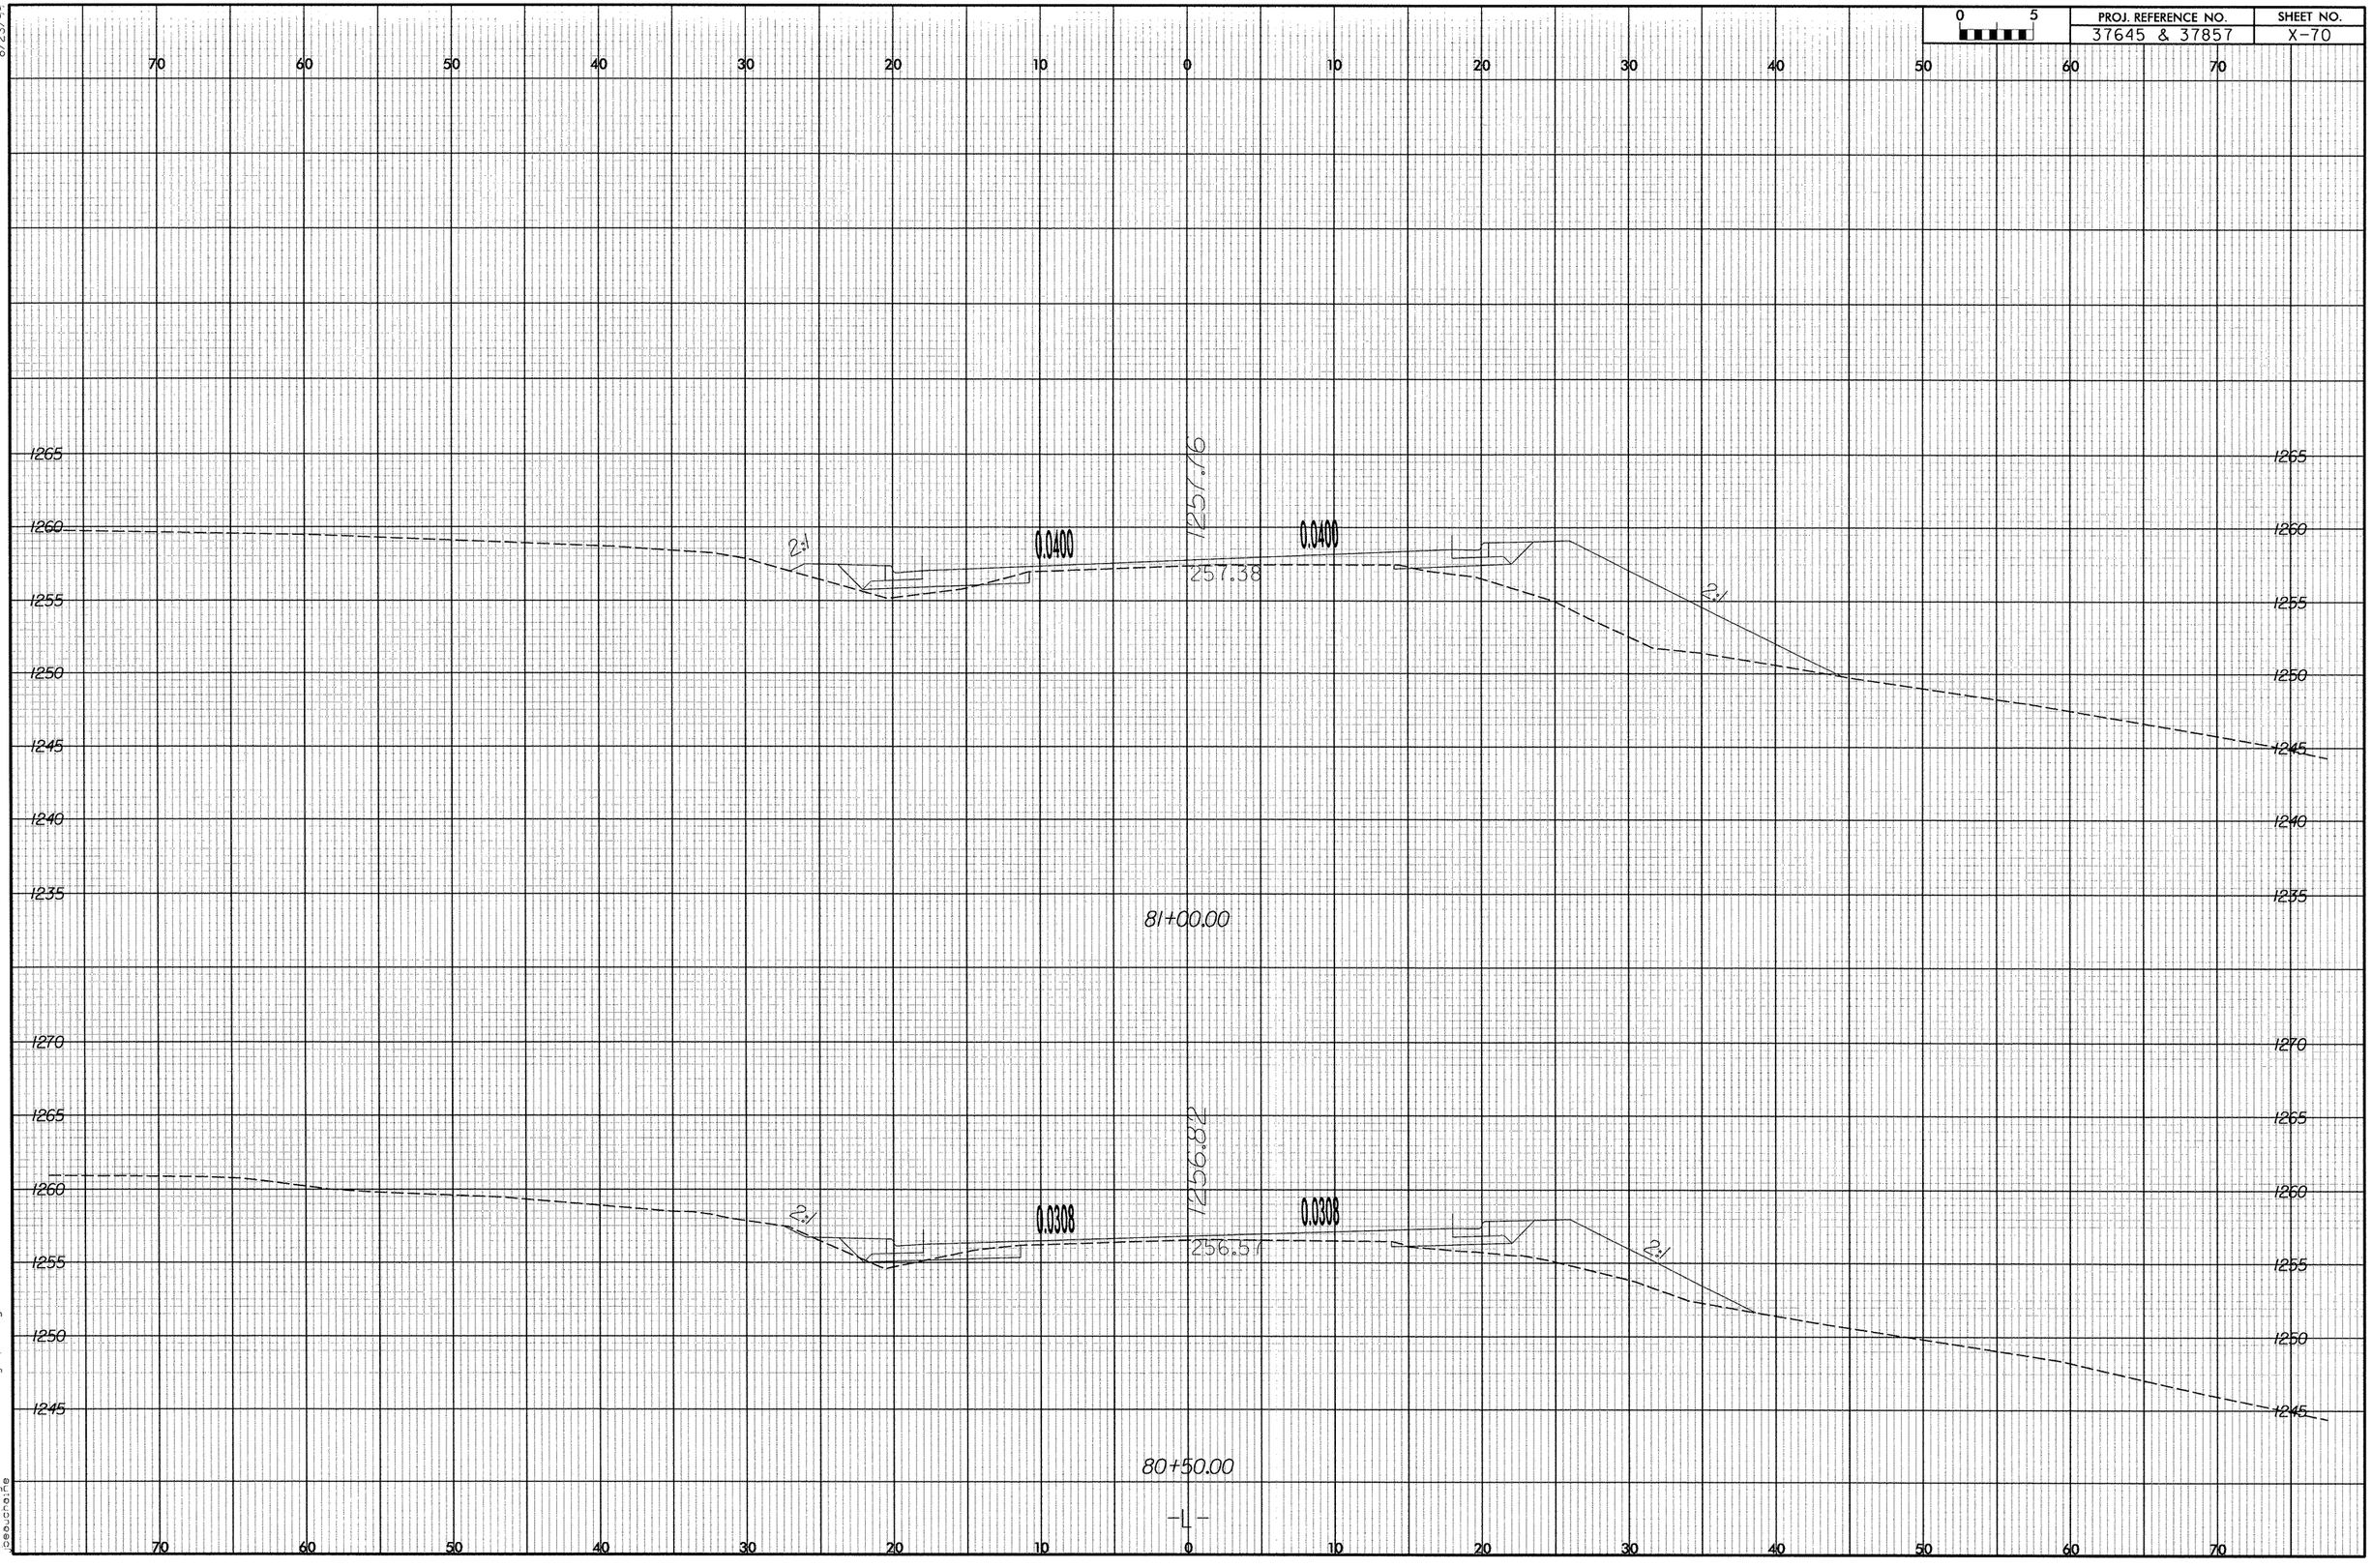

PROJ. REFERENCE NO.
37645 & 37857
SHEET NO.
X-70
0 5
1257.76
0.0400
0.0400
257.38
2:1
2:1
81+00.00
1256.82
0.0308
0.0308
256.57
2:1
2:1
80+50.00
-L-

8/23/99

0 5	PROJ. REFERENCE NO.	SHEET NO.
	37645 & 37857	X-71

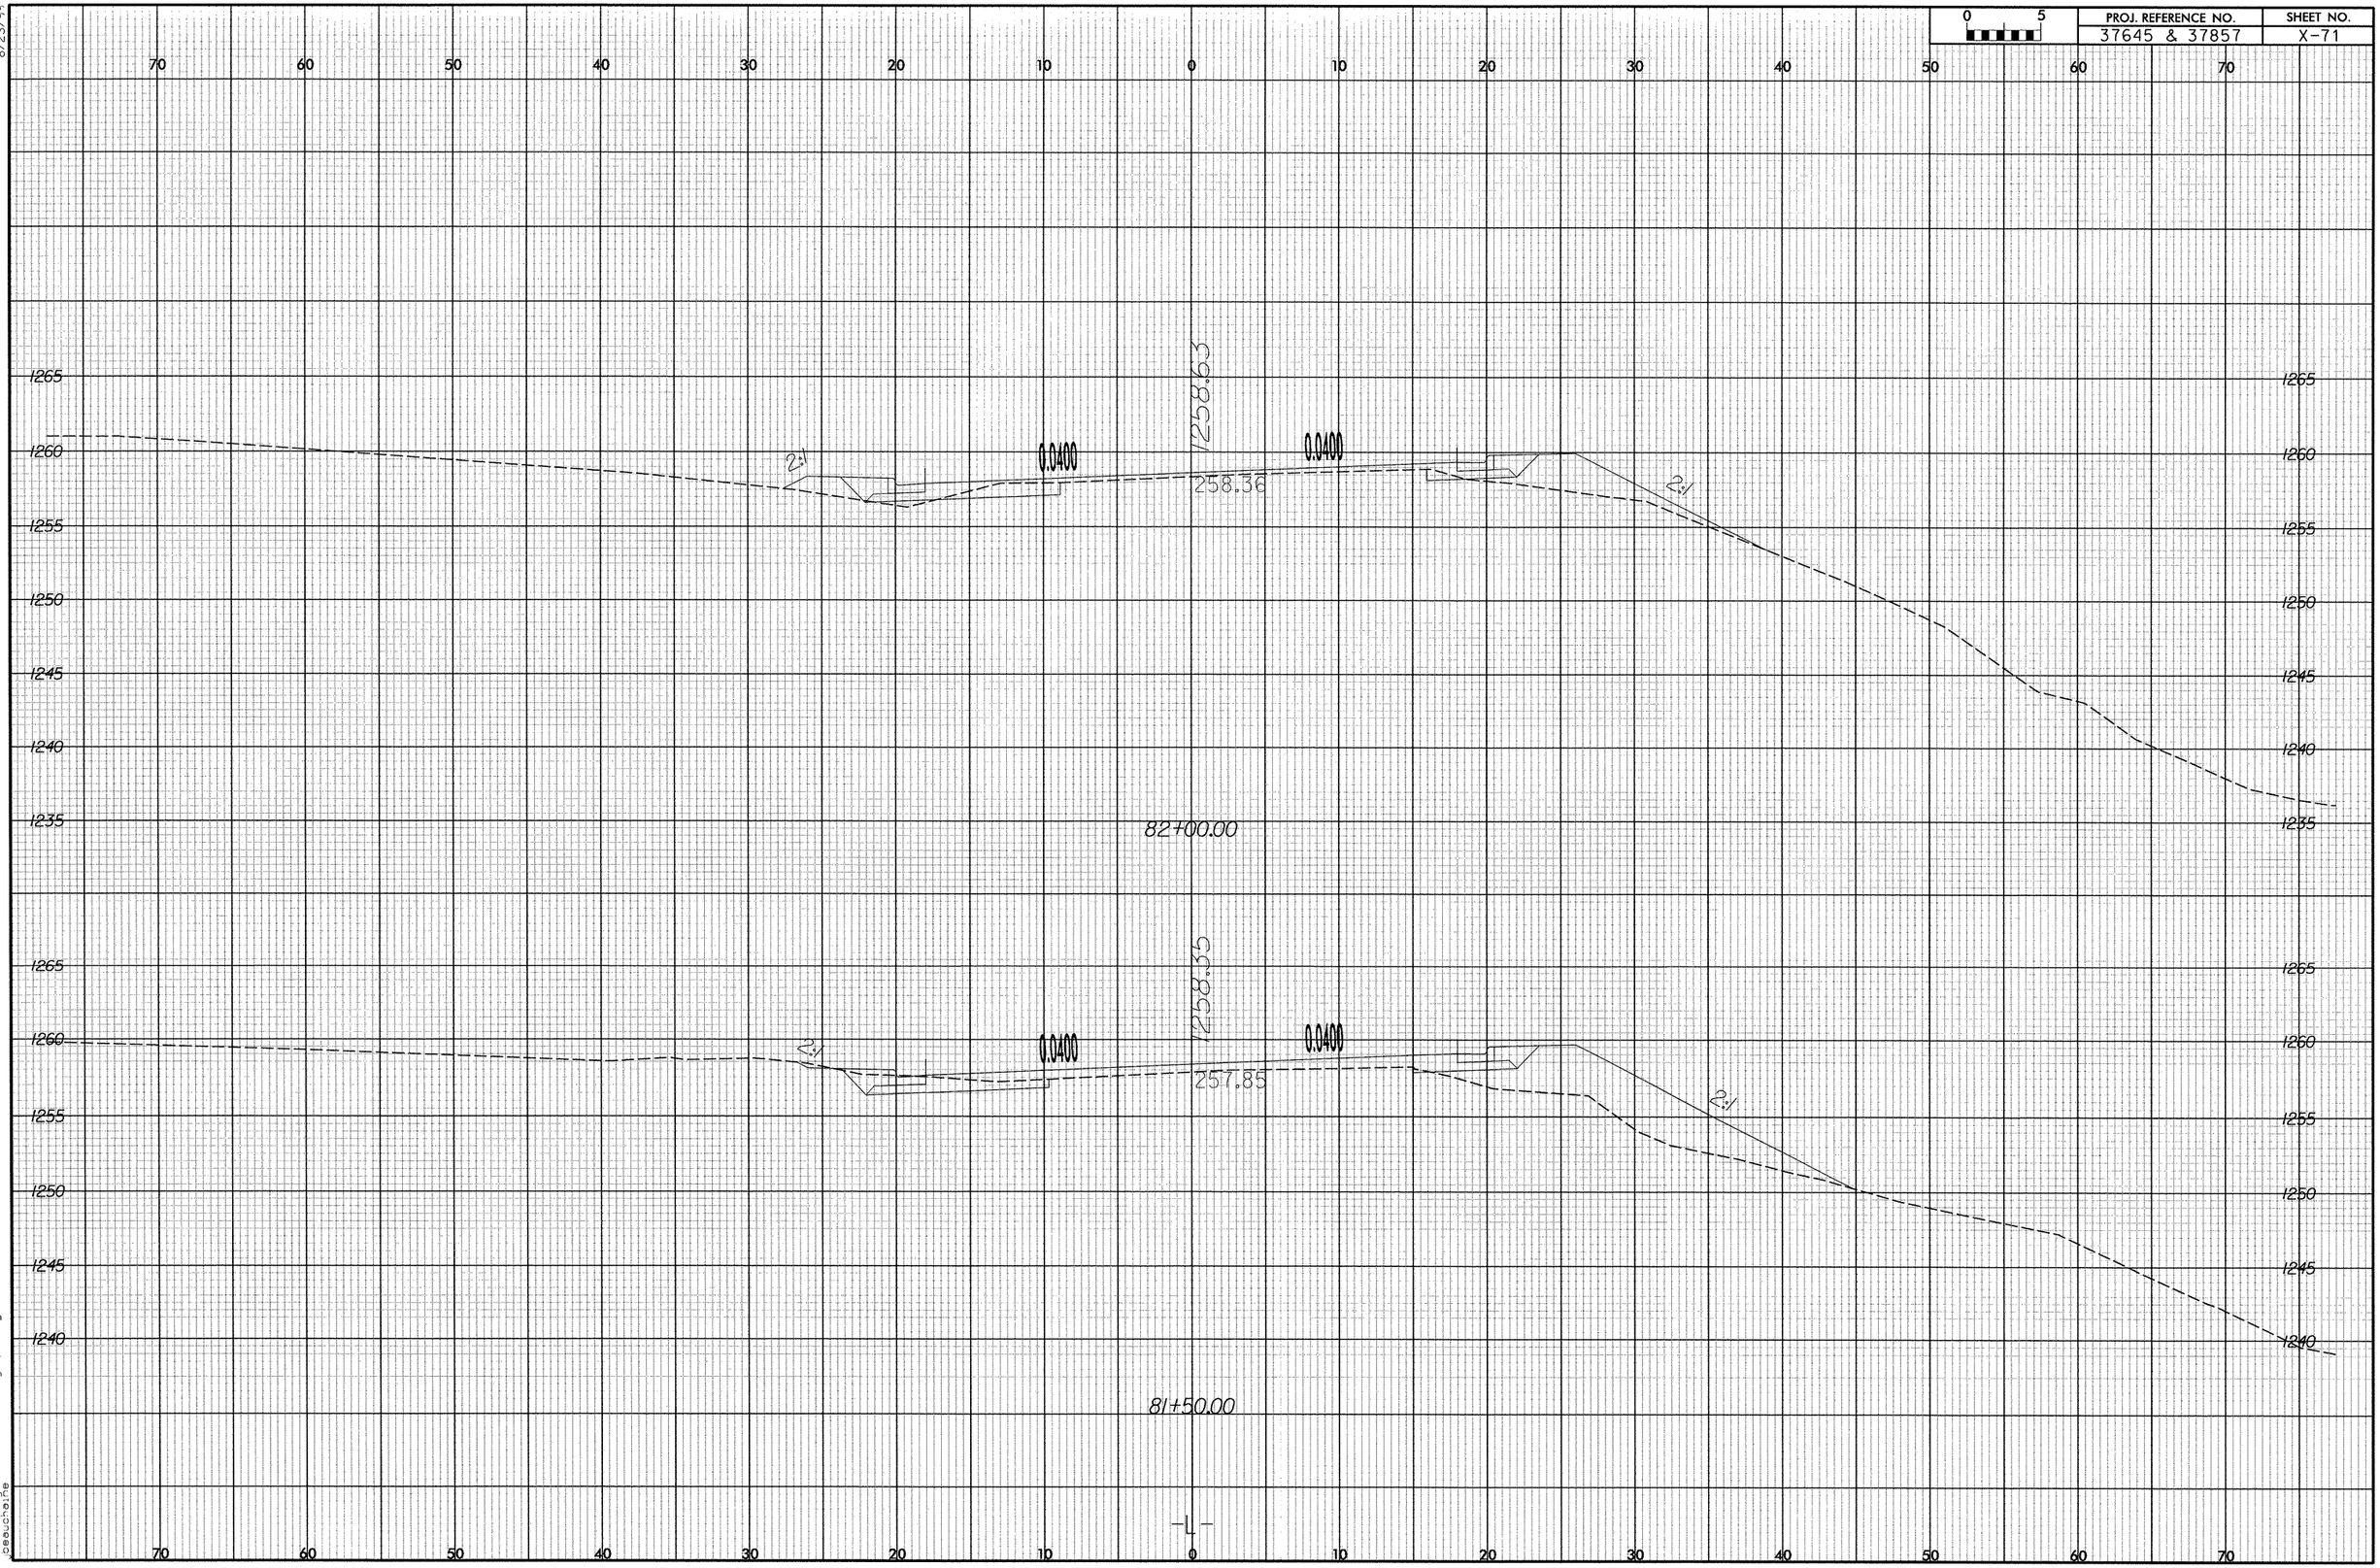

8/7/2006
r:\roadway\xss\mel3063r_rdy_xpl1.dgn
cbeauchaine

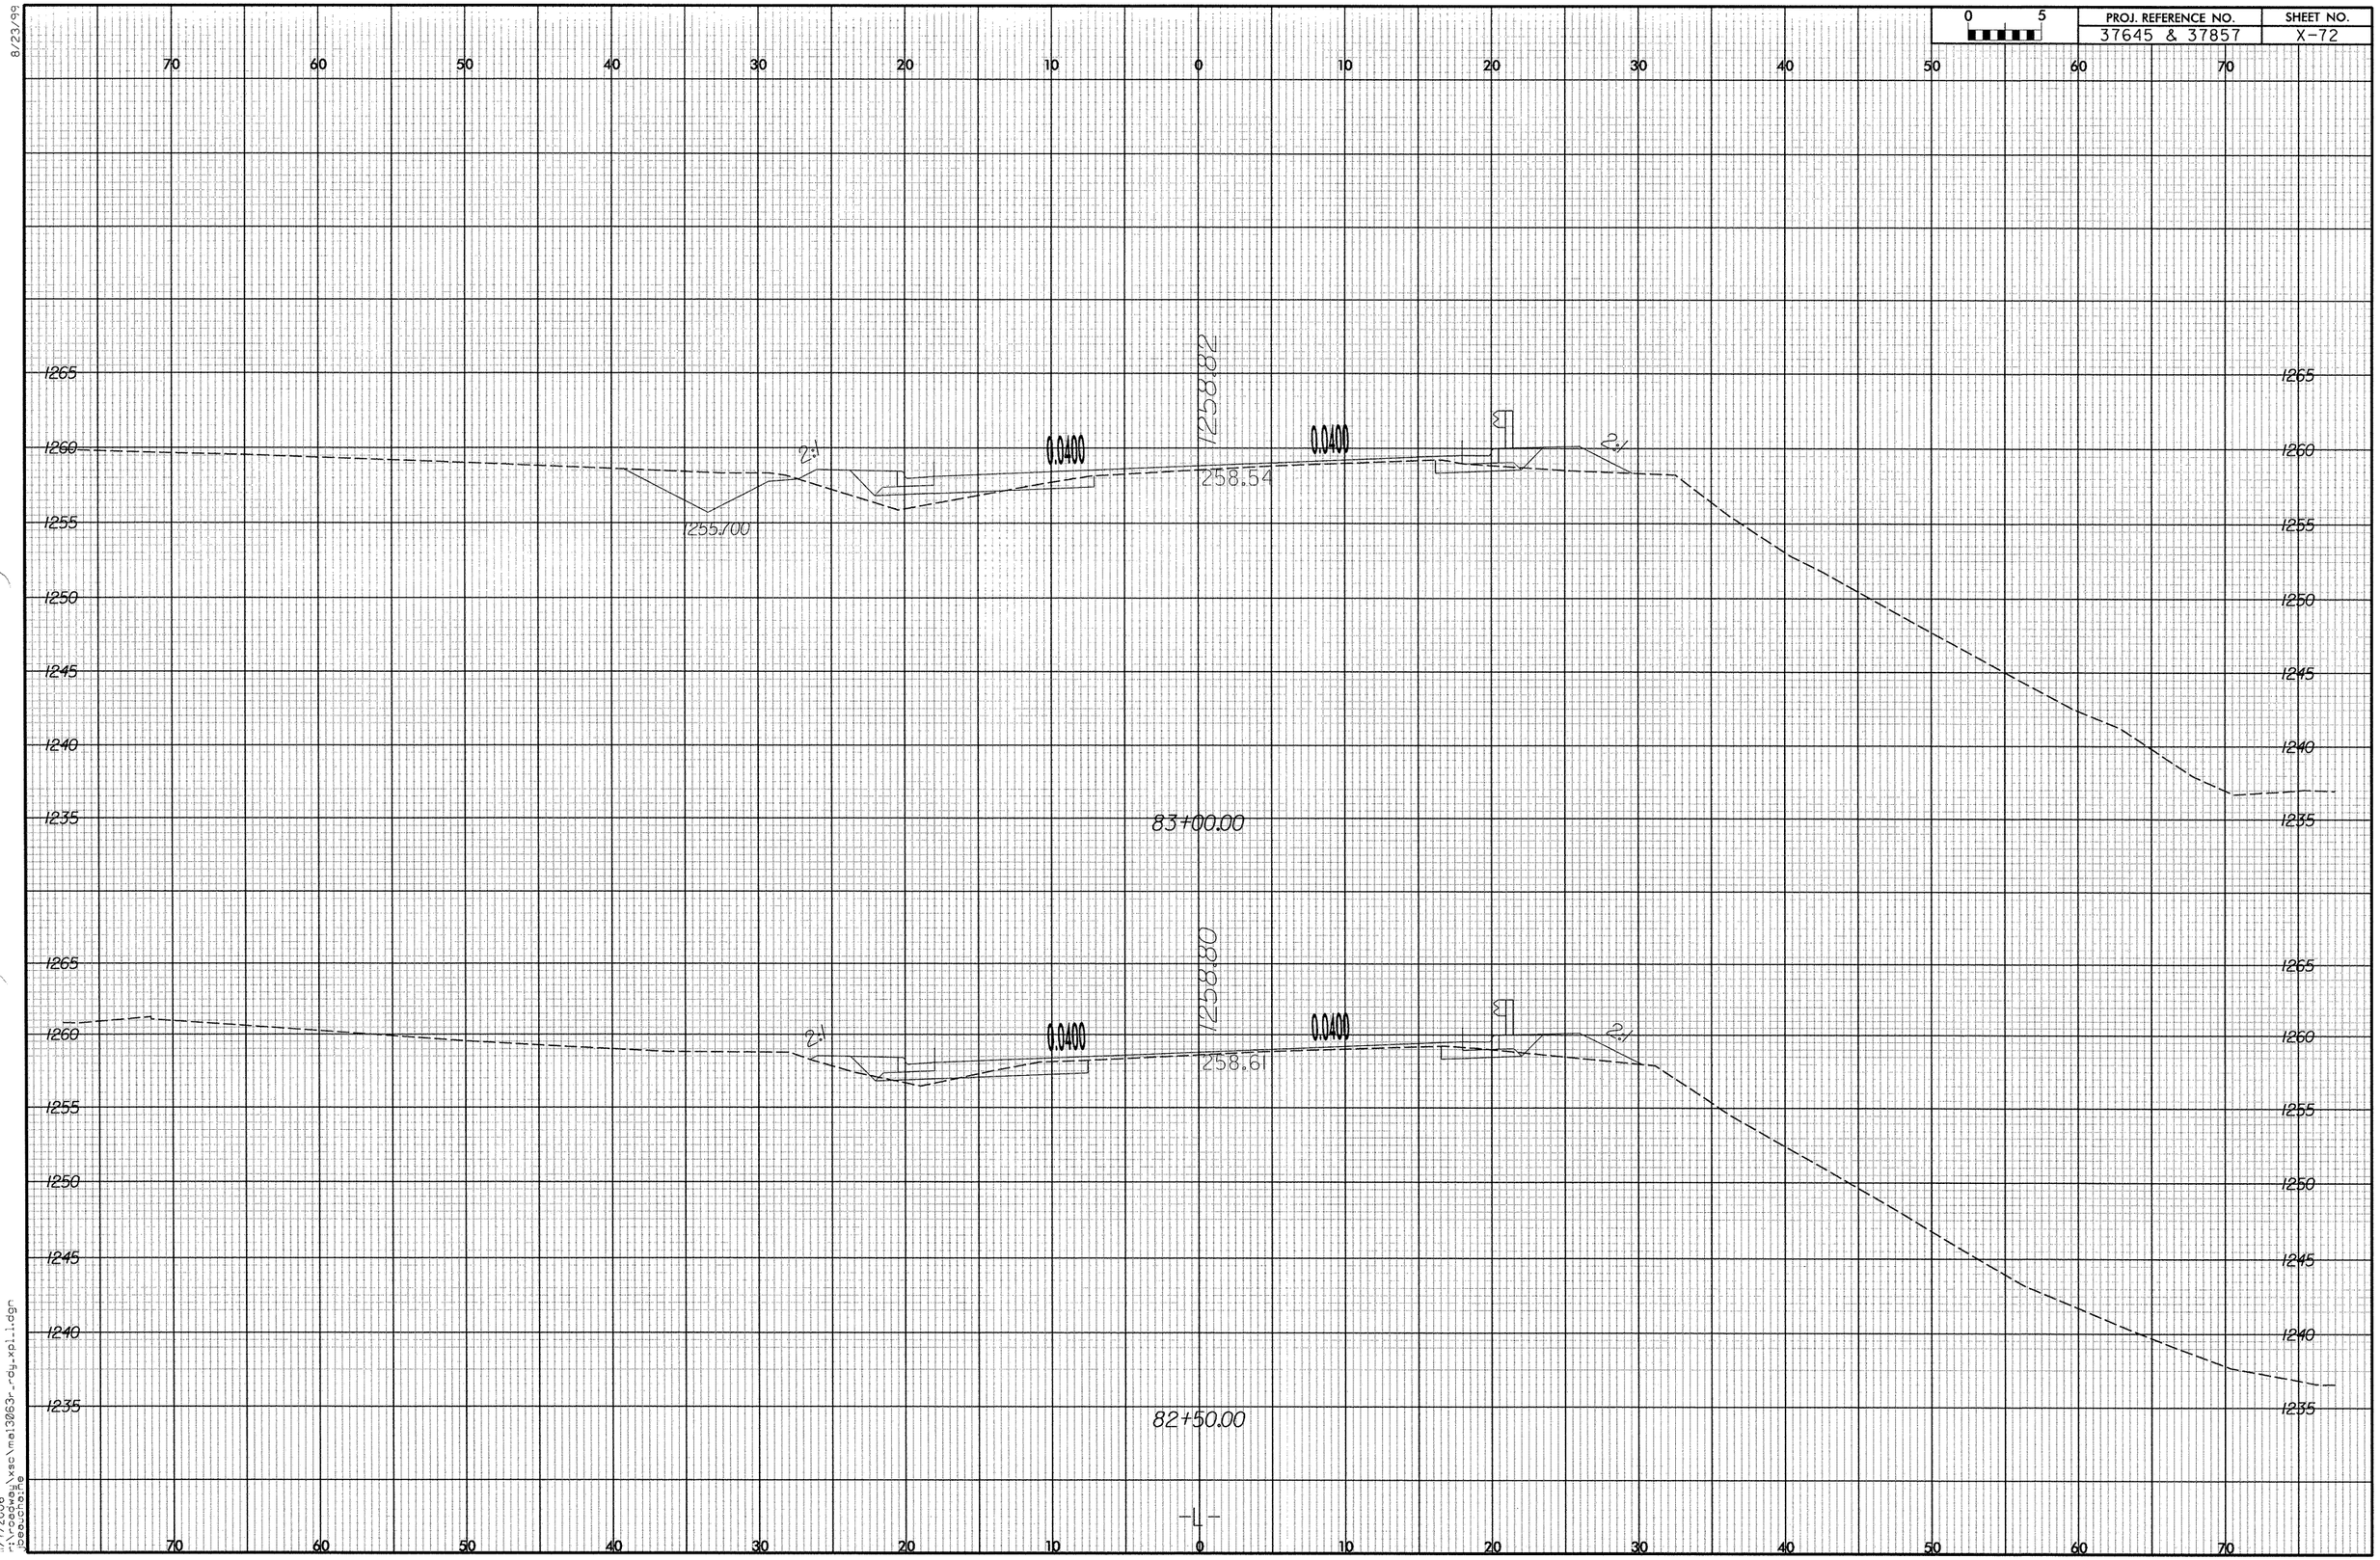

8/23/99

11/7/2006
r:\roadway\xsc\mel3063r_rdy_xpl_1.dgn
jbeaucha.ne

8/23/99

0 5	PROJ. REFERENCE NO.	SHEET NO.
	37645 & 37857	X-73

70 60 50 40 30 20 10 0 10 20 30 40 50 60 70

1265
1260
1255
1250
1245
1240

1253.840

2:1

0.0400

1258.40

257.95

0.0400

3:1

84+00.00

1255.550

2:1

0.0400

1258.69

258.31

0.0400

2:1

83+50.00

70 60 50 40 30 20 10 0 10 20 30 40 50 60 70

1265
1260
1255
1250
1245
1240

-L-

11/7/2006
c:\roadway\xsc\mai3063-rdy_xpl1.dgn
jbeauchaine

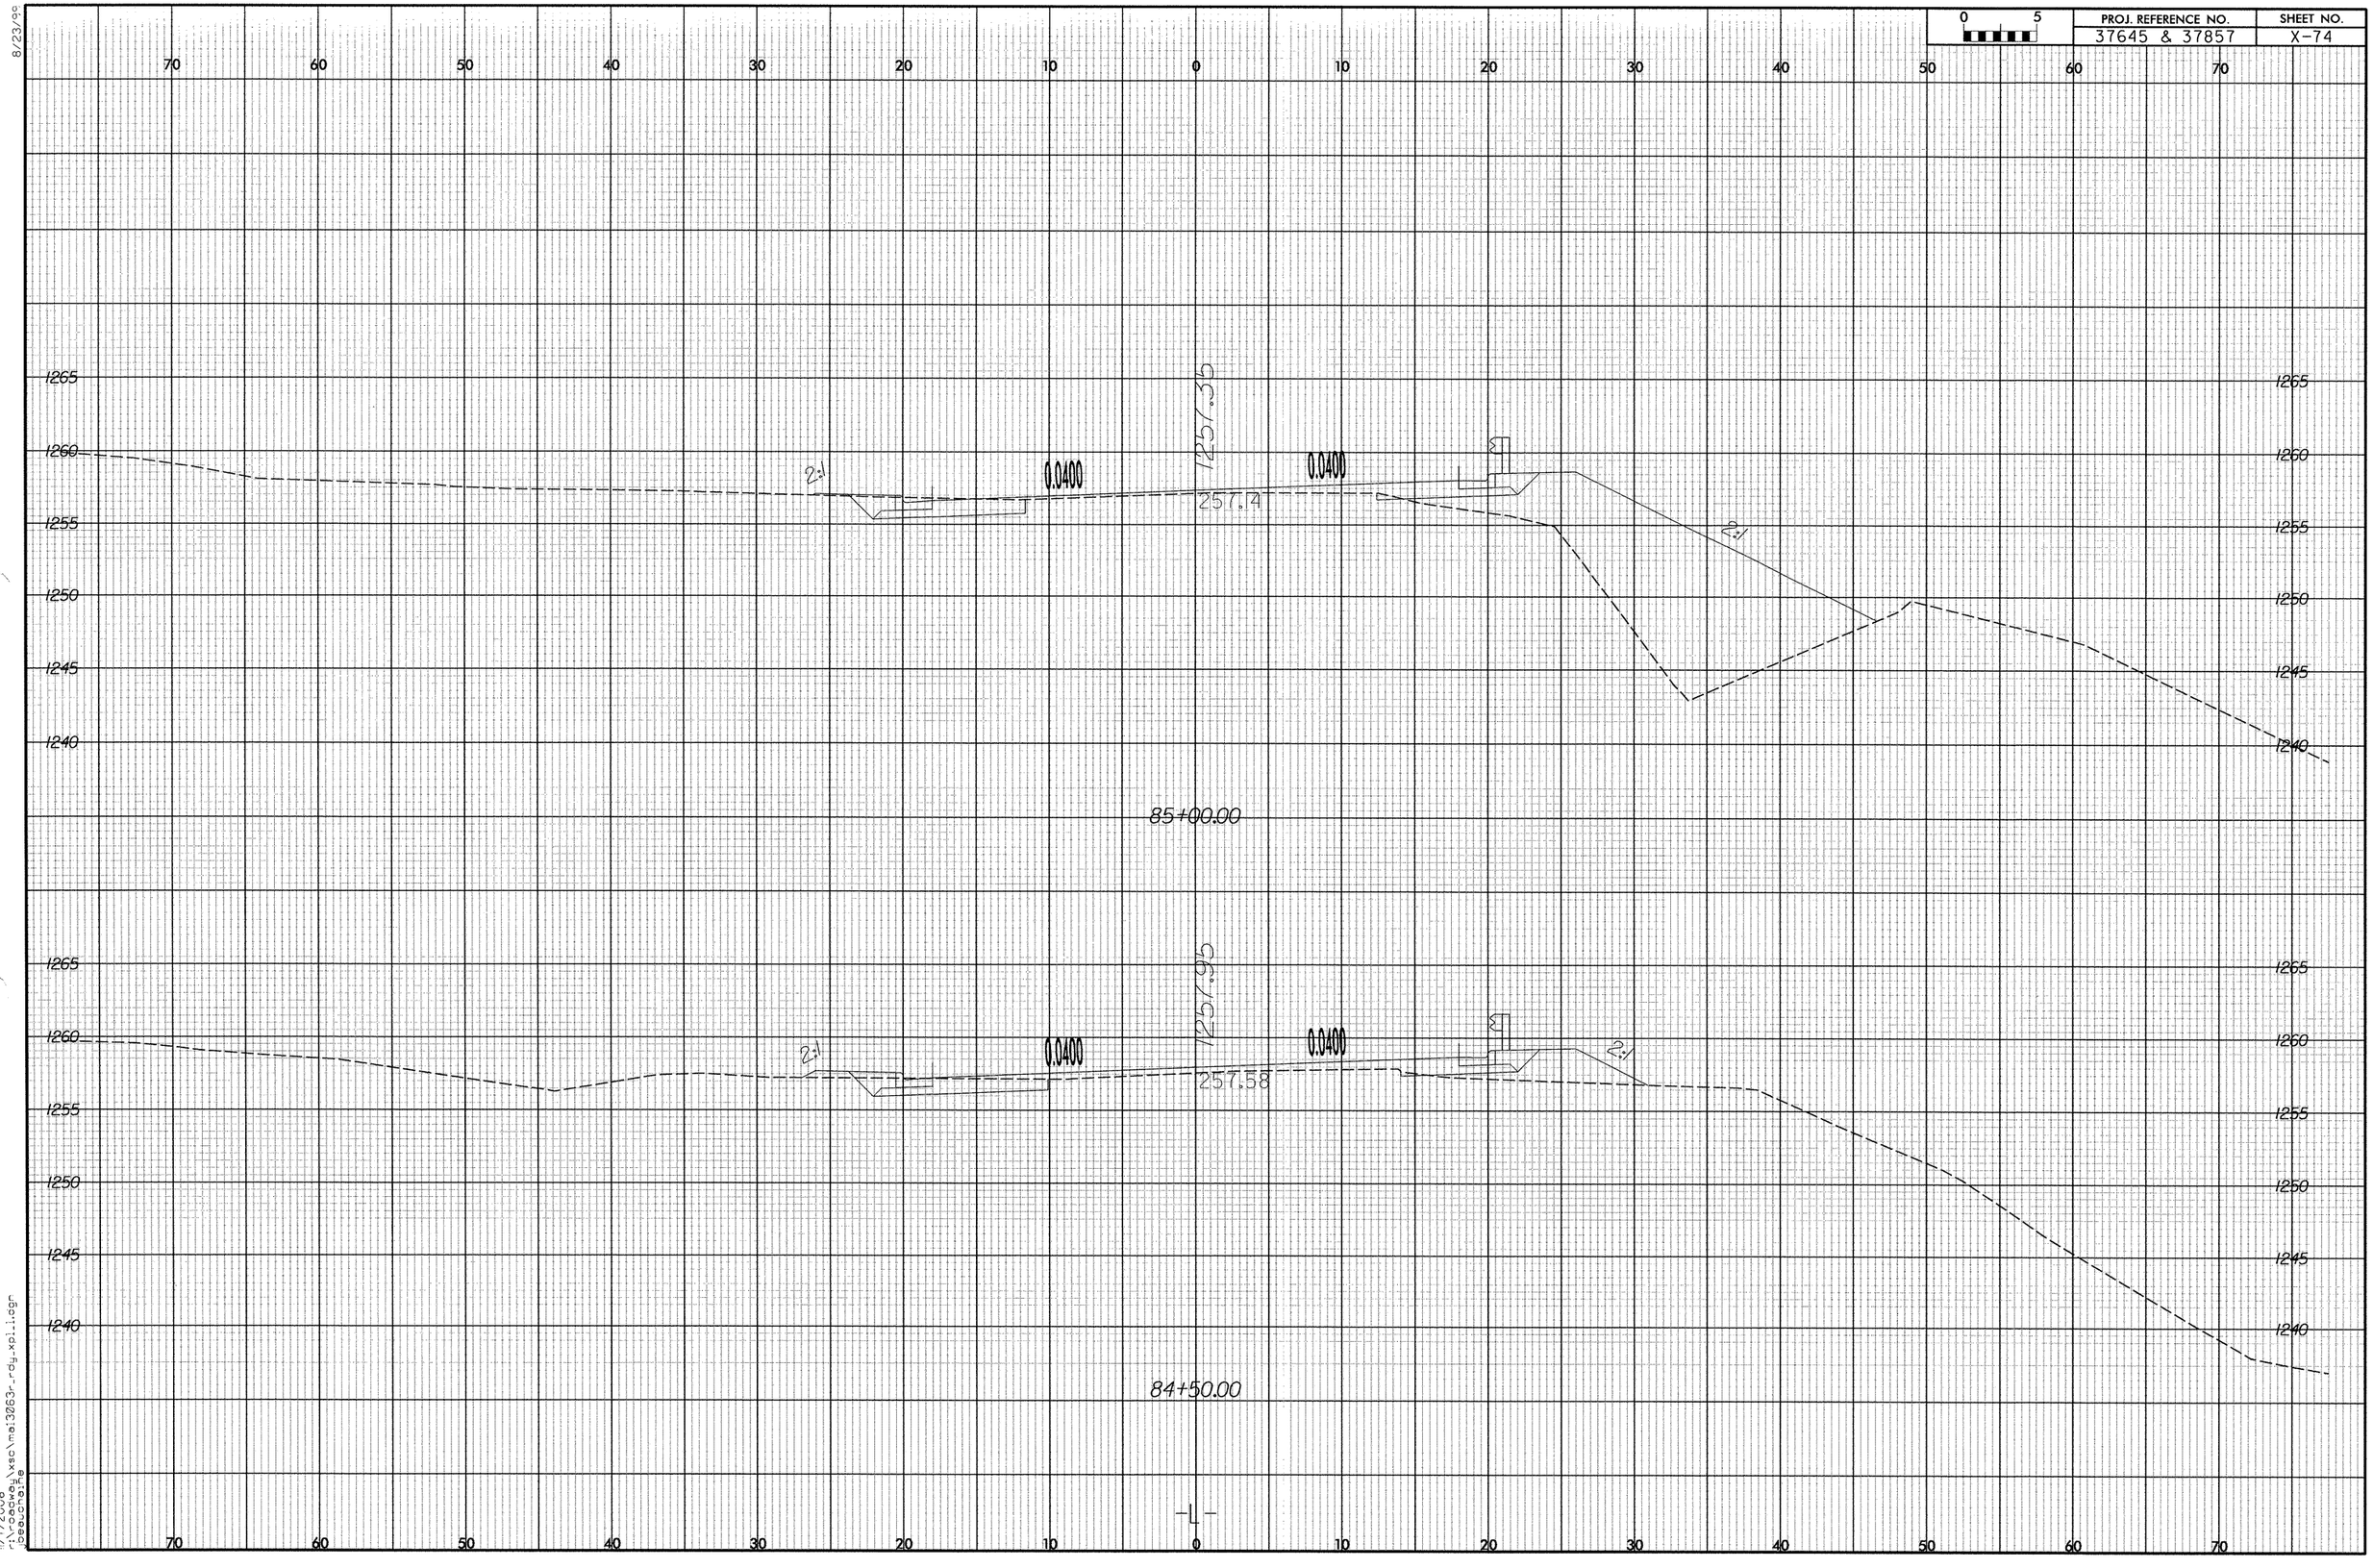

PROJ. REFERENCE NO.
37645 & 37857
SHEET NO.
X-74
0 5
70 60 50 40 30 20 10 0 10 20 30 40 50 60 70
1265
1260
1255
1250
1245
1240
2:1
0.0400
1257.35
257.4
85+00.00
1257.95
257.58
84+50.00
-L-

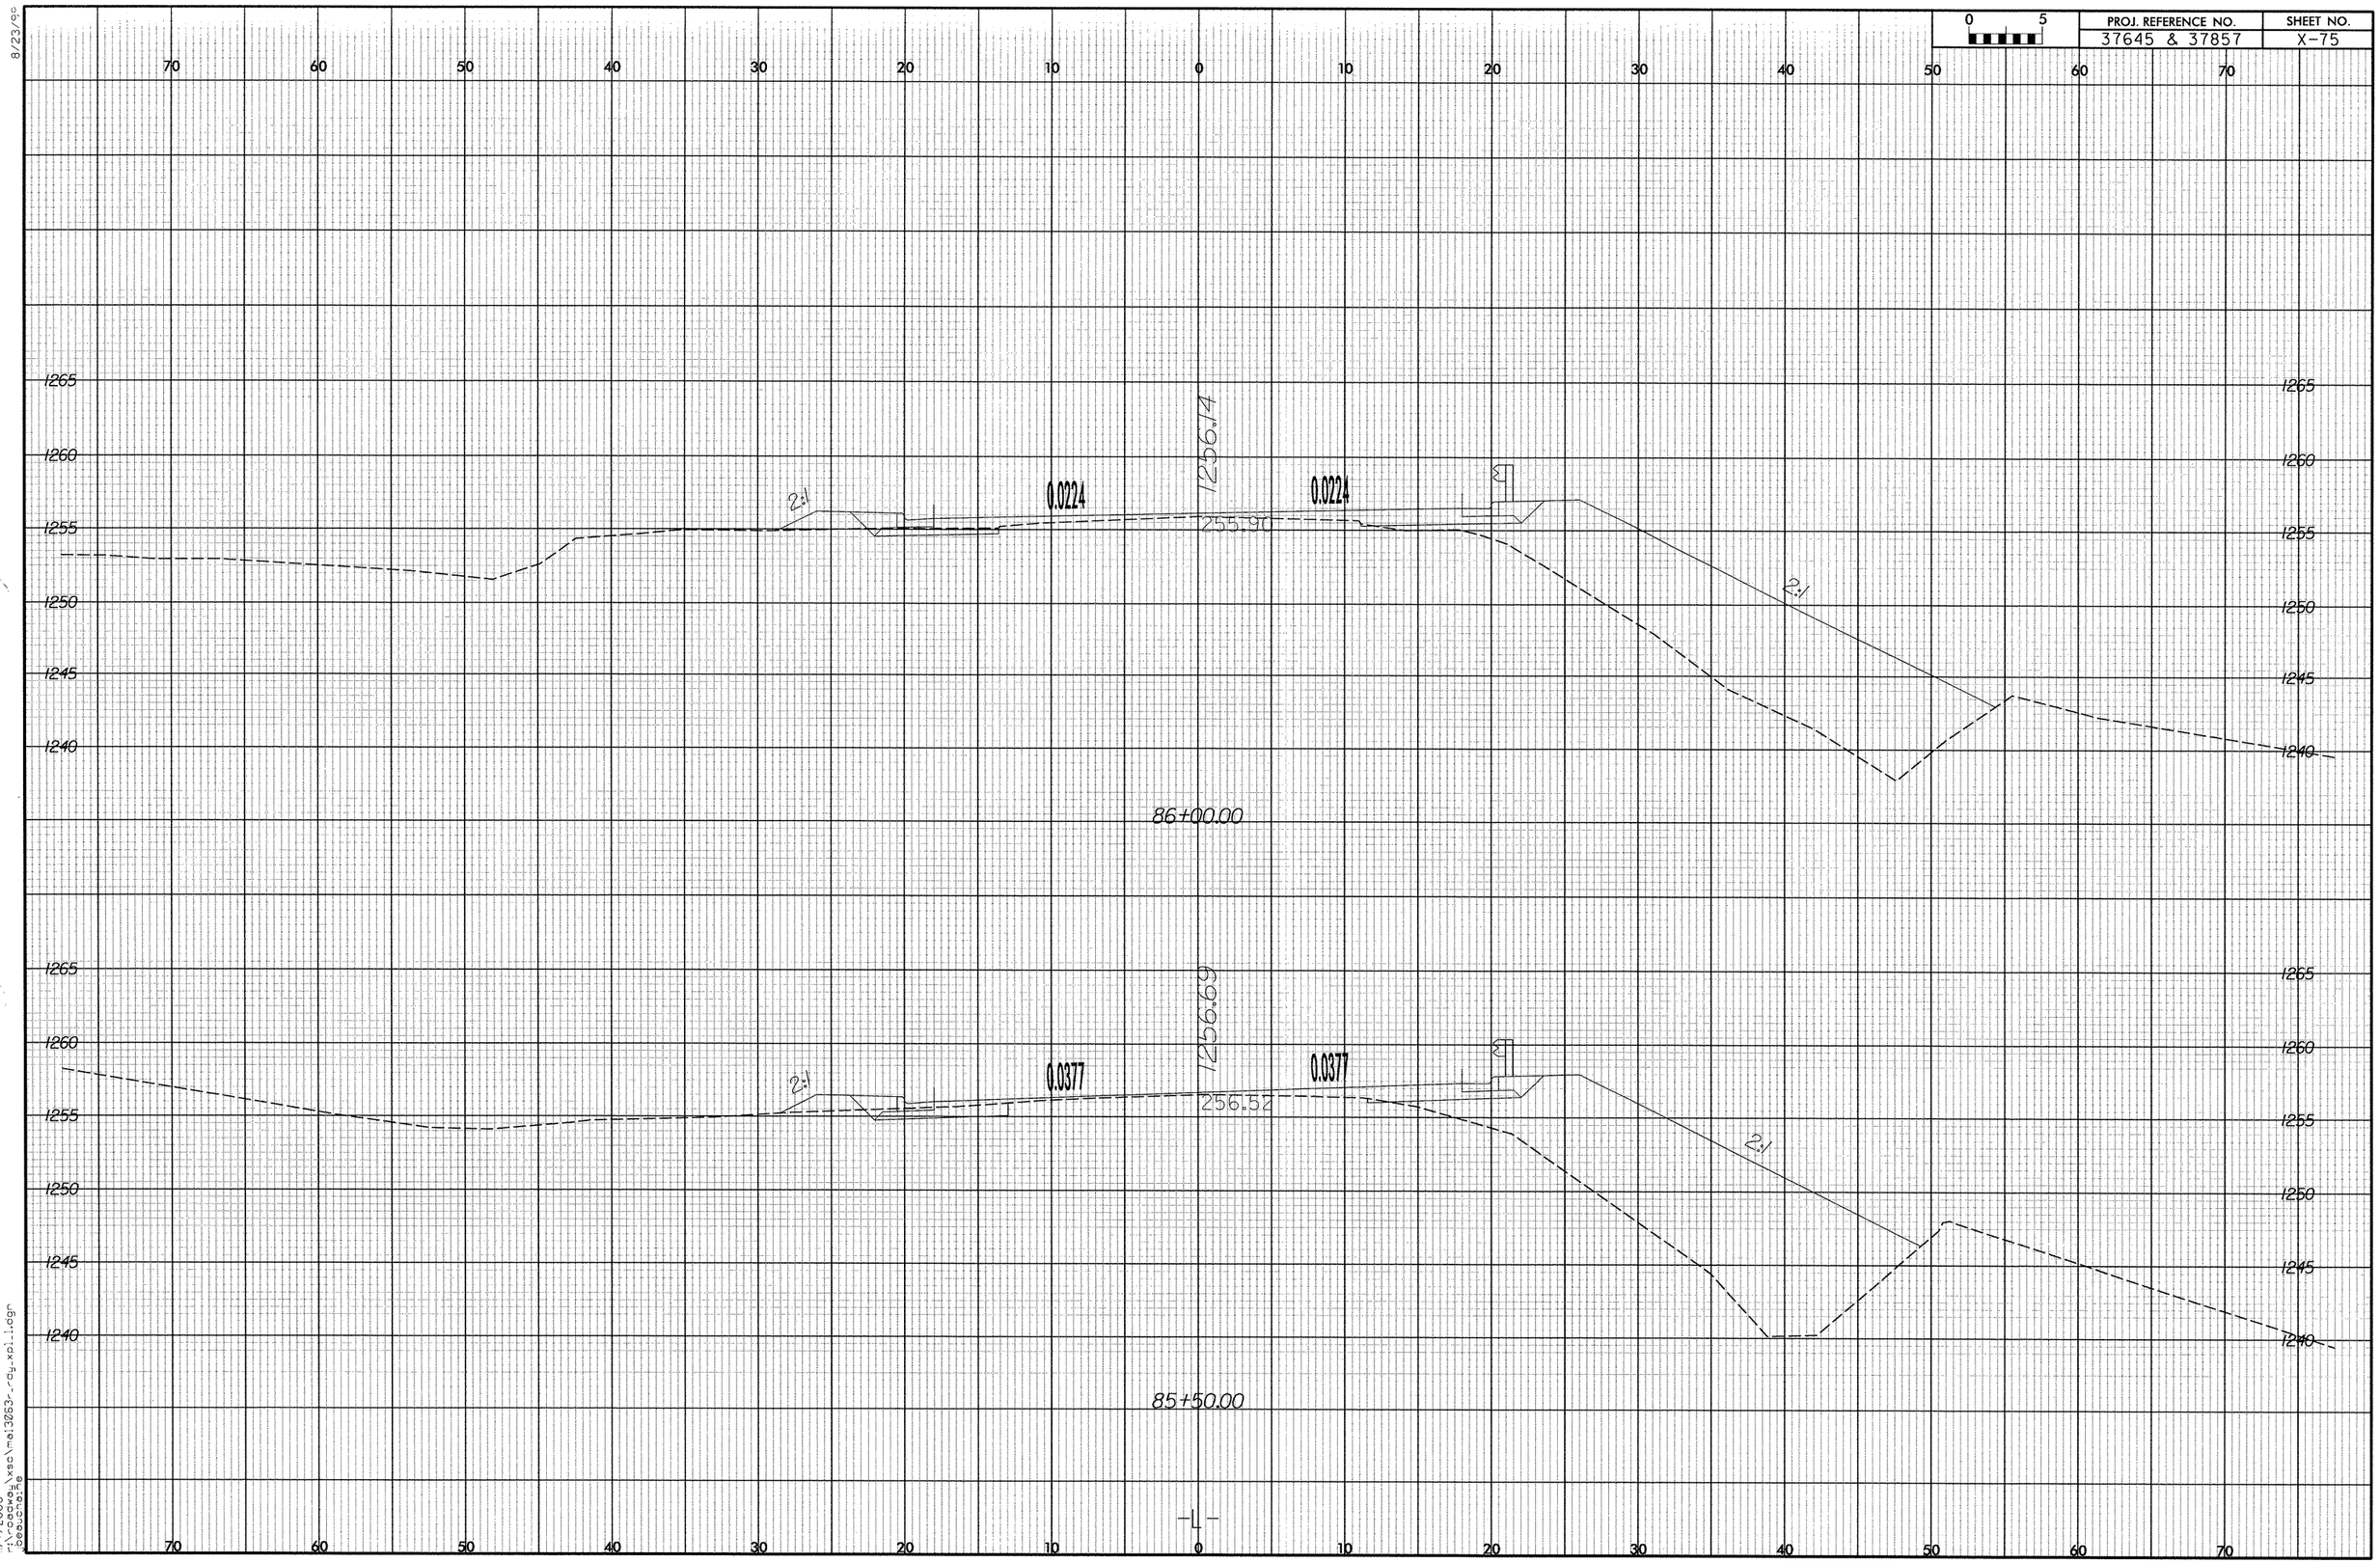

PROJ. REFERENCE NO.
37645 & 37857
SHEET NO.
X-75
0 5
70 60 50 40 30 20 10 0 10 20 30 40 50 60 70
1265
1260
1255
1250
1245
1240
1256.14
0.0224
0.0224
2:1
255.90
2:1
86+00.00
1256.69
0.0377
0.0377
2:1
256.52
2:1
85+50.00
-L-

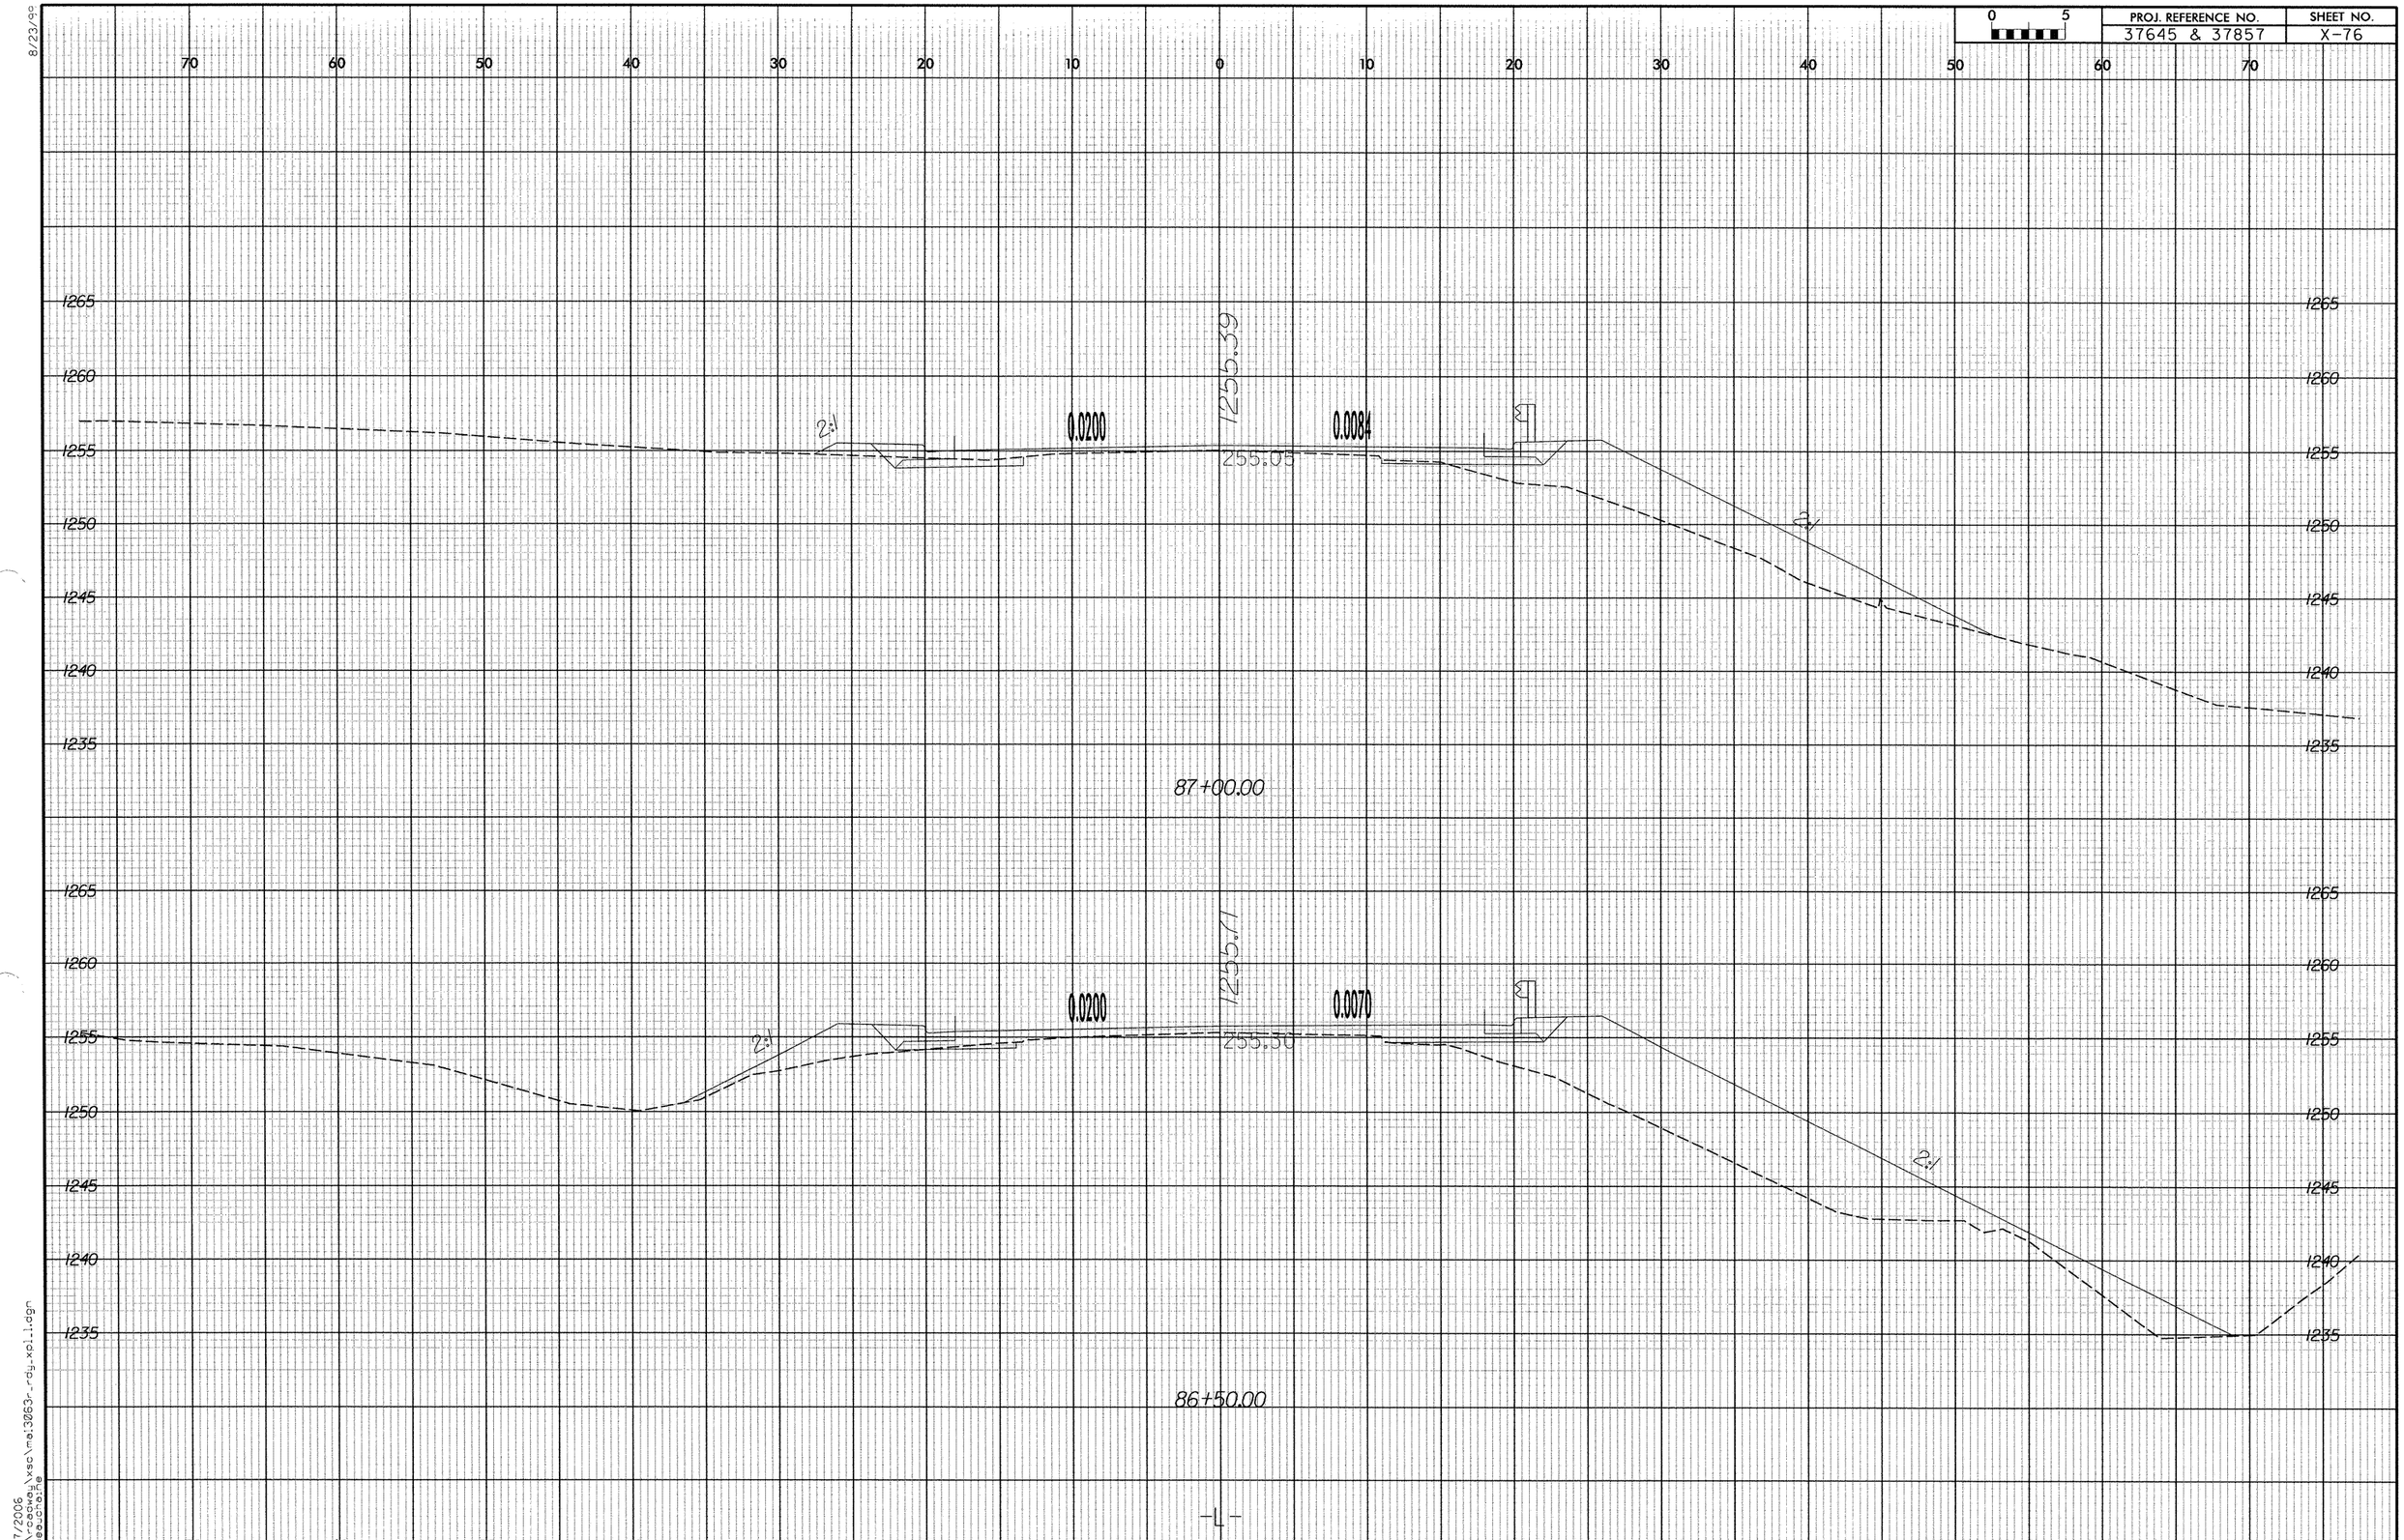

PROJ. REFERENCE NO.
37645 & 37857
SHEET NO.
X-76
0 5
1255.39
0.0200
0.0084
255.05
2:1
87+00.00
1255.71
0.0200
0.0070
255.30
2:1
86+50.00
-L-

8/23/99

0 5	PROJ. REFERENCE NO.	SHEET NO.
	37645 & 37857	X-77

70 60 50 40 30 20 10 0 10 20 30 40 50 60 70

1265 1260 1255 1250 1245 1240 1235

2:1 0.0200 1254.87 0.0200 2:1

254.54

88+00.00

1265 1260 1255 1250 1245 1240 1235 1230

2:1 0.0200 1255.16 0.0200 2:1

254.94

87+50.00

-L-

70 60 50 40 30 20 10 0 10 20 30 40 50 60 70

11/7/2006
r:\roadway\xsc\mel3063r_-rdy_xol_1.dgn
beauchaine

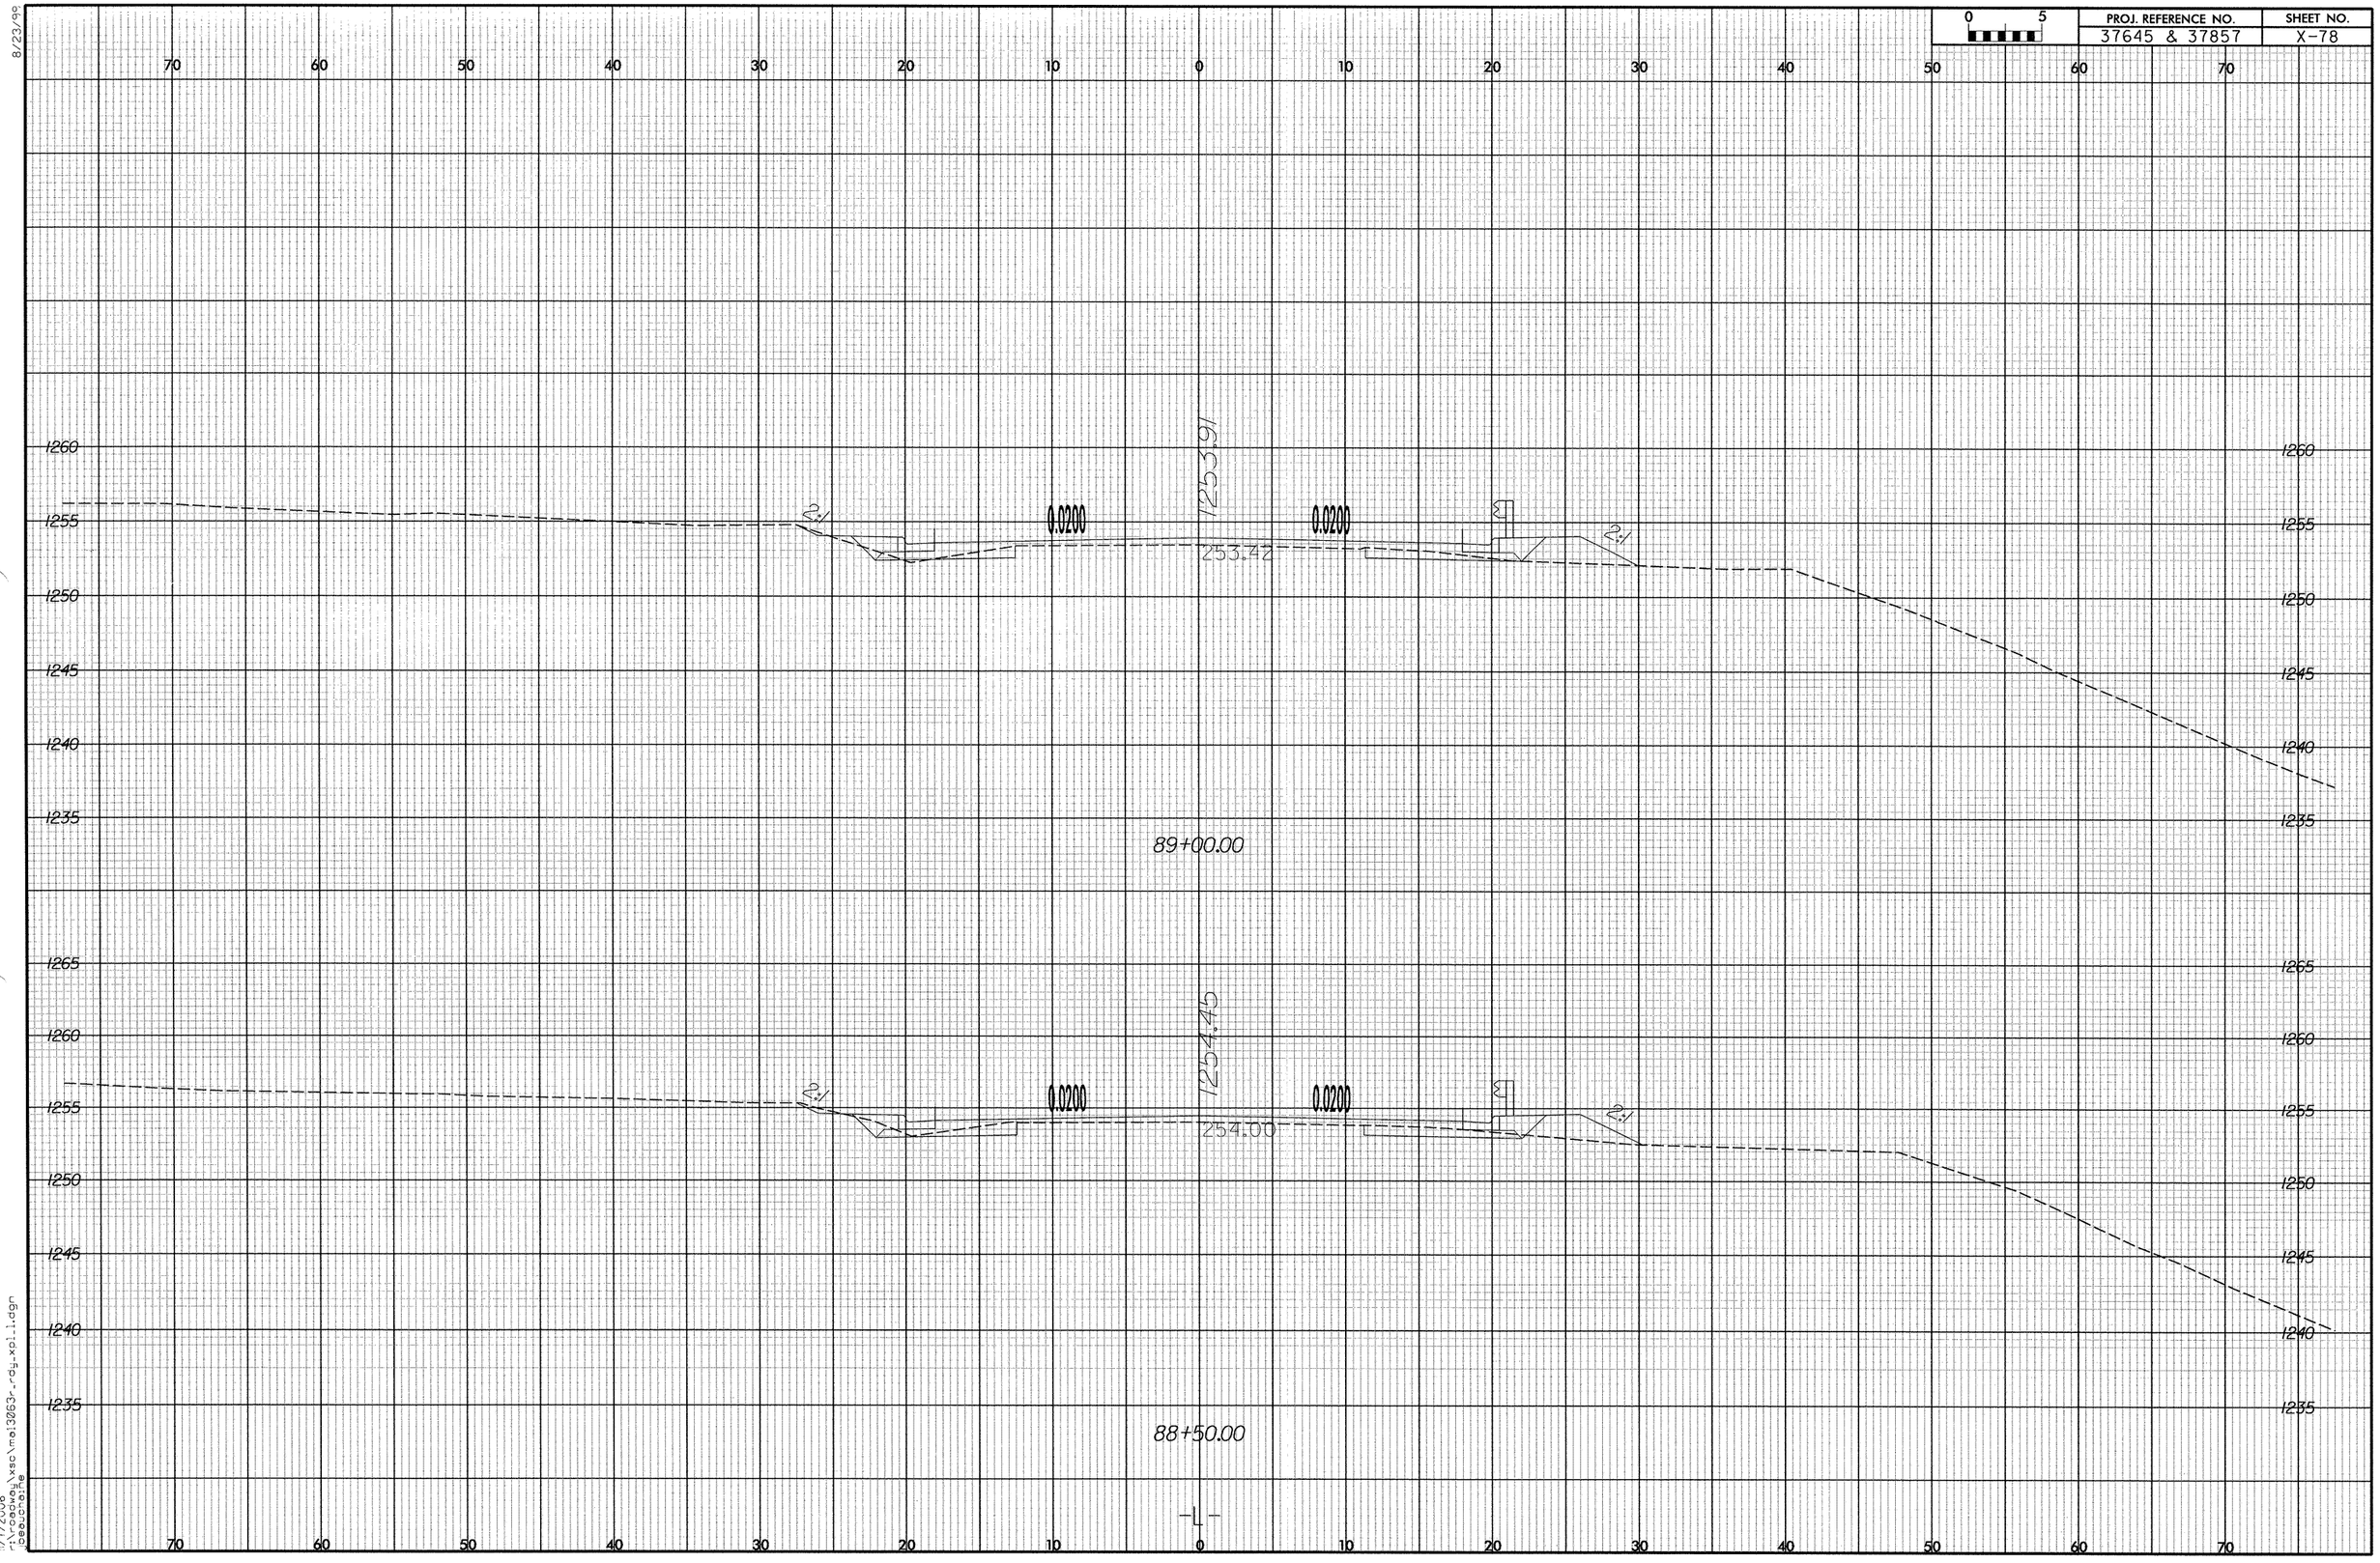

8/23/99

11/7/2006
r:\roadway\xsc\mai3063r_rdy_xpl1.dgn
jbeauchaine

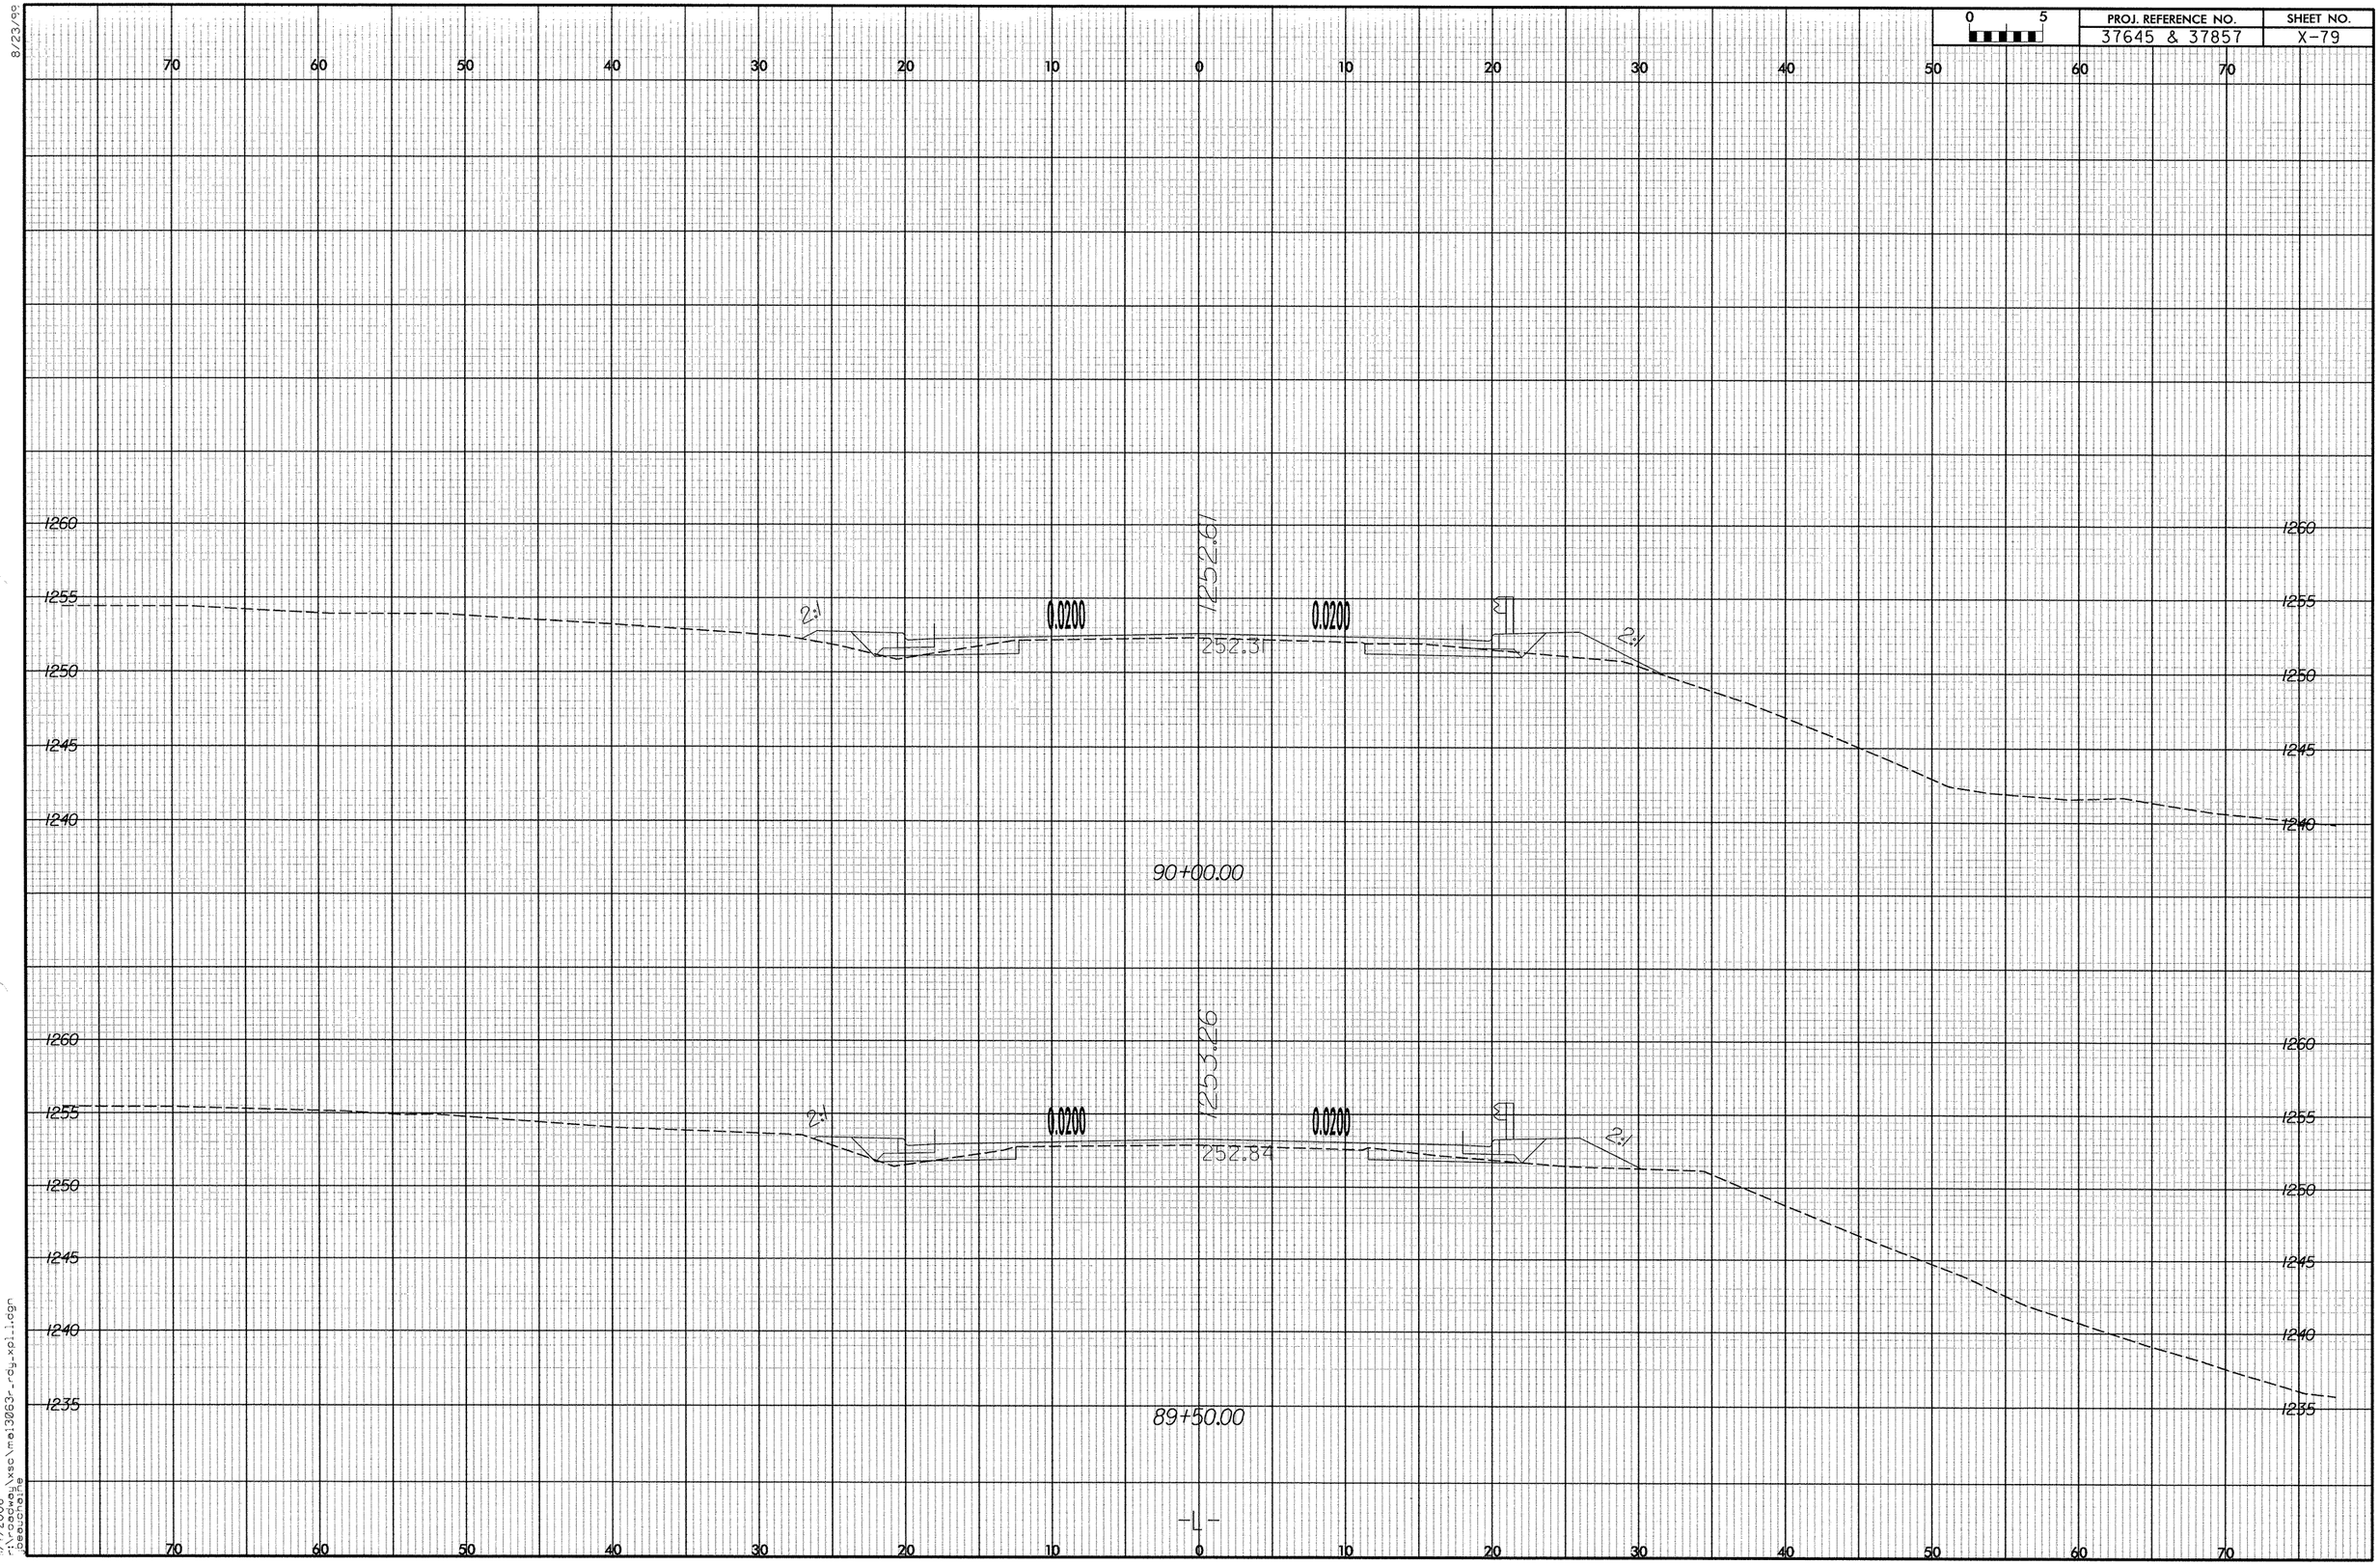

8/23/99

1/7/2006
r:\roadway\xsc\mai3063r_rdy_xpl_1.dgn
beauchaine

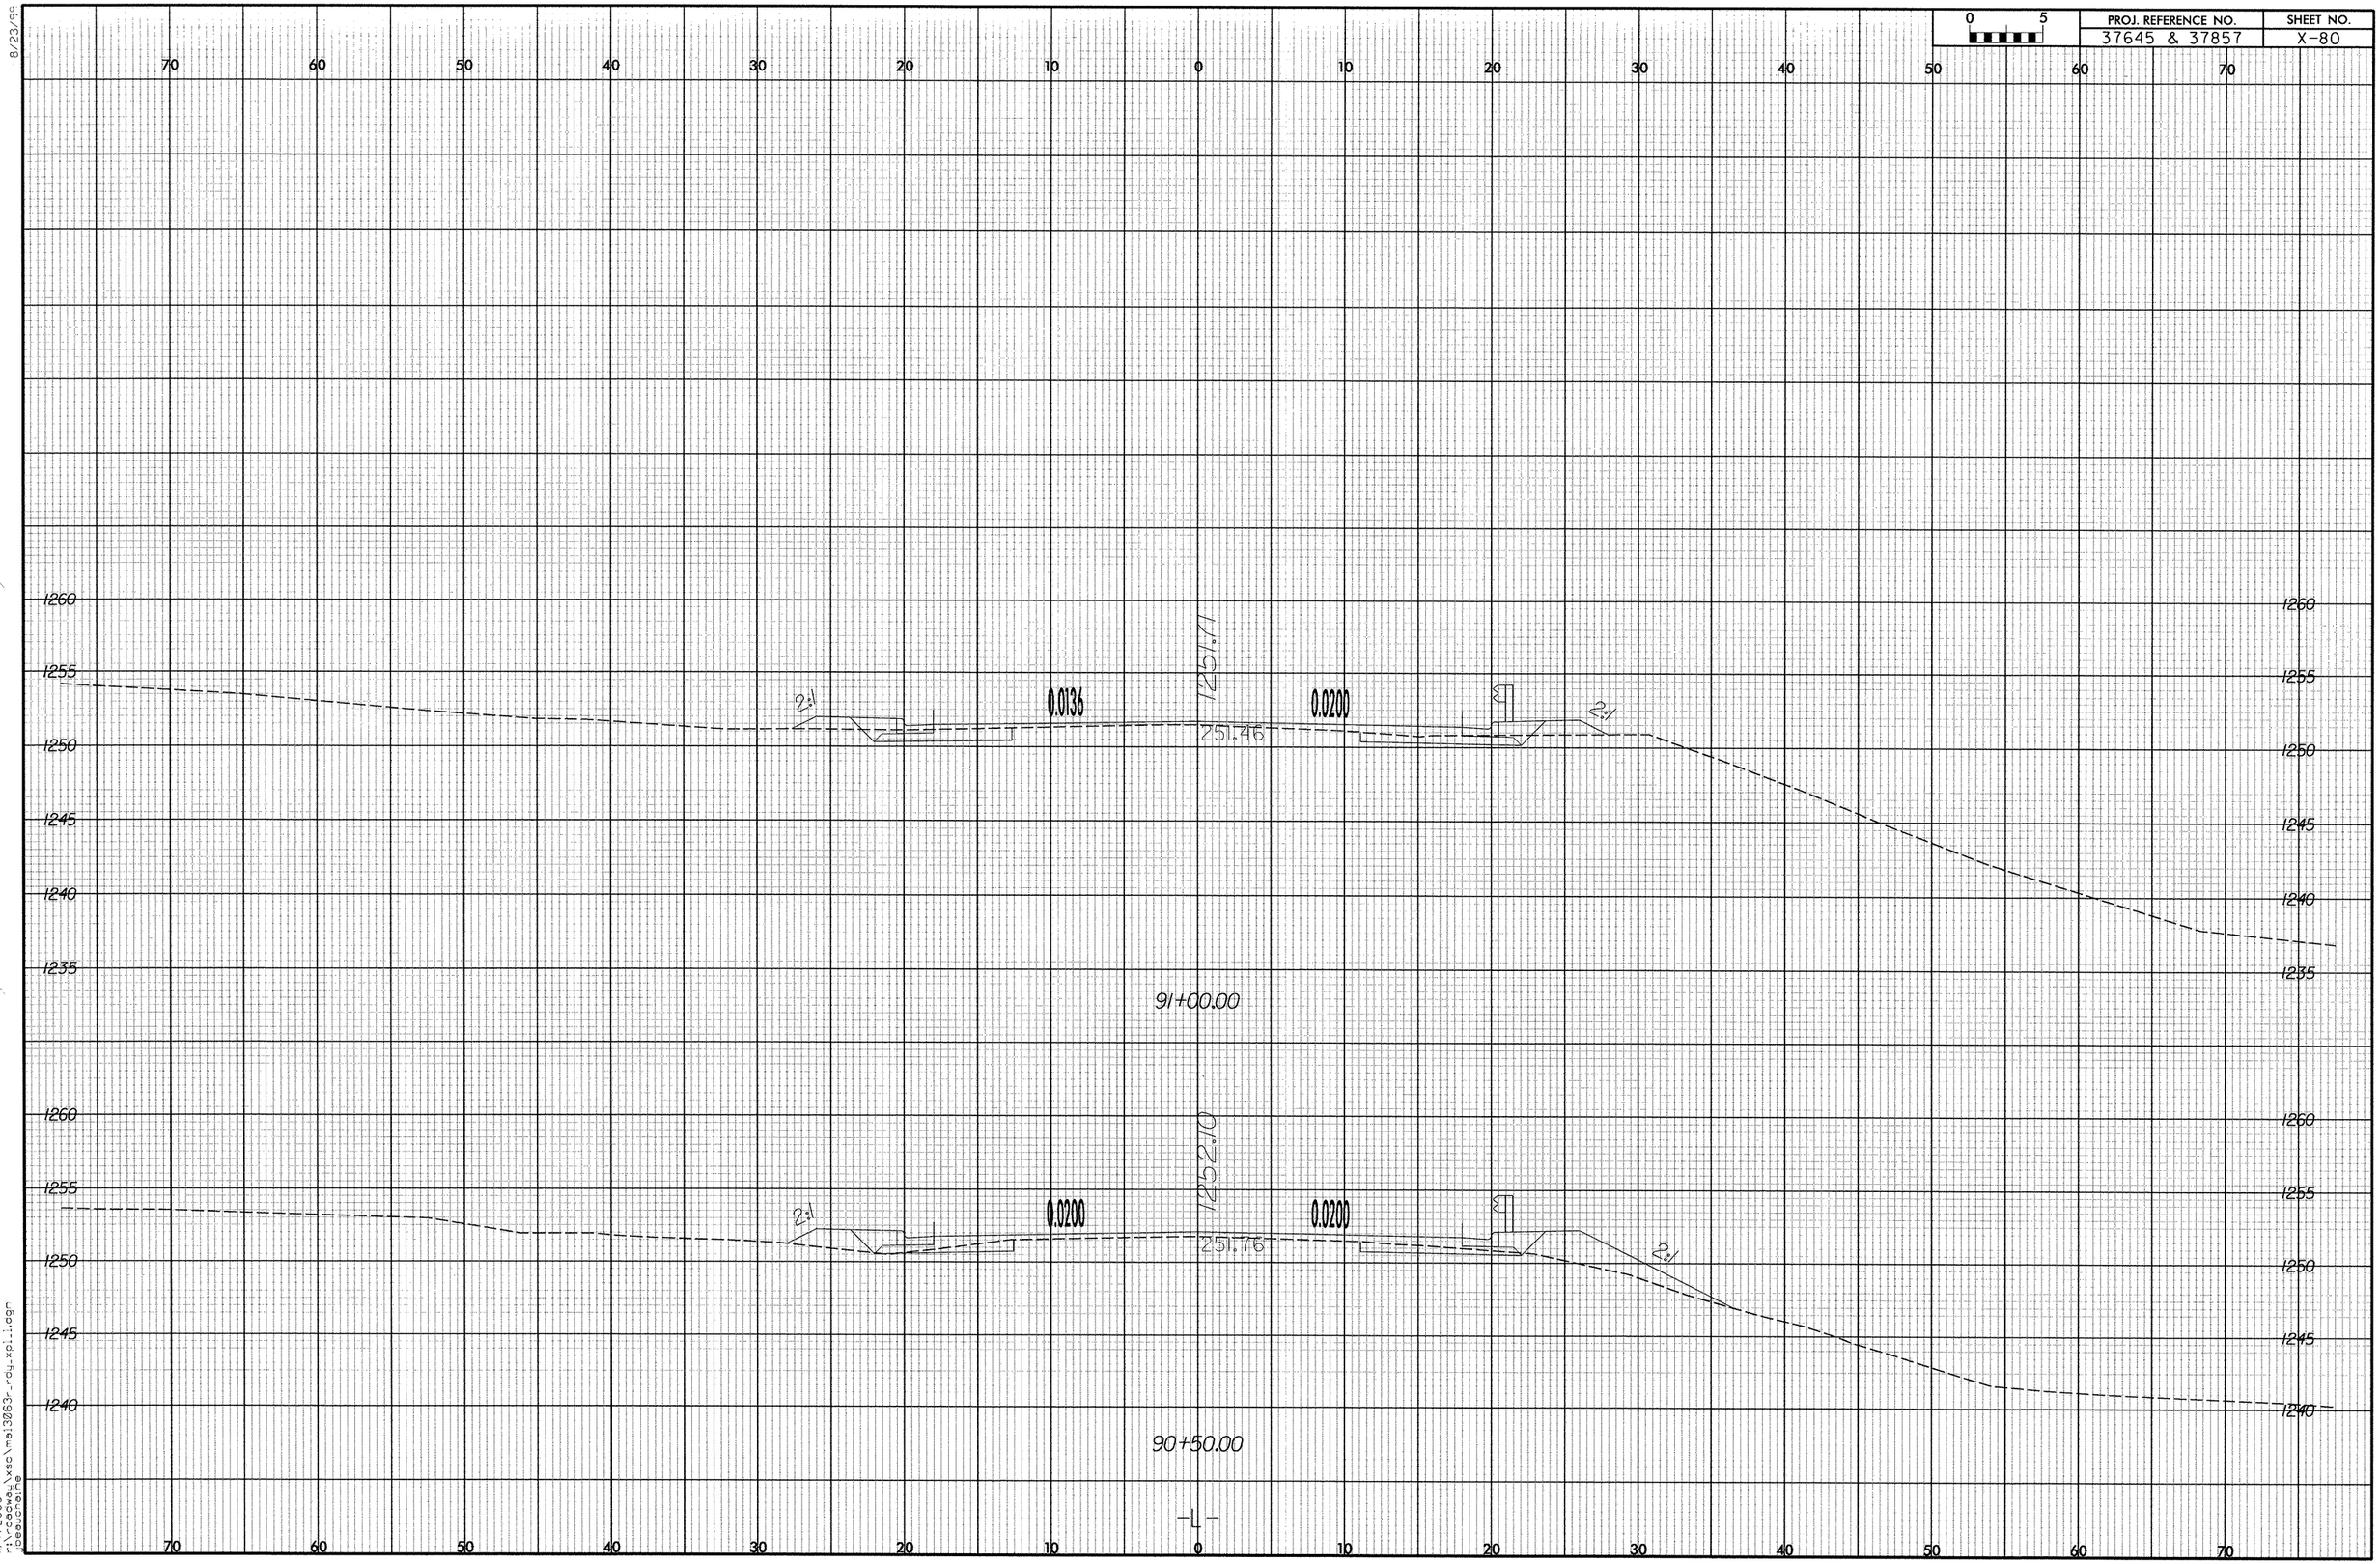

PROJ. REFERENCE NO.
37645 & 37857
SHEET NO.
X-80
0 5
70 60 50 40 30 20 10 0 10 20 30 40 50 60 70
1260
1255
1250
1245
1240
1235
2:1
0.0136
1251.71
0.0200
251.46
91+00.00
1252.10
0.0200
0.0200
251.76
90+50.00
-L-

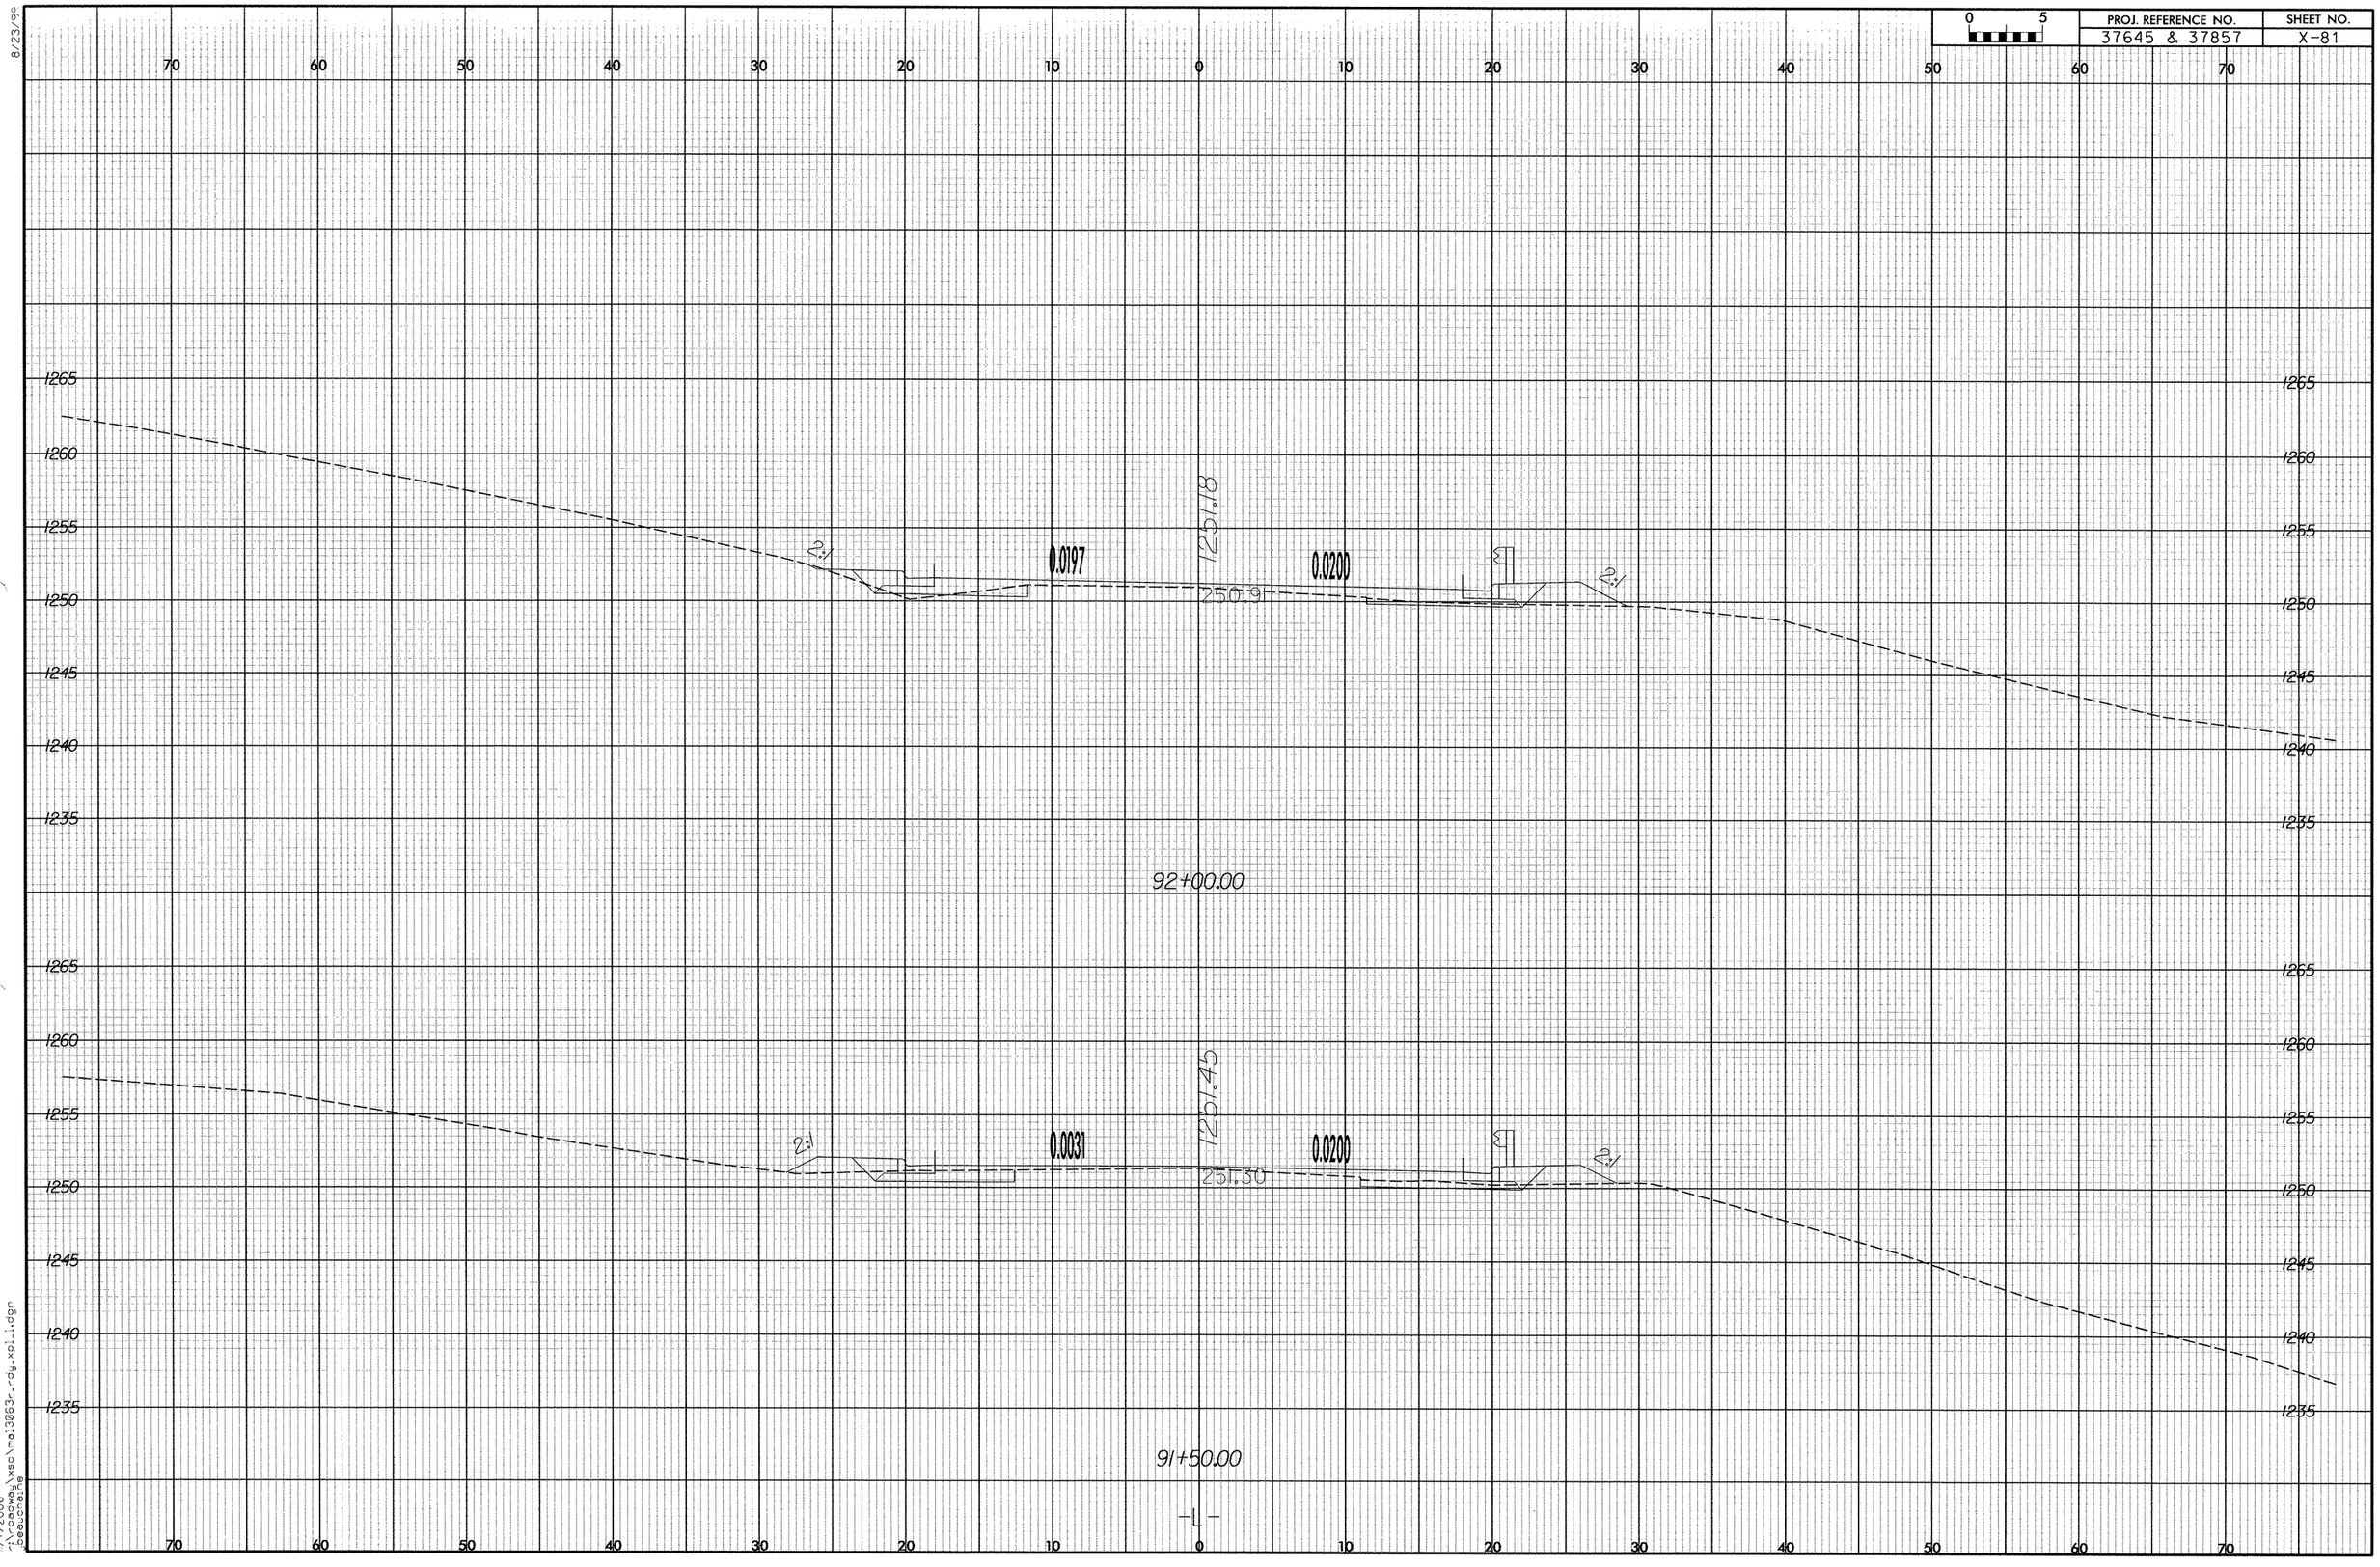

PROJ. REFERENCE NO.
37645 & 37857
SHEET NO.
X-81
0 5
70 60 50 40 30 20 10 0 10 20 30 40 50 60 70
1265
1260
1255
1250
1245
1240
1235
2:1
0.0197
1251.18
0.0200
250.9
92+00.00
0.0031
1251.45
0.0200
251.30
91+50.00
-L-

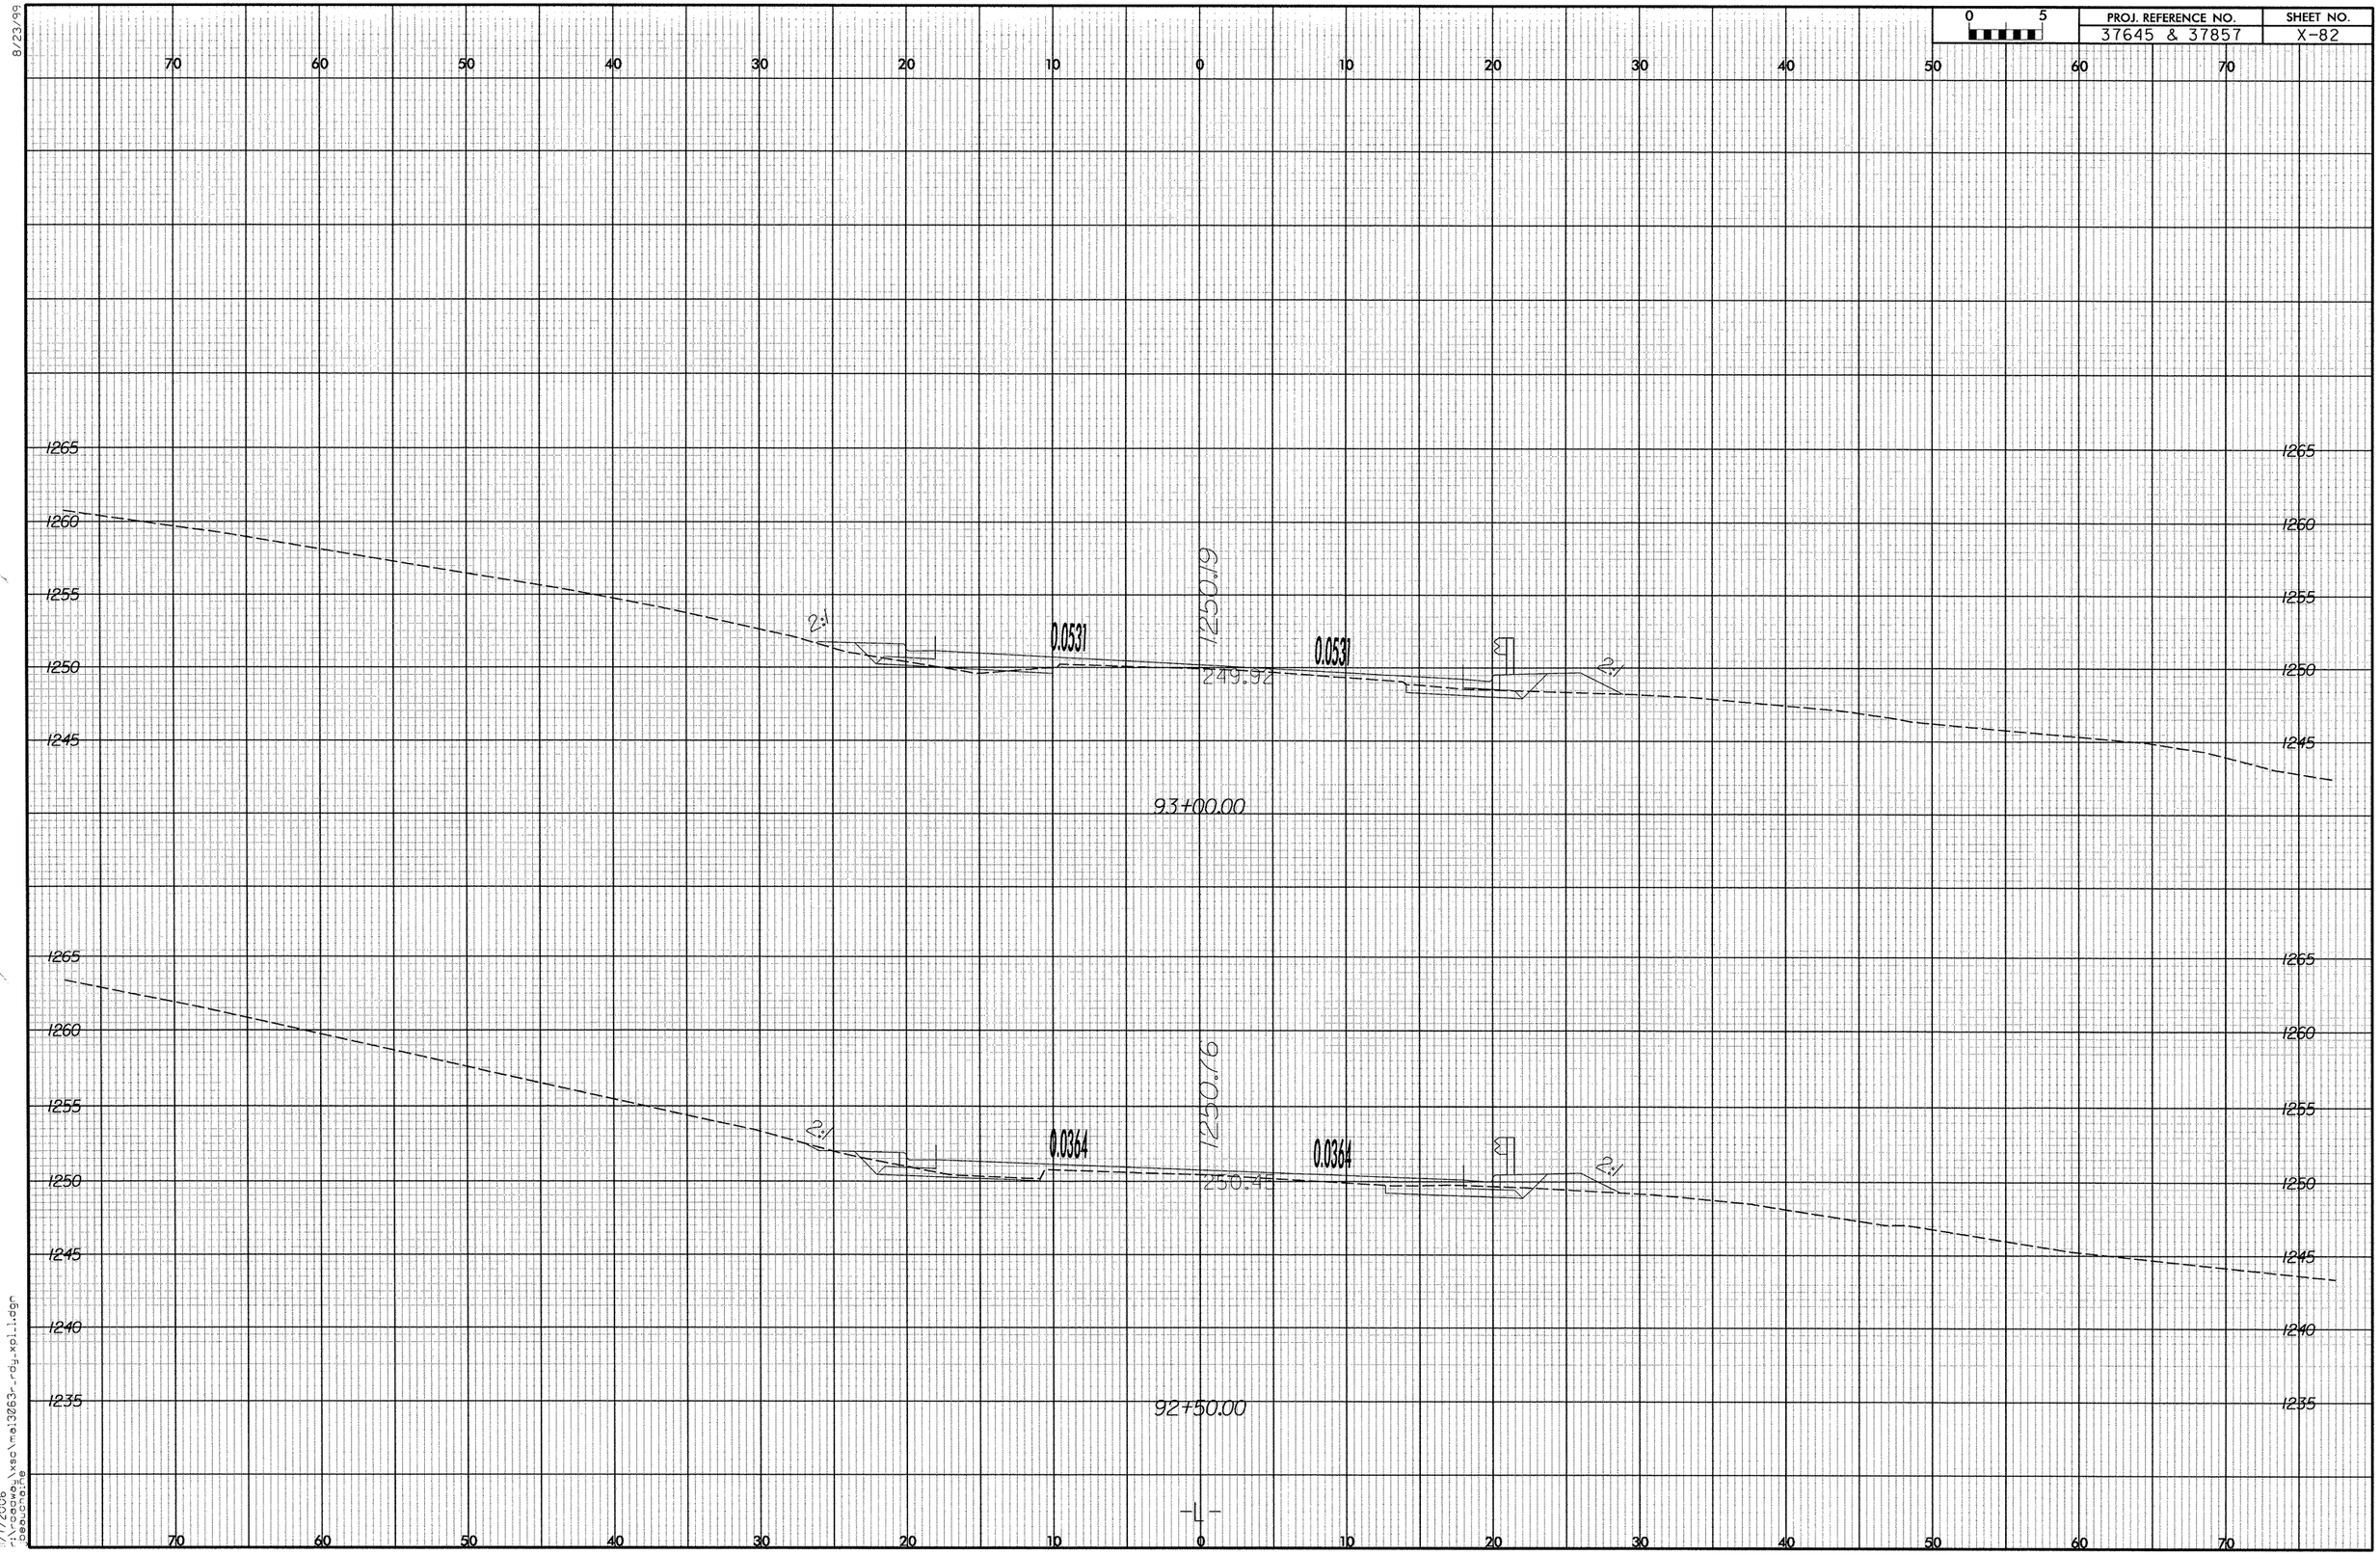

PROJ. REFERENCE NO.
37645 & 37857
SHEET NO.
X-82
0 5
70 60 50 40 30 20 10 0 10 20 30 40 50 60 70
1265
1260
1255
1250
1245
1240
1235
2:1
0.0531
1250.19
249.92
93+00.00
0.0364
1250.76
250.45
92+50.00
-L-

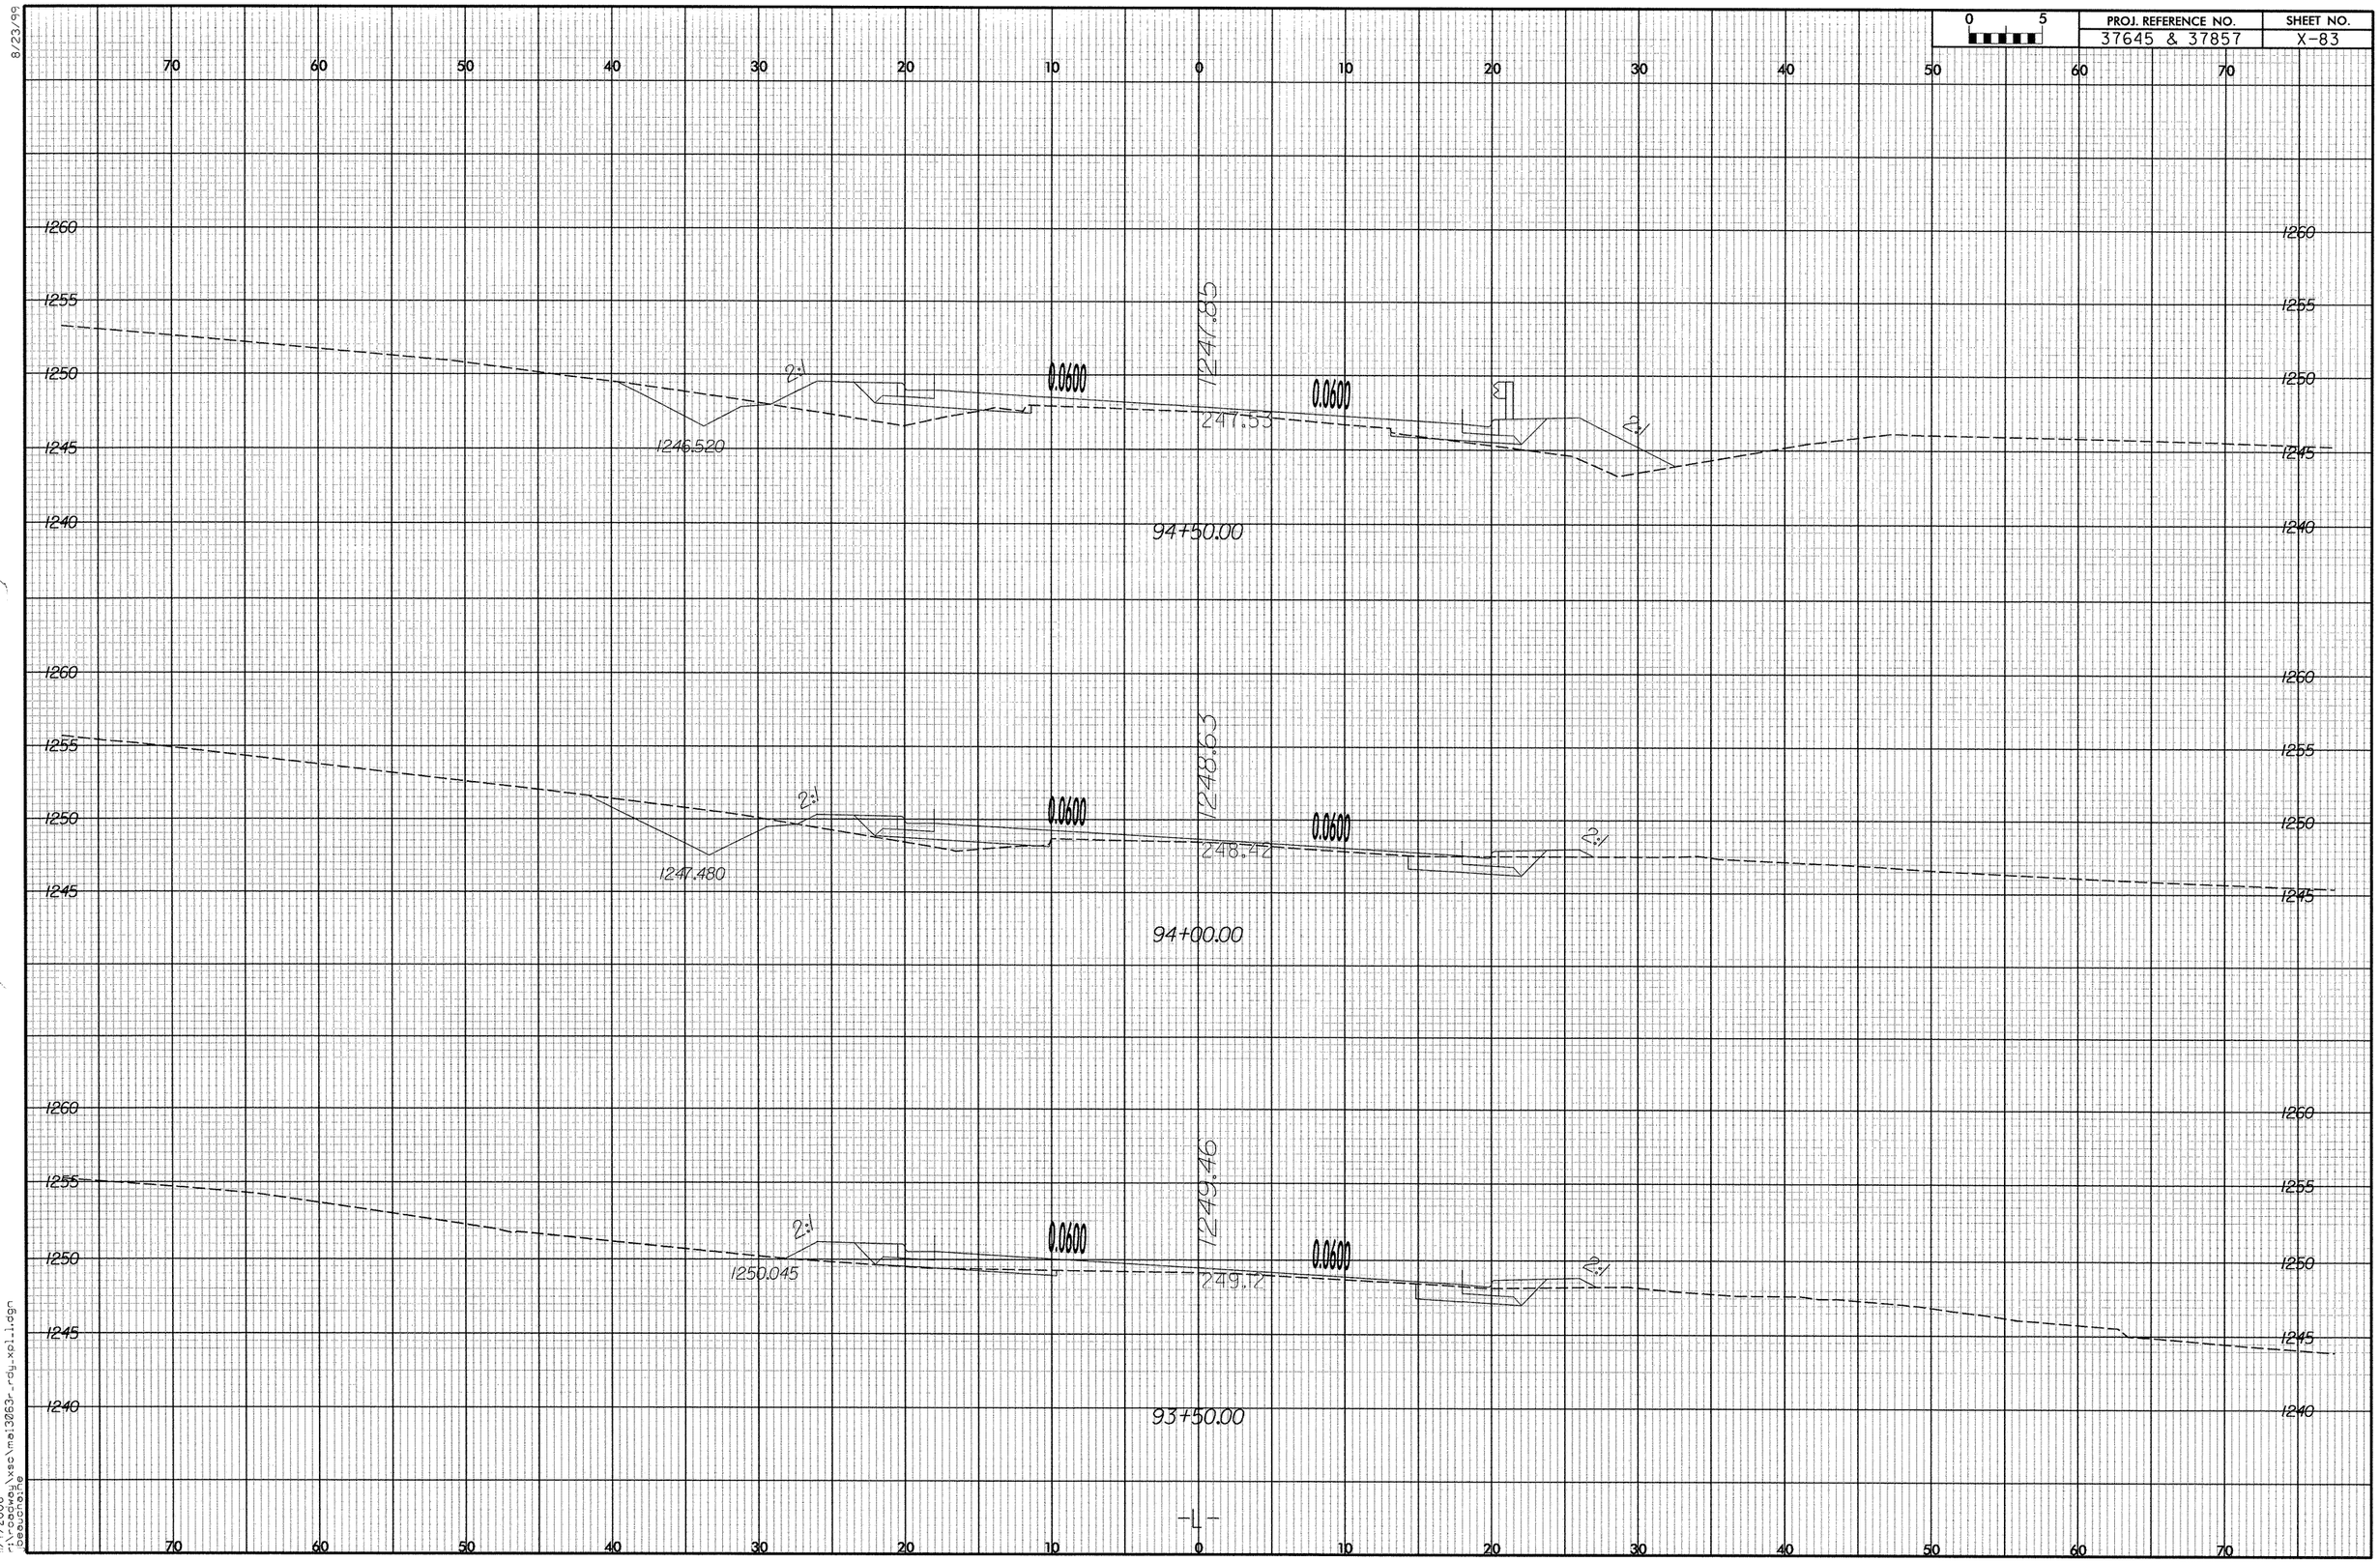

PROJ. REFERENCE NO.
37645 & 37857
SHEET NO.
X-83
0 5
94+50.00
1247.85
1246.520
247.53
0.0600
2:1
94+00.00
1248.63
1247.480
248.42
0.0600
2:1
93+50.00
1249.46
1250.045
249.12
0.0600
2:1
-L-

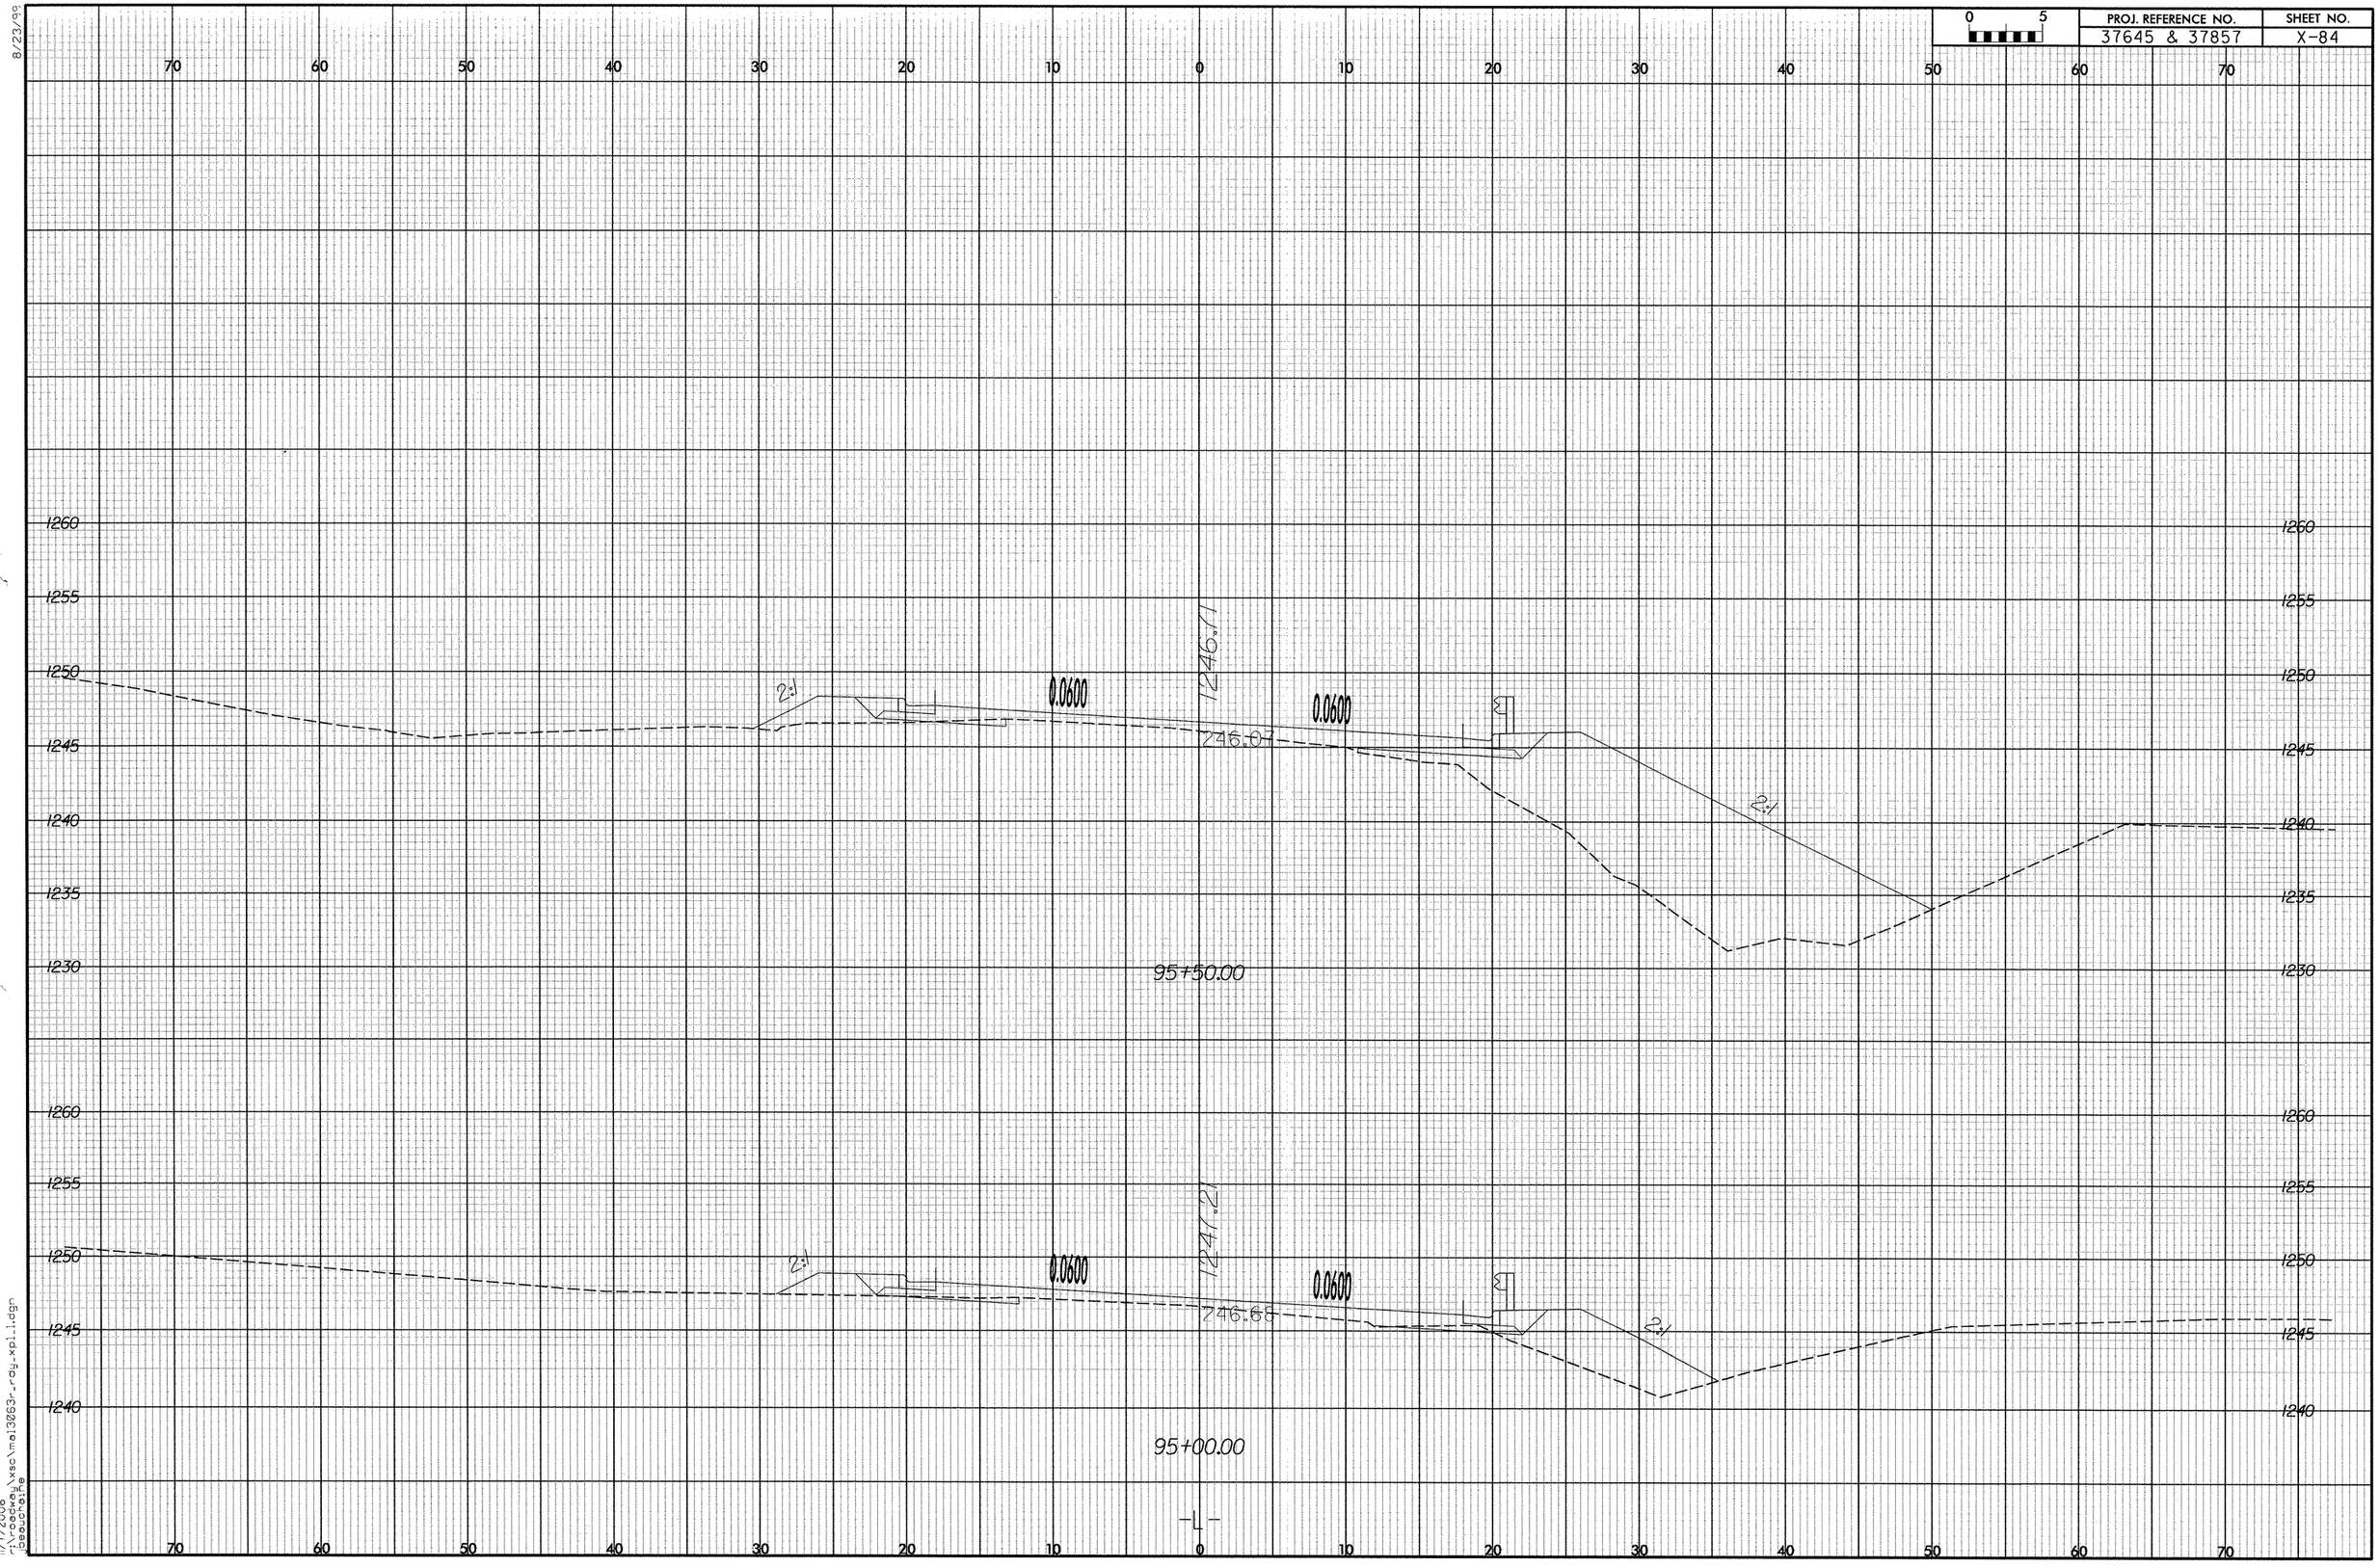

8/23/99

11/7/2006
r:\roadway\xsc\ma13063r_rdy_xpl1.dgn
jbeauchaine

8/23/99

0 5	PROJ. REFERENCE NO.	SHEET NO.
	37645 & 37857	X-85

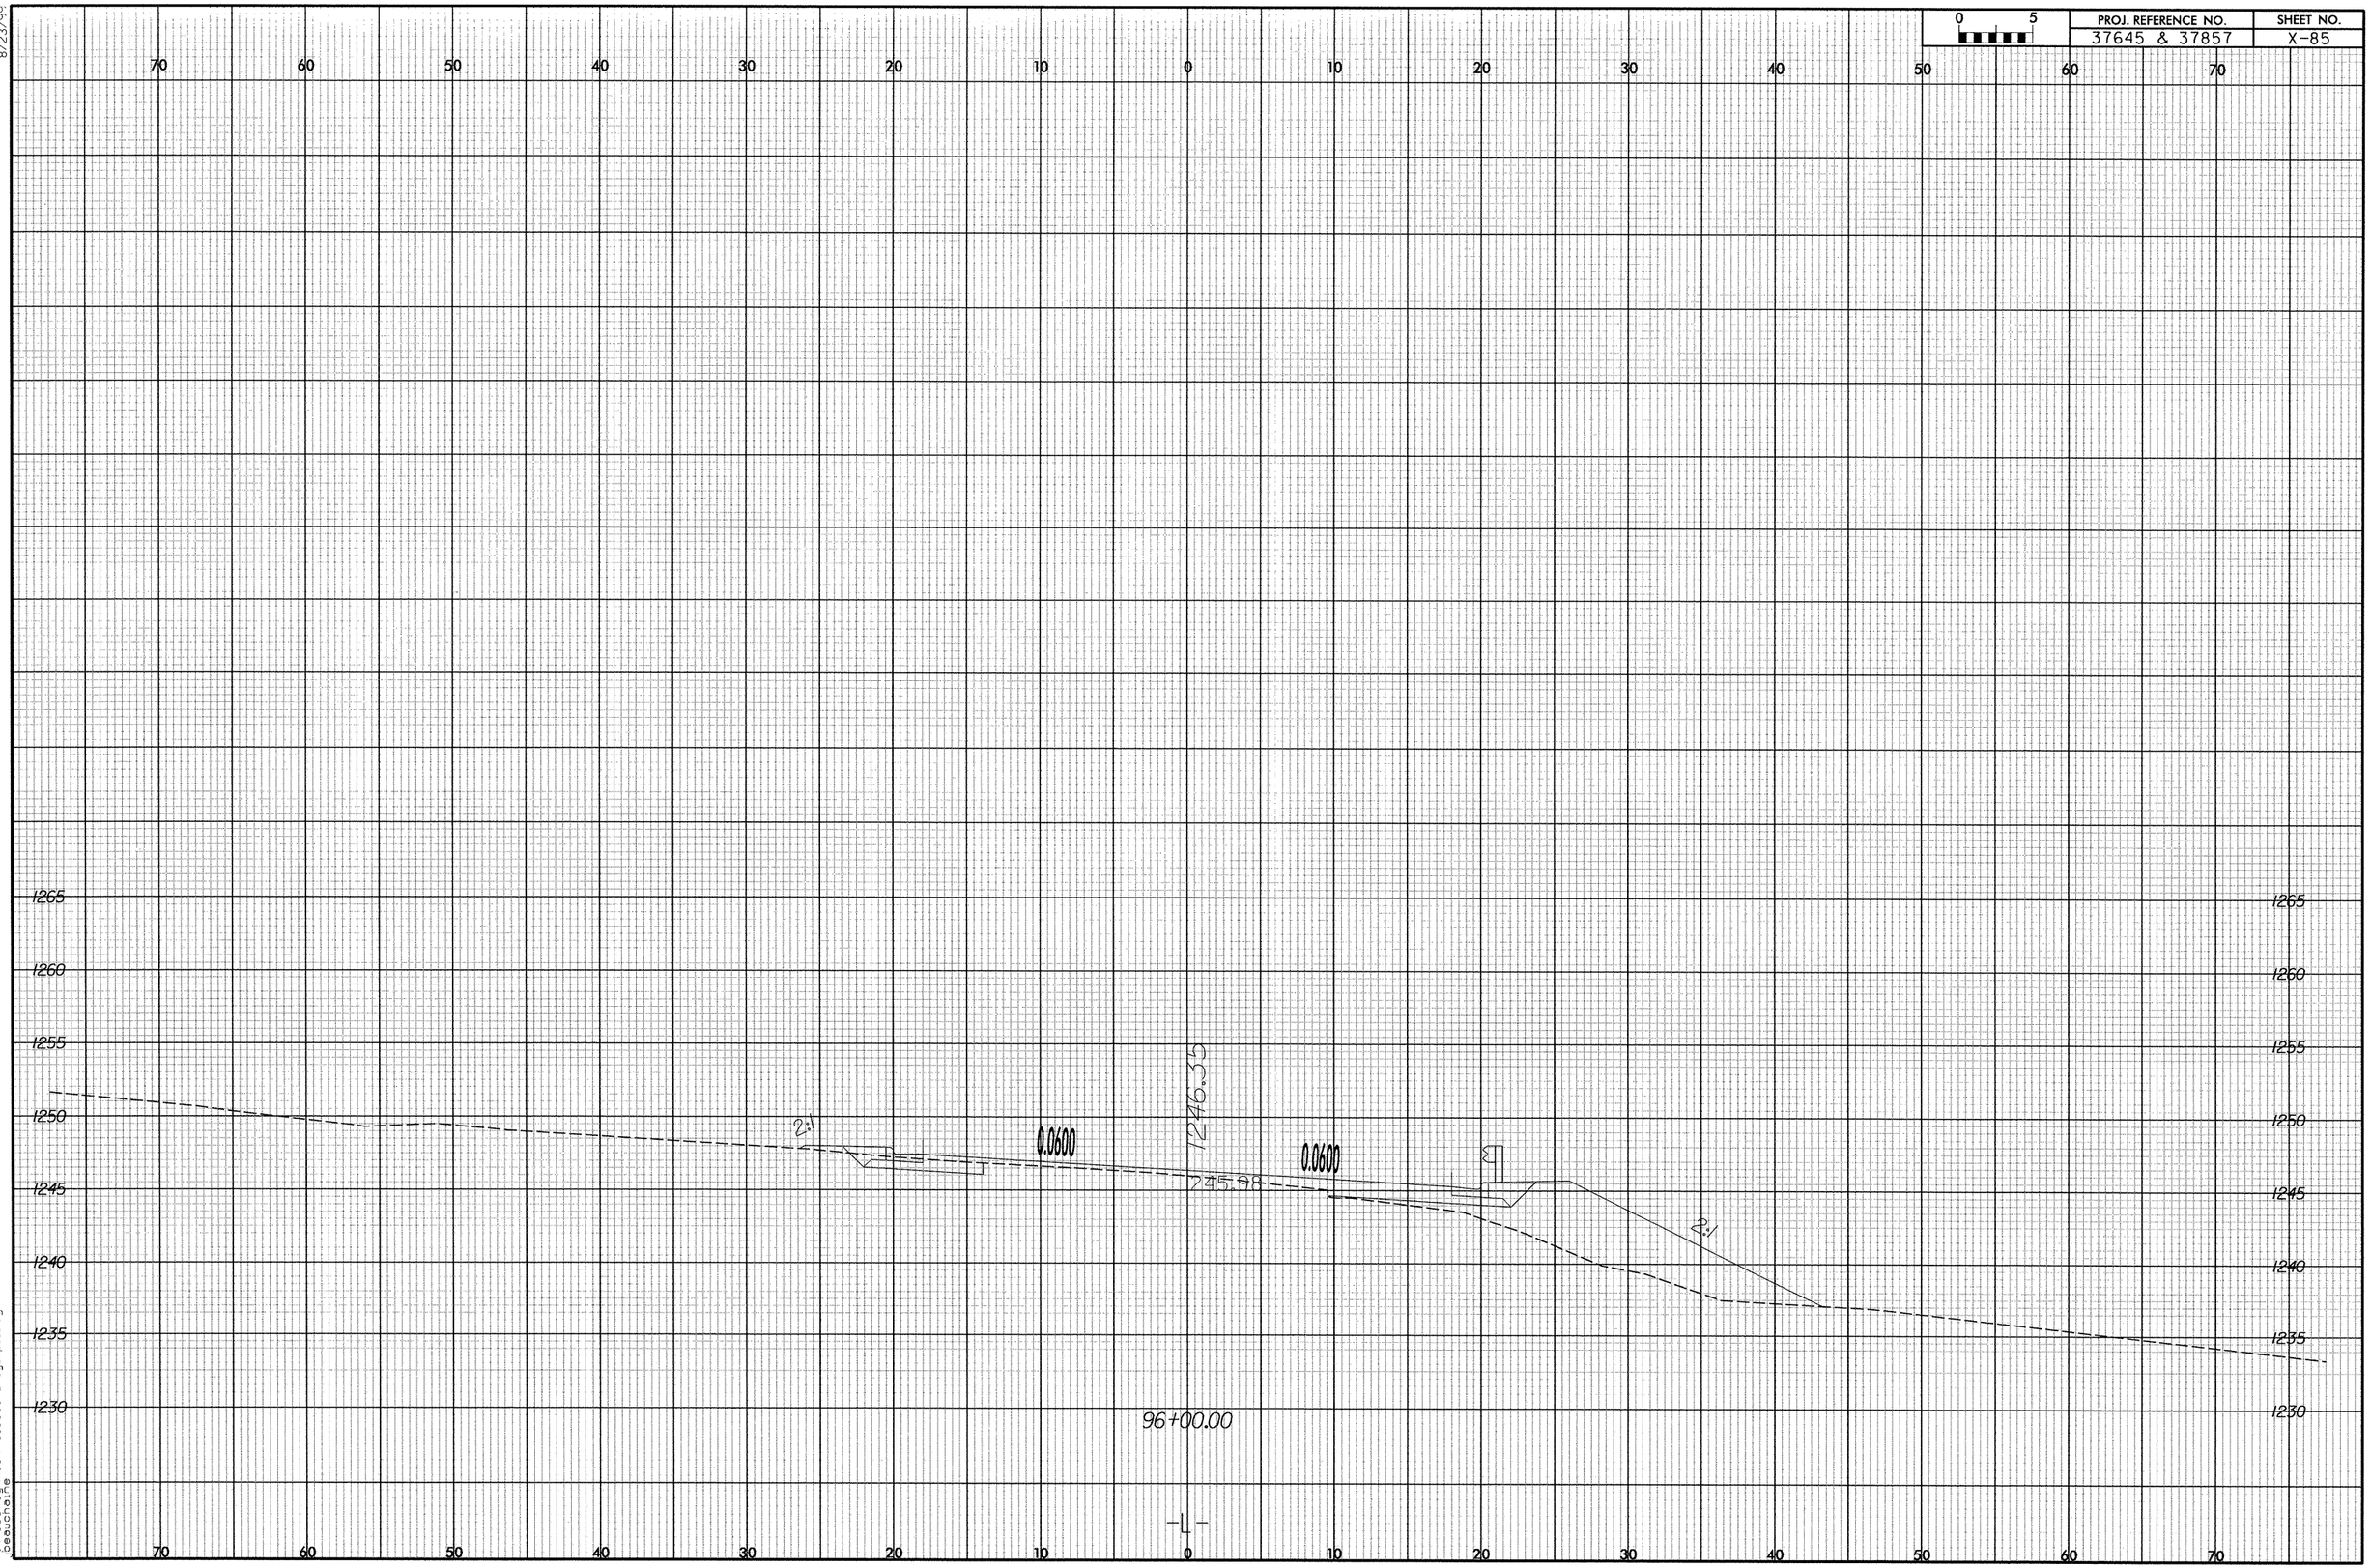

11/7/2006
i:\roadway\xsc\mel3063r-rdy_xpli.dgn
beauchaine

8/23/99

0 5	PROJ. REFERENCE NO.	SHEET NO.
	37645 & 37857	X-86

70 60 50 40 30 20 10 0 10 20 30 40 50 60 70

1275
1270
1265
1260
1255
1250
1245
1240
1235
1230

2:1
0.0600
1246.09
245.67
0.0600
2:1

96+50.00

-L-

70 60 50 40 30 20 10 0 10 20 30 40 50 60 70

1275
1270
1265
1260
1255
1250
1245
1240
1235
1230

11/7/2006
c:\roadway\xsc\ma13063r-rdy_xpl.dgn
beauchaine

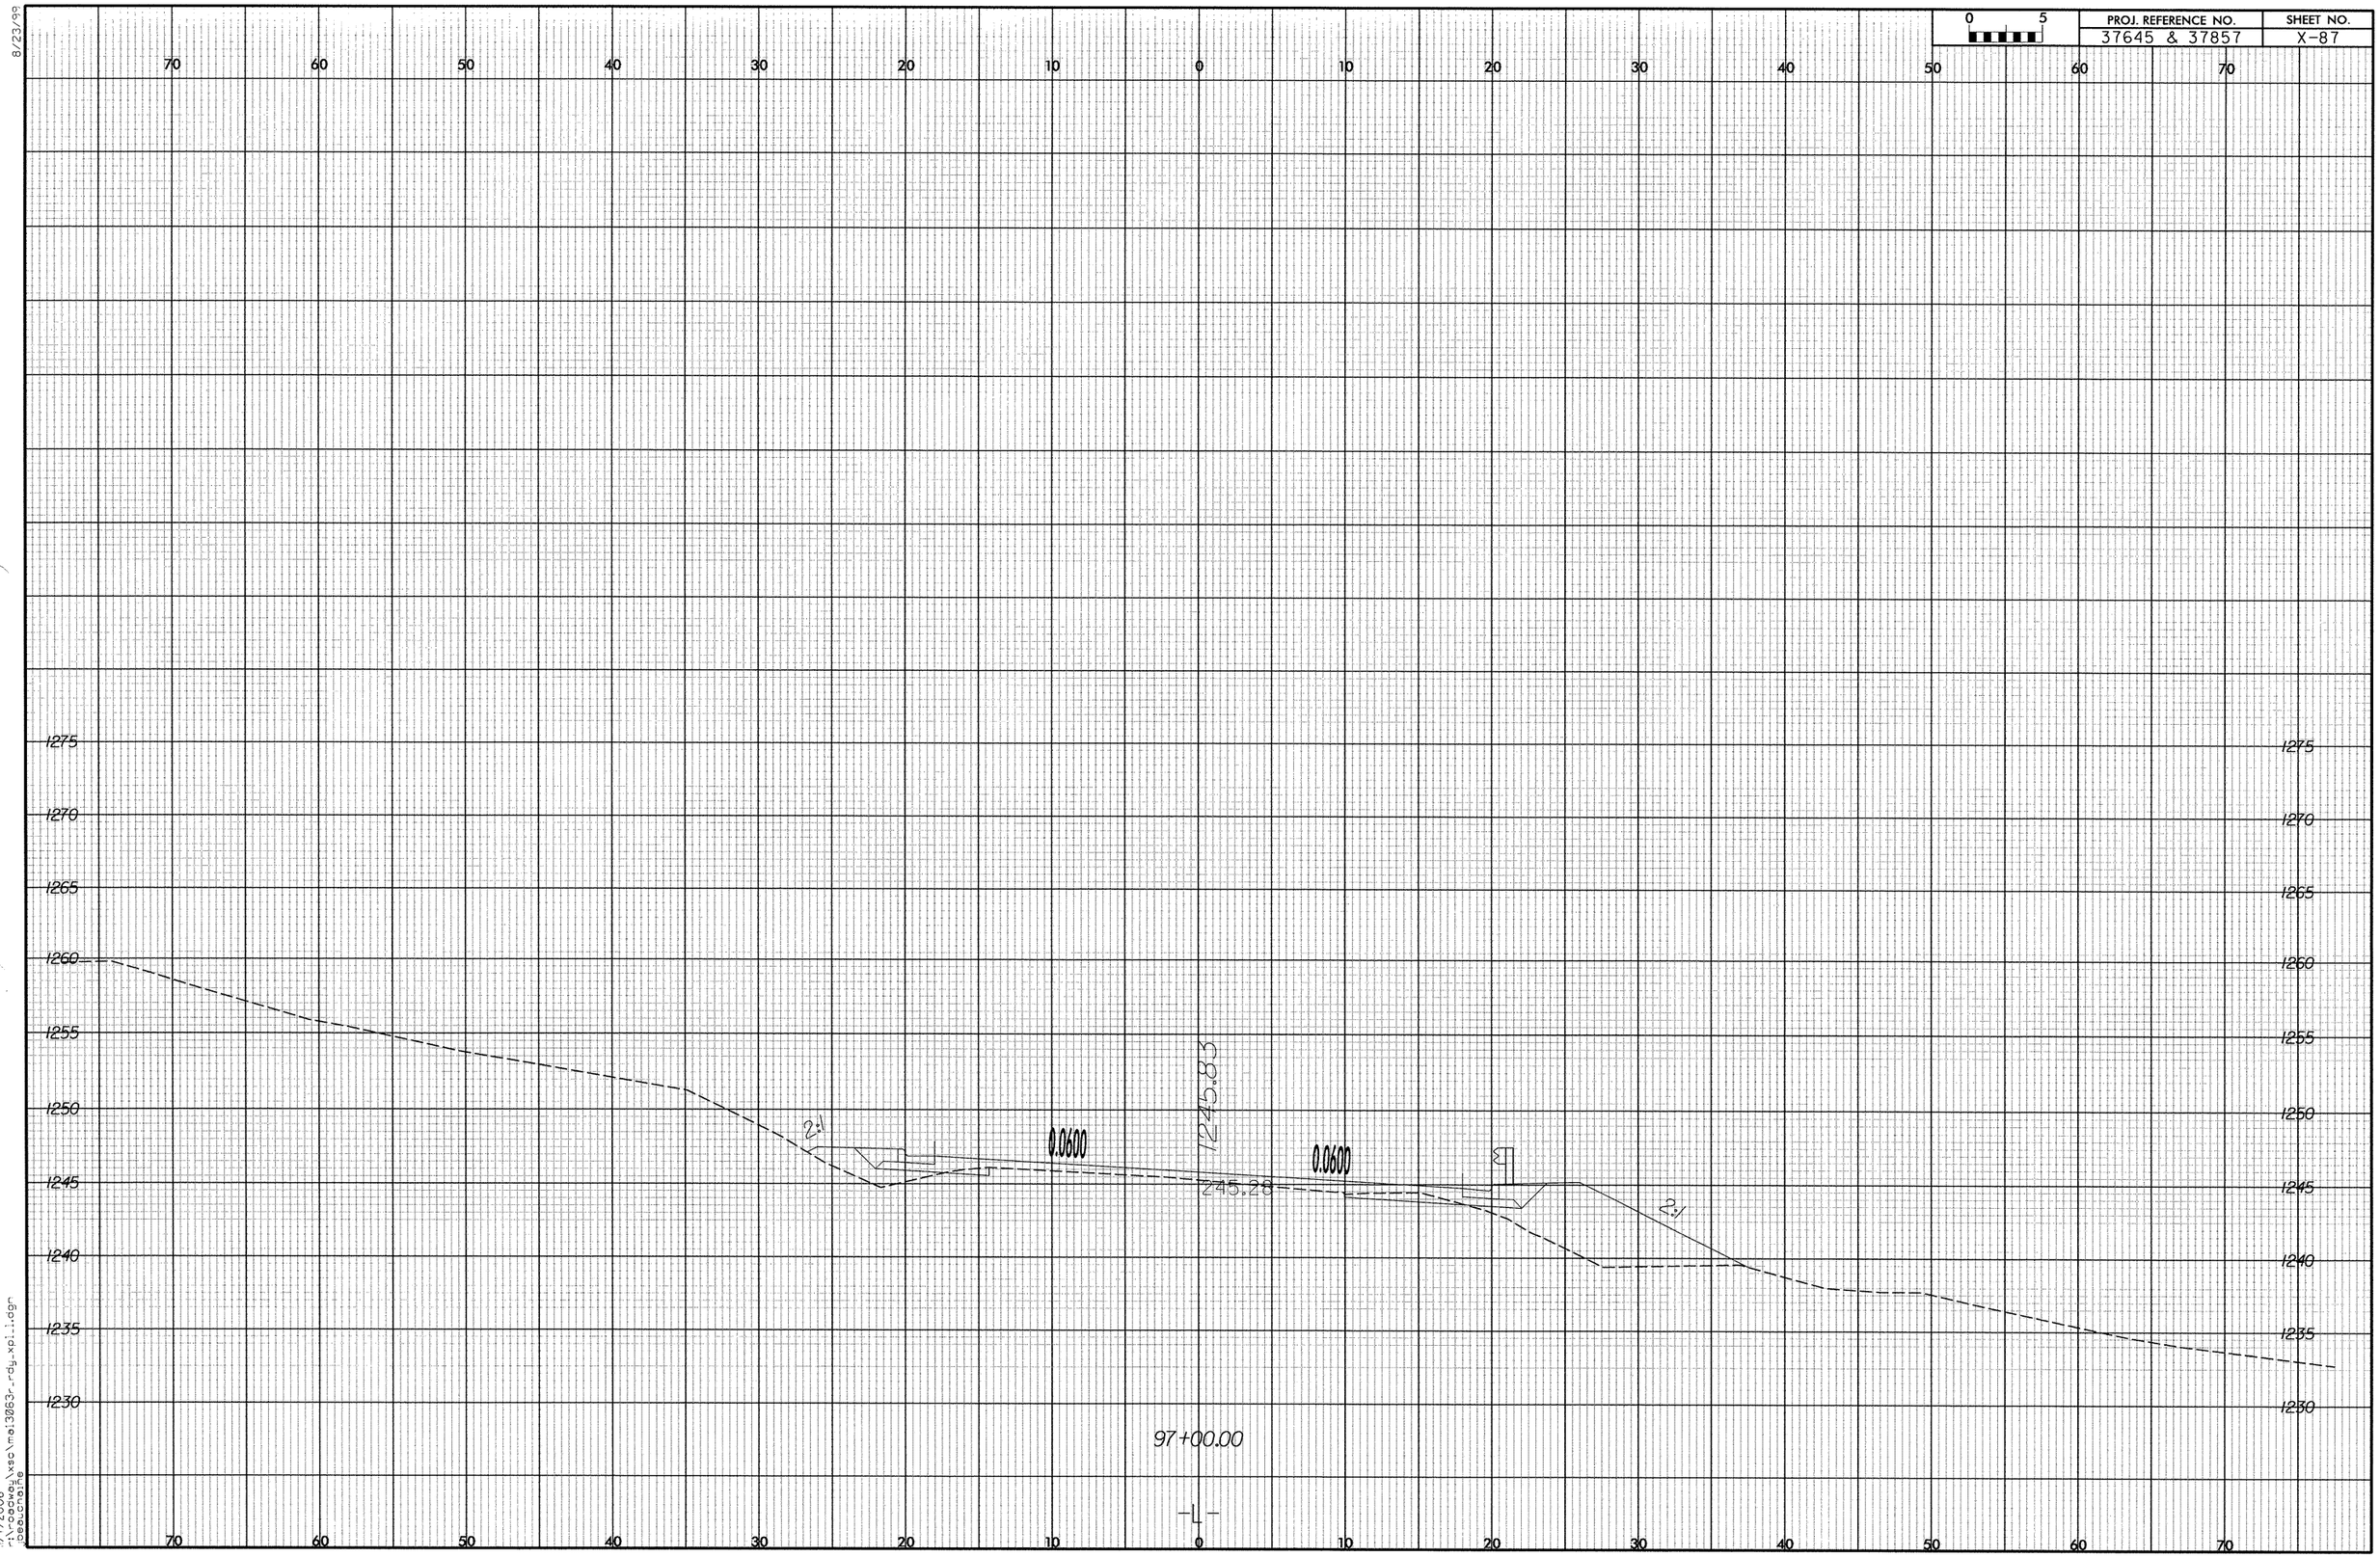

PROJ. REFERENCE NO.
37645 & 37857
SHEET NO.
X-87
0 5
70 60 50 40 30 20 10 0 10 20 30 40 50 60 70
1275
1270
1265
1260
1255
1250
1245
1240
1235
1230
2:1
0.0600
1245.83
245.28
0.0600
2:1
97+00.00
-L-

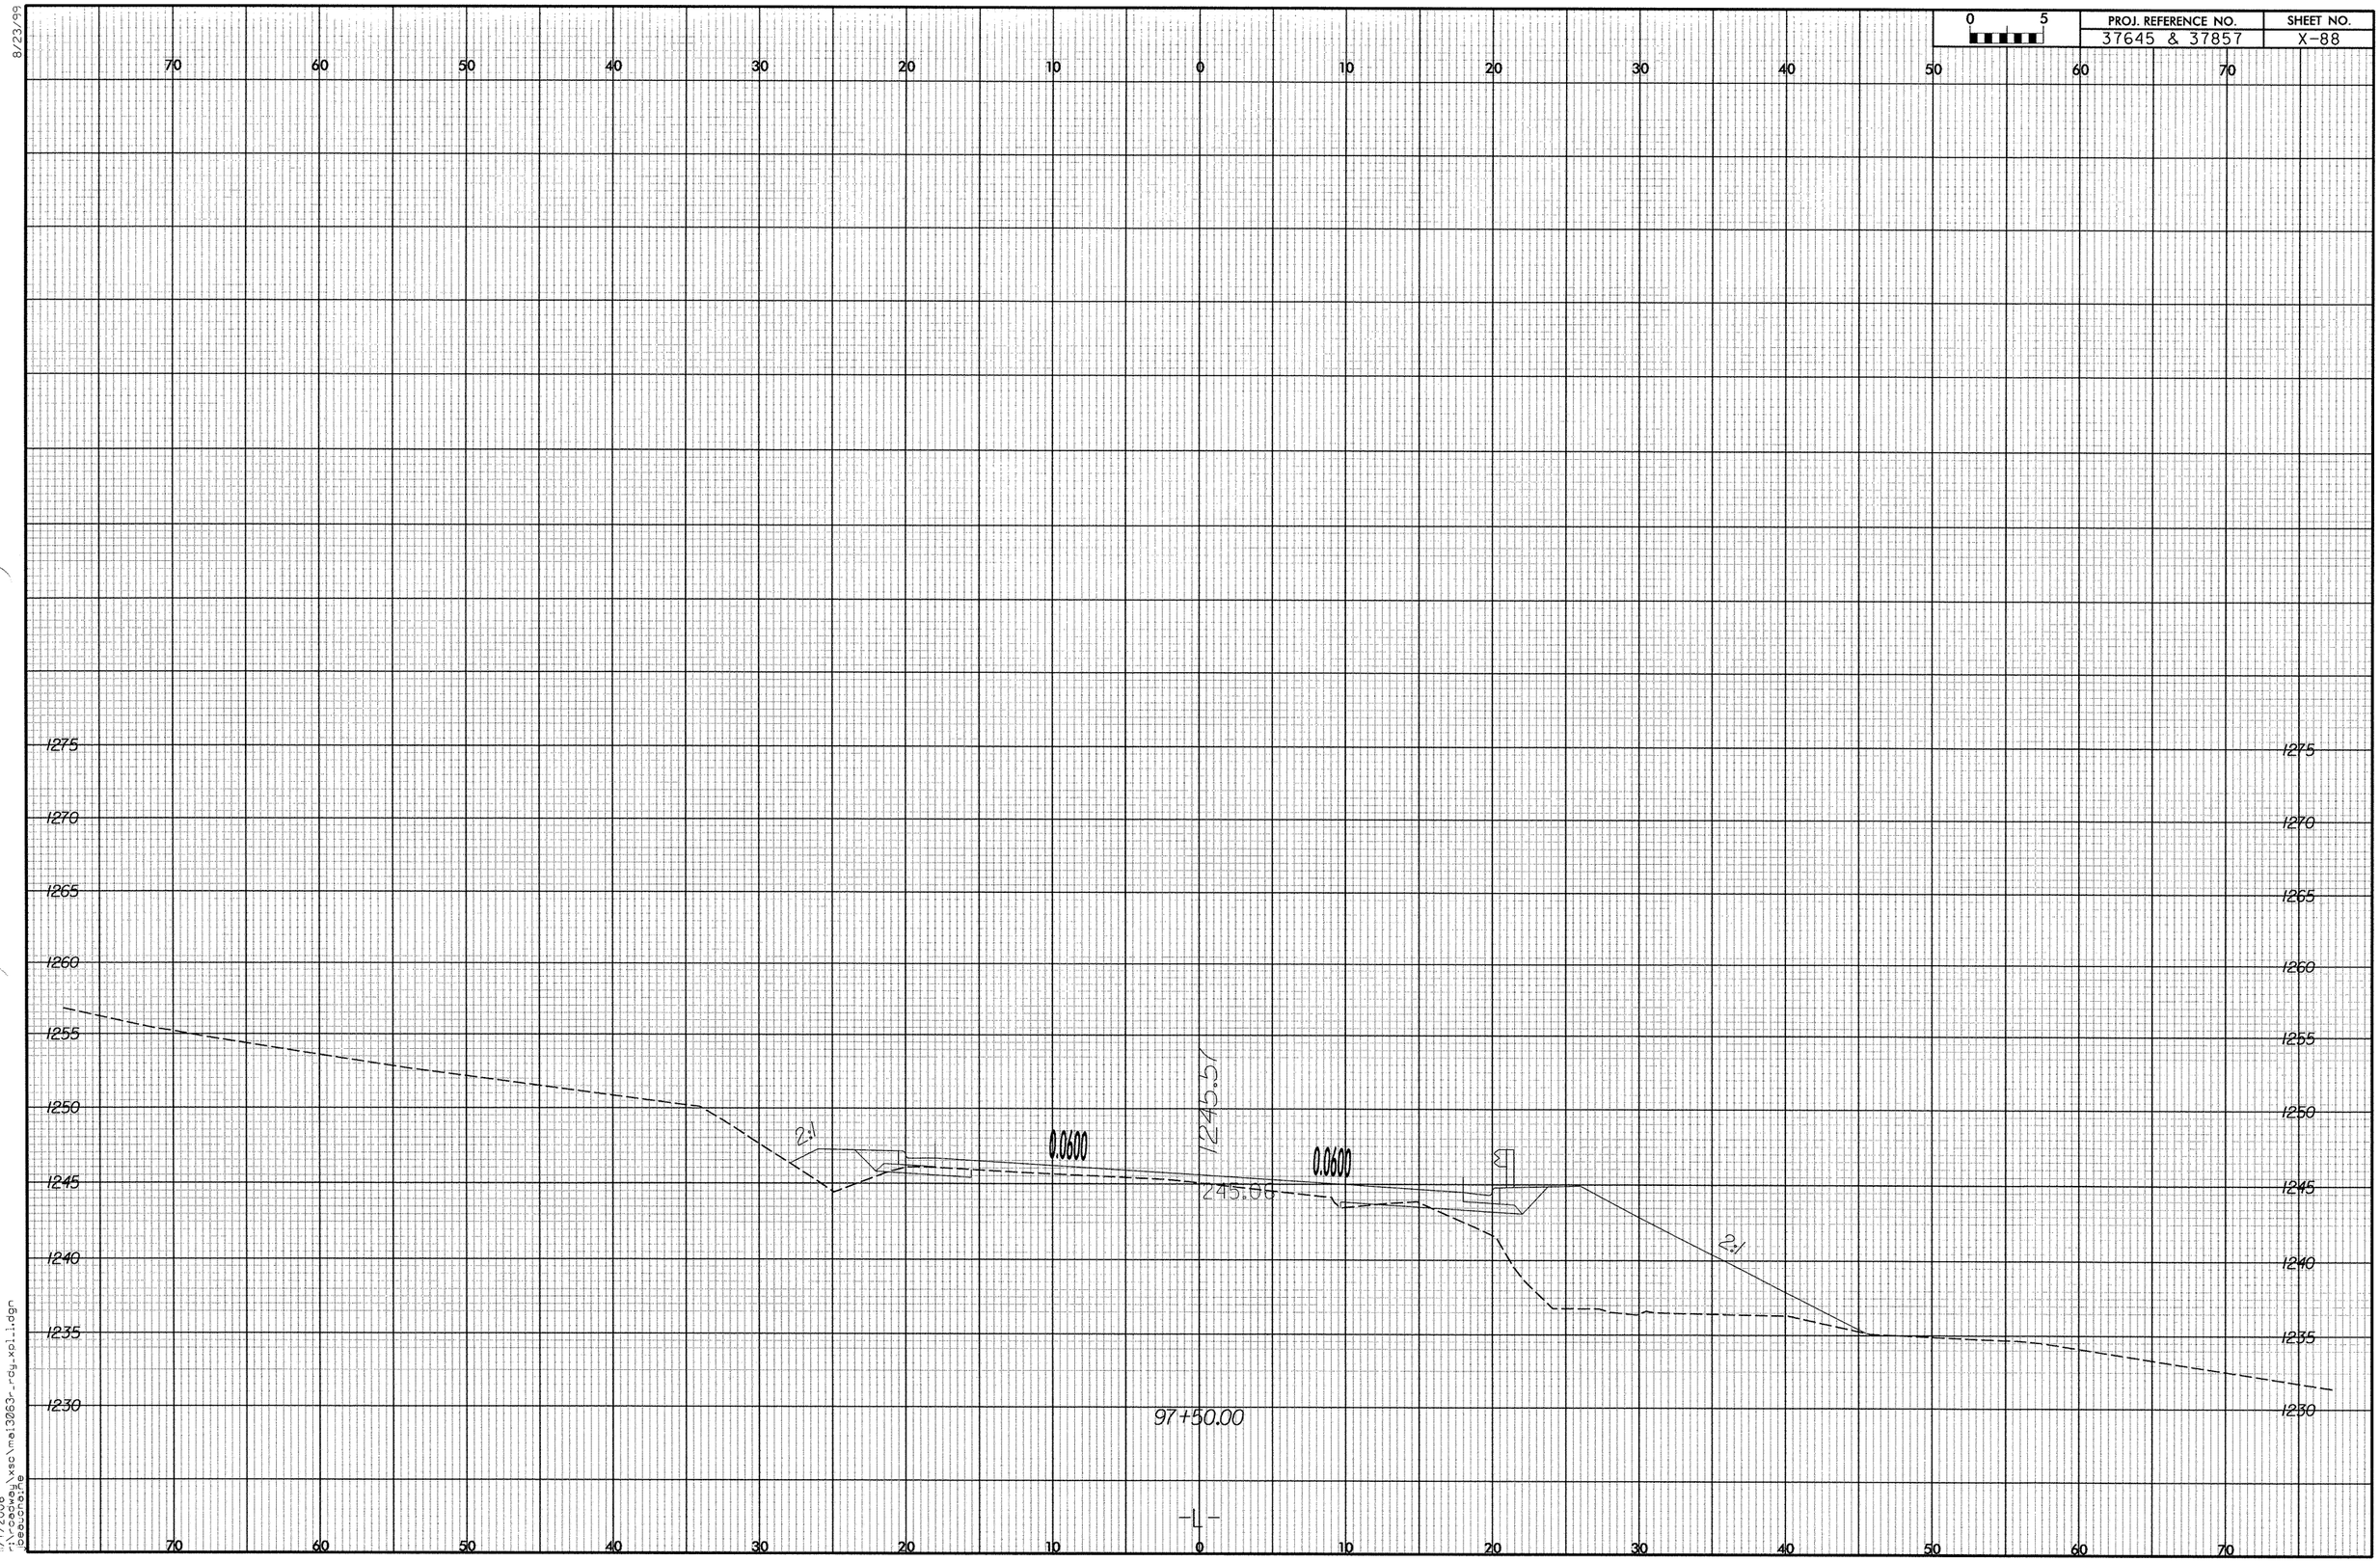

8/23/99

11/7/2006
r:\roadway\xsc\mai3063r_rdy_xpl_1.dgn
jbeaucraine

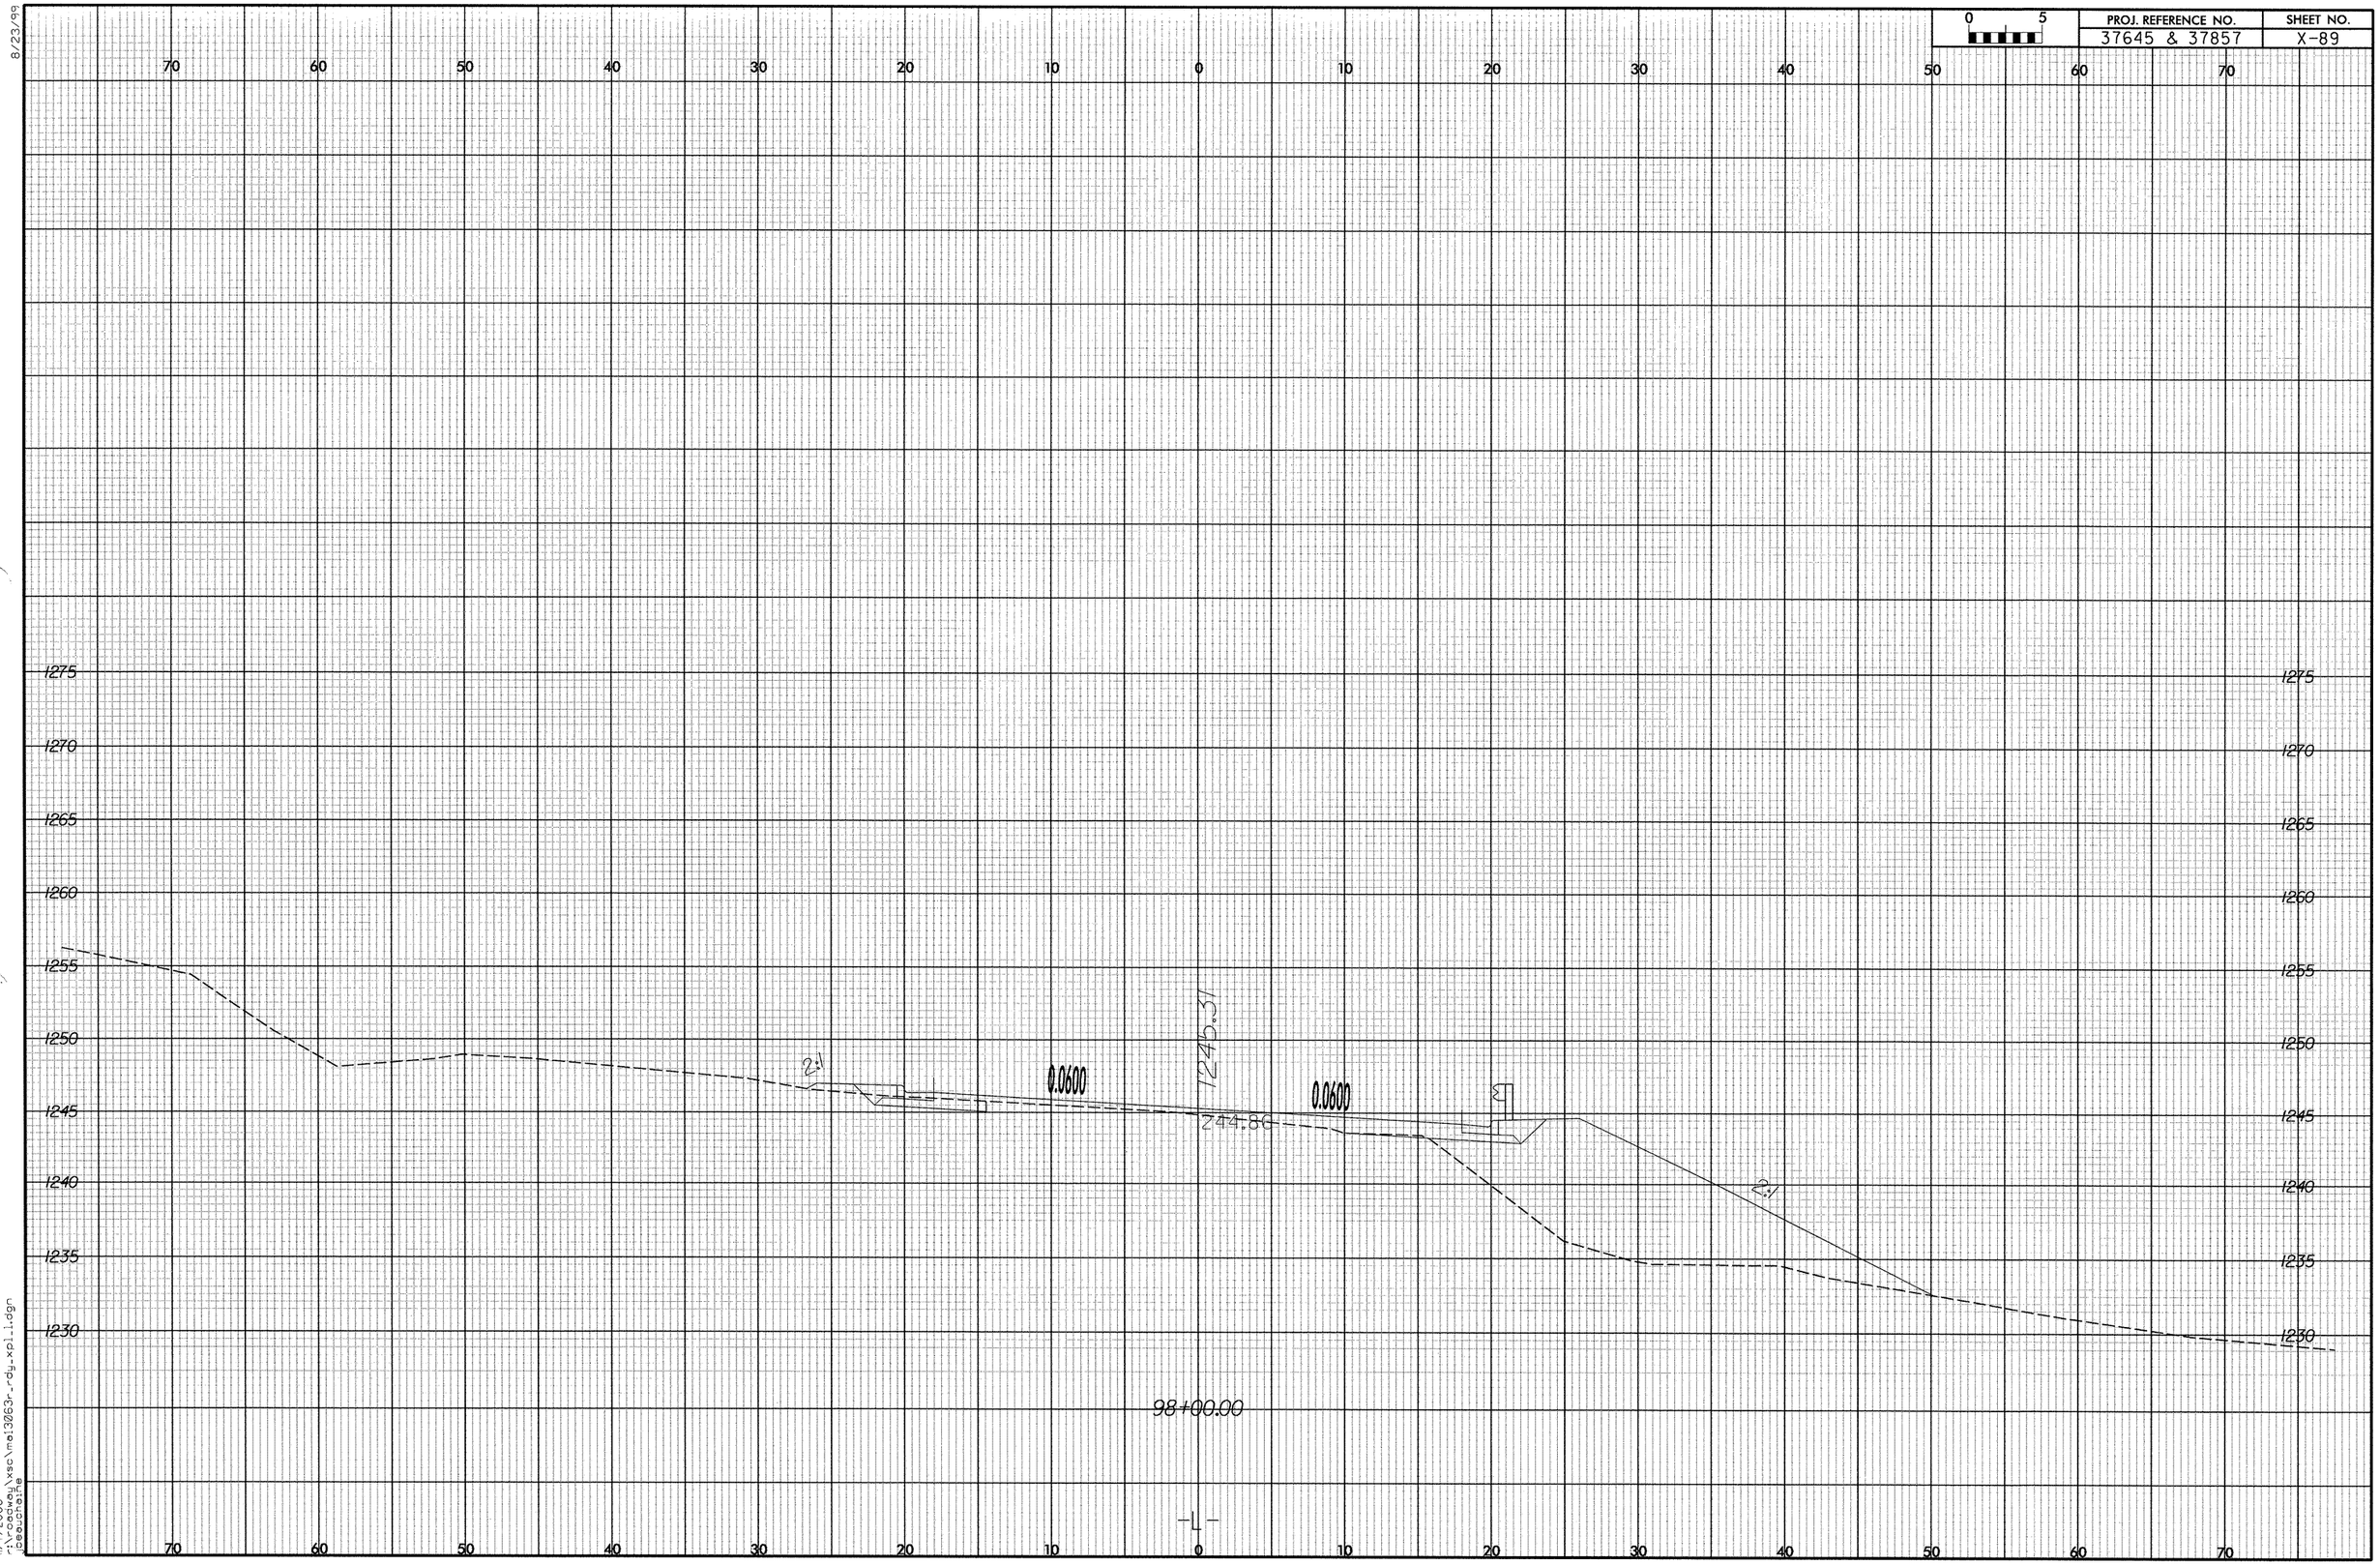

8/23/99

11/7/2006
r:\roadway\xsc\mai3063r_rdy_xpl_1.dgn
jceauchaine

8/23/99

0 5	PROJ. REFERENCE NO.	SHEET NO.
	37645 & 37857	X-90

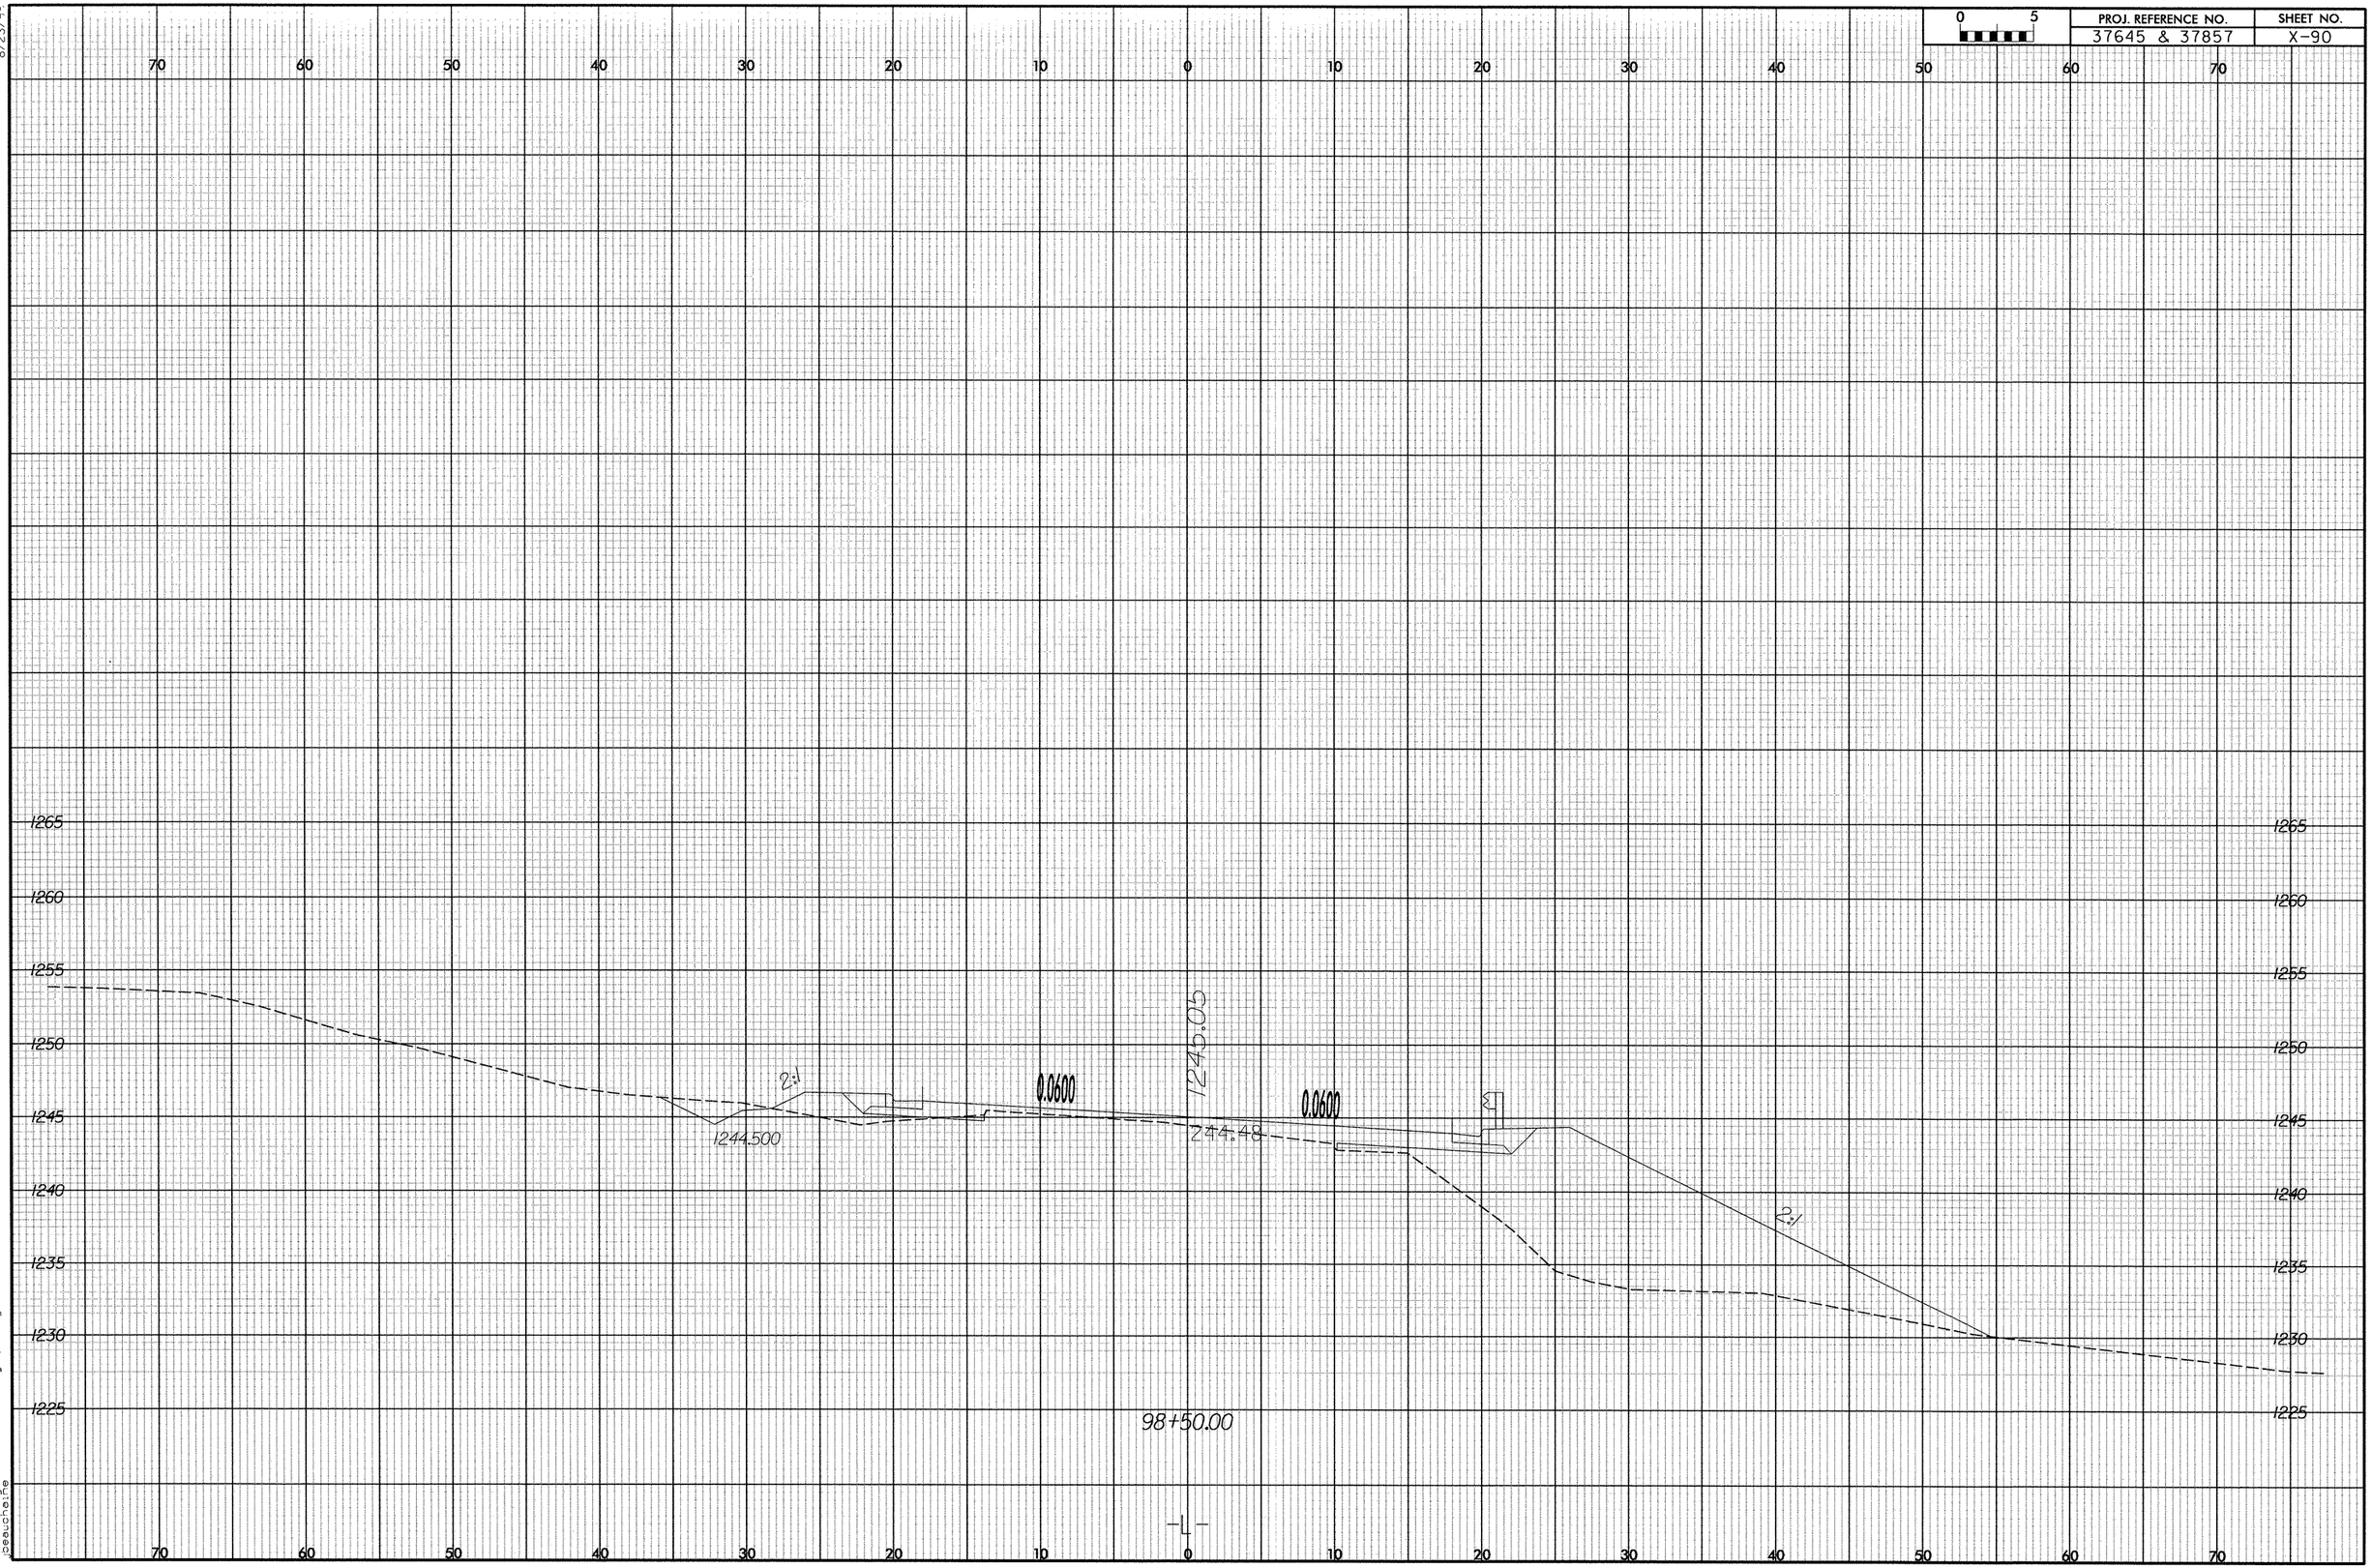

11/7/2006
r:\roadway\xsc\mai3063r-rdy.xsi.1.dgn
beachaine

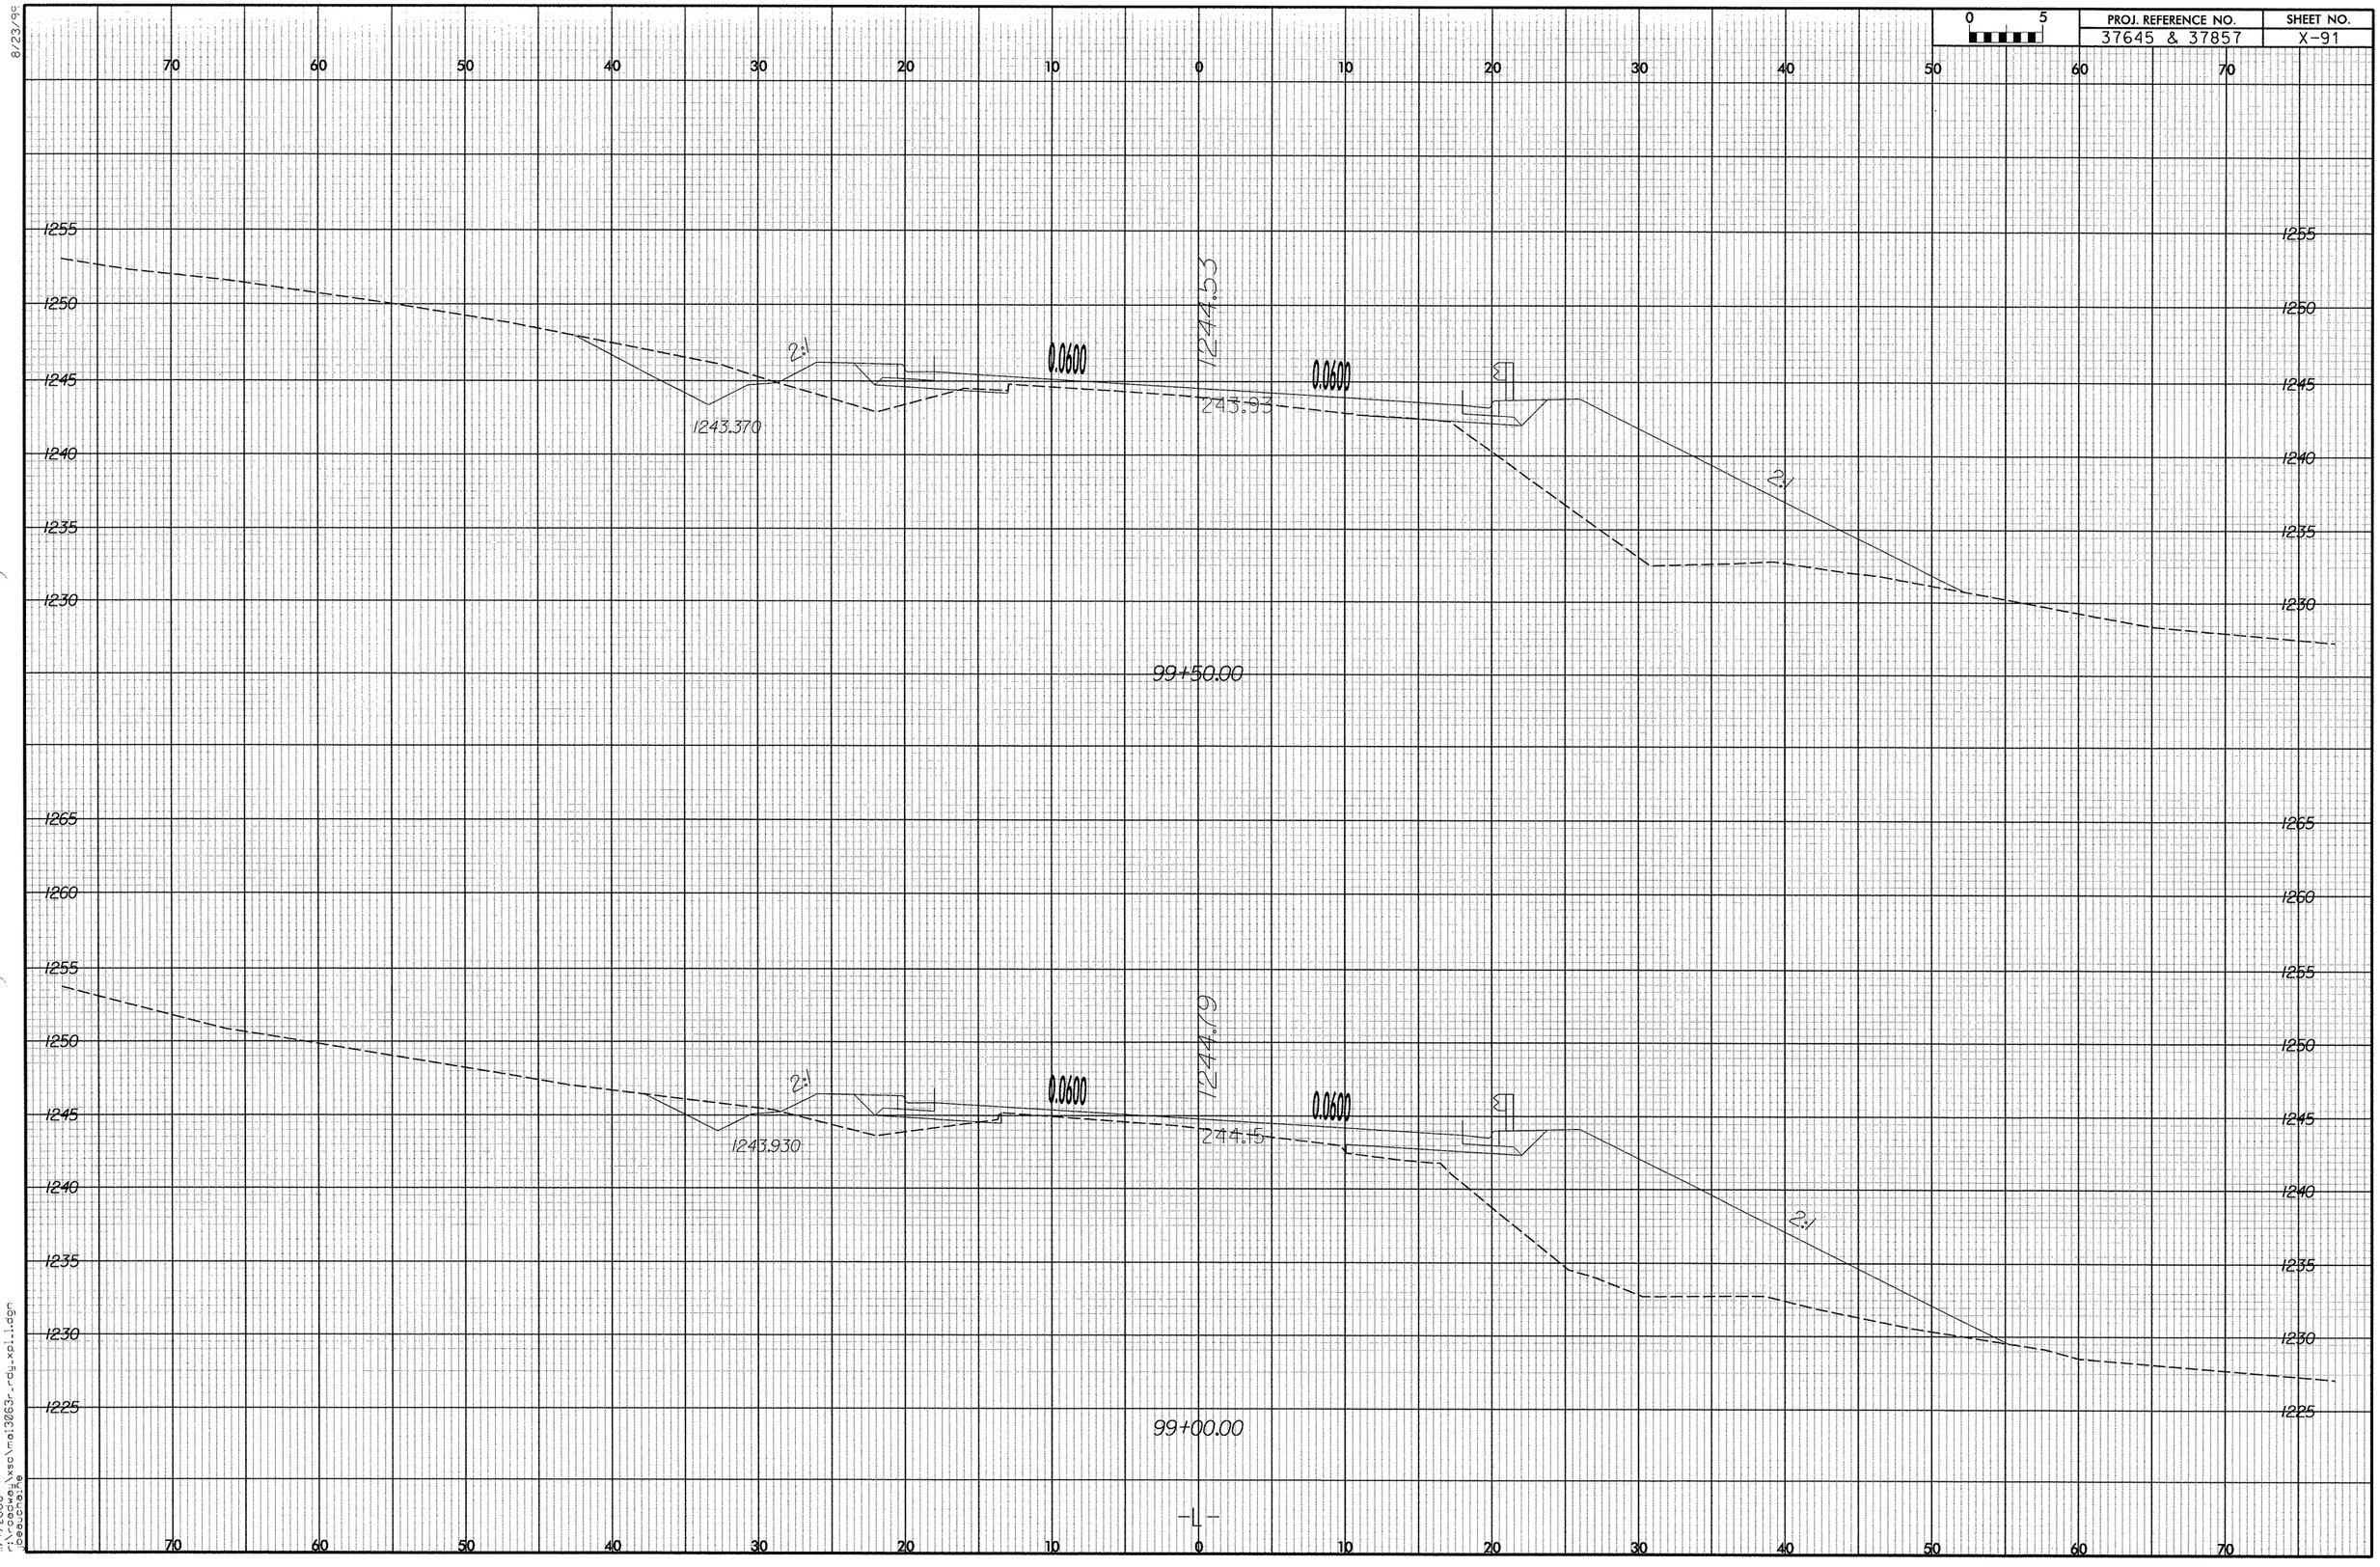

8/23/99

11/7/2006
r:\roadway\xsc\mai3063r_rdy_xpl1.dgn
jbeauchaine

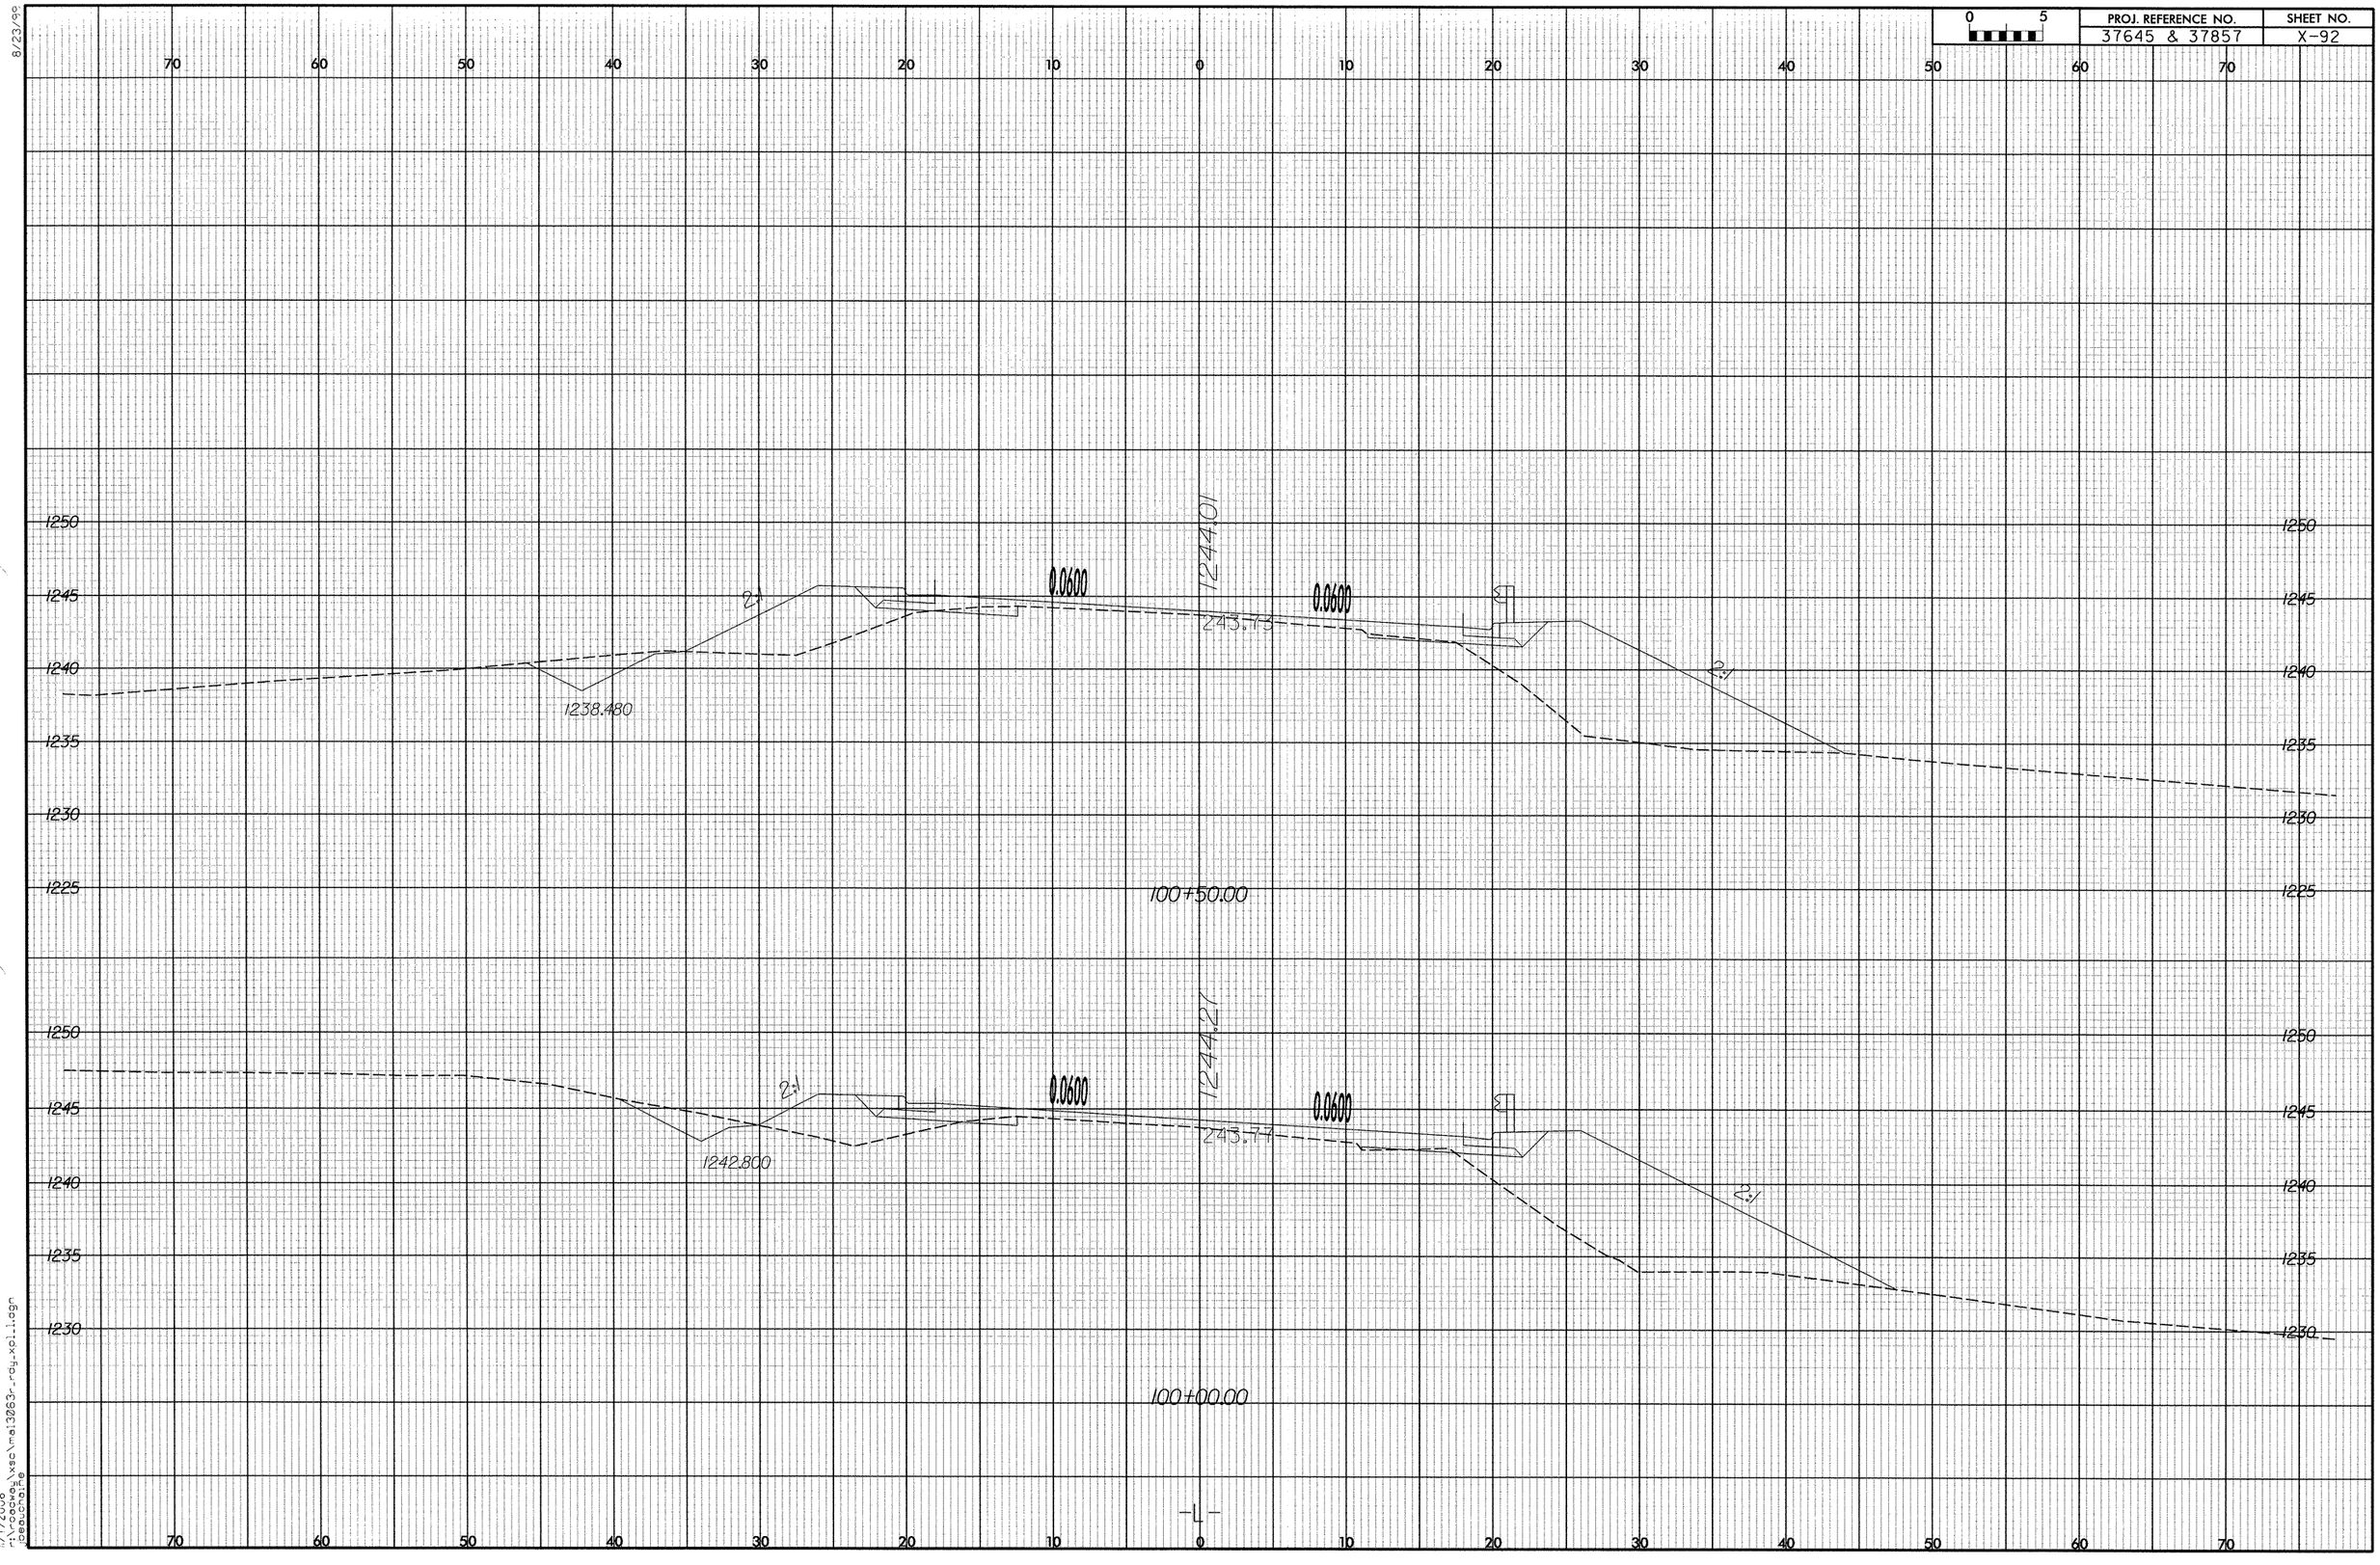

PROJ. REFERENCE NO.
37645 & 37857
SHEET NO.
X-92
0 5
70 60 50 40 30 20 10 0 10 20 30 40 50 60 70
1250
1245
1240
1235
1230
1225
1244.01
0.0600
0.0600
2:1
2:1
243.73
1238.480
100+50.00
1244.21
0.0600
0.0600
2:1
2:1
243.77
1242.800
100+00.00
-L-

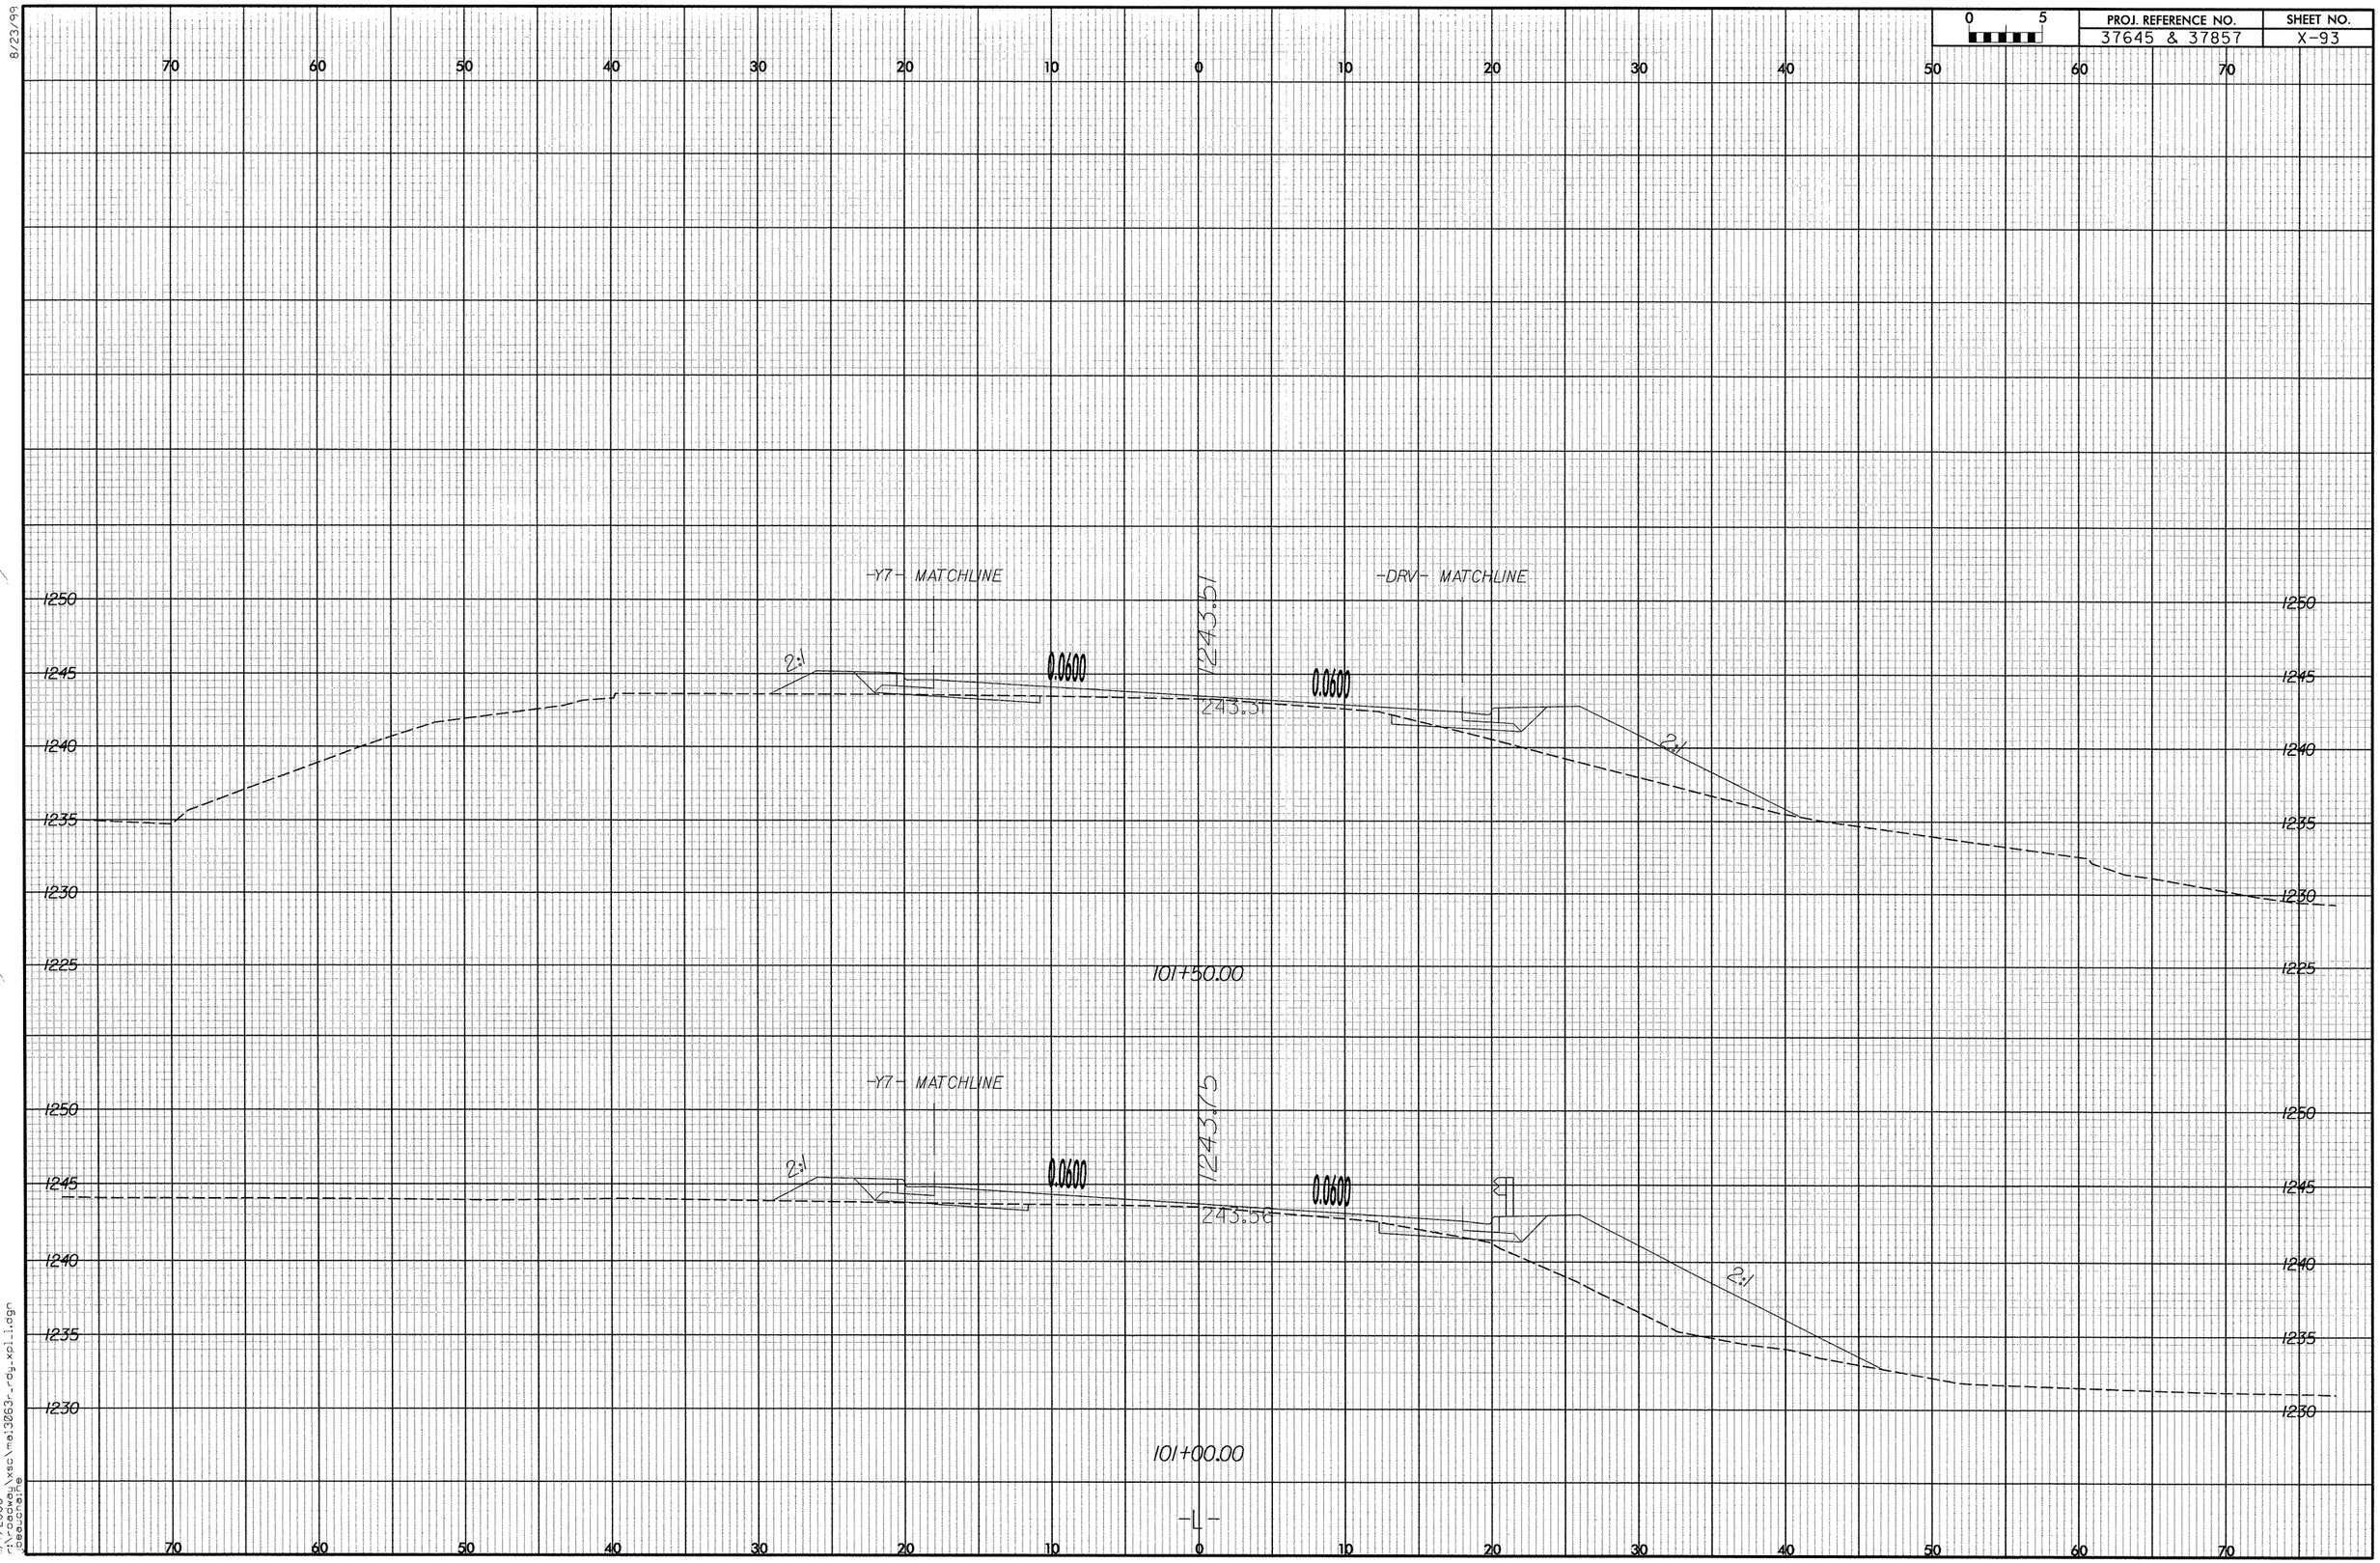

PROJ. REFERENCE NO.
37645 & 37857
SHEET NO.
X-93
0 5
-Y7- MATCHLINE
-DRV- MATCHLINE
1243.51
2:1
0.0600
0.0600
243.31
2:1
101+50.00
-Y7- MATCHLINE
1243.75
2:1
0.0600
0.0600
243.56
2:1
101+00.00
-L-
1250
1245
1240
1235
1230
1225
70
60
50
40
30
20
10
0
10
20
30
40
50
60
70

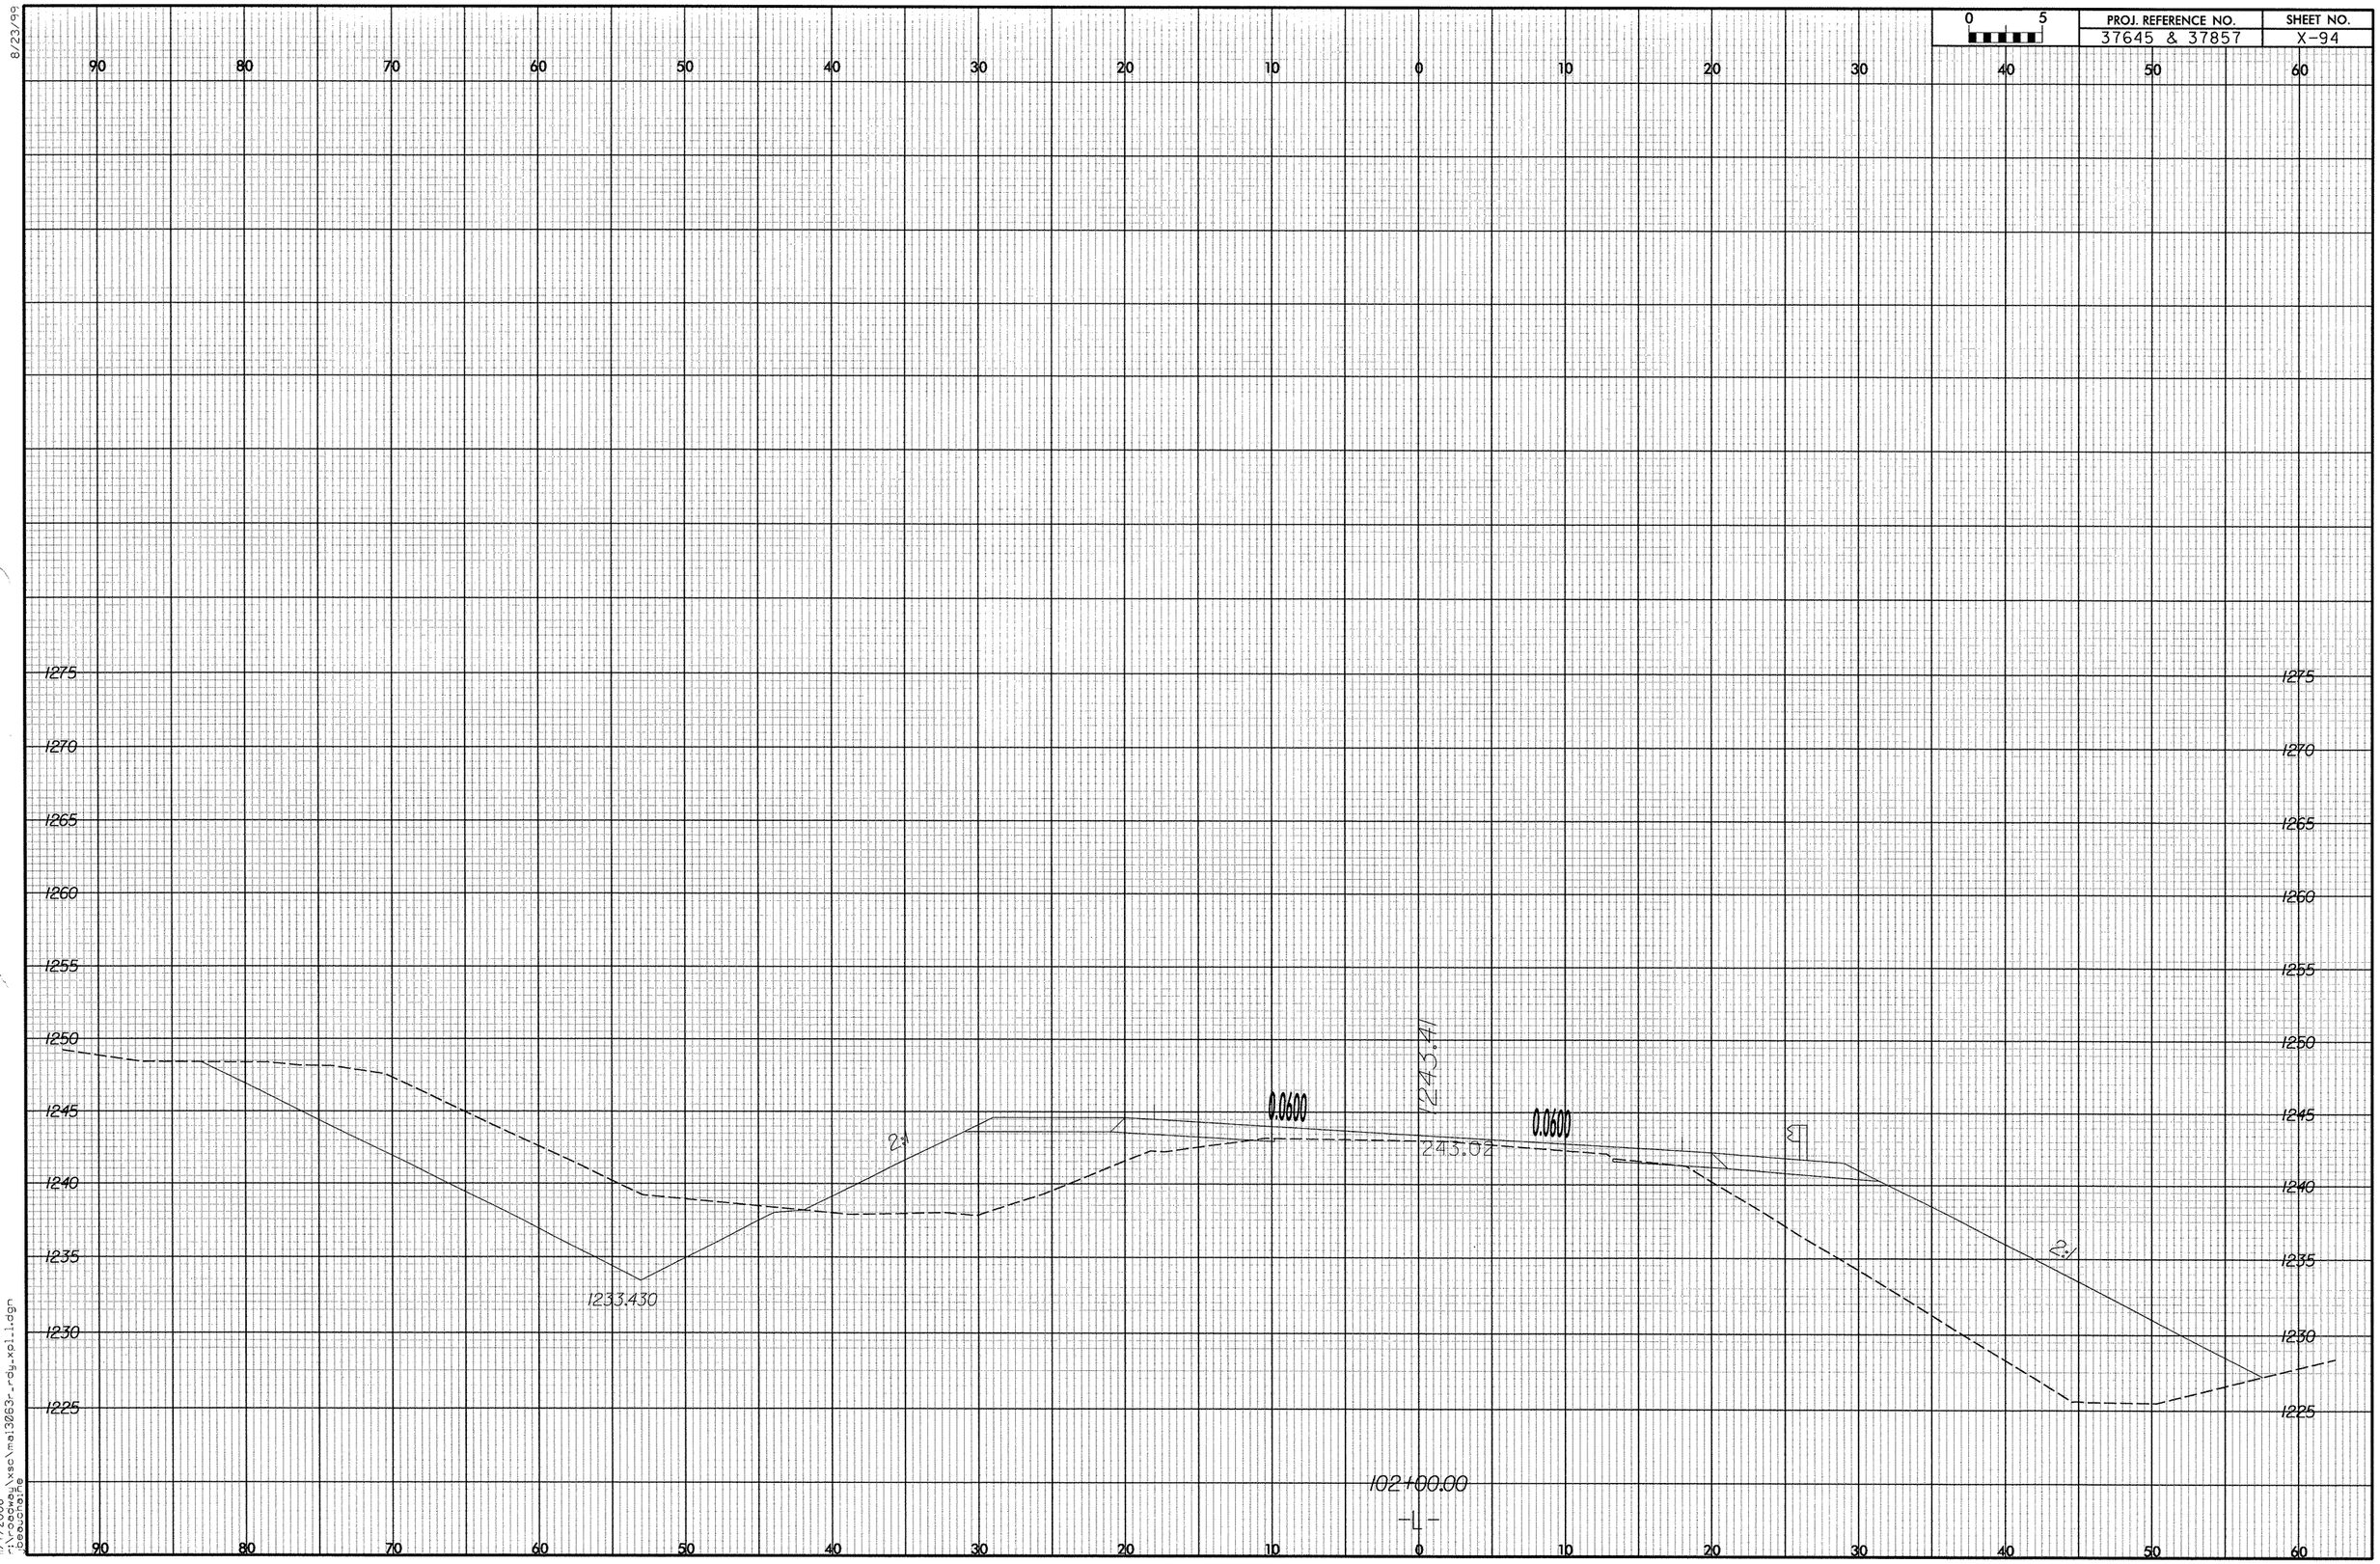

8/23/99

11/7/2006
r:\roadway\xsc\mai3063r_rdy_xpl_1.dgn
jbeauchaine

8/23/99

0 5	PROJ. REFERENCE NO.	SHEET NO.
	37645 & 37857	X-95

70 60 50 40 30 20 10 0 10 20 30 40 50 60 70

1285 1280 1275 1270 1265 1260 1255 1250 1245 1240 1235 1230 1225

15:1

4:1

0.0433

1243.47

0.0433

243.28

2:1

1240.470

102+50.00

11/7/2006
r:\roadway\xsec\mal3063r-roy-xpl1.dgn
beaucaire

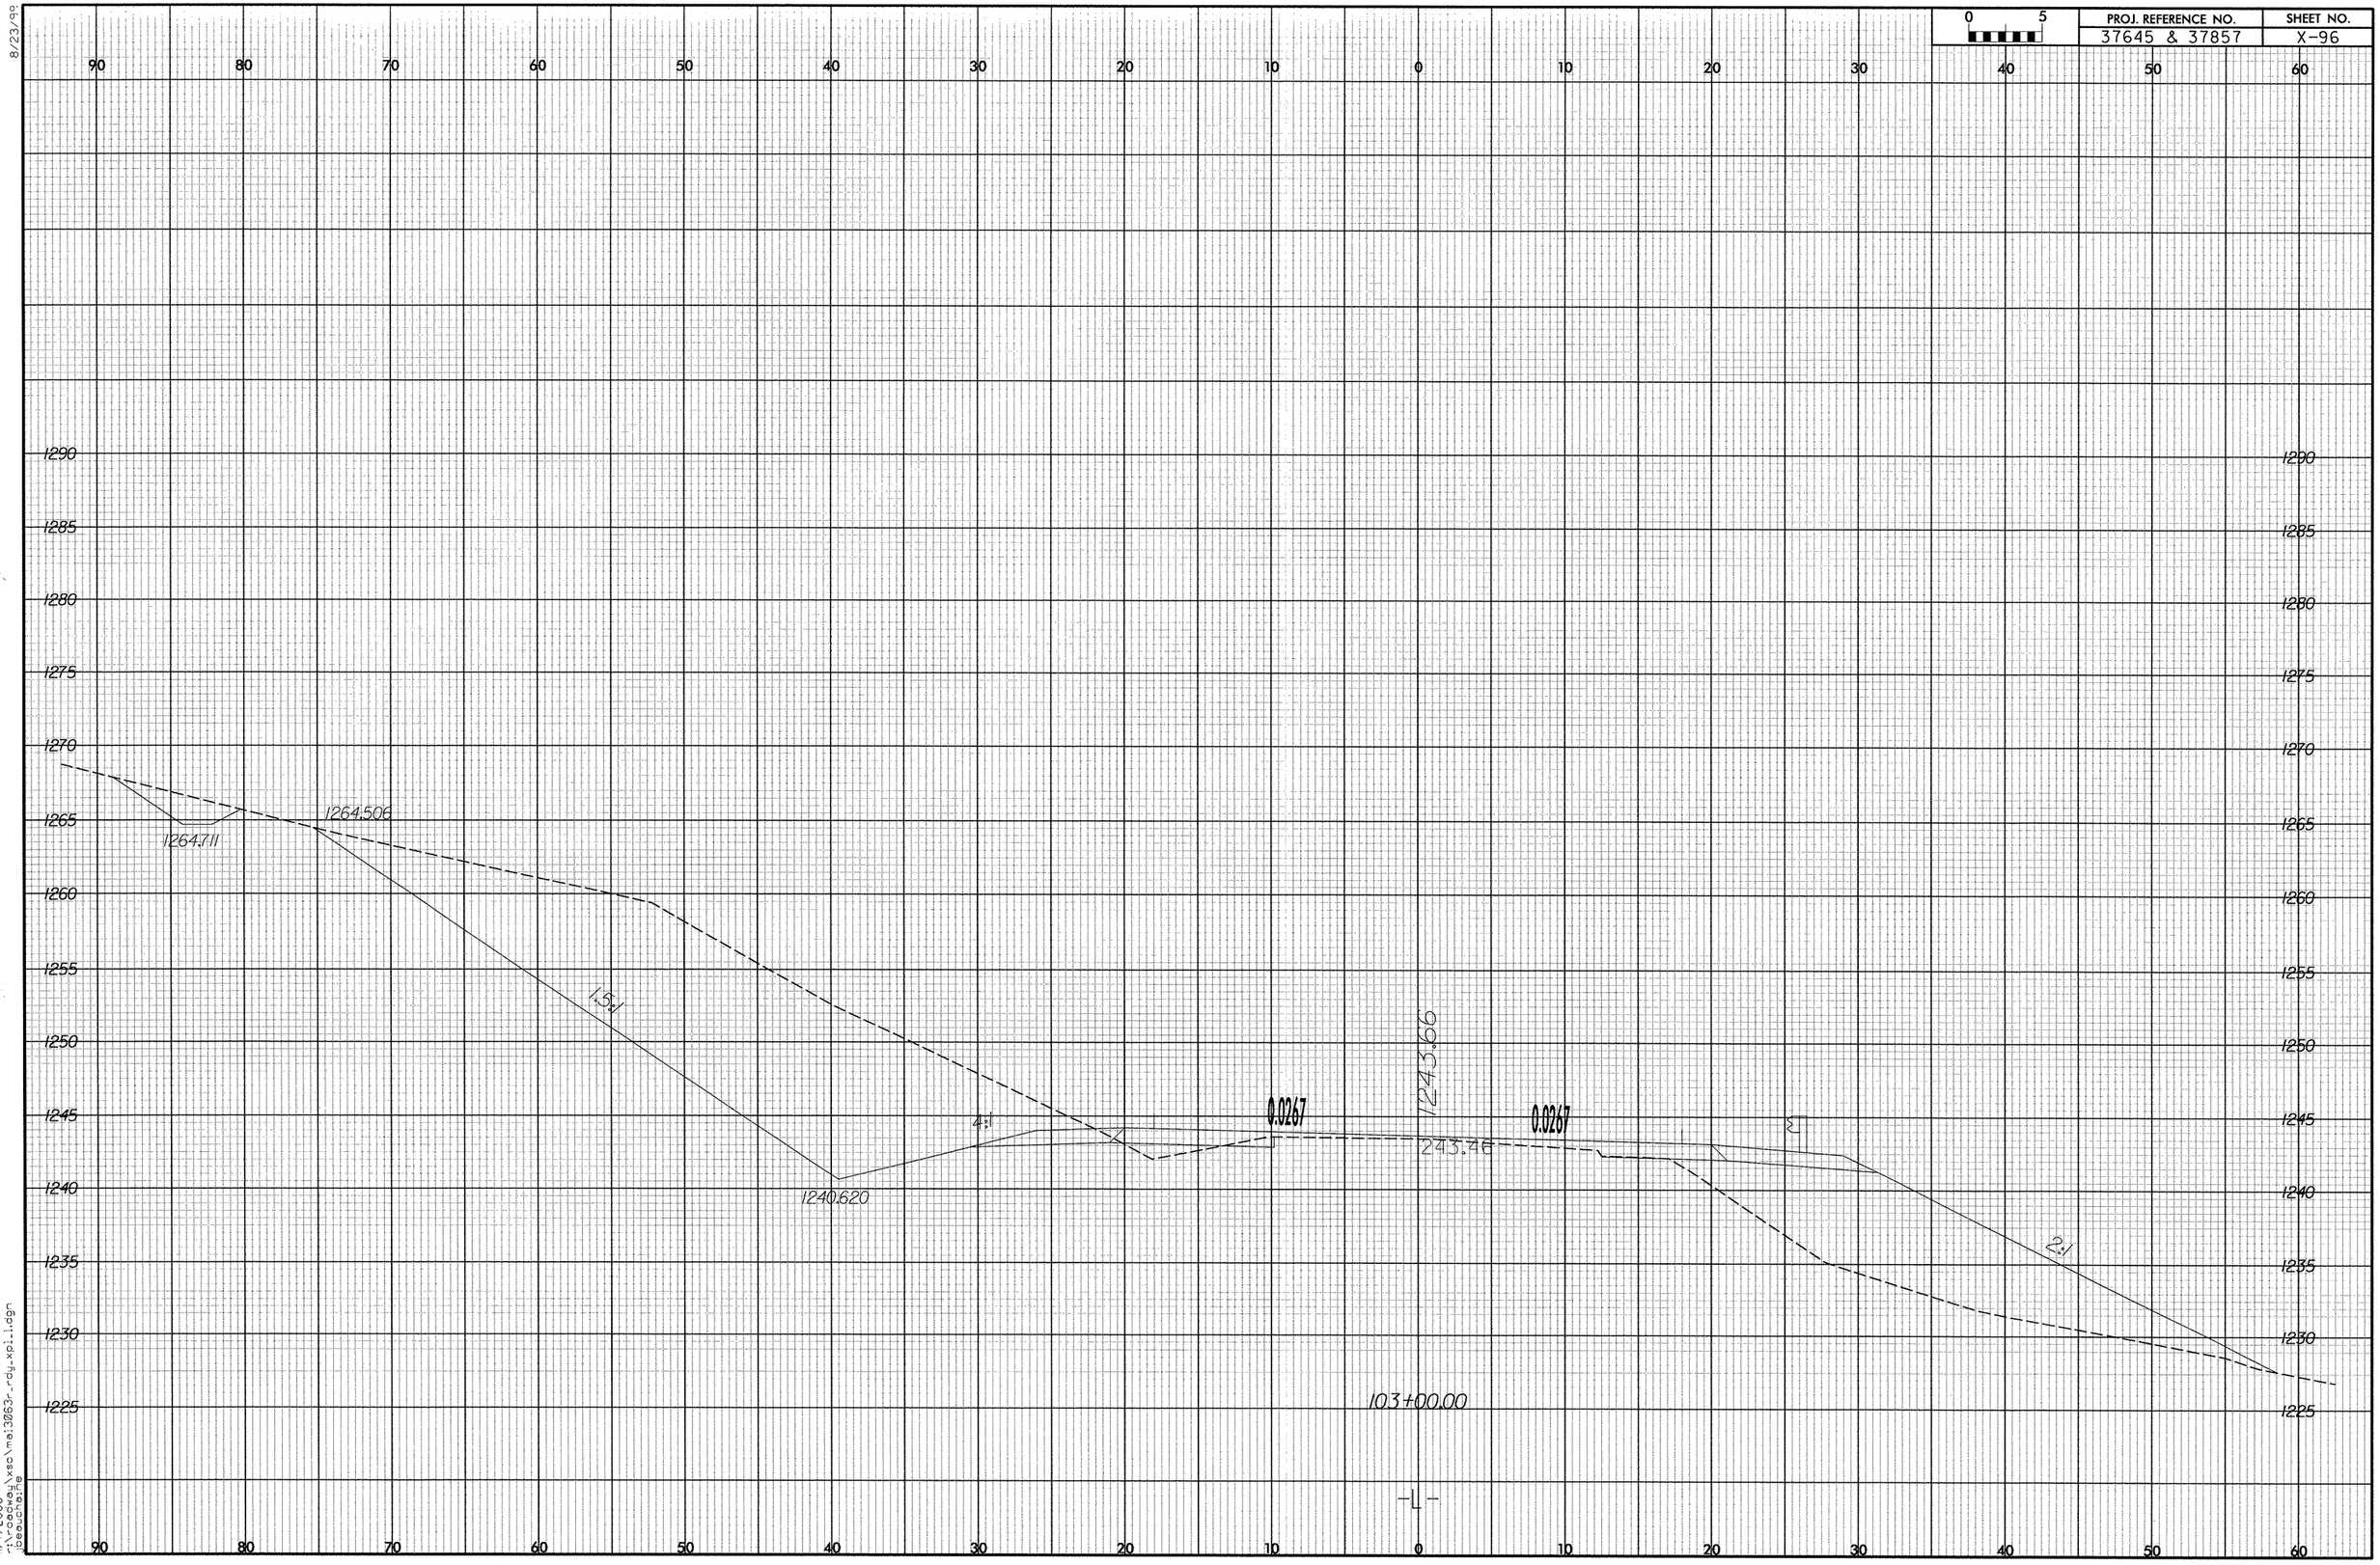

PROJ. REFERENCE NO.
37645 & 37857
SHEET NO.
X-96
0 5
1264.711
1264.506
1.5:1
1240.620
4:1
0.0267
1243.66
0.0267
243.46
2:1
103+00.00
-L-

PROJ. REFERENCE NO.	SHEET NO.
37645 & 37857	X-97

8/23/99

1/7/2006
r:\roadway\xsc\ma13063r_rdy_xpl_1.dgn
jbeauchaine

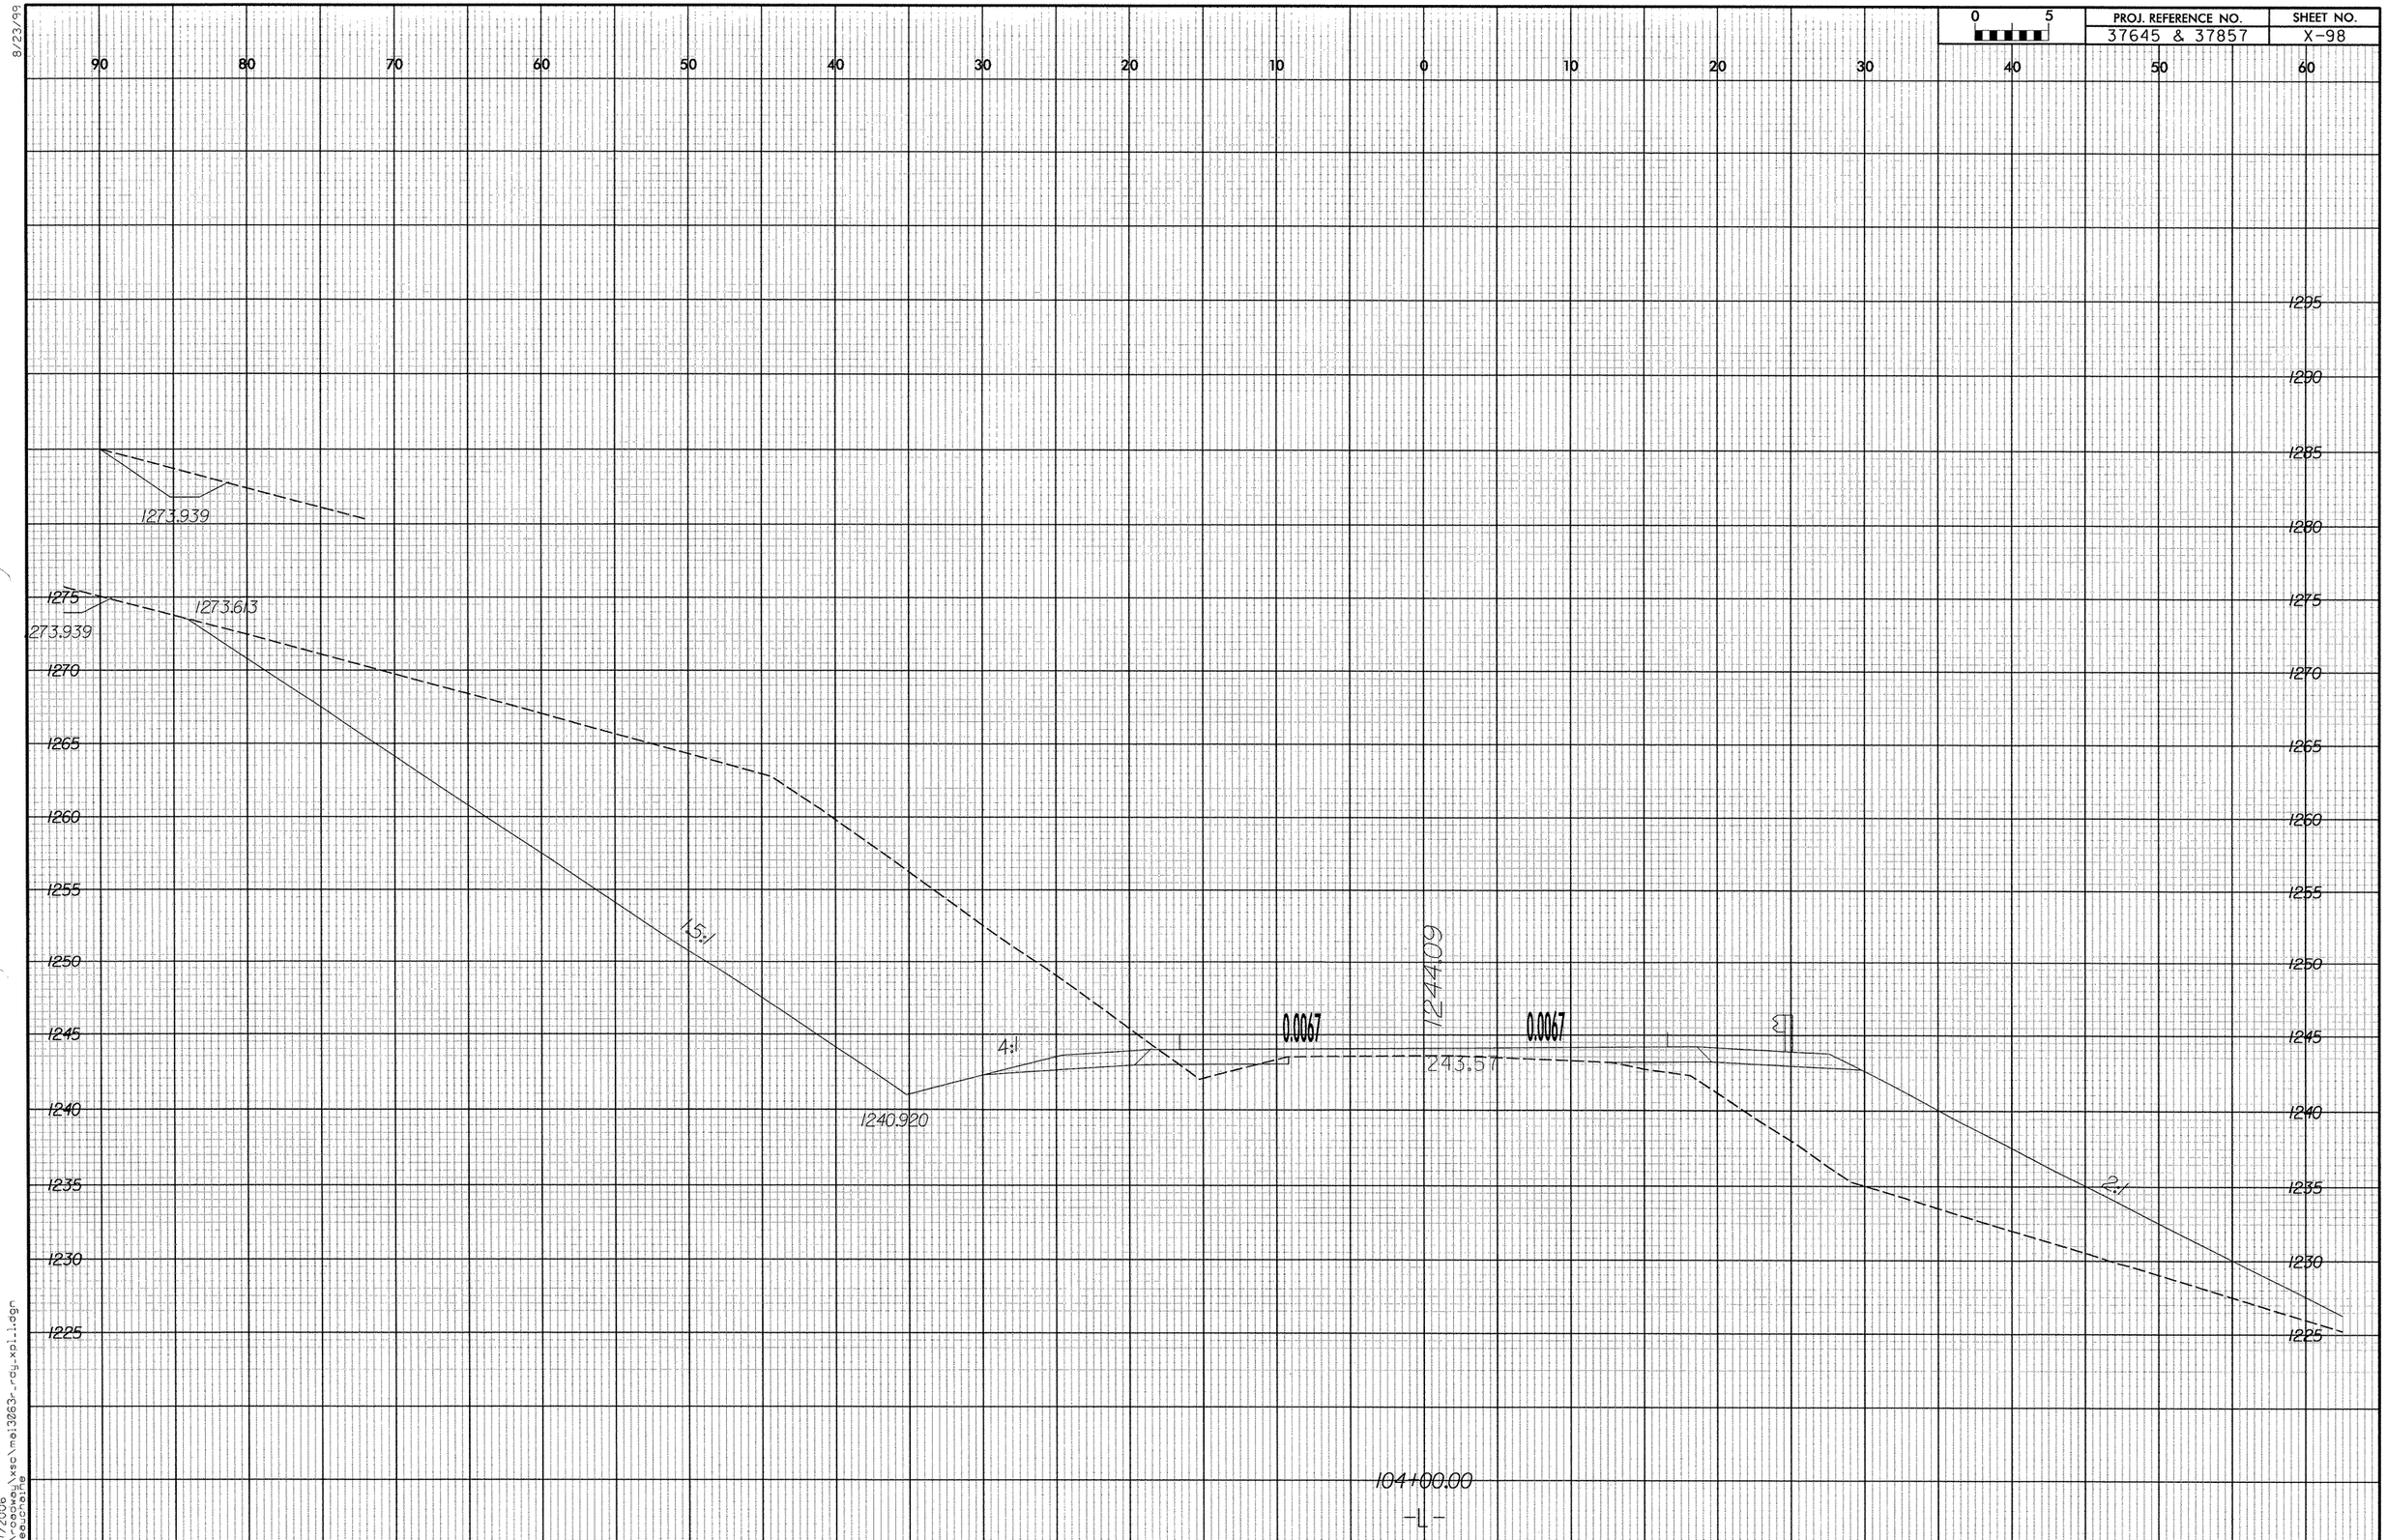

PROJ. REFERENCE NO.
37645 & 37857
SHEET NO.
X-98
0 5
1273.939
1273.613
1240.920
1244.09
243.57
0.0067
0.0067
1.5:1
4:1
2:1
104+00.00
-L-

8/23/99

0 5	PROJ. REFERENCE NO.	SHEET NO.
	37645 & 37857	X-99

70 60 50 40 30 20 10 0 10 20 30 40 50 60 70

1295 1290 1285 1280 1275 1270 1265 1260 1255 1250 1245 1240 1235 1230 1225 1220

1278.210

1277.884

1.5:1

4:1

0.0233

1244.31

0.0233

243.86

1241.070

2:1

104+50.00

-L-

11/7/2006
r:\roadway\xsc\mai3063r_rdy_xs1.1.dgn
beaucheine

8/23/99

0 5	PROJ. REFERENCE NO.	SHEET NO.
	37645 & 37857	X-100

1279.461

1280.216

1.5:1

4:1

0.040

0.040

1244.52

243.98

1241.220

2:1

105+00.00

-L-

11/7/2006
r:\roadway\xsc\mel3063r-rdy_xpl1.dgn
beauchaine

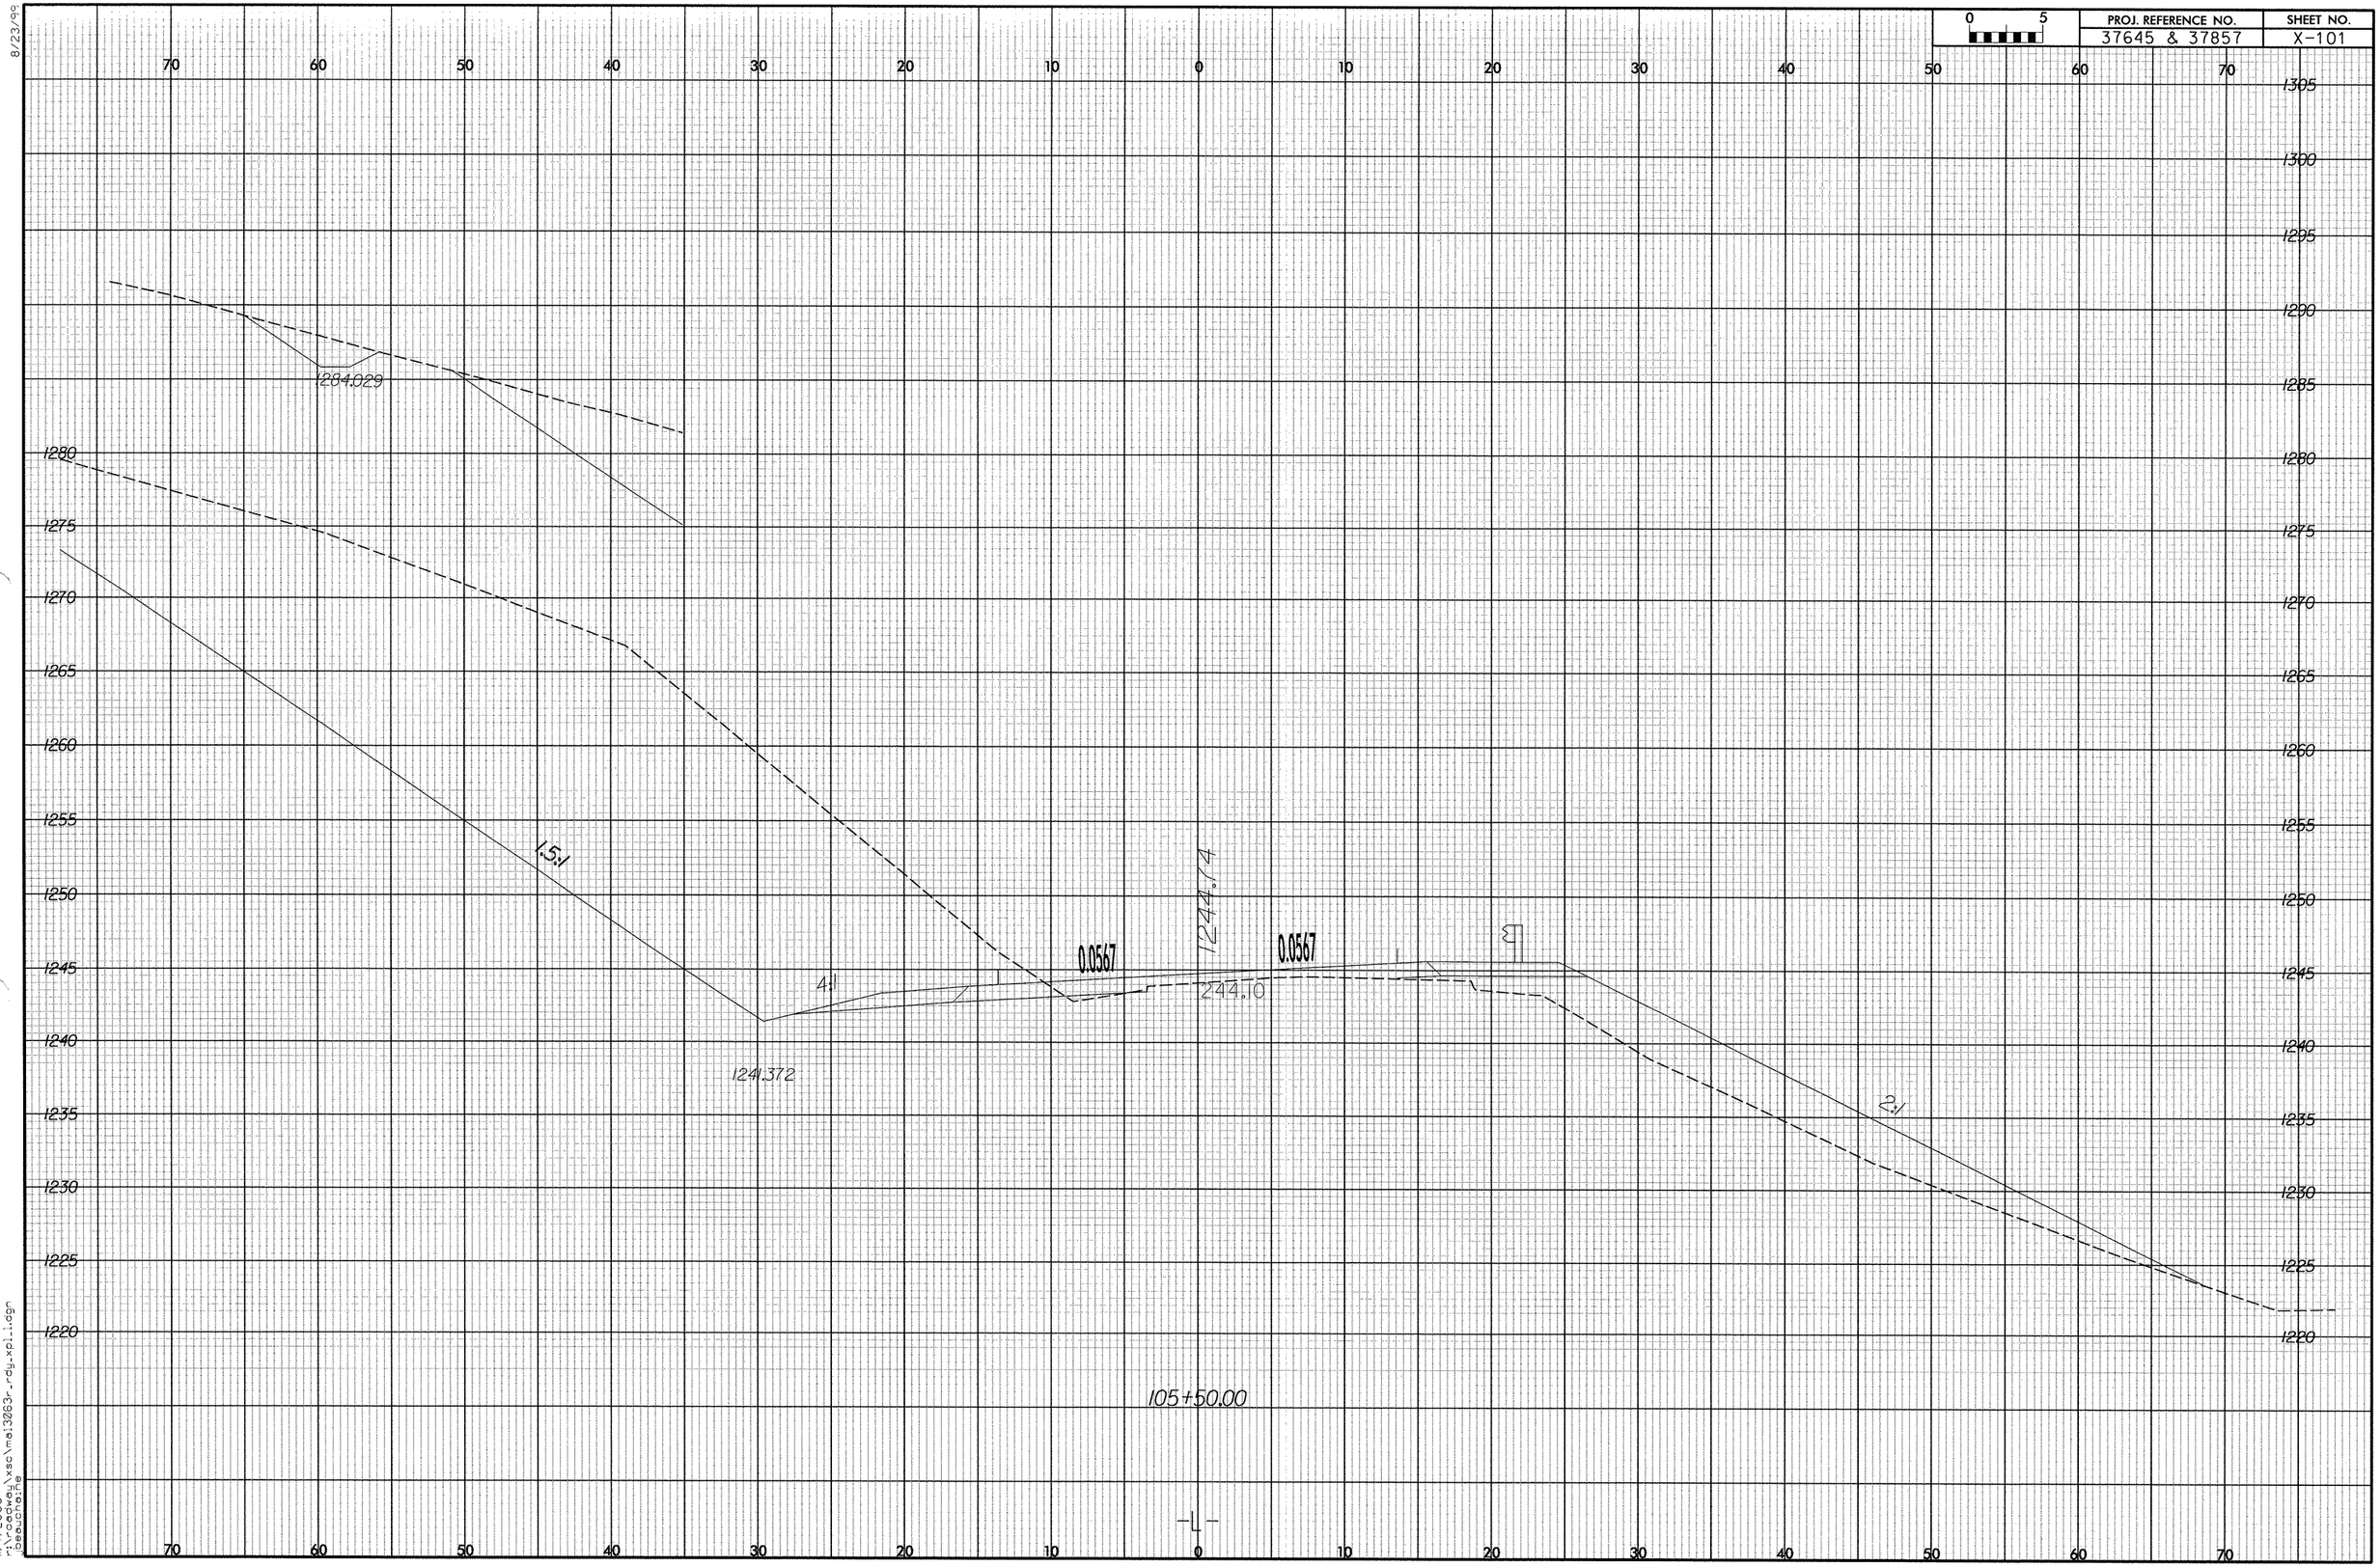

8/23/99

11/7/2006
r:\roadway\xsc\mai3063r_rdy_xpl1.dgn
jbeauchaine

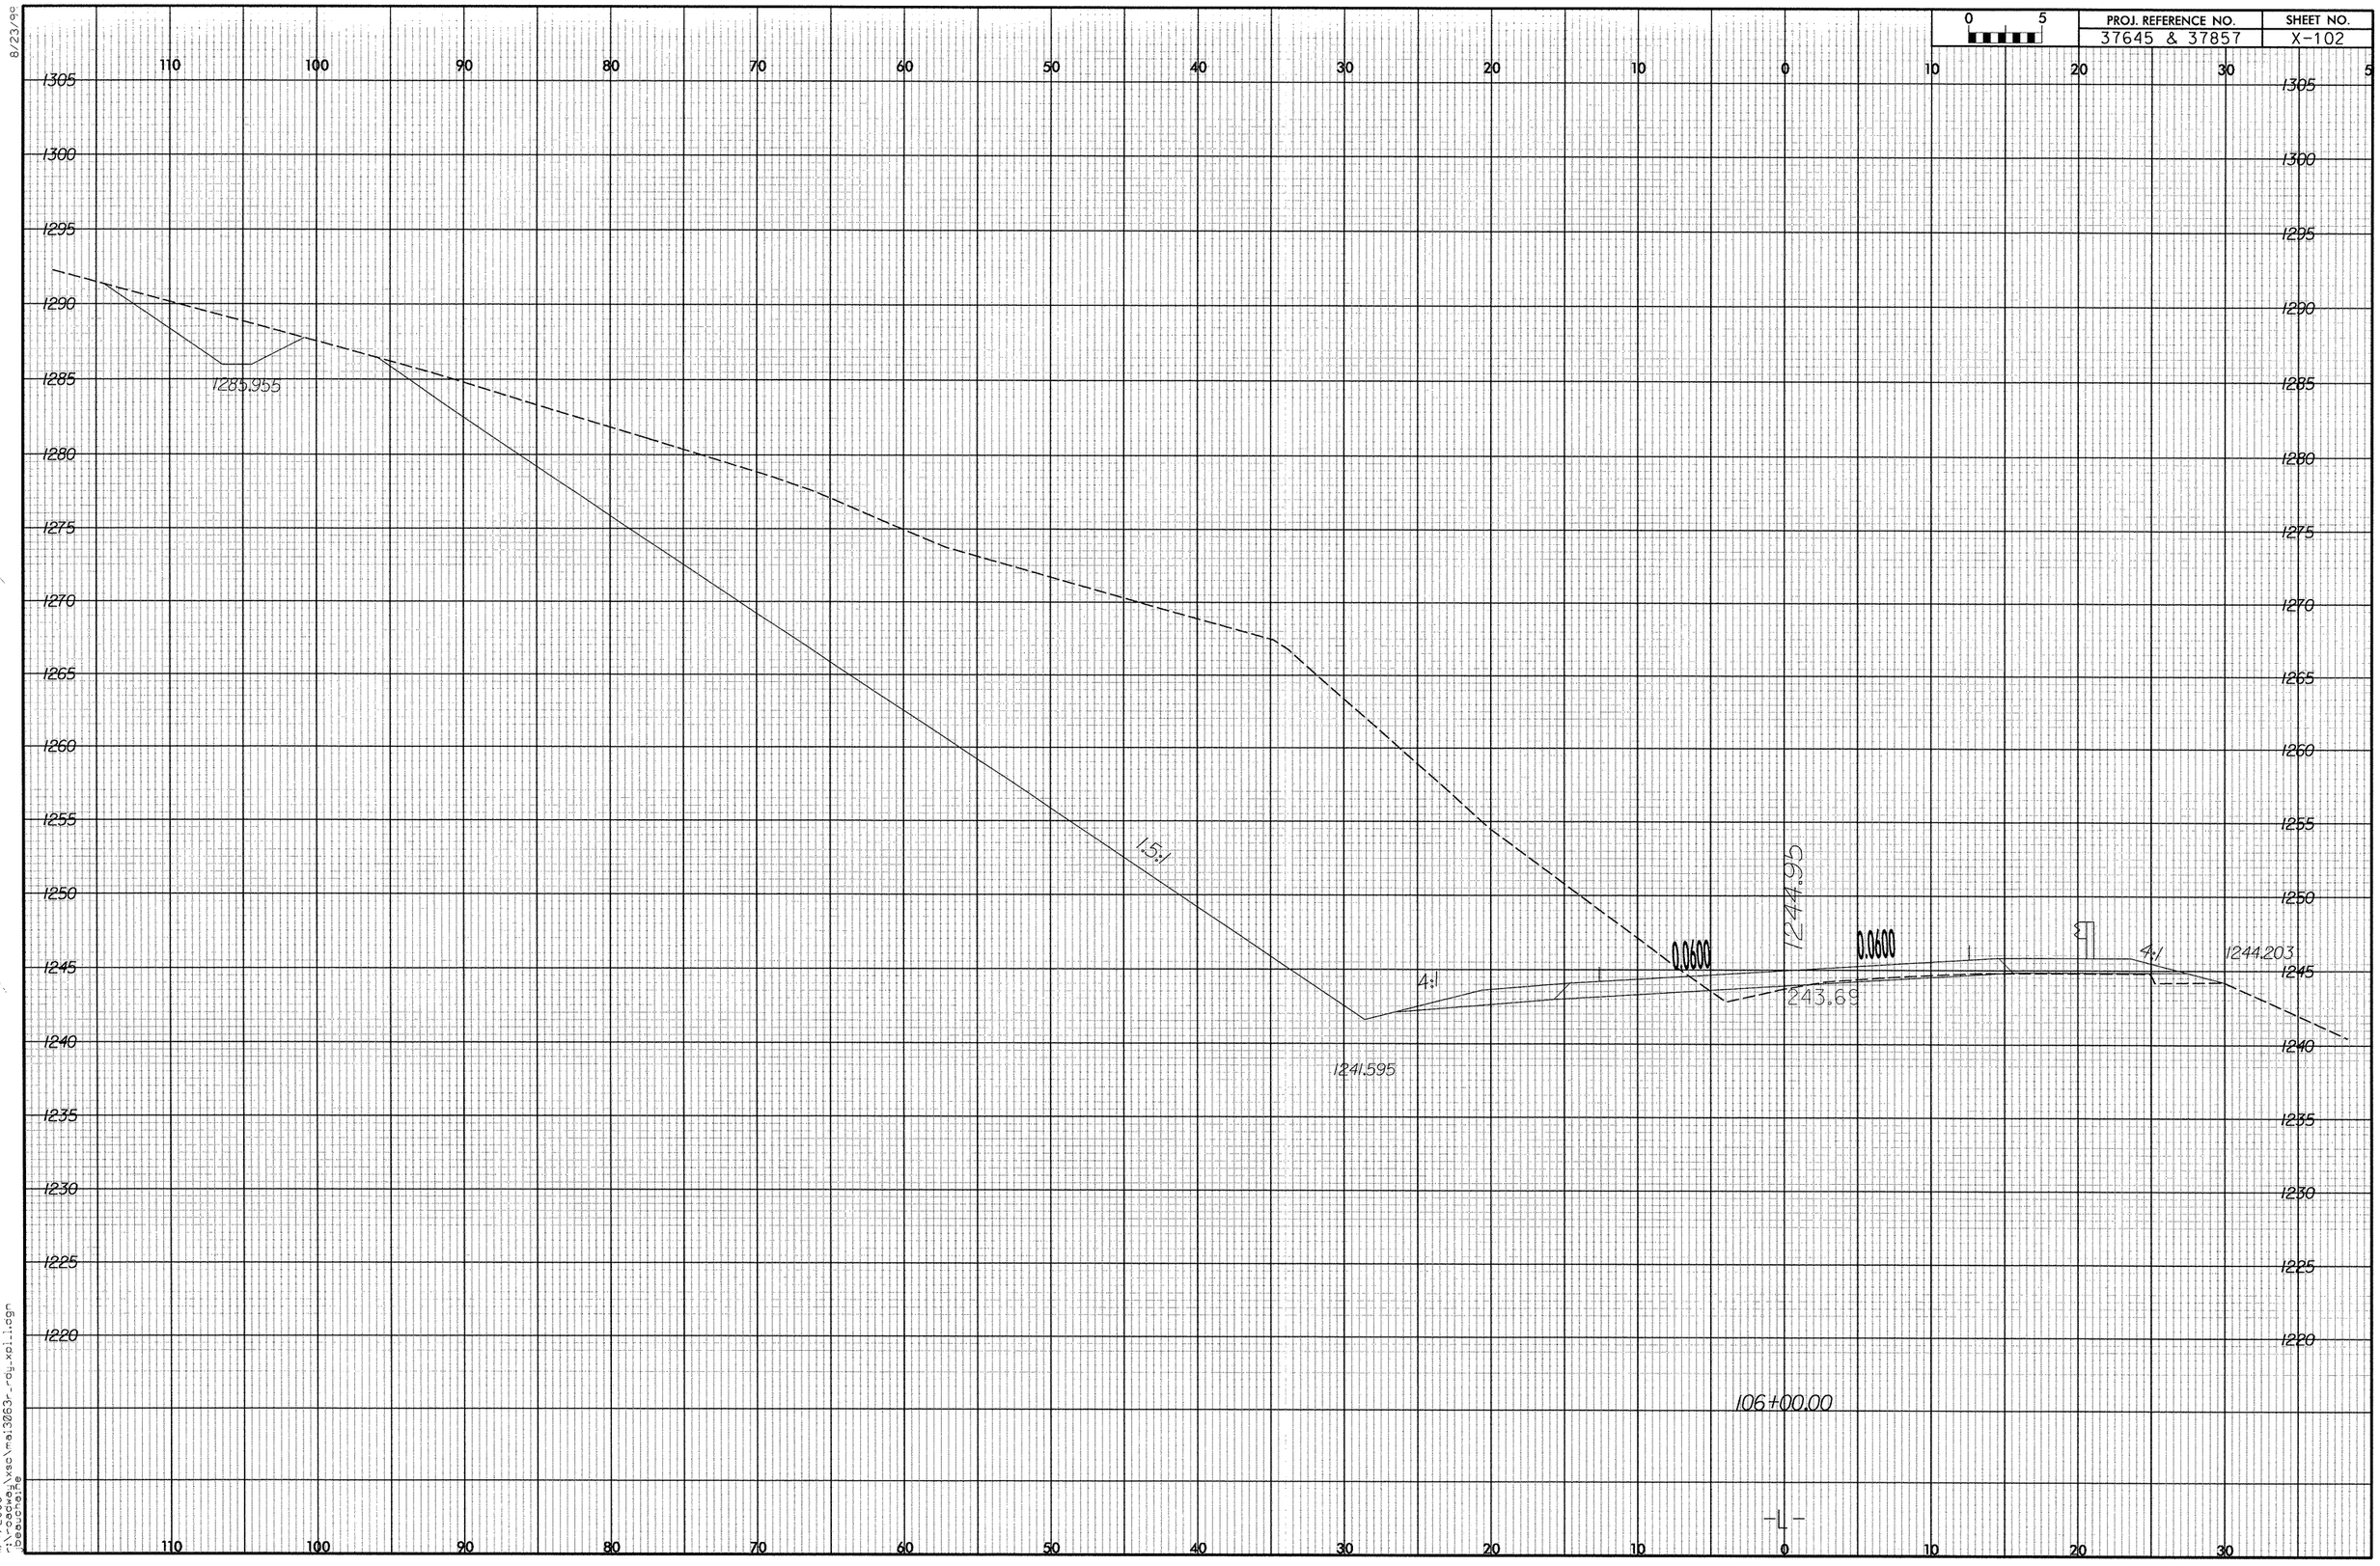

PROJ. REFERENCE NO.
37645 & 37857
SHEET NO.
X-102
0 5
1305
1300
1295
1290
1285
1280
1275
1270
1265
1260
1255
1250
1245
1240
1235
1230
1225
1220
110 100 90 80 70 60 50 40 30 20 10 0 10 20 30
1285.955
1.5:1
4:1
1241.595
0.0600
1244.95
0.0600
243.69
4:1
1244.203
106+00.00
-L-

8/23/99

PROJ. REFERENCE NO.	SHEET NO.
37645 & 37857	X-103

0 5

110 100 90 80 70 60 50 40 30 20 10 0 10 20 30 40

1305 1300 1295 1290 1285 1280 1275 1270 1265 1260 1255 1250 1245 1240 1235 1230 1225 1220

1287.737

1287.720

1.5:1

1241.820

1245.11

0.0600

0.0600

4:1

4:1

1245.55

1244.757

106+50.00

11/7/2006
J:\roadway\xsc\mai3863-rdy_xpli.dgn
beauchaine

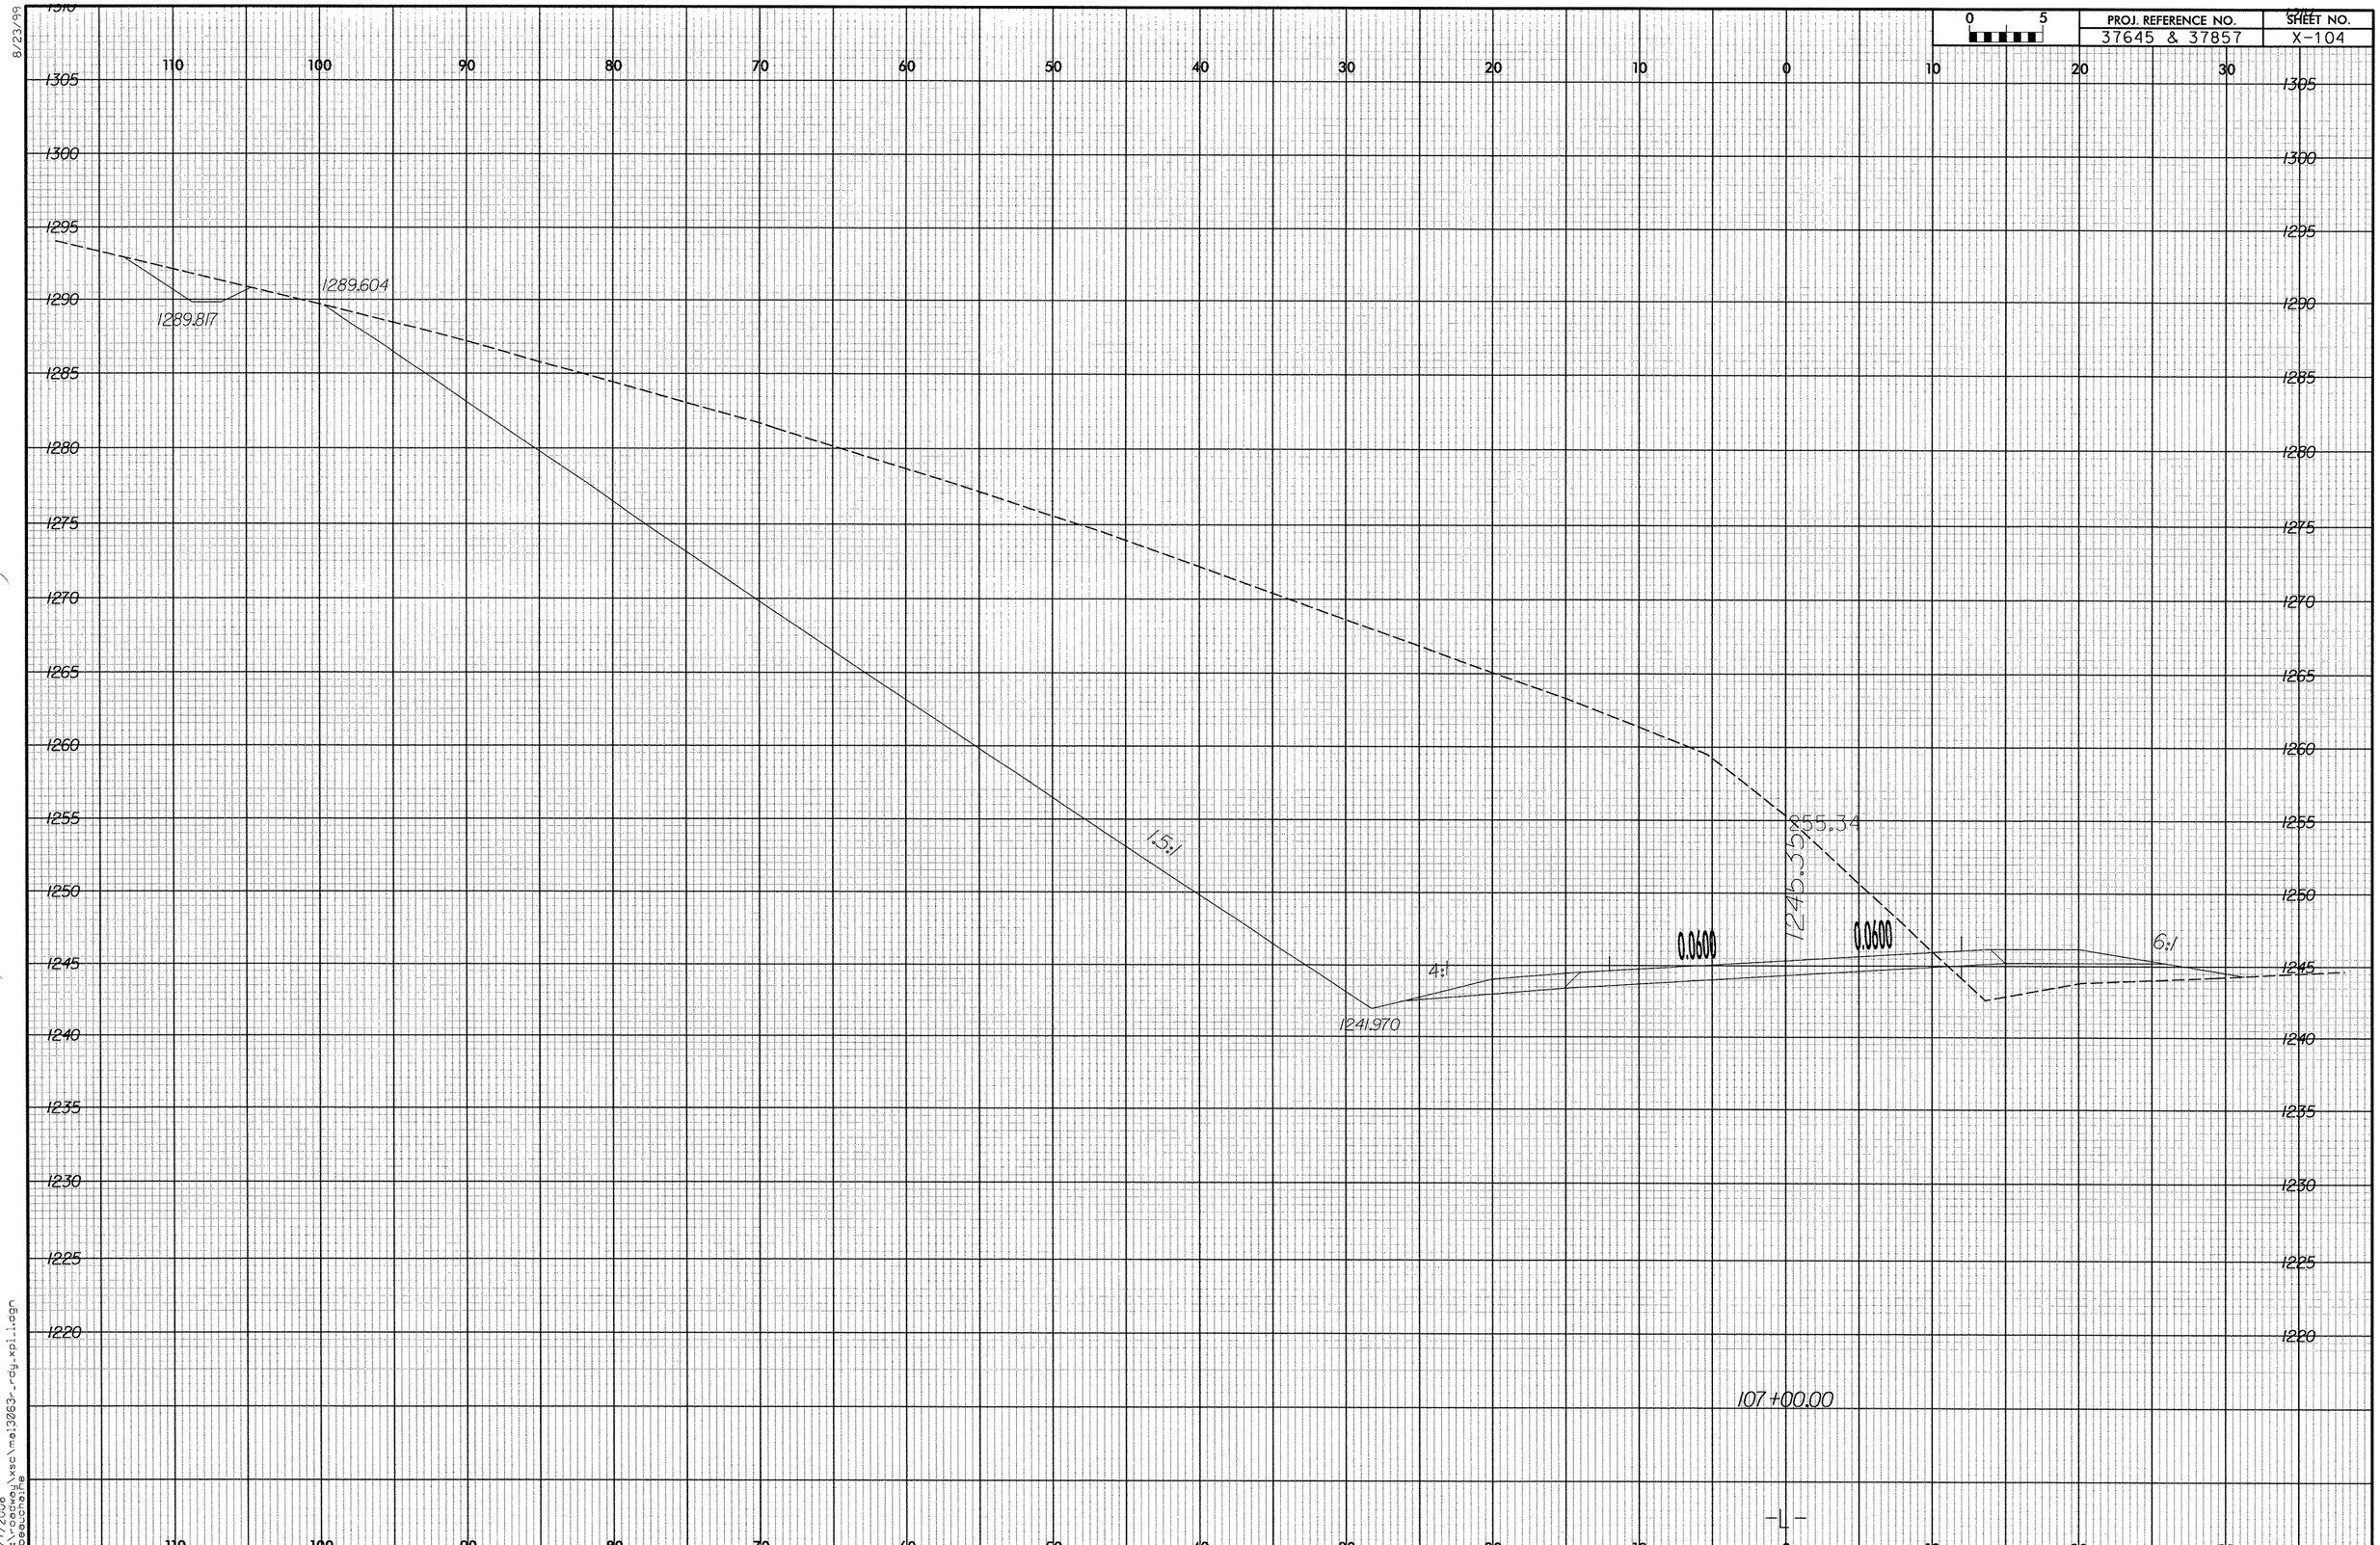

PROJ. REFERENCE NO.
37645 & 37857
SHEET NO.
X-104
0 5
1289.604
1289.817
1.5:1
1241.970
4:1
0.0600
0.0600
1245.35
1255.34
6:1
107+00.00
-L-

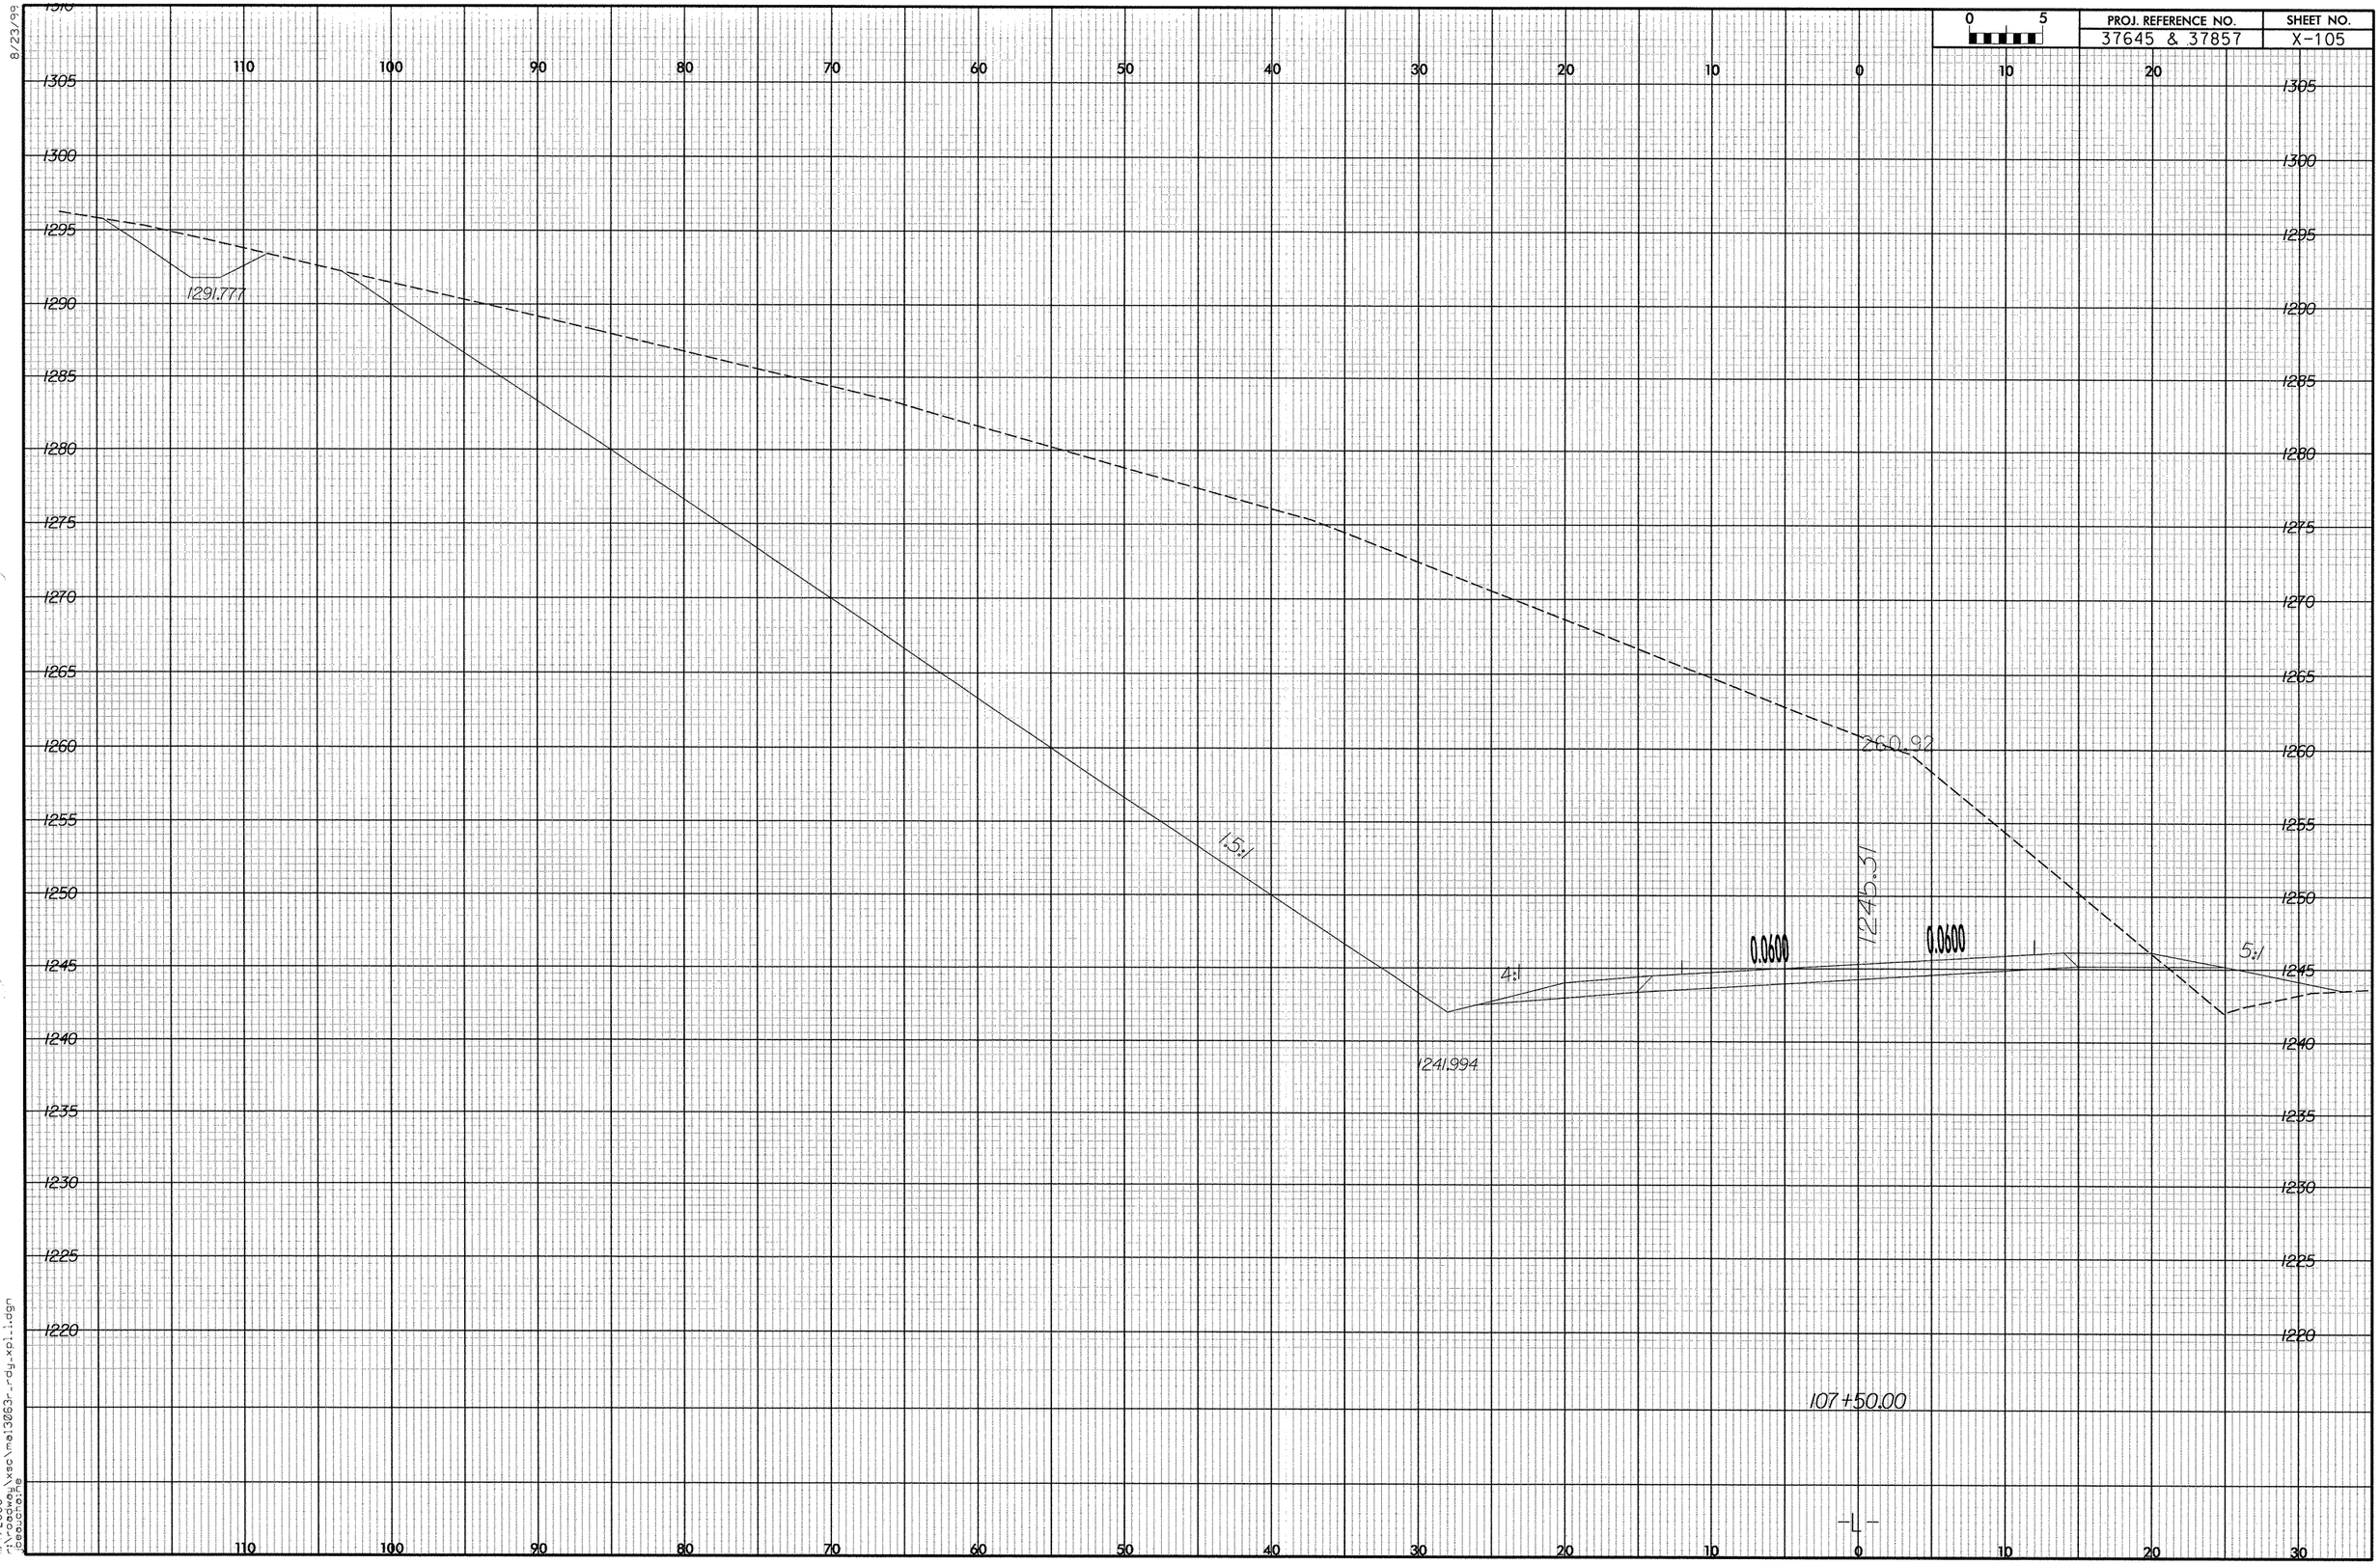

PROJ. REFERENCE NO.
37645 & 37857
SHEET NO.
X-105
0 5
1291.777
1241.994
1245.31
260.92
1.5:1
4:1
5:1
0.0600
0.0600
107+50.00
-L-

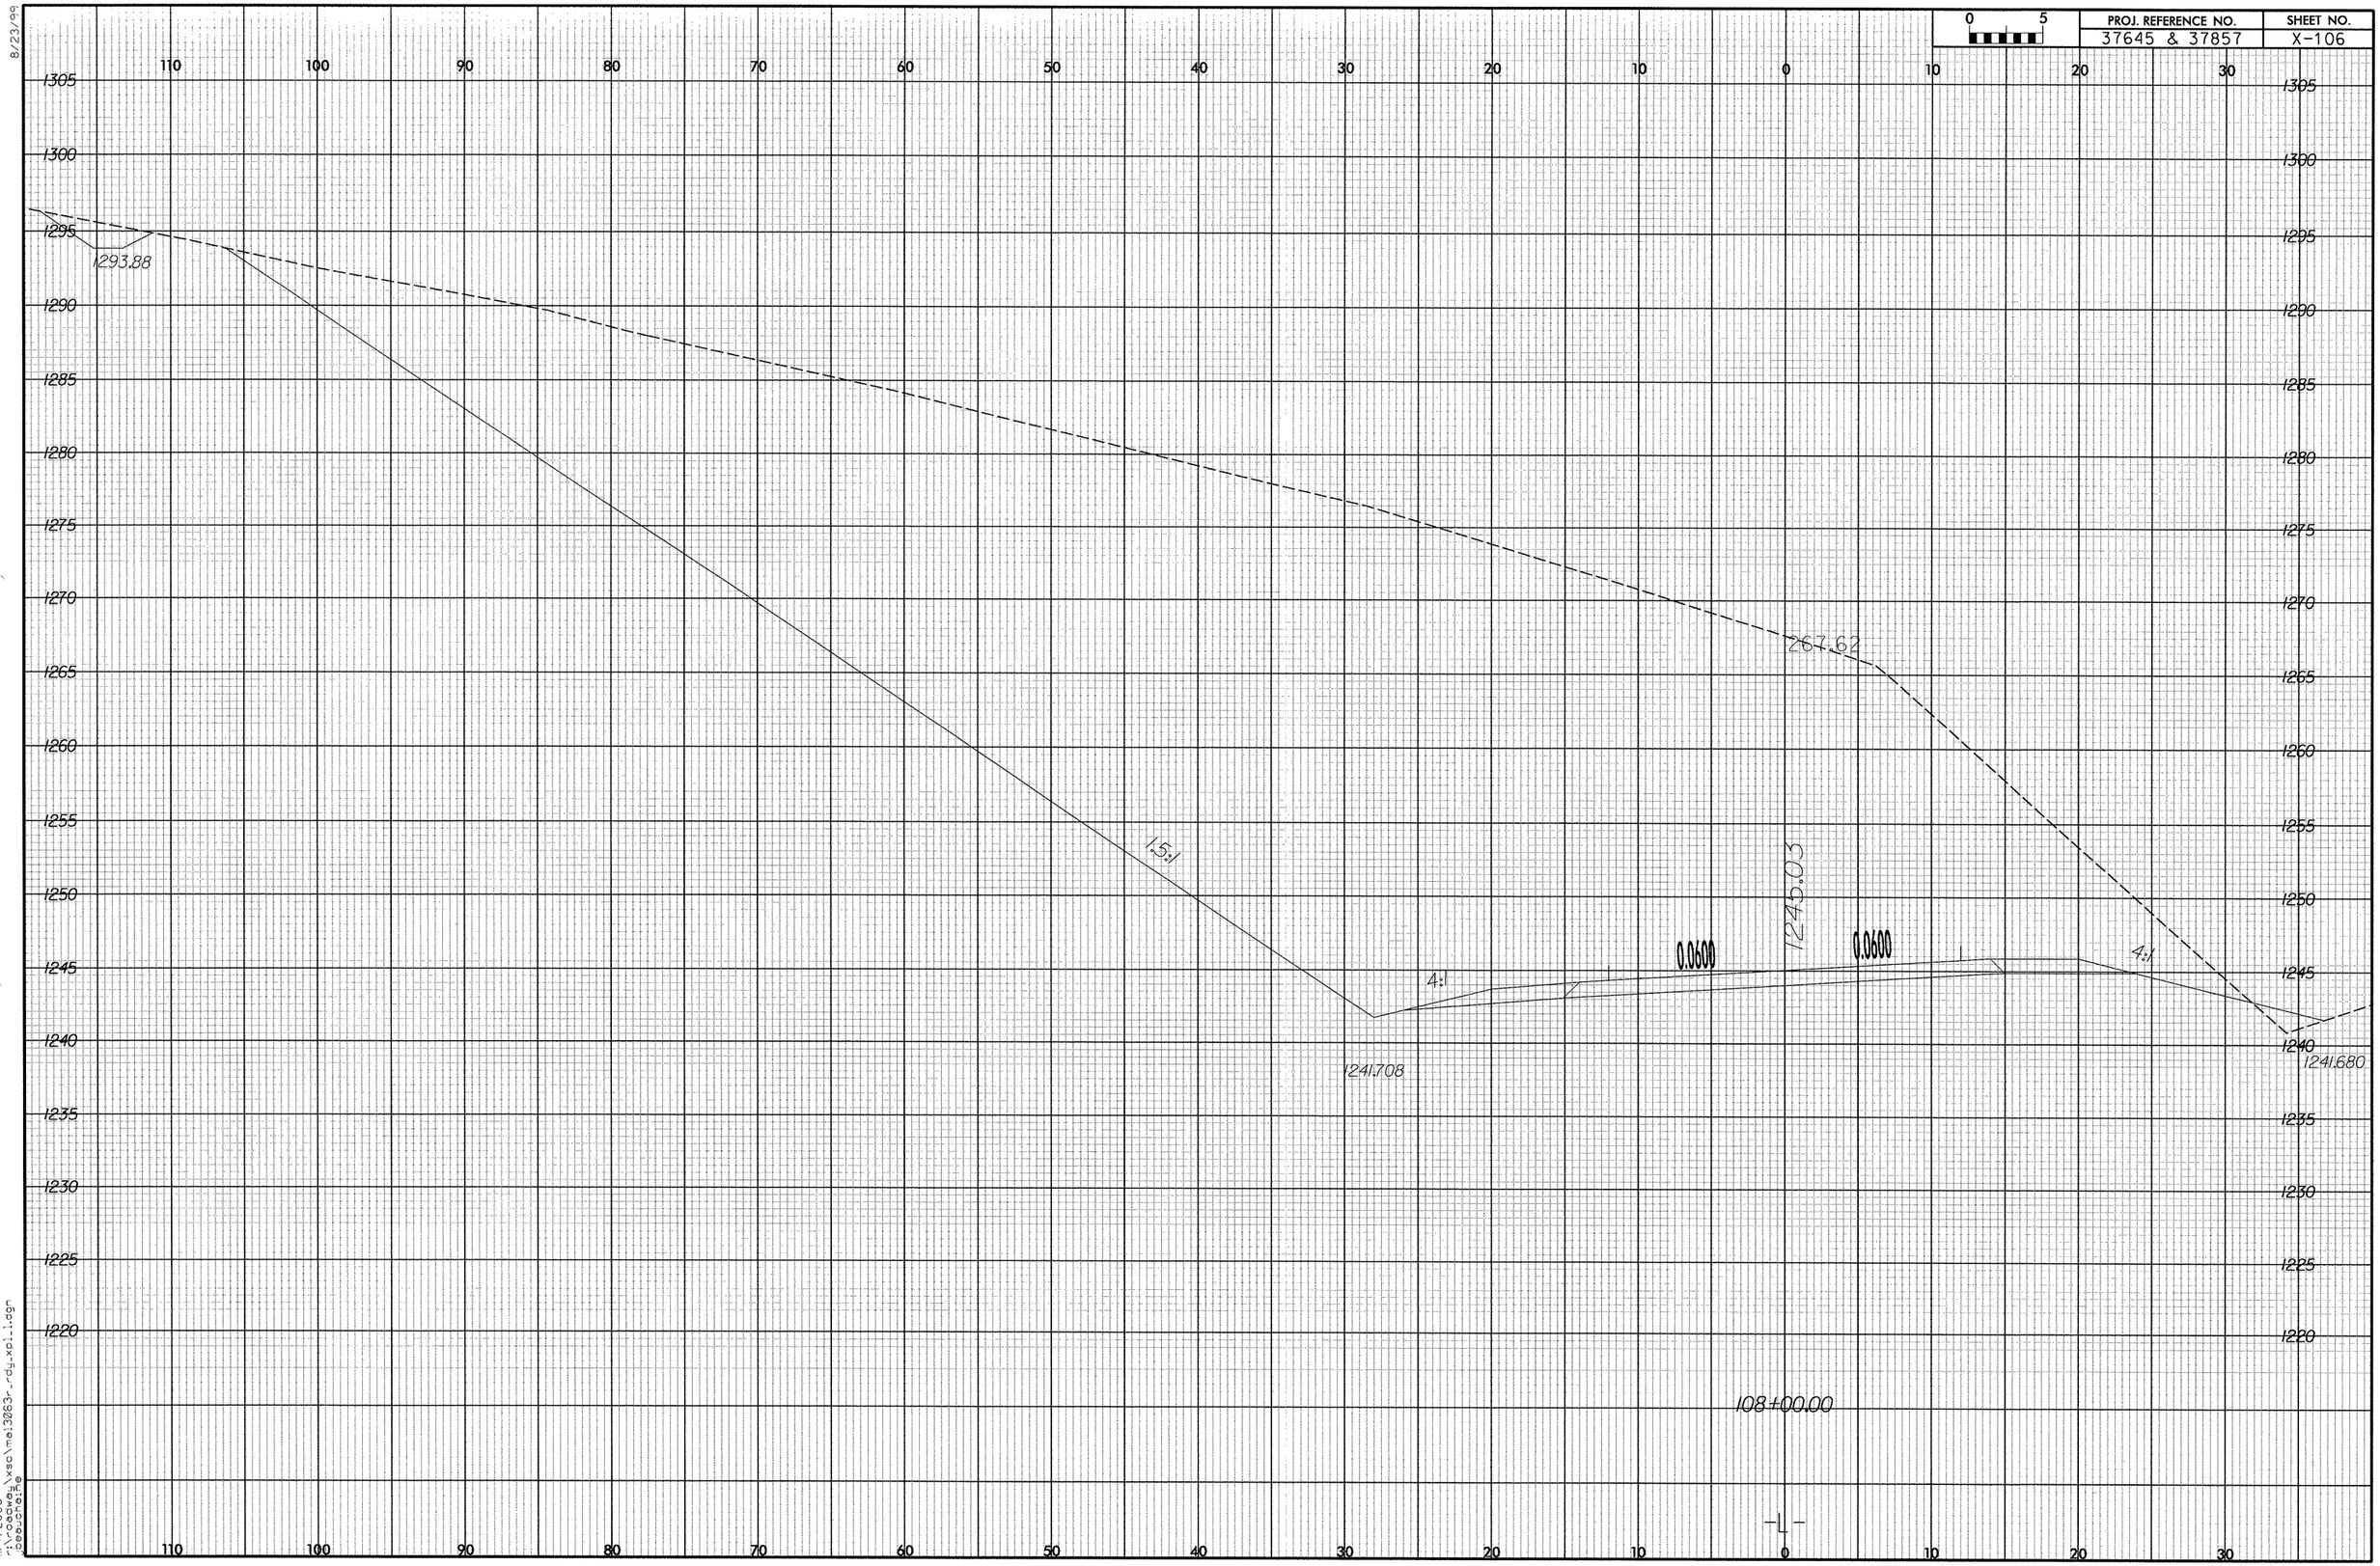

PROJ. REFERENCE NO.
37645 & 37857
SHEET NO.
X-106
0 5
1293.88
267.62
1245.03
1.5:1
4:1
0.0600
0.0600
4:1
1241.708
1241.680
108+00.00
-L-

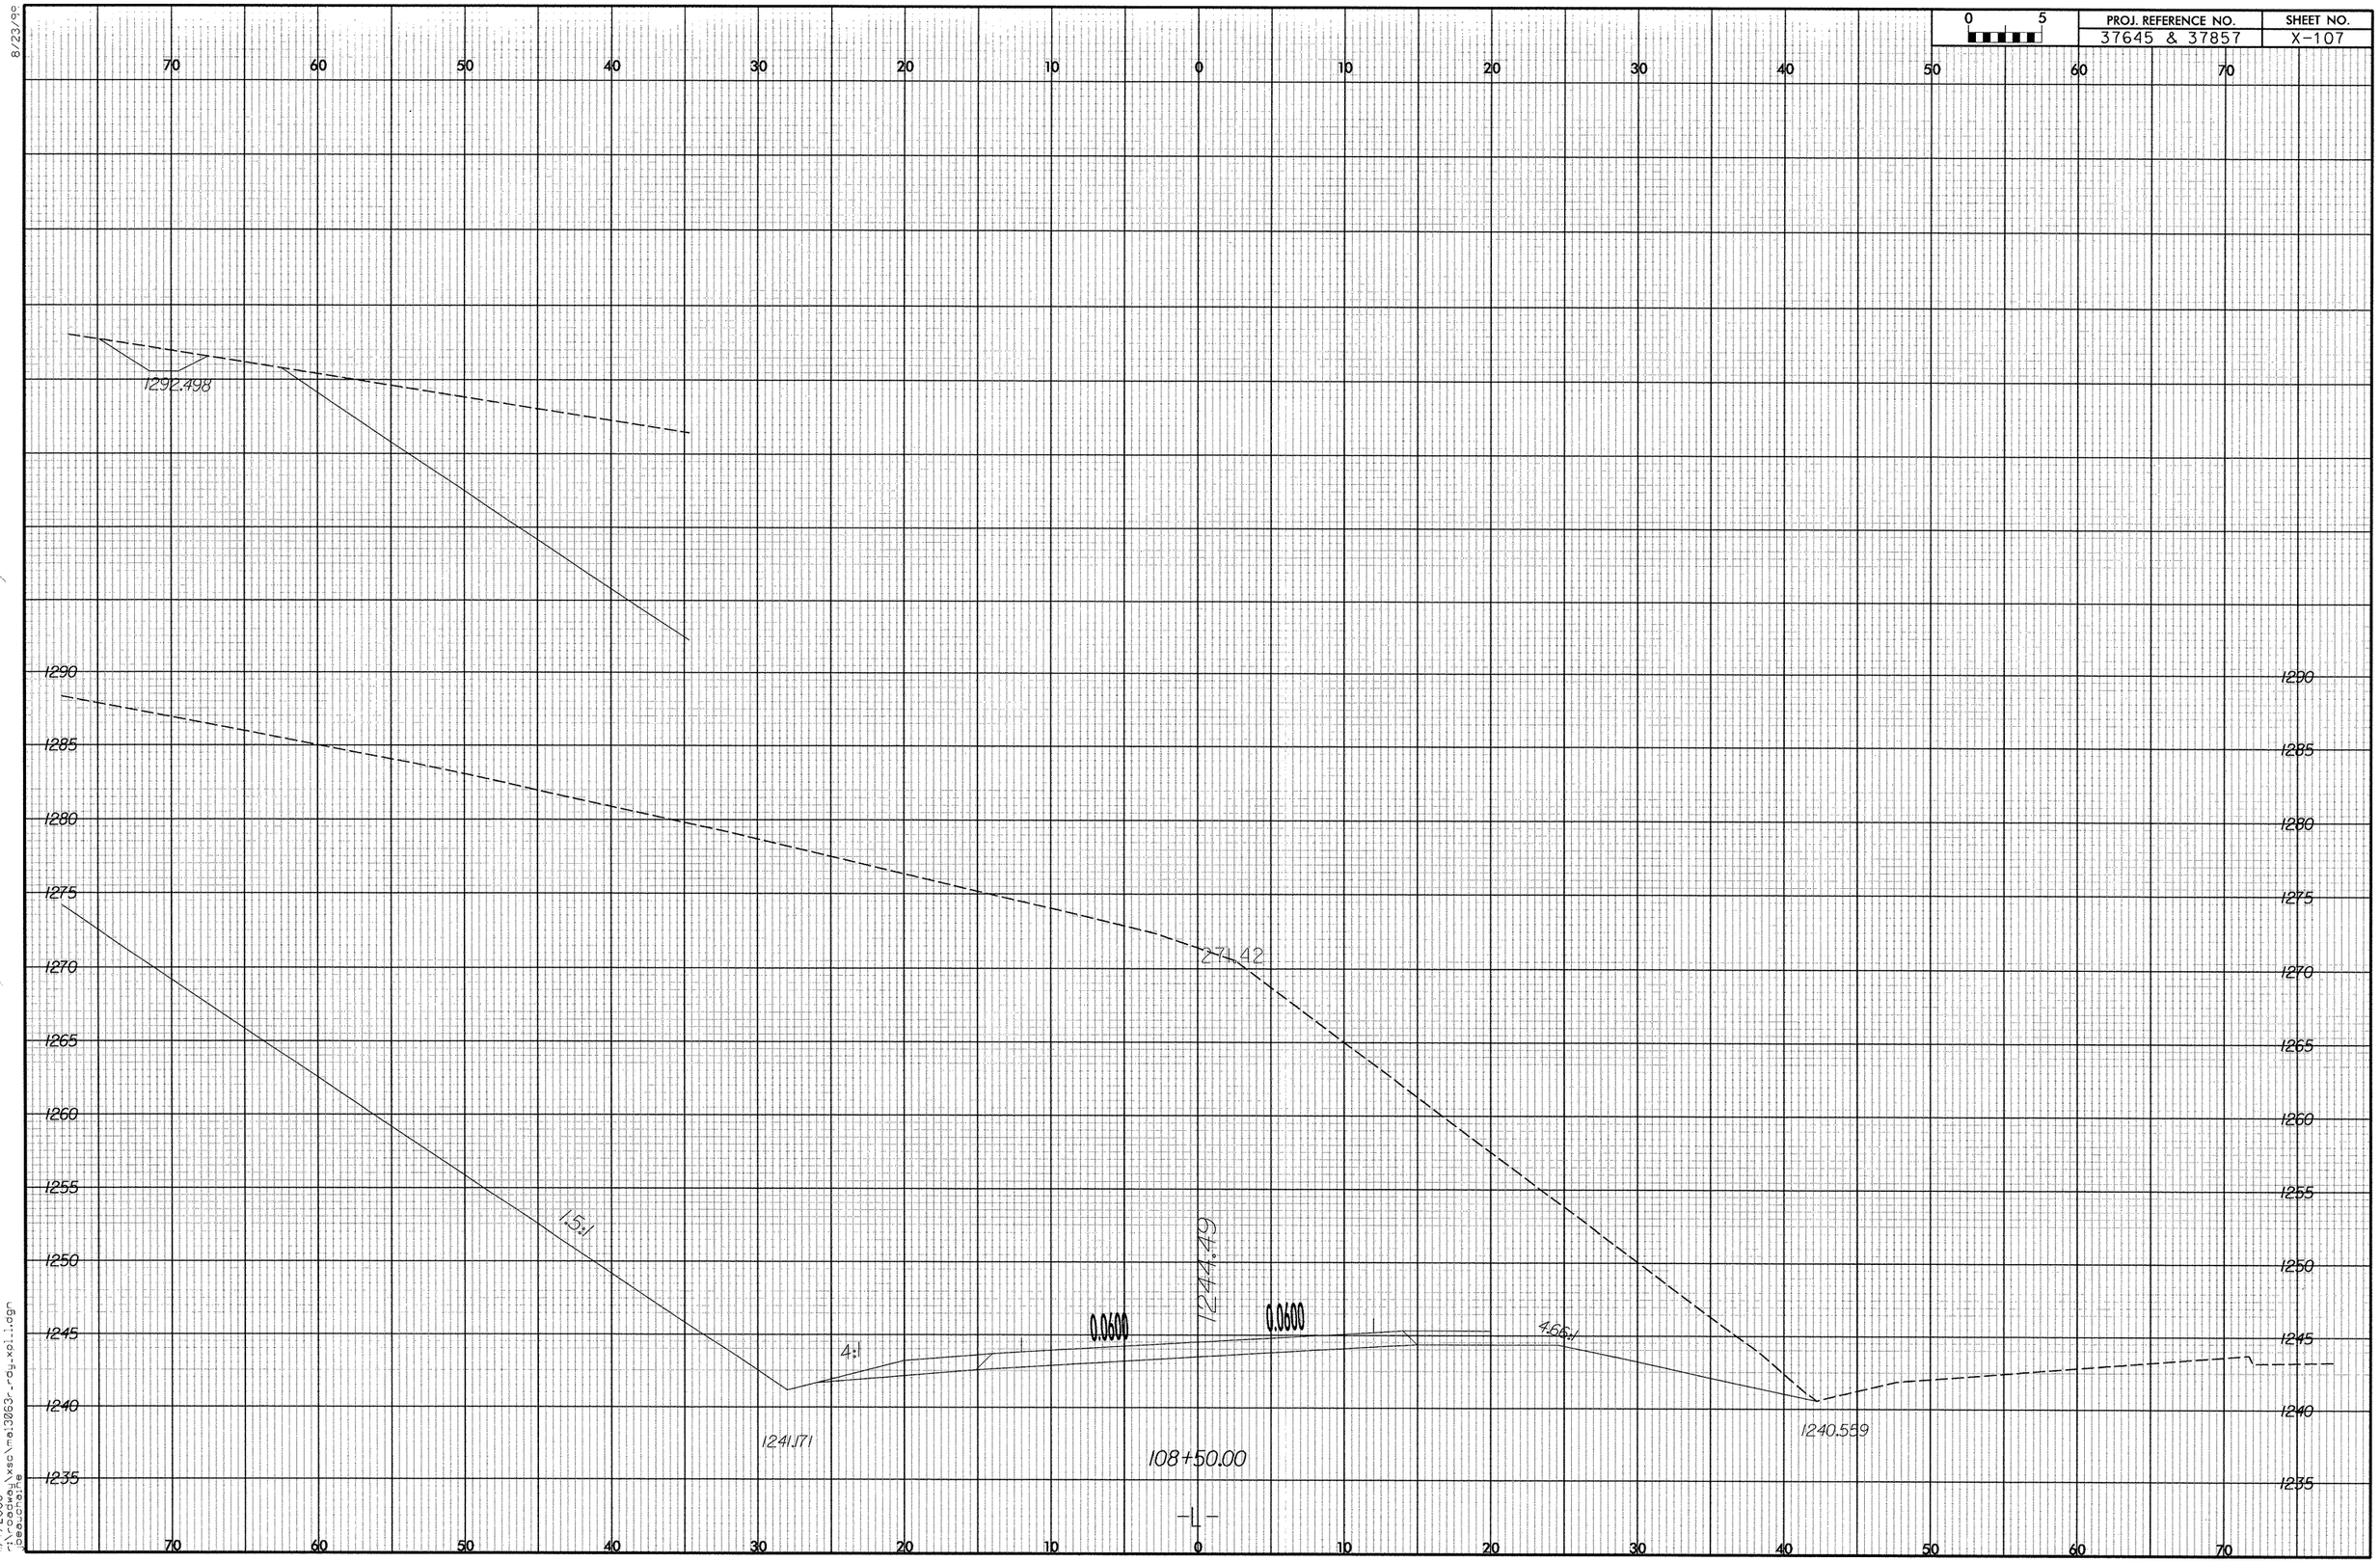

PROJ. REFERENCE NO.
37645 & 37857
SHEET NO.
X-107
0 5
1292.498
1271.42
1244.49
1241.171
1240.559
1.5:1
4:1
4.66:1
0.0600
0.0600
108+50.00
-L-
1290
1285
1280
1275
1270
1265
1260
1255
1250
1245
1240
1235
70 60 50 40 30 20 10 0 10 20 30 40 50 60 70

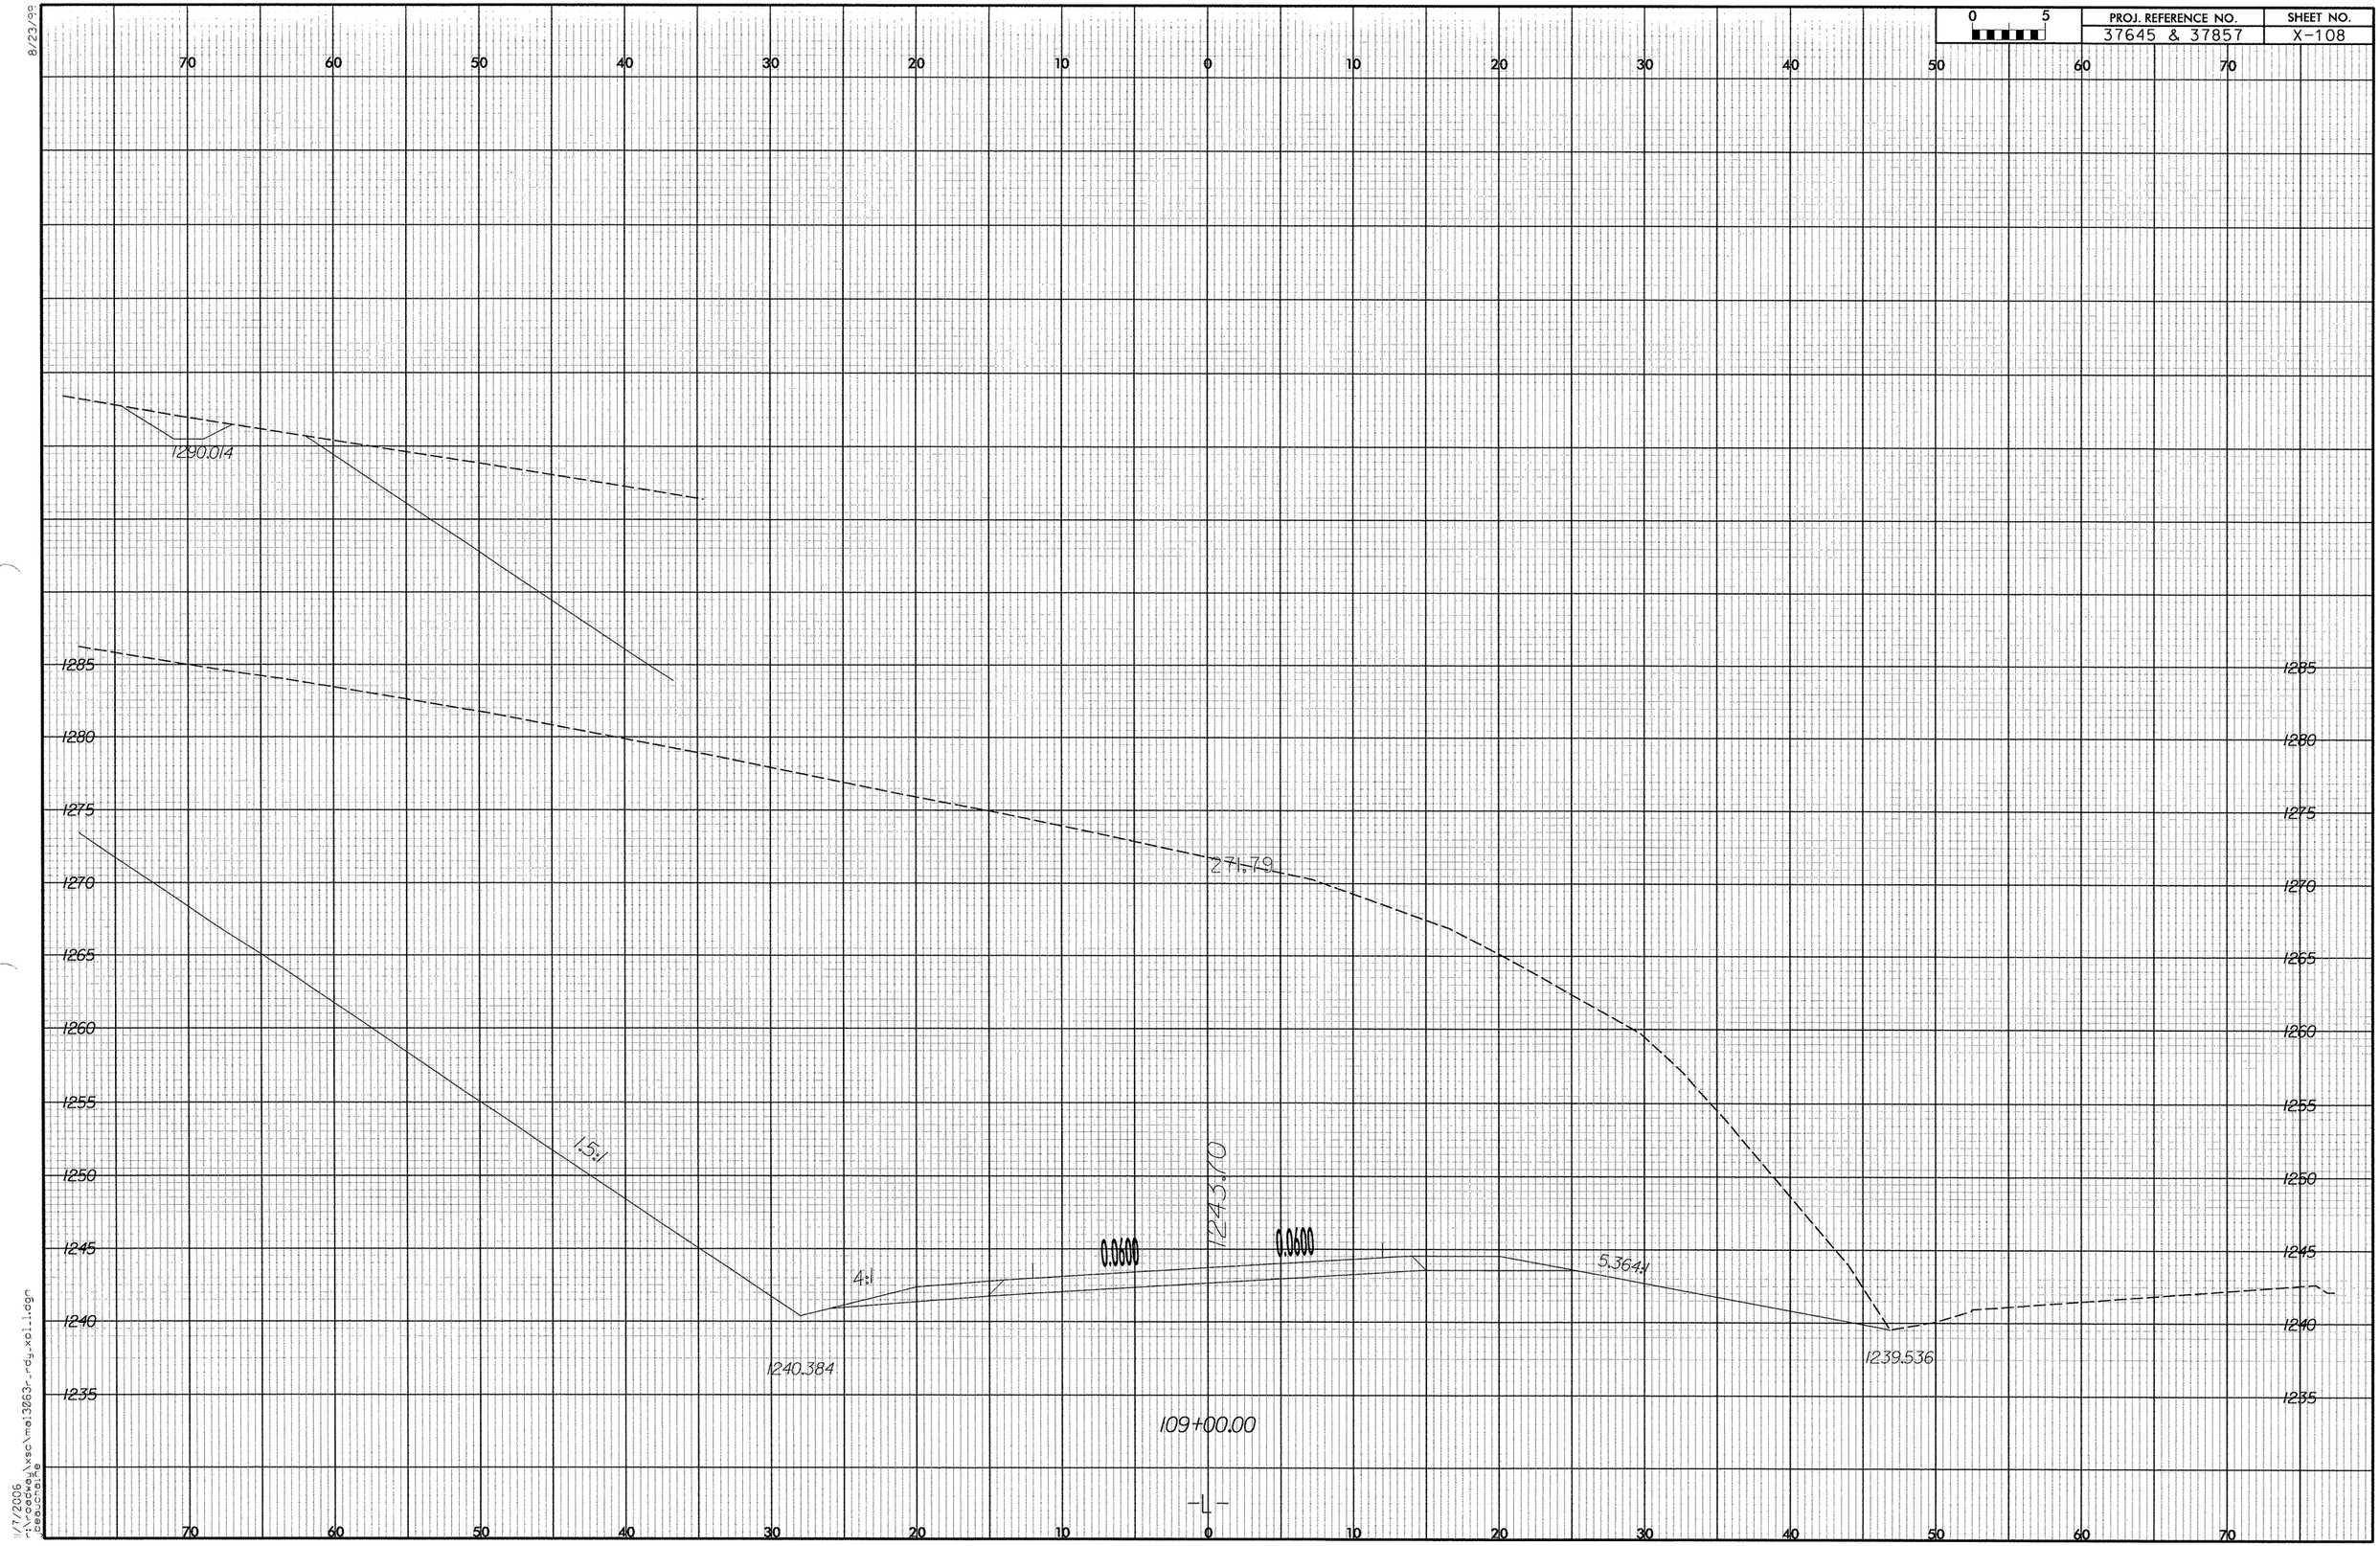

PROJ. REFERENCE NO.
37645 & 37857
SHEET NO.
X-108
0 5
1290.014
271.79
1243.70
1.5:1
4:1
0.0600
0.0600
5.364:1
1240.384
1239.536
109+00.00
-L-

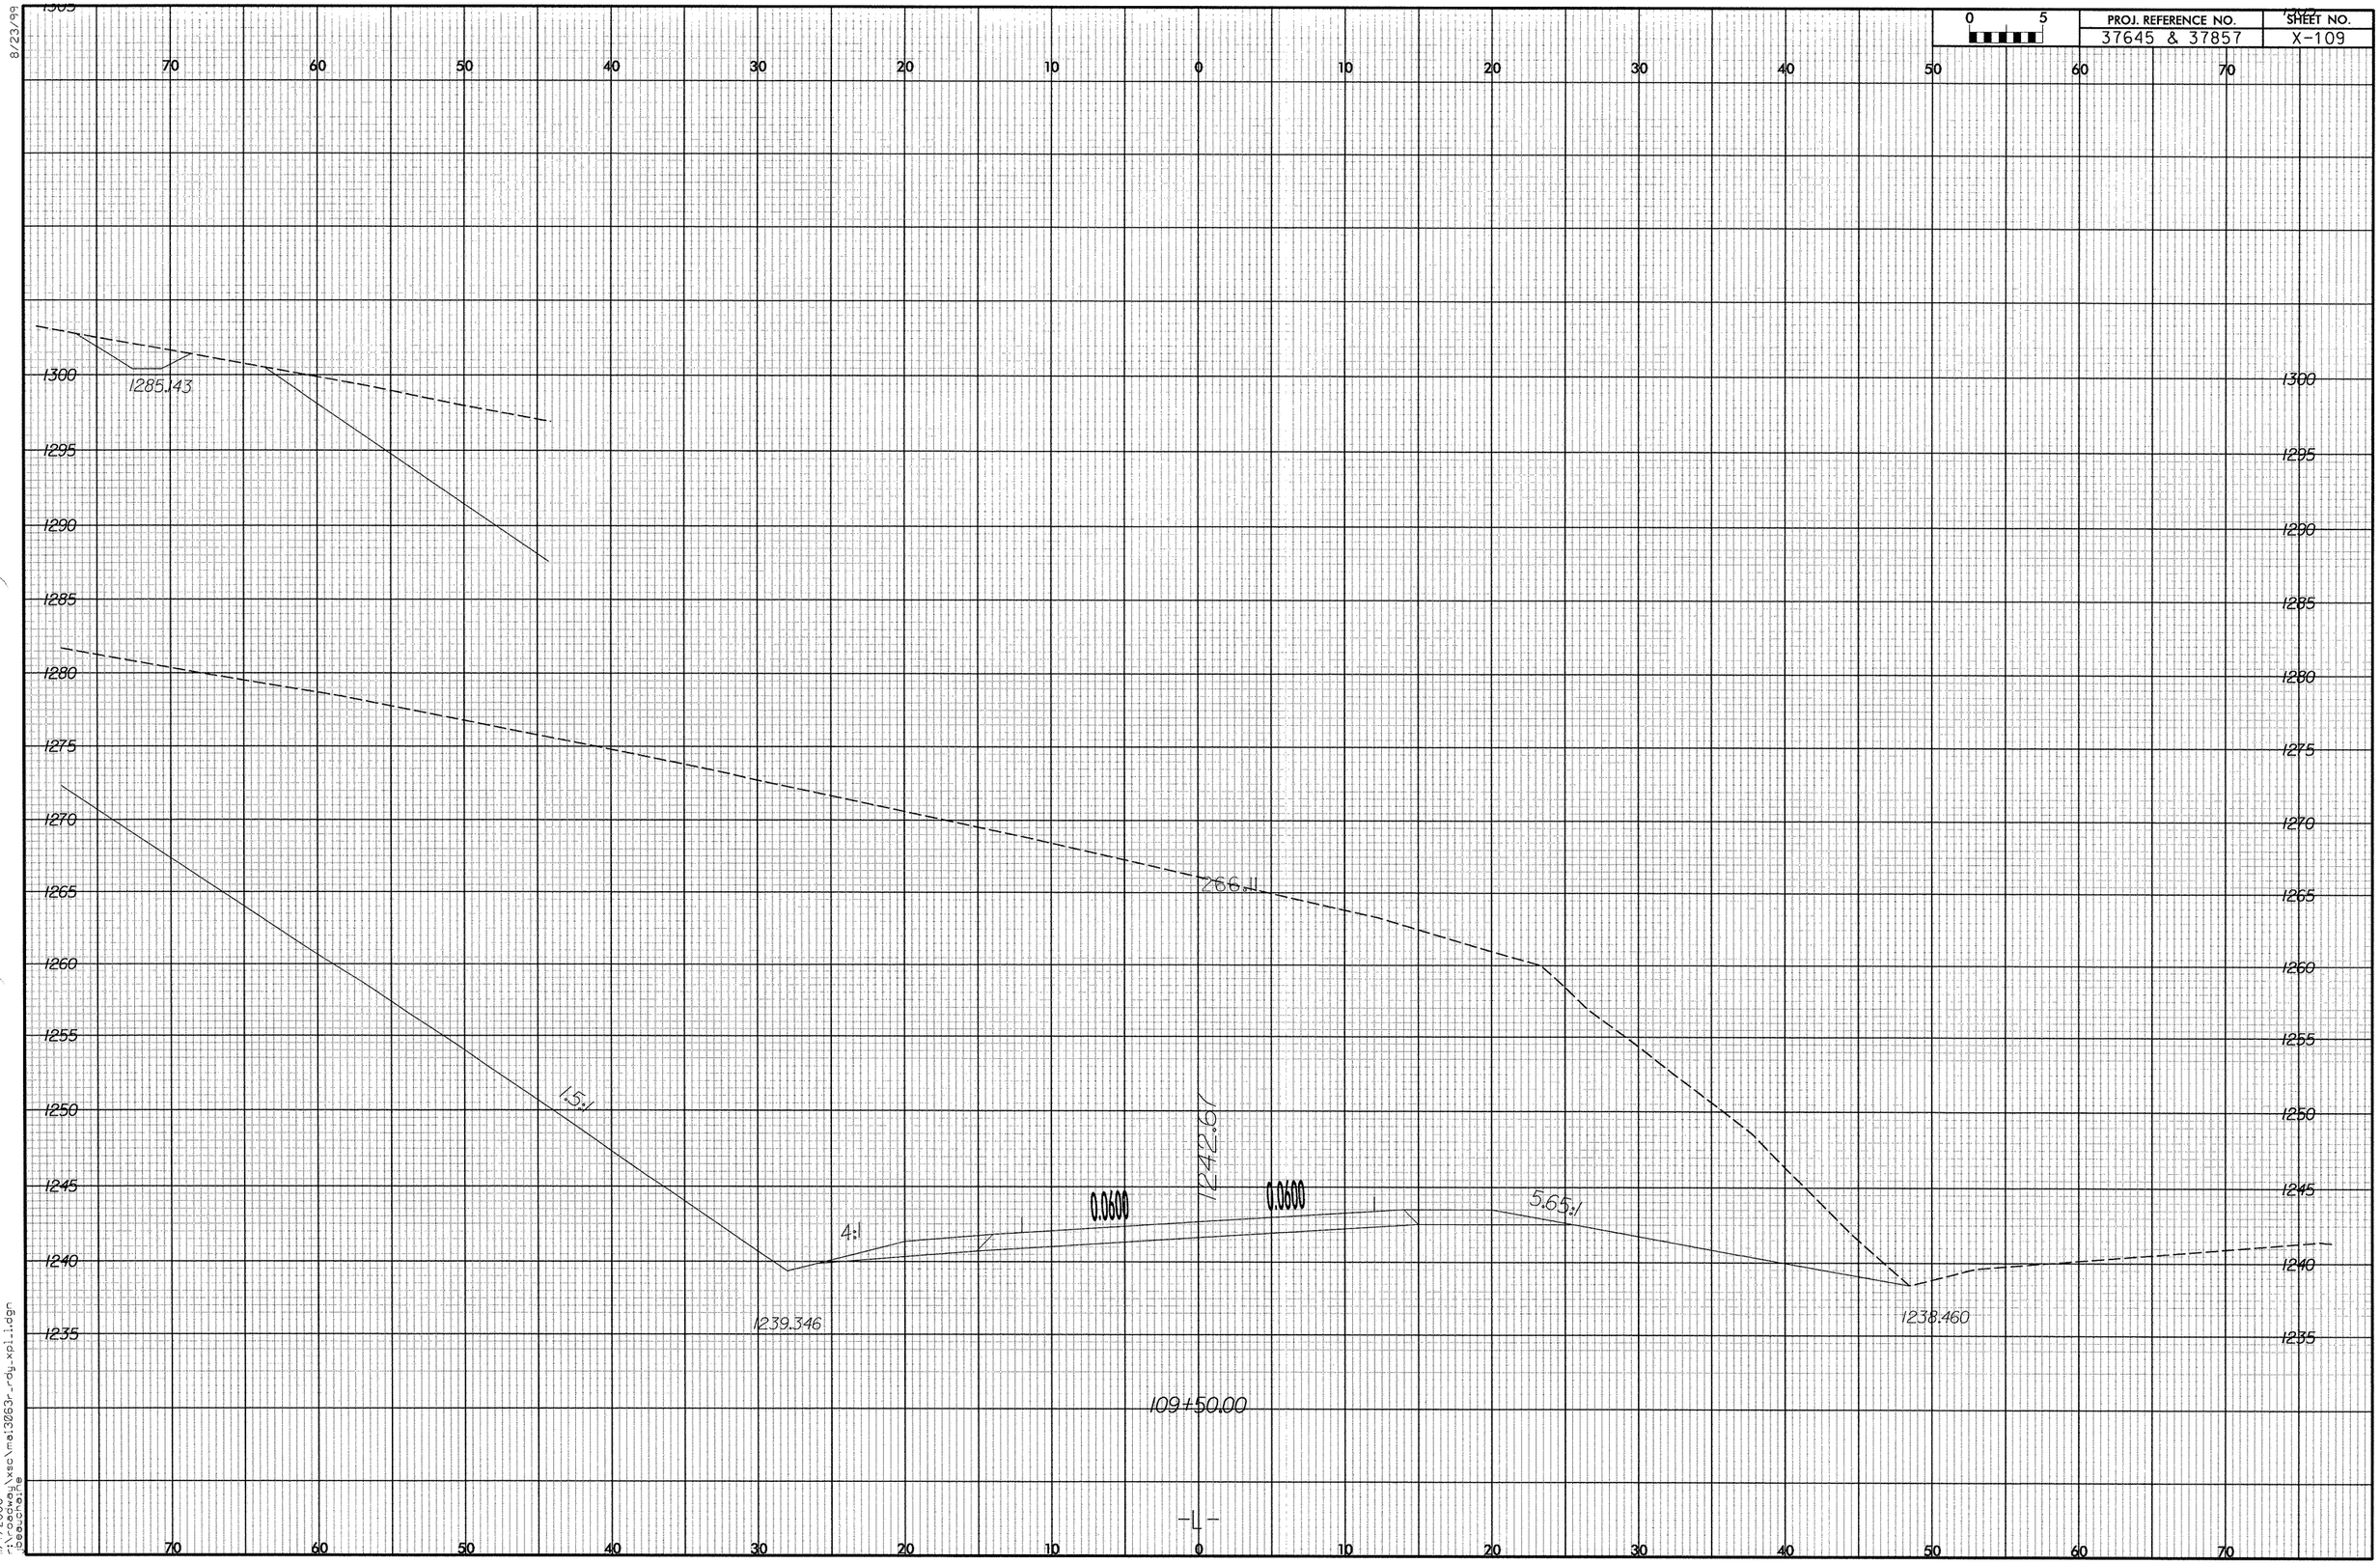

PROJ. REFERENCE NO.
37645 & 37857
SHEET NO.
X-109
0 5
1285.143
266.11
1242.67
1.5:1
4:1
0.0600
0.0600
5.65:1
1239.346
1238.460
109+50.00
-L-

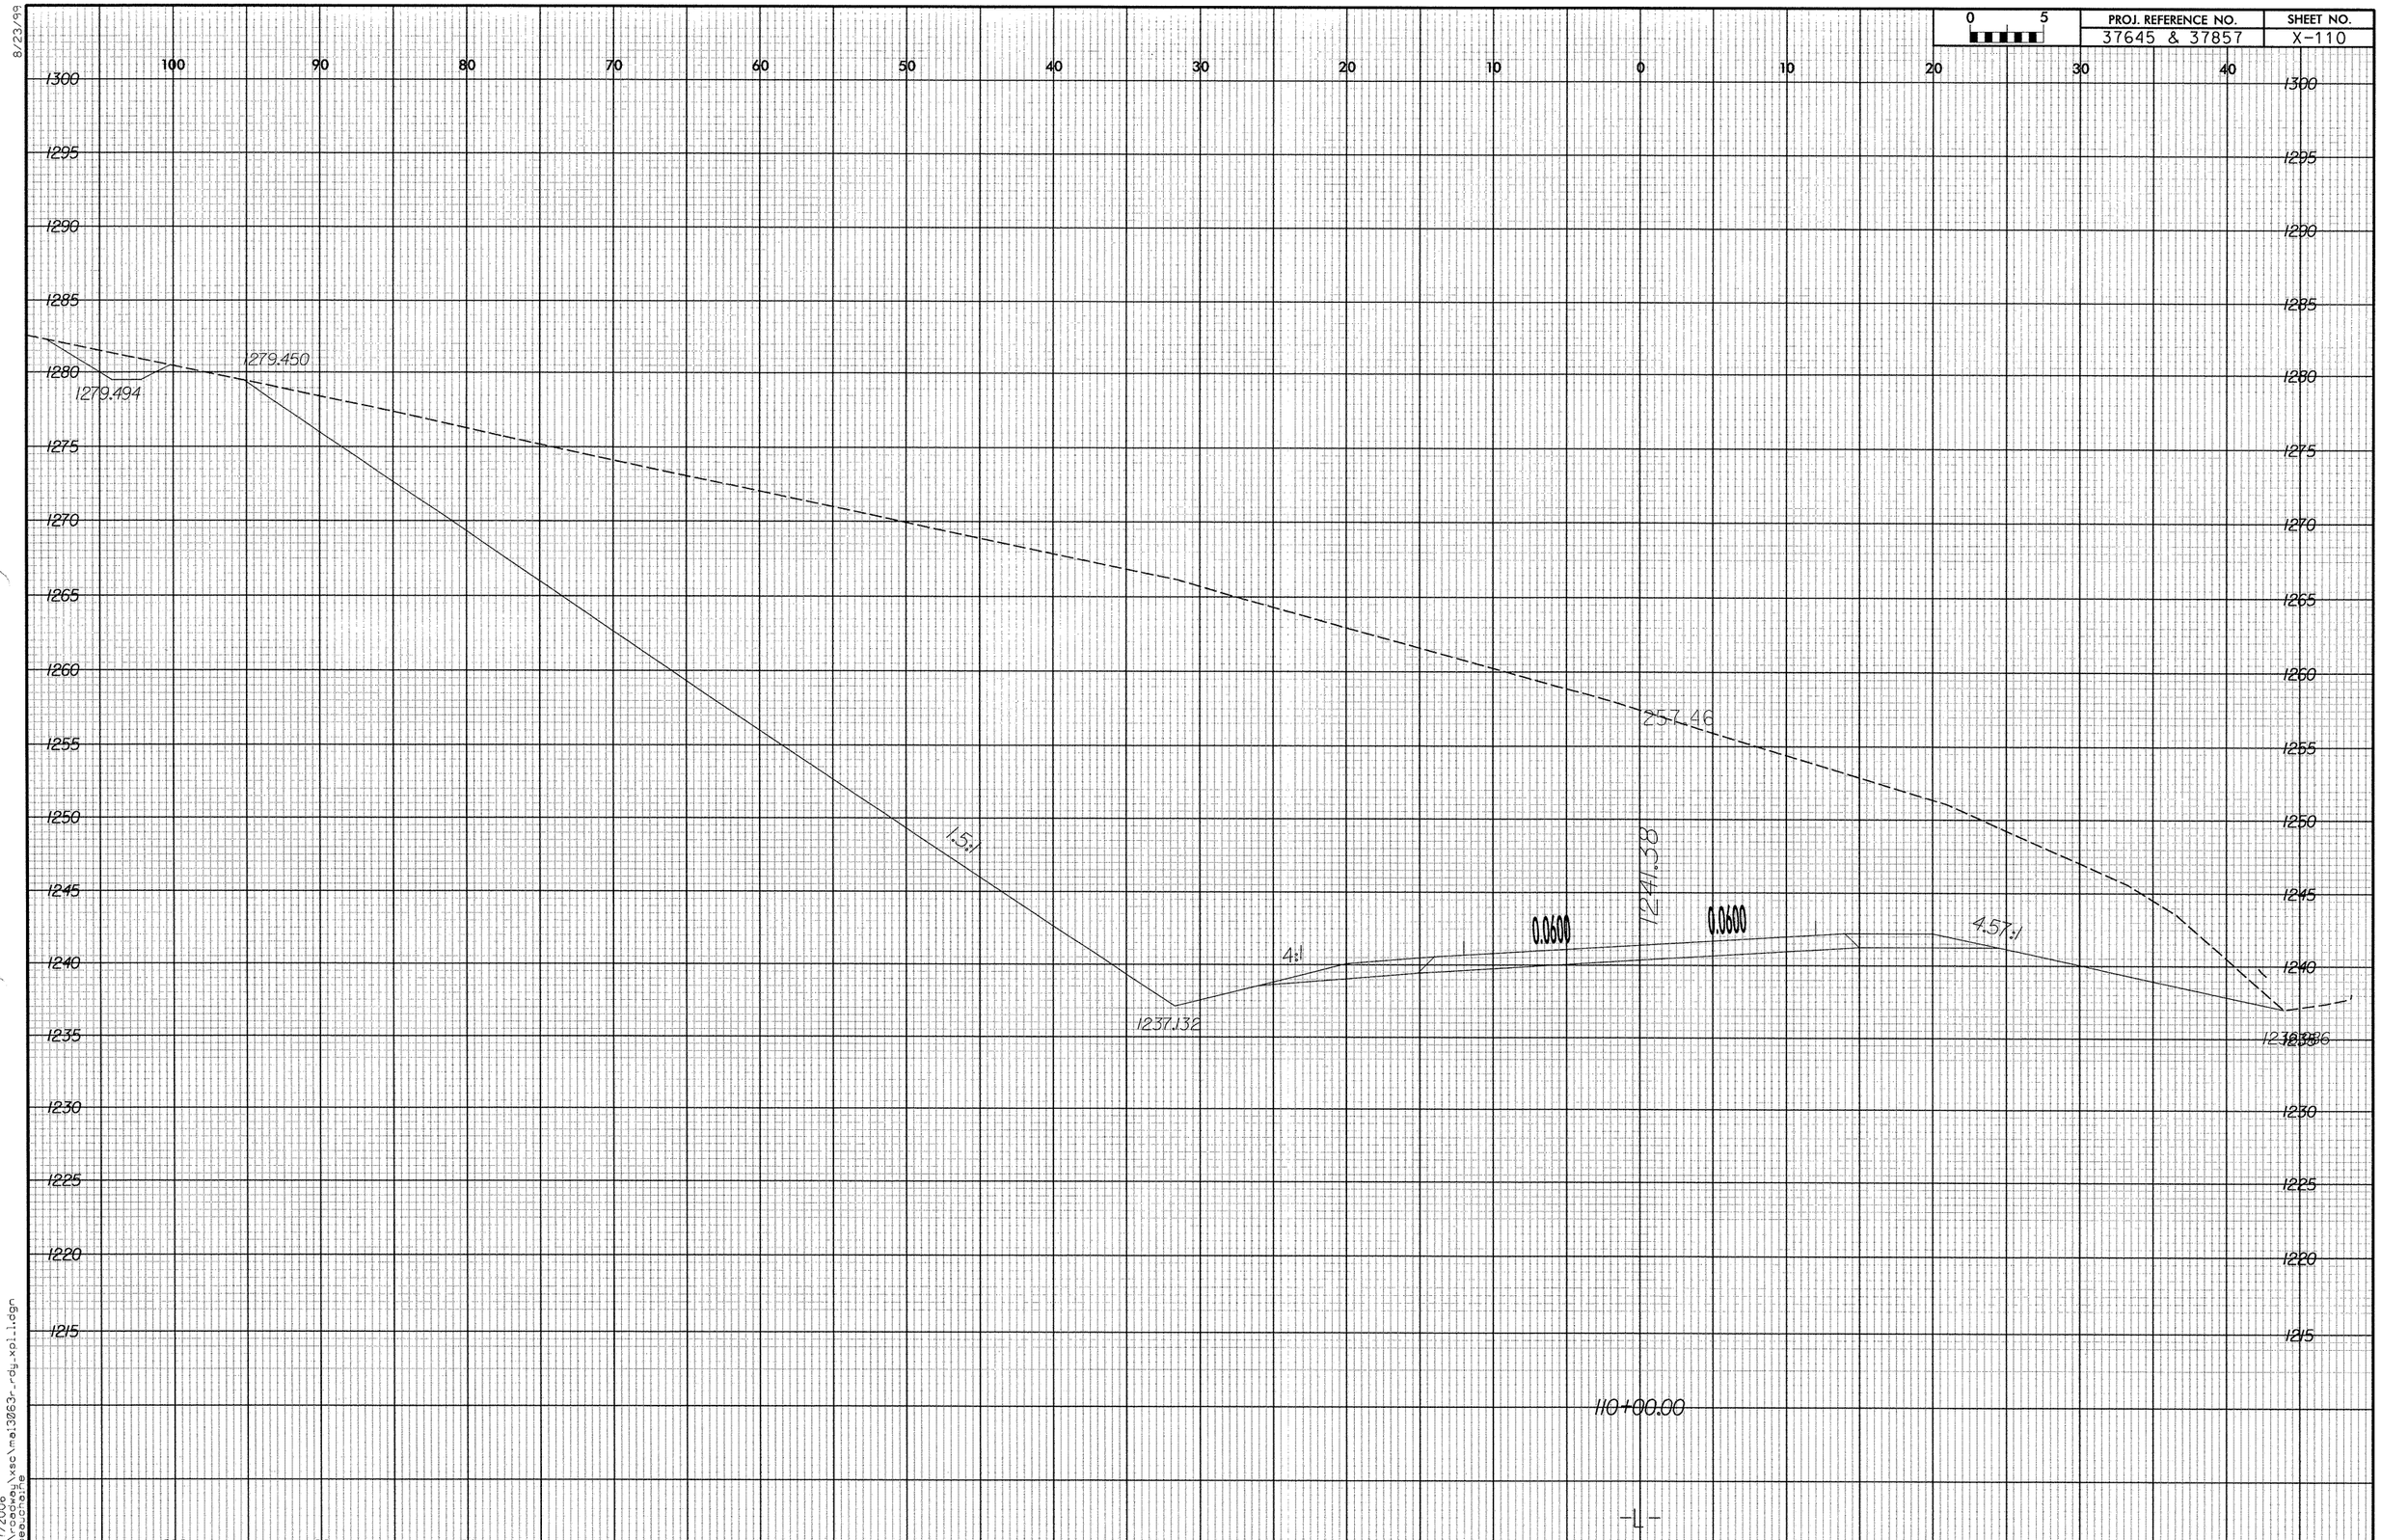

PROJ. REFERENCE NO.
37645 & 37857
SHEET NO.
X-110
0 5
1279.450
1279.494
257.46
1.5:1
1241.38
0.0600
0.0600
4:1
4.57:1
1237.132
110+00.00
-L-

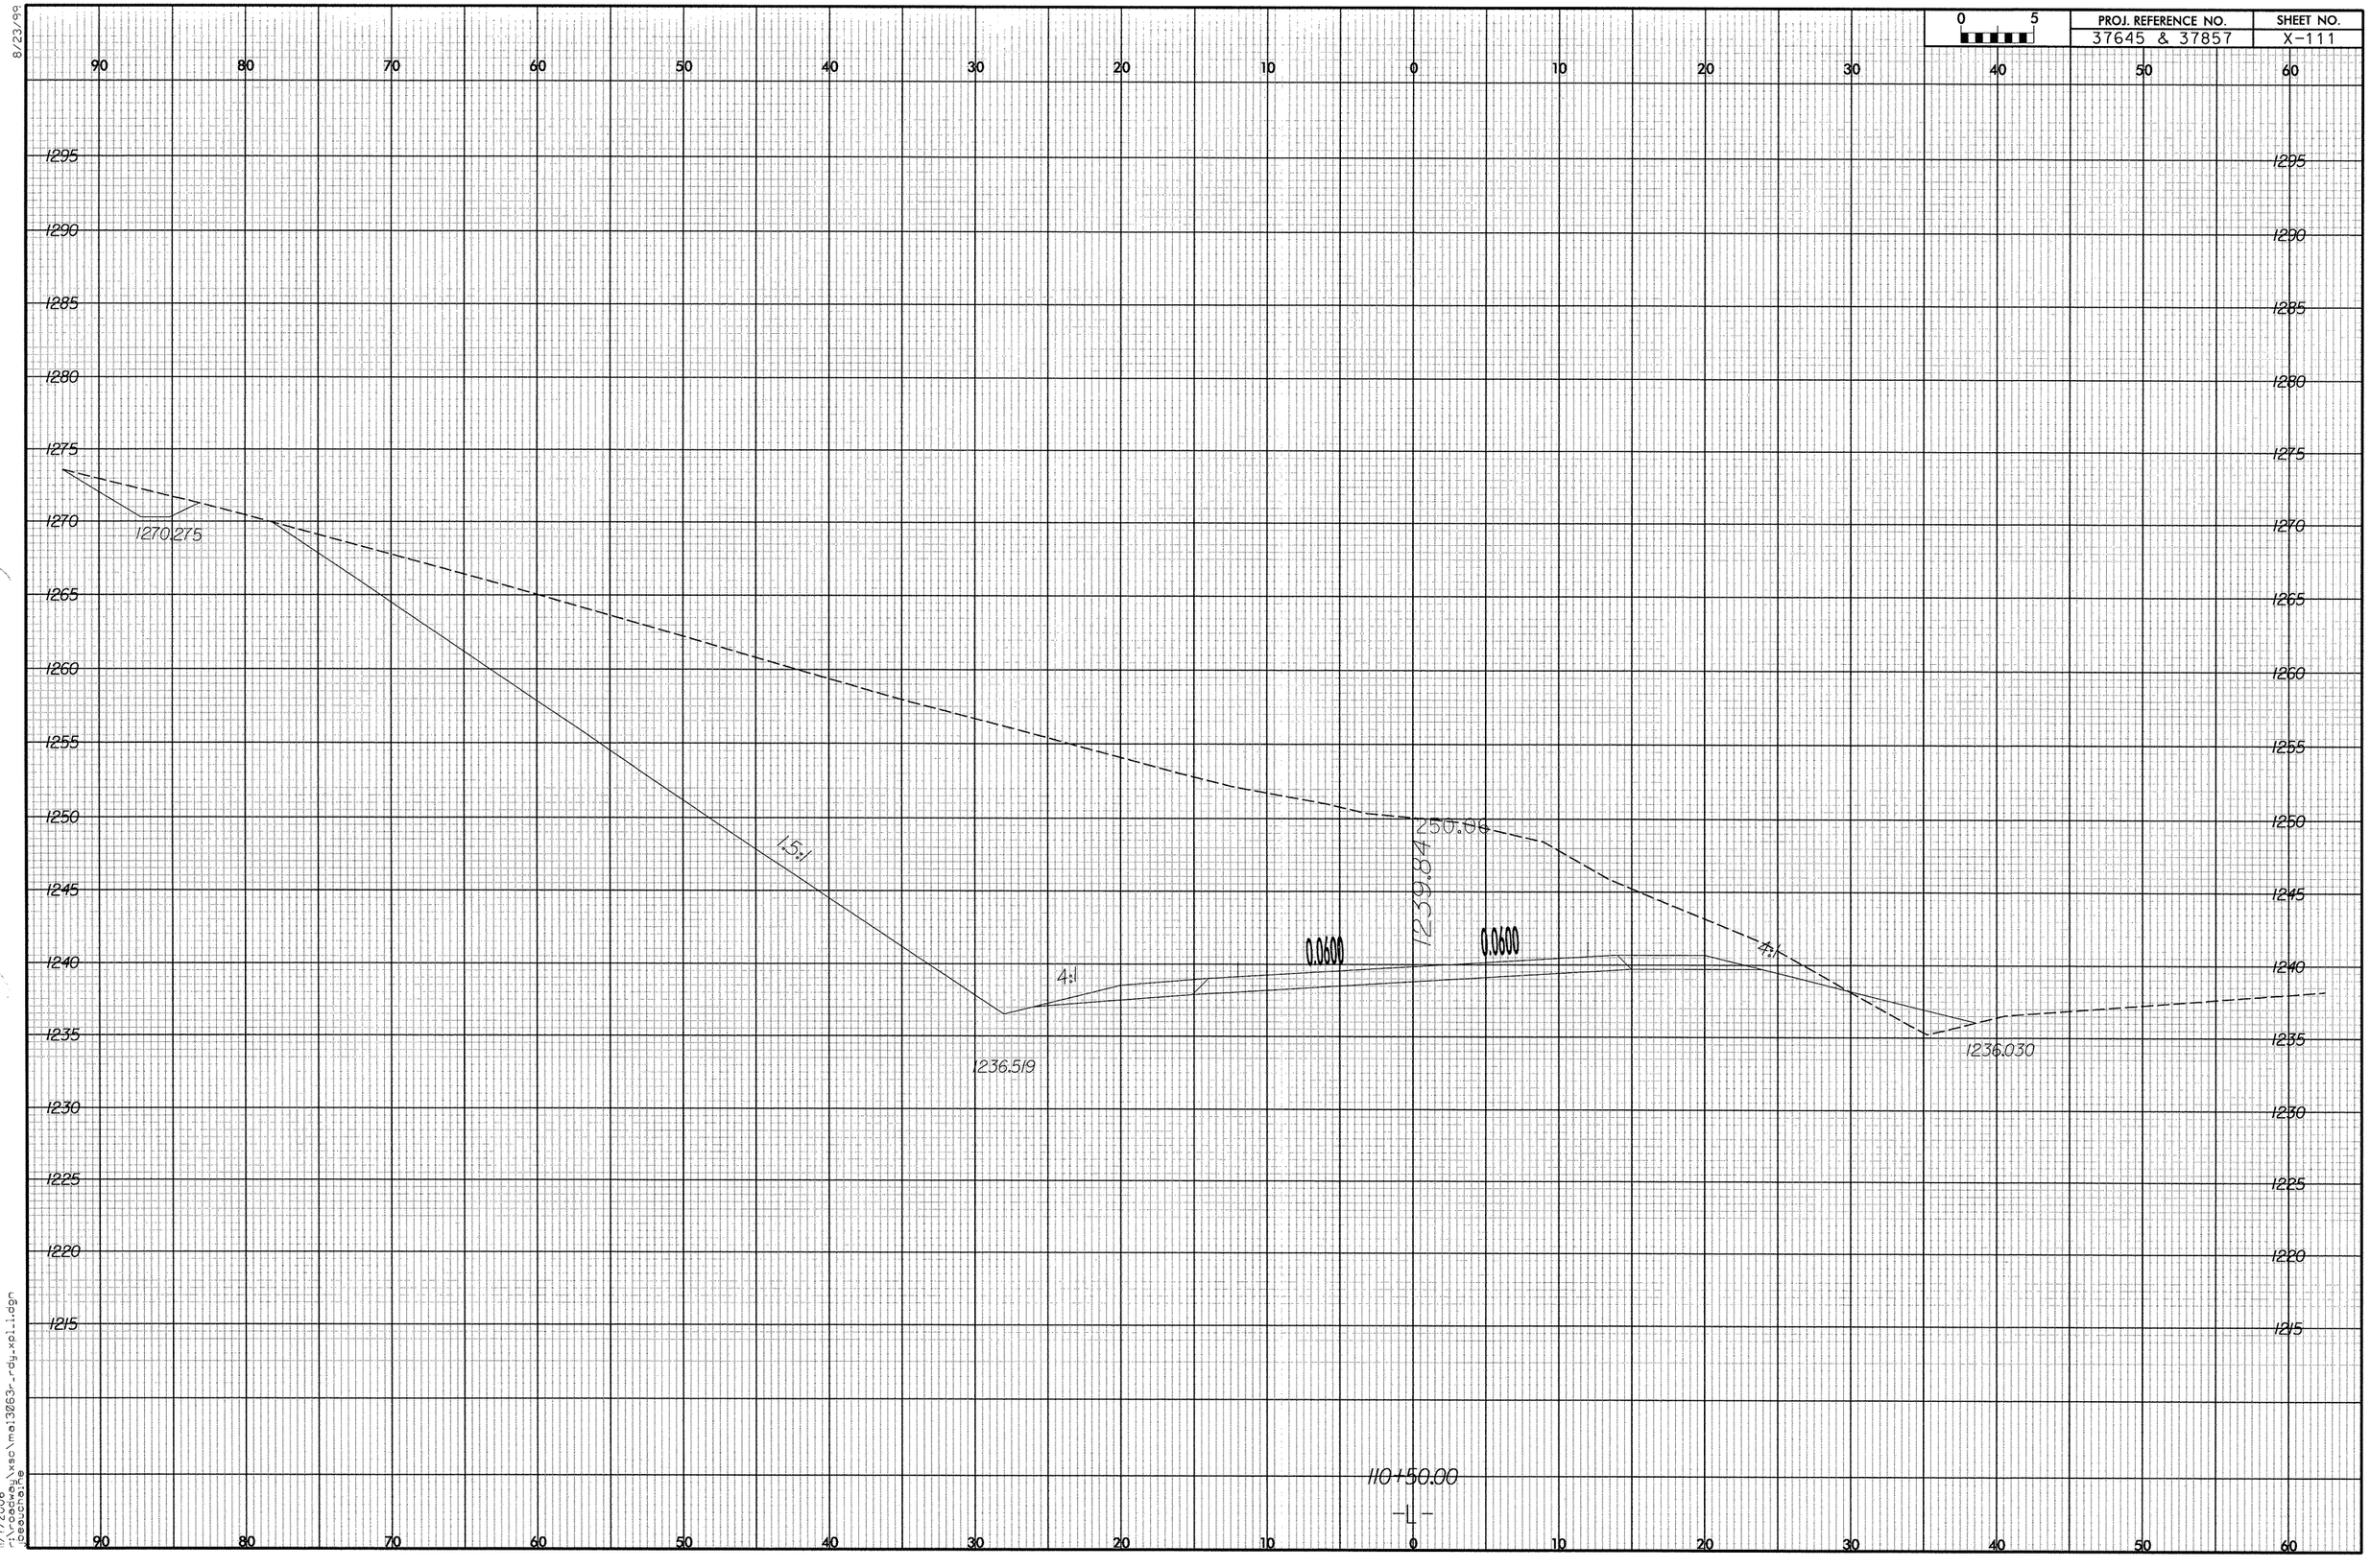

PROJ. REFERENCE NO.
37645 & 37857
SHEET NO.
X-111
0 5
1270.275
1.5:1
4:1
0.0600
0.0600
1239.84
250.06
4:1
1236.519
1236.030
110+50.00
-L-

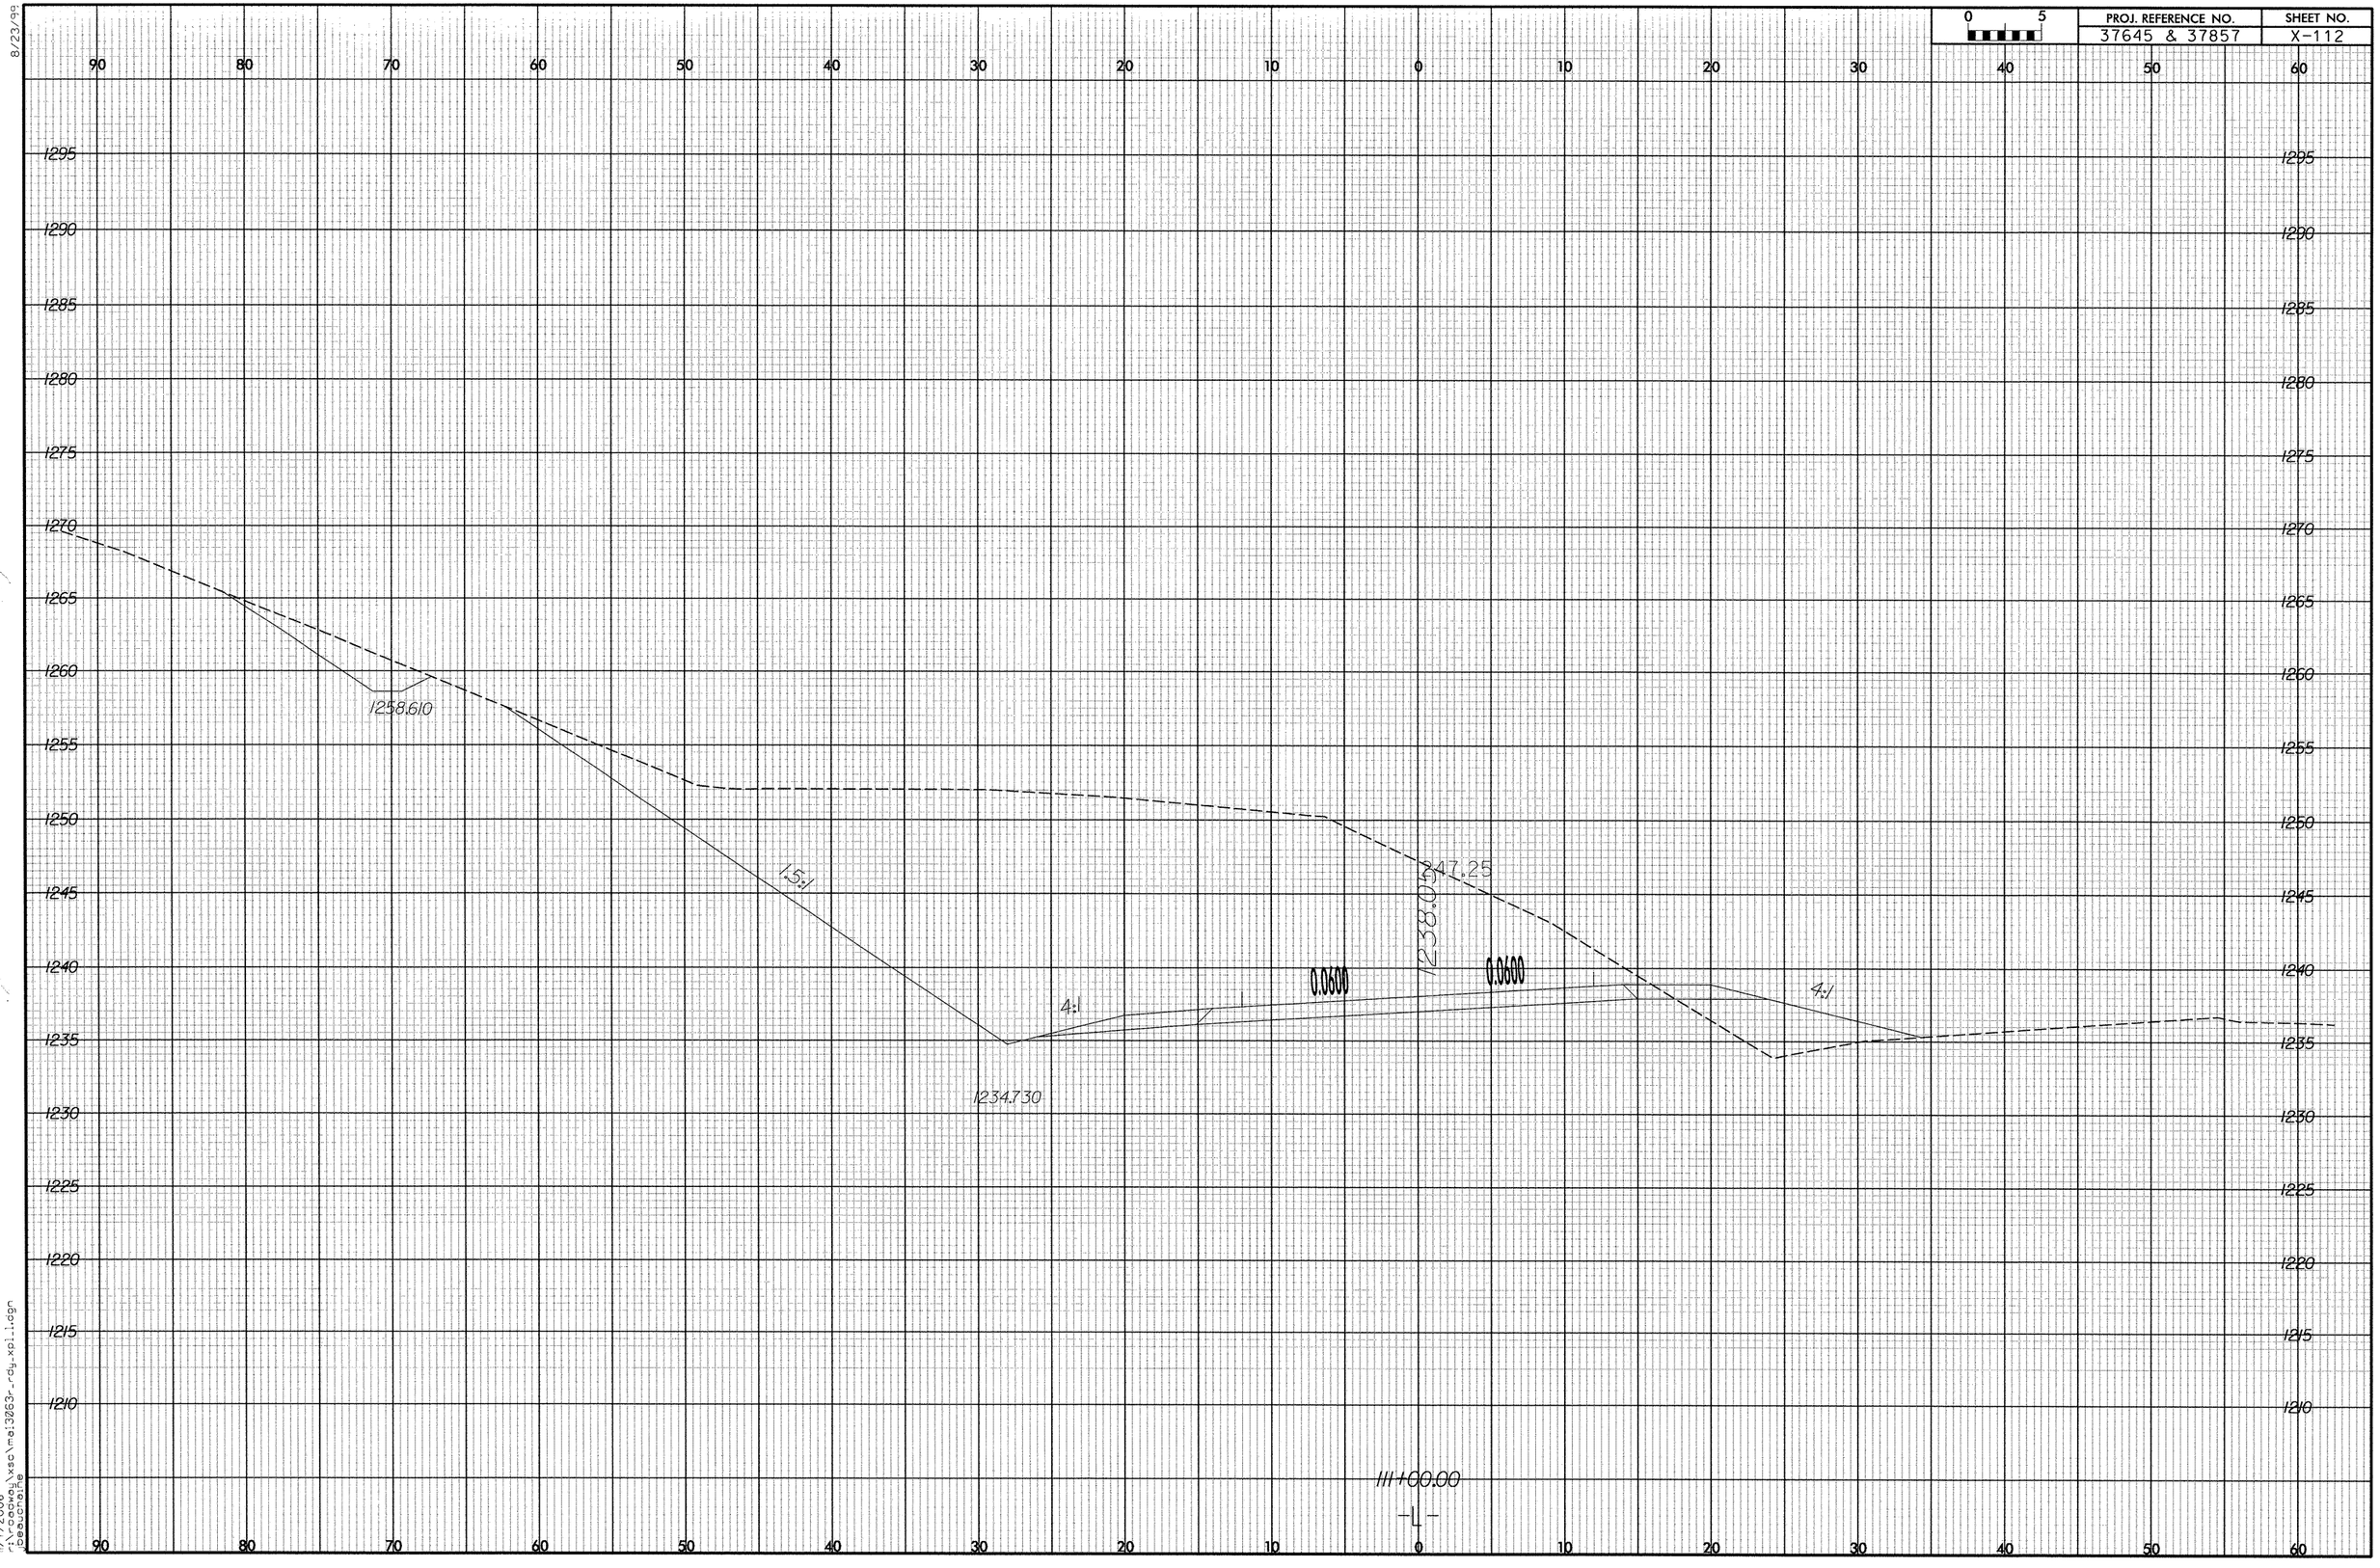

PROJ. REFERENCE NO.
37645 & 37857
SHEET NO.
X-112
0 5
1258.610
1.5:1
1234.730
4:1
0.0600
1238.05
247.25
0.0600
4:1
111+00.00
-L-

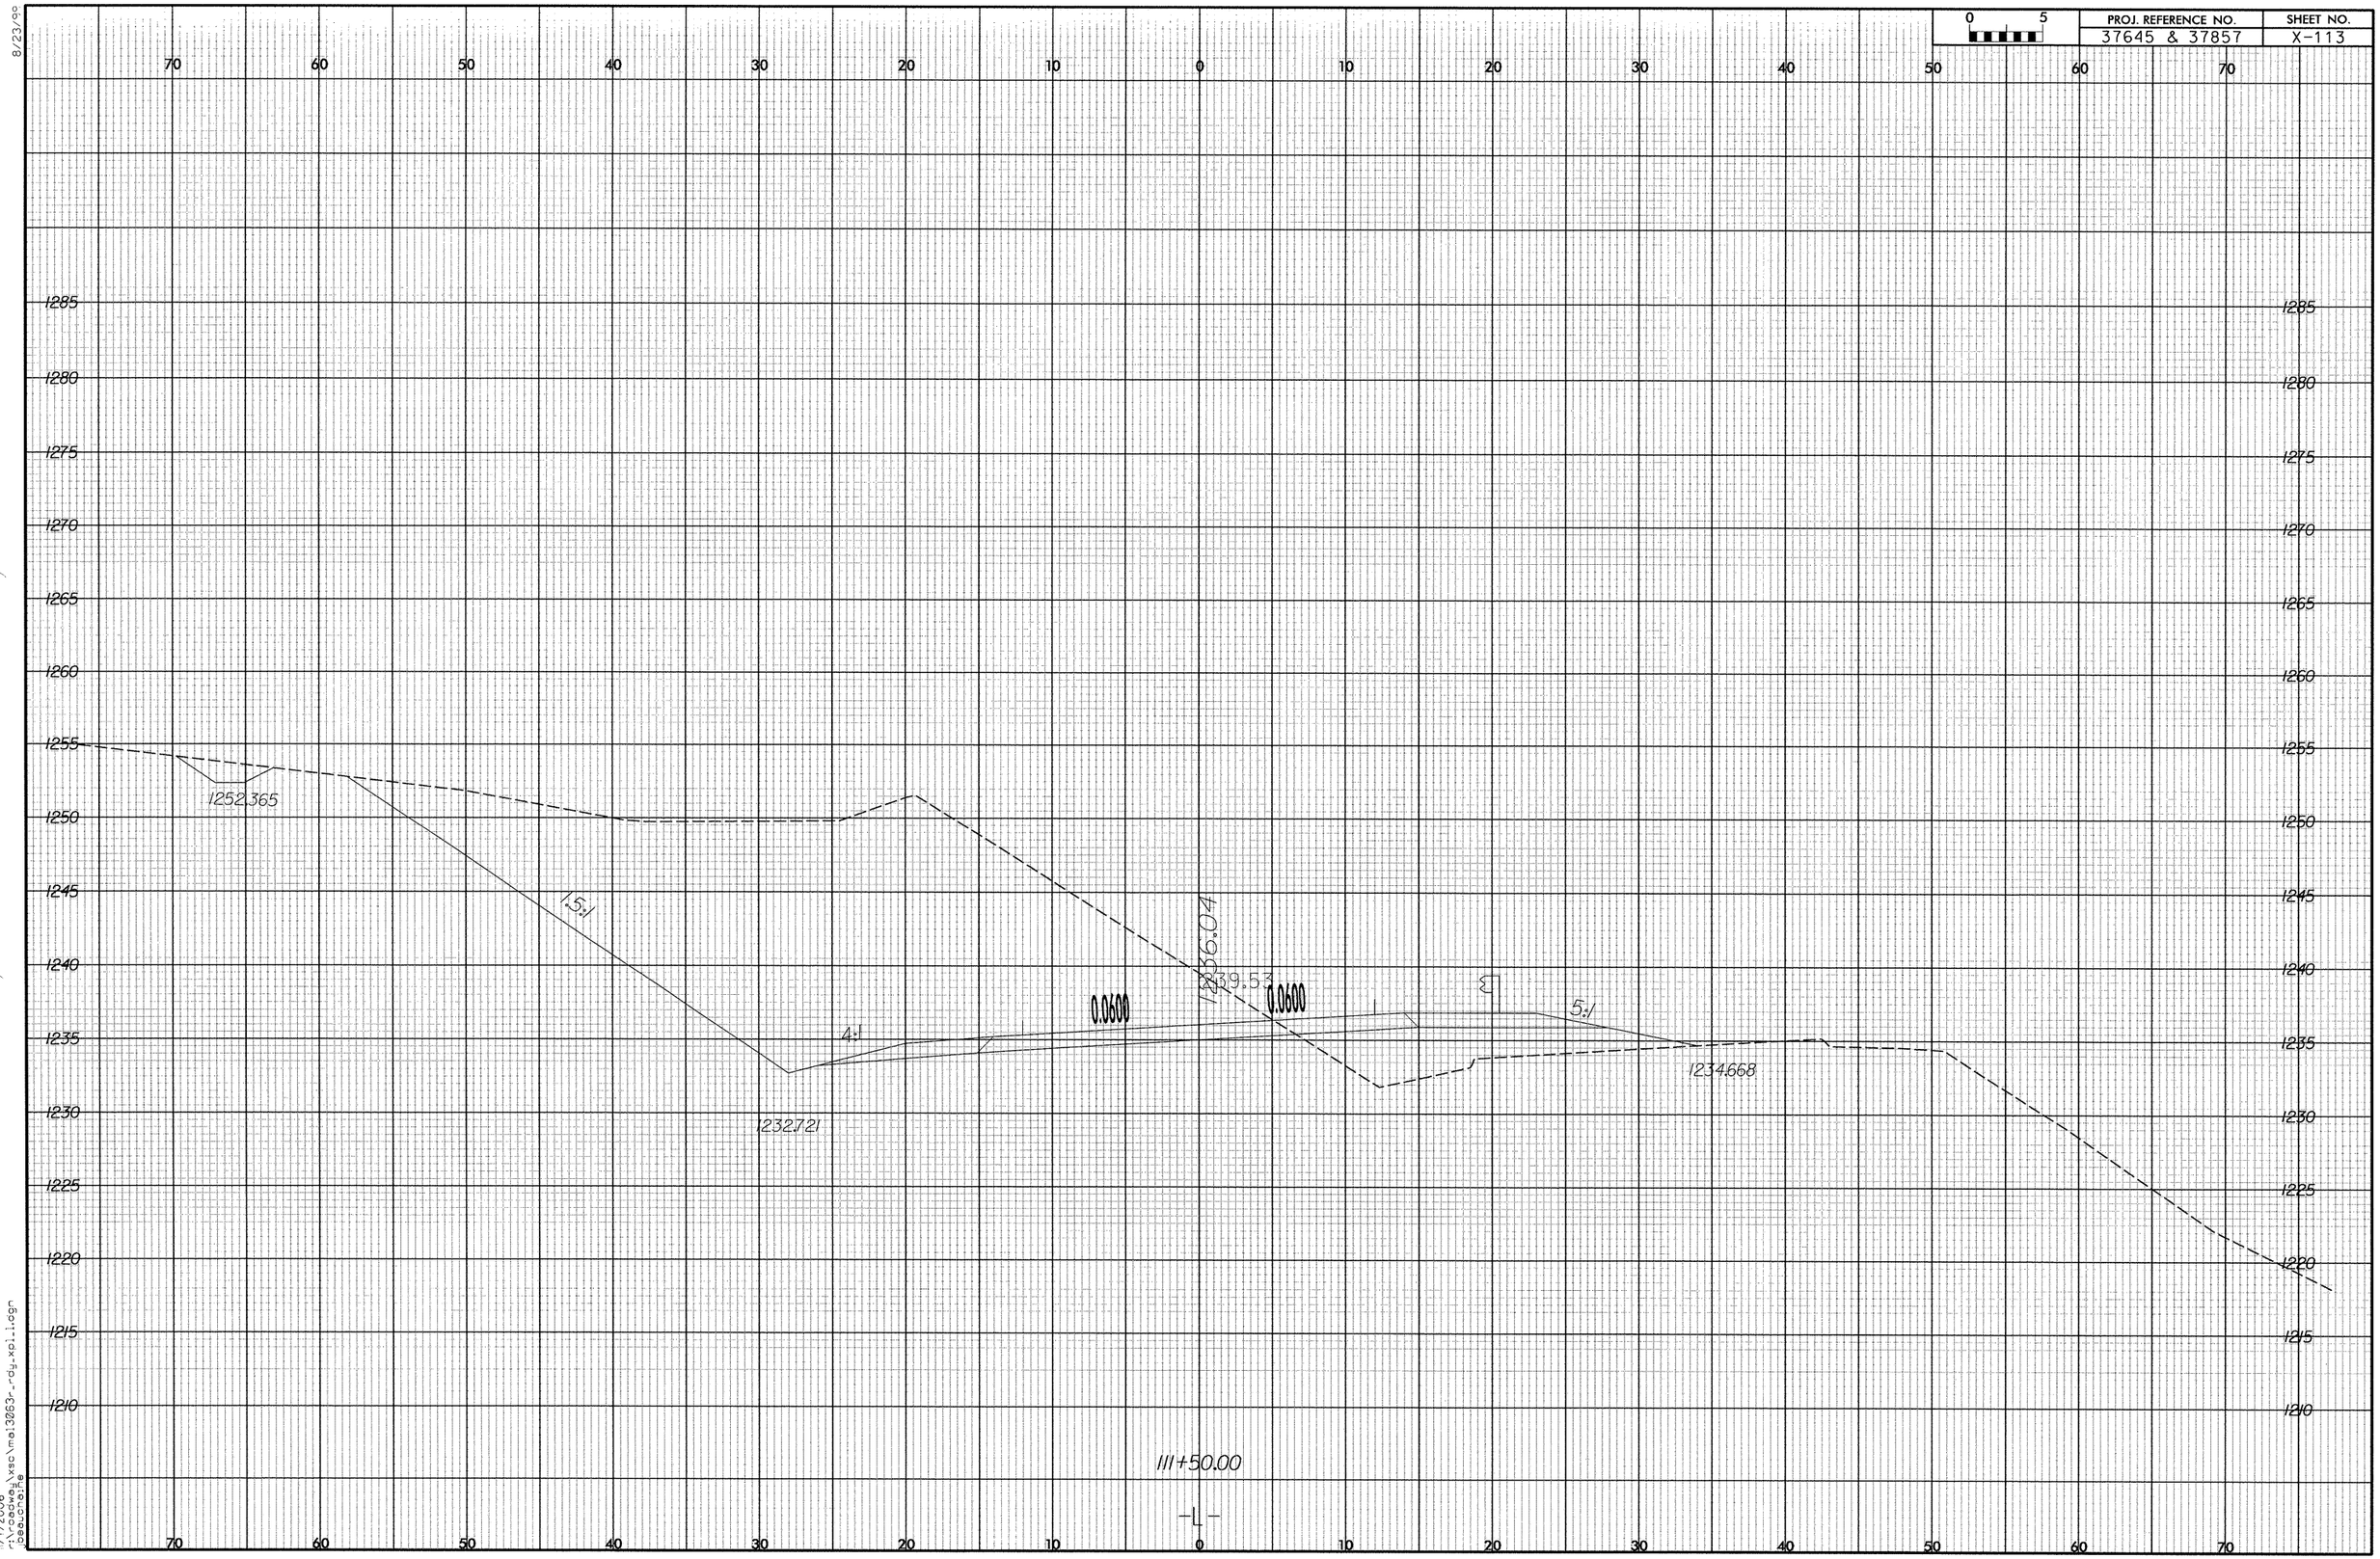

PROJ. REFERENCE NO.
37645 & 37857
SHEET NO.
X-113
0 5
1252.365
1.5:1
4:1
1232.721
0.0600
1236.04
1239.53
0.0600
5:1
1234.668
111+50.00
-L-

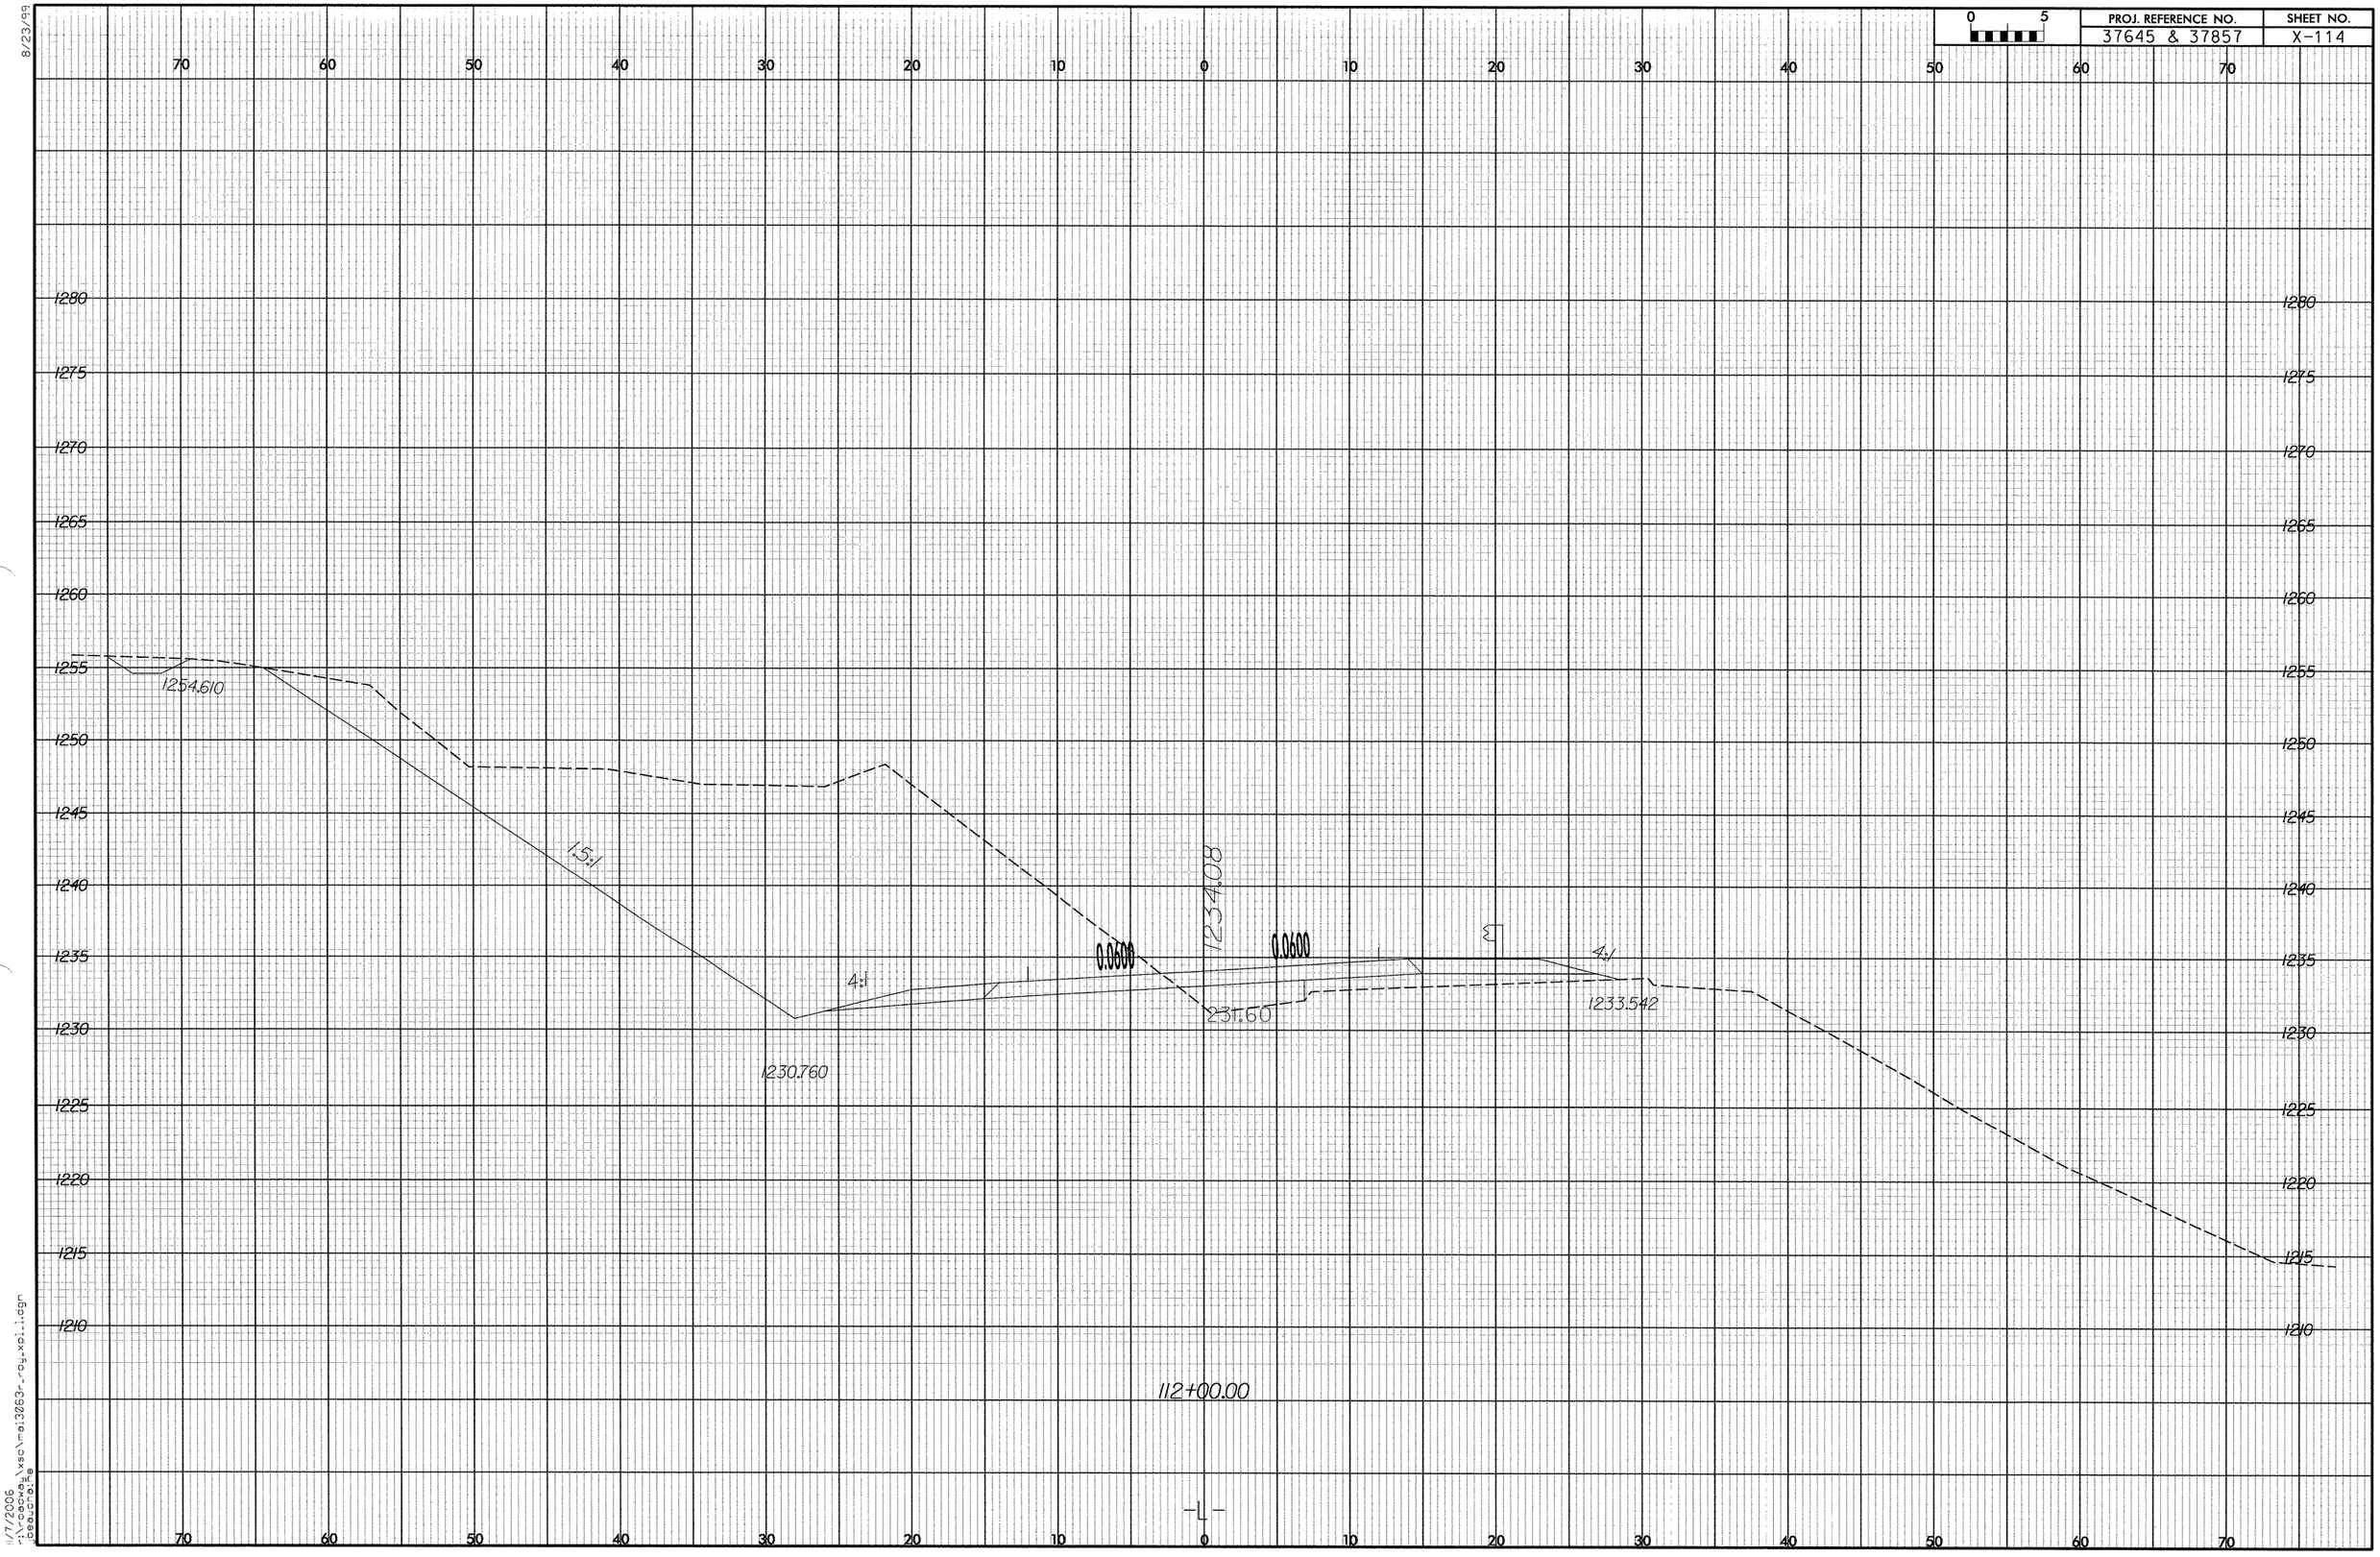

PROJ. REFERENCE NO.
37645 & 37857
SHEET NO.
X-114
0 5
1280
1275
1270
1265
1260
1255
1250
1245
1240
1235
1230
1225
1220
1215
1210
1254.610
1.5:1
4:1
0.0600
1234.08
0.0600
4:1
231.60
1233.542
1230.760
112+00.00
-L-

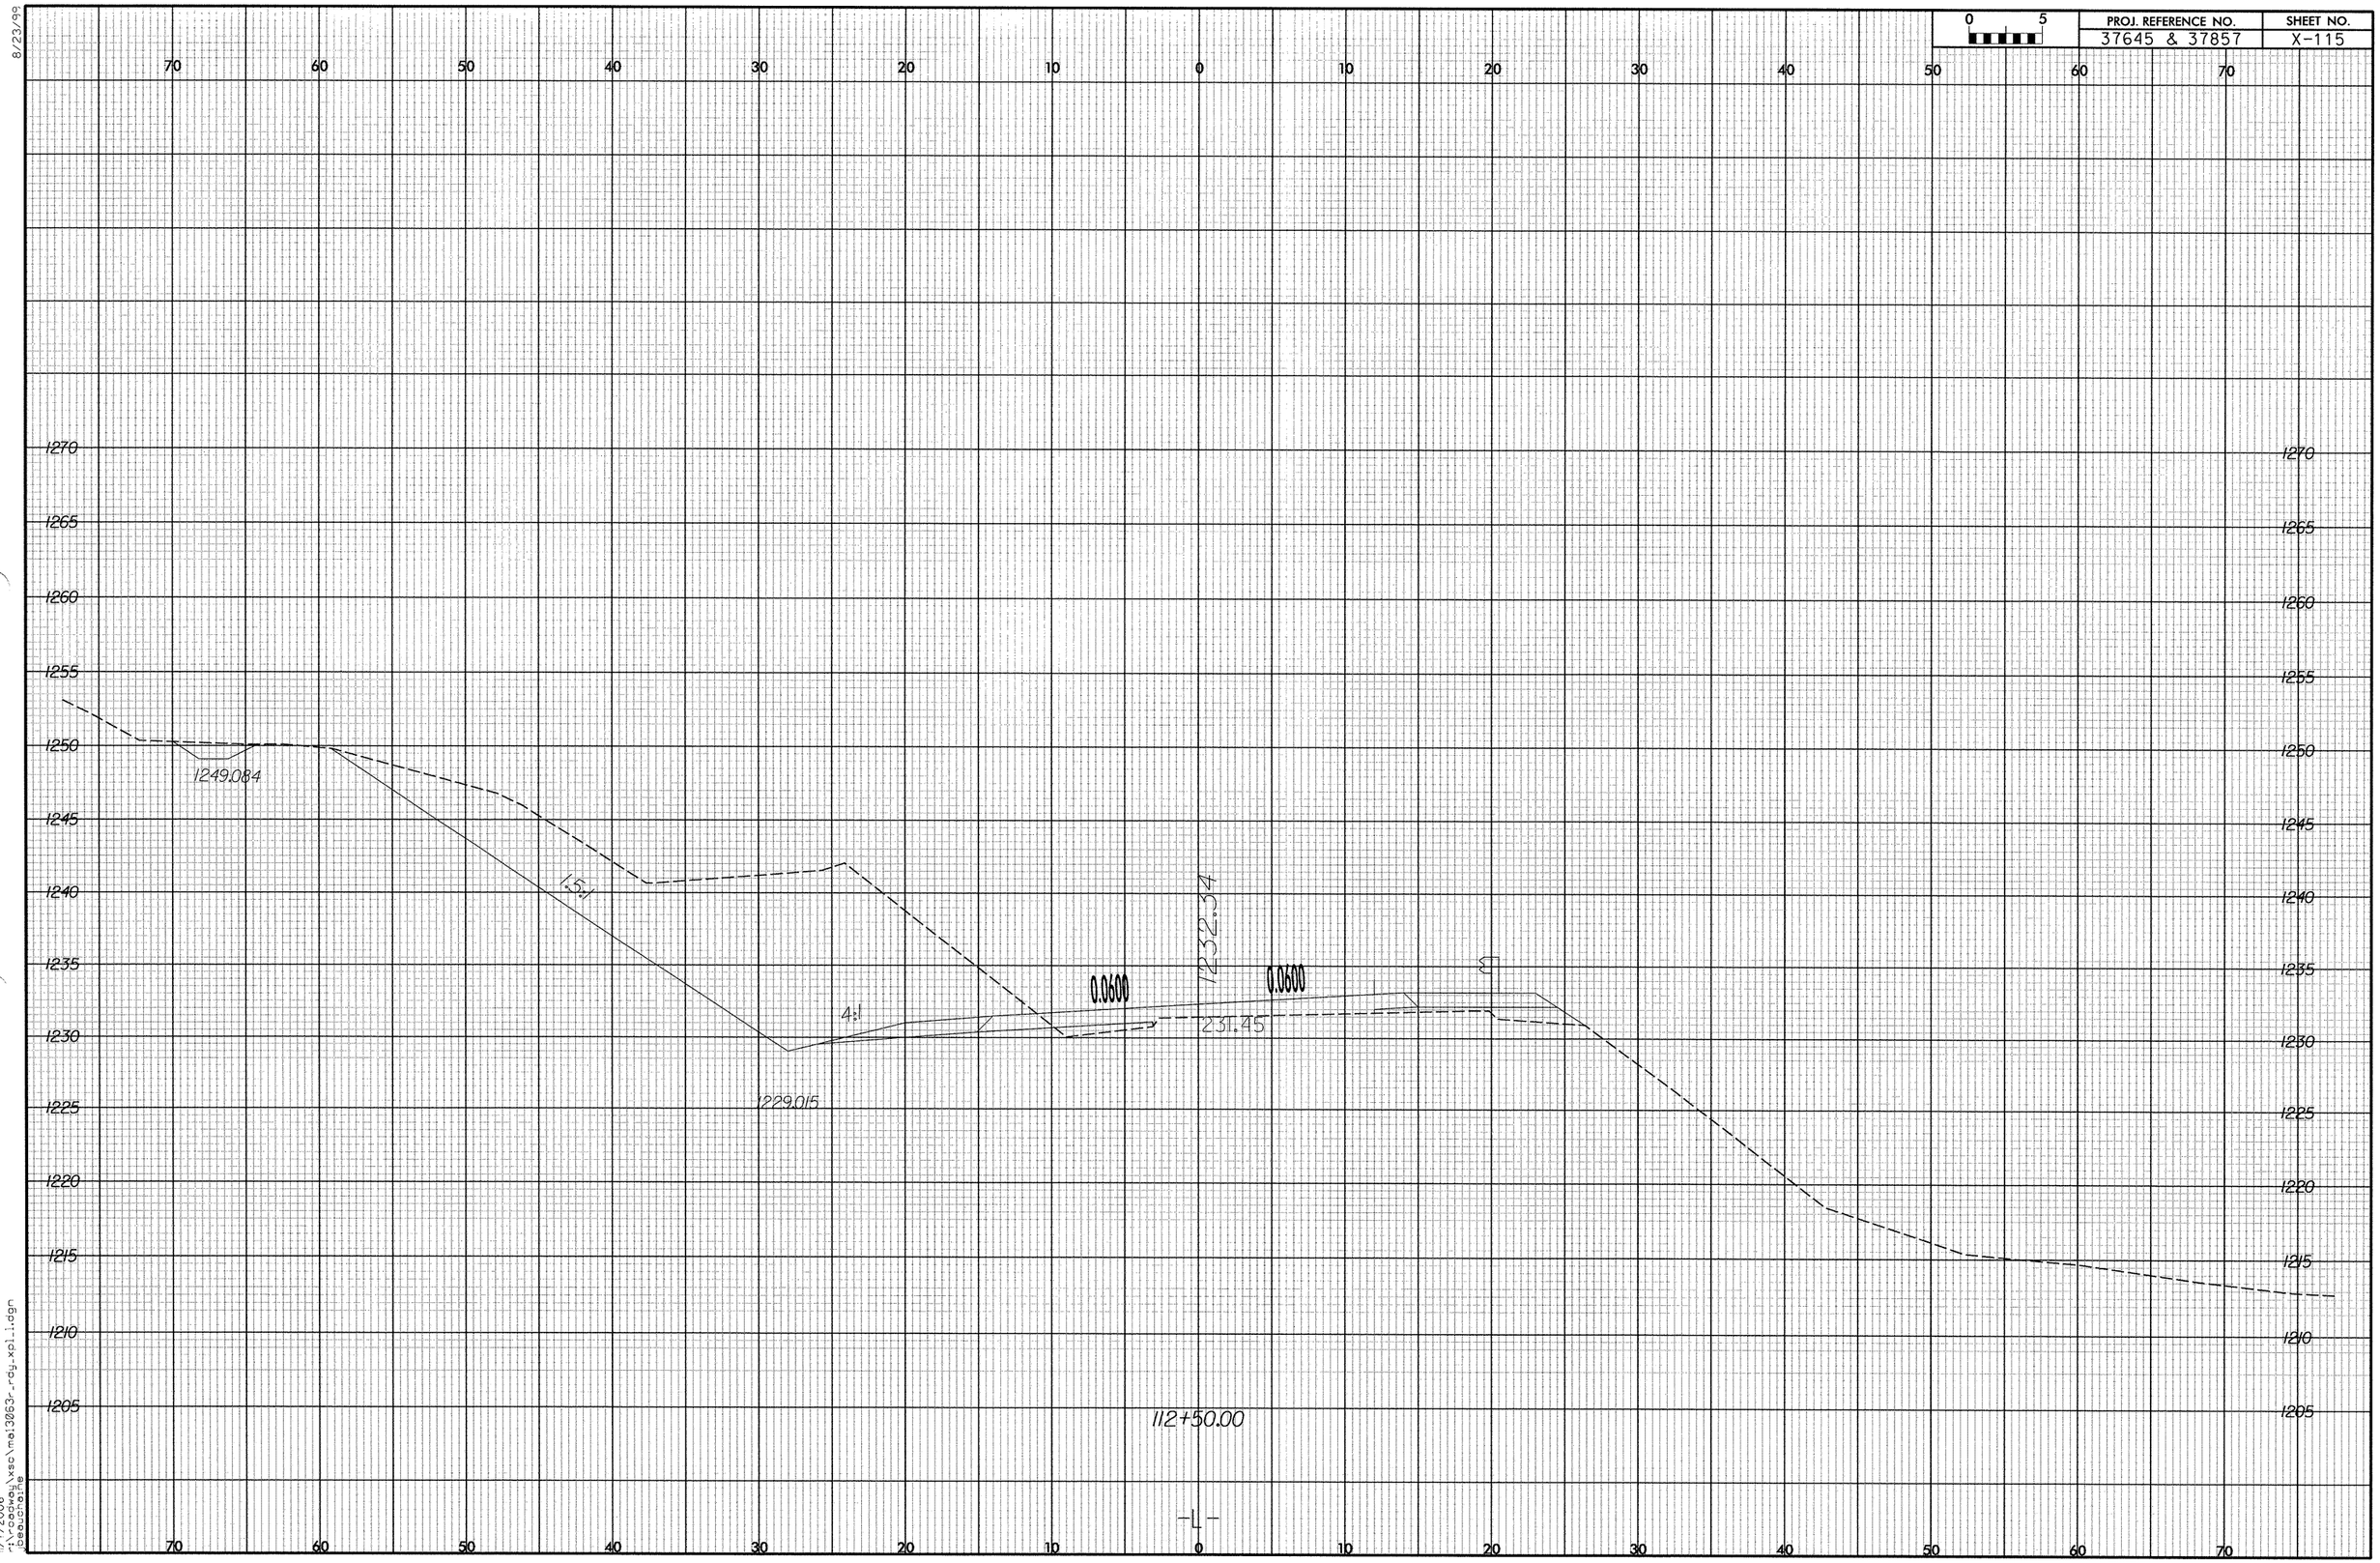

PROJ. REFERENCE NO.
37645 & 37857
SHEET NO.
X-115
0 5
1270
1265
1260
1255
1250
1245
1240
1235
1230
1225
1220
1215
1210
1205
1249.084
1.5:1
4:1
1229.015
0.0600
1232.34
0.0600
1231.45
112+50.00
-L-

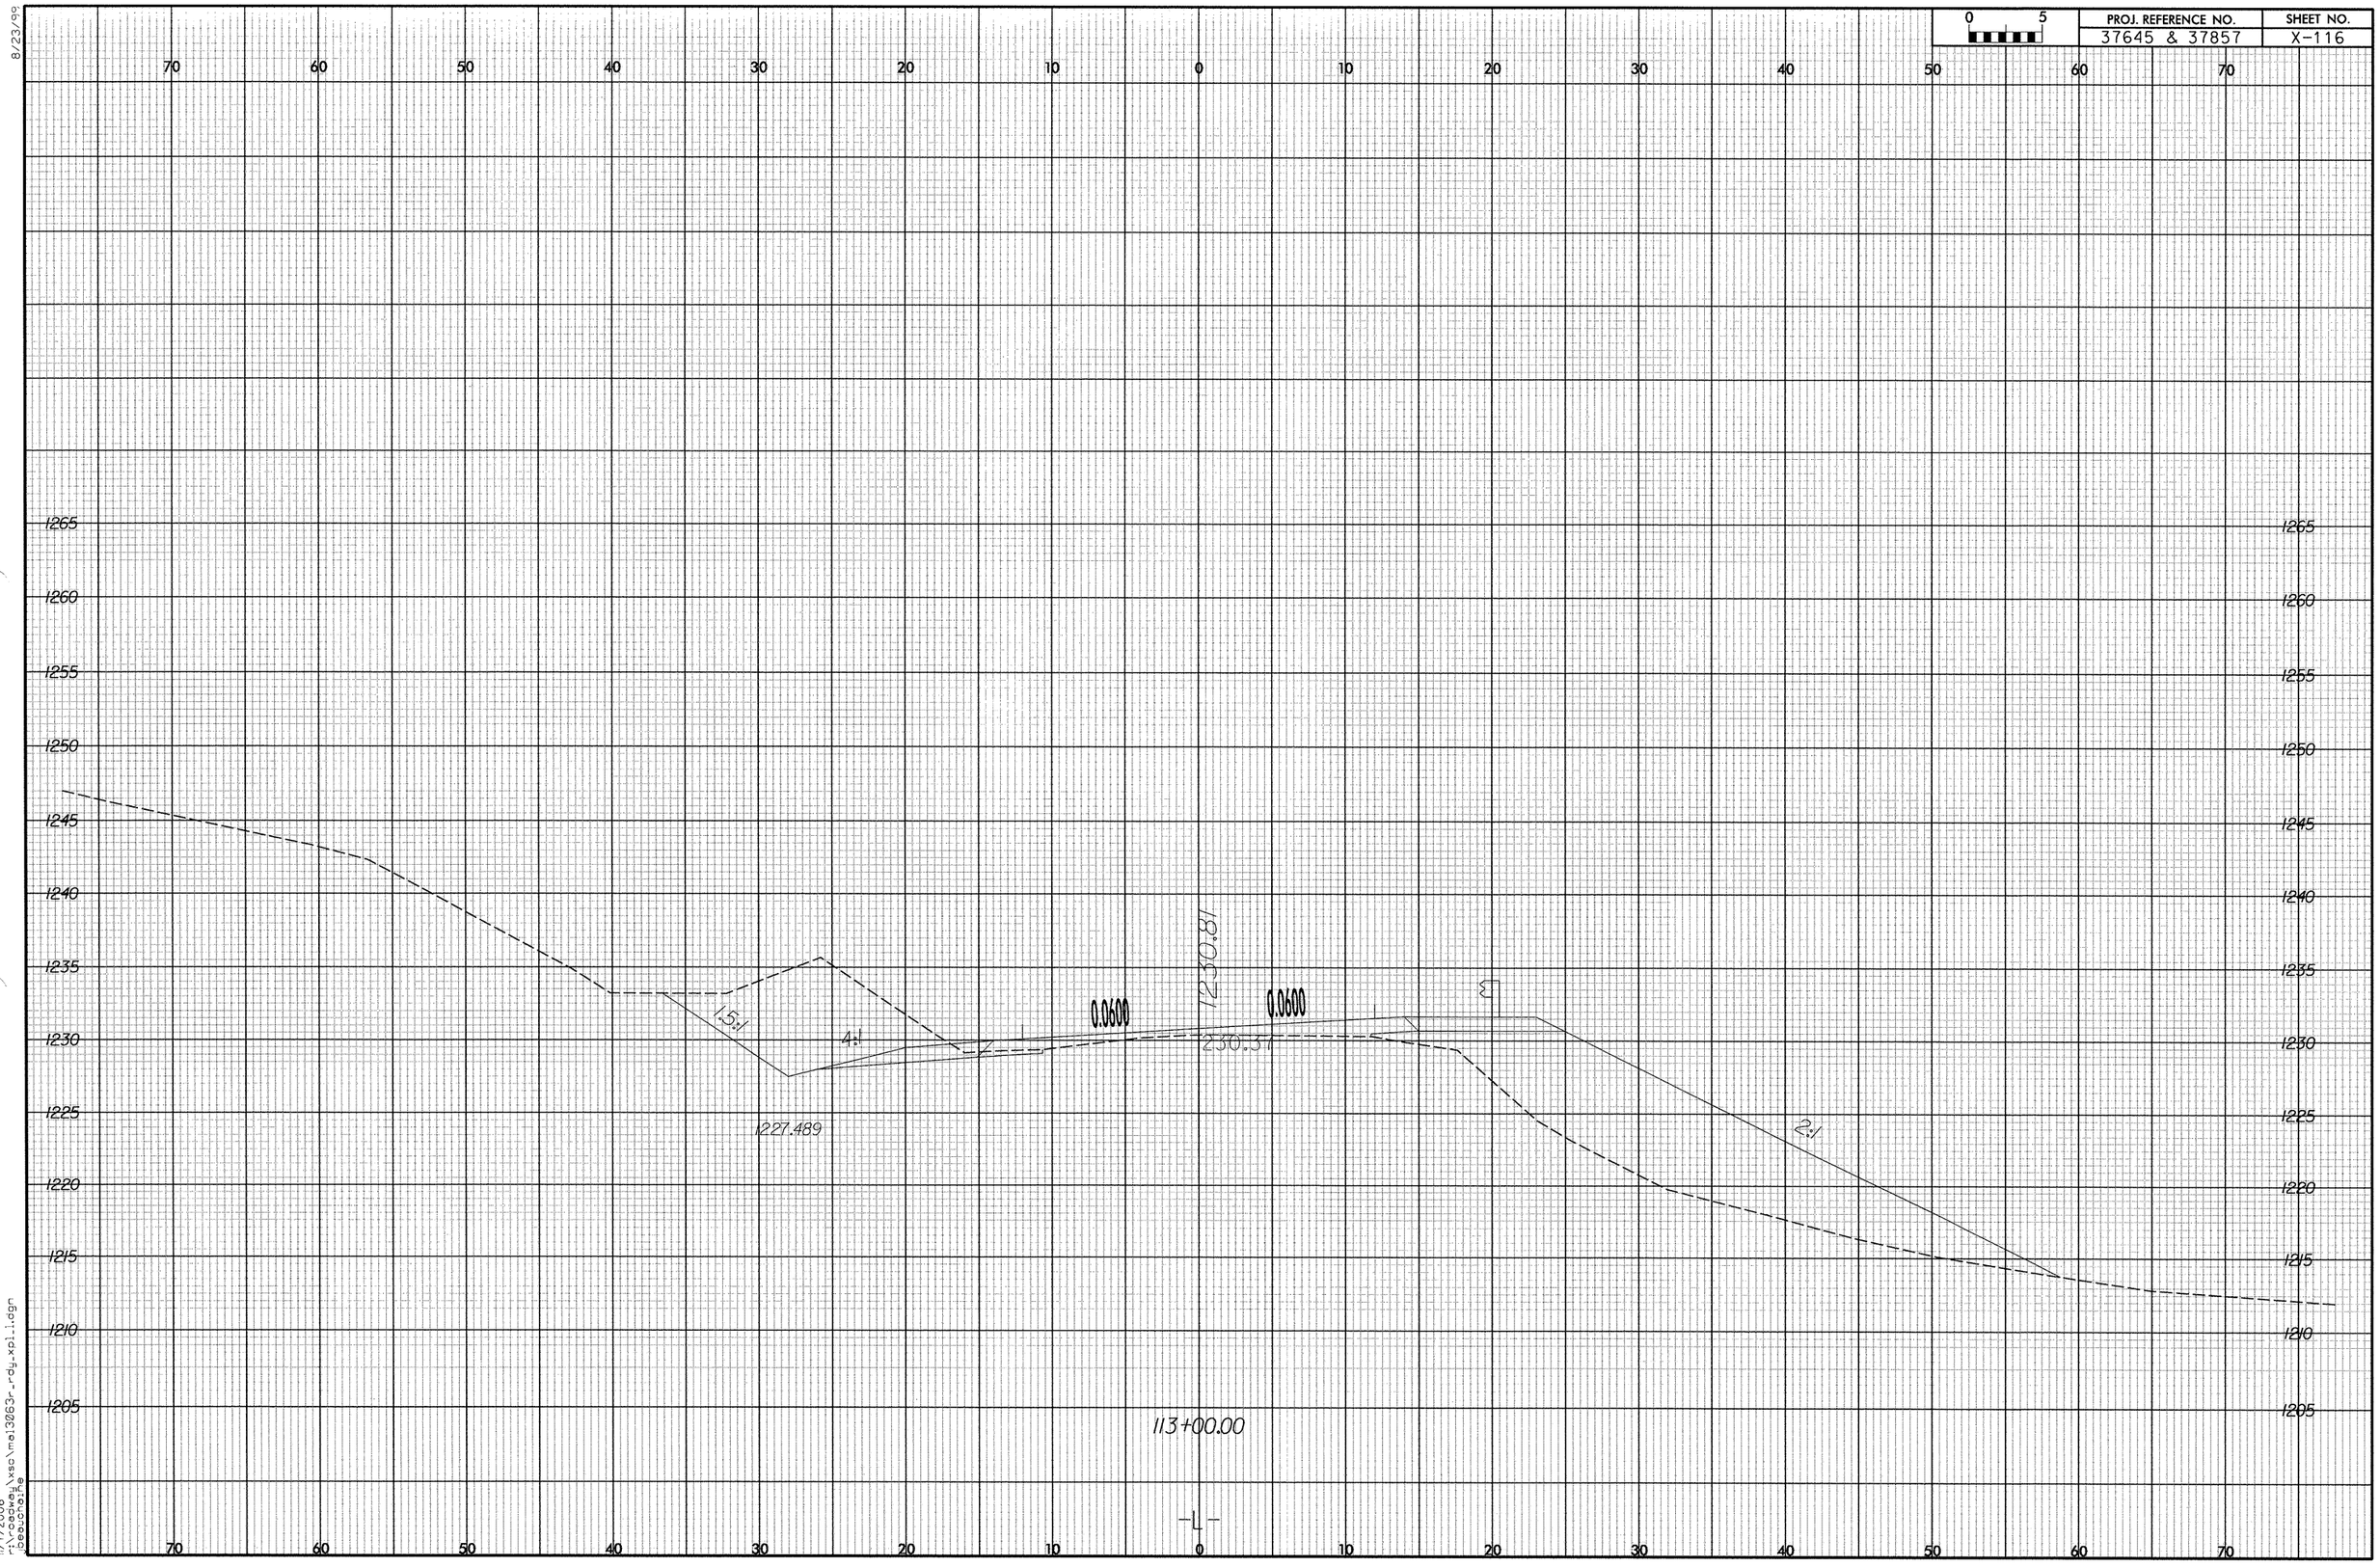

8/23/99

11/7/2006
r:\roadway\xsc\mal3063r_rdy_xpl_1.dgn
jbeauchaine

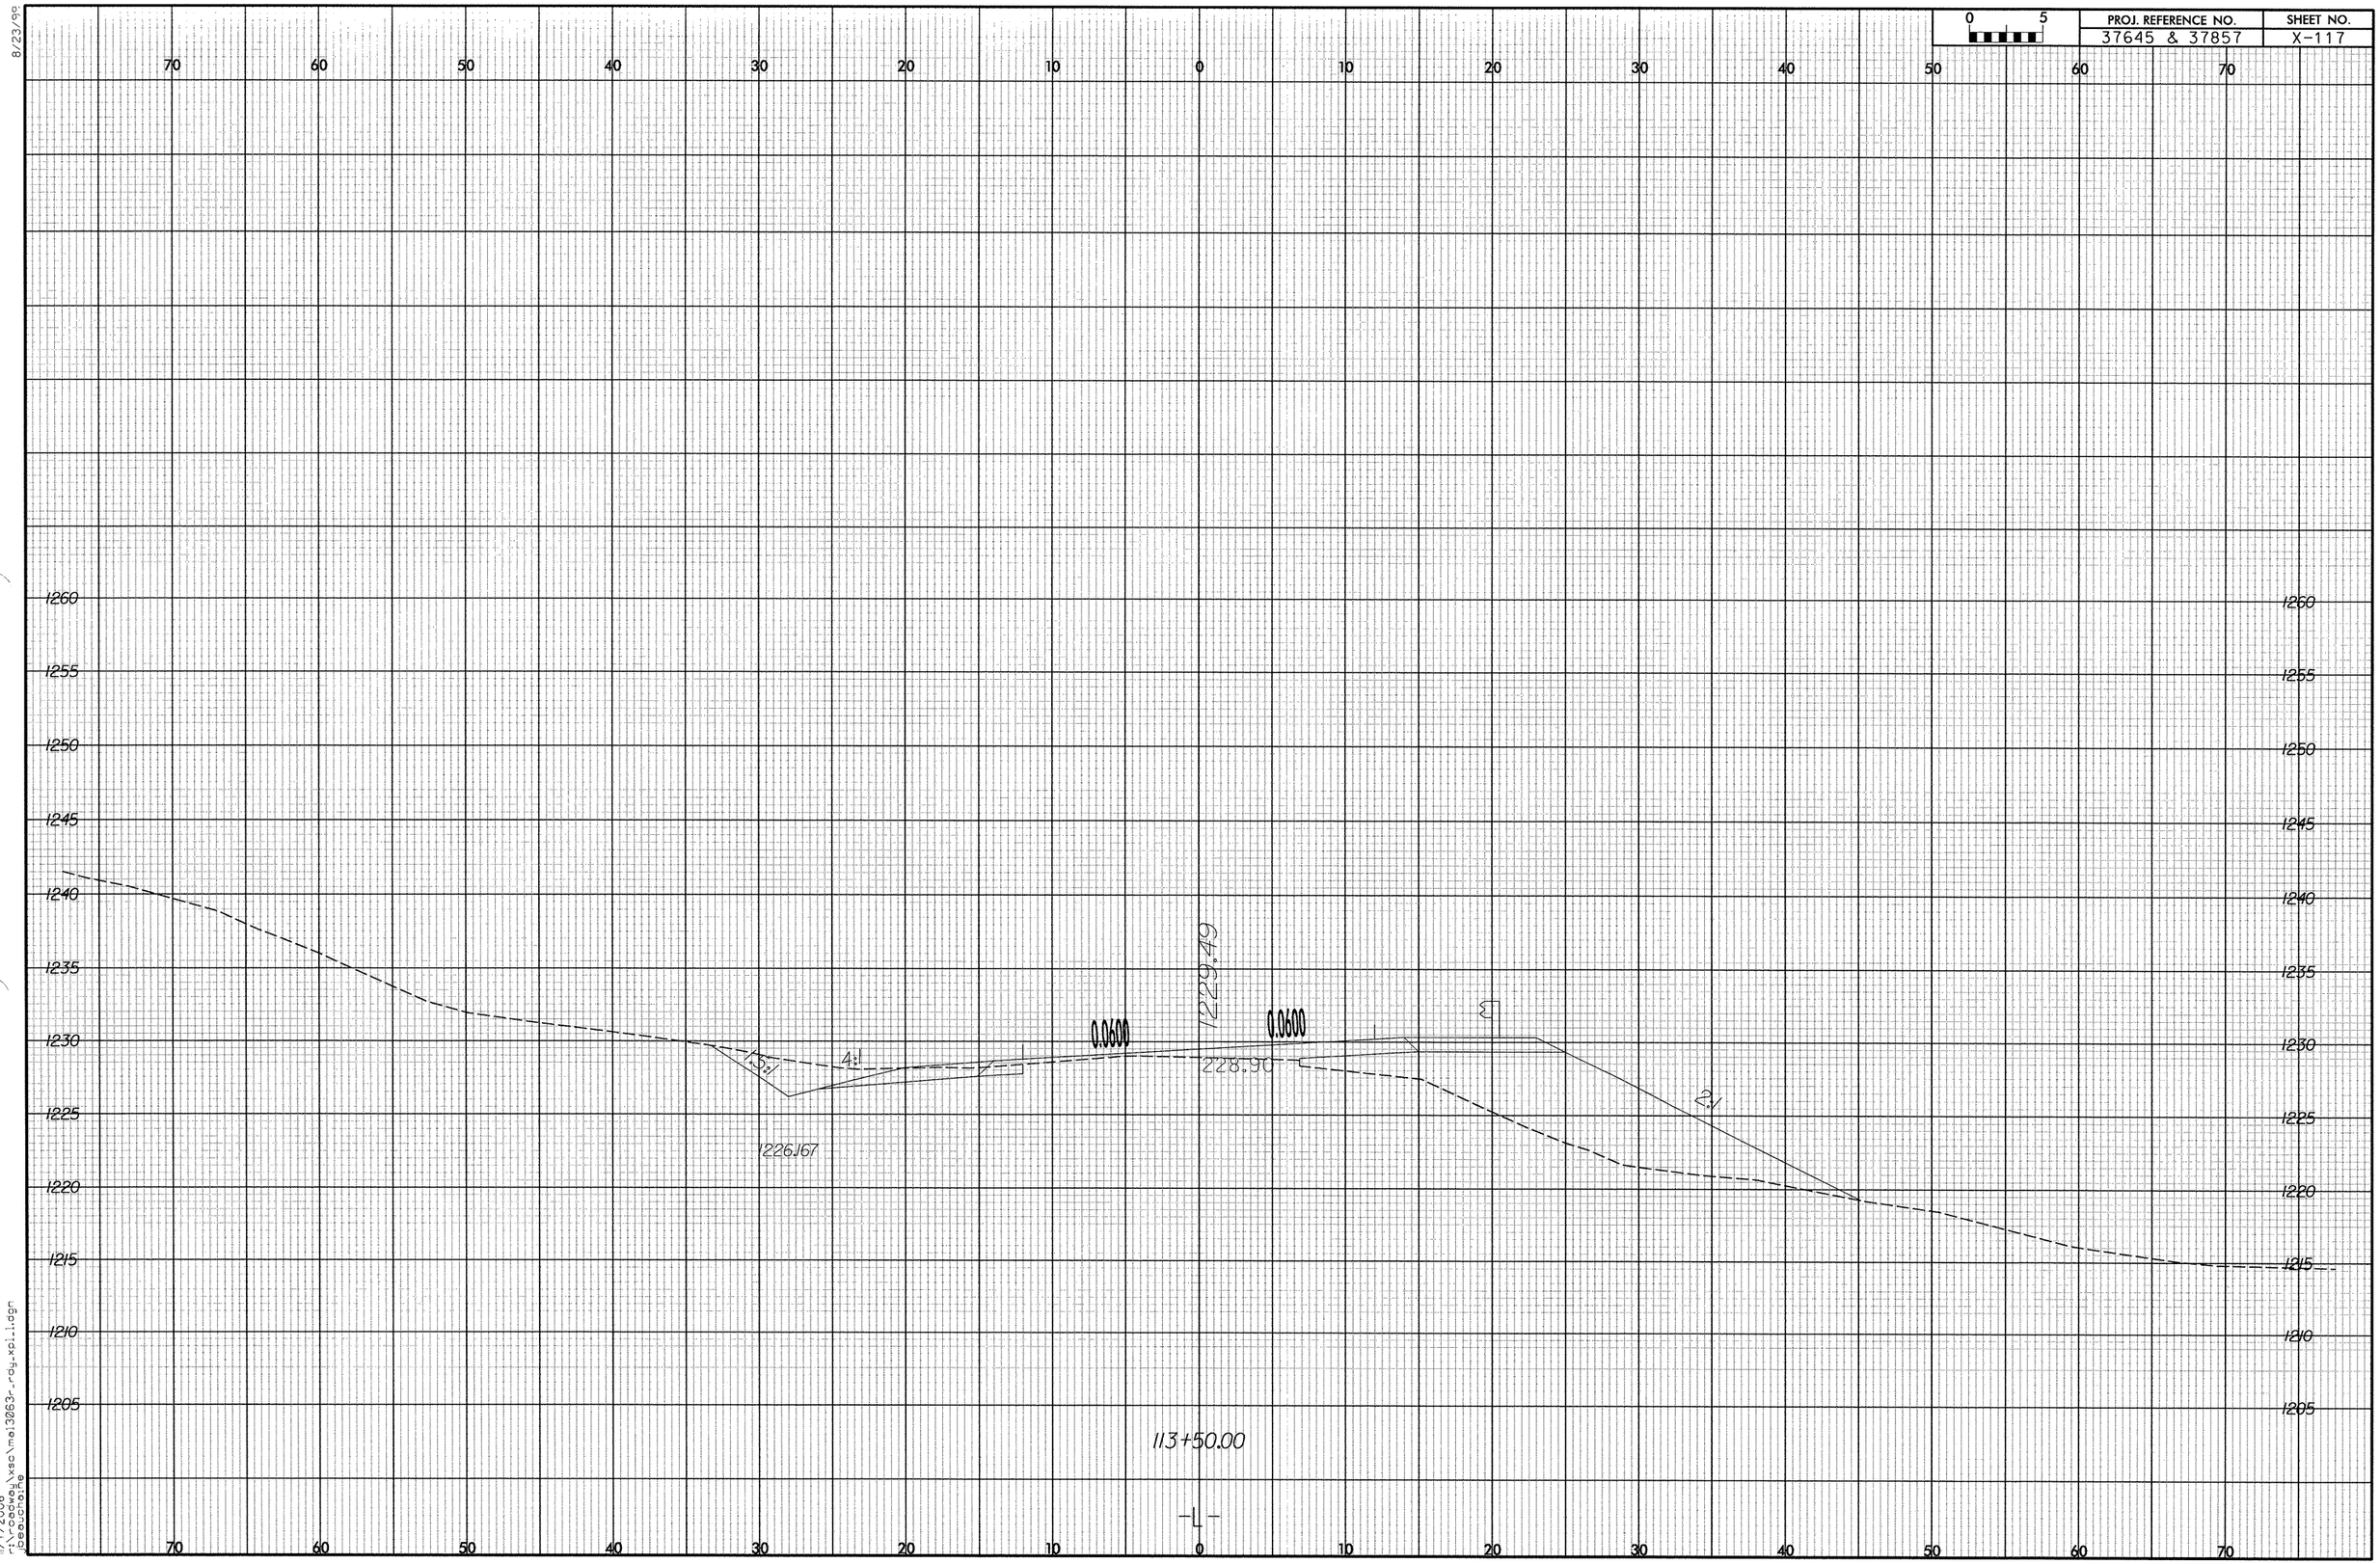

8/23/99

11/7/2006
r:\roadway\xsc\mai3063r_rdy_xpl_1.dgn
jbeauchaine

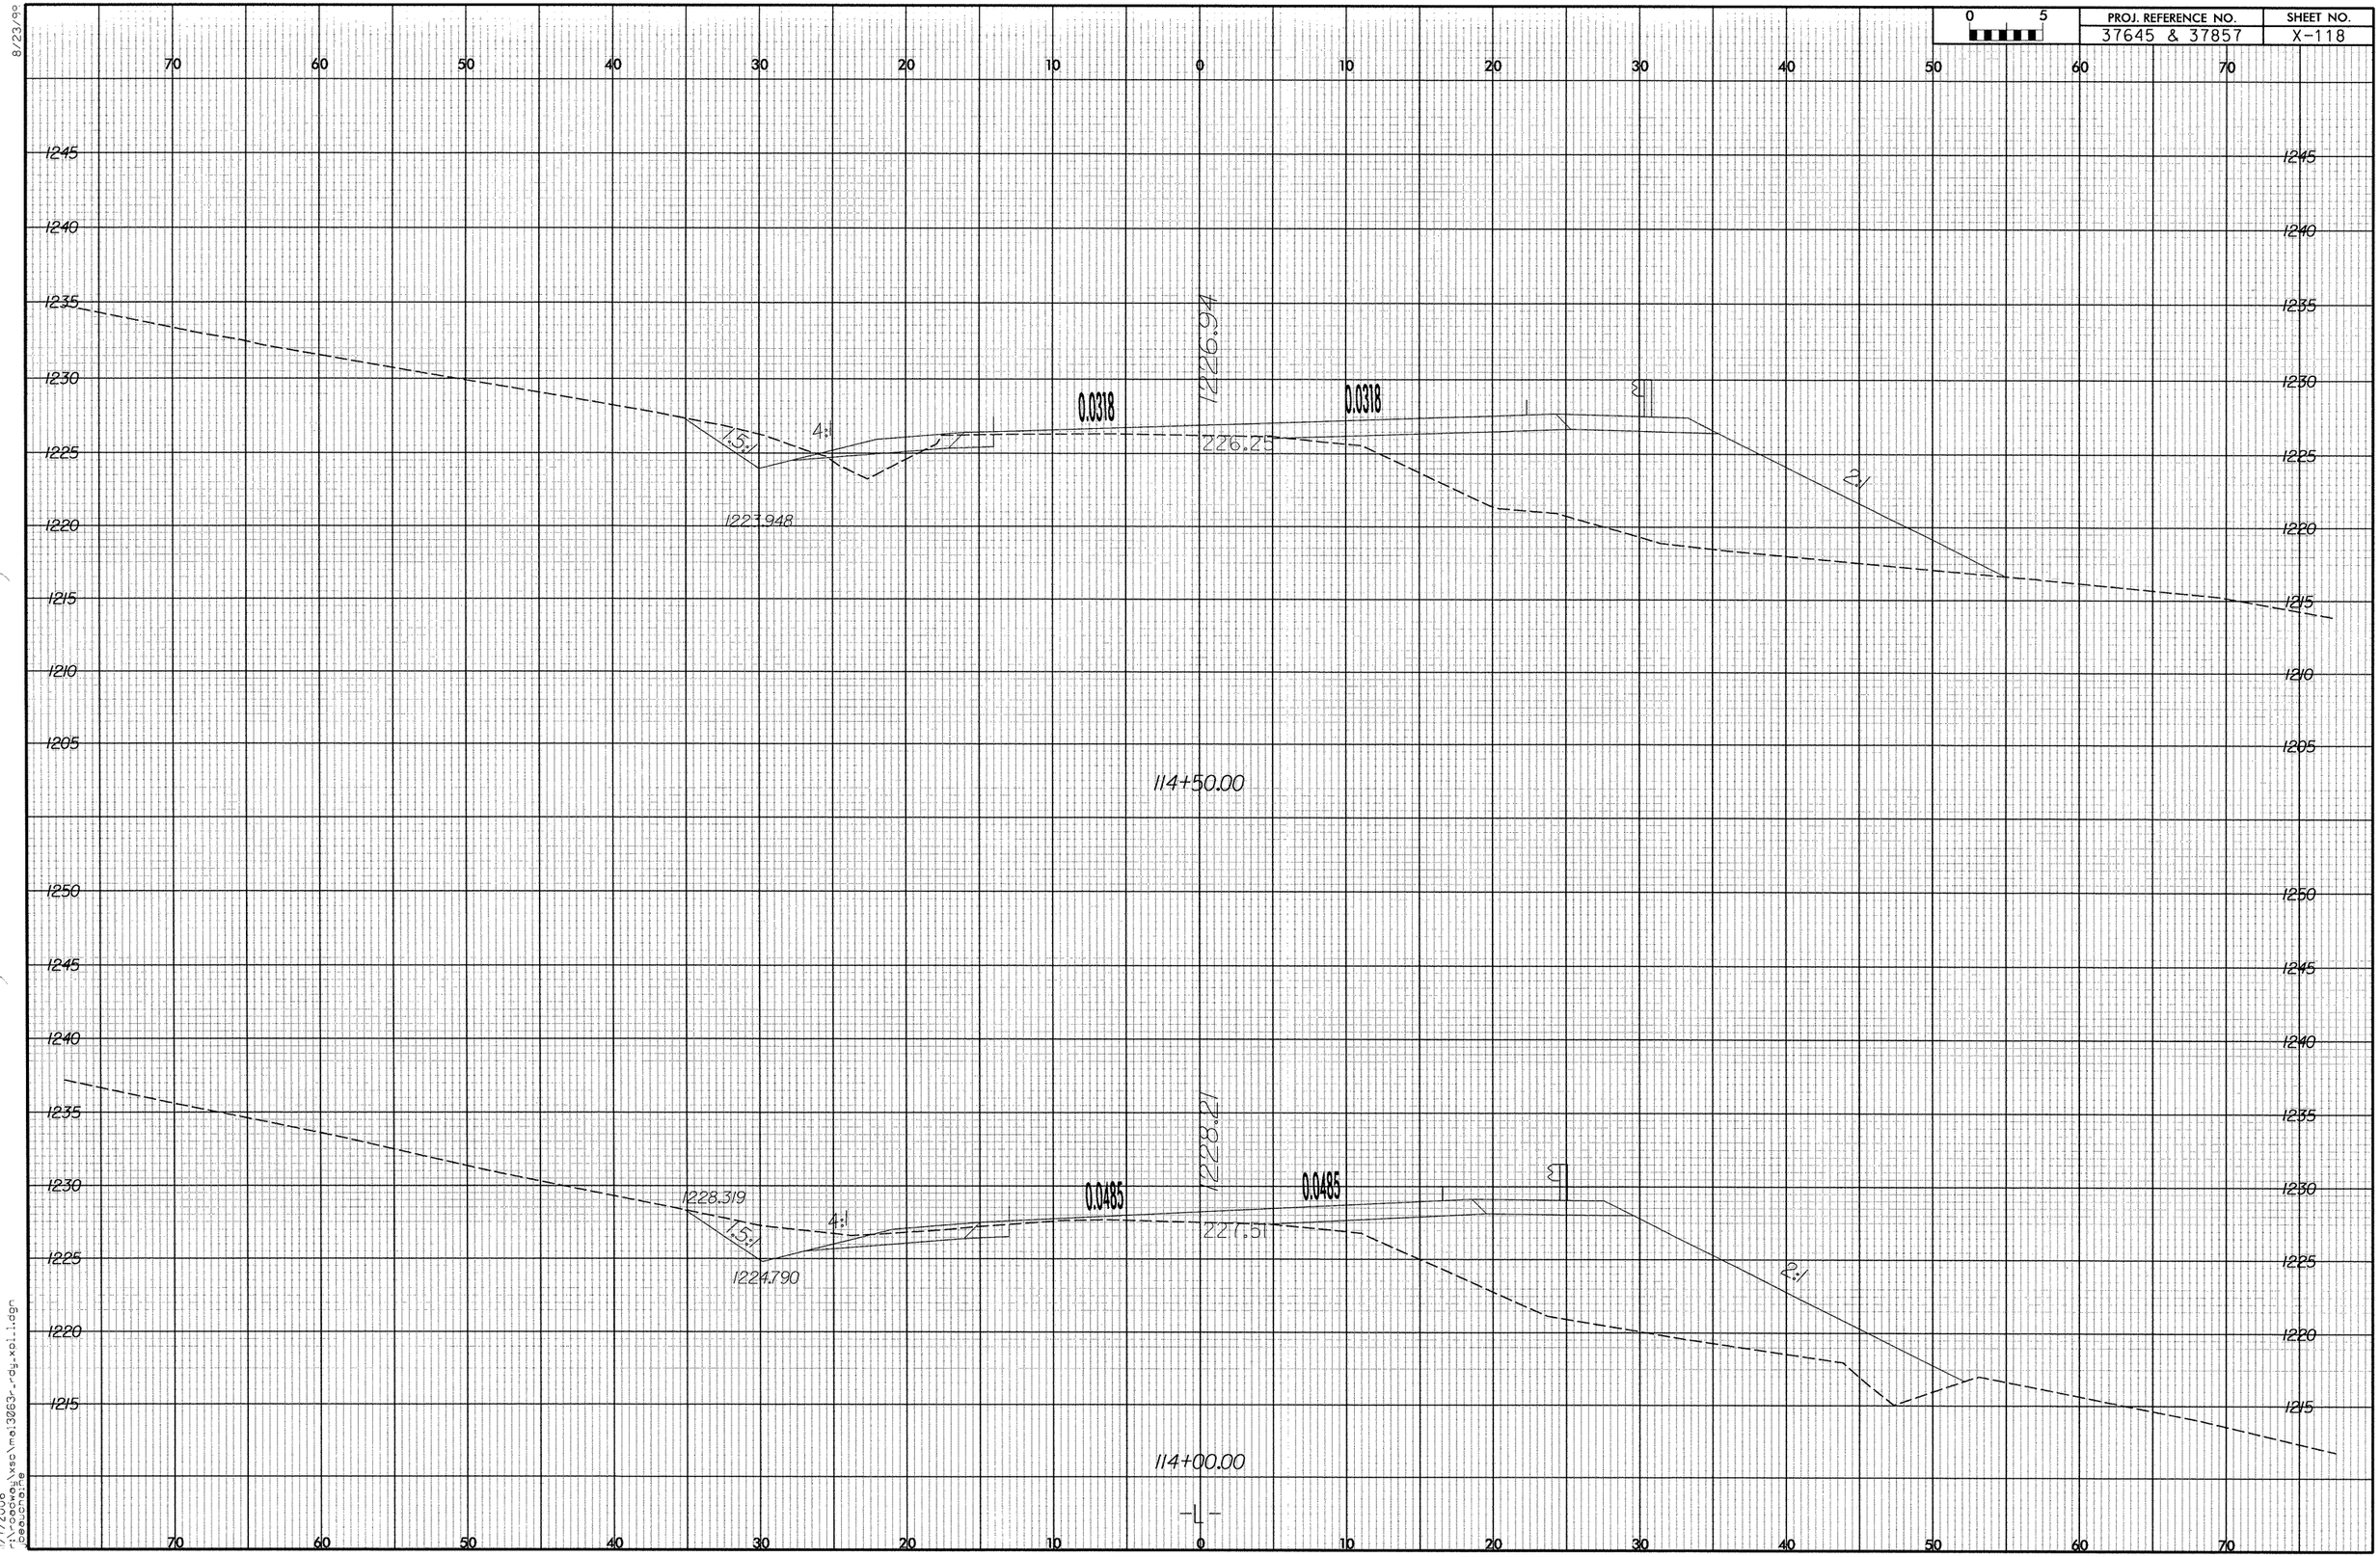

PROJ. REFERENCE NO.
37645 & 37857
SHEET NO.
X-118
0 5
1226.94
0.0318
0.0318
1.5:1
4:1
226.25
2:1
1223.948
114+50.00
1228.21
0.0485
0.0485
1228.319
1.5:1
4:1
227.51
2:1
1224.790
114+00.00
-L-

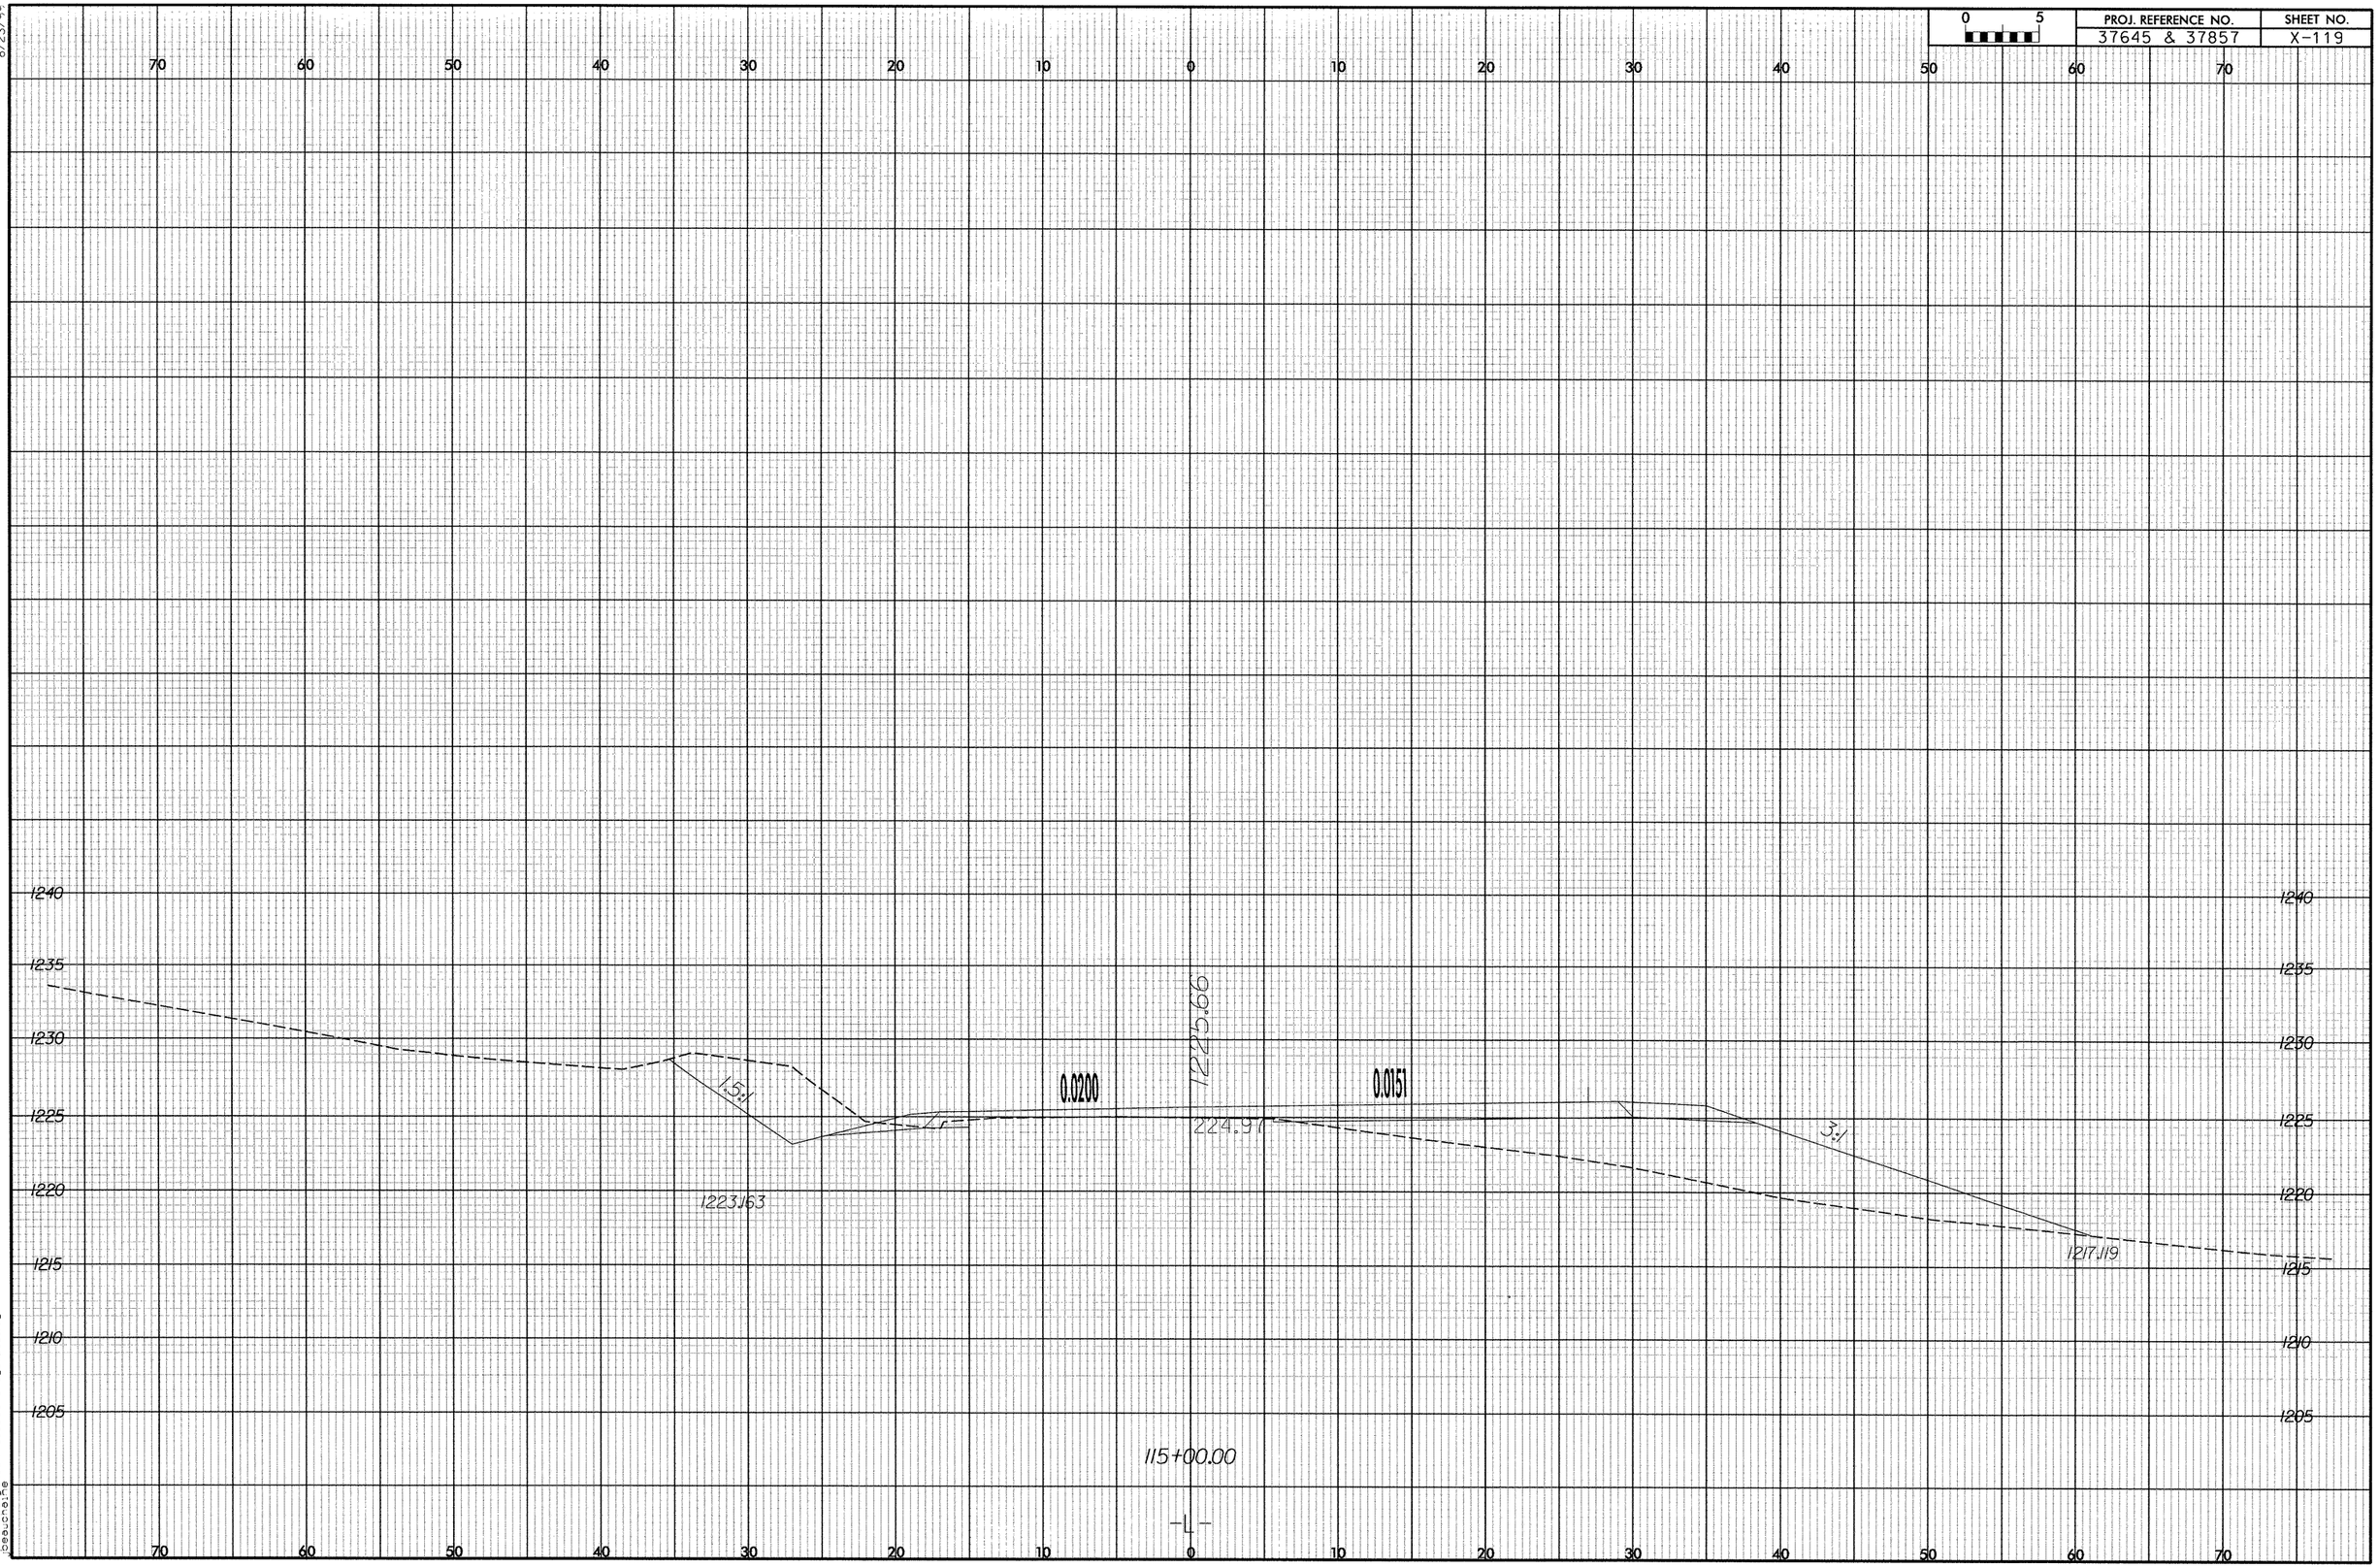

8/23/99

11/7/2006
r:\roadway\xsc\mai3063r_rdy_xpl1.dgn
jbeaucheine

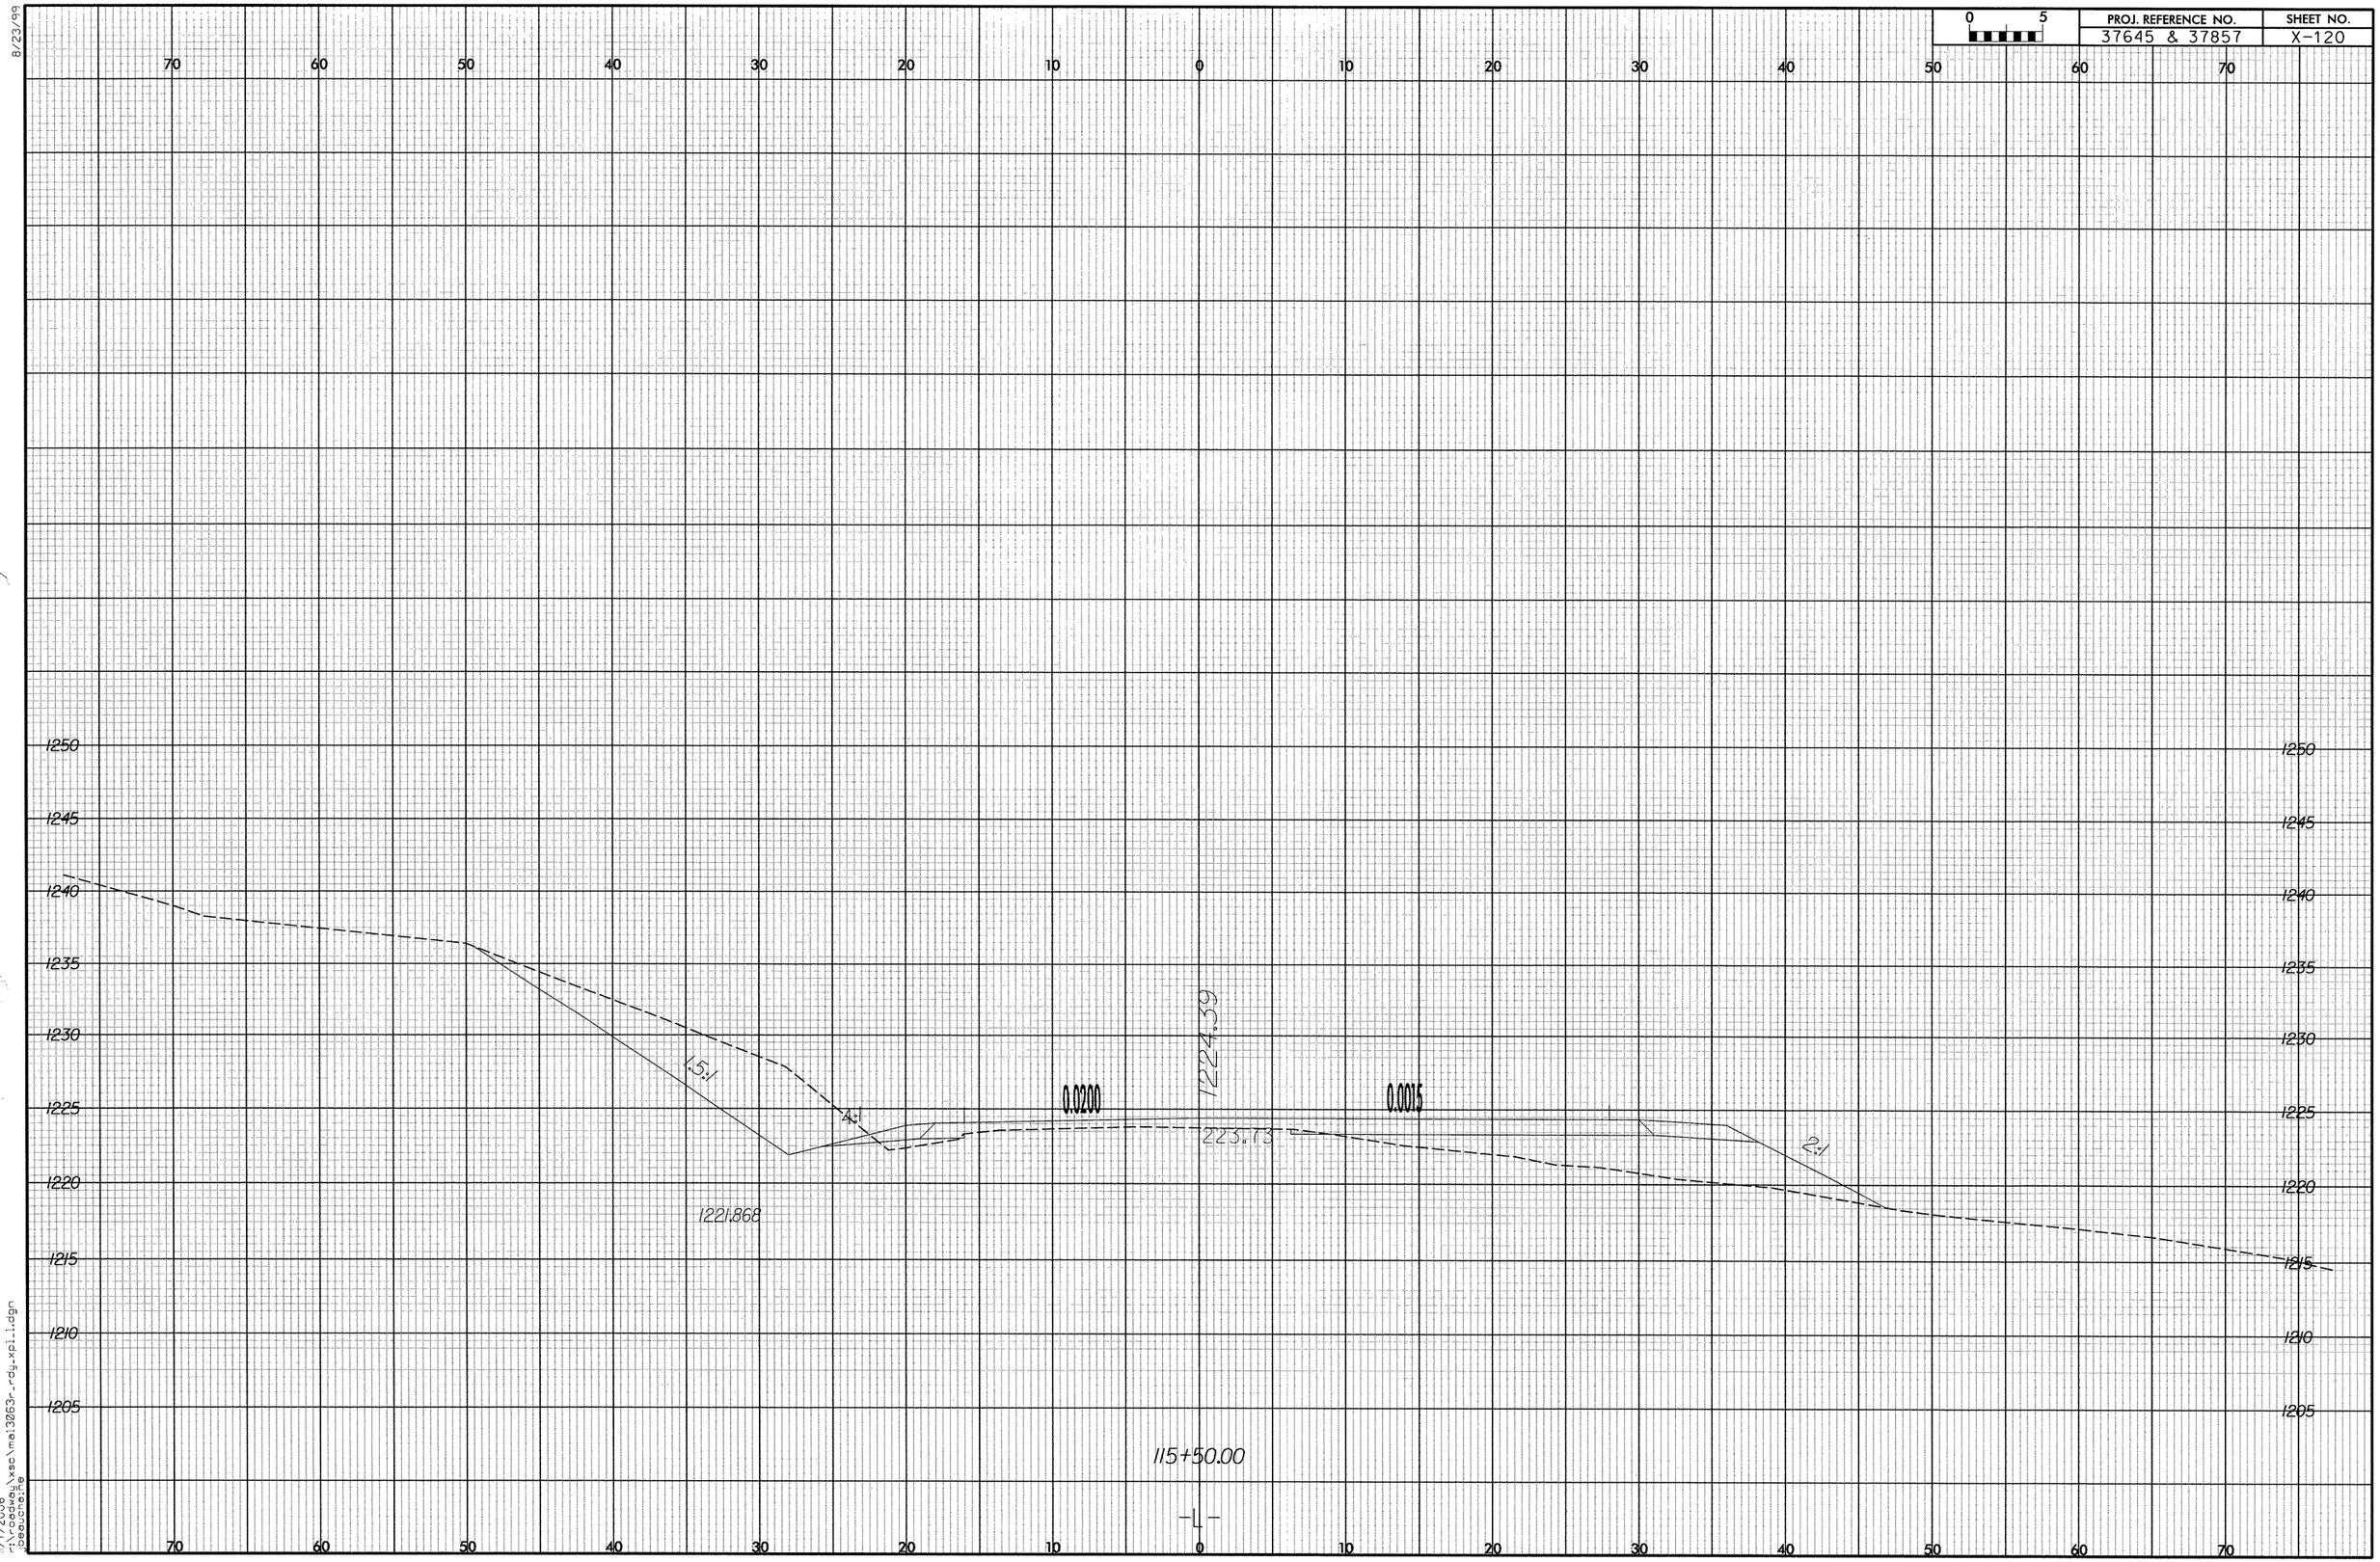

8/23/99

11/7/2006
r:\roadway\xsc\mai3063r_rdy_xpl1.dgn
jbeaucha.ne

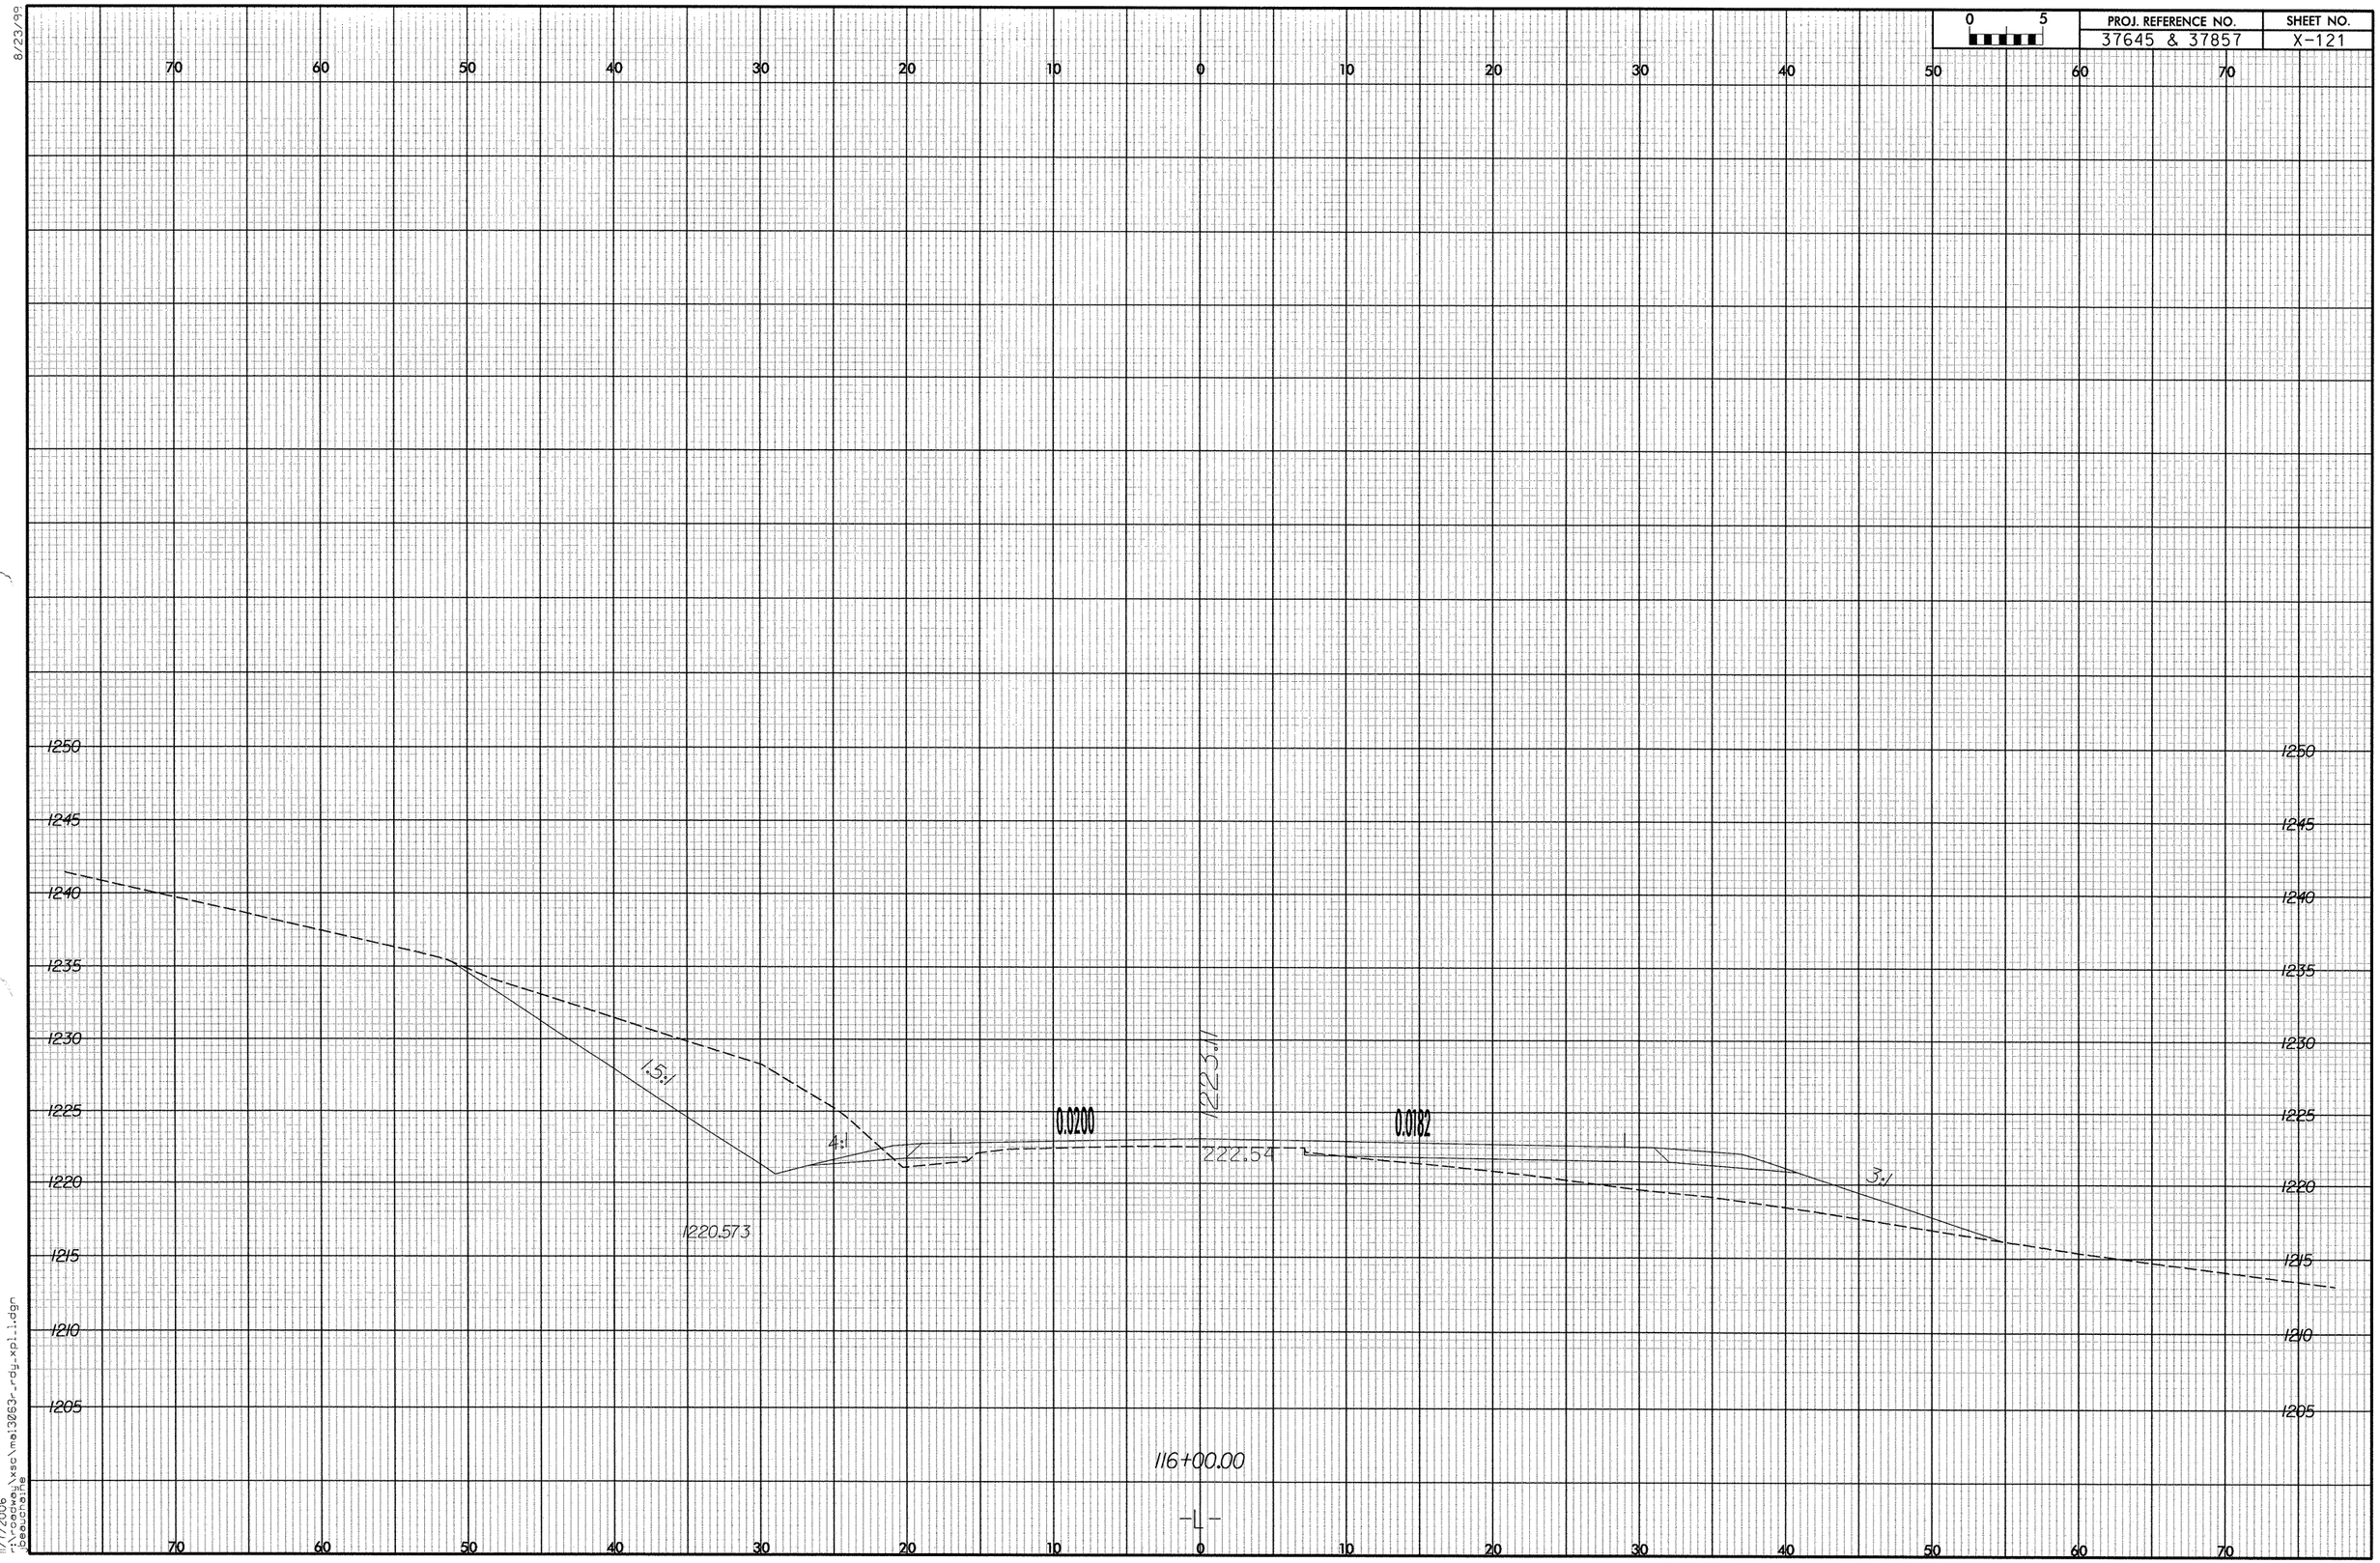

8/23/99

11/7/2006
r:\roadway\xsc\mai3063r_rdy_xpl_1.dgn
jbeauchaine

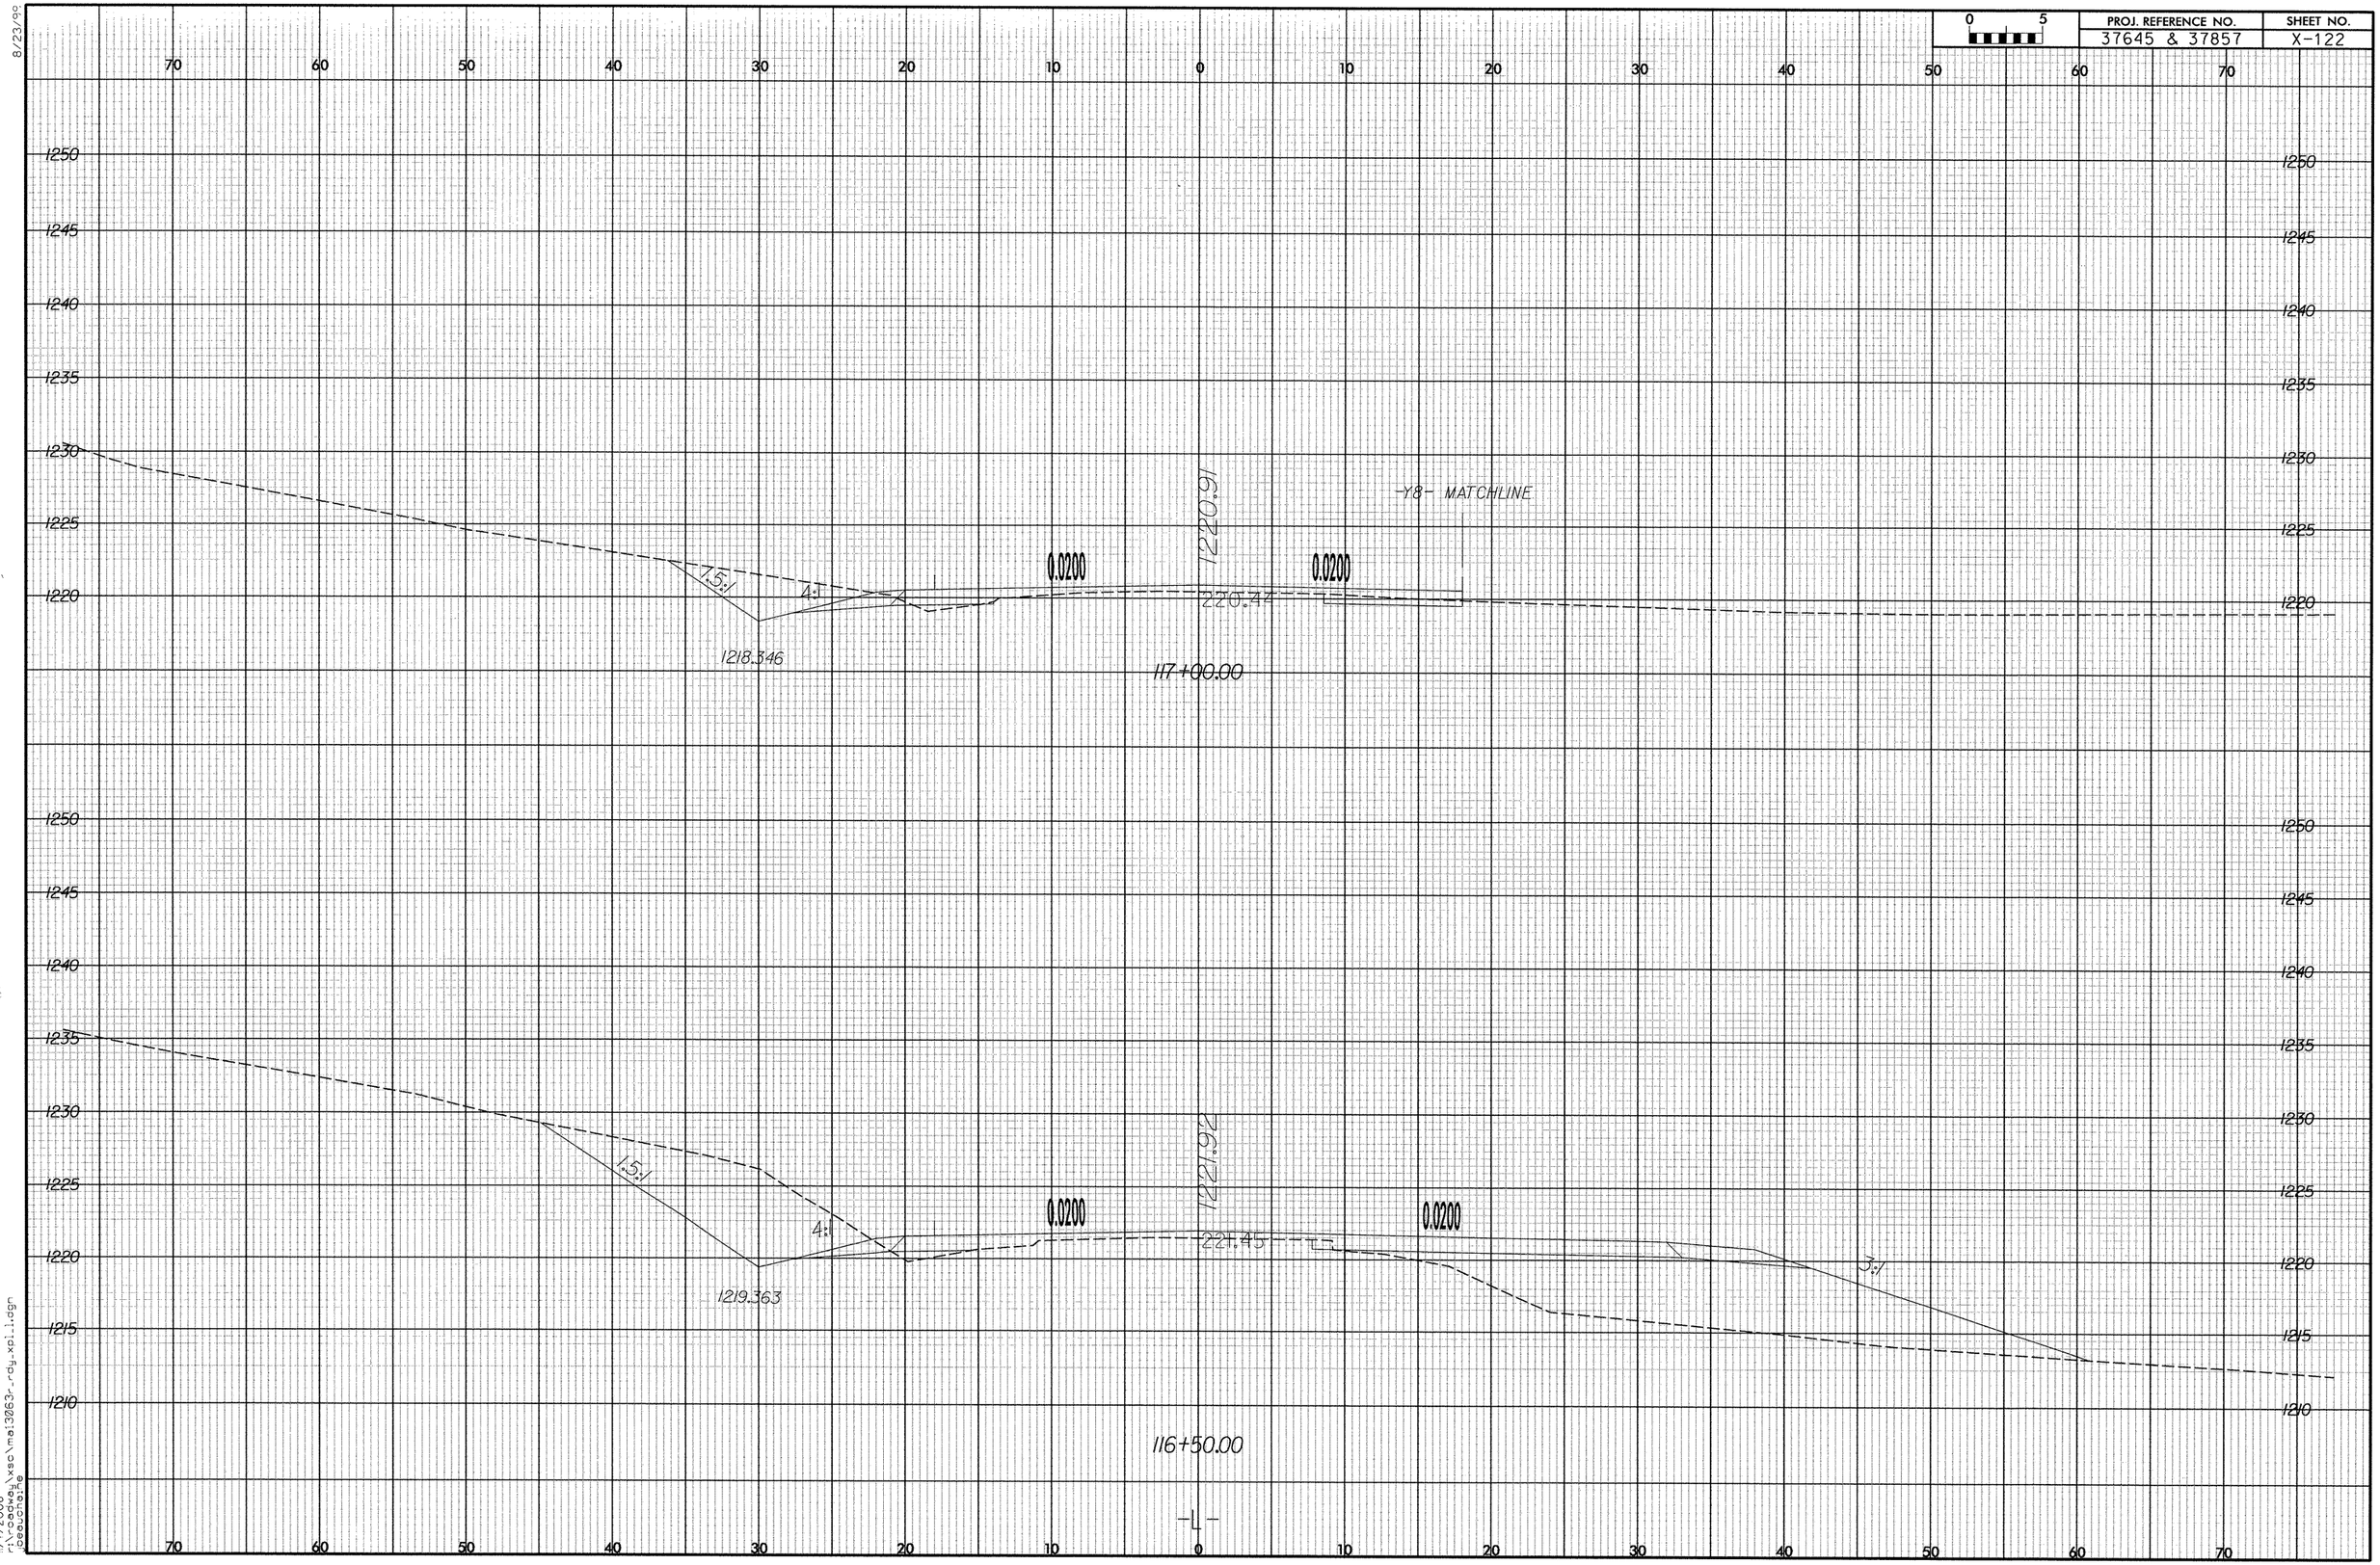

PROJ. REFERENCE NO.
37645 & 37857
SHEET NO.
X-122
0 5
-Y8- MATCHLINE
1220.91
1220.44
0.0200
0.0200
1.5:1
4:1
1218.346
117+00.00
1221.92
1221.45
0.0200
0.0200
1.5:1
4:1
3:1
1219.363
116+50.00
-L-

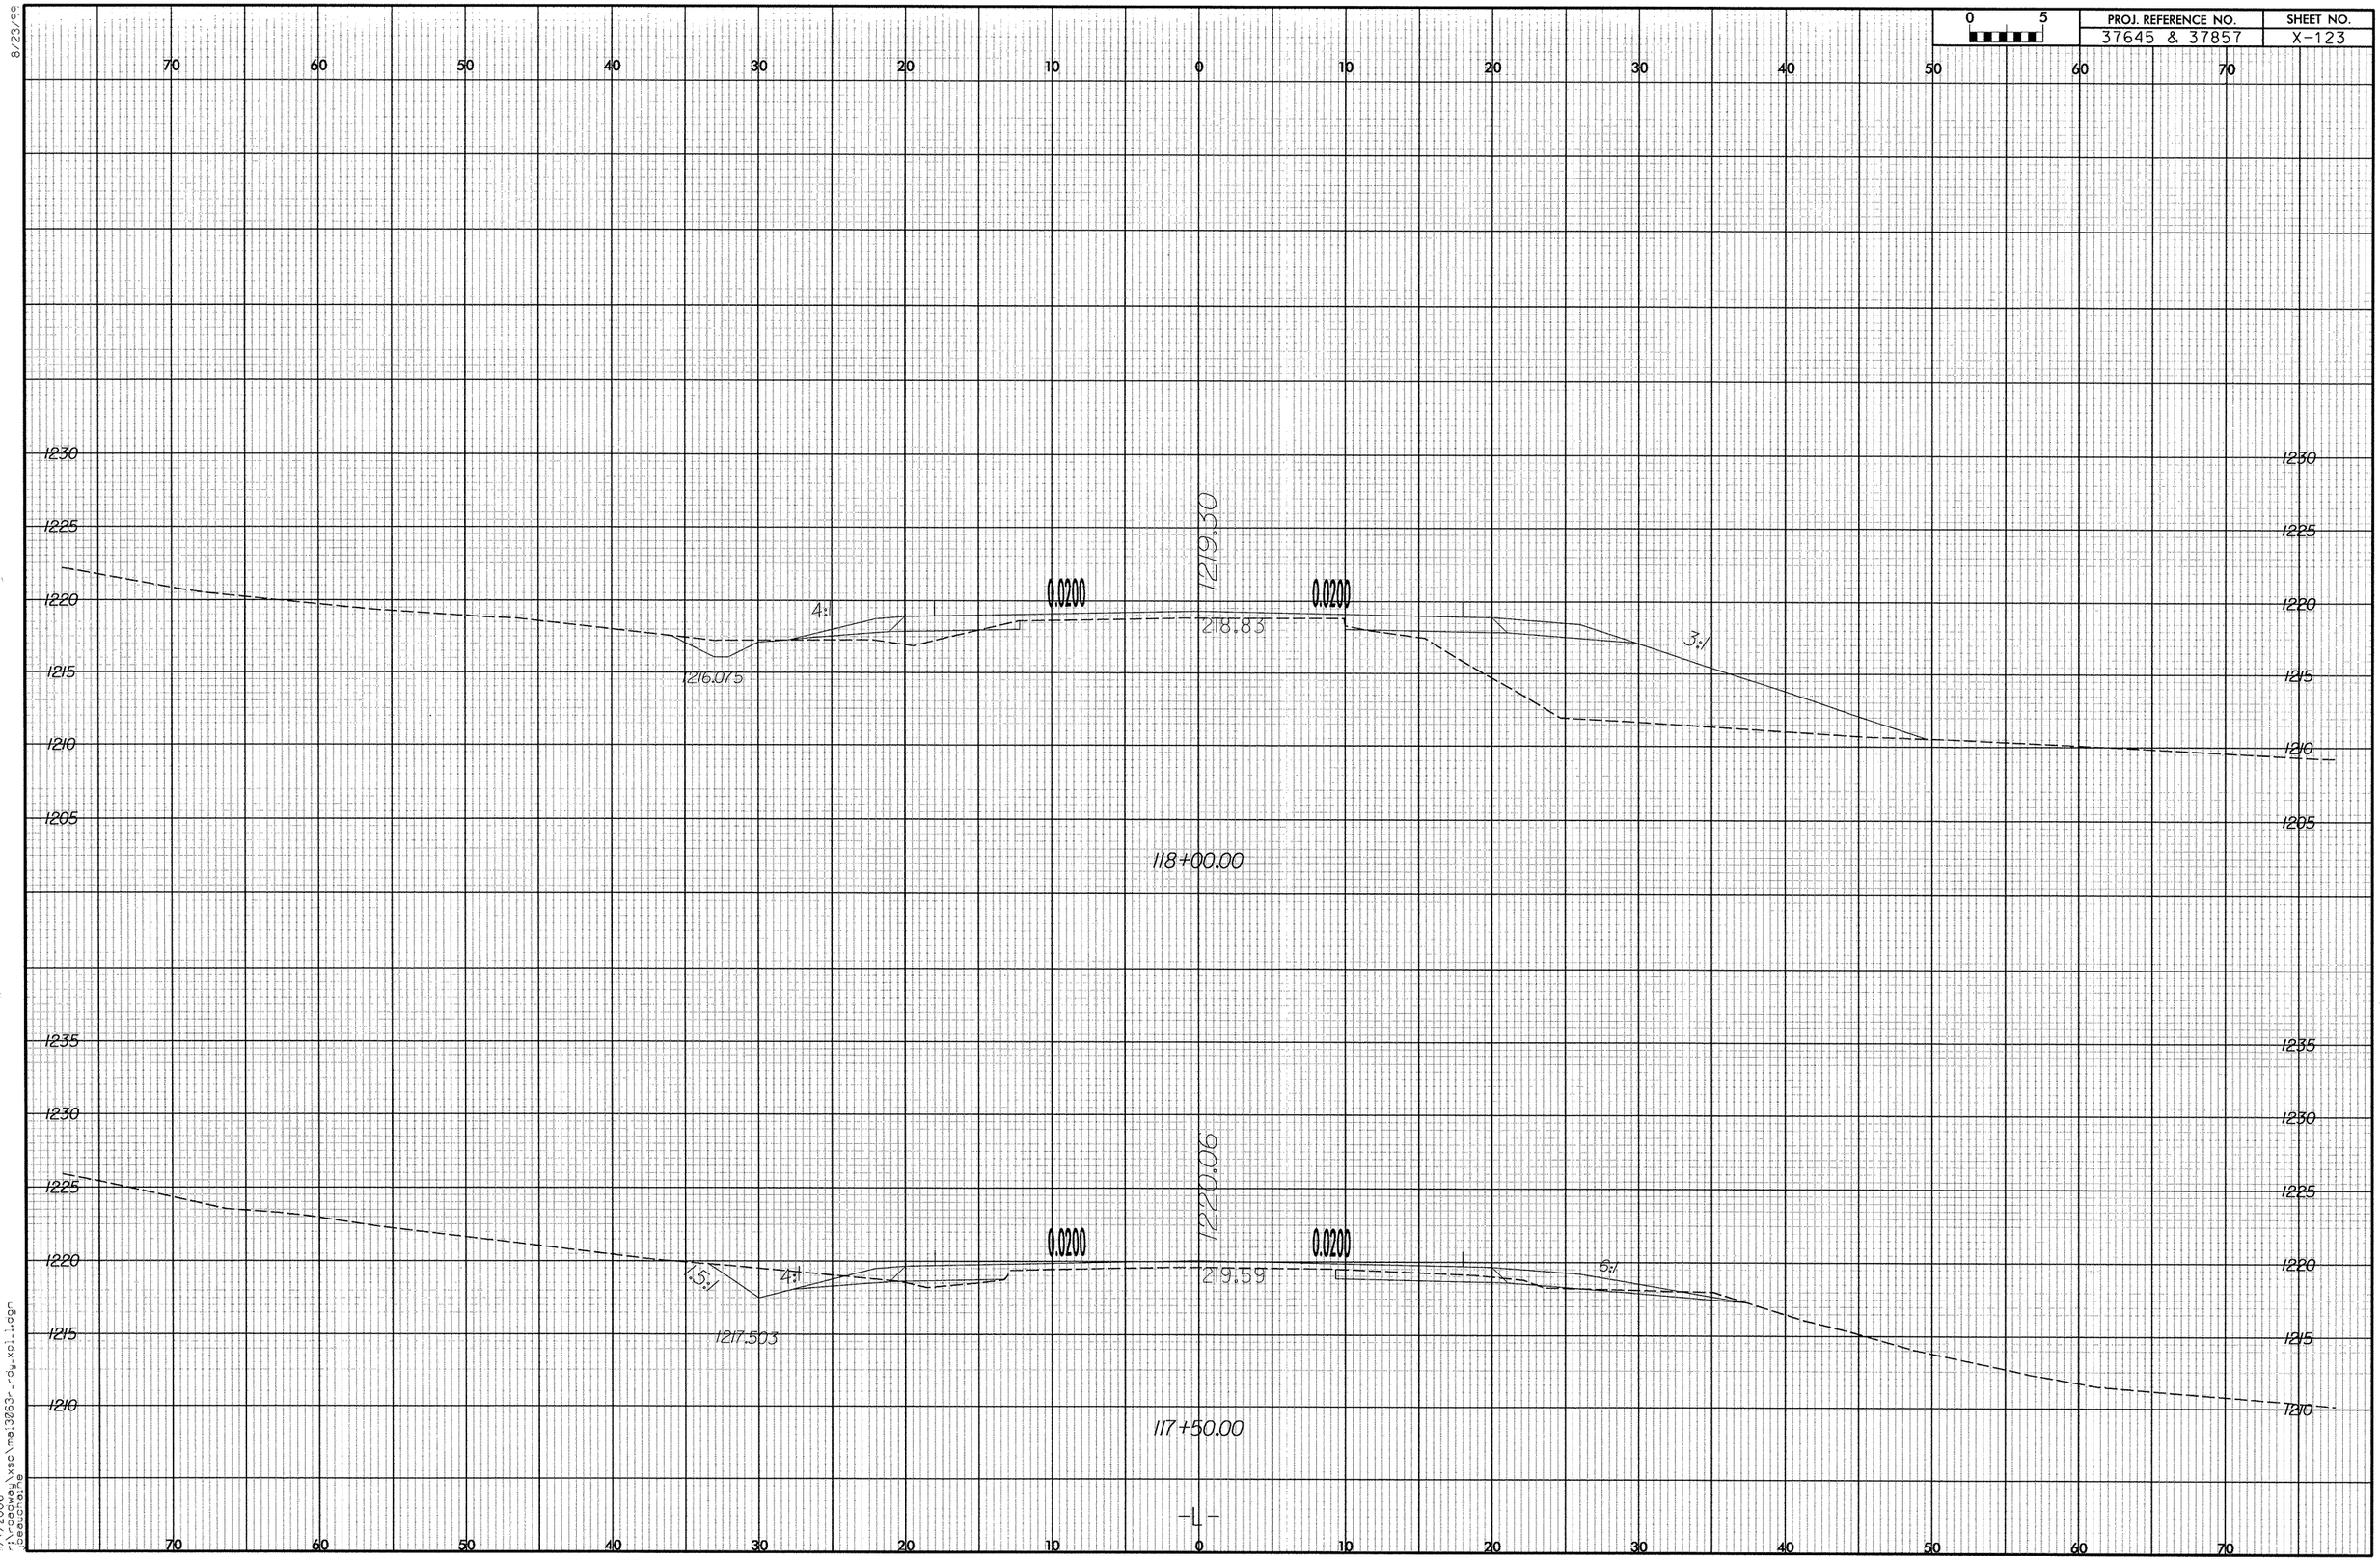

PROJ. REFERENCE NO.
37645 & 37857
SHEET NO.
X-123
0 5
70 60 50 40 30 20 10 0 10 20 30 40 50 60 70
1230
1225
1220
1215
1210
1205
1219.30
0.0200
0.0200
4:1
3:1
218.83
1216.075
118+00.00
1235
1230
1225
1220
1215
1210
1220.06
0.0200
0.0200
1.5:1
4:1
6:1
219.59
1217.503
117+50.00
-L-

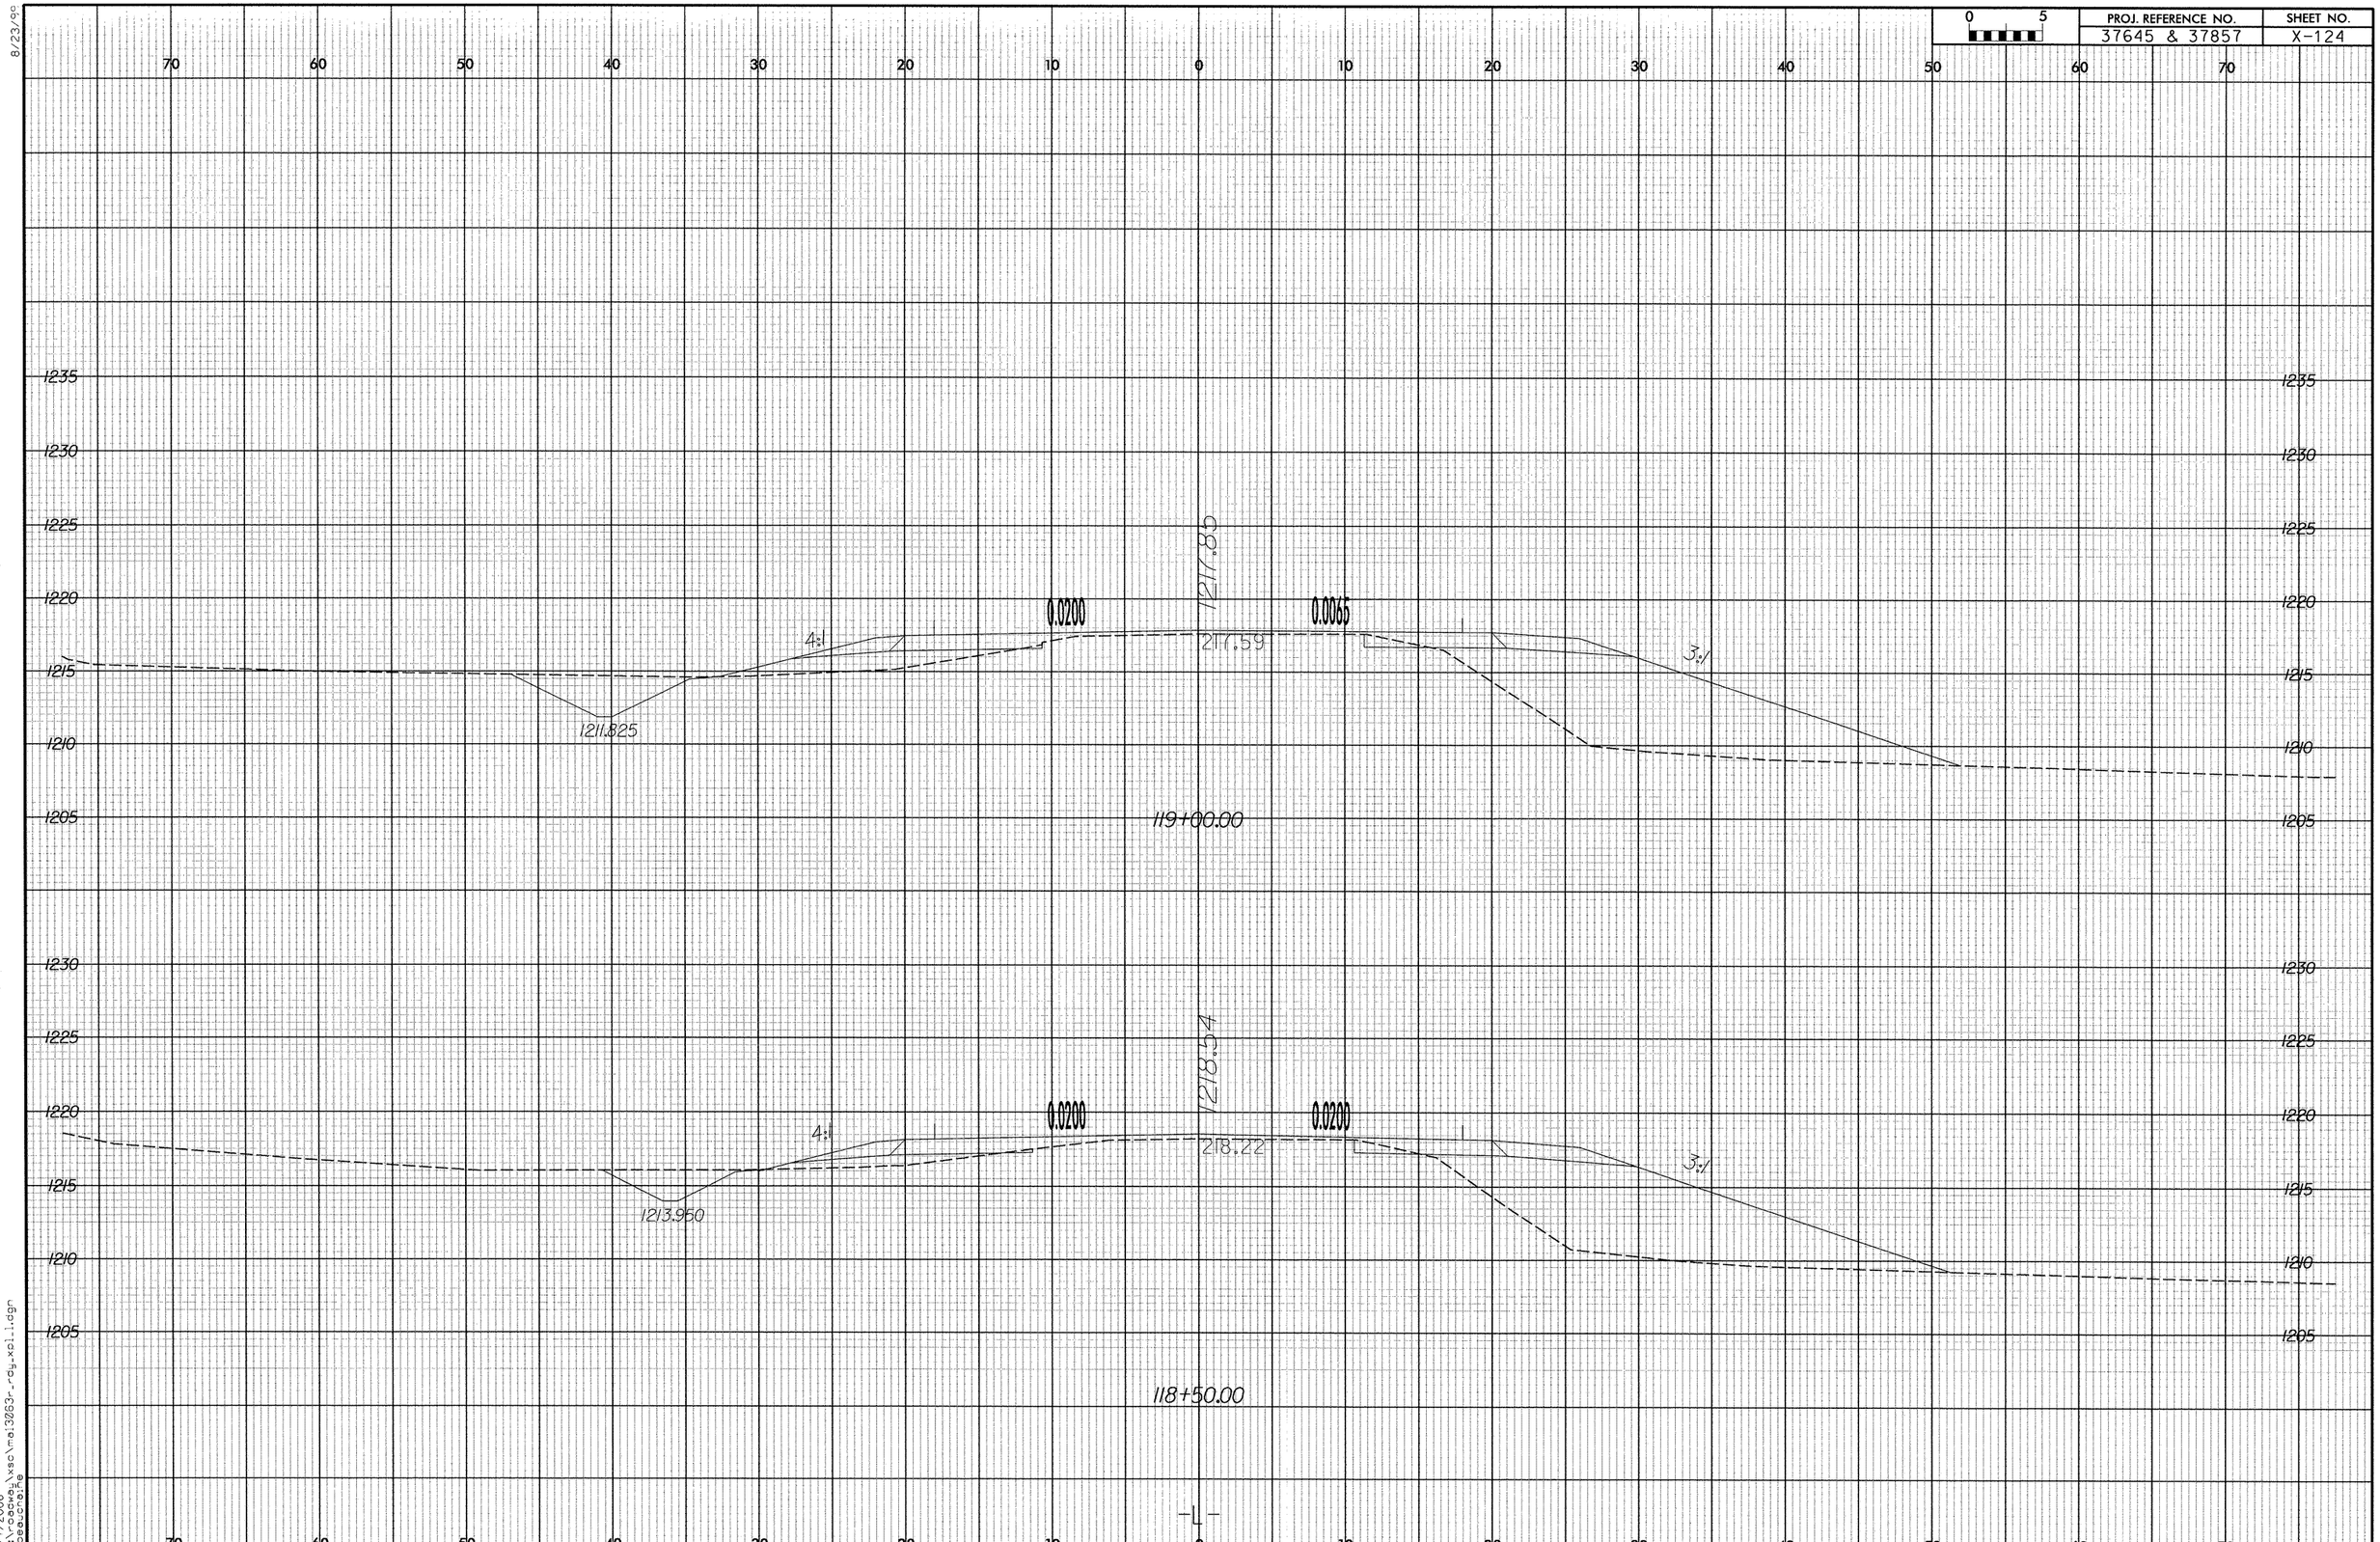

PROJ. REFERENCE NO.
37645 & 37857
SHEET NO.
X-124
0 5
1217.85
0.0200
0.0065
217.59
4:1
3:1
1211.825
119+00.00
1218.54
0.0200
0.0200
218.22
4:1
3:1
1213.950
118+50.00
-L-

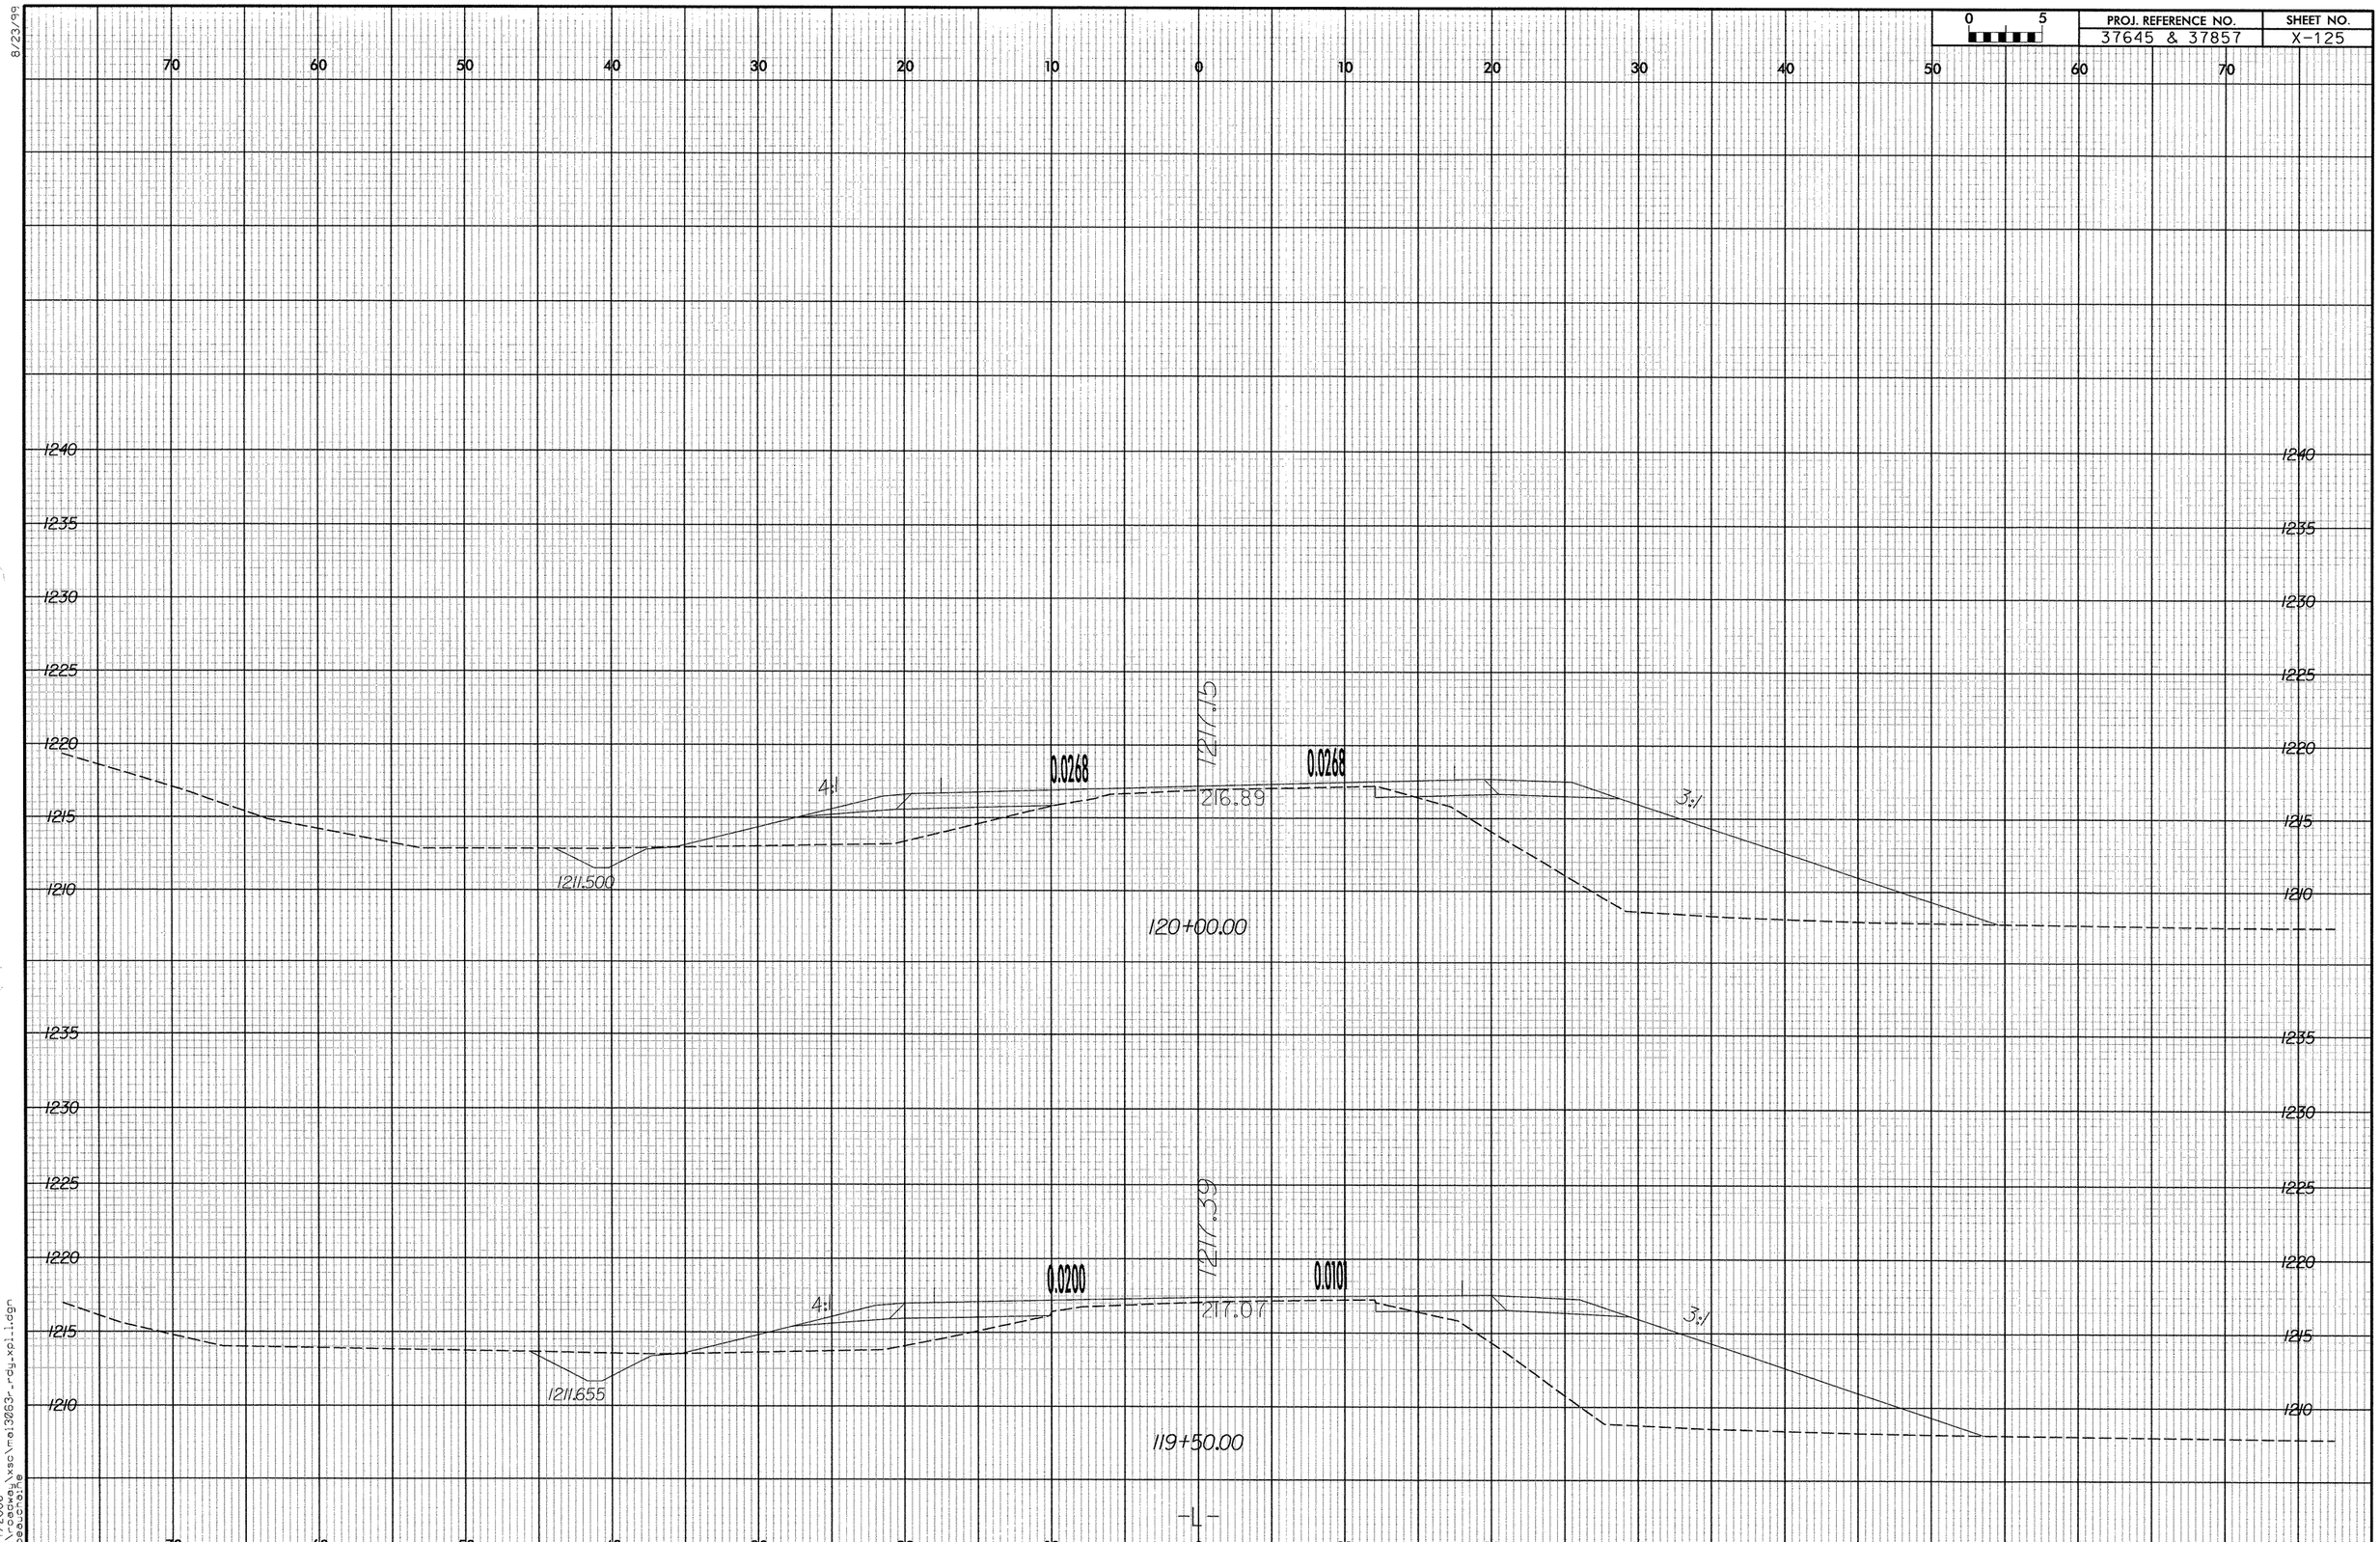

8/23/99

11/7/2006
r:\roadway\xsc\mel3063r_rdy_xpl_l.dgn
jpeuchaine

8/23/99

0 5	PROJ. REFERENCE NO.	SHEET NO.
	37645 & 37857	X-126

70 60 50 40 30 20 10 0 10 20 30 40 50 60 70

1245 1240 1235 1230 1225 1220 1215 1210

1.5:1

0.0600

1211.24

216.93

0.0600

3:1

1212.088

121+00.00

4:1

0.0435

1211.14

216.95

0.0435

3:1

1211.345

120+50.00

-L-

70 60 50 40 30 20 10 0 10 20 30 40 50 60 70

1245 1240 1235 1230 1225 1220 1215 1210

8/7/2006
c:\roadway\xss\mel3263-rdy_xpl.i.dgn
beauchaine

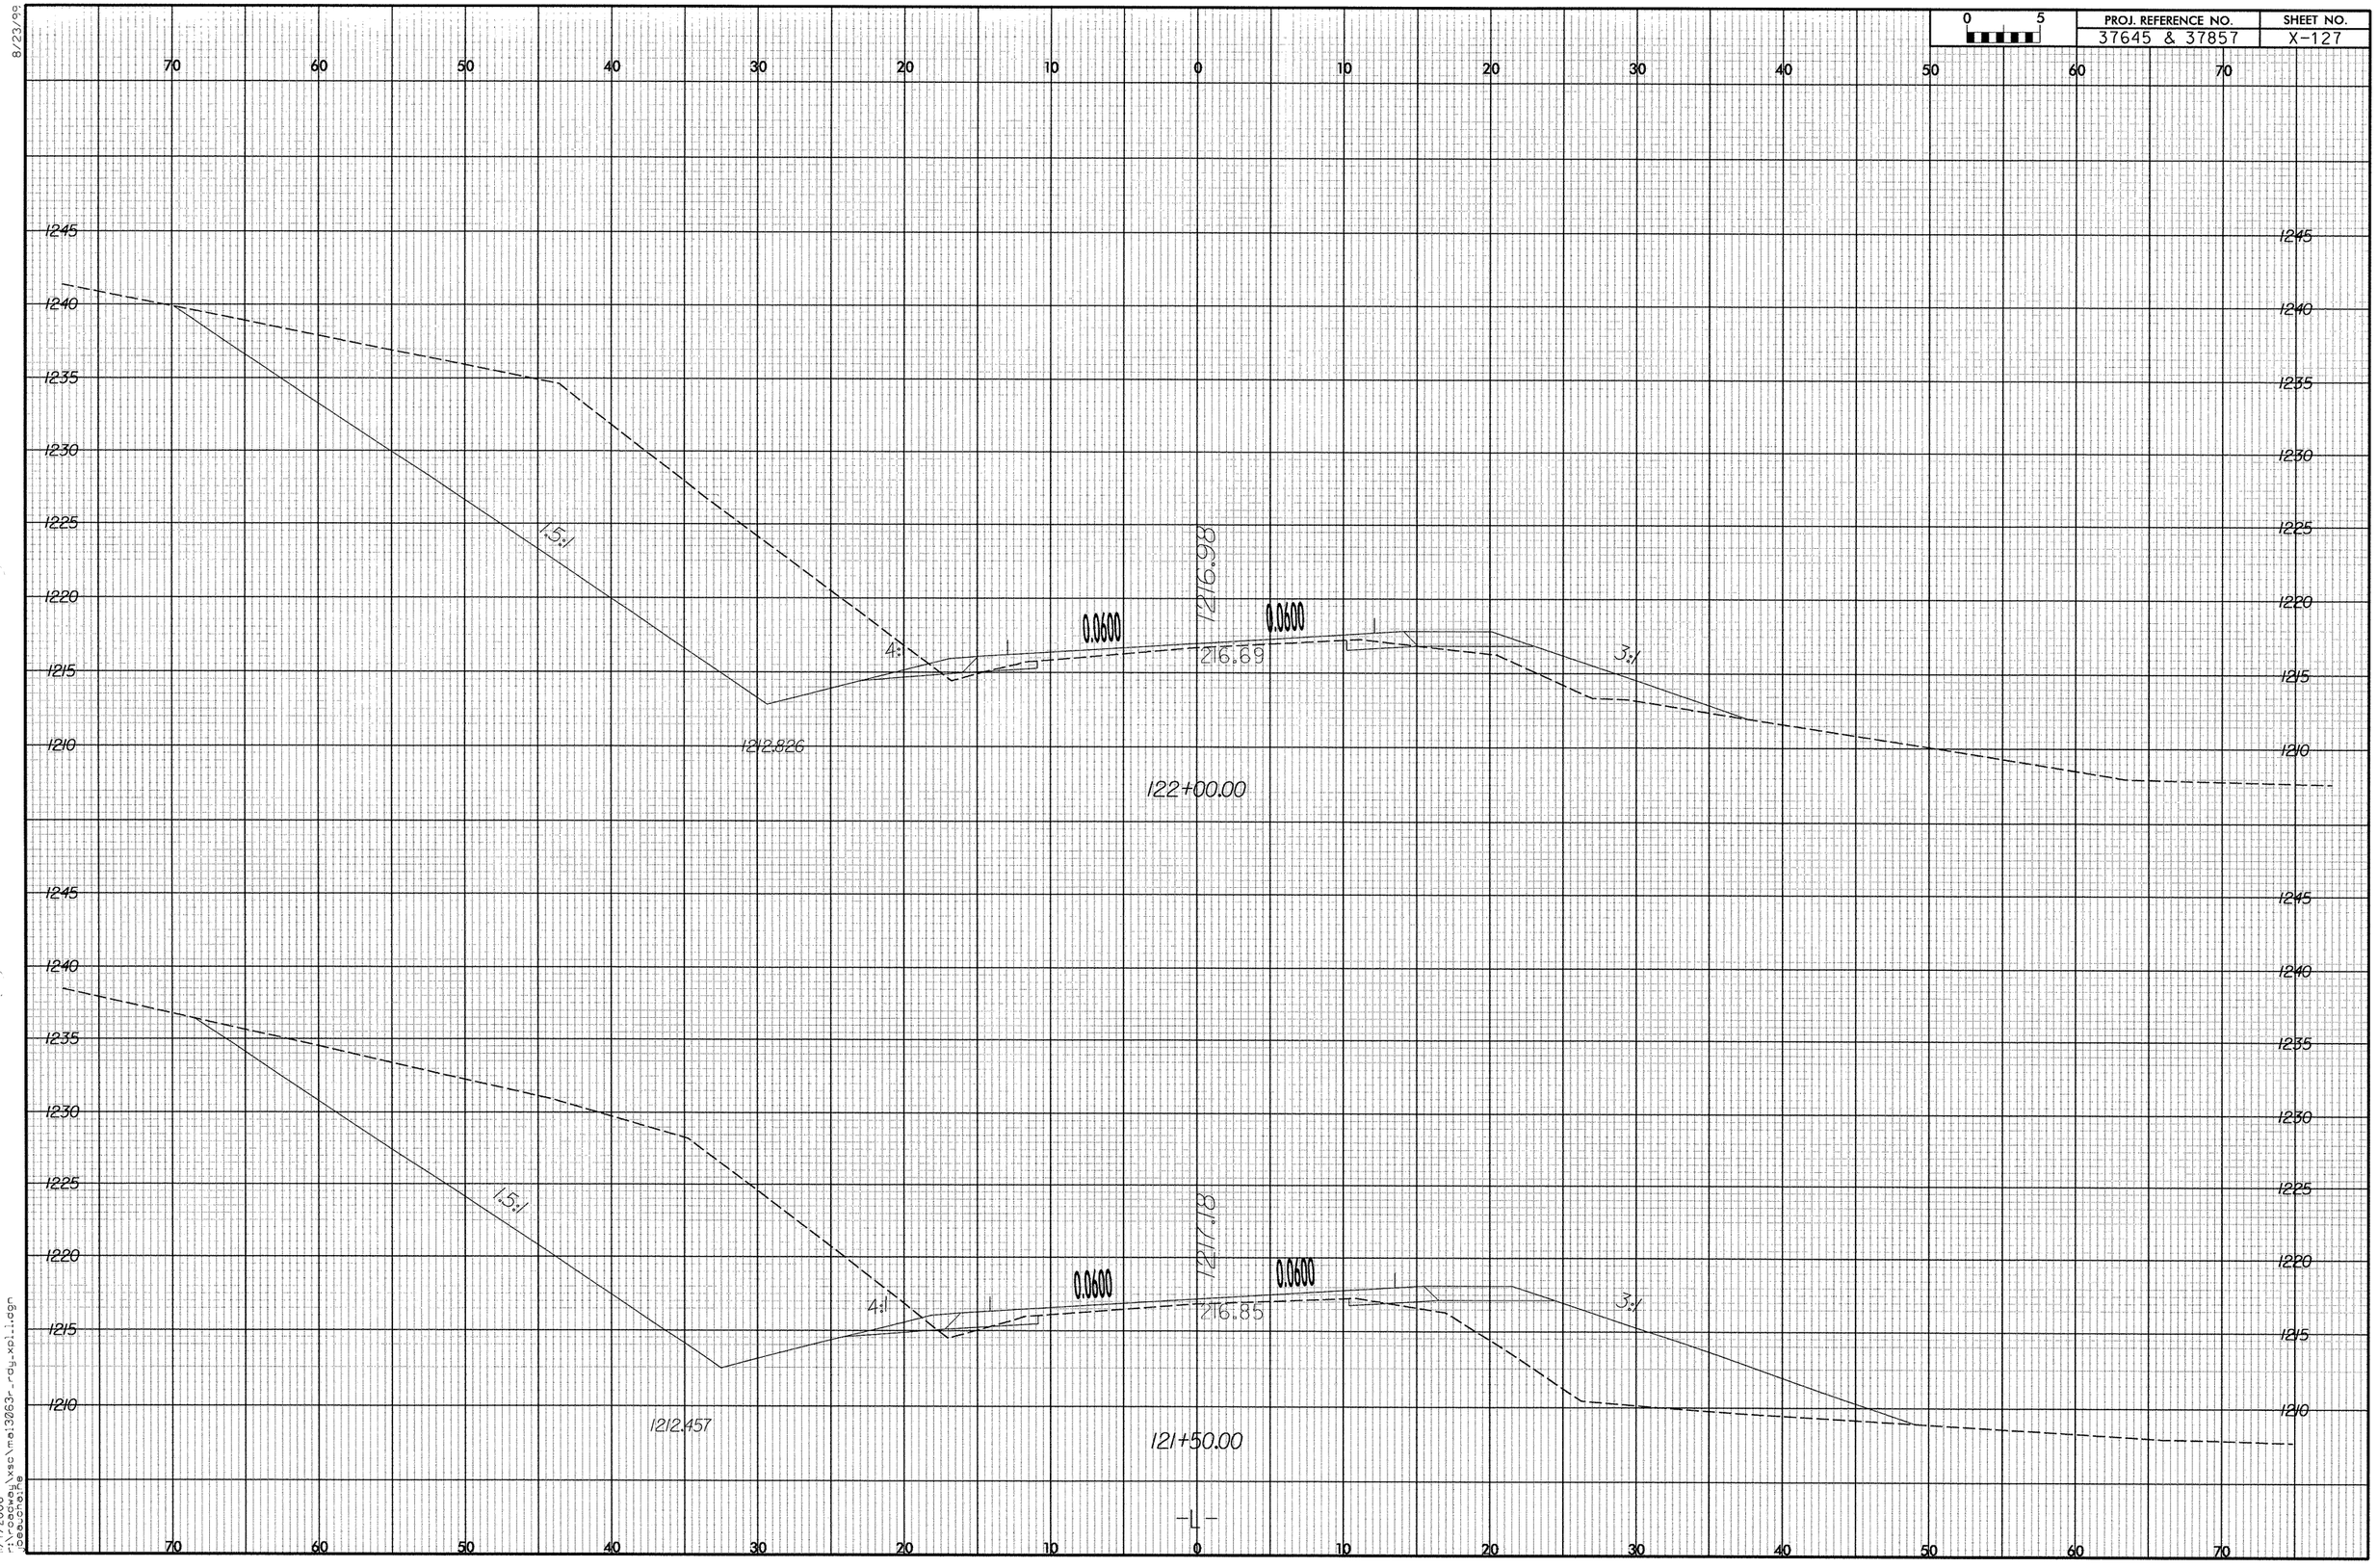

PROJ. REFERENCE NO.
37645 & 37857
SHEET NO.
X-127
0 5
1245
1240
1235
1230
1225
1220
1215
1210
1.5:1
4:1
0.0600
1216.98
0.0600
216.69
3:1
1212.826
122+00.00
1.5:1
4:1
0.0600
1217.18
0.0600
216.85
3:1
1212.457
121+50.00
-L-

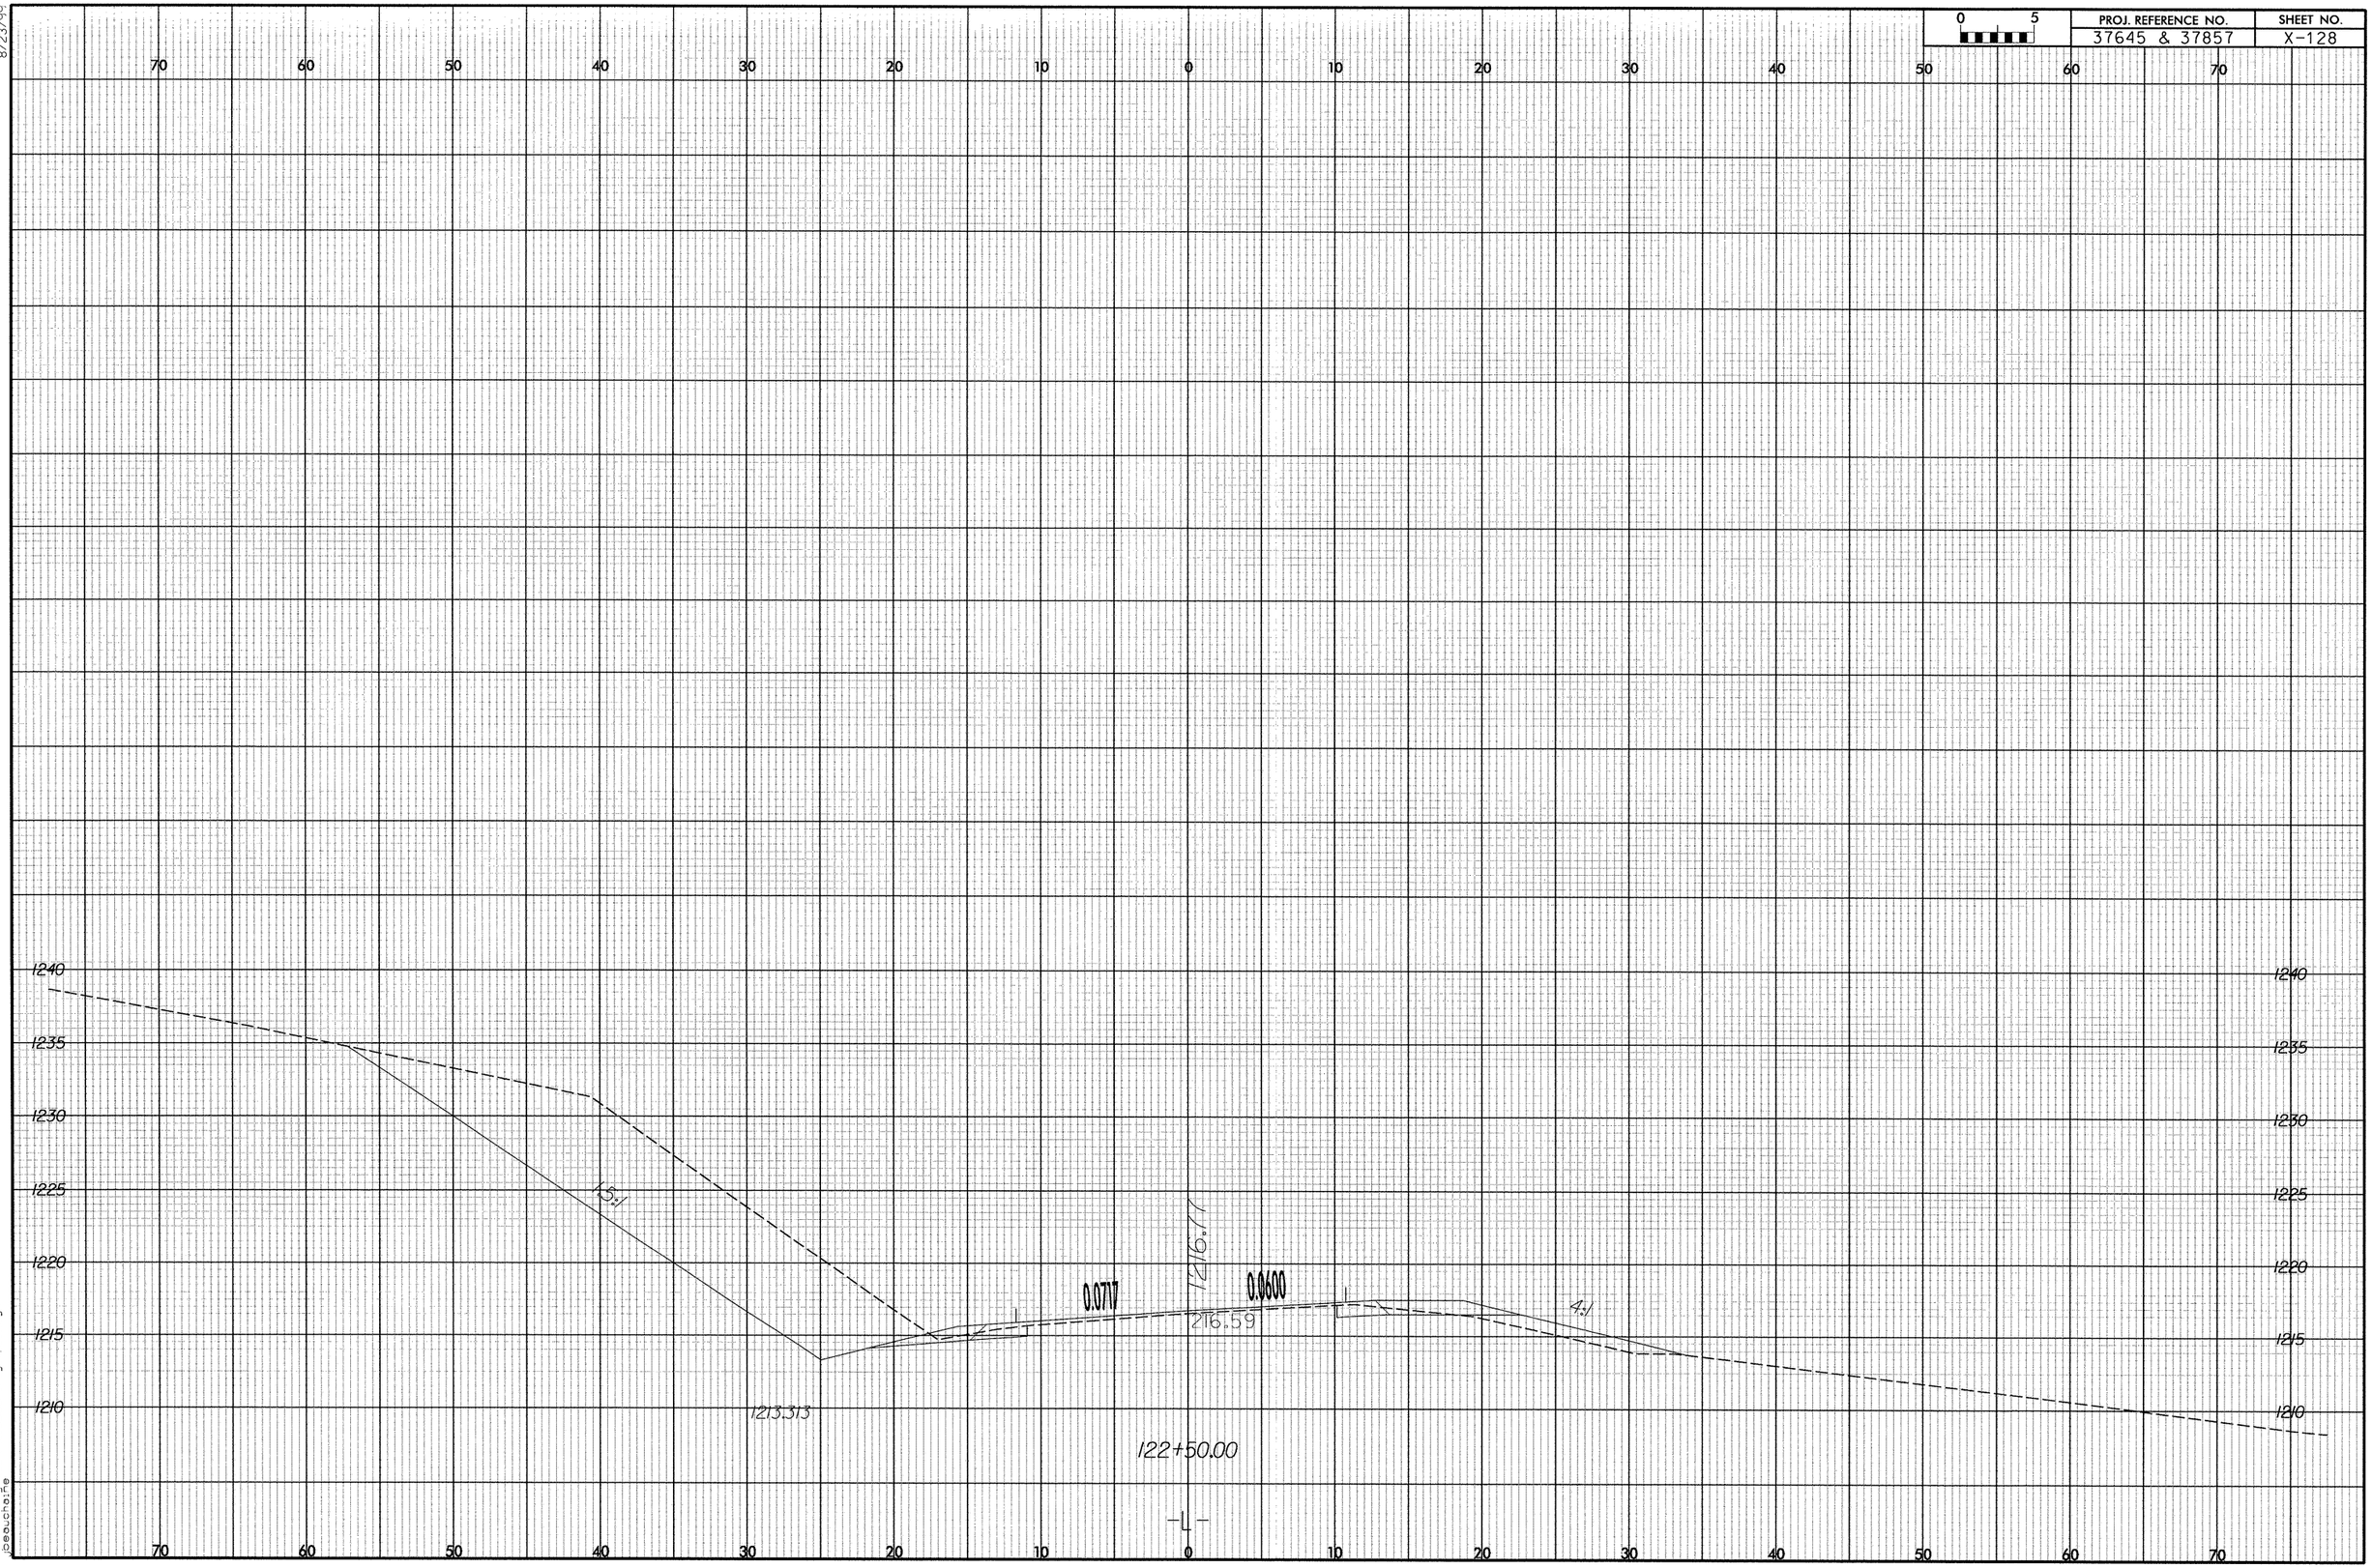

PROJ. REFERENCE NO.
37645 & 37857
SHEET NO.
X-128
0 5
70 60 50 40 30 20 10 0 10 20 30 40 50 60 70
1240
1235
1230
1225
1220
1215
1210
1.5:1
1216.77
0.0717
0.0600
216.59
4:1
1213.313
122+50.00
-L-

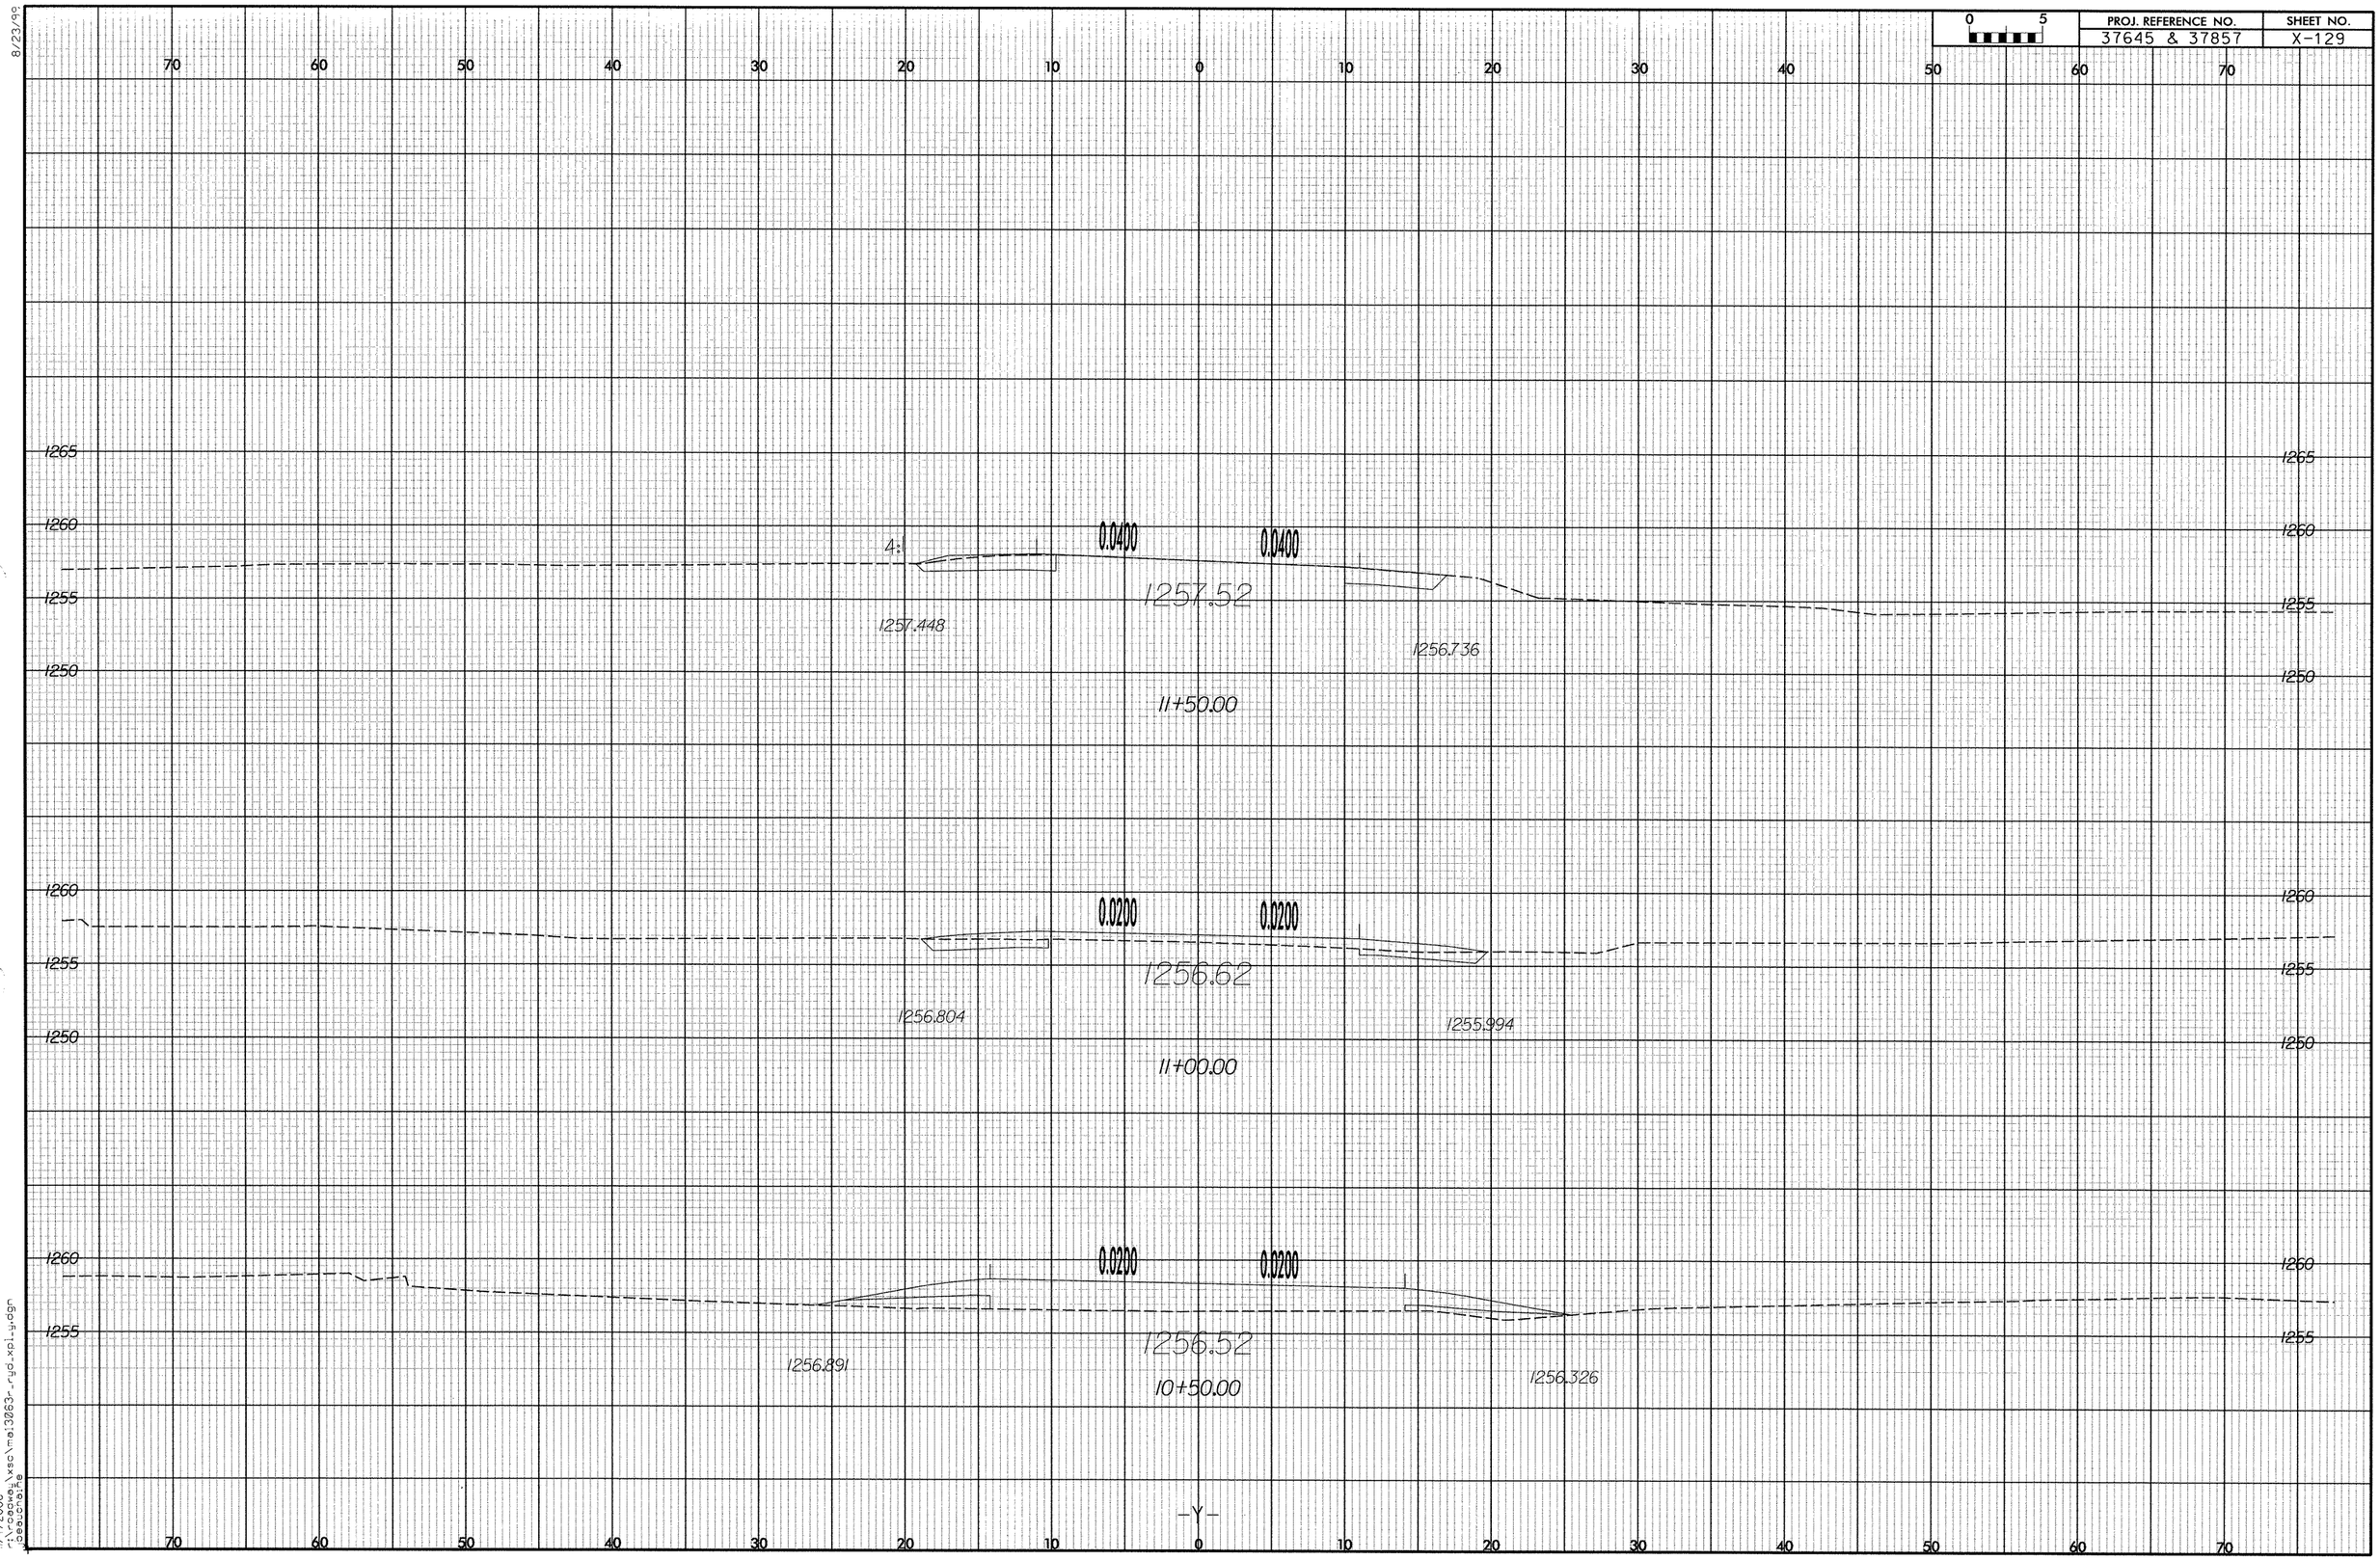

PROJ. REFERENCE NO.
37645 & 37857
SHEET NO.
X-129
0 5
70 60 50 40 30 20 10 0 10 20 30 40 50 60 70
1265
1260
1255
1250
4:
0.0400
0.0400
1257.52
1257.448
1256.736
11+50.00
0.0200
0.0200
1256.62
1256.804
1255.994
11+00.00
0.0200
0.0200
1256.52
1256.891
1256.326
10+50.00
-Y-

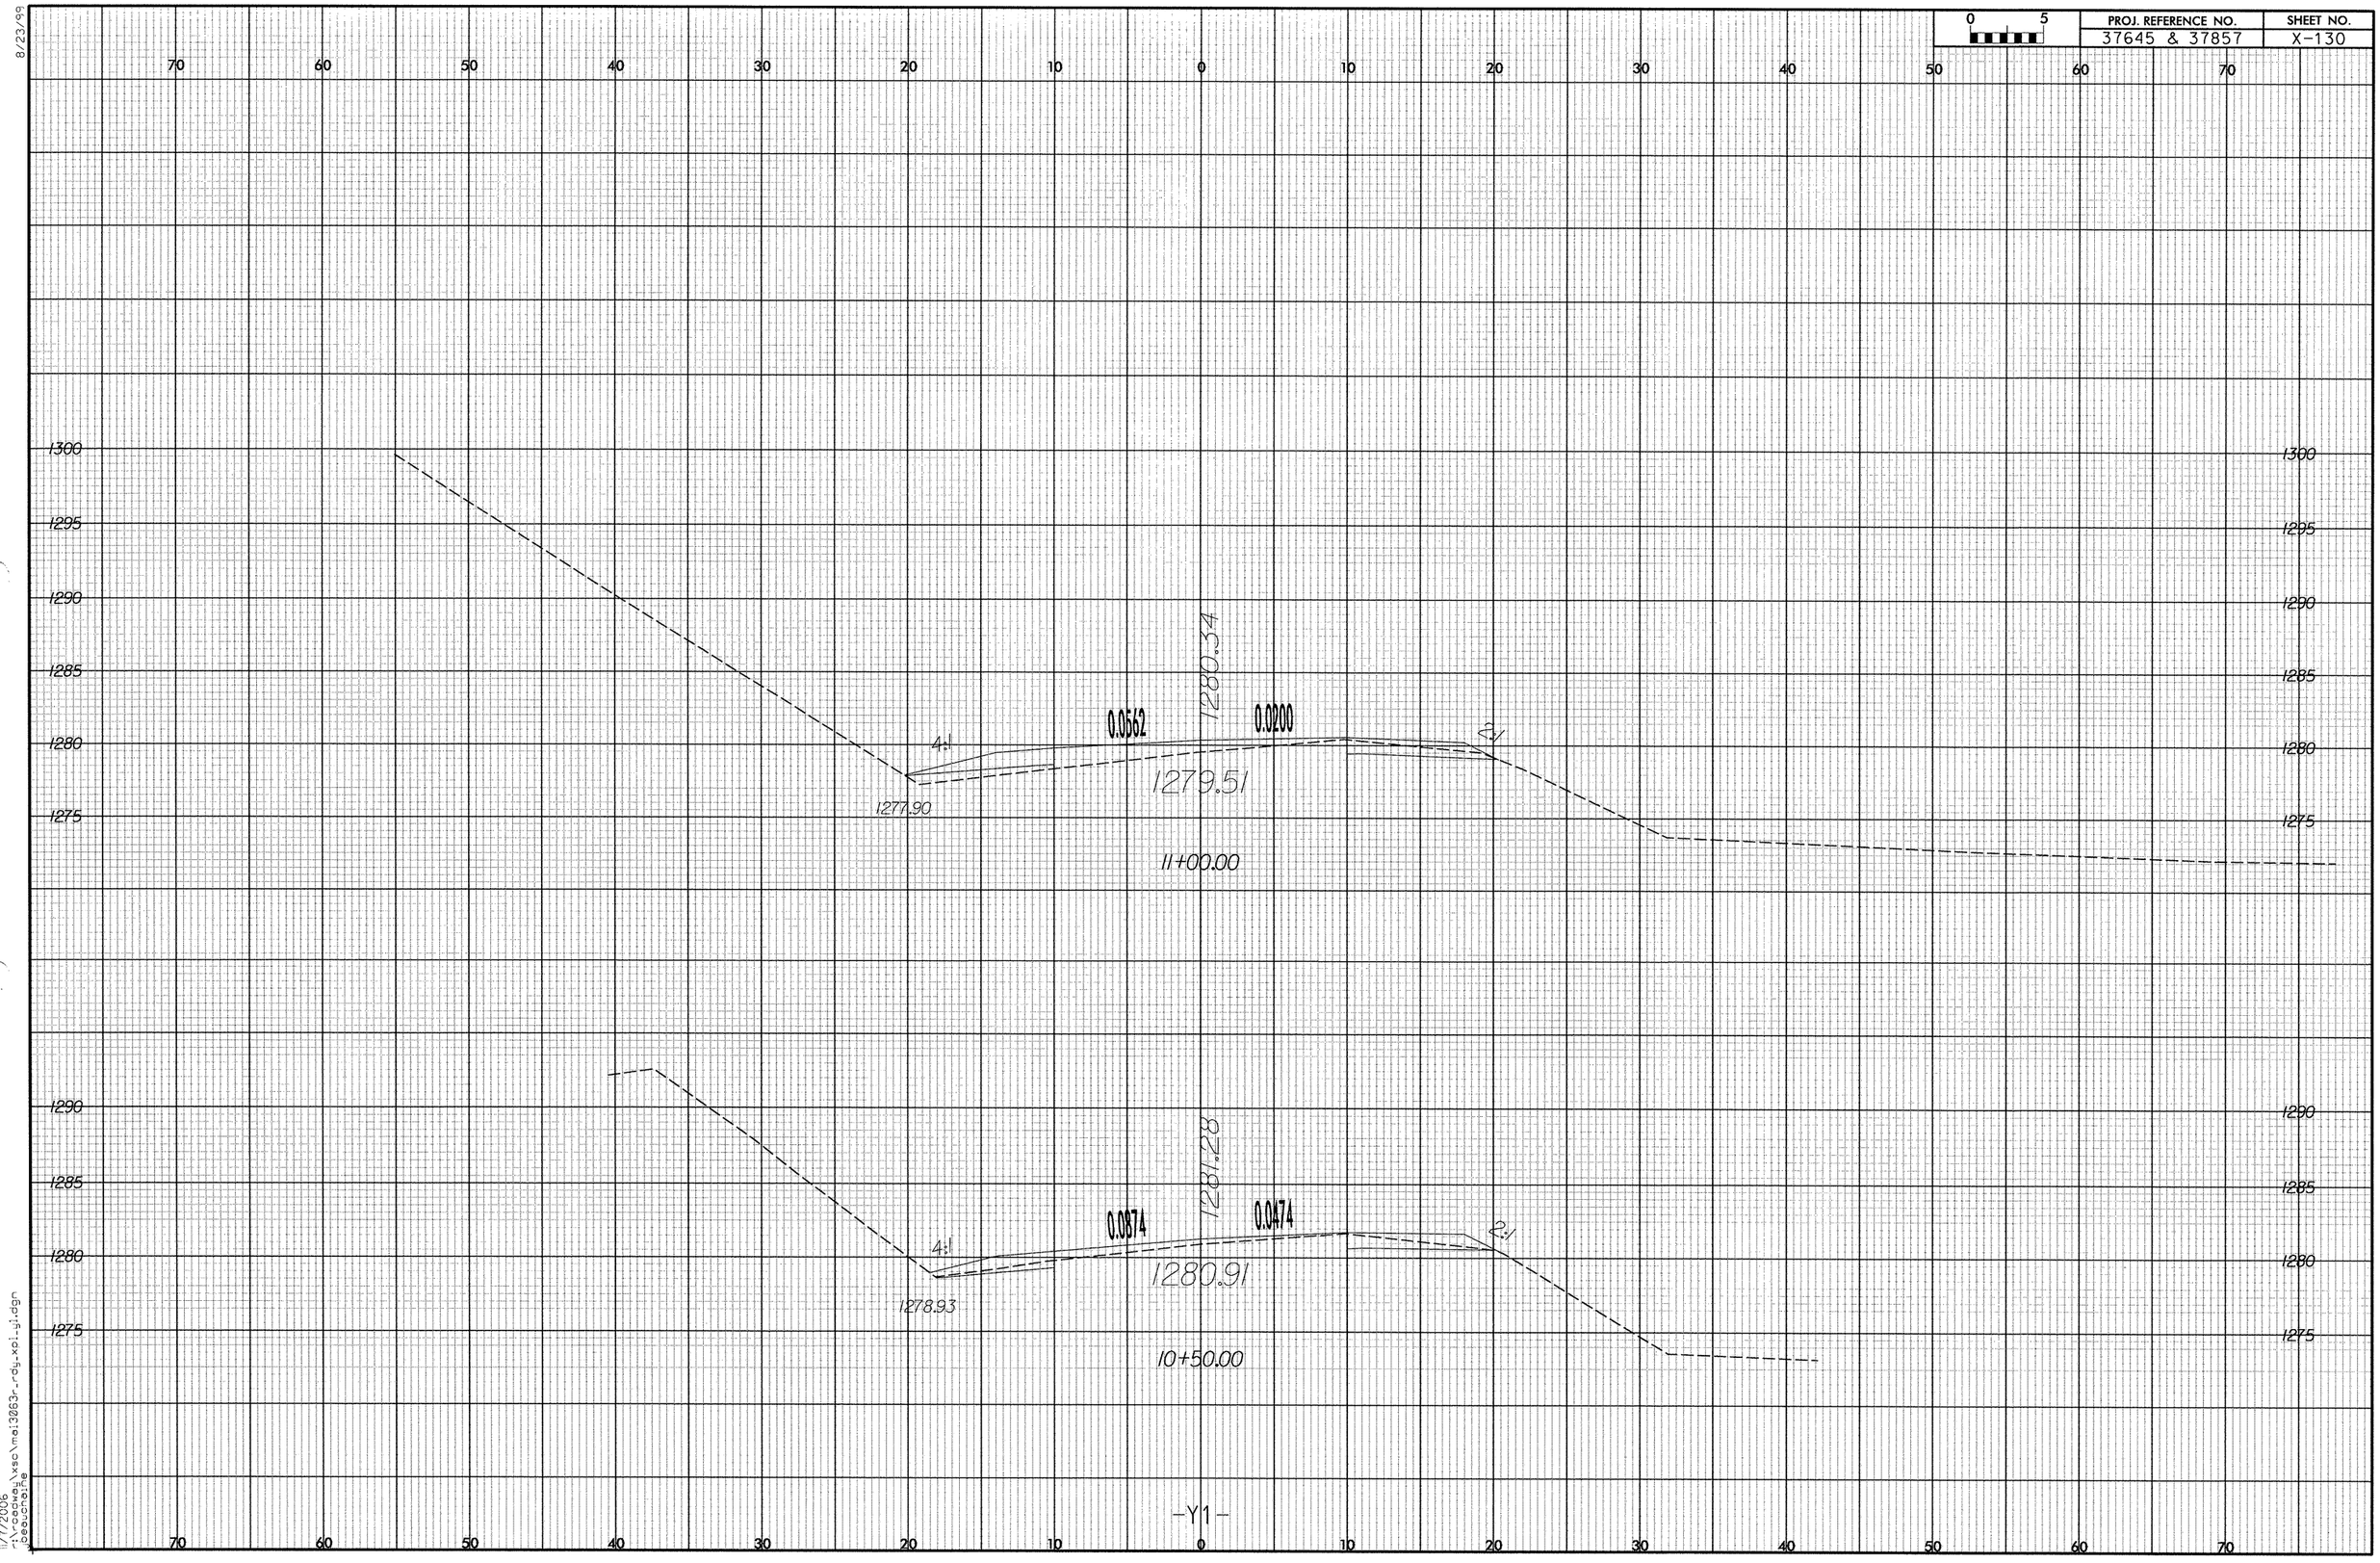

8/23/99

11/7/2006
r:\roadway\xsc\mai3063r_rdy_xpl_y1.dgn
beauchaine

8/23/99

0 5	PROJ. REFERENCE NO.	SHEET NO.
	37645 & 37857	X-131

70 60 50 40 30 20 10 0 10 20 30 40 50 60 70

1300 1295 1290 1285 1280 1275

4:1

0.0063

1277.25

0.0063

Driveway

1276.52

12+00.00

1274.54

1300 1295 1290 1285 1280 1275

4:1

0.0249

1278.99

0.0200

2%

1278.14

11+50.00

-Y1-

70 60 50 40 30 20 10 0 10 20 30 40 50 60 70

11/7/2006
r:\roadway\xsc\mei3863r_rdy_xsi.dgn
jbeauchaine

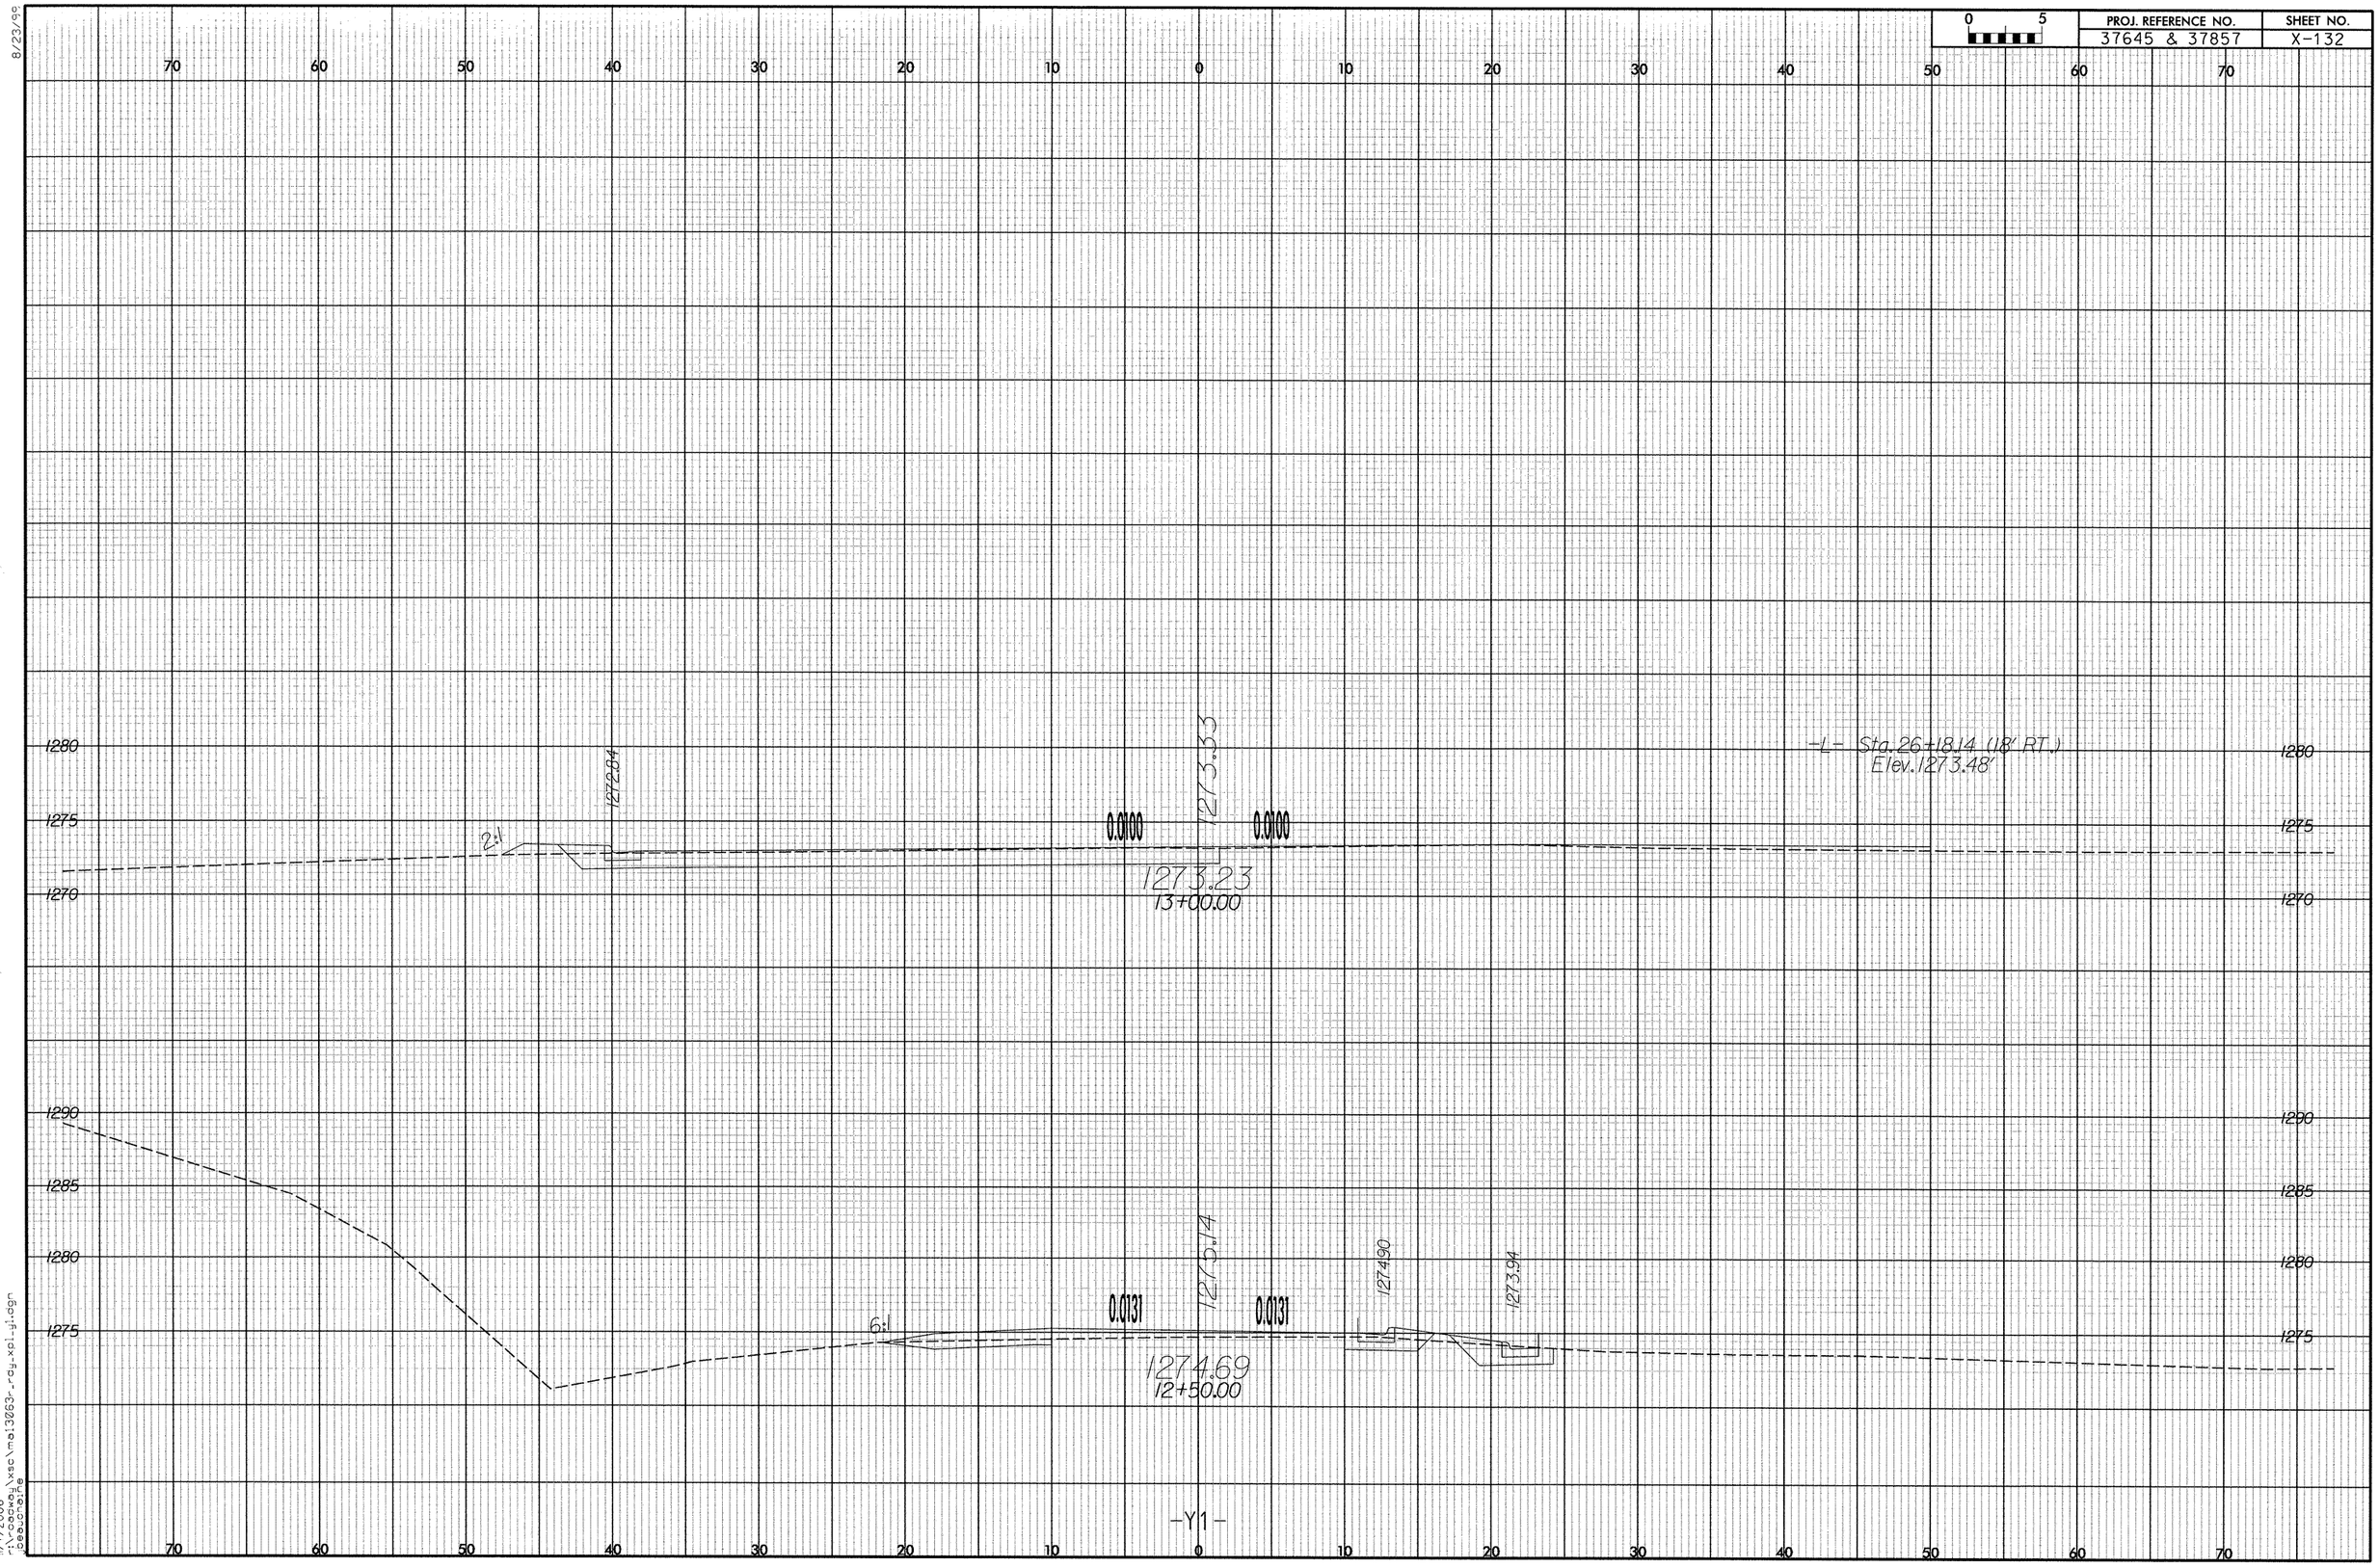

PROJ. REFERENCE NO.
37645 & 37857
SHEET NO.
X-132
0 5
-L- Sta. 26+18.14 (18' RT.)
Elev. 1273.48'
1272.84
1273.33
2:1
0.0100
0.0100
1273.23
13+00.00
1275.14
1274.90
1273.94
6:1
0.0131
0.0131
1274.69
12+50.00
-Y1-

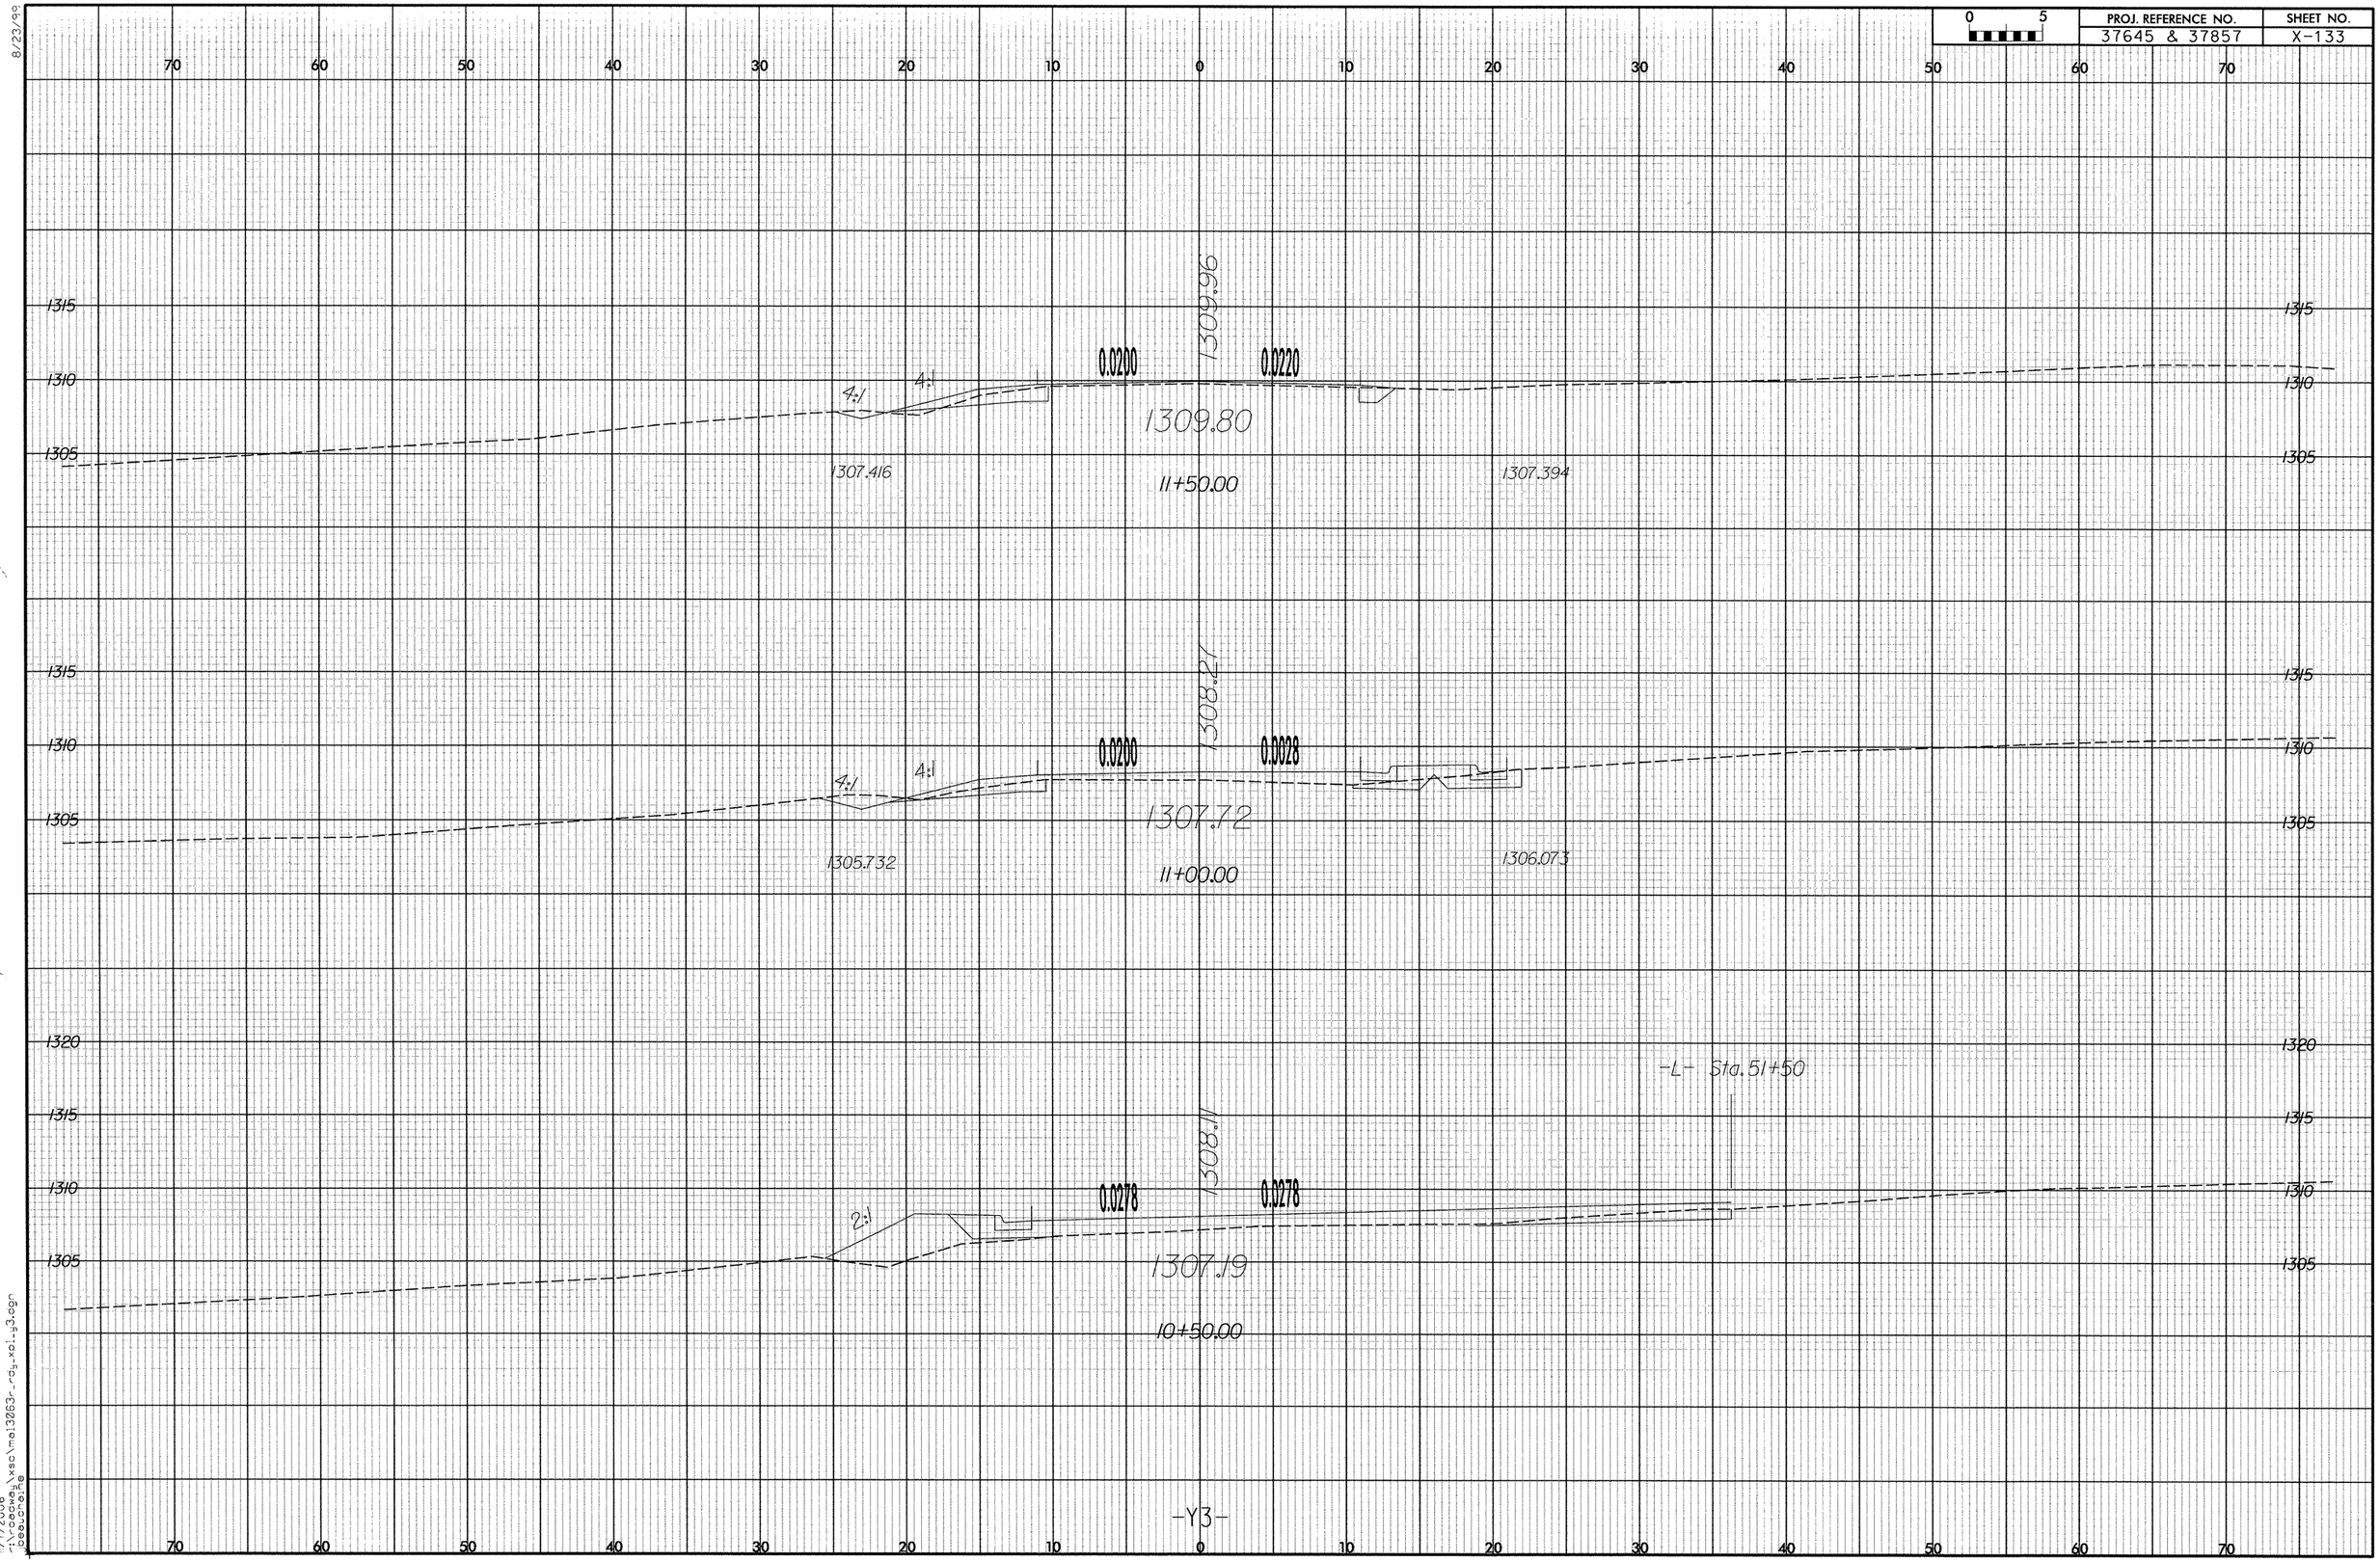

PROJ. REFERENCE NO.
37645 & 37857
SHEET NO.
X-133
0 5
1309.96
0.0200
0.0220
4:1
4:1
1309.80
1307.416
11+50.00
1307.394
1308.27
0.0200
0.0028
4:1
4:1
1307.72
1305.732
11+00.00
1306.073
-L- Sta. 51+50
1308.11
0.0278
0.0278
2:1
1307.19
10+50.00
-Y3-

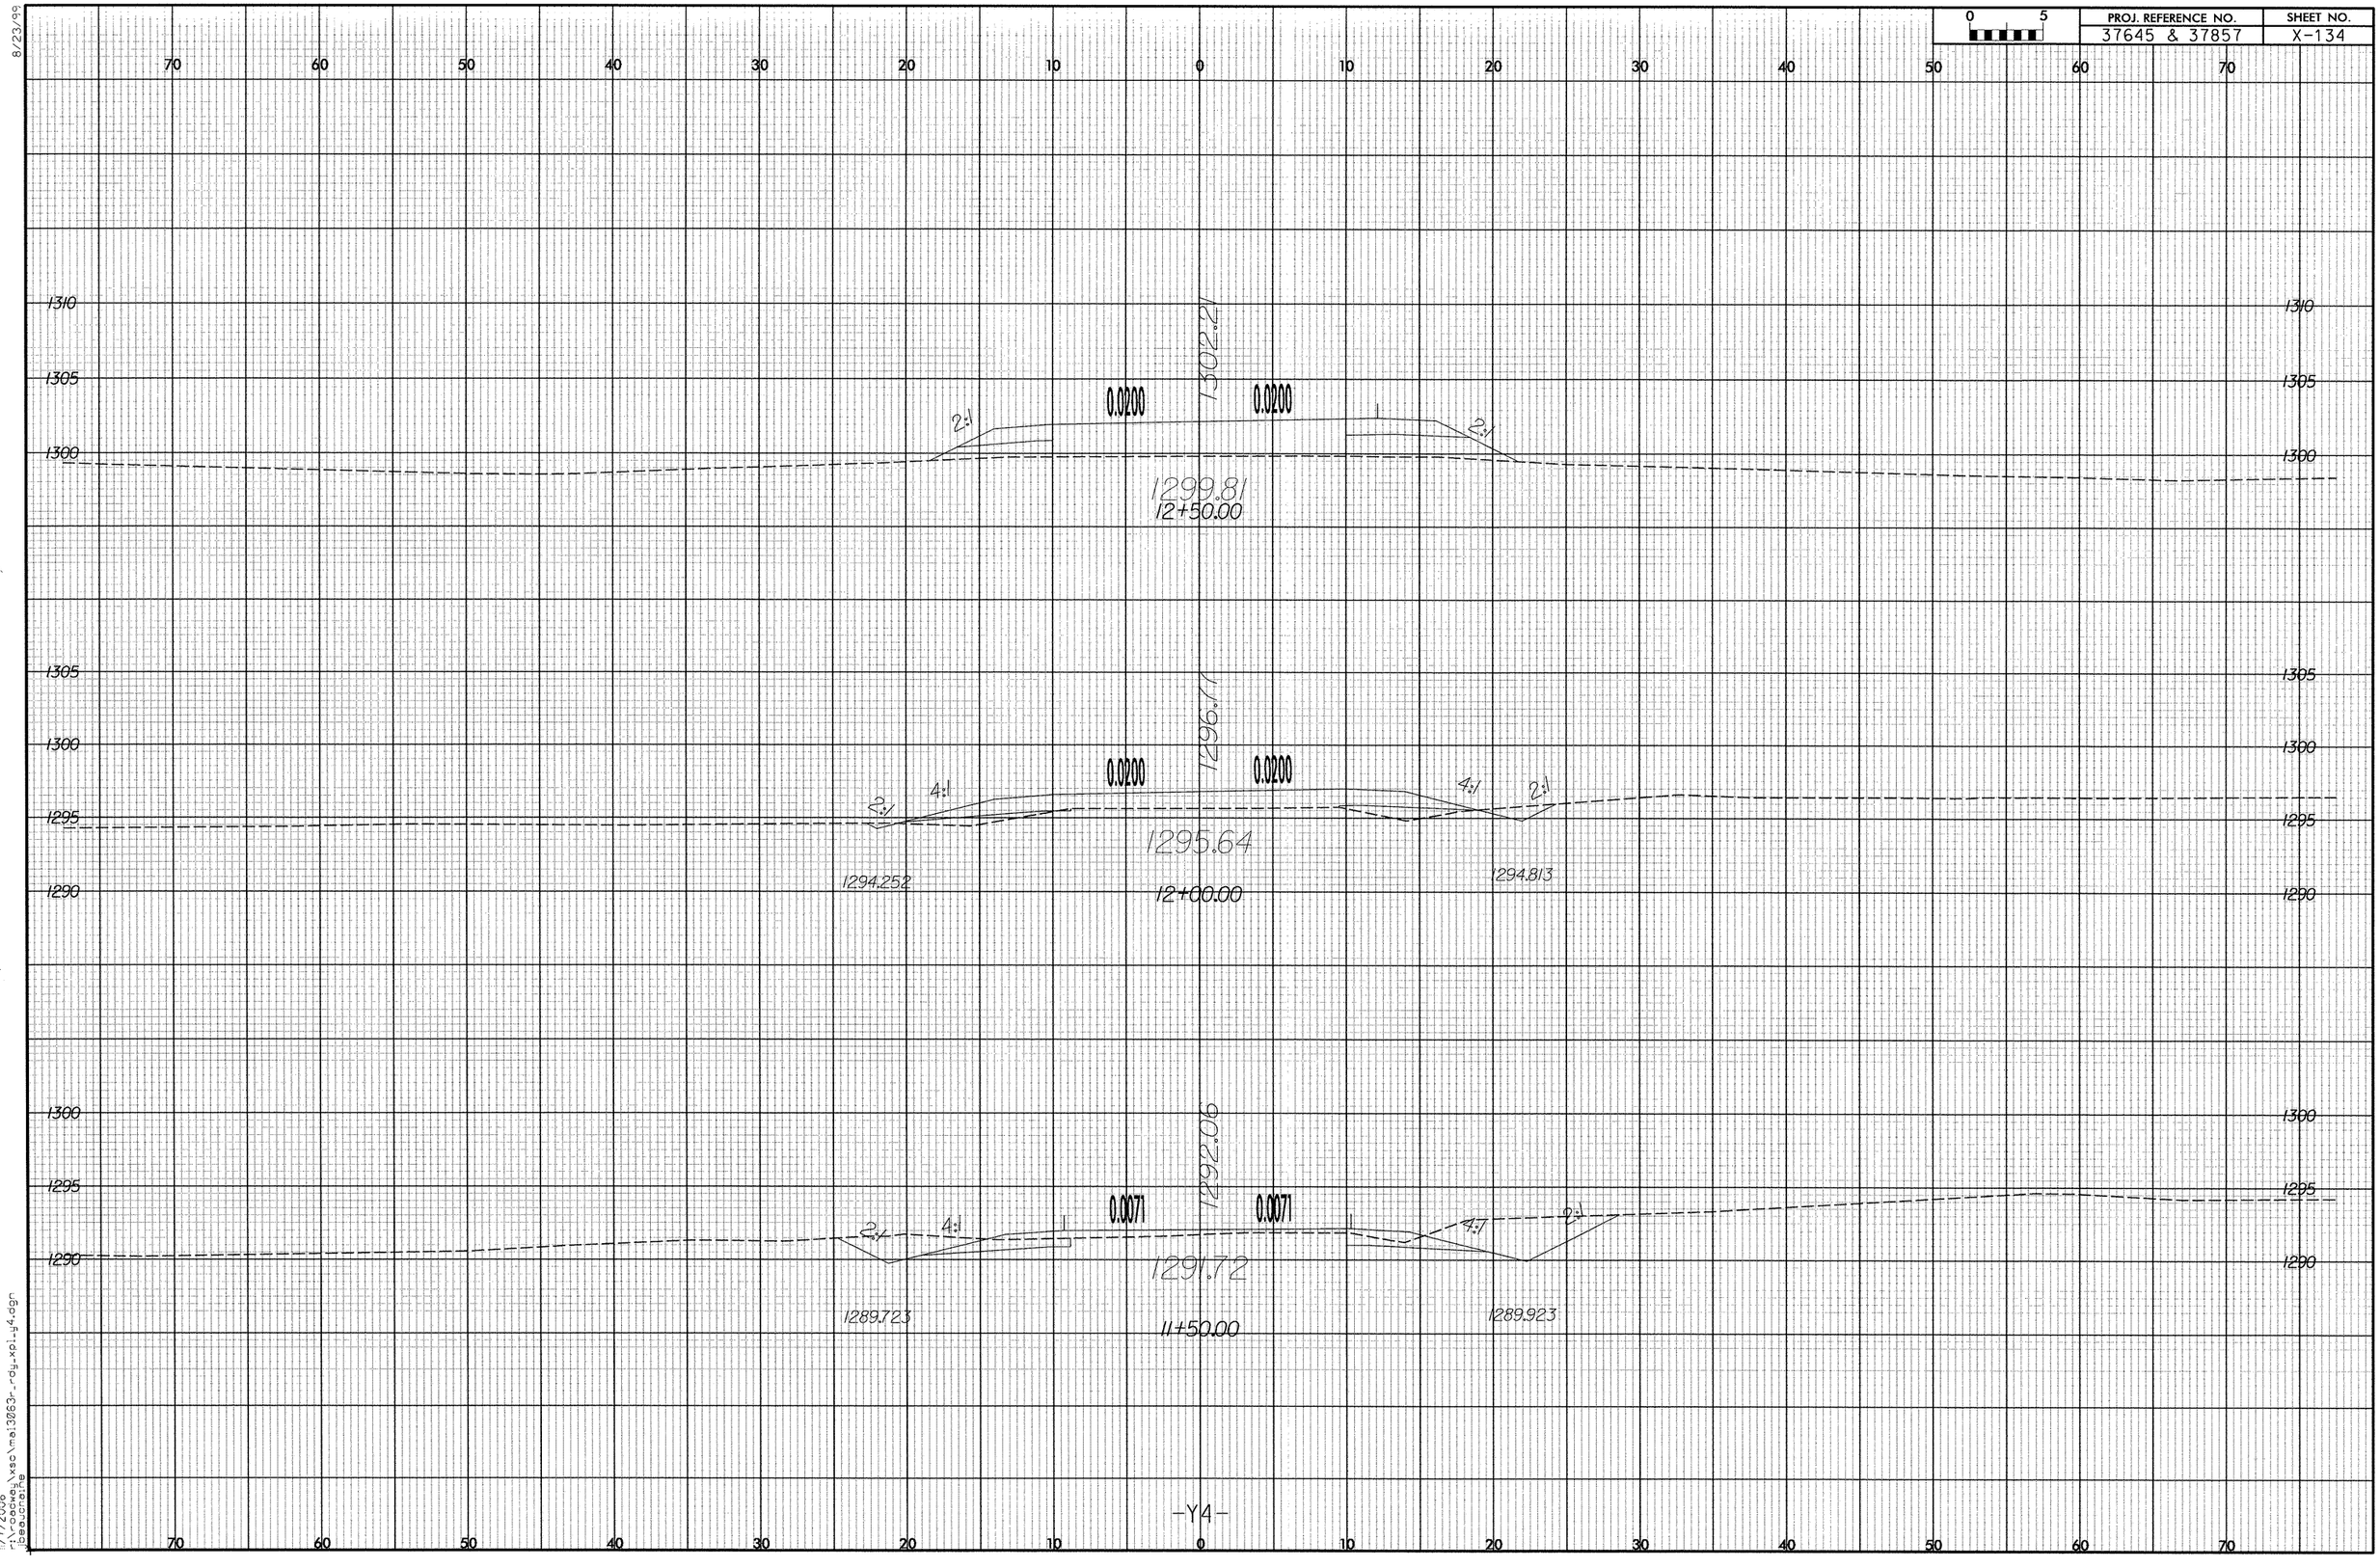

PROJ. REFERENCE NO.
37645 & 37857
SHEET NO.
X-134
0 5
1302.21
0.0200
0.0200
2:1
2:1
1299.81
12+50.00
1296.11
0.0200
0.0200
2:1
4:1
4:1
2:1
1295.64
1294.252
1294.813
12+00.00
1292.06
0.0071
0.0071
2:1
4:1
4:1
2:1
1291.72
1289.723
1289.923
11+50.00
-Y4-

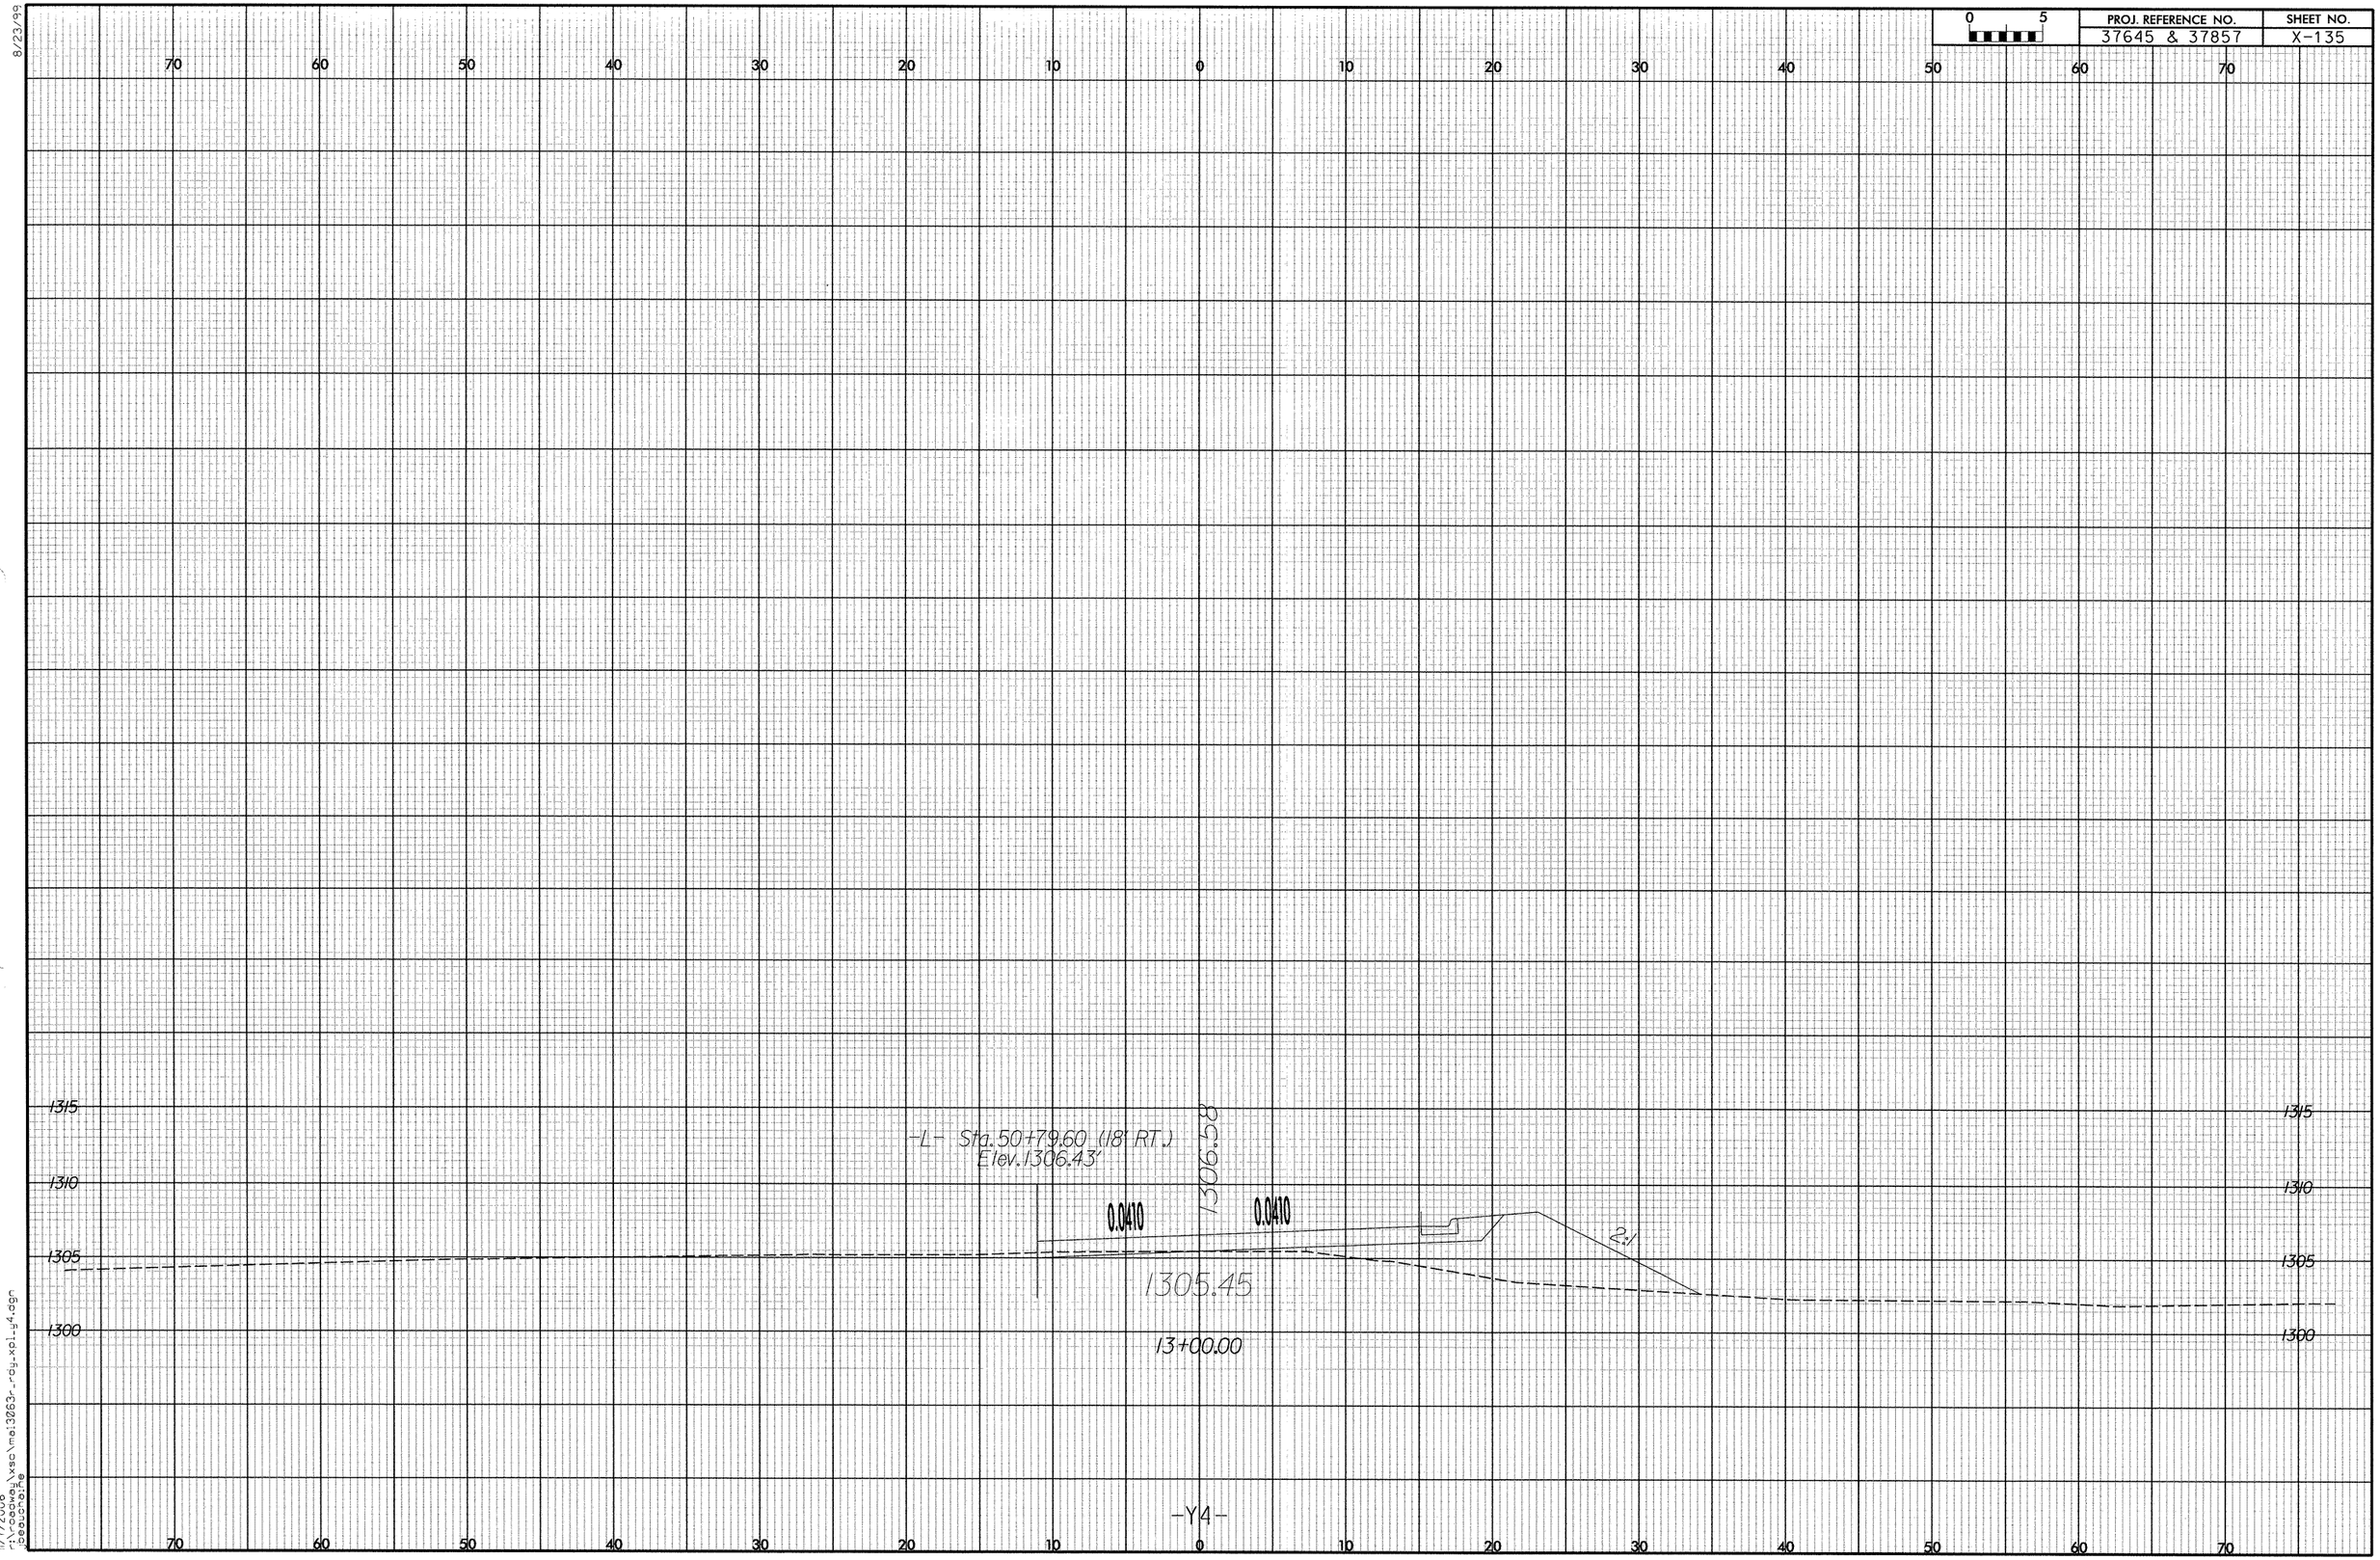

8/23/99

11/7/2006
r:\roadway\xsc\mai3063r_rdy_xpl_y4.dgn
jbeauchaine

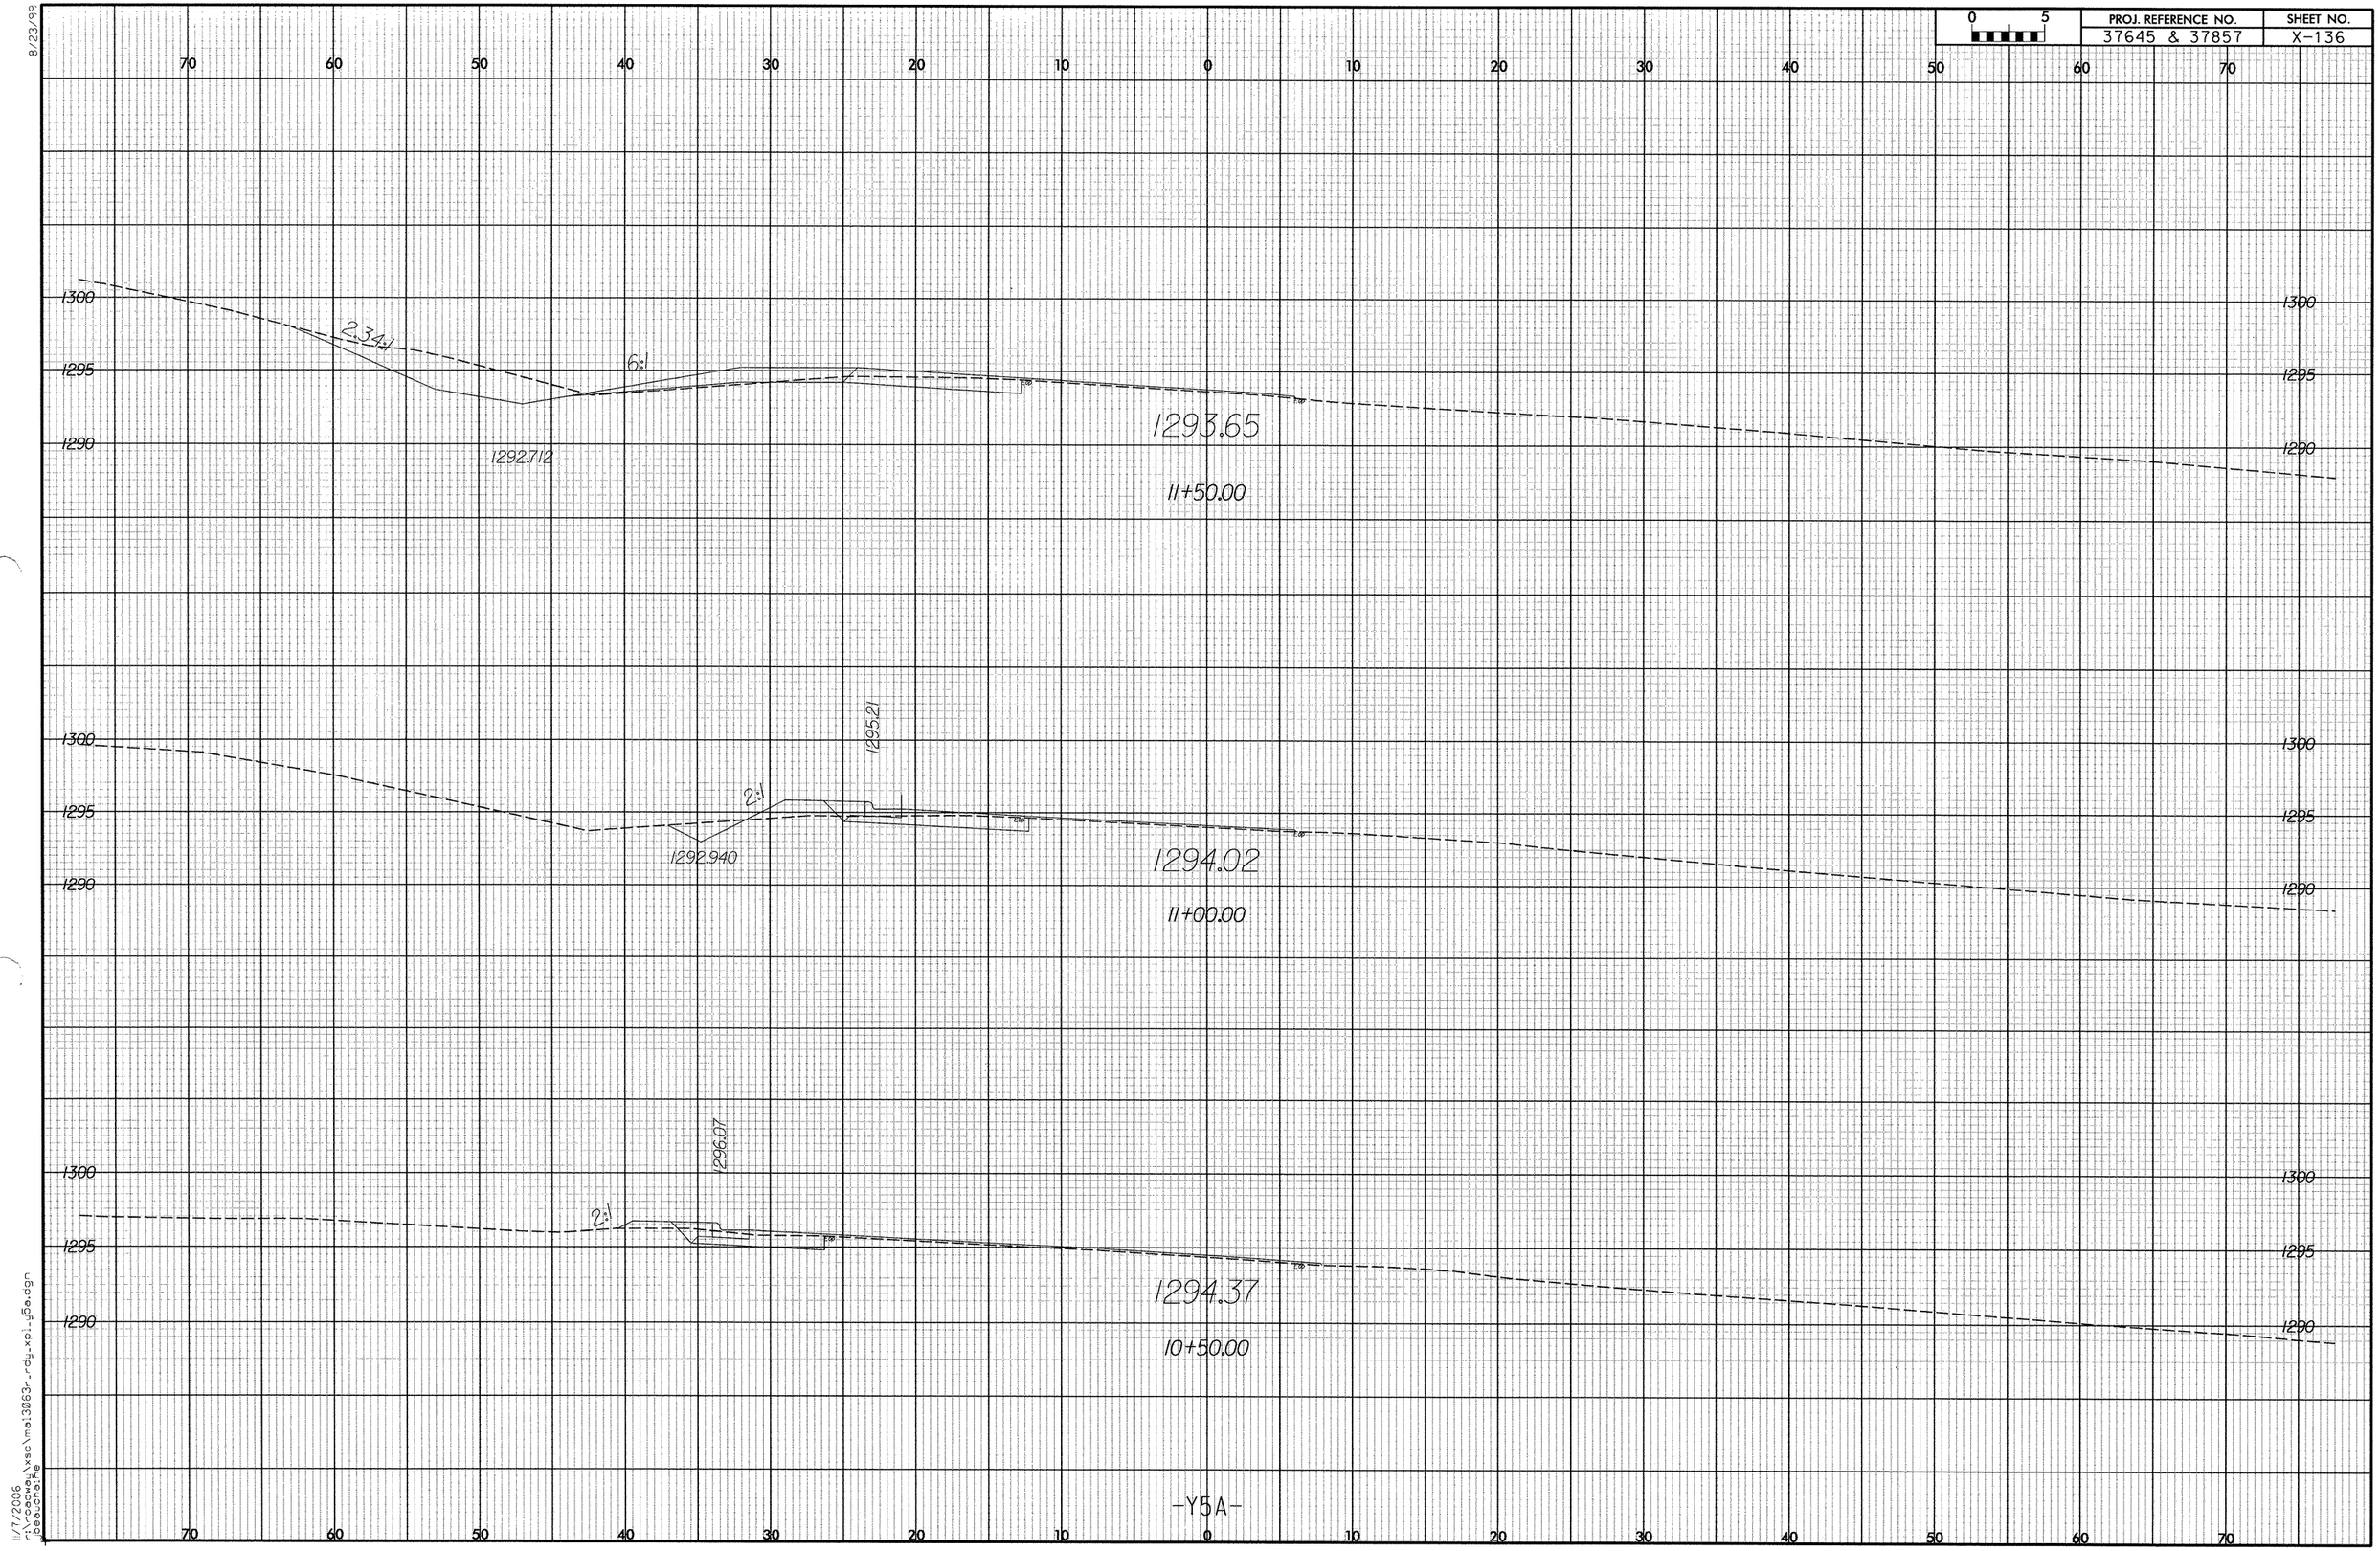

PROJ. REFERENCE NO.
37645 & 37857
SHEET NO.
X-136
0 5
70 60 50 40 30 20 10 0 10 20 30 40 50 60 70
1300
1295
1290
2.34:1
6:1
1292.712
1293.65
11+50.00
1295.21
2:1
1292.940
1294.02
11+00.00
1296.07
2:1
1294.37
10+50.00
-Y5A-

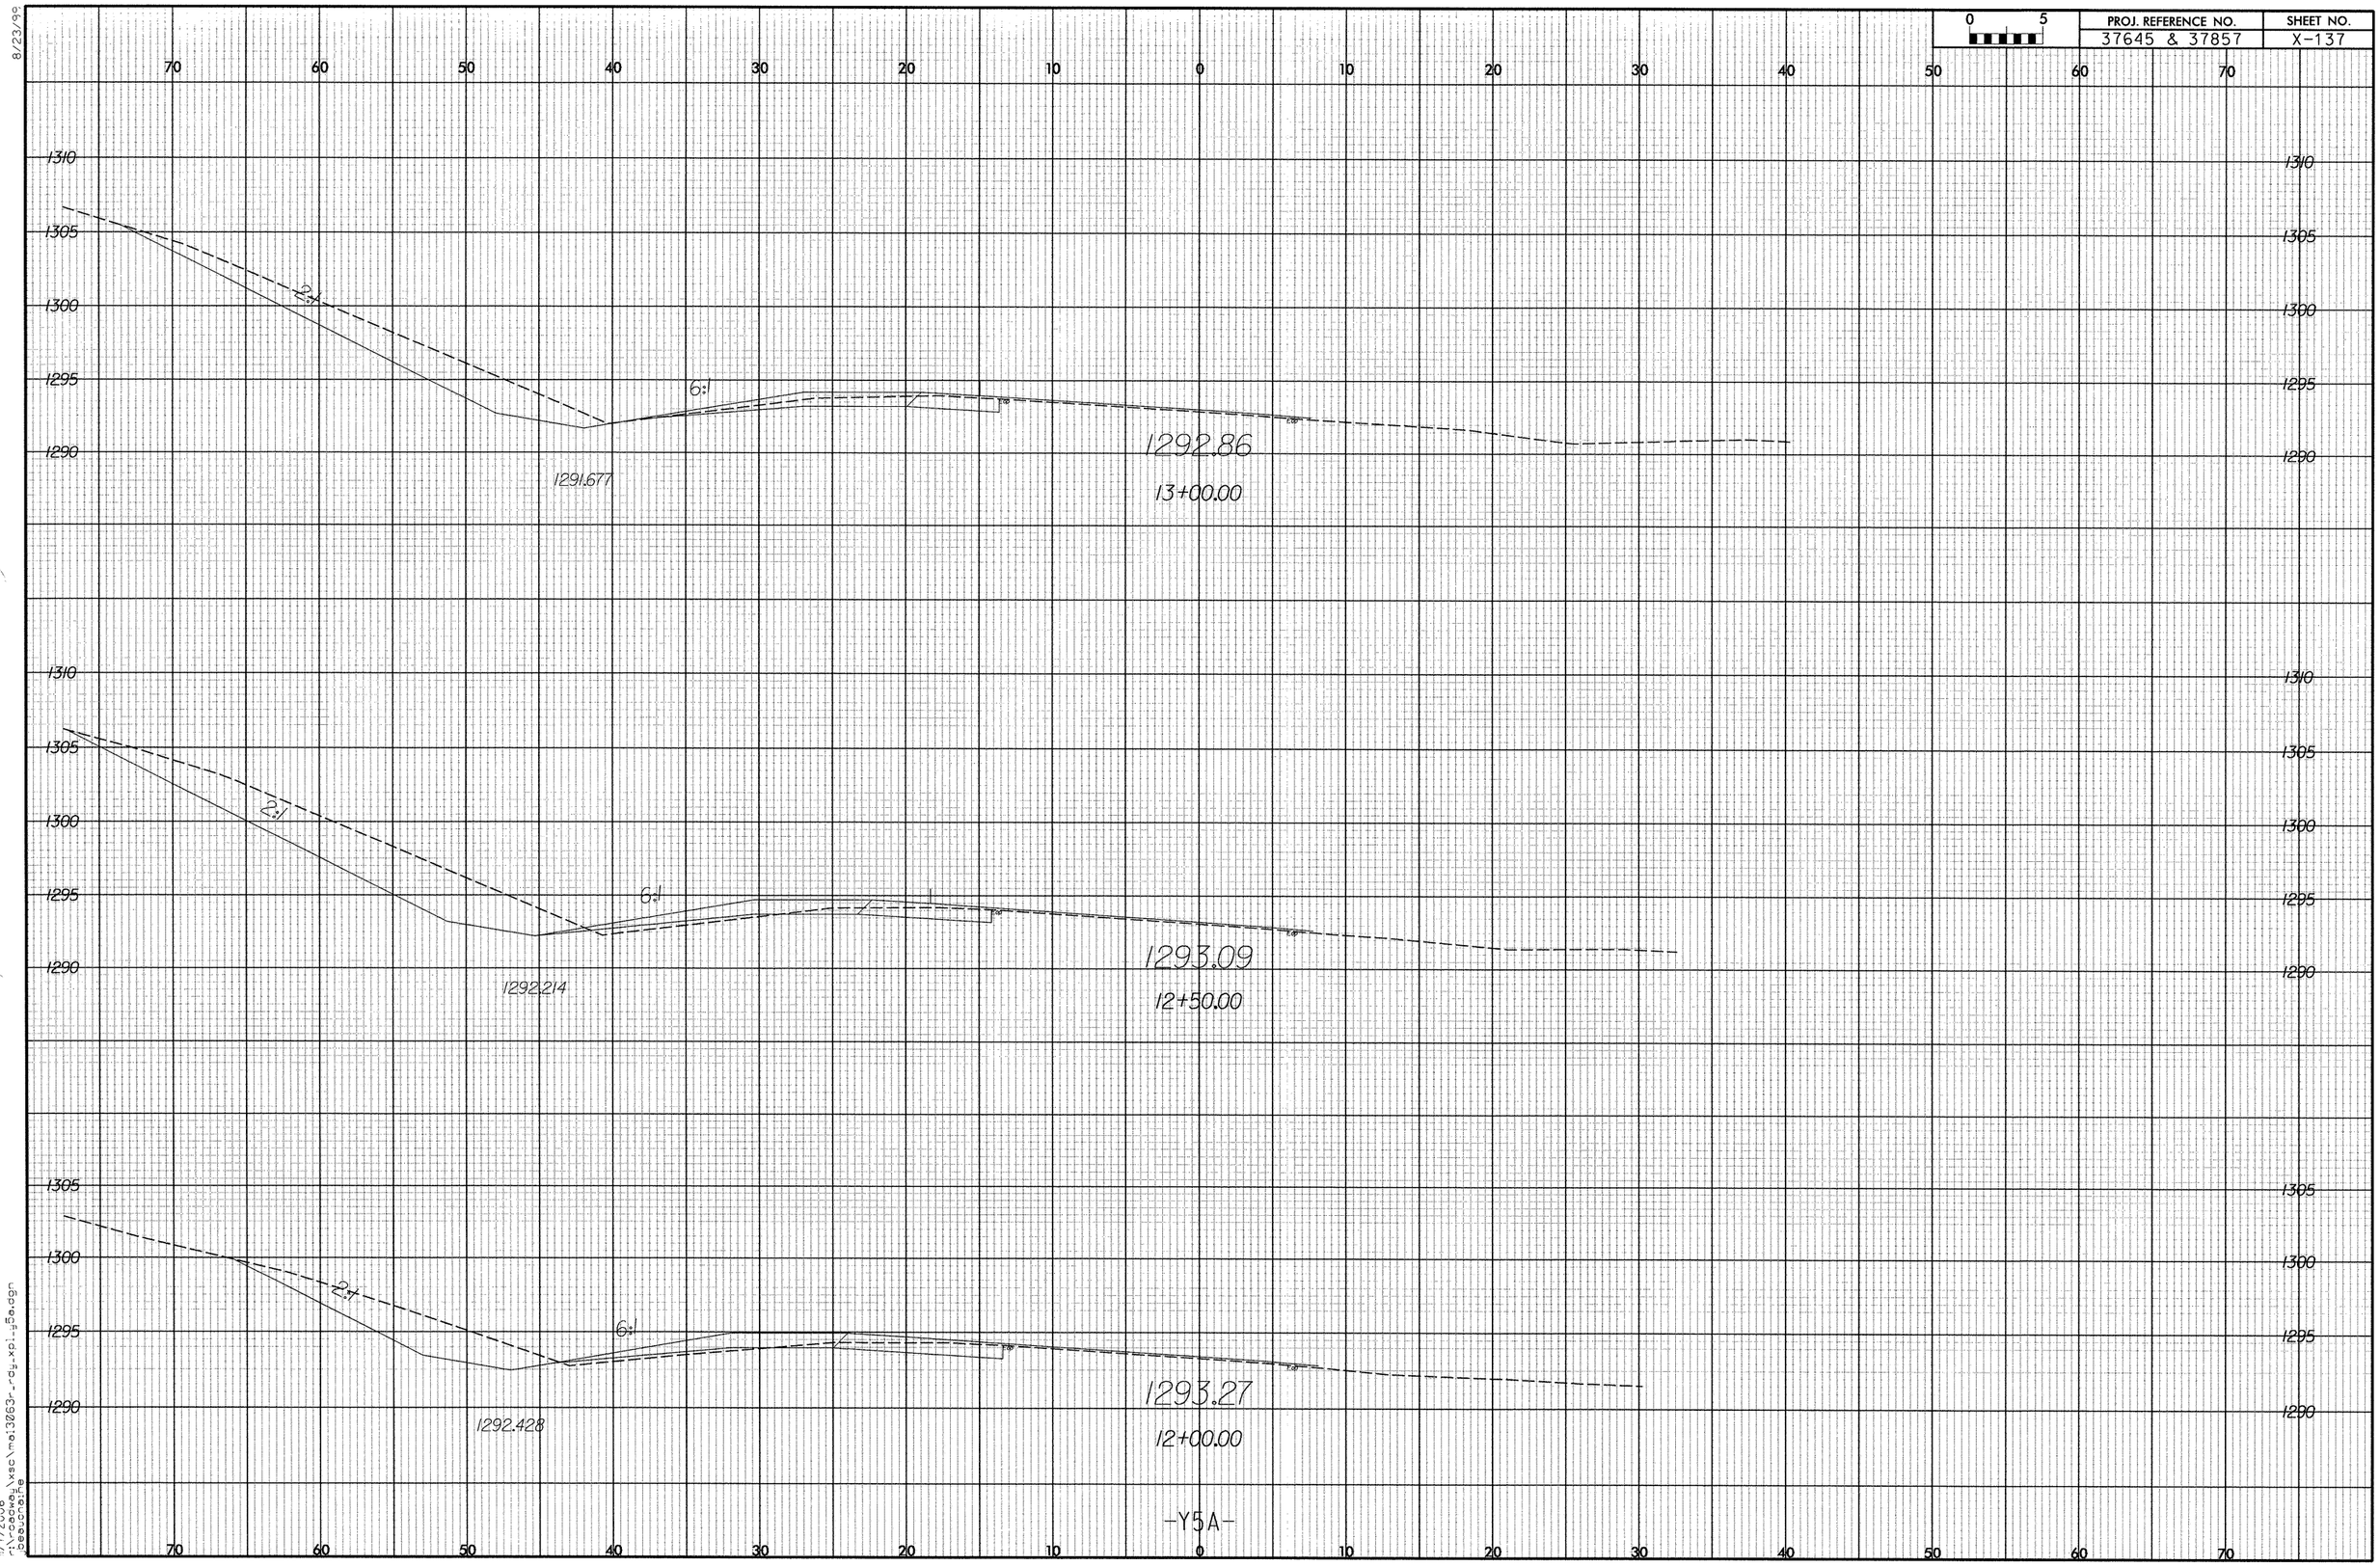

PROJ. REFERENCE NO.
37645 & 37857
SHEET NO.
X-137
0 5
70 60 50 40 30 20 10 0 10 20 30 40 50 60 70
1310
1305
1300
1295
1290
2:1
6:1
1291.677
1292.86
13+00.00
1292.214
1293.09
12+50.00
1292.428
1293.27
12+00.00
-Y5A-

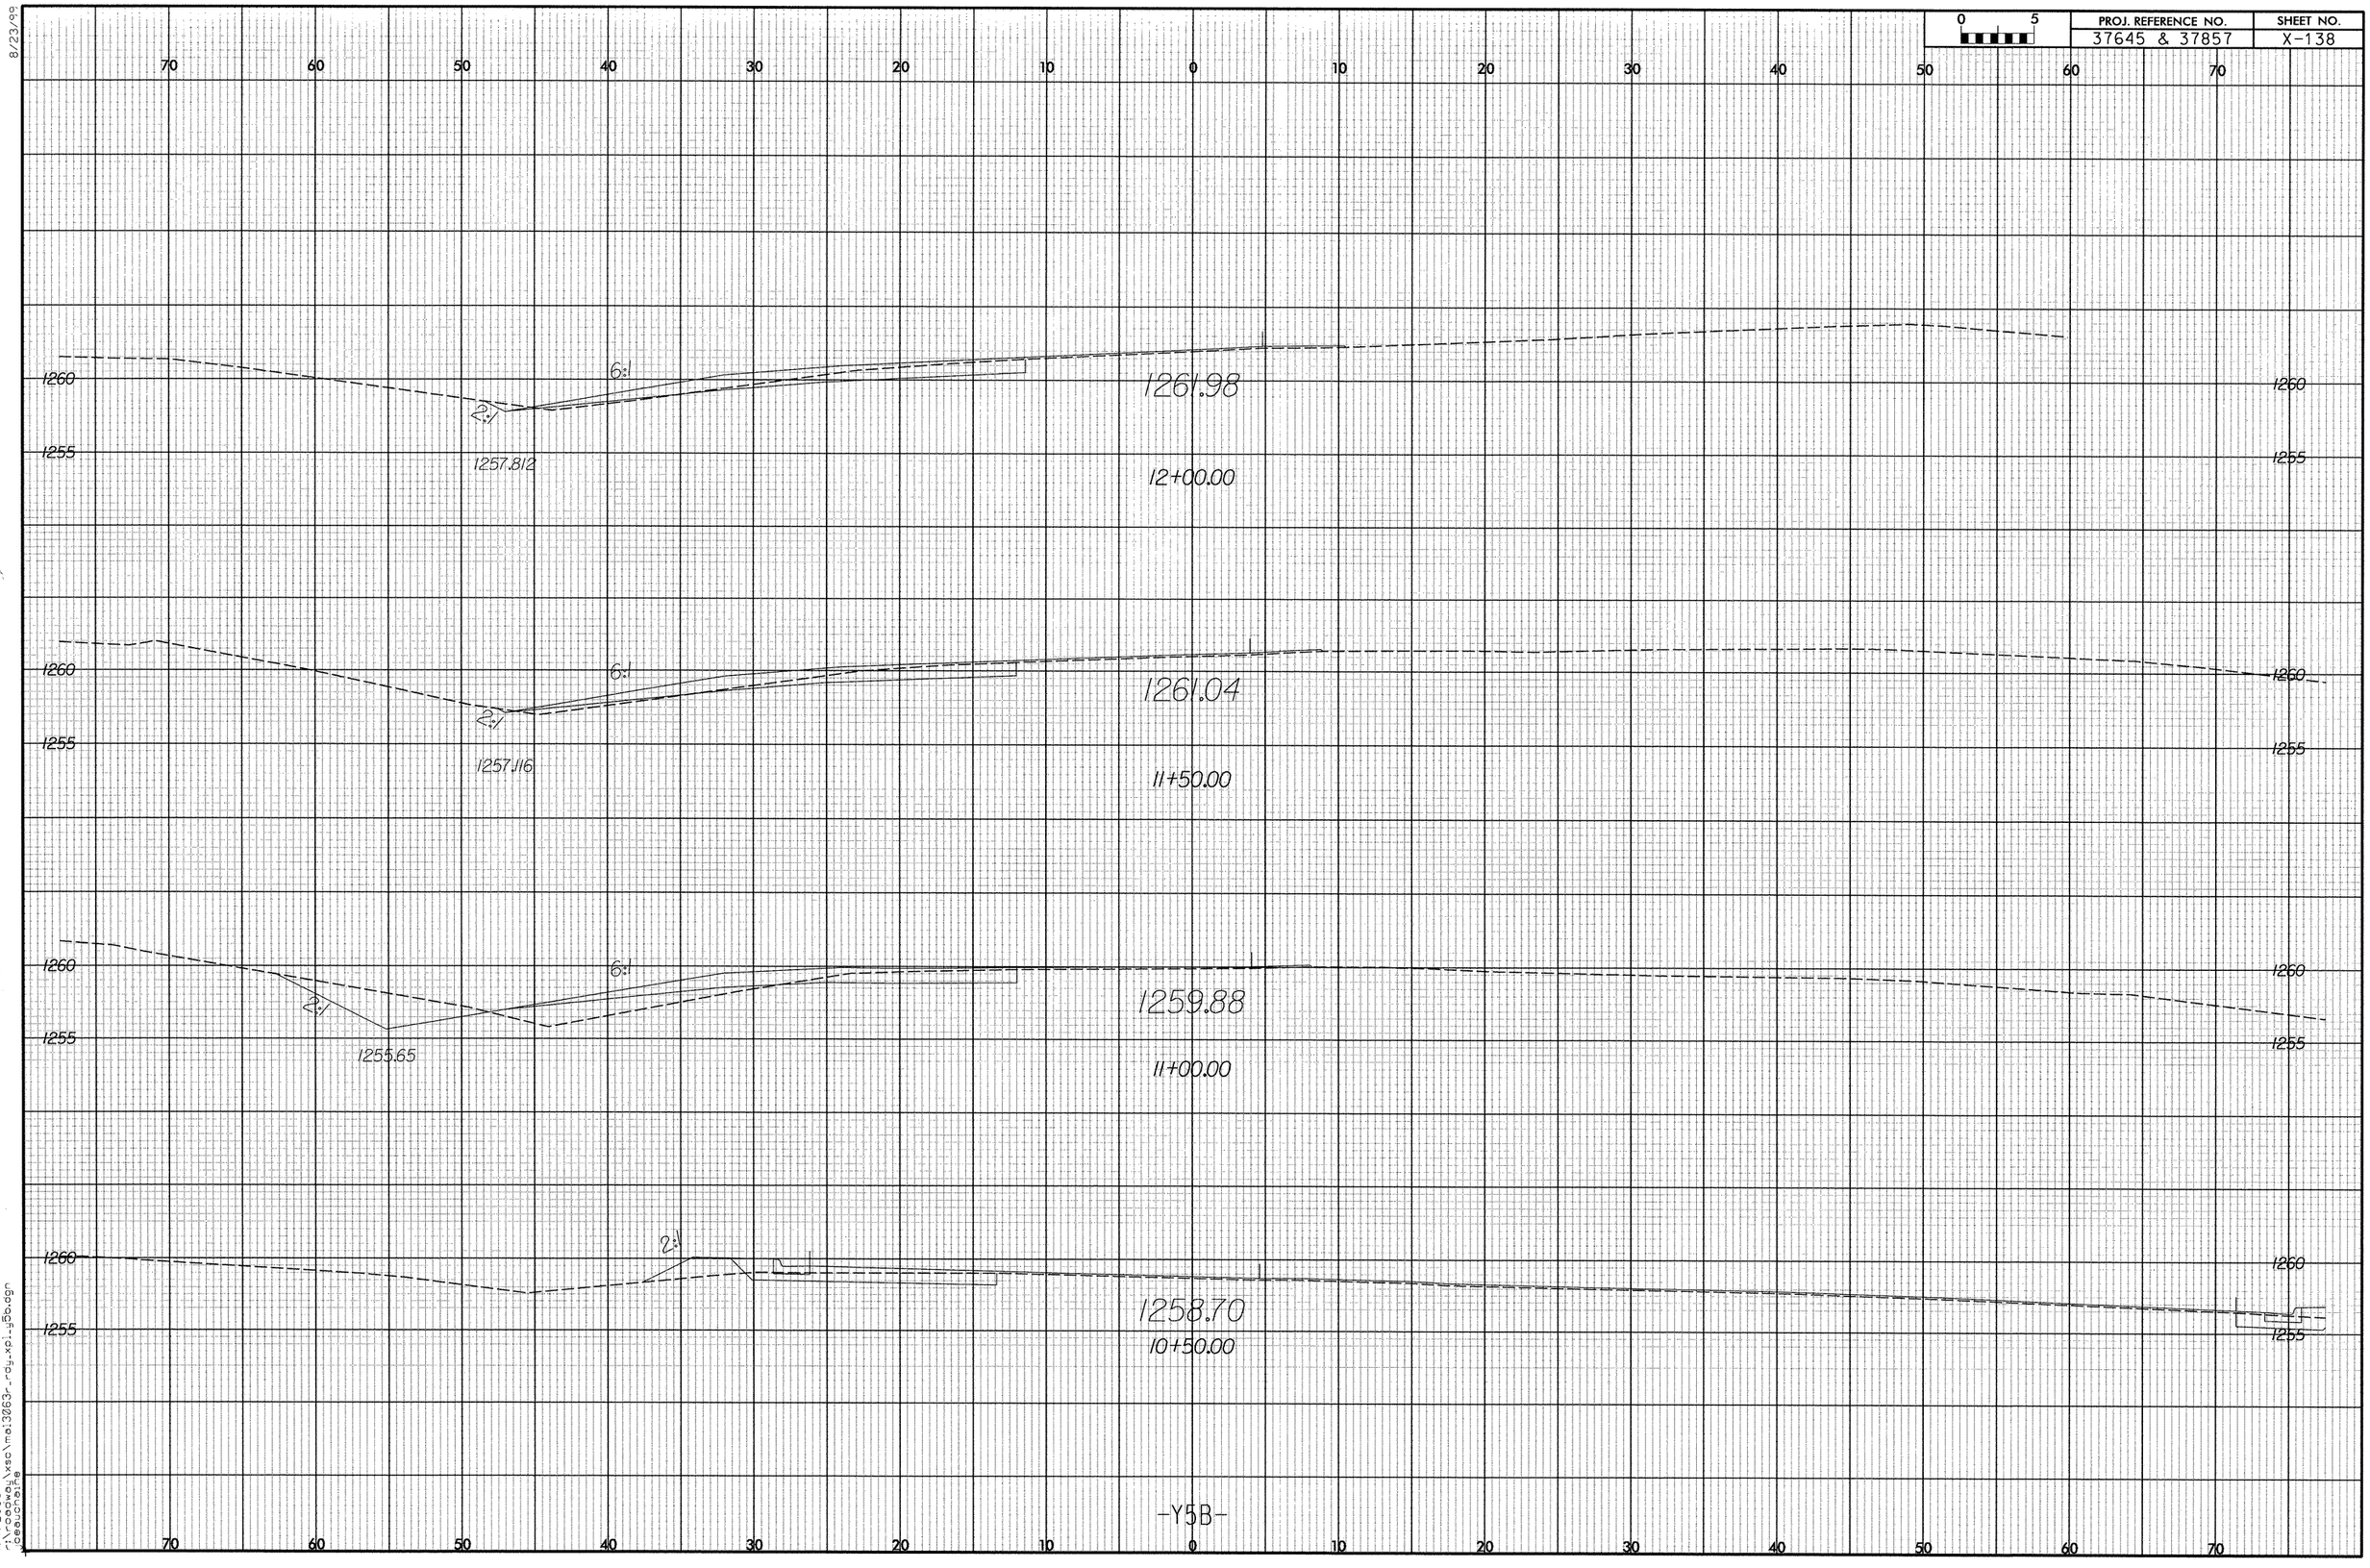

PROJ. REFERENCE NO.
37645 & 37857
SHEET NO.
X-138
0 5
70 60 50 40 30 20 10 0 10 20 30 40 50 60 70
1260
1255
6:1
2:1
1257.812
1261.98
12+00.00
1257.116
1261.04
11+50.00
1255.65
1259.88
11+00.00
1258.70
10+50.00
-Y5B-

8/23/99

0 5	PROJ. REFERENCE NO.	SHEET NO.
	37645 & 37857	X-139

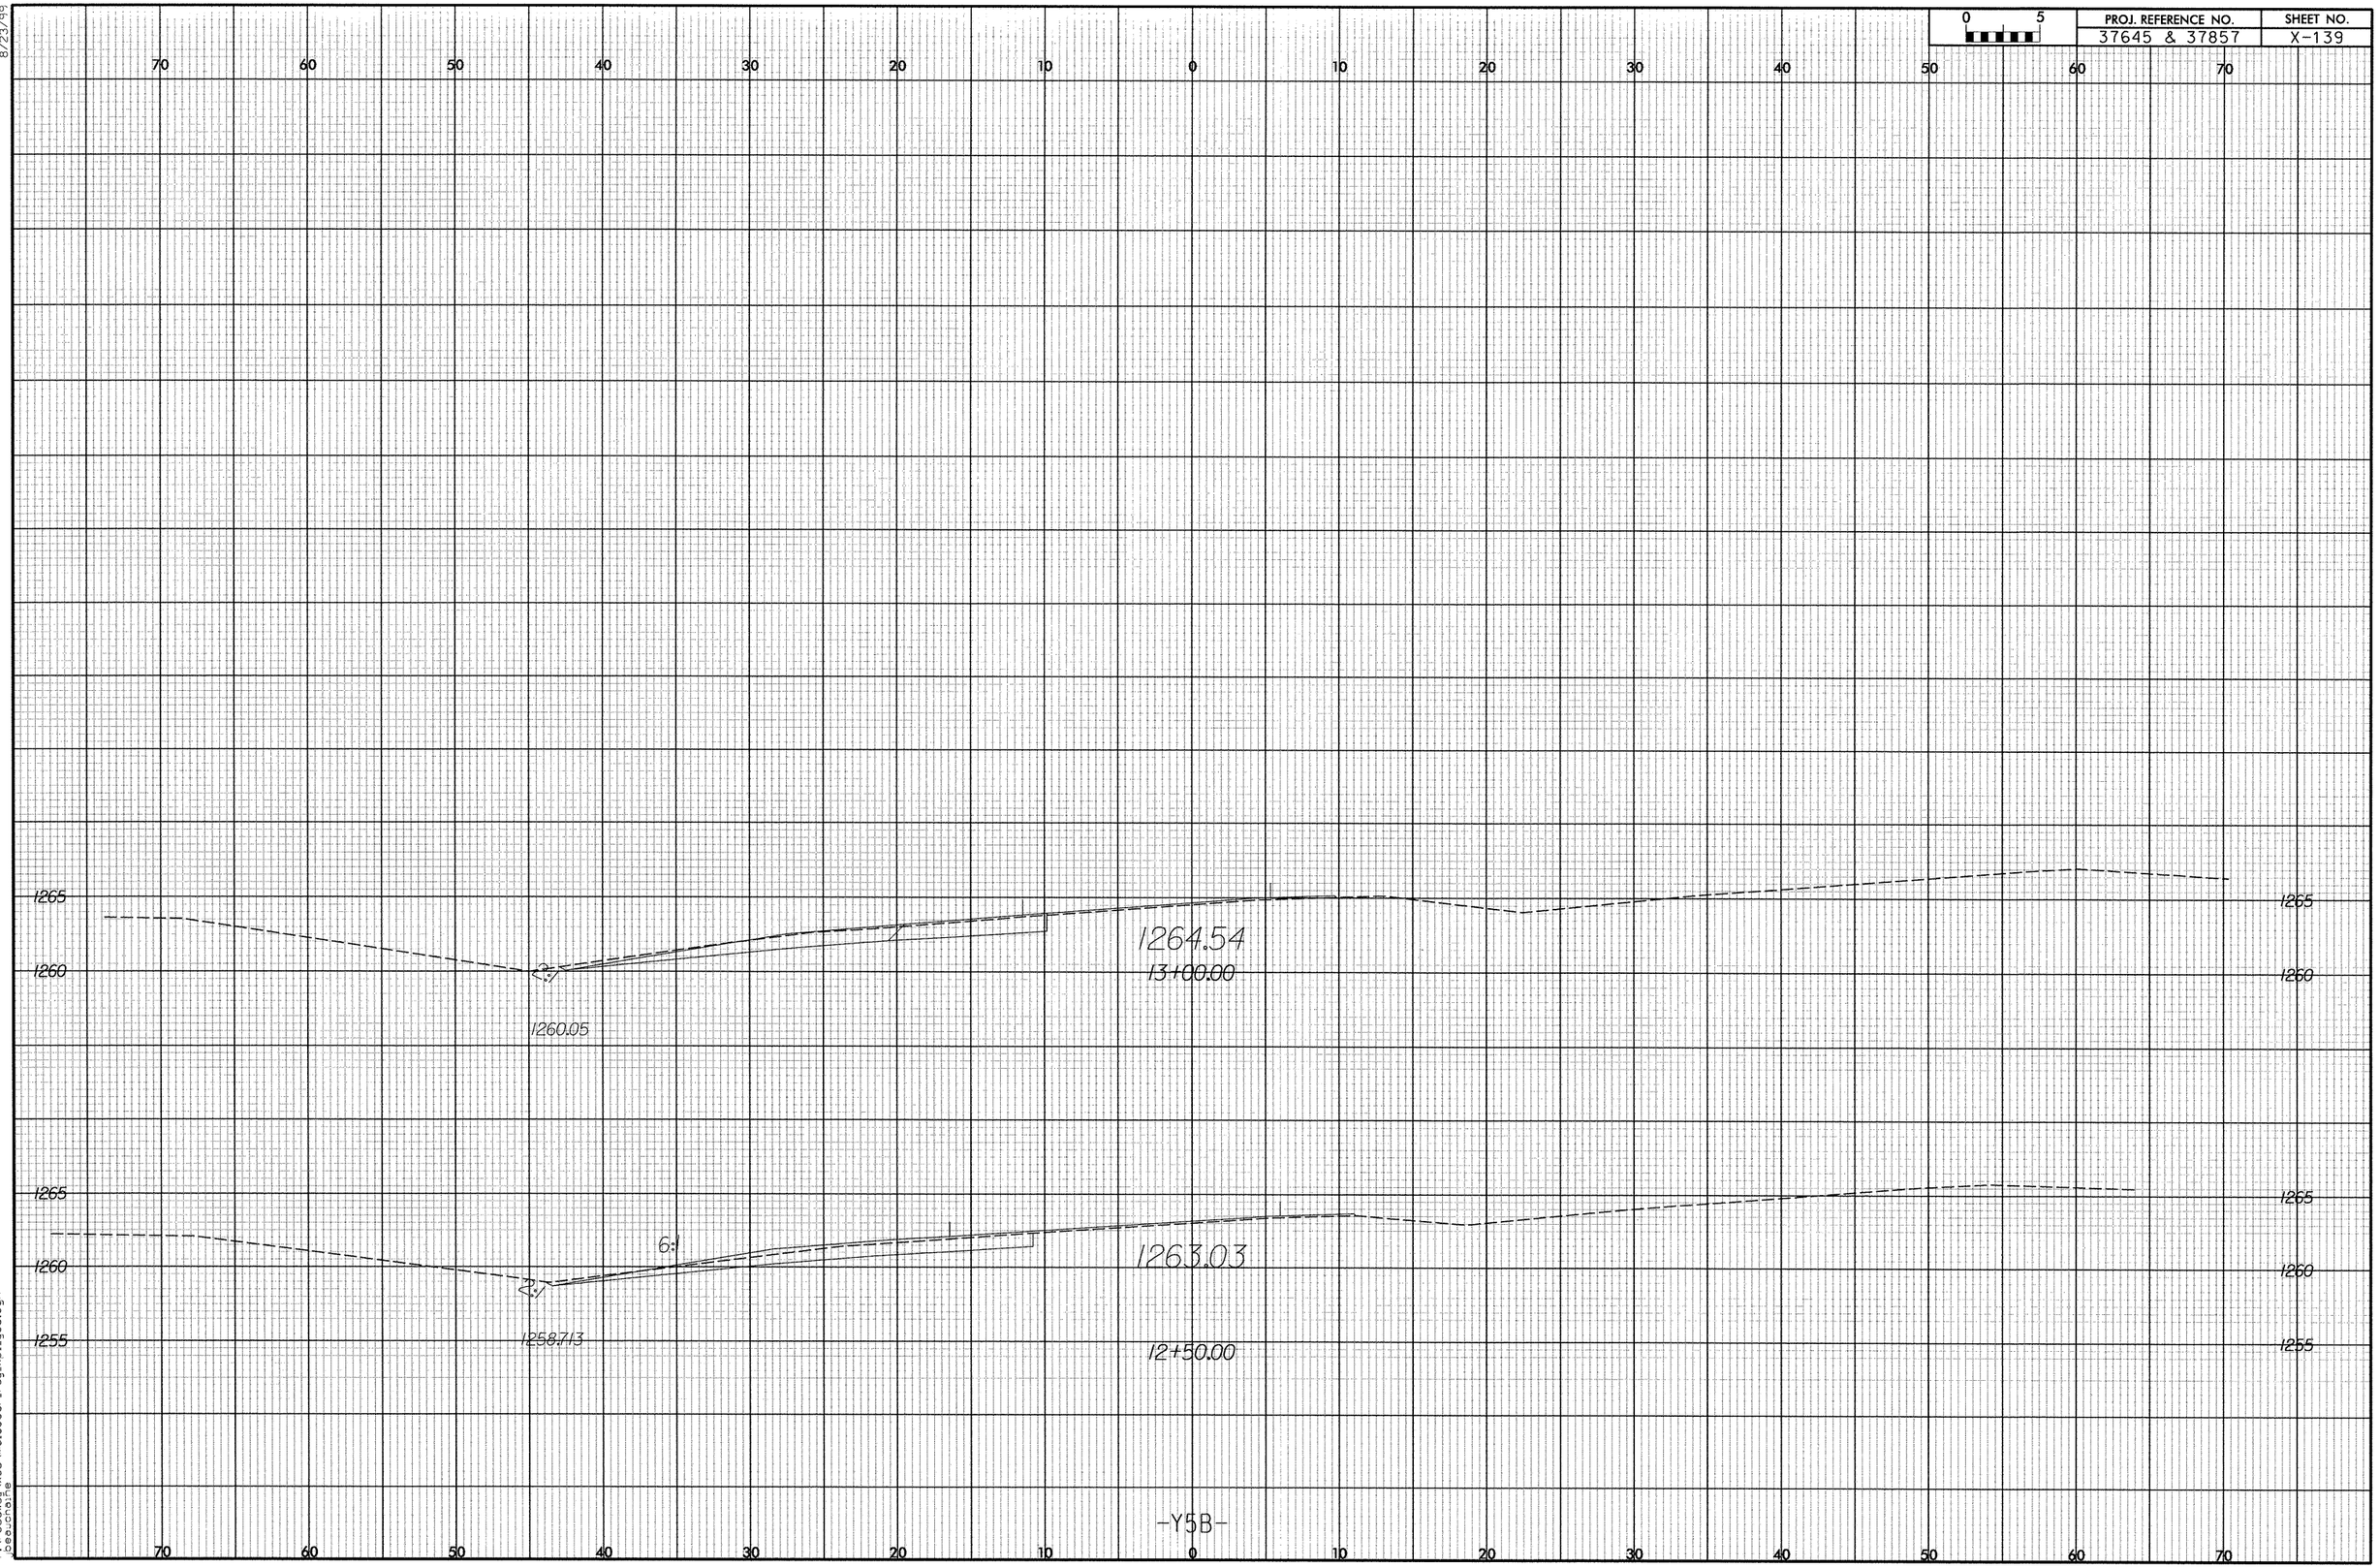

11/7/2006
c:\roadway\xsl\mai3063r-rdy-xpl-y5b.dgn
beauchaine

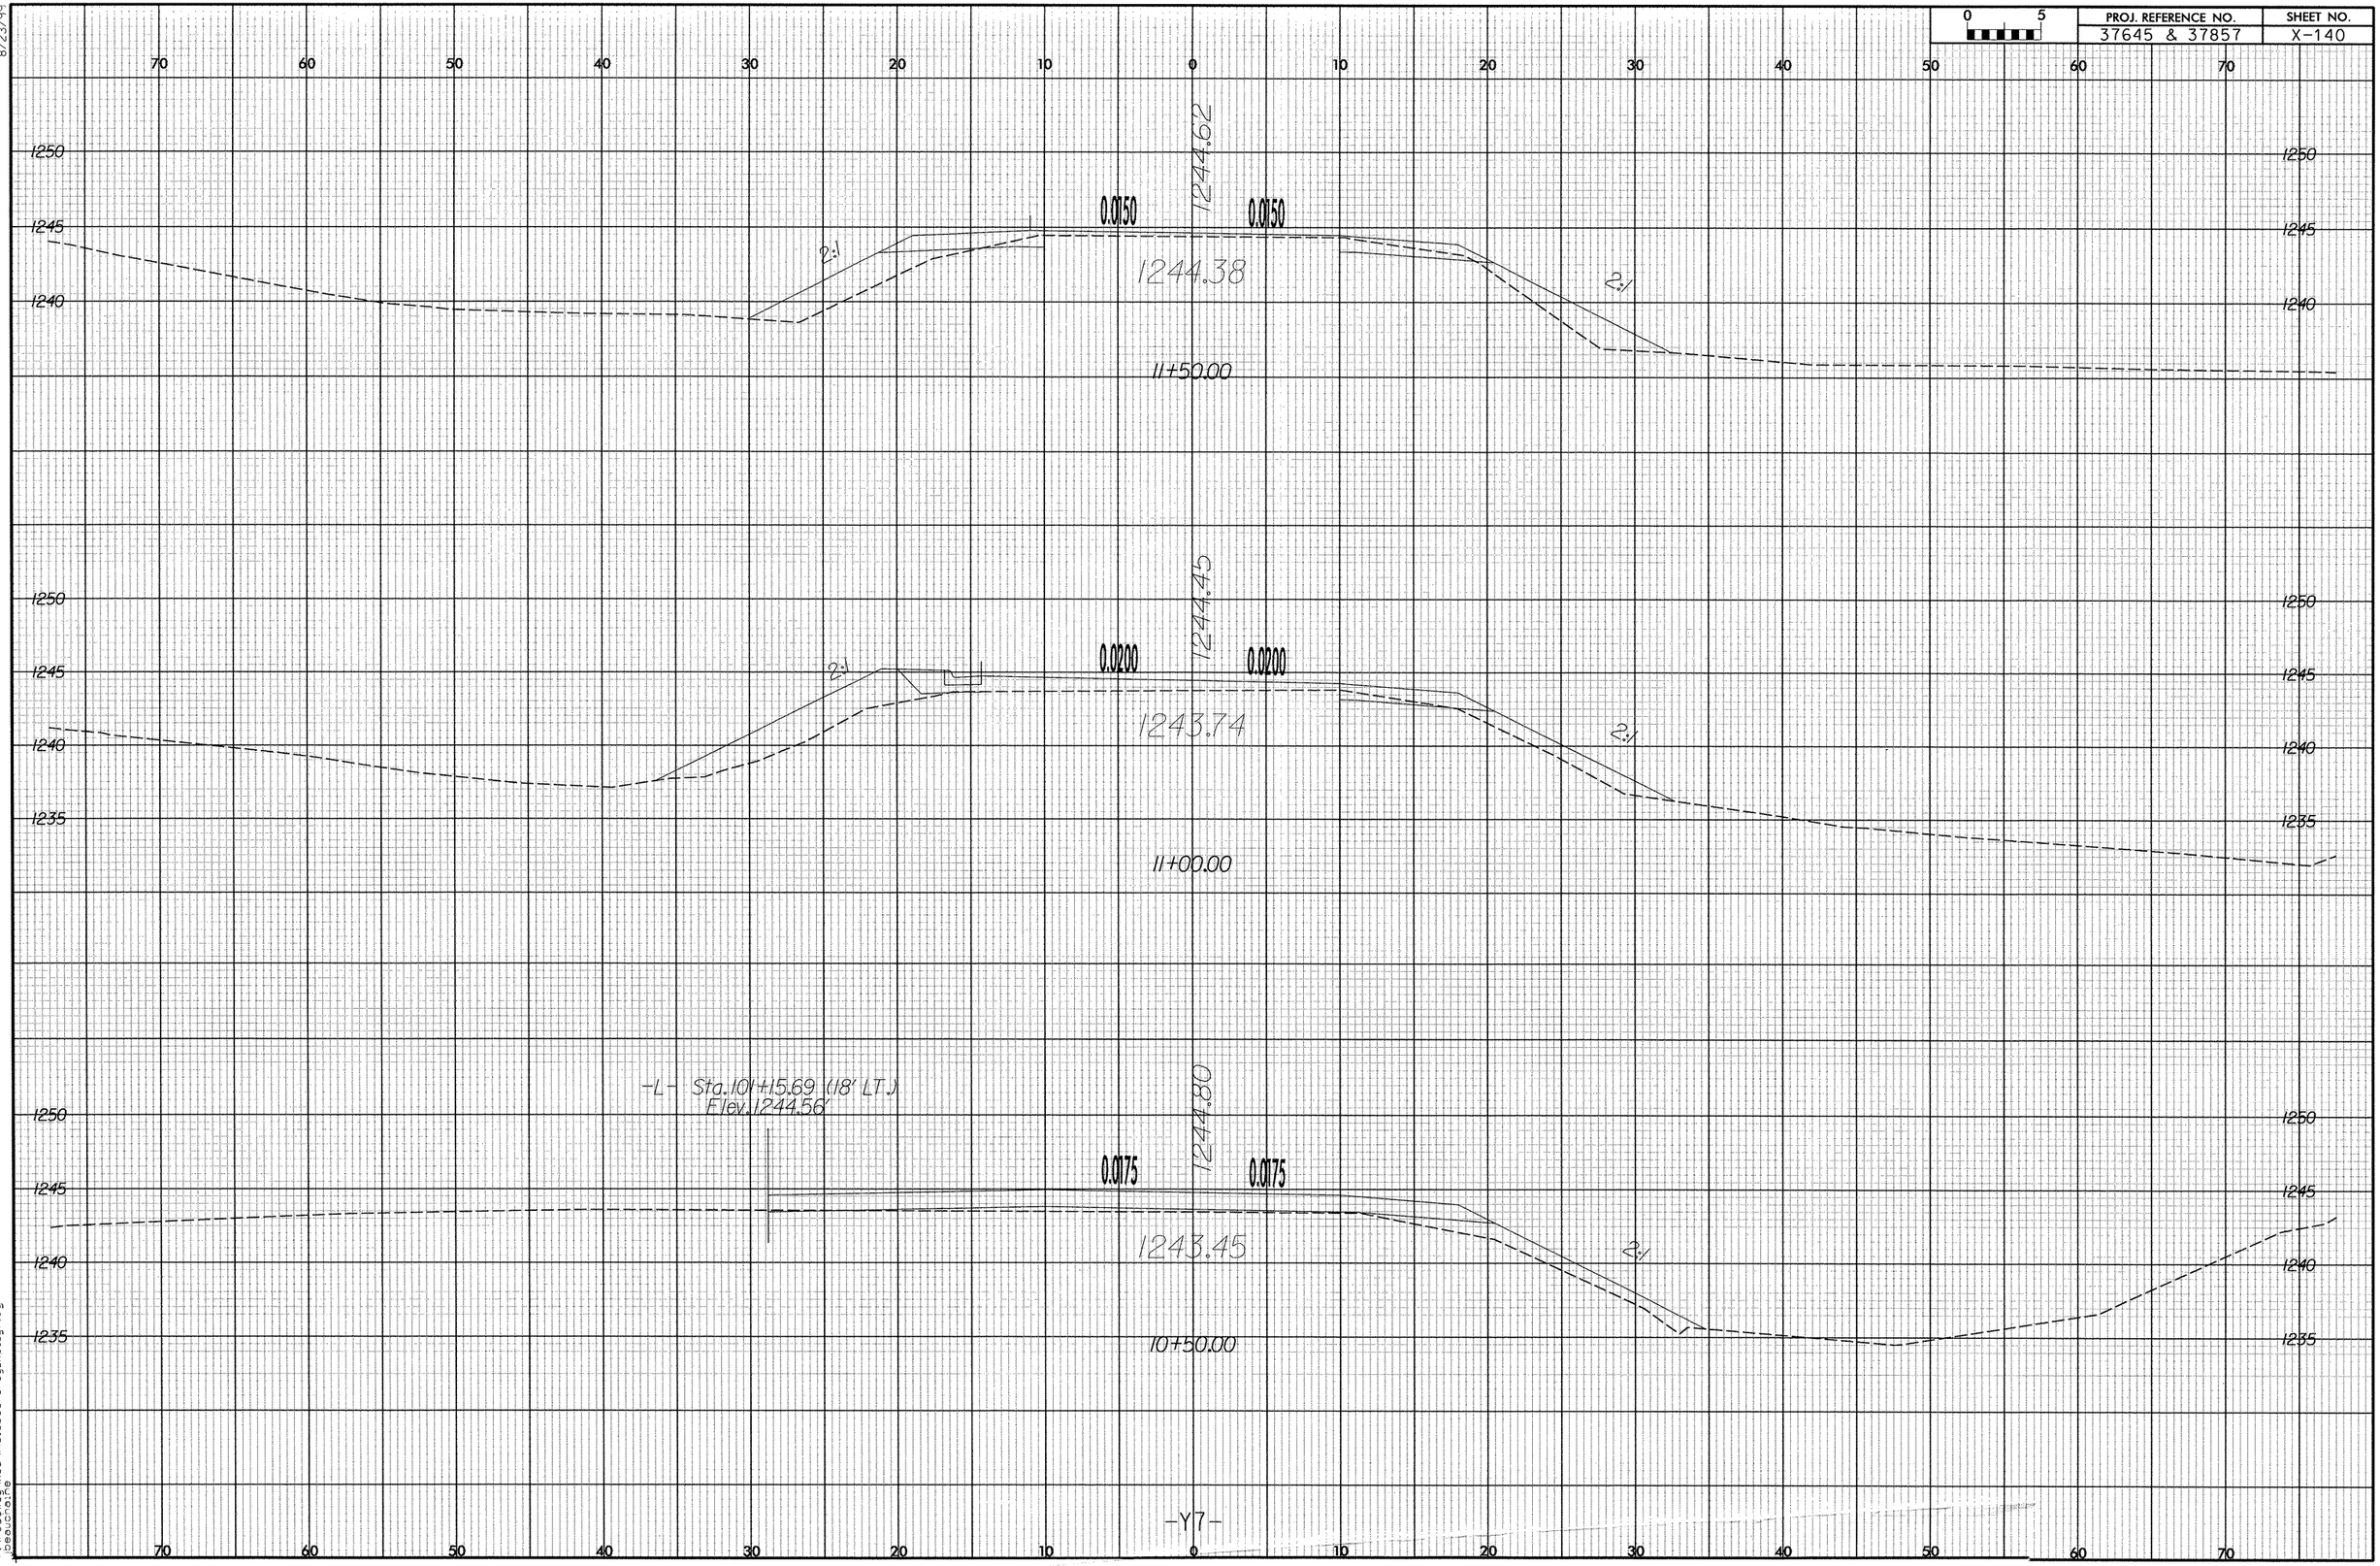

PROJ. REFERENCE NO.
37645 & 37857
SHEET NO.
X-140
0 5
1244.62
0.0150
0.0150
1244.38
2:1
2:1
11+50.00
1244.45
0.0200
0.0200
1243.74
2:1
2:1
11+00.00
-L- Sta.101+15.69 (18' LT.)
Elev.1244.56'
1244.80
0.0175
0.0175
1243.45
2:1
10+50.00
-Y7-

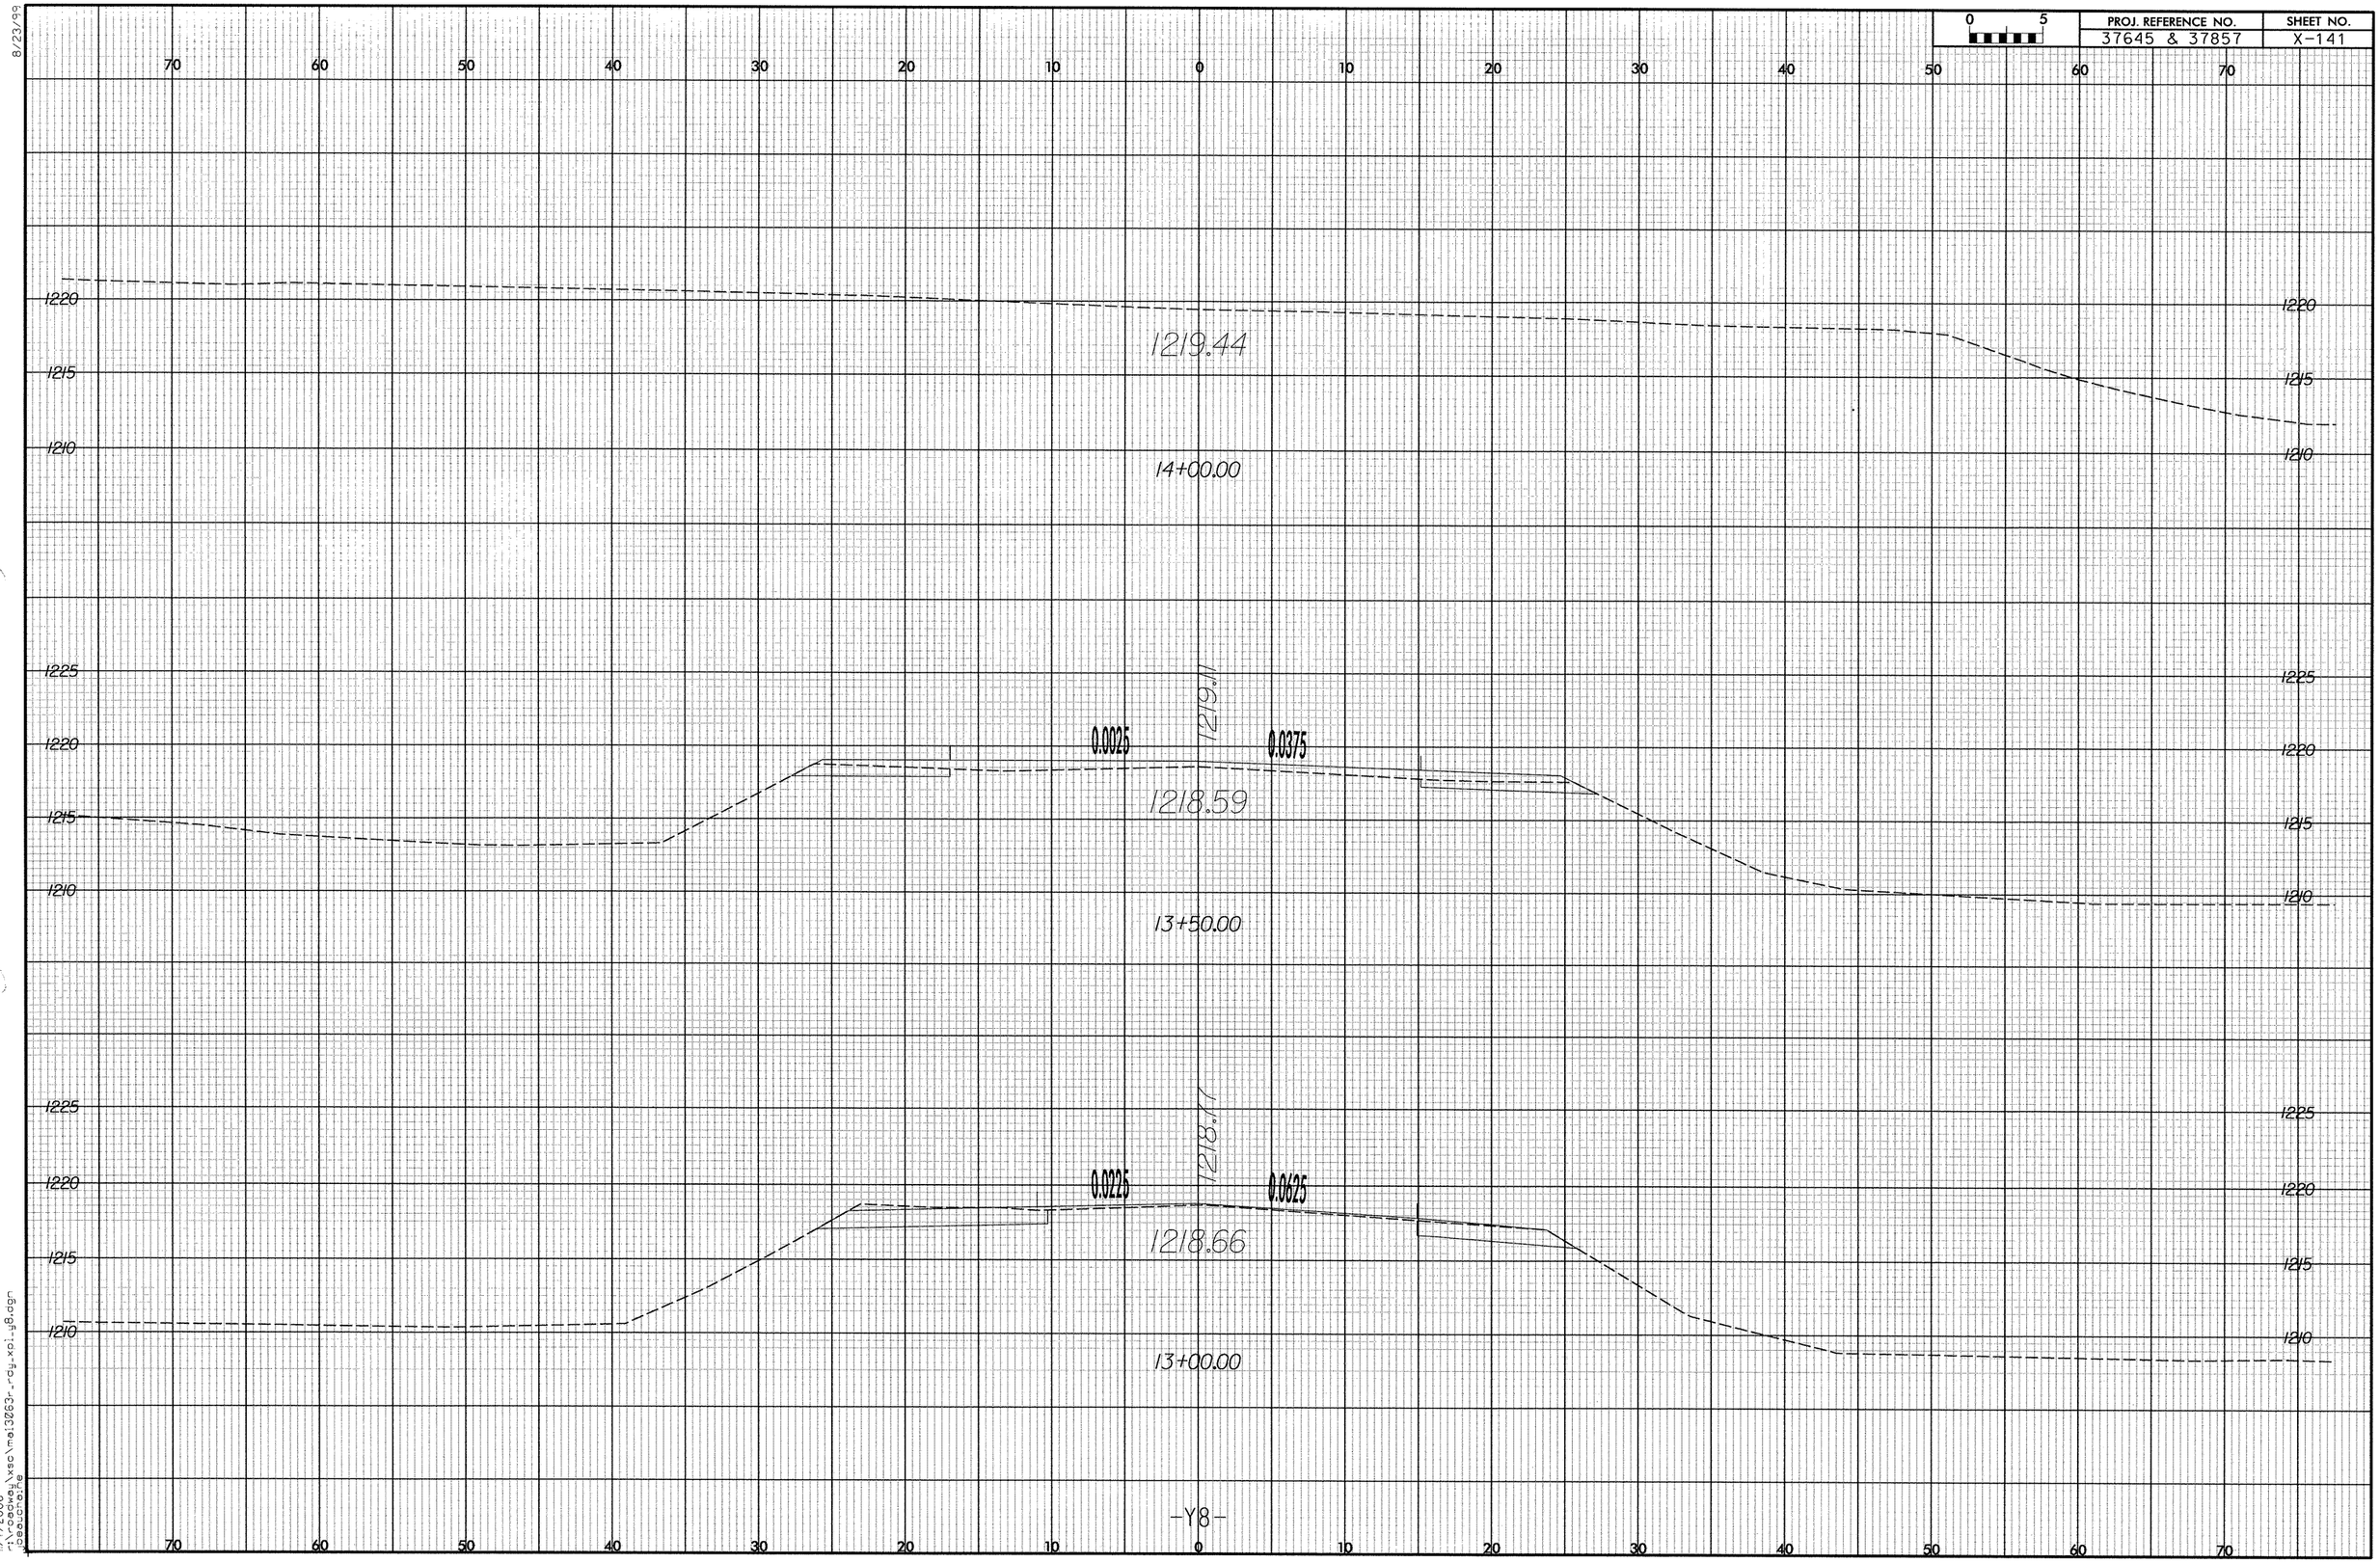

PROJ. REFERENCE NO.
37645 & 37857
SHEET NO.
X-141
0 5
1219.44
14+00.00
1219.11
0.0025
0.0375
1218.59
13+50.00
1218.77
0.0225
0.0625
1218.66
13+00.00
-Y8-

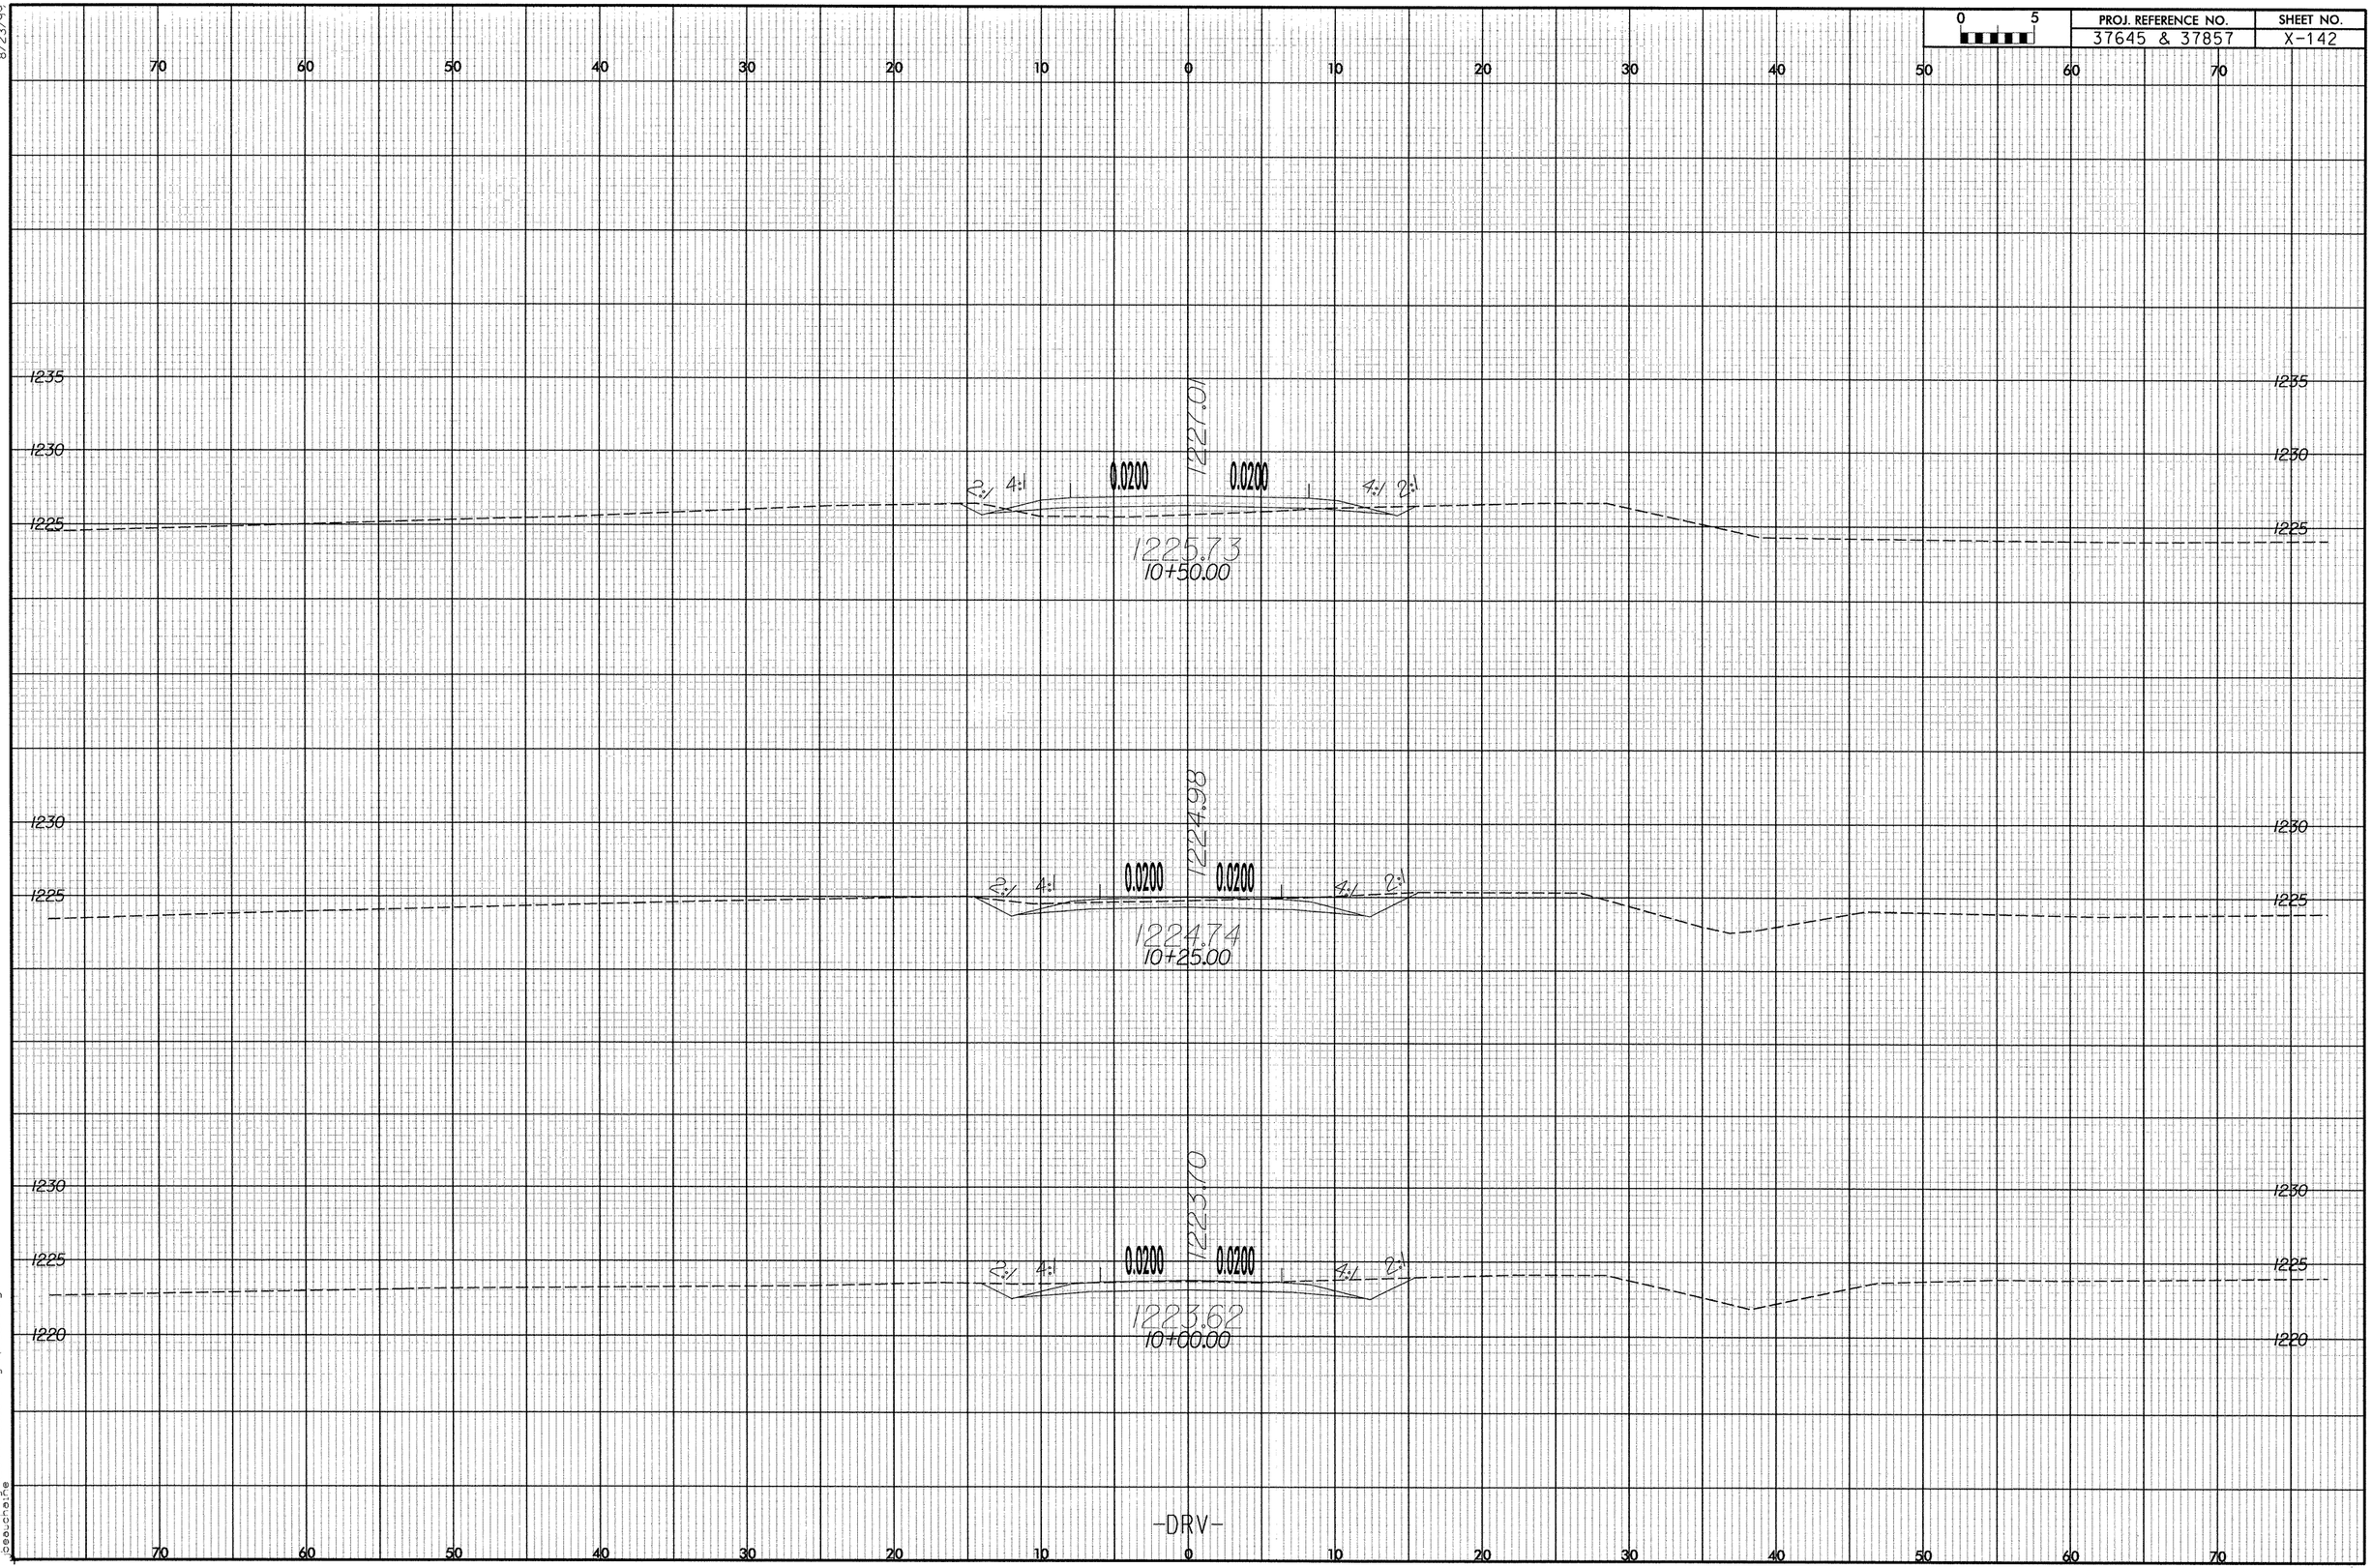

8/23/99

11/7/2006
r:\roadway\xsc\mai3063r_rdy_xpl_drv.dgn
jbeauchaine

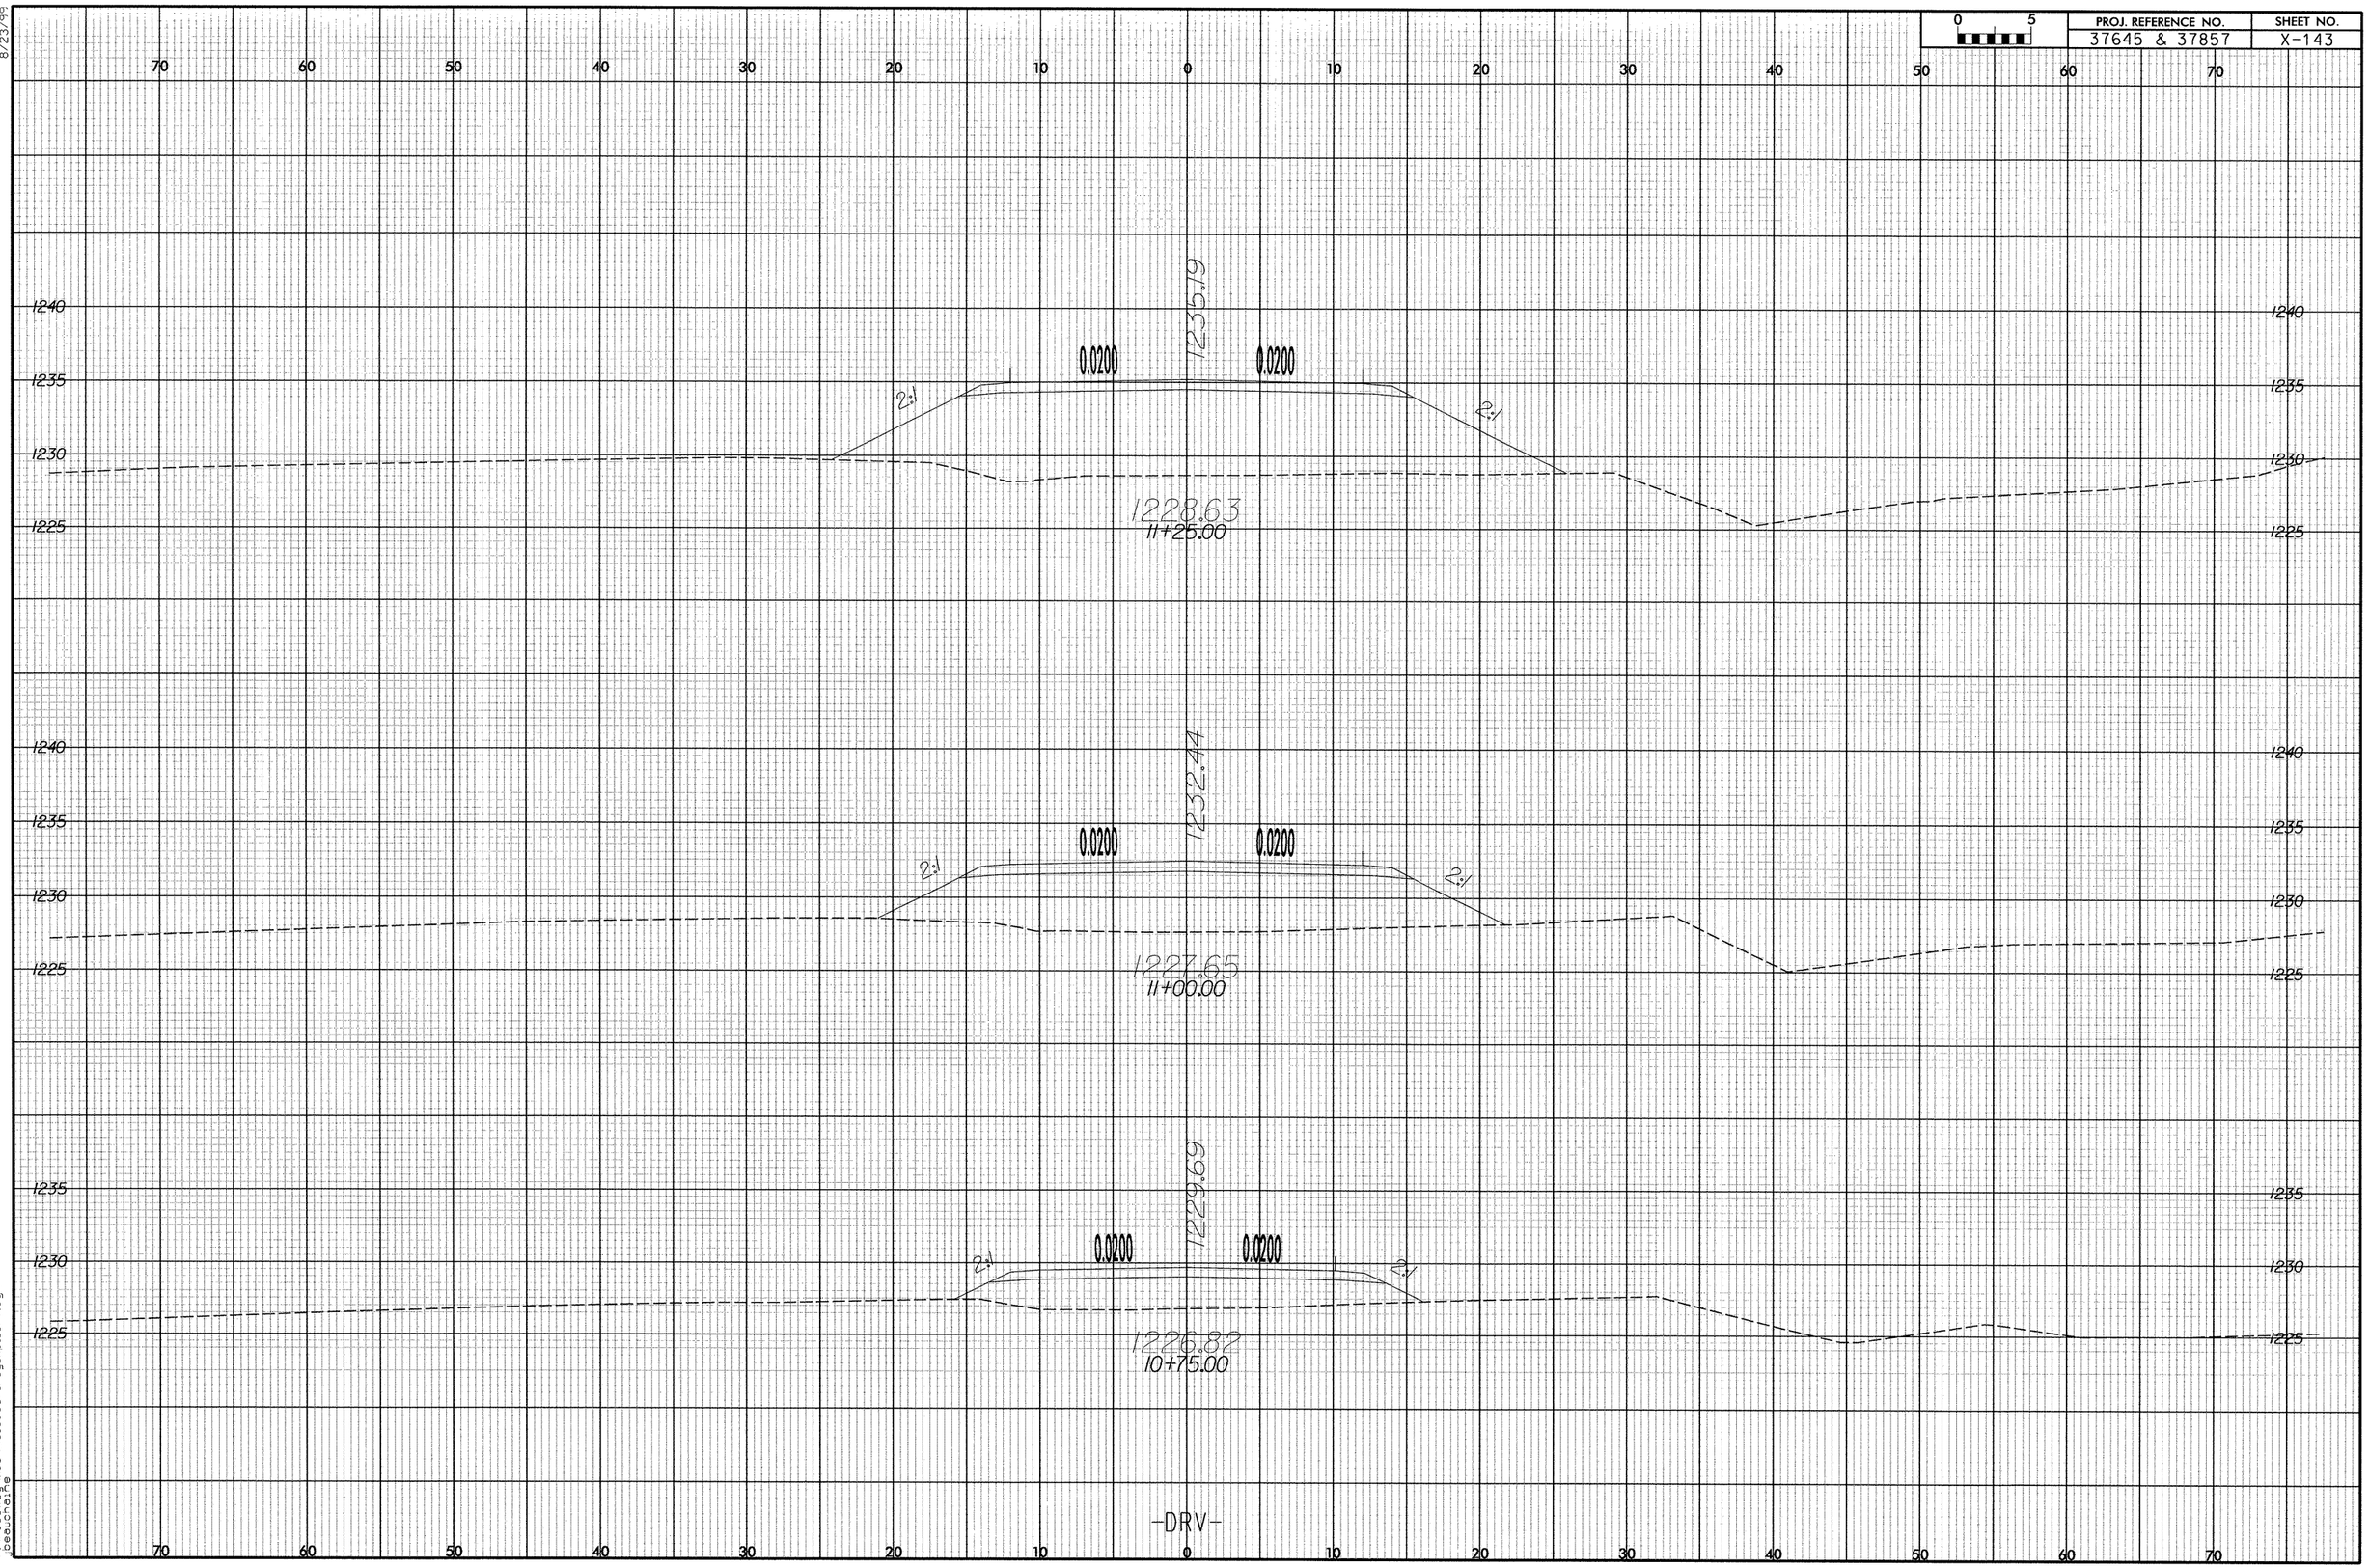

PROJ. REFERENCE NO.
37645 & 37857
SHEET NO.
X-143
0 5
1235.19
0.0200
0.0200
2:1
2:1
1228.63
11+25.00
1232.44
0.0200
0.0200
2:1
2:1
1227.65
11+00.00
1229.69
0.0200
0.0200
2:1
2:1
1226.82
10+75.00
-DRV-

8/23/99

0 5	PROJ. REFERENCE NO.	SHEET NO.
	37645 & 37857	X-144

70 60 50 40 30 20 10 0 10 20 30 40 50 60 70

1245
1240
1235
1230

2:1

0.0200

1240.31

0.0200

2:1

1233.05
11+75.00

1245
1240
1235
1230

1237.92

0.0200

0.0200

2:1

2:1

1230.25
11+50.00

-DRV-

11/7/2006
r:\roadway\xs\mai3063r-rdy_xpl_drv.dgn
pbeauchaine

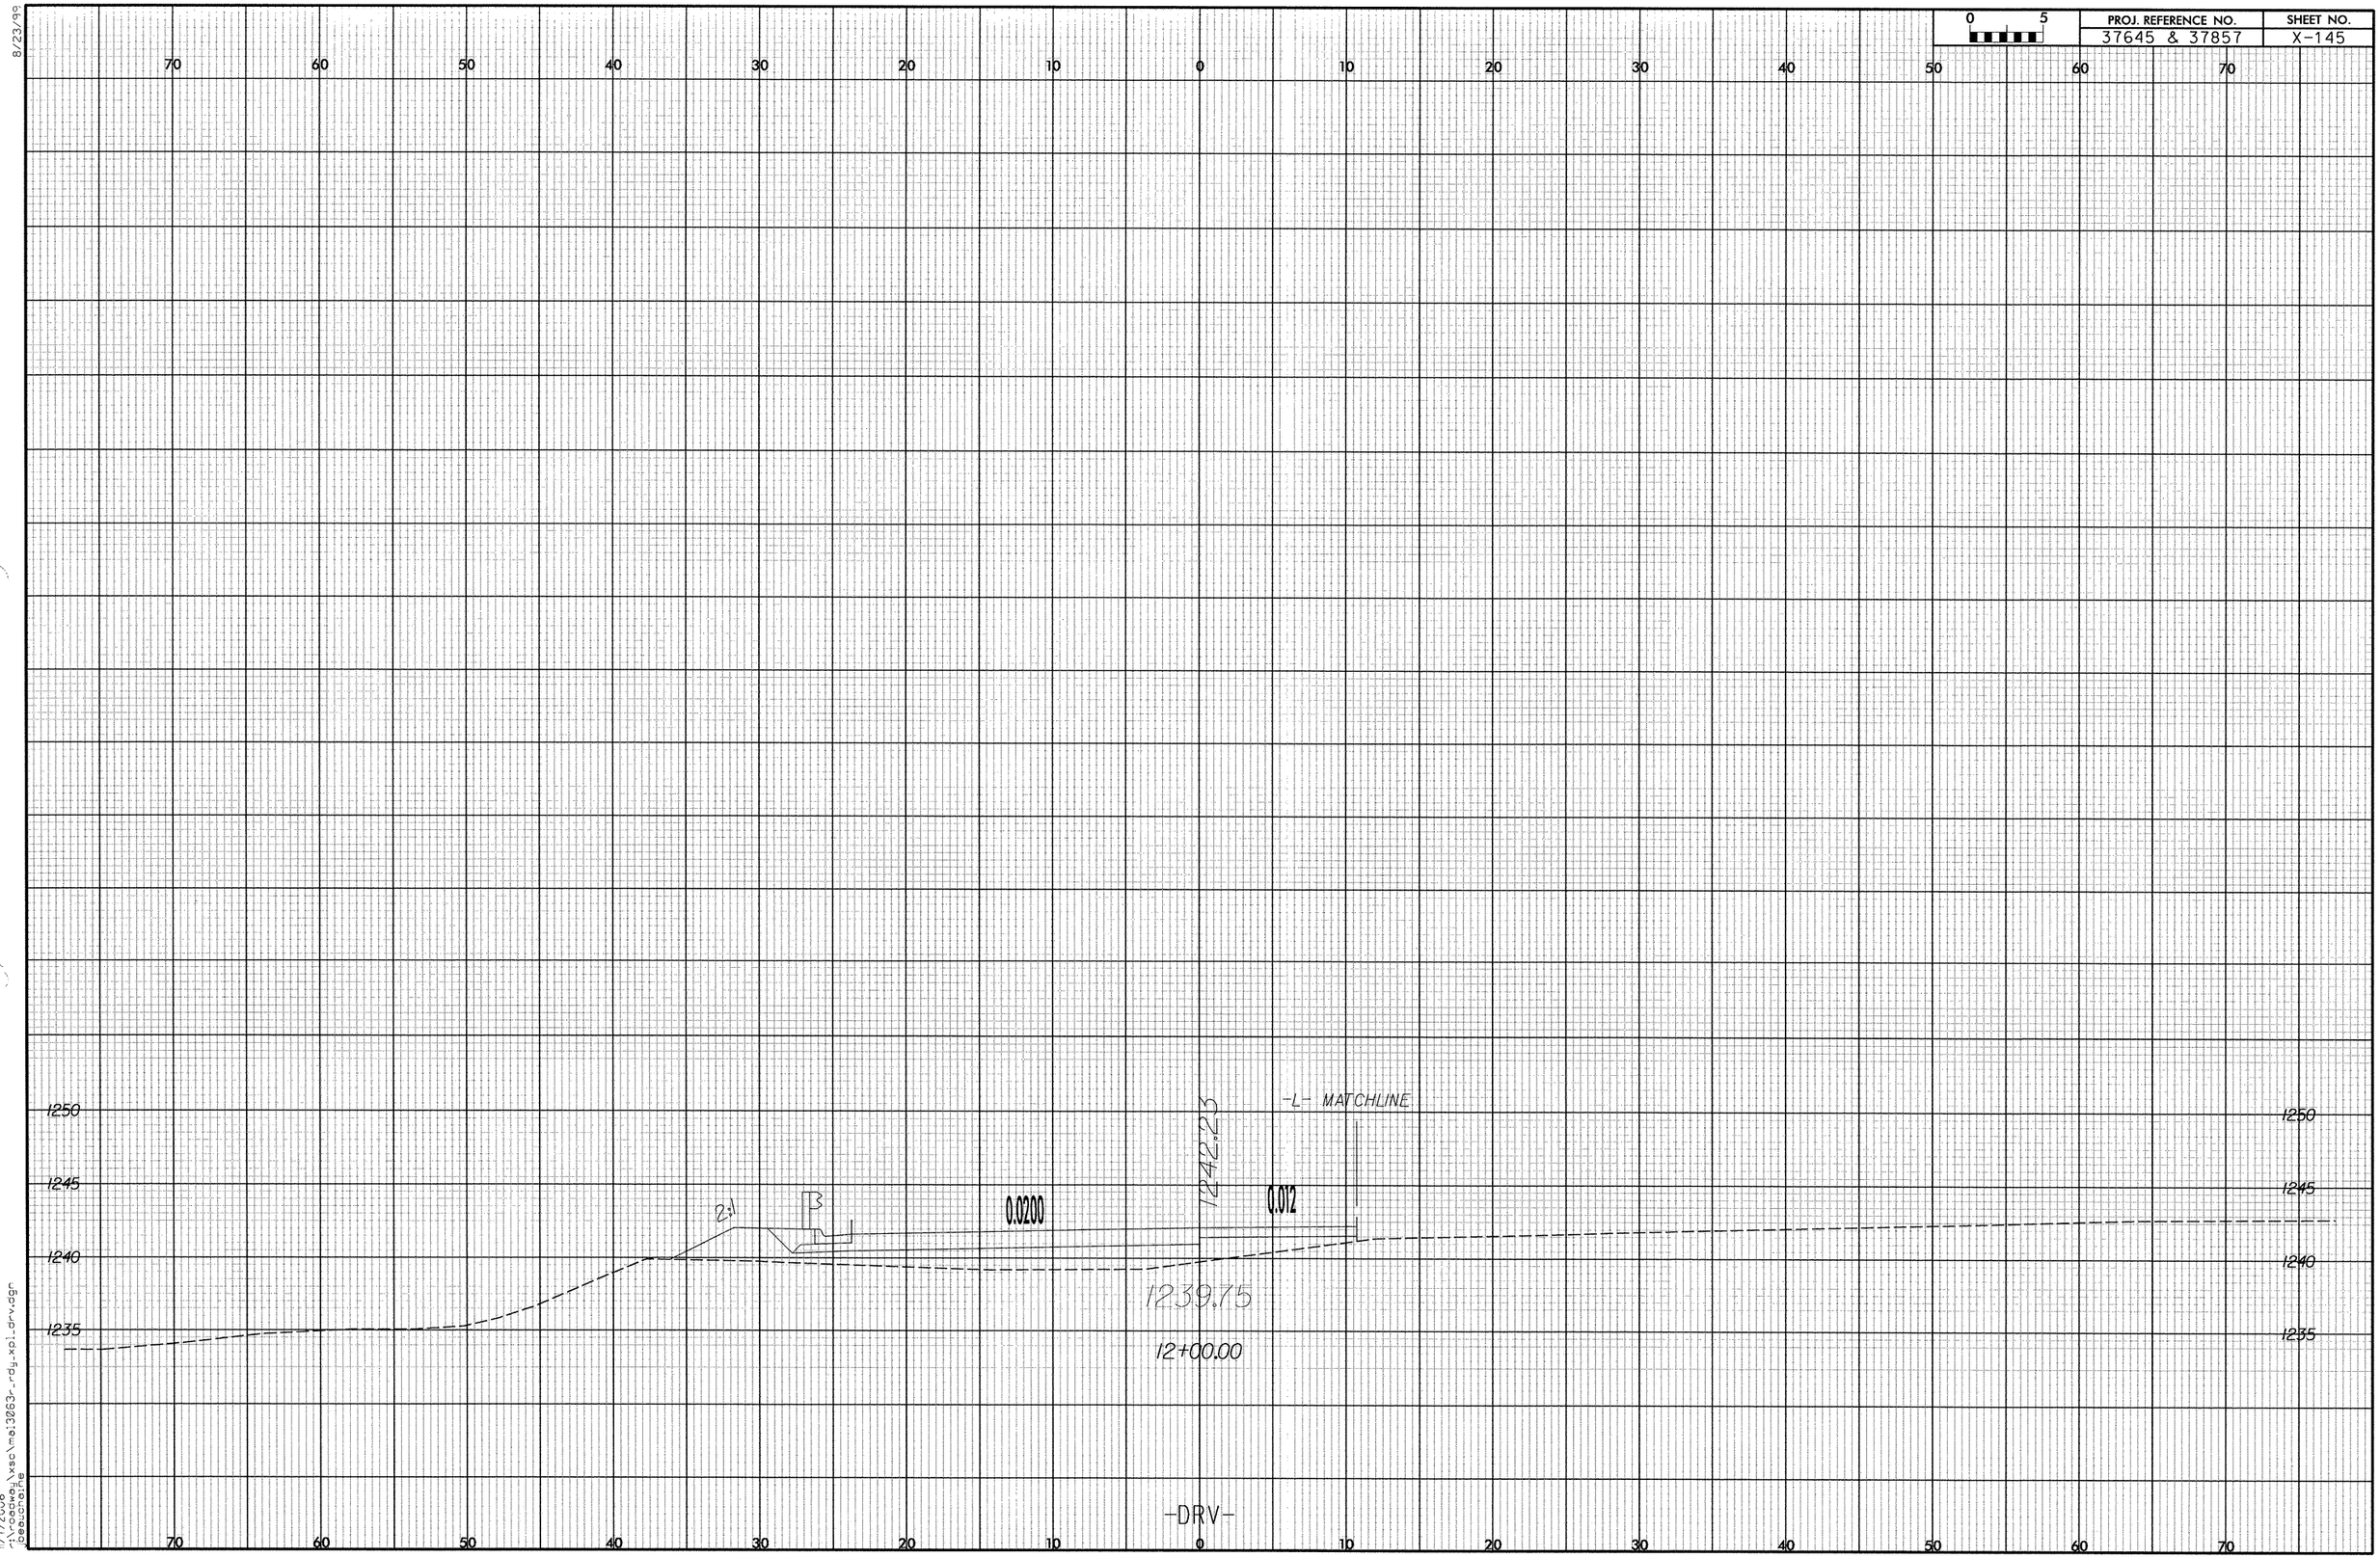

PROJ. REFERENCE NO.
37645 & 37857
SHEET NO.
X-145
0 5
70 60 50 40 30 20 10 0 10 20 30 40 50 60 70
1250
1245
1240
1235
-L- MATCHLINE
1242.23
2:1
0.0200
0.012
1239.75
12+00.00
-DRV-

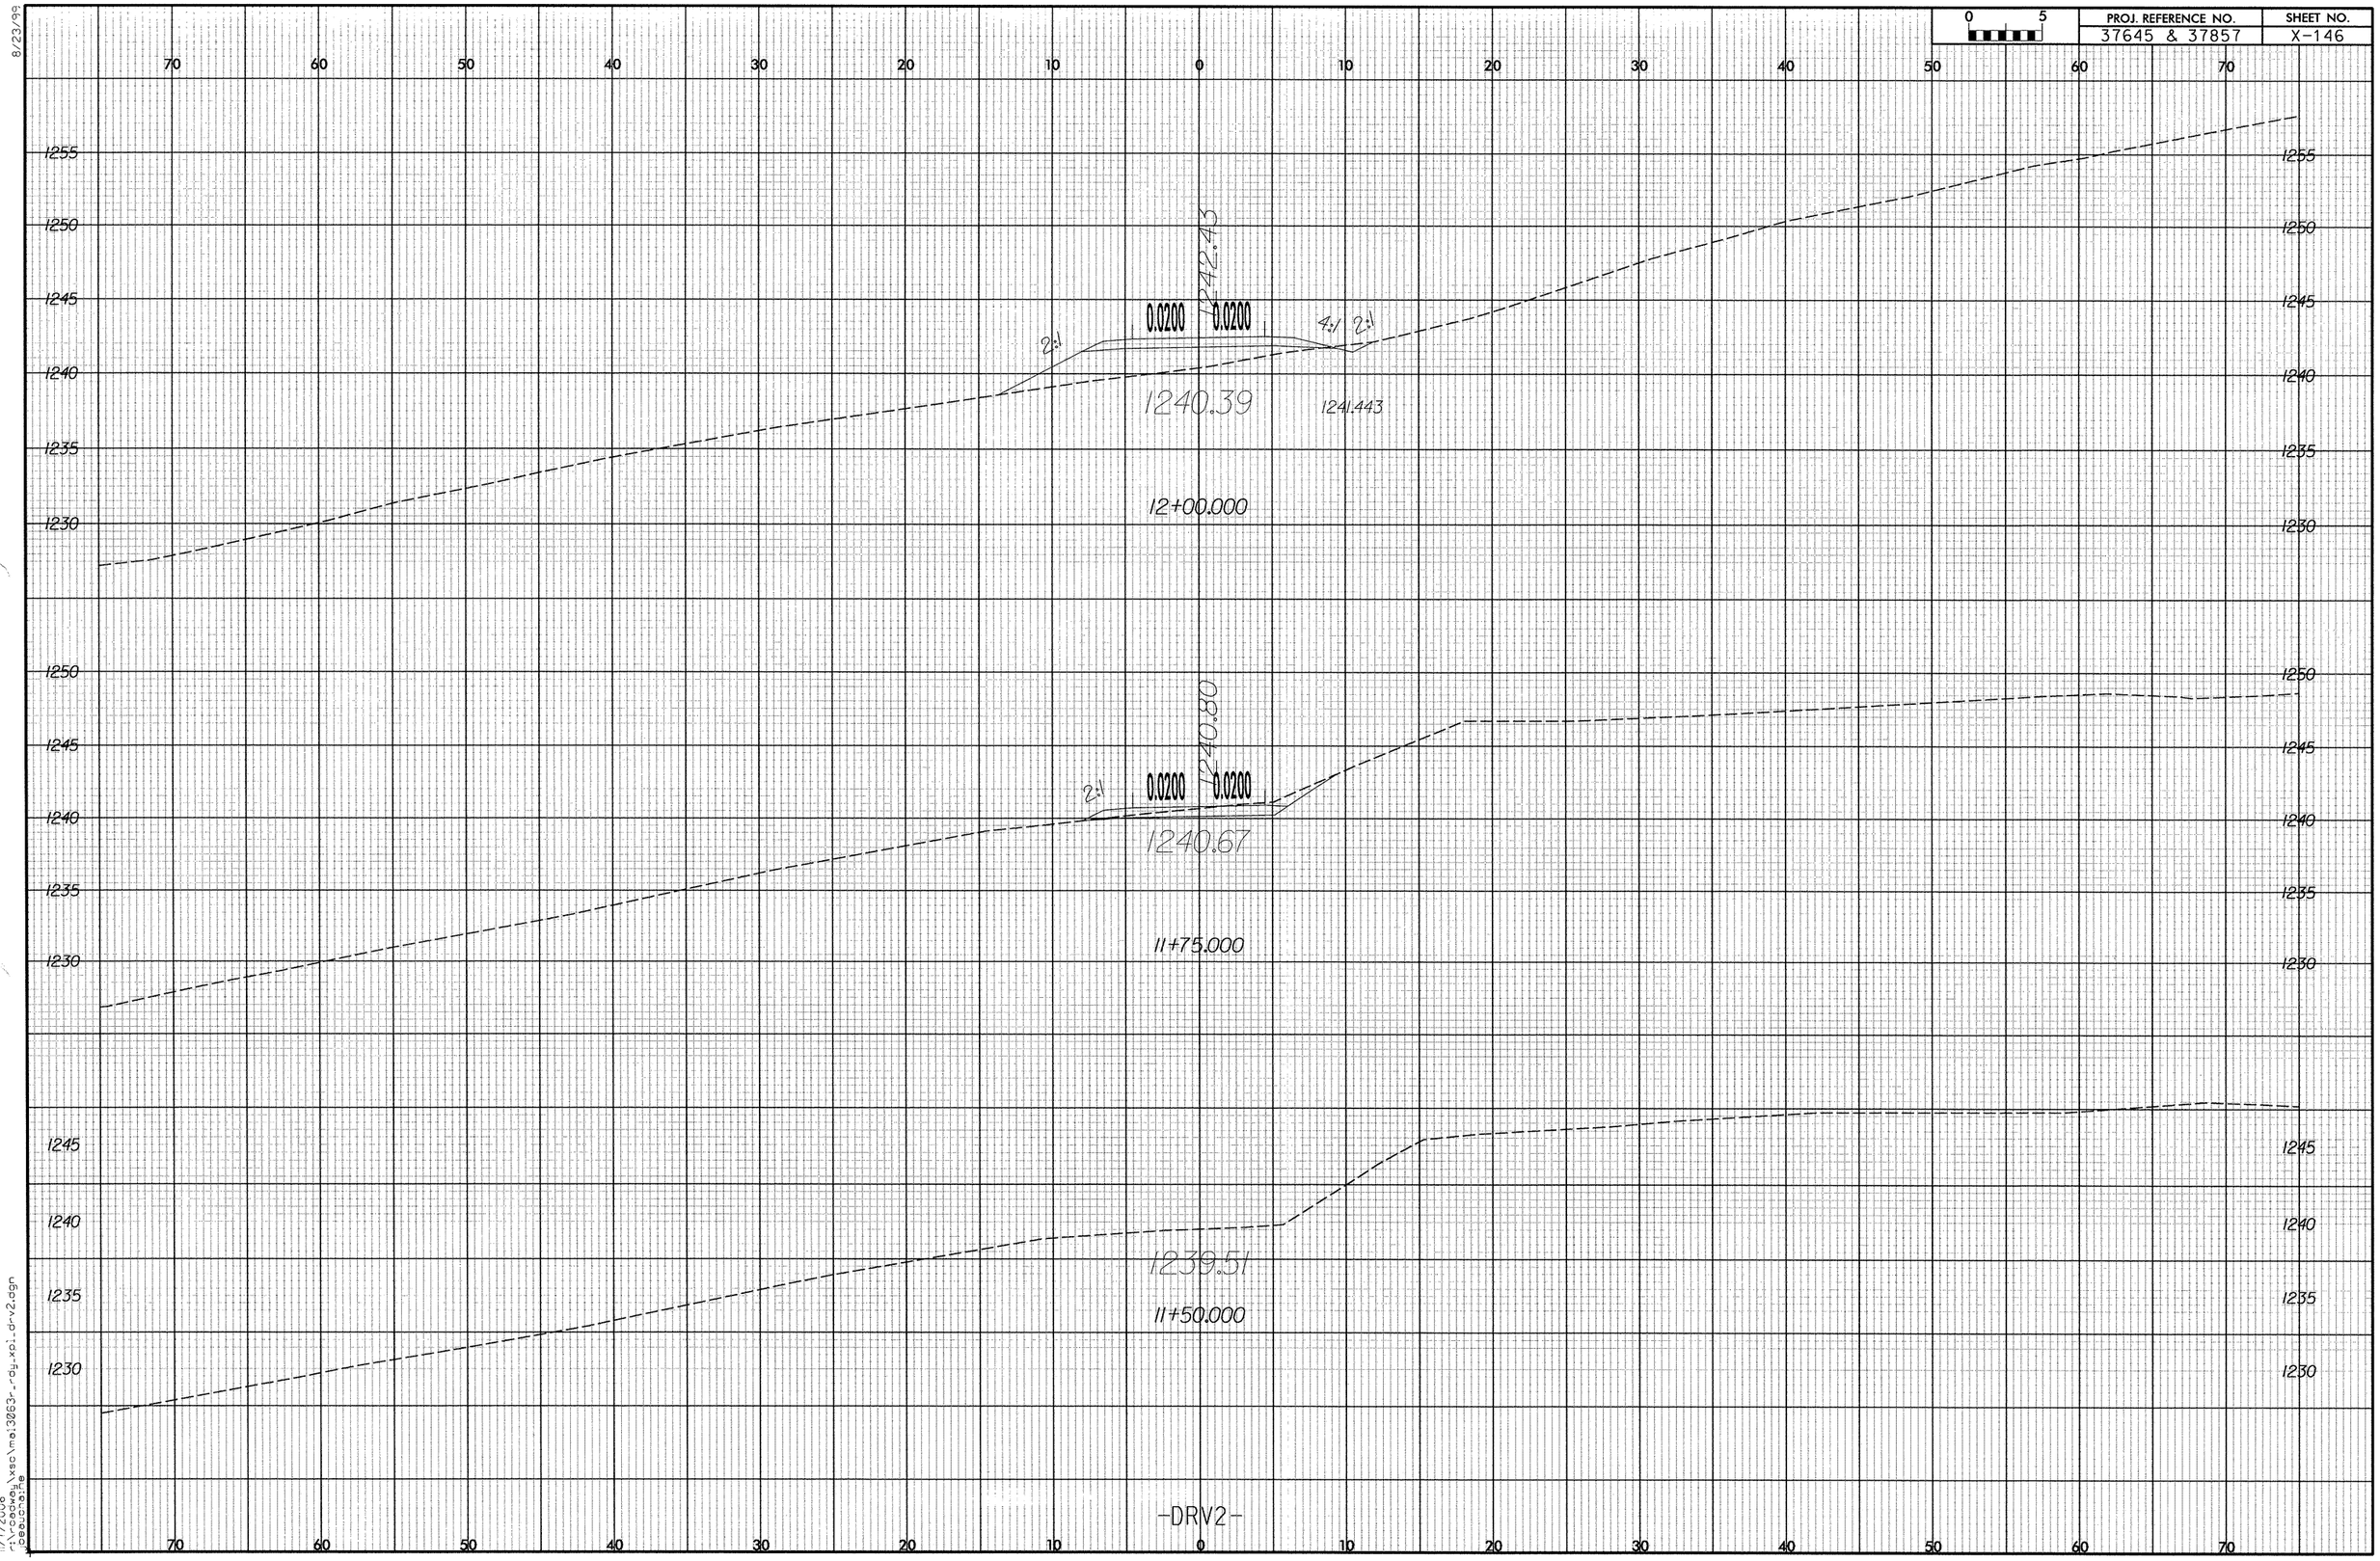

PROJ. REFERENCE NO.
37645 & 37857
SHEET NO.
X-146
0 5
1242.43
0.0200
0.0200
2:1
4:1
2:1
1240.39
1241.443
12+00.000
1240.80
0.0200
0.0200
2:1
1240.67
11+75.000
1239.51
11+50.000
-DRV2-

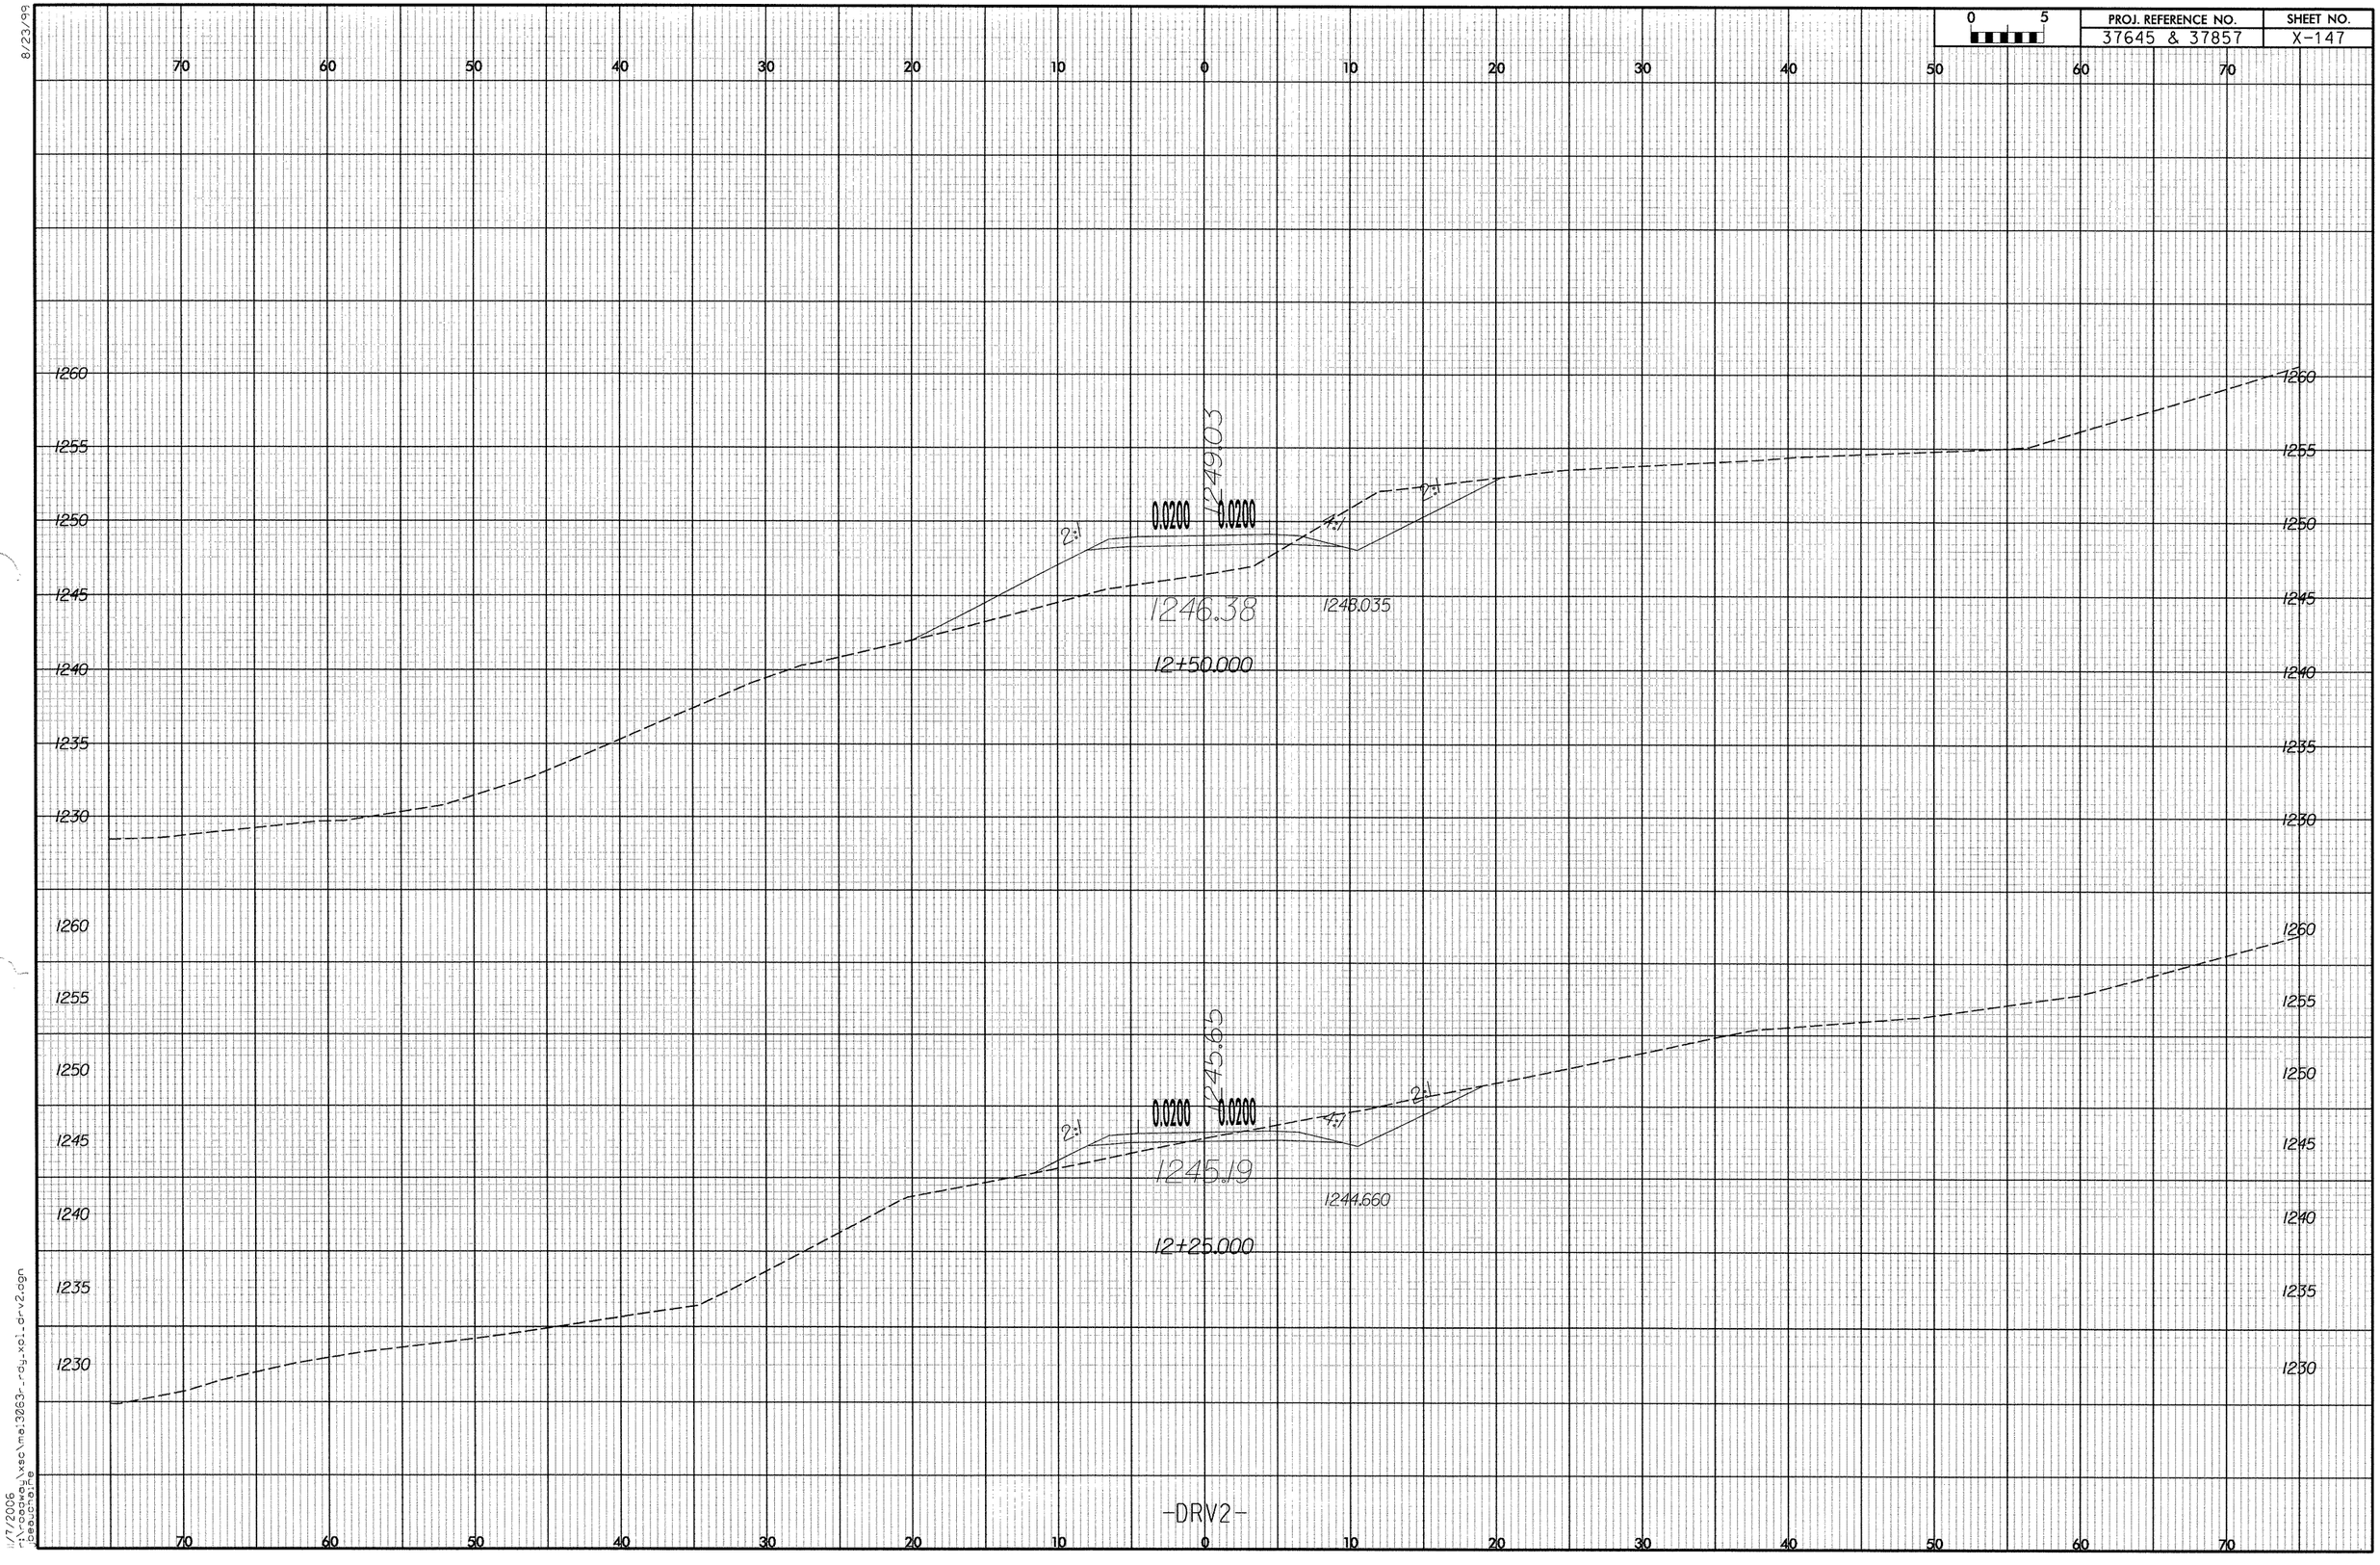

PROJ. REFERENCE NO.
37645 & 37857
SHEET NO.
X-147
0 5
70 60 50 40 30 20 10 0 10 20 30 40 50 60 70
1260 1255 1250 1245 1240 1235 1230
1249.03
0.0200 0.0200
2:1
4:1
2:1
1246.38
1248.035
12+50.000
1245.65
0.0200 0.0200
2:1
4:1
2:1
1245.19
1244.660
12+25.000
-DRV2-

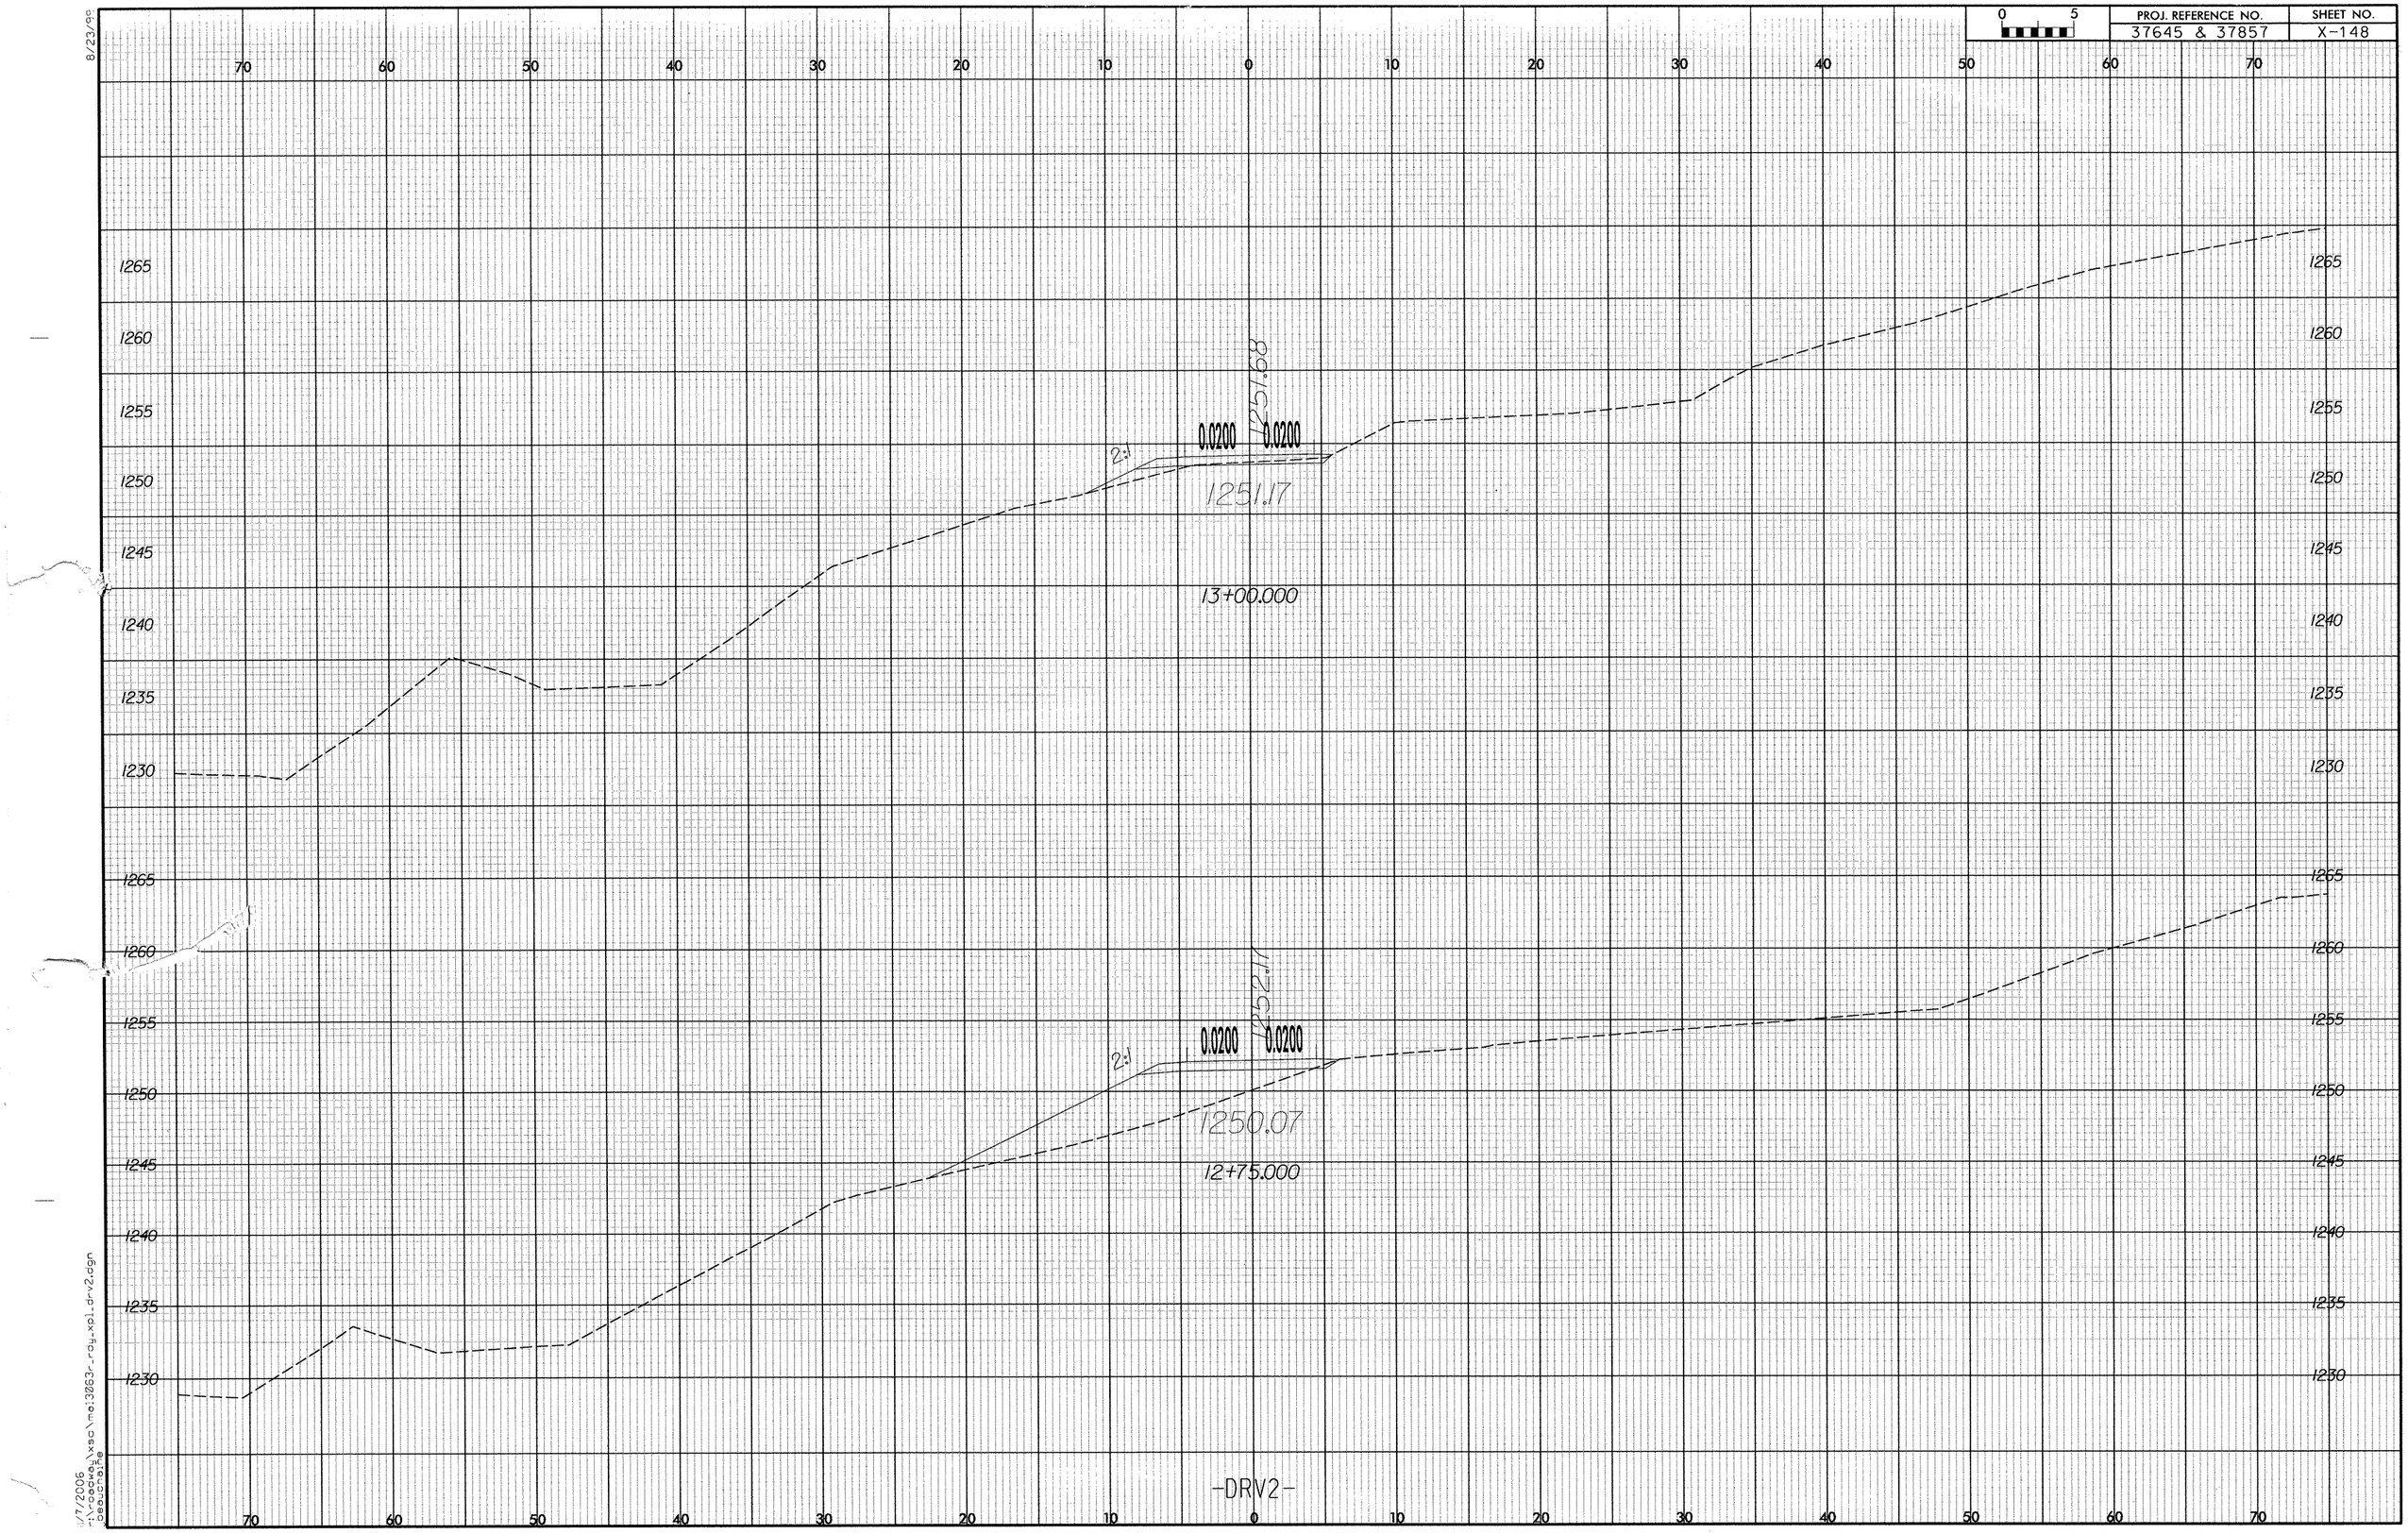

PROJ. REFERENCE NO.
37645 & 37857
SHEET NO.
X-148
0 5
70 60 50 40 30 20 10 0 10 20 30 40 50 60 70
1265
1260
1255
1250
1245
1240
1235
1230
0.0200
0.0200
2:1
1251.68
1251.17
13+00.000
0.0200
0.0200
2:1
1252.17
1250.07
12+75.000
-DRV2-