PROJ. REFERENCE NO.	SHEET NO.
B-4326	X-1

STATE OF NORTH CAROLINA
DIVISION OF HIGHWAYS

CROSS-SECTION SUMMARY

NOTE: EMBANKMENT COLUMN DOES NOT INCLUDE BACKFILL FOR UNDERCUT

Approximate quantities only. Unclassified excavation, borrow excavation, fine grading, clearing and grubbing, and removal of existing pavement will be paid for at the lump sum price for "Grading".

Station -L-	Uncl. Exc. (cu. yd.)	Embt (cu. yd.)
13+50.00	0	0
14+00.00	37	13
14+50.00	59	31
15+00.00	30	38
15+50.00	8	53
16+00.00	0	81
16+50.00	0	48
18+00.00	16	46
18+50.00	44	96
19+00.00	71	48
19+50.00	66	33
20+00.00	34	13
20+50.00	23	11
21+00.00	27	6

CROSS SECTION INDEX SHEET

LINE	STATION TO STATION		SHEET TO SHEET	
-L-	13+00.00	21+50.00	X-2	X-4

PROJ. REFERENCE NO.	SHEET NO.
B-4326	X-2

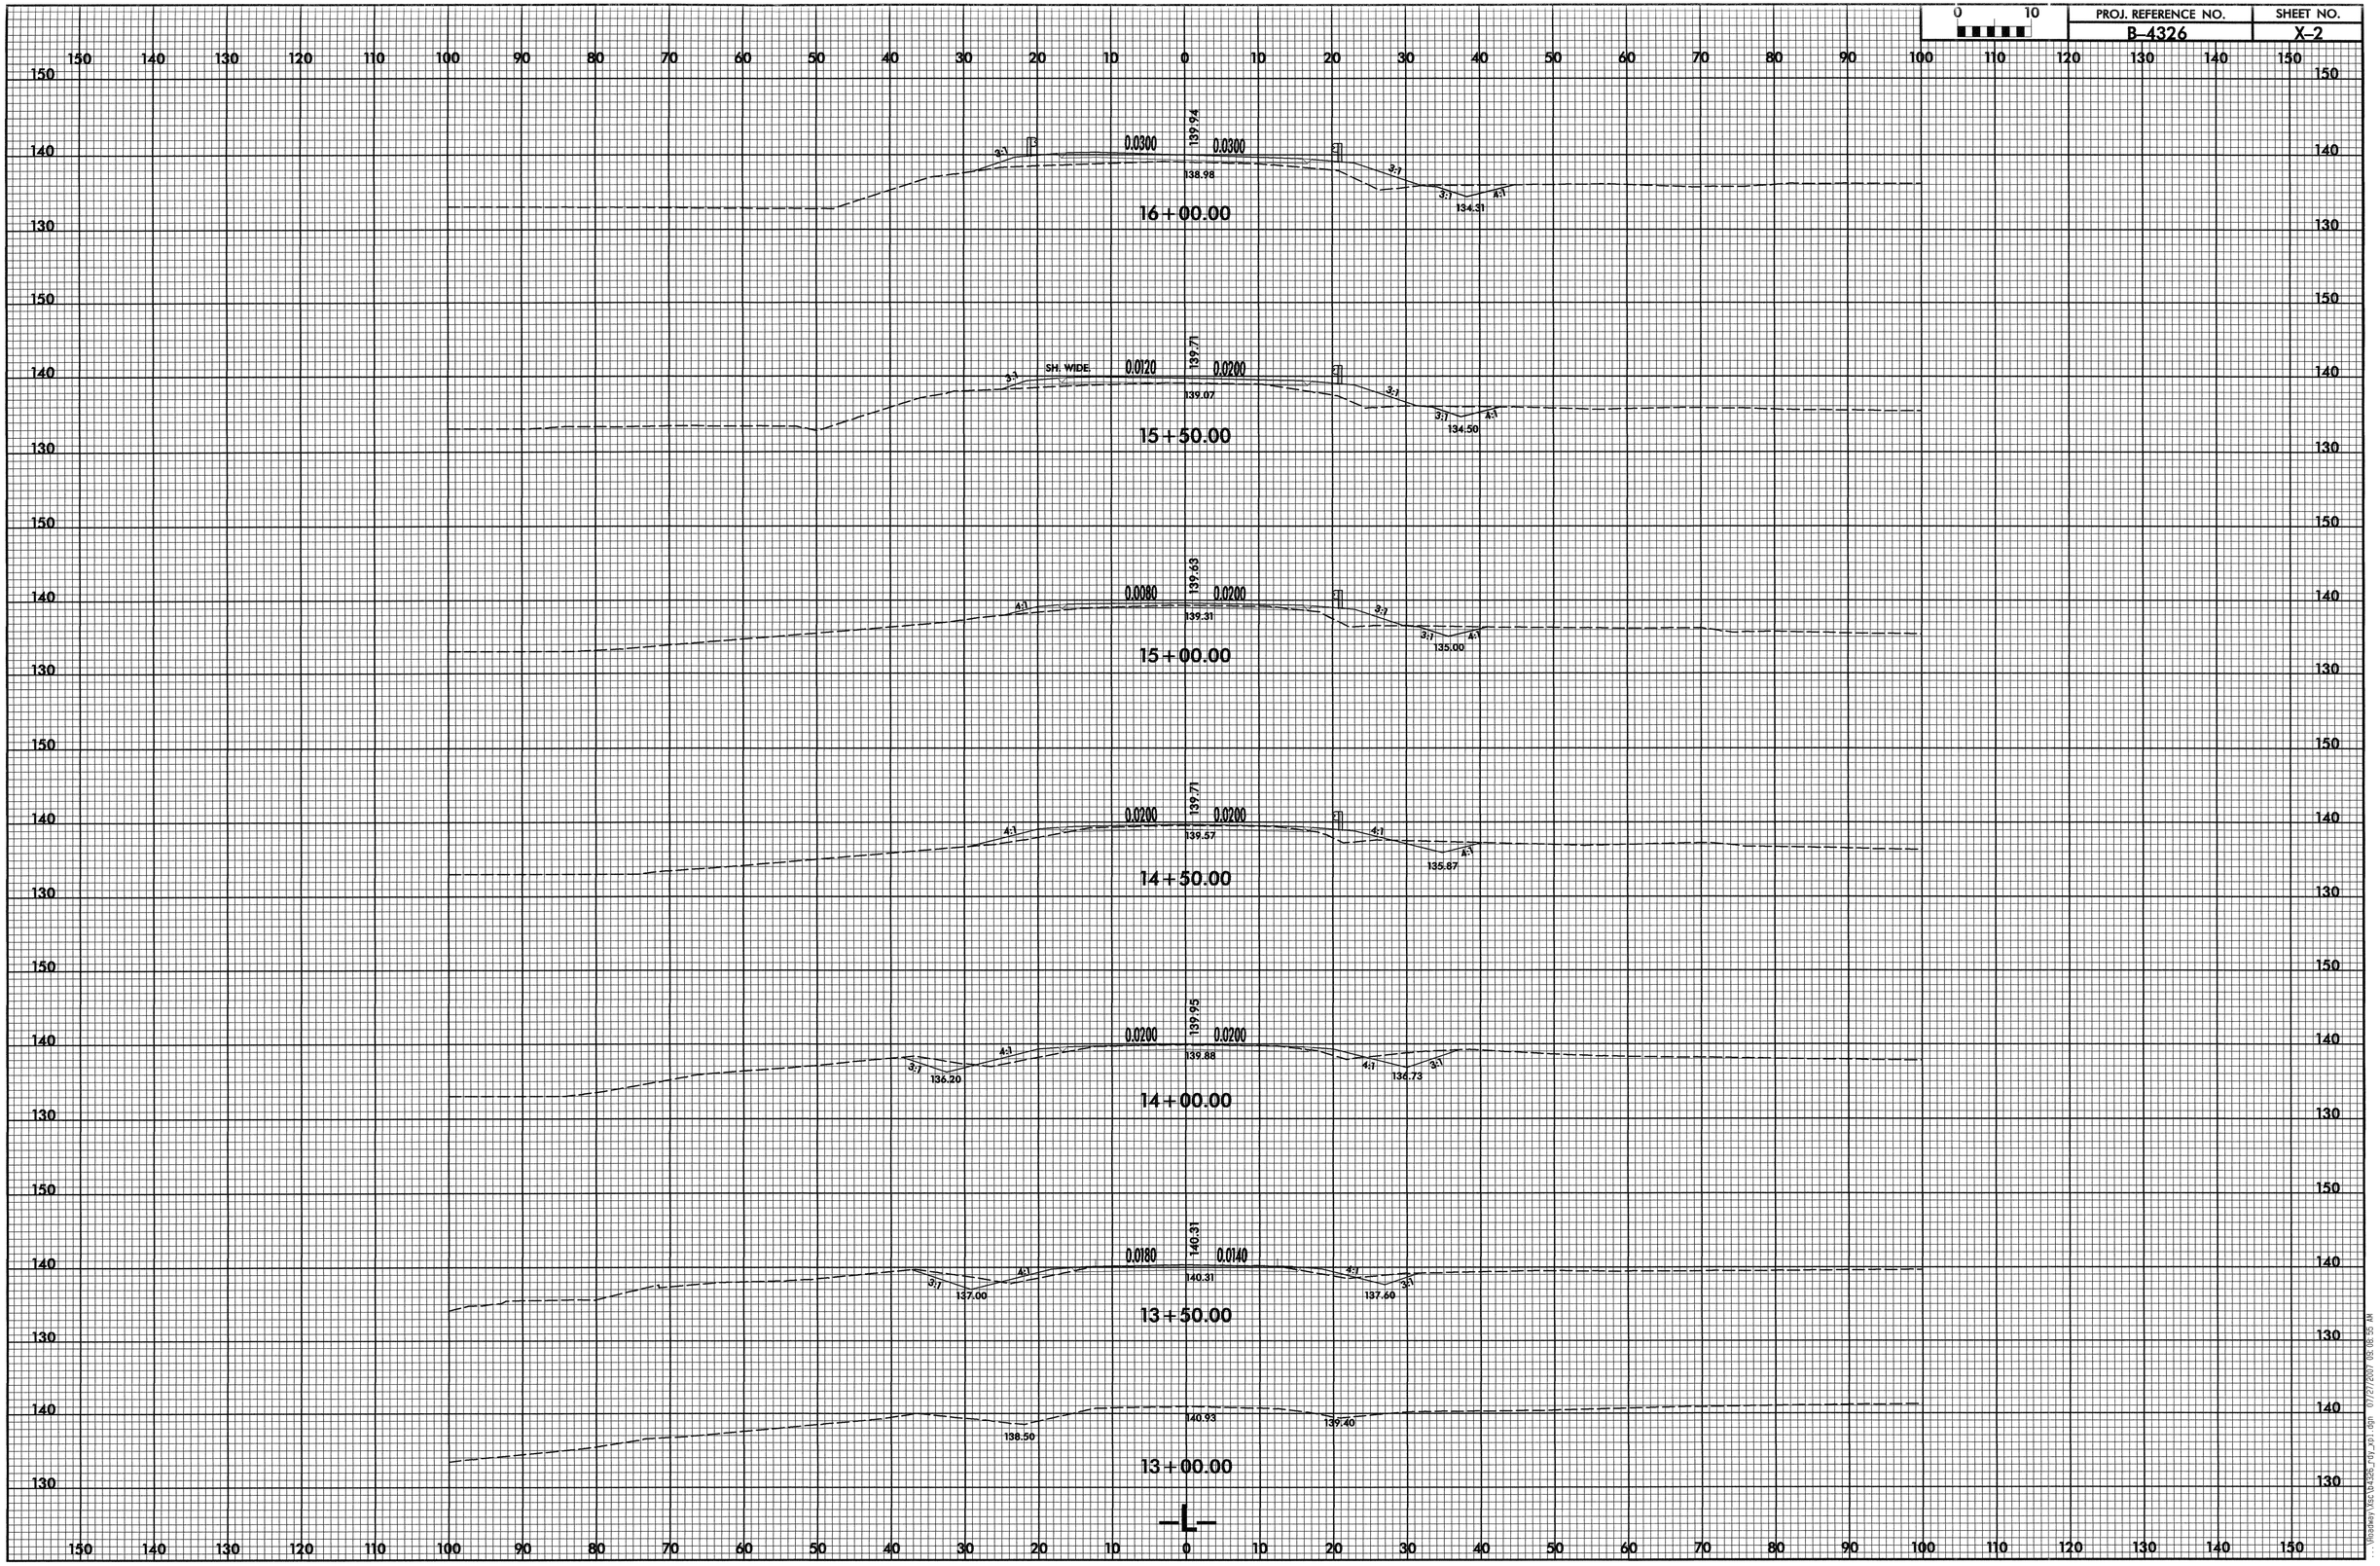

...\Mitchell\V35\B4326_PTJ_XD1.dgn 07/27/2017 03:16:55 AM

PROJ. REFERENCE NO.	SHEET NO.
B-4326	X-3

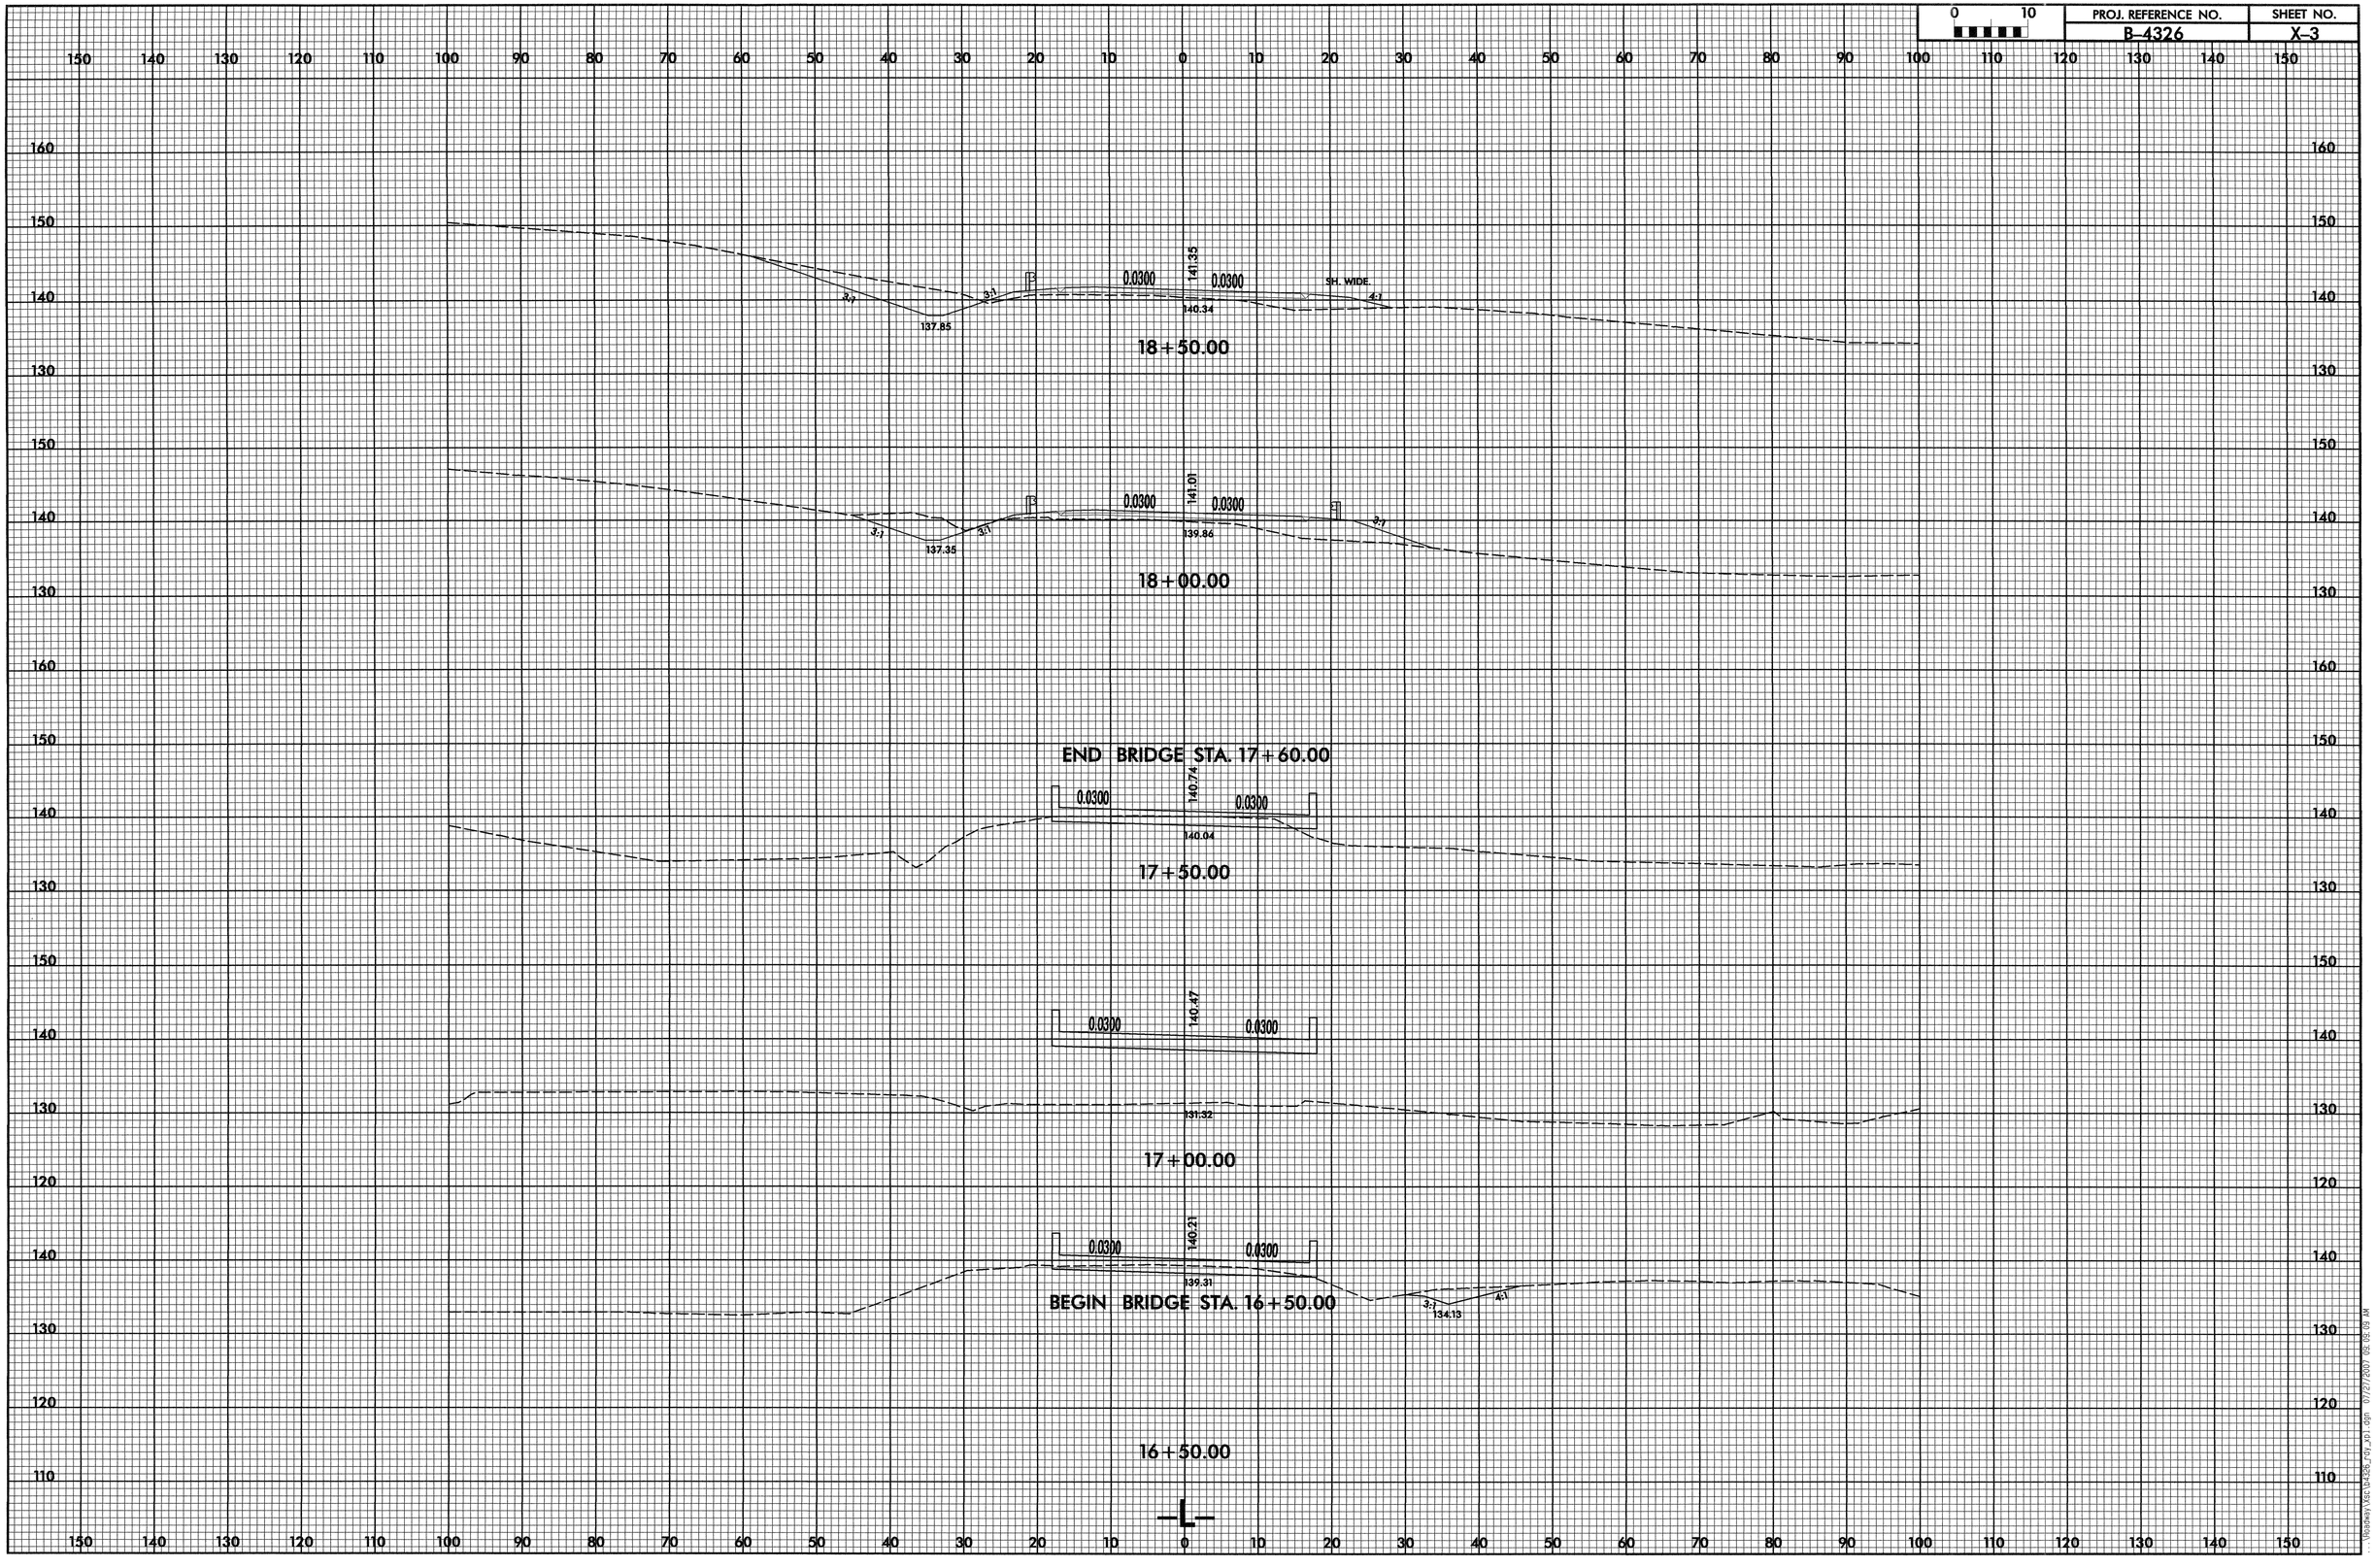

0 10	PROJ. REFERENCE NO.	SHEET NO.
	B-4326	X-4

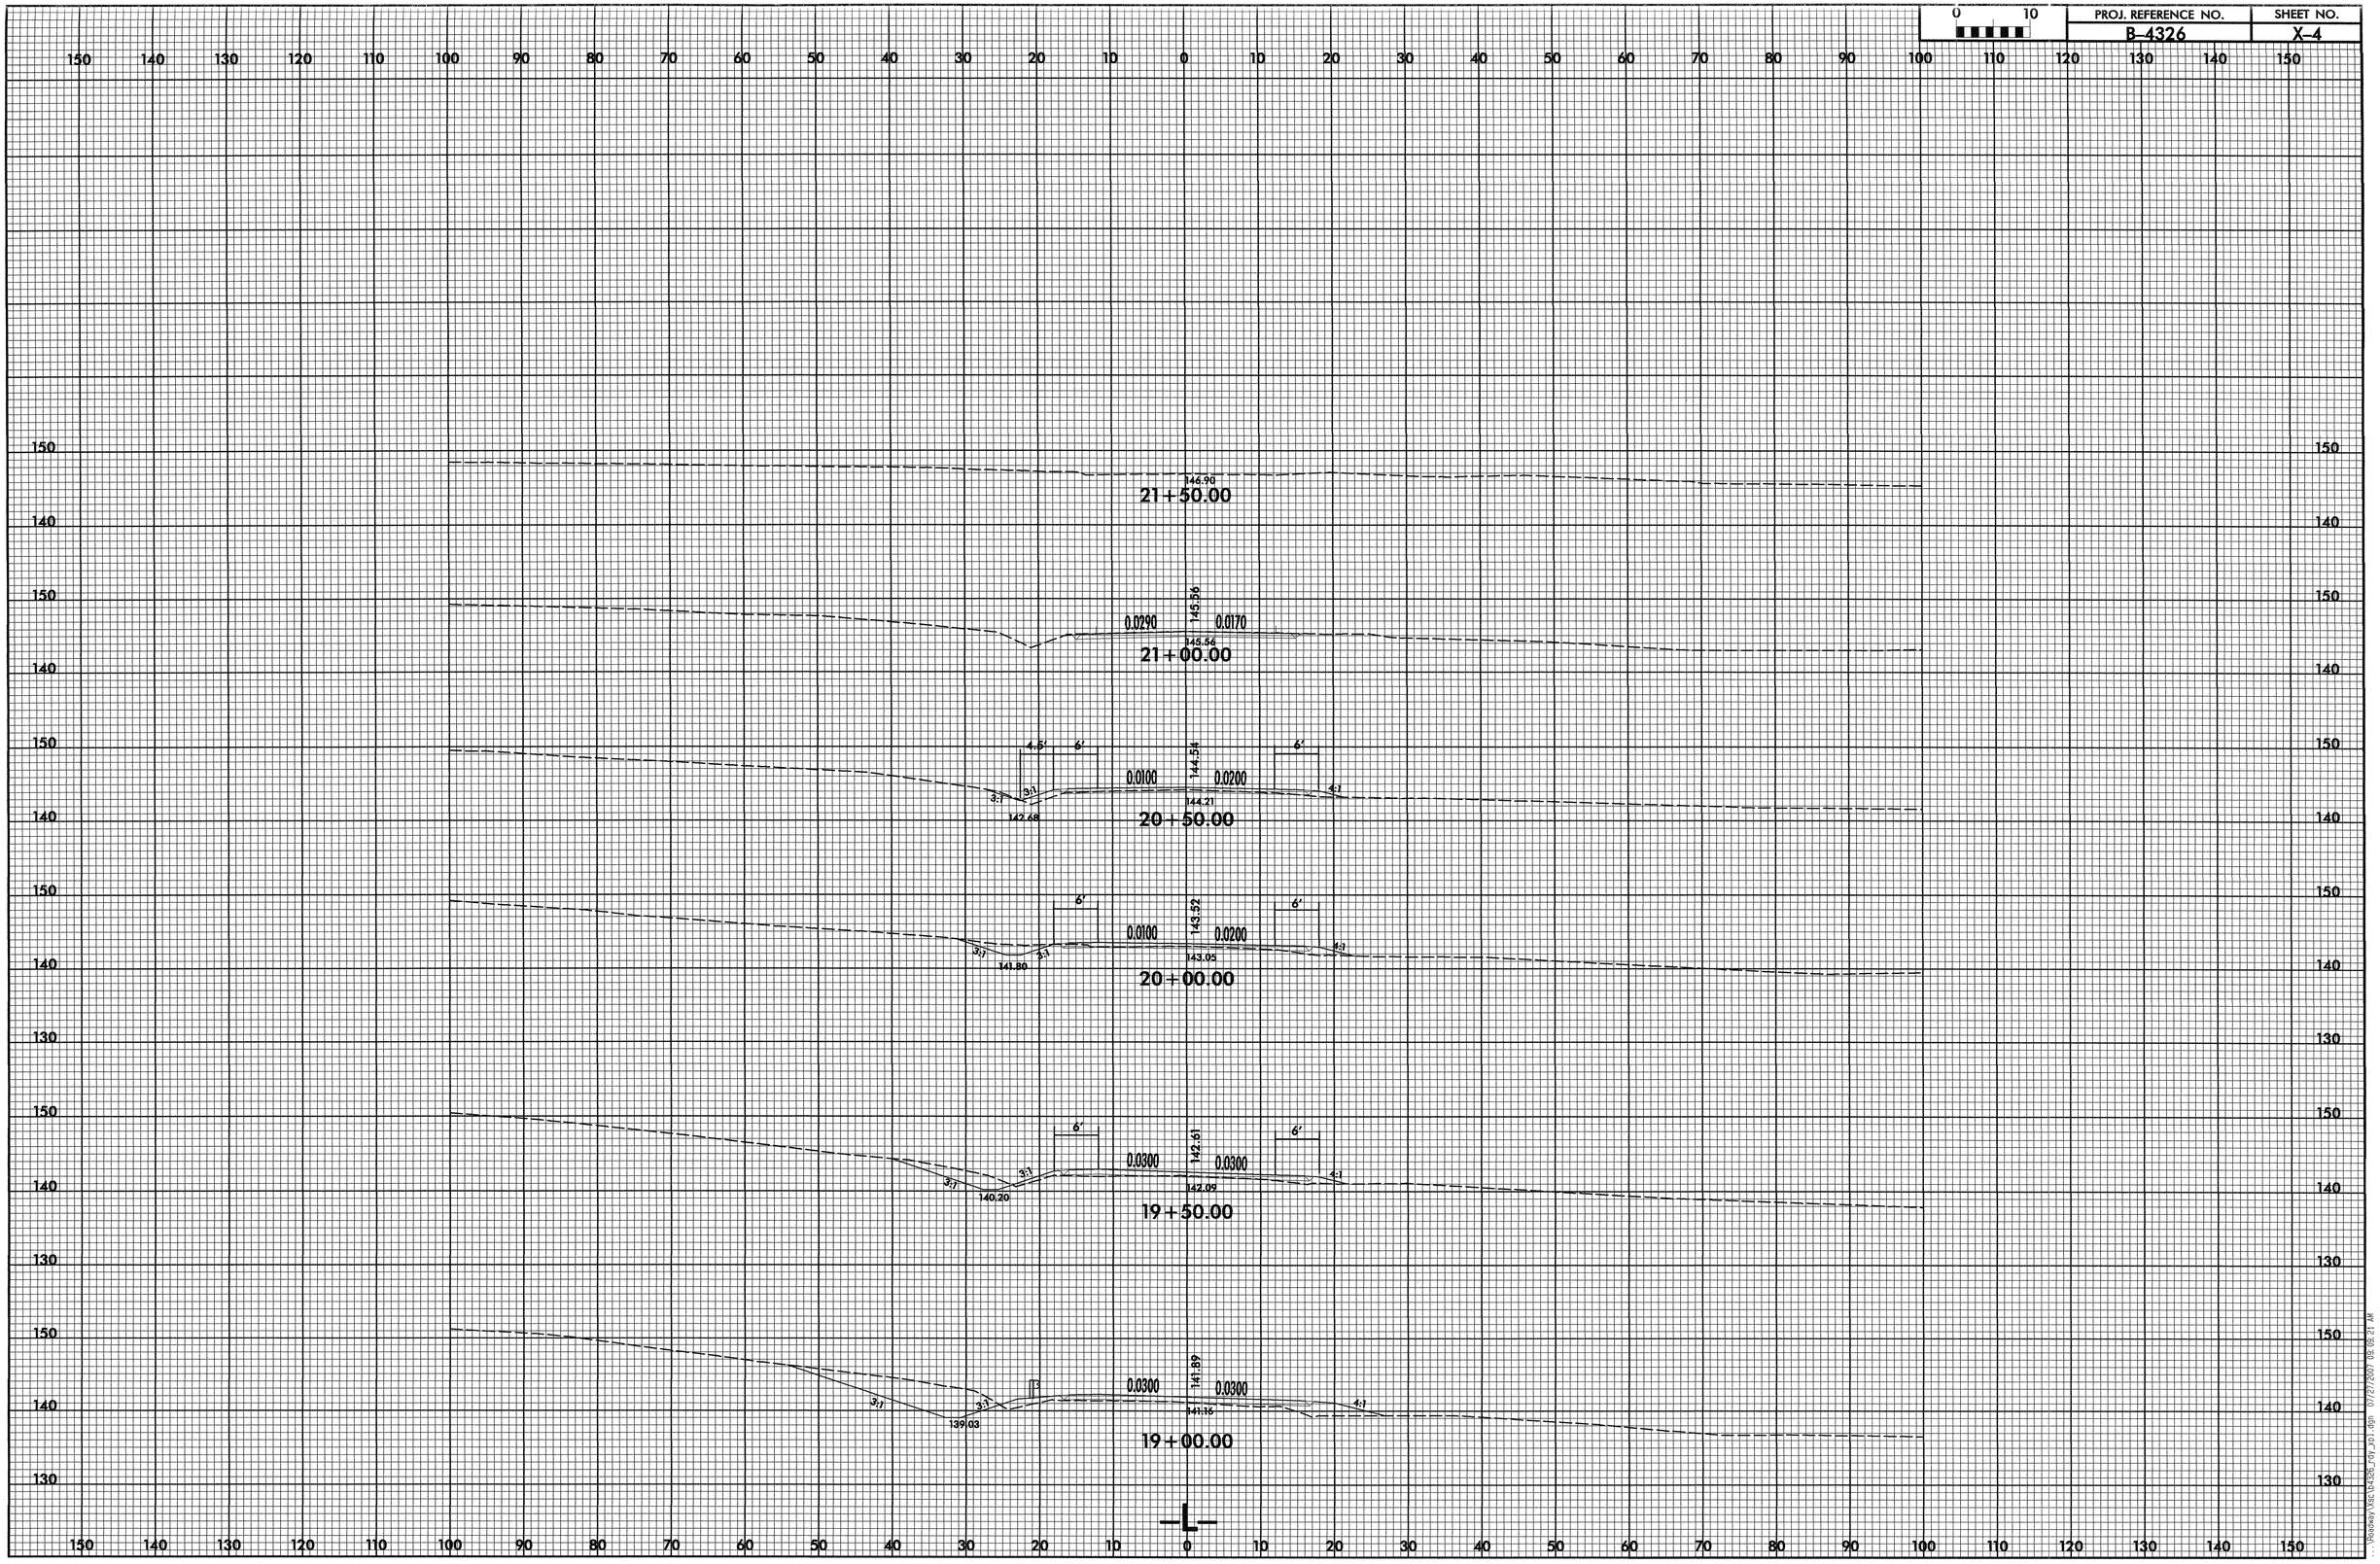

\\Pasley\Vas\B4326_rdy_x01.dgn 07/27/2007 08:08:21 AM