PROJ. REFERENCE NO.	SHEET NO.
B-3852	PM-1

FINAL PAVEMENT MARKING PLAN

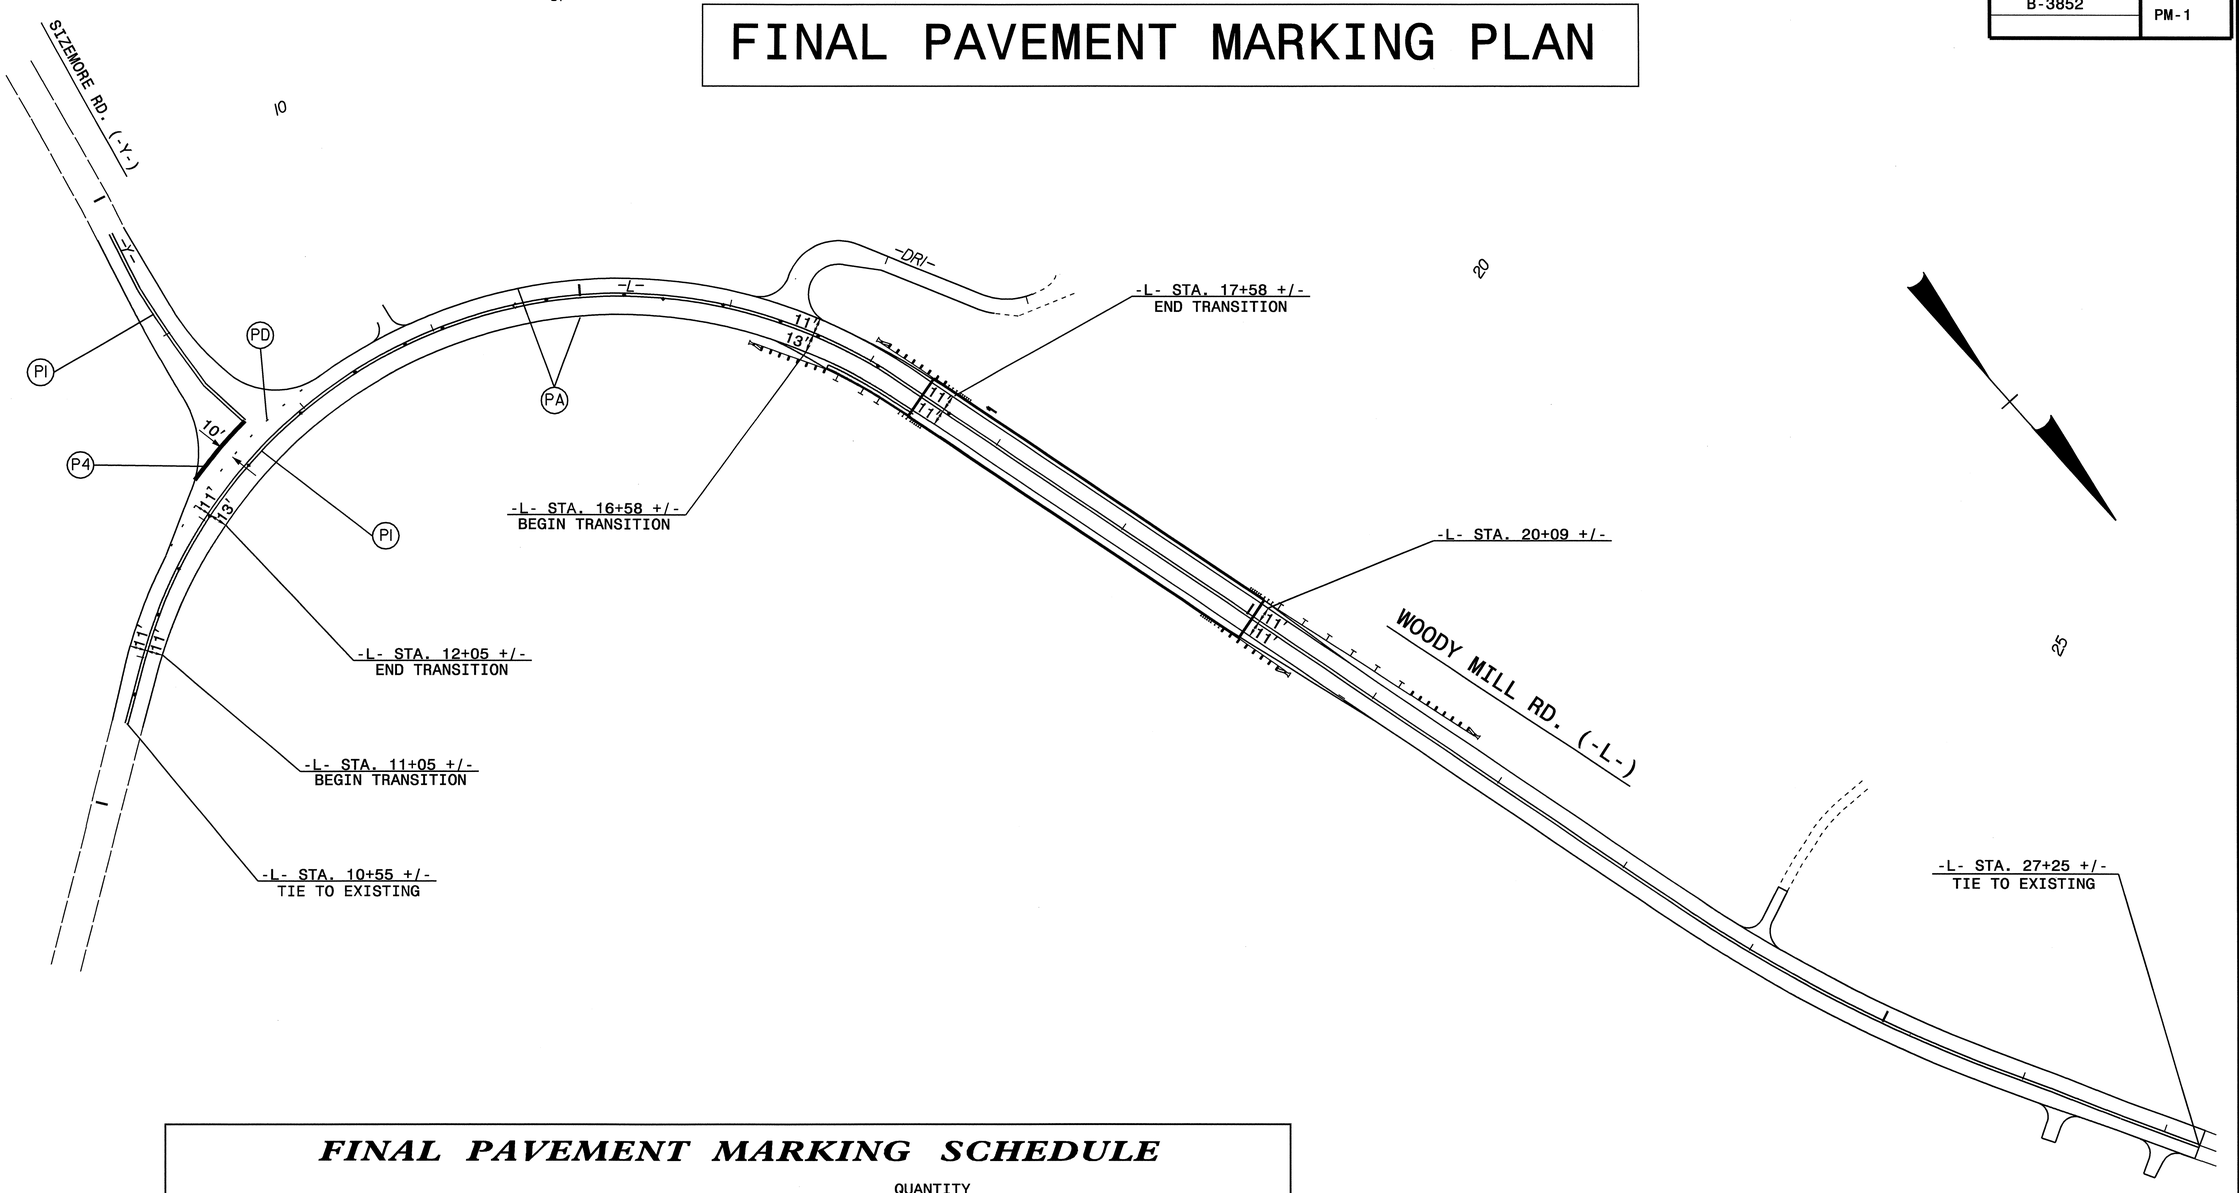

FINAL PAVEMENT MARKING SCHEDULE

	DESCRIPTION	QUANTITY BREAKDOWN		TOTAL QUANTITY	
	PAINT (4")				
PA	WHITE EDGELINE	7500	LF		
PD	WHITE MINI-SKIPS	100	LF		
PI	YELLOW DOUBLE CENTER	7500	LF		
				TOTAL	15100 LF
	PAINT (24")				
P4	WHITE STOPBAR	60	LF		
				TOTAL	60 LF

APPROVED: [signature] DATE: 9/21/07

SEAL

NORTH CAROLINA PROFESSIONAL SEAL 022104 ENGINEER JOHN S. KITE, JR.

FINAL PAVEMENT MARKING PLAN AND SCHEDULE

SCALE:	NONE
DATE:	06/05
DWG. BY:	SJS
DESIGN BY:	SJS
REVIEWED BY:	DAP

REVISIONS

CADD FILE

21-SEP-2007 10:22
\\Dot\dfsroot01\Proj\tipprojects-b\b3852\traffic\trafficcontrol\tcp\b3852_pm01.dgn
daparker AT WZTC224100