PROJ. REFERENCE NO.	SHEET NO.
B-3856	PM-1

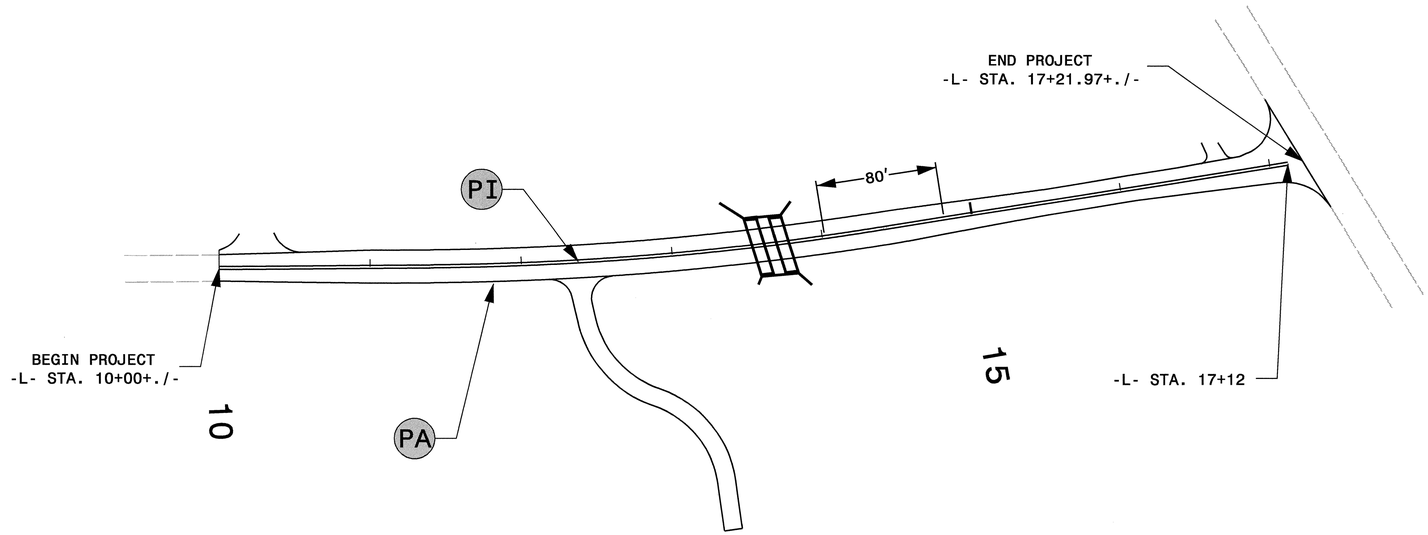

FINAL PAVEMENT MARKINGS

Pavement Marking Schedule

TIP Project # B-3856

SYMBOL	DESCRIPTION	PAY ITEM QUANTITY BREAKDOWN		TOTAL QUANTITY	
	FINAL				
	PAVEMENT MARKINGS				
	PAINT(4")				
PA	WHITE EDGELINE (2X)	2888	LF		
PI	YELLOW DOUBLE CENTER (2X)	2848	LF		
			TOTAL	5736	LF

PAVEMENT MARKING NOTES

1. FOR EACH PAINT PAVEMENT MARKING ITEM, 1X IMPLIES A SINGLE APPLICATION, 2X IMPLIES TWO APPLICATIONS, AND 3X IMPLIES THREE APPLICATIONS.
2. ALL PAVEMENT MARKING LINES ARE 4" PAINT UNLESS OTHERWISE NOTED.
3. STOP THE DOUBLE YELLOW CENTER LINE 10' PRIOR TO THE PROJECTED EDGE OF TRAVEL LANE FOR THE INTERSECTING LINE AS SHOWN IN ROADWAY STANDARD DRAWING 1205.04, SHEET 1 OF 2, DETAIL 1.

APPROVED: Jessica Kuse DATE: 7/17/07

SEAL

NORTH CAROLINA PROFESSIONAL SEAL 027811 ENGINEER JESSICA D. KUSE

PAVEMENT MARKINGS

SCALE:	NONE
DATE:	03/07
DWG. BY:	DWB
DESIGN BY:	DWB
REVIEWED BY:	JDK

DIVISION OF HIGHWAYS NORTH CAROLINA DEPARTMENT OF TRANSPORTATION HOME TRAFFIC CONTROL

REVISIONS

CADD FILE

17-JUL-2007 11:26
\\Dot\dfsroot01\Proj\tipprojects-b\b3856\traffic\trafficcontrol\top\B-3856_TC_PMP_01.dgn
dwbissette AT WZTC224102