PROJ. REFERENCE NO.	SHEET NO.
B-4212	X-1

STATE OF NORTH CAROLINA
DIVISION OF HIGHWAYS

Approximate quantities only. Unclassified excavation, fine grading, clearing and grubbing, and removal of existing pavement will be paid for at the lump sum price for "Grading".

NOTE: EMBANKMENT COLUMN DOES NOT INCLUDE BACKFILL FOR UNDERCUT

CROSS-SECTION SUMMARY

Station -L-	Uncl. Exc. (cu. yd.)	Embt (cu. yd.)
21+50.00	0	0
22+00.00	5	20
22+50.00	3	42
23+00.00	1	108
23+50.00	0	217
24+00.00	0	298
24+50.00	0	342
25+00.00	0	358
27+50.00	0	31
28+00.00	9	314
28+50.00	0	292
29+00.00	6	196
29+50.00	6	102
30+00.00	6	73
30+50.00	7	53

CROSS SECTION INDEX SHEET

LINE	STATION TO STATION		SHEET TO SHEET	
-L-	21+00.00	31+00.00	X-2	X-5

0 10	PROJ. REFERENCE NO.	SHEET NO.
	B-4212	X-2

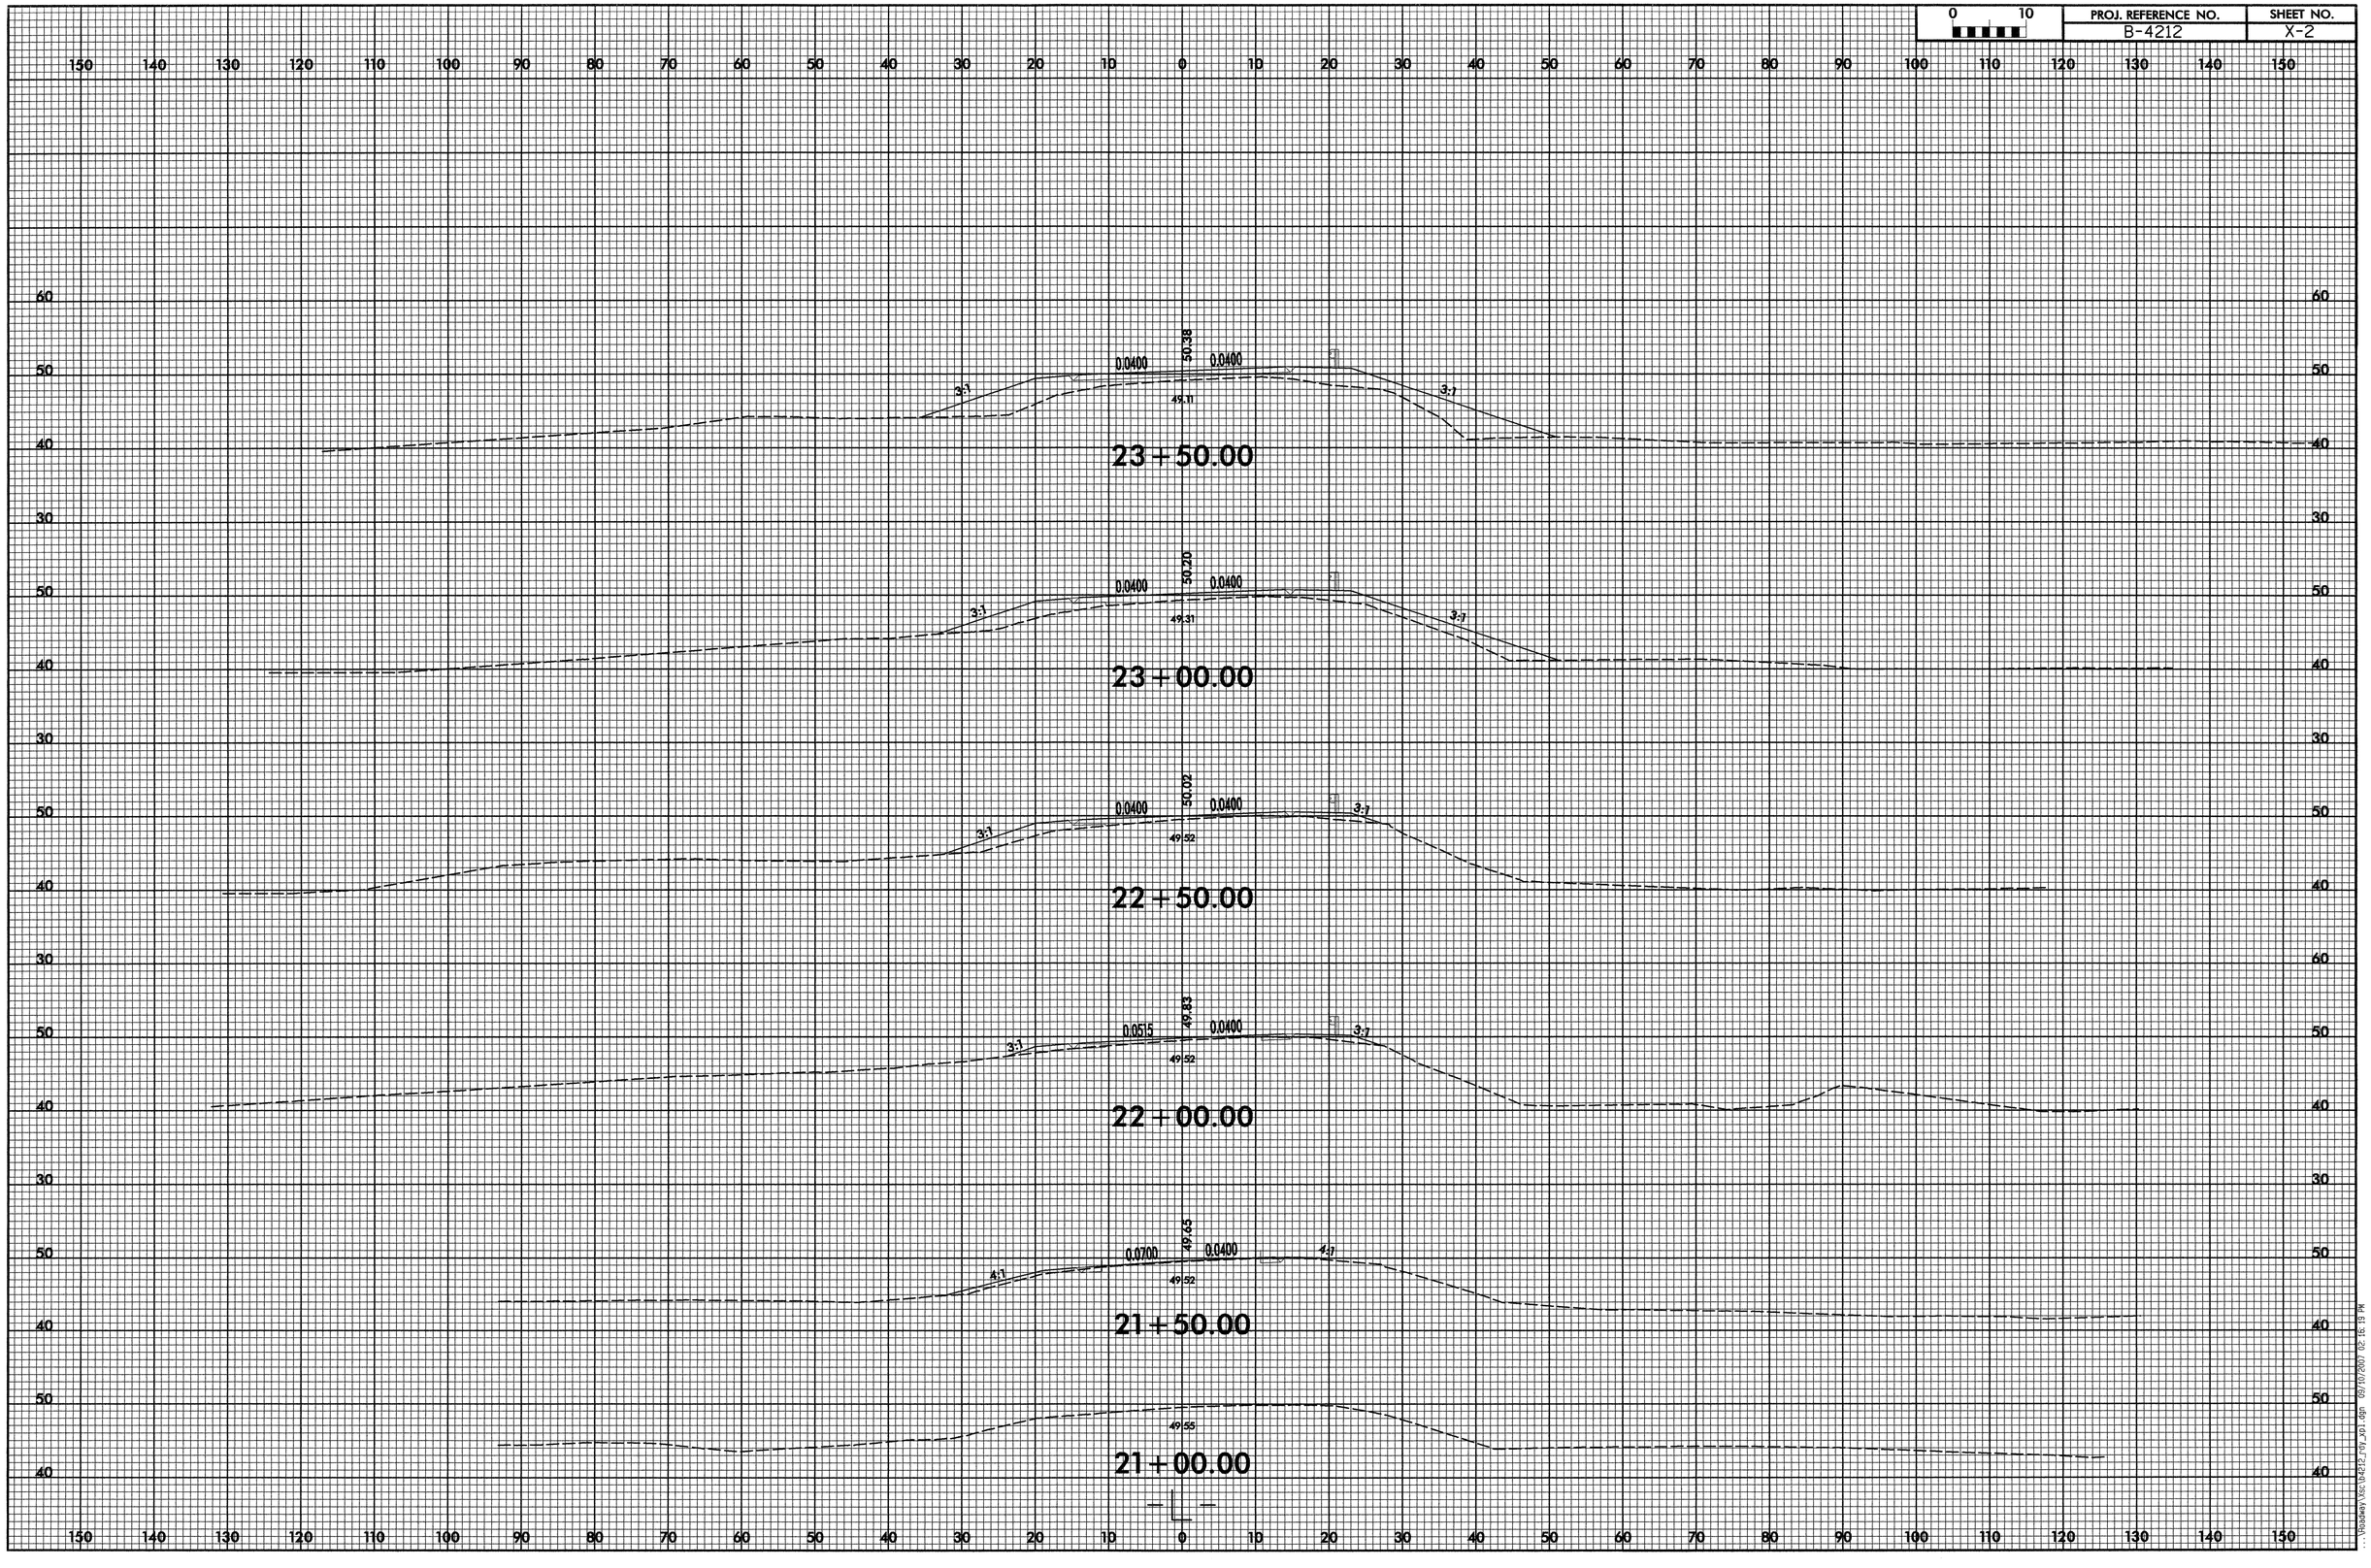

...\Roadway\Sec\04212_r07_x01.dgn 09/10/2007 12:16:19 PM

0 10	PROJ. REFERENCE NO.	SHEET NO.
	B-4212	X-3

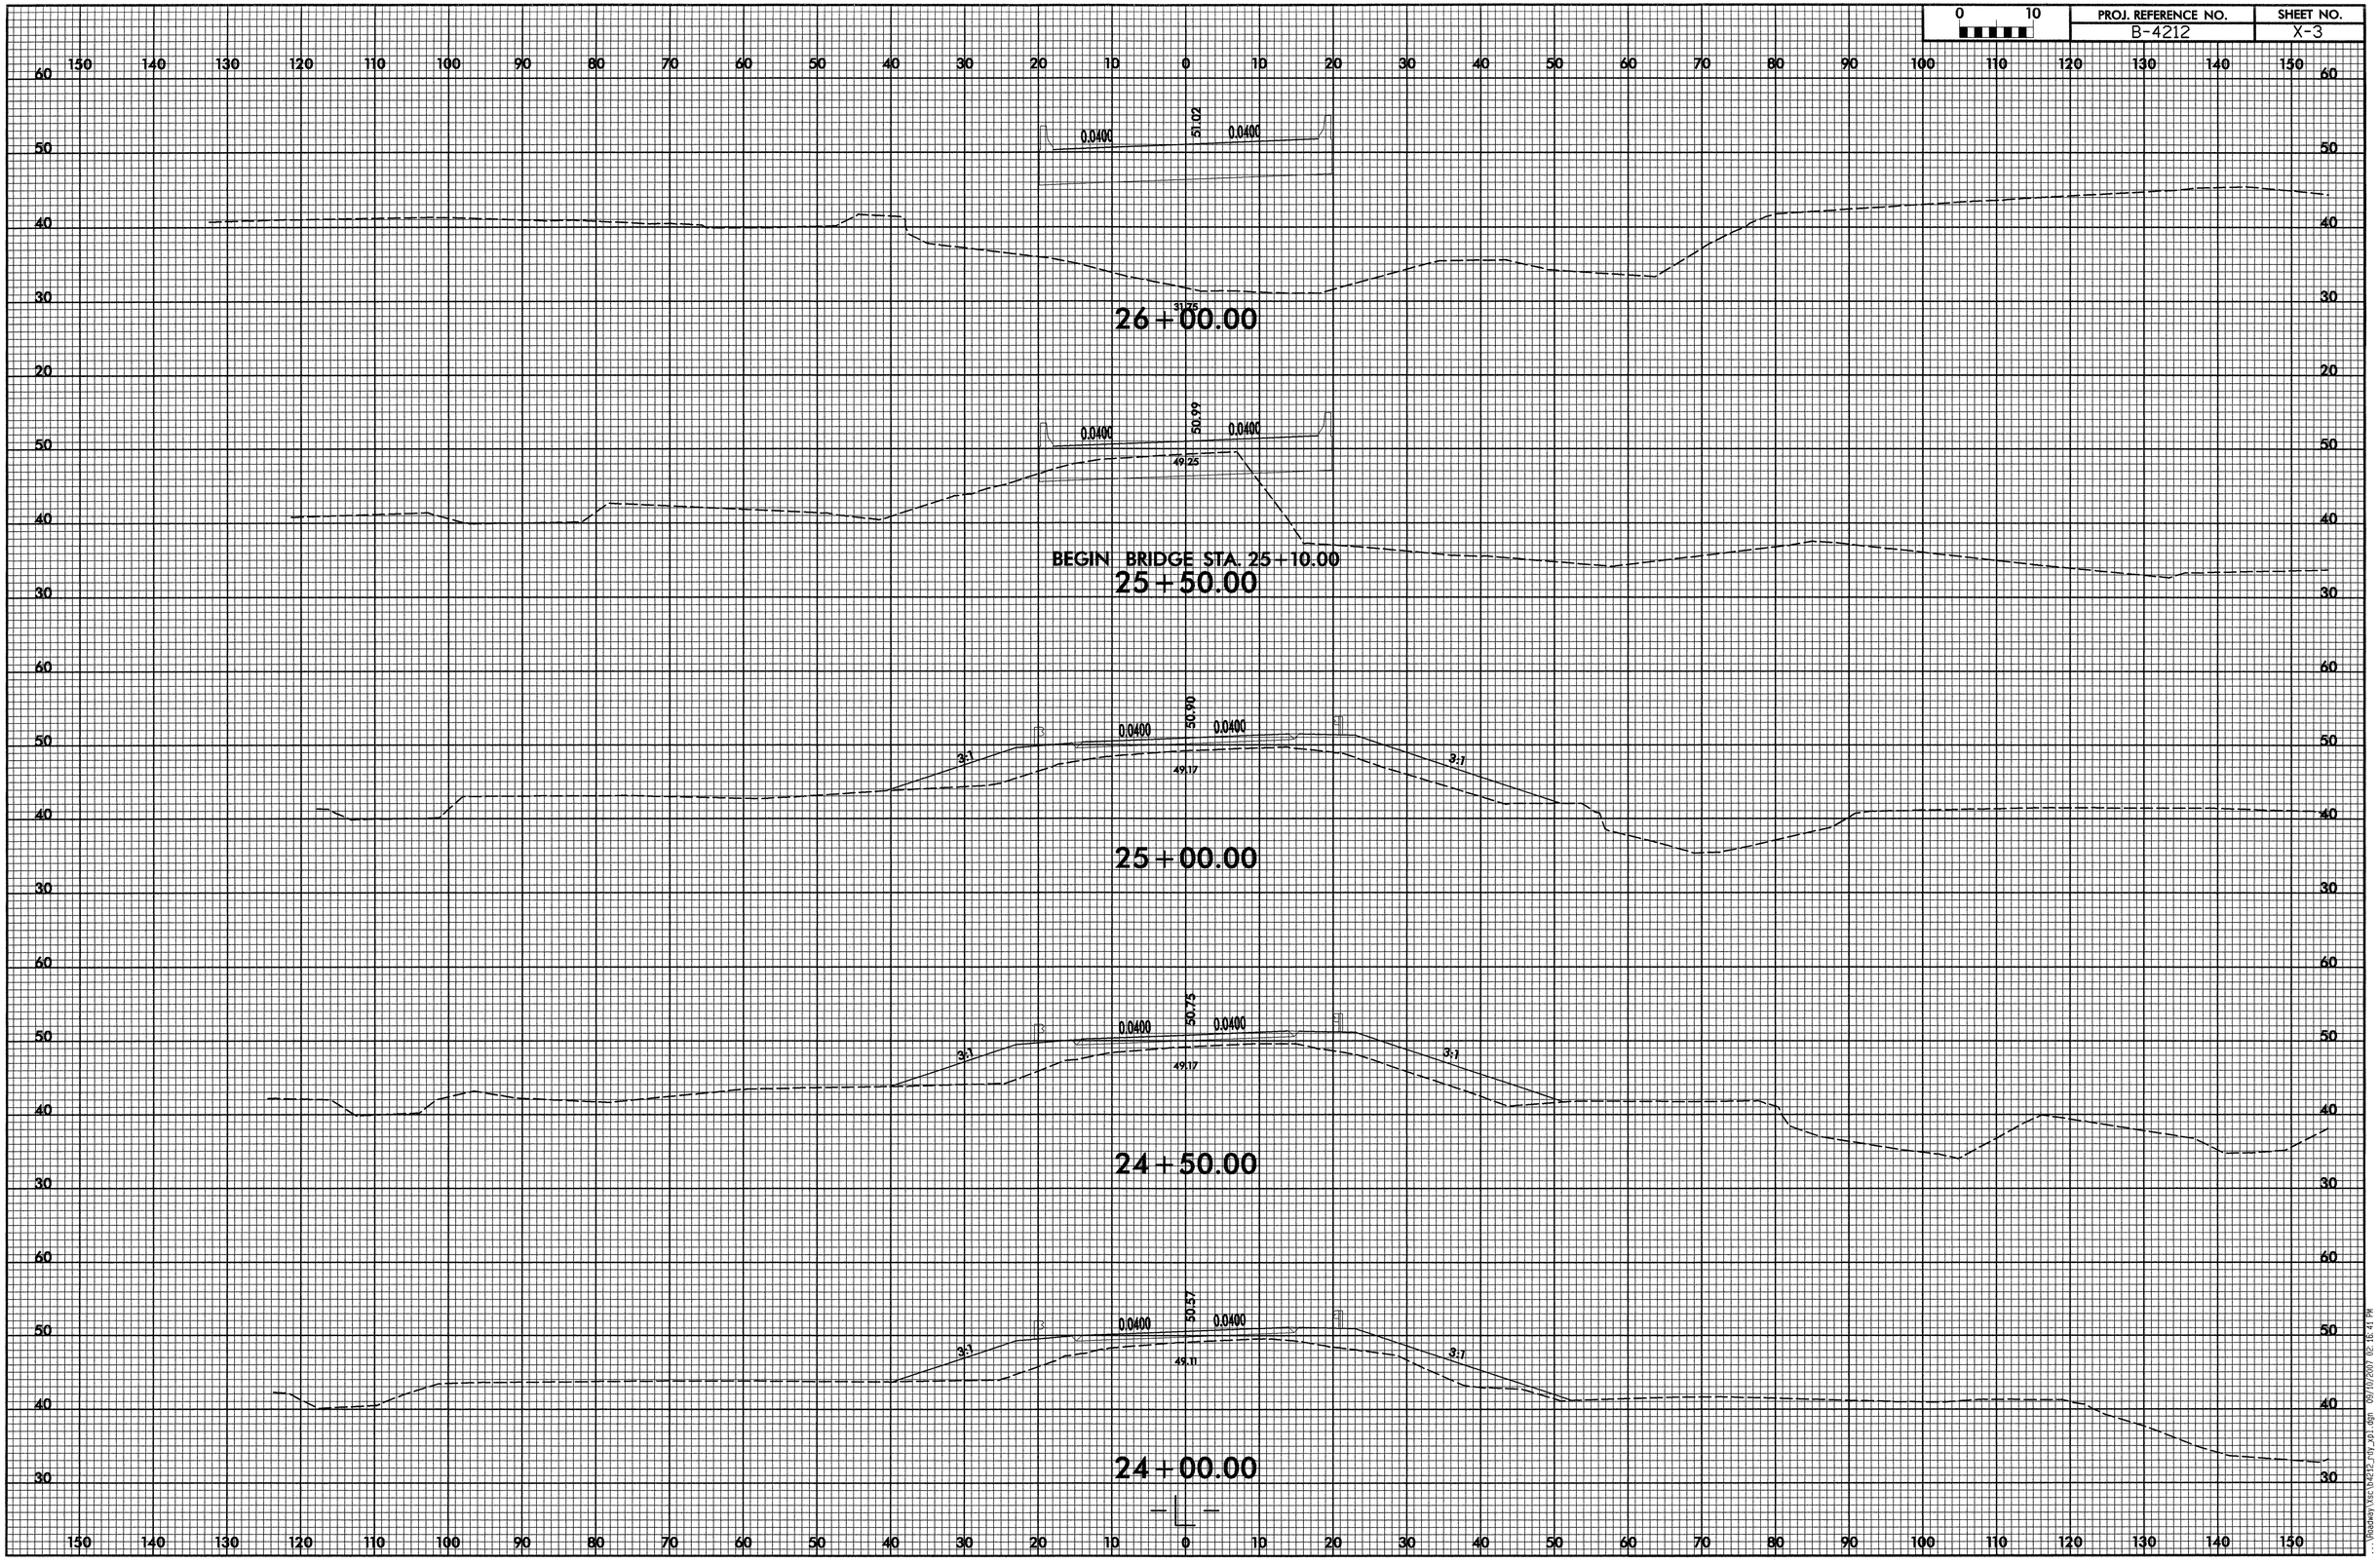

...\Roadway\Xsc\B4212_rdy_01.dgn 09/10/2007 02:16:41 PM

PROJ. REFERENCE NO.	SHEET NO.
B-4212	X-4

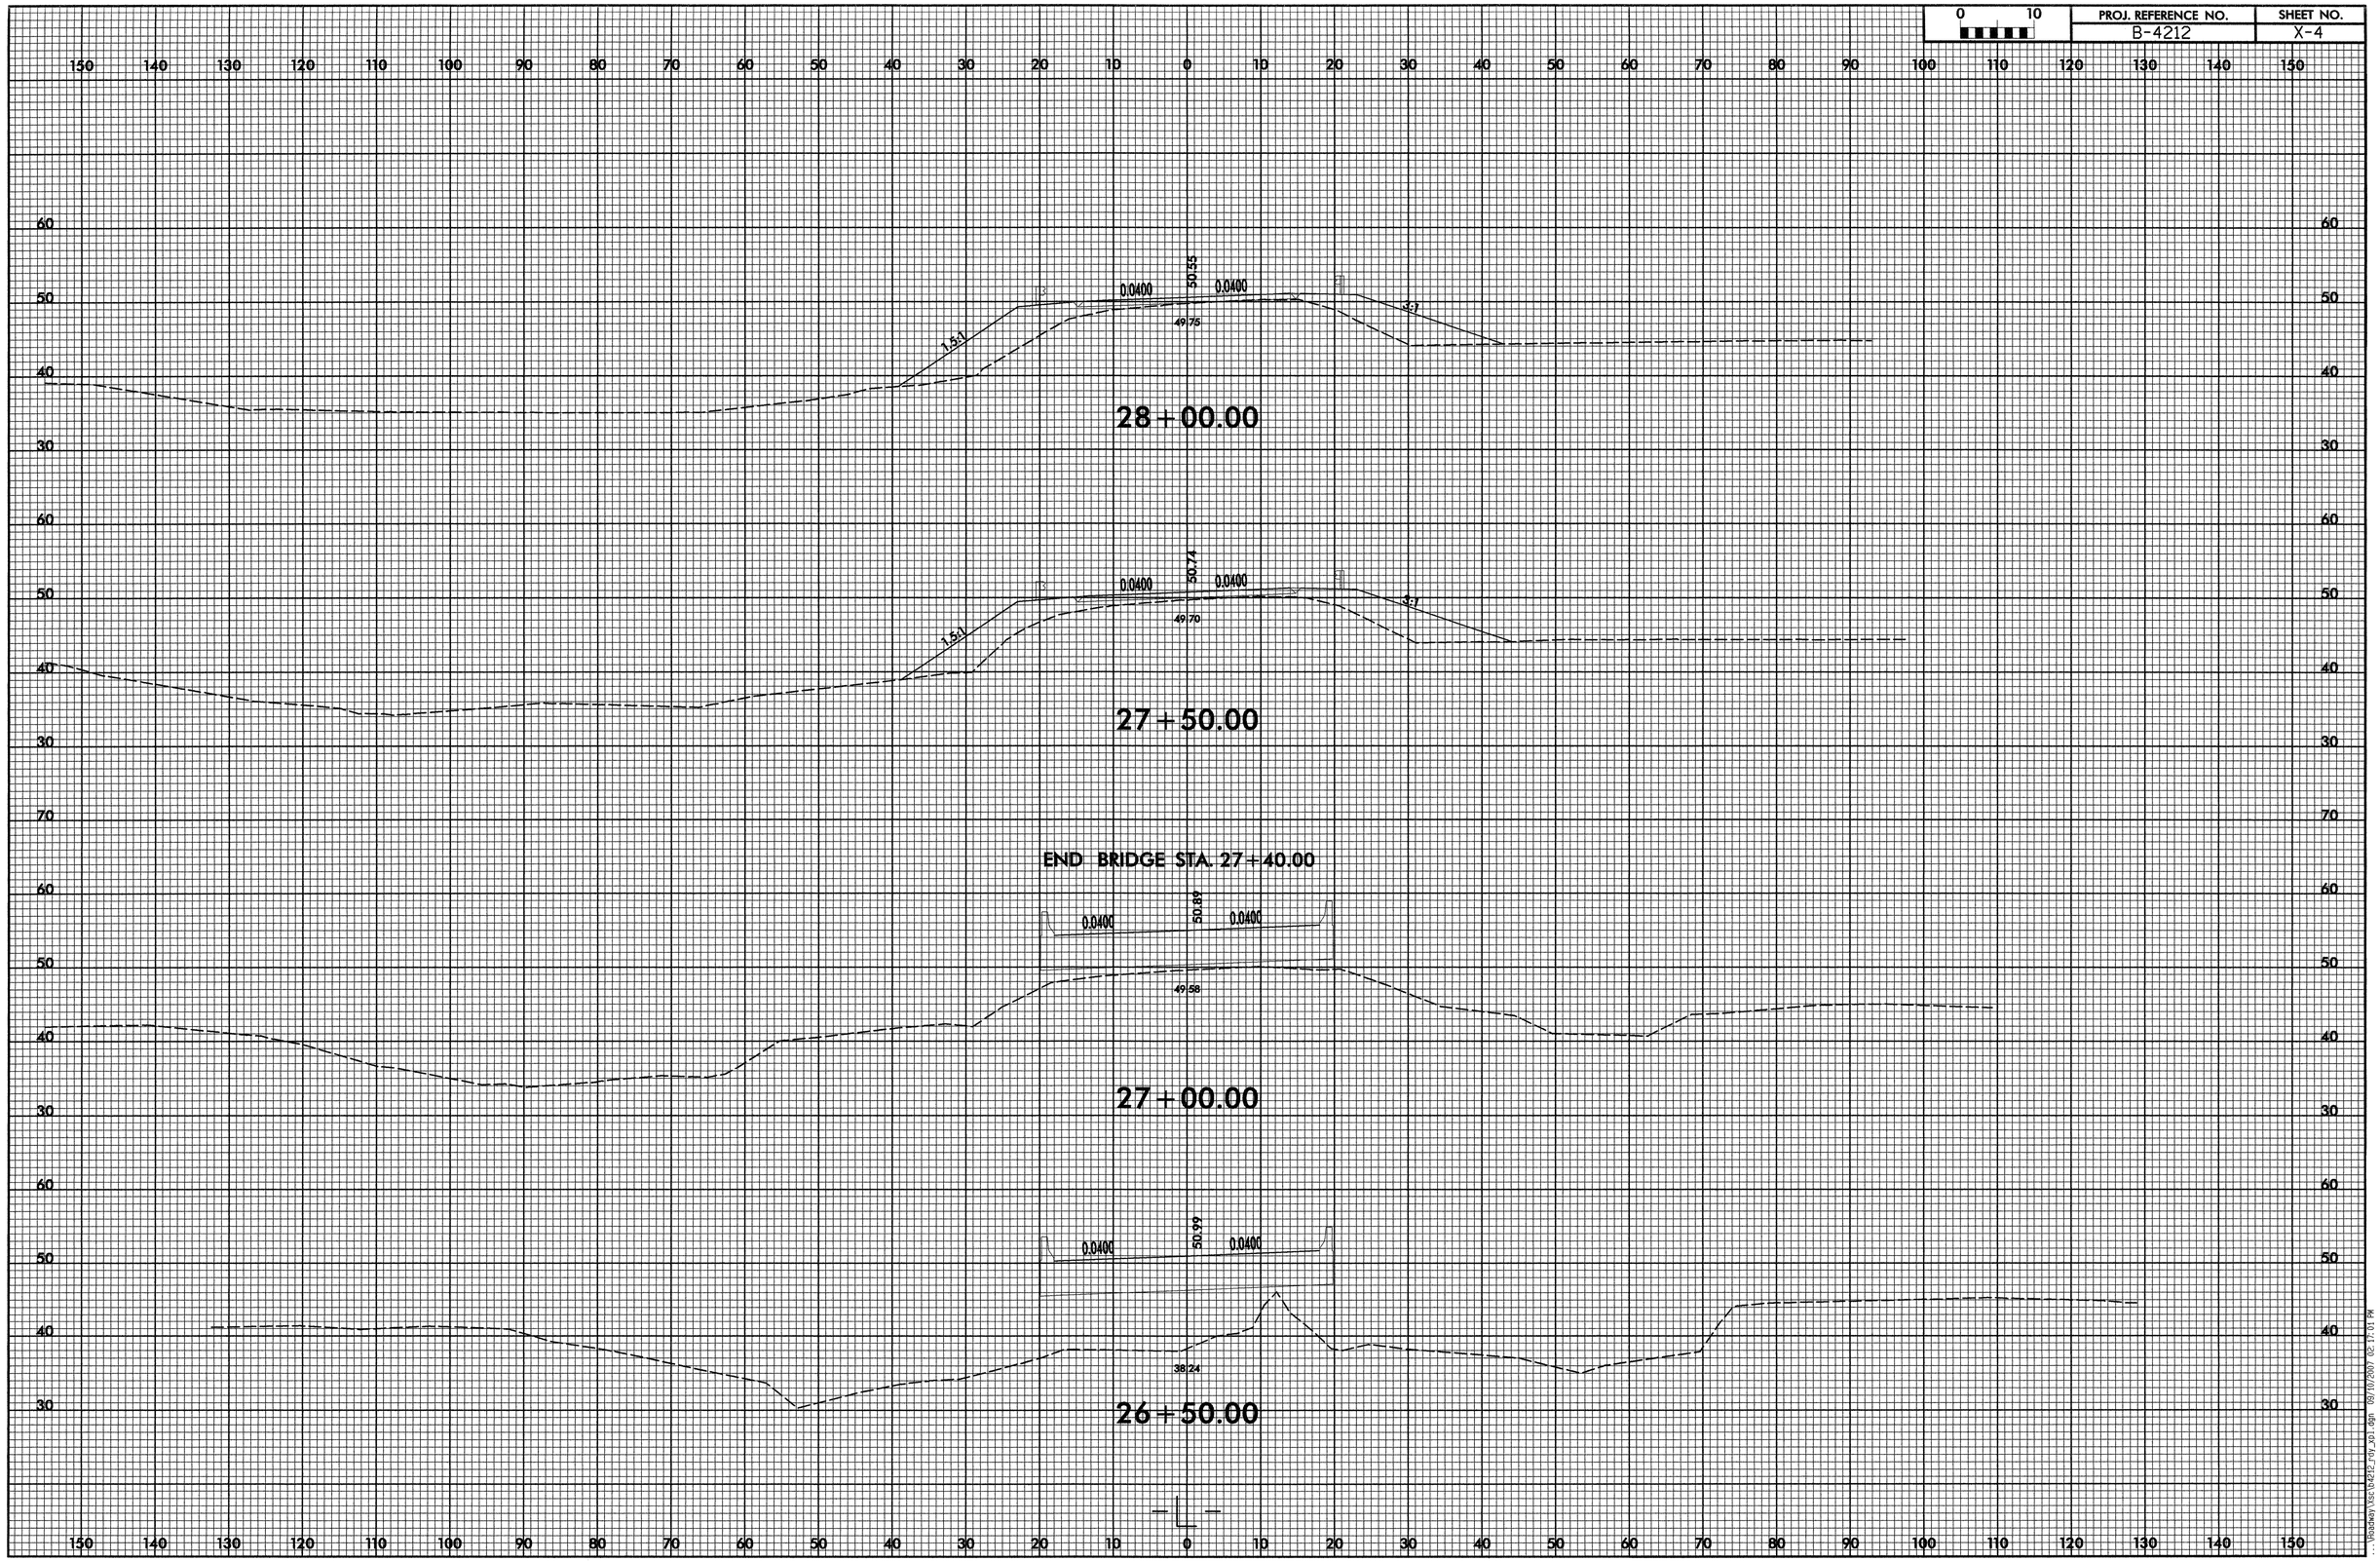

...\Roadway\Sdc\B4212_Prly_X01.dgn 09/10/2007 02:17:01 PM

0 10	PROJ. REFERENCE NO.	SHEET NO.
	B-4212	X-5

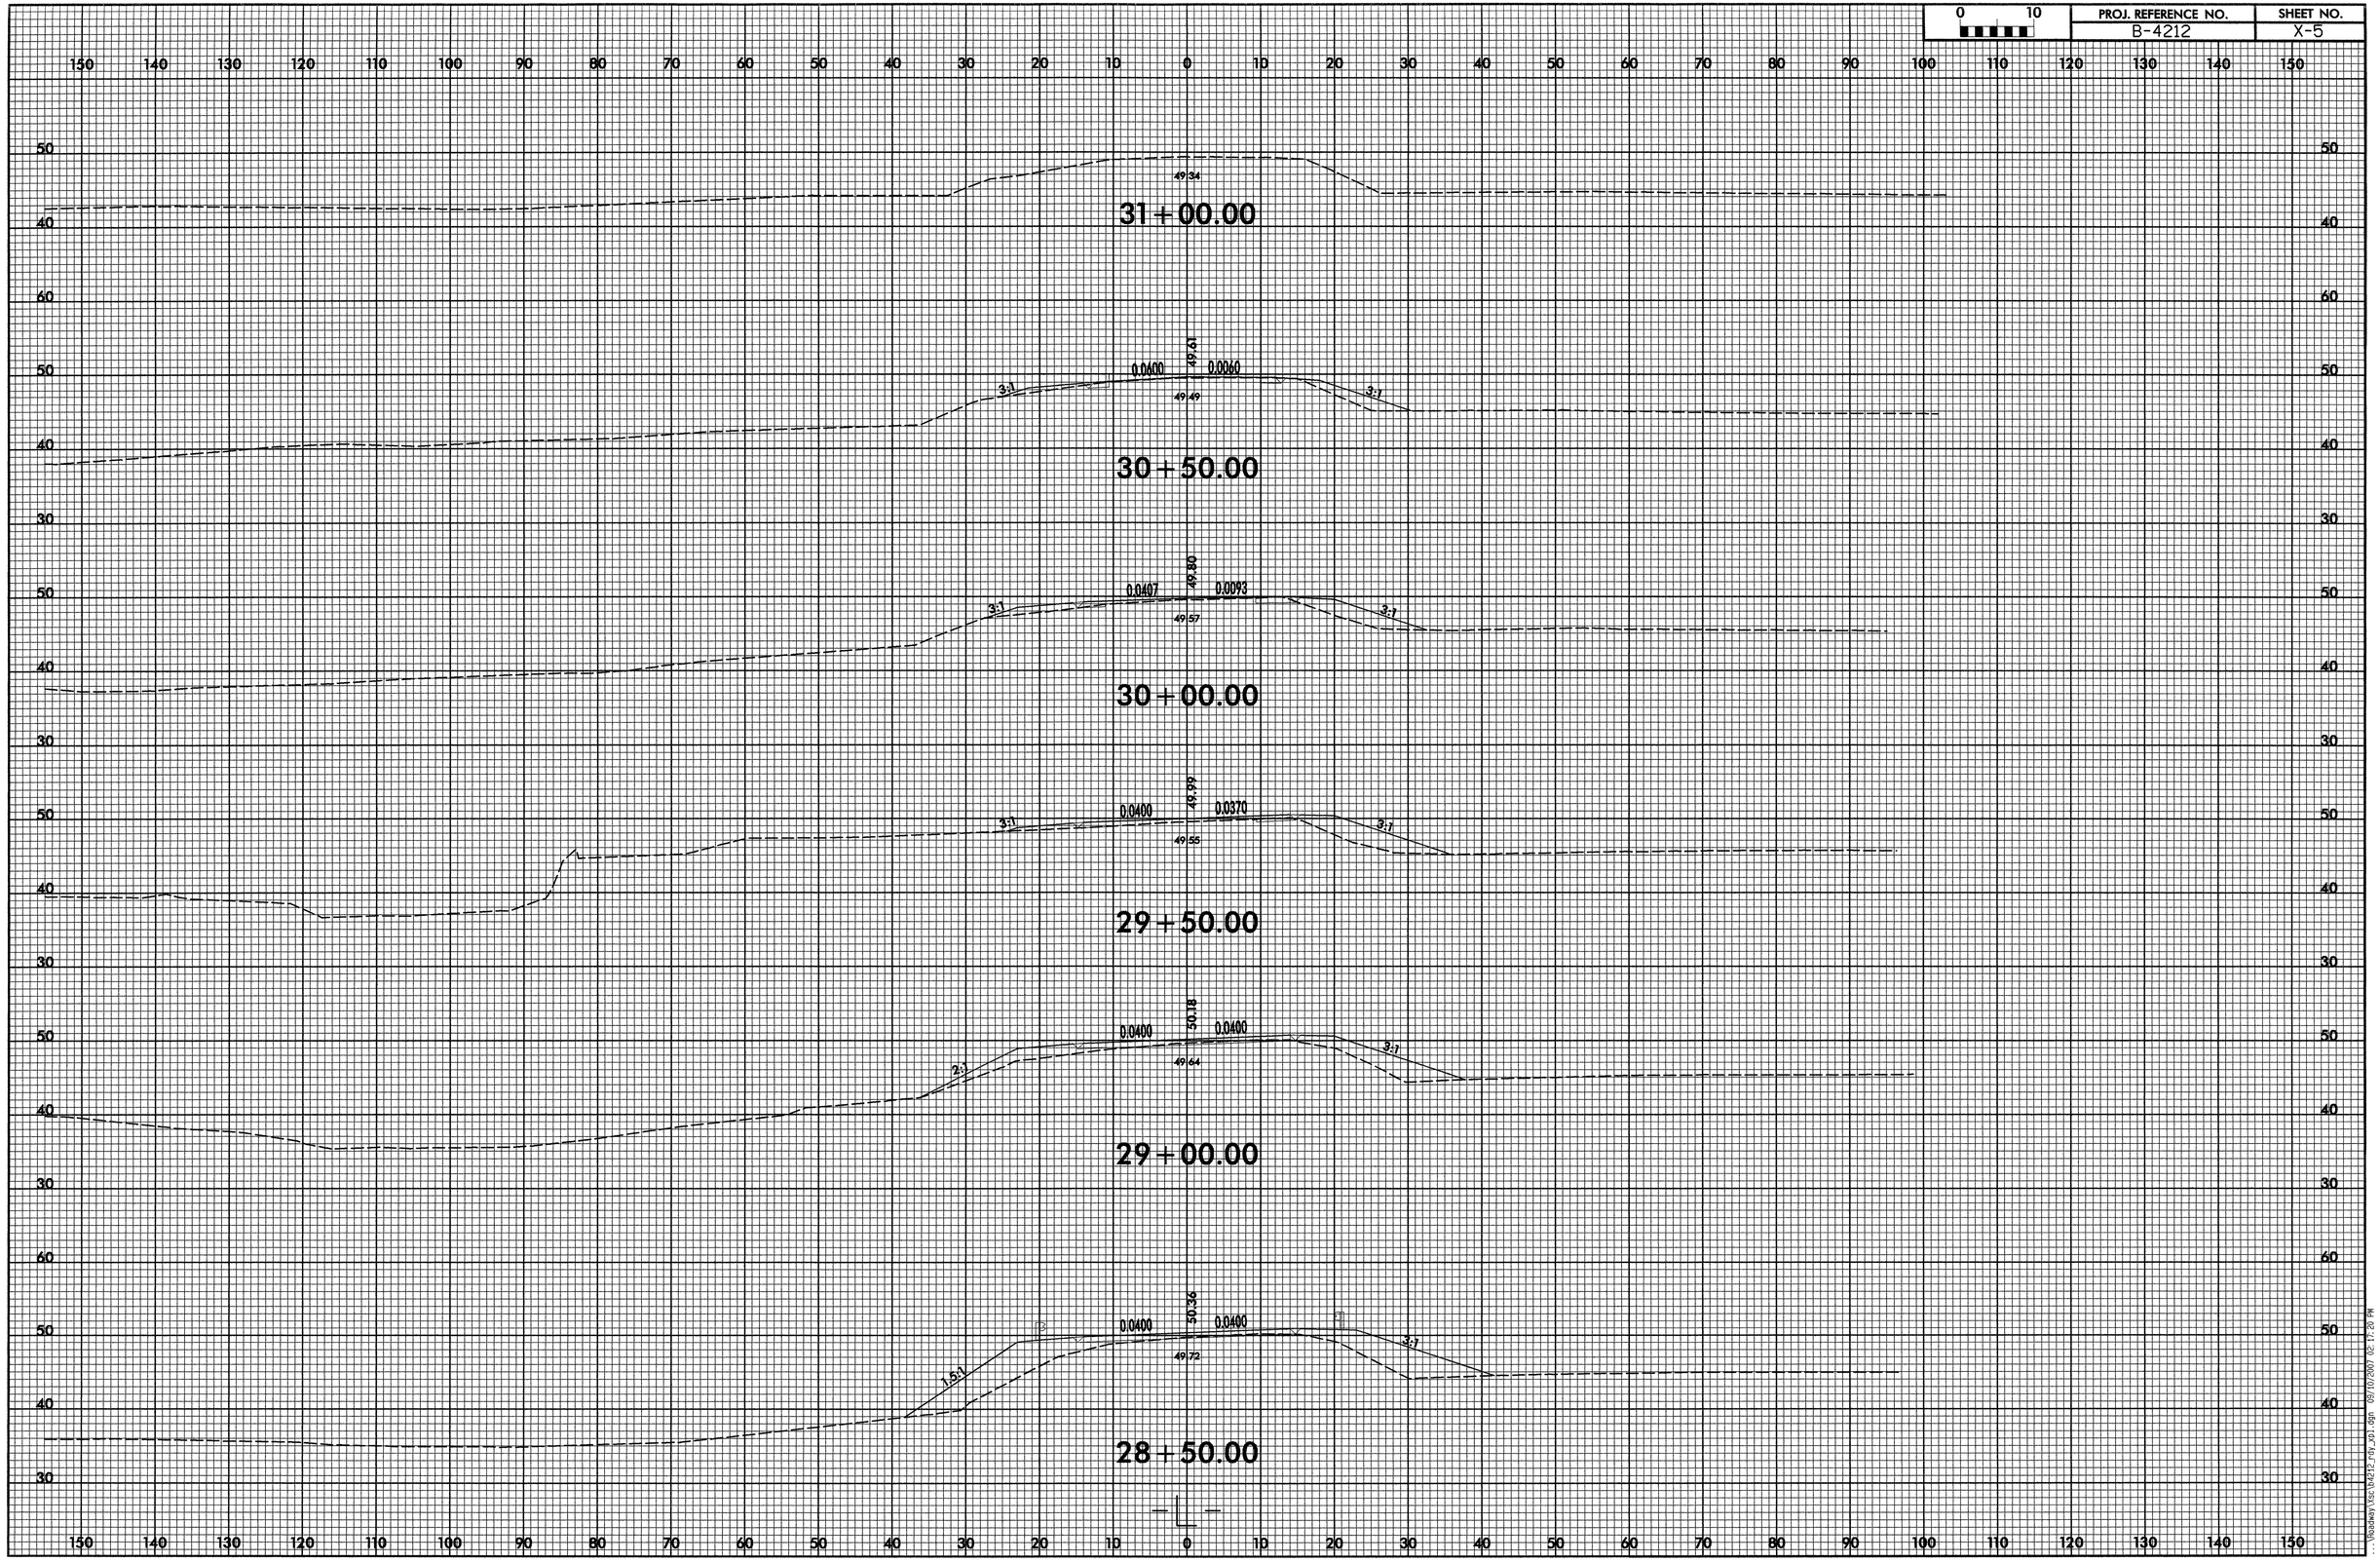

...\Roadway\Xsc\b4212_Prp_x01.dgn 09/10/2007 02:17:20 PM