09/08/99

TIP B-4210

See Sheet 1-A For Index of Sheets
See Sheet 1-B For Conventional Symbols

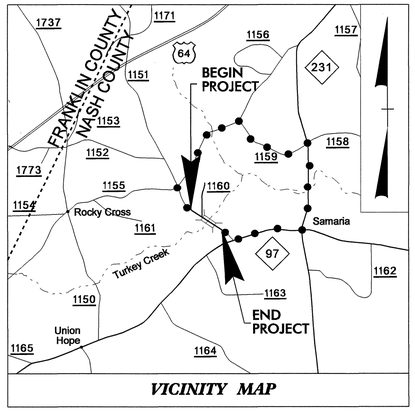

VICINITY MAP

OFFSITE DETOUR

STATE OF NORTH CAROLINA
DIVISION OF HIGHWAYS

T.I.P. NO.	SHEET NO.
B-4210	U0-1

UTILITIES BY OTHERS PLANS
NASH COUNTY

LOCATION: BRIDGE NO. 95 OVER TURKEY CREEK ON SR 1151

TYPE OF WORK: UTILITIES

U0-2
4

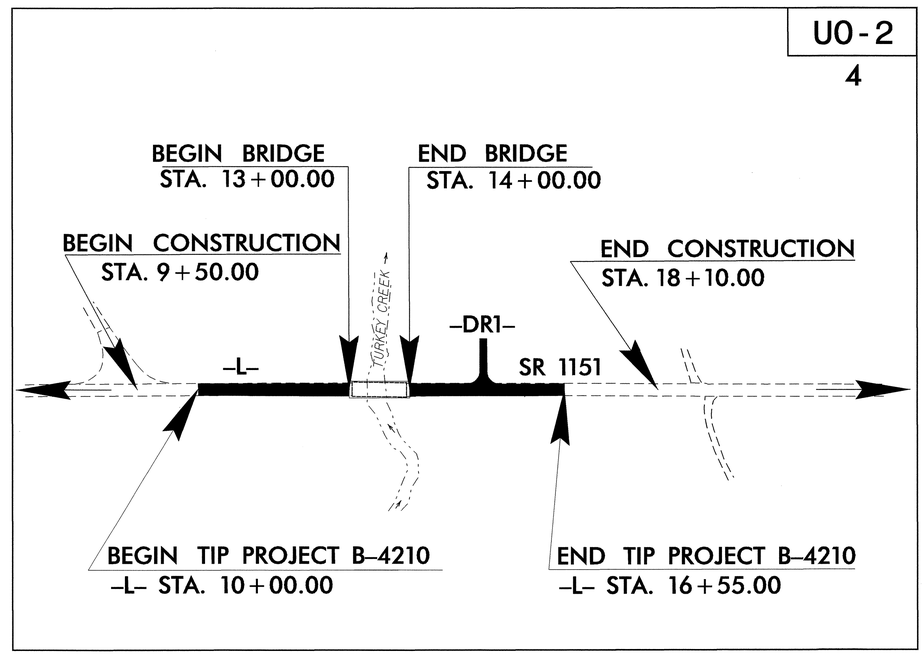

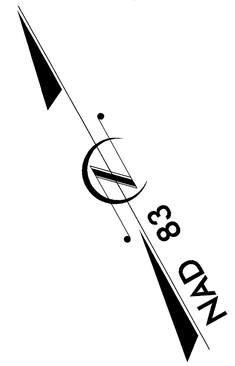

INDEX OF SHEETS

SHEET NO.	*DESCRIPTION*
U0-1	*TITLE SHEET*
U0-2	*UTILITIES BY OTHERS PLAN SHEET*

UTILITY OWNERS ON PROJECT

(1) PROGRESS ENERGY
(2) EMBARQ
(3) TIME WARNER

PREPARED IN THE OFFICE OF:
DIVISION OF HIGHWAYS
PROJECT SERVICES
UTILITY SECTION
1591 MAIL SERVICES CENTER
RALEIGH NC 27699-1591
PHONE (919) 250-4128
FAX (919) 250-4119

Roger Worthington, P.E. — *UTILITIES SECTION ENGINEER*
Steve McKee, P.E. — *UTILITIES SQUAD LEADER PROJECT ENGINEER*
Alonza Yancey — *UTILITIES PROJECT DESIGNER*

27-FEB-2008 10:25
r:\utilities\rdy_ut\proj\b4210_ut_title_uol_psh.dgn
$$$$USERNAME$$$$

PROJECT REFERENCE NO.	SHEET NO.
B-4210	U0-2

UTILITIES BY OTHERS

NOTE:
ALL PROPOSED UTILITY WORK SHOWN ON THIS SHEET WILL BE DONE BY OTHERS

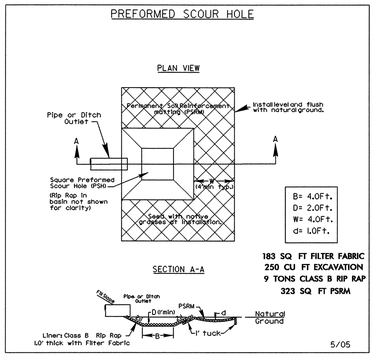

STA. 10+50 -L- LT.

183 SQ FT FILTER FABRIC
250 CU FT EXCAVATION
9 TONS CLASS B RIP RAP
323 SQ FT PSRM

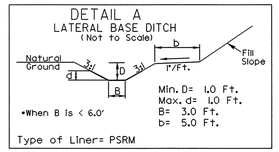

FROM STA. 15+50 -L- TO STA. 17+00 -L- LT. DDE = 62 CY

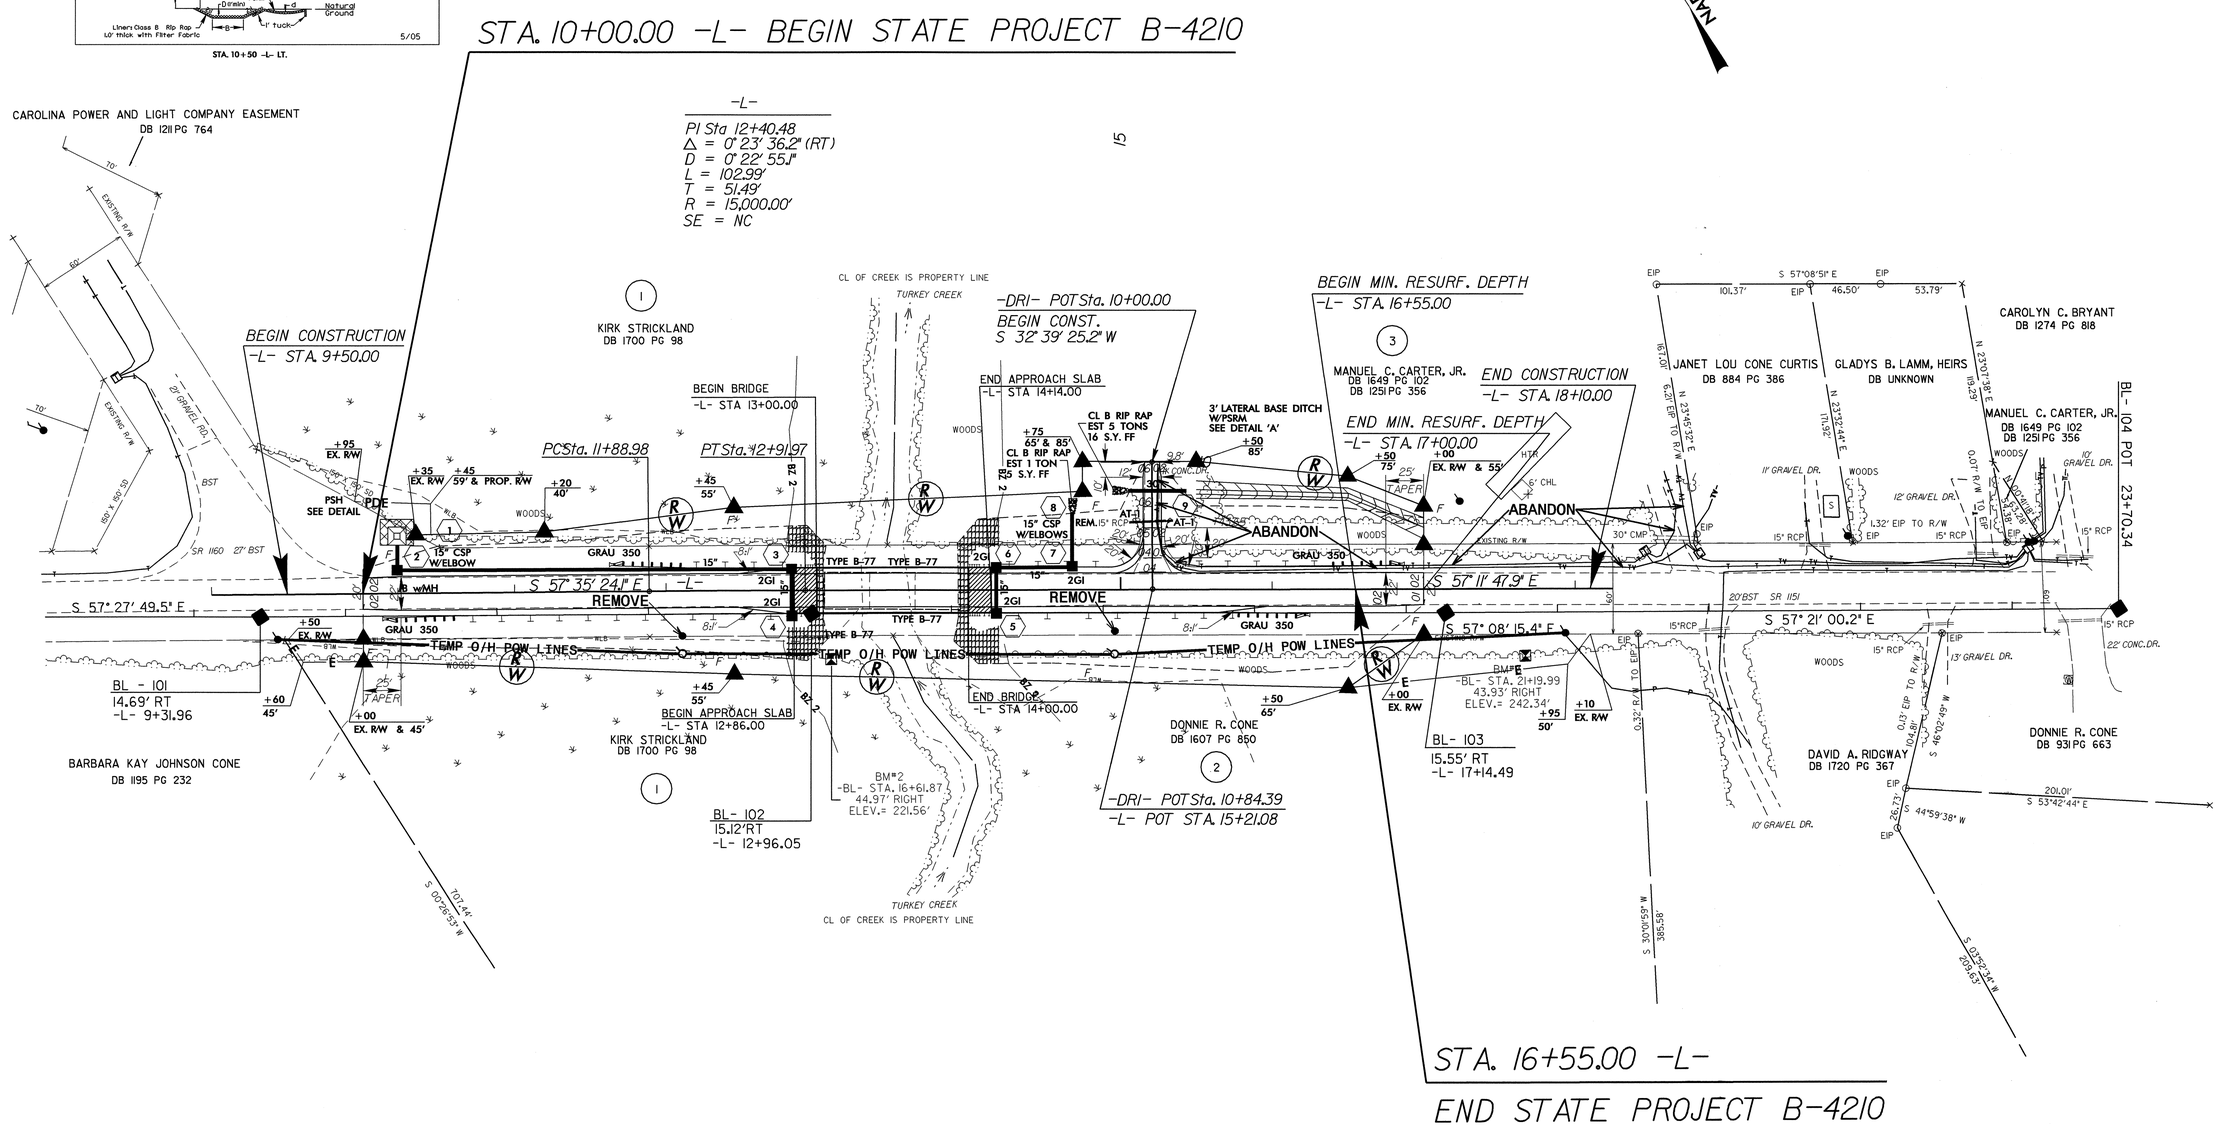

FOR -L- PROFILE SEE SHEET 5
FOR -DRI- PROFILE SEE SHEET 5
FOR STRUCTURE SEE SHEETS S1-SX

5/14/99

27-FEB-2008 10:26
y:\ut\pro\b4210_ut_rdy sht4)_uo(utl by others shtuo-2)_psh.dgn
$$$$USERNAME$$$$