PROJ. REFERENCE NO.	SHEET NO.
B-4055	X-1

STATE OF NORTH CAROLINA
DIVISION OF HIGHWAYS

CROSS-SECTION SUMMARY

NOTE: EMBANKMENT COLUMN DOES NOT INCLUDE BACKFILL FOR UNDERCUT

Approximate quantities only. Unclassified excavation, borrow excavation, fine grading, clearing and grubbing, and removal of existing pavement will be paid for at the lump sum price for "Grading".

Station -L-	Uncl. Exc. (cu. yd.)	Embt (cu. yd.)
11+50.00	0	0
12+00.00	95	35
12+50.00	106	26
13+00.00	83	31
13+50.00	65	39
14+00.00	61	42
14+50.00	32	69
15+00.00	1	129
15+50.00	0	172
16+00.00	0	165
17+50.00	0	0
18+00.00	0	128
18+50.00	0	207
19+00.00	5	148
19+50.00	15	128
20+00.00	23	141
20+50.00	26	163
21+00.00	24	147
21+50.00	24	145

CROSS SECTION INDEX SHEET

LINE	STATION TO STATION		SHEET TO SHEET	
-L-	11+50.00	21+50.00	X-2	X-5

PROJ. REFERENCE NO.	SHEET NO.	TOTAL SHEETS
B-4055	X-2	

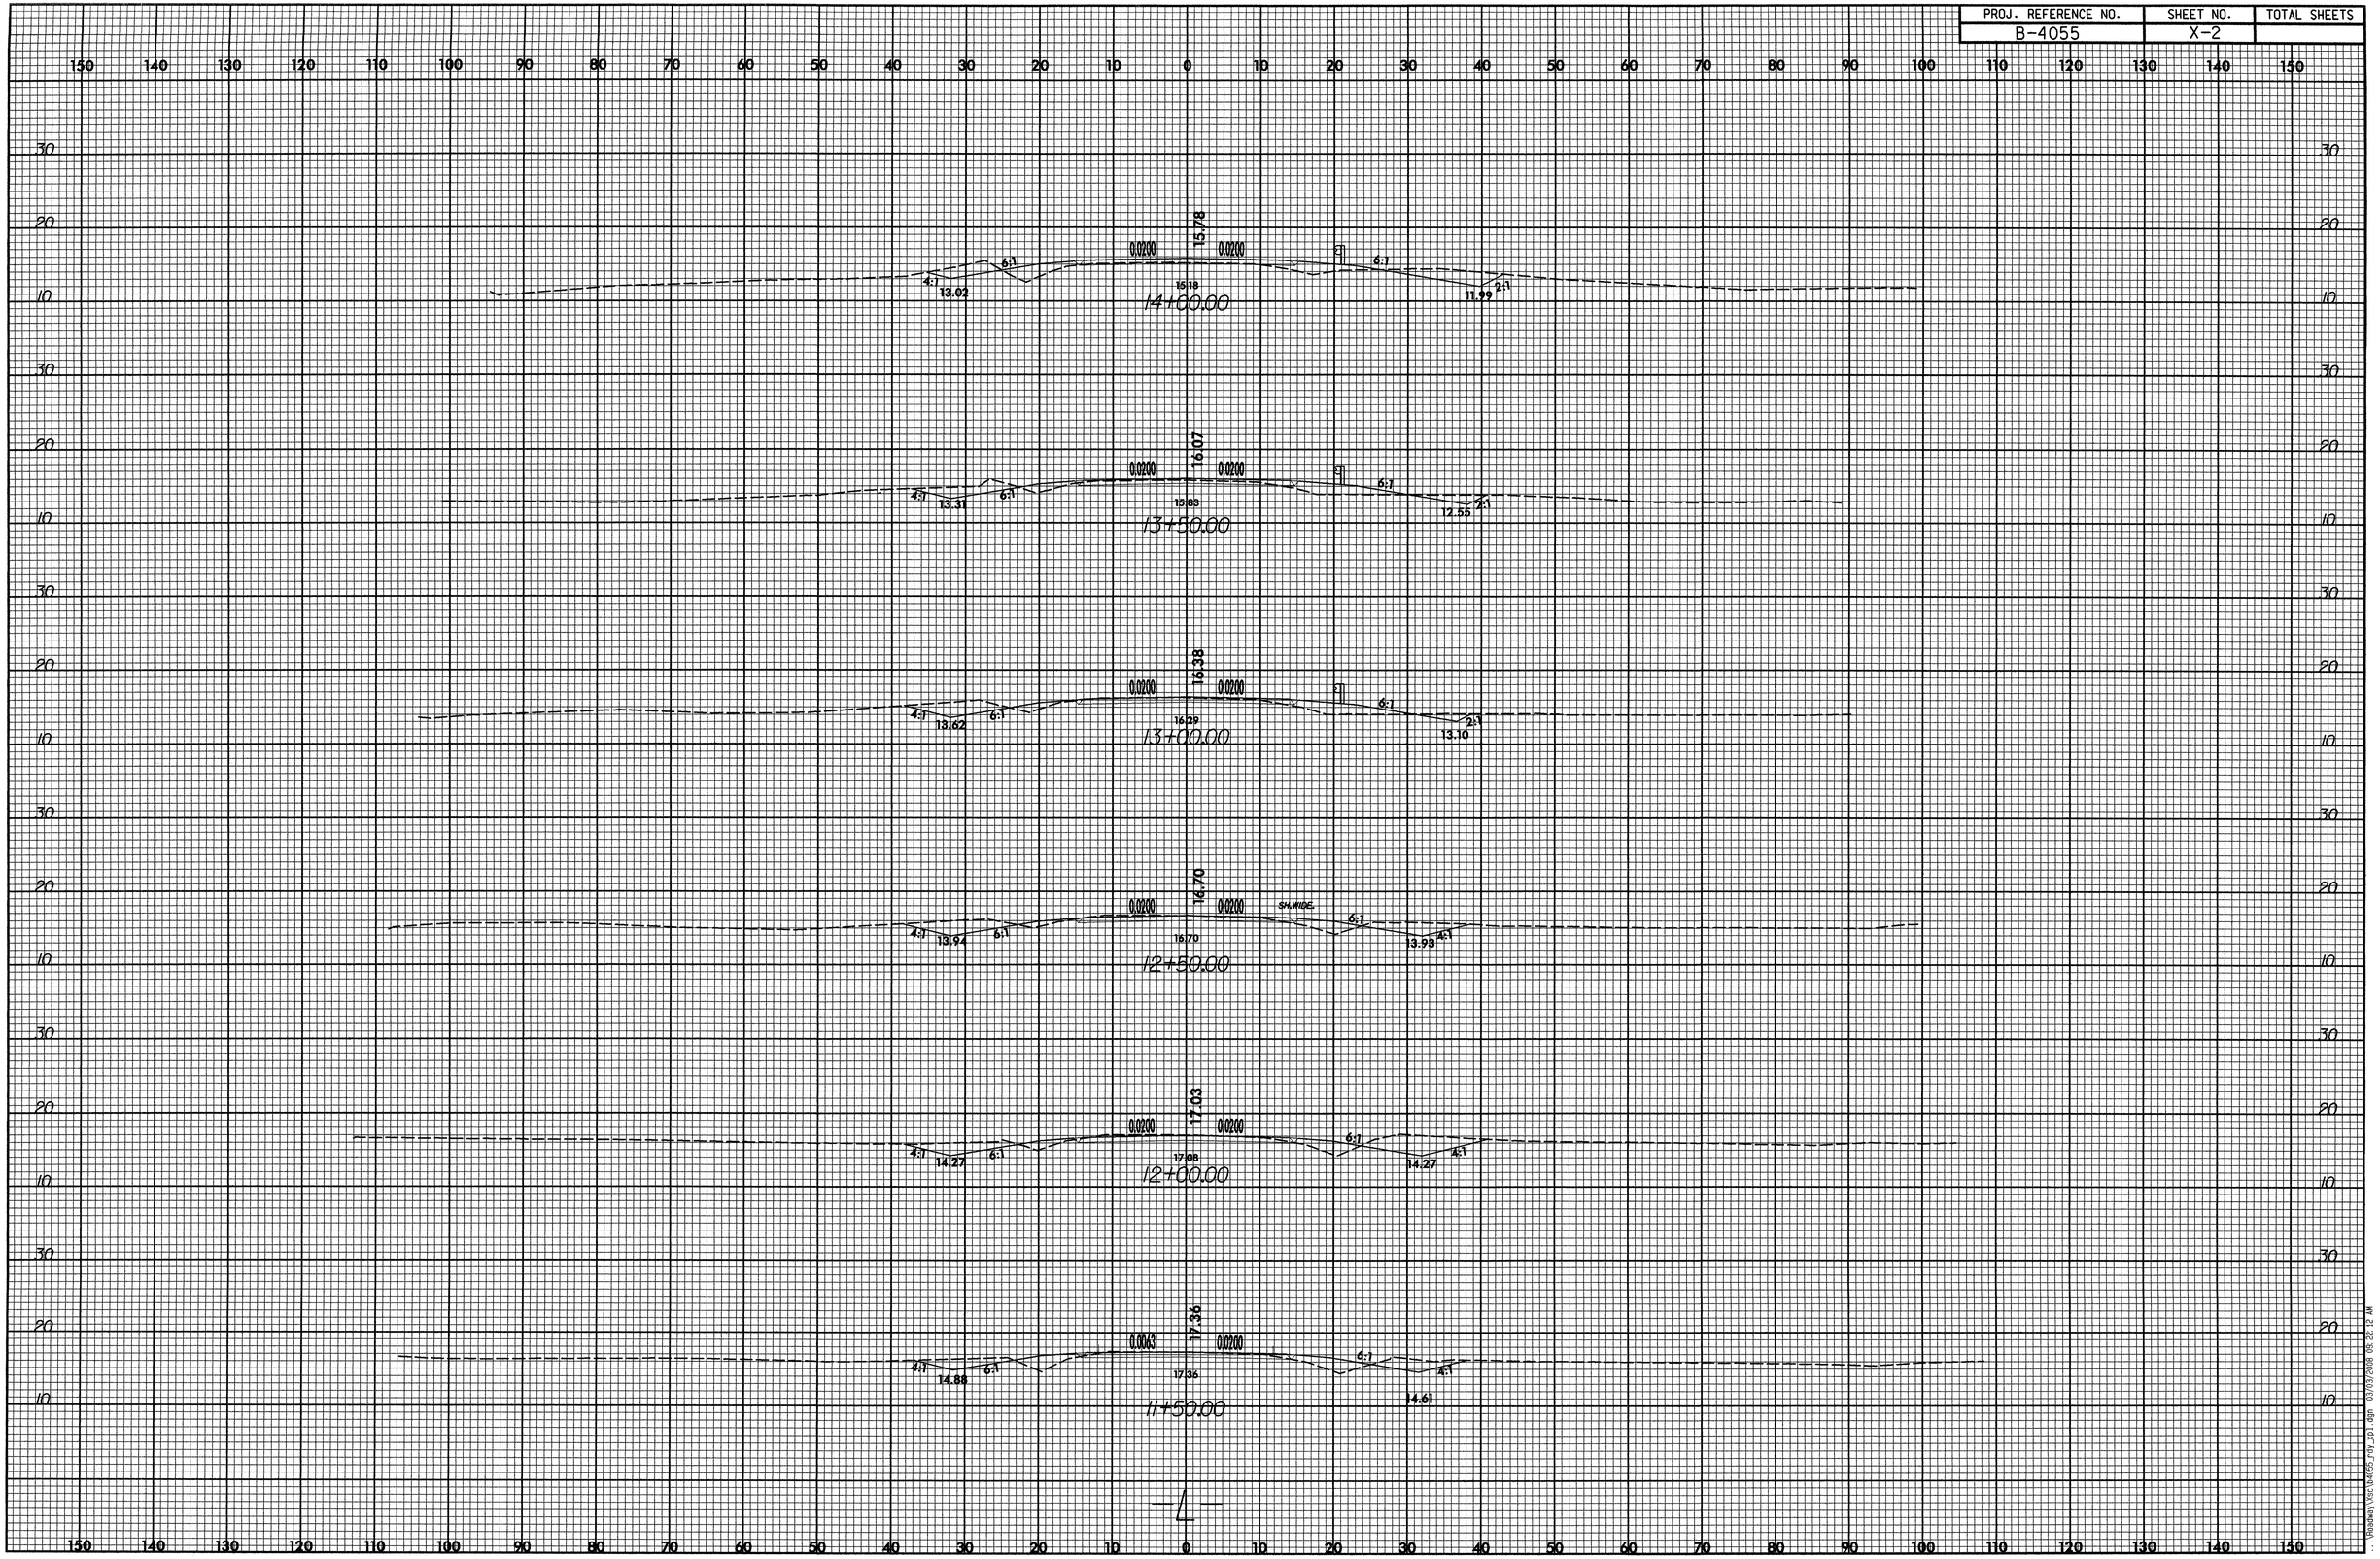

...\Roadway\Xsec\b4055_Fnl_x01.dgn 03/03/2008 08:22:12 AM

PROJ. REFERENCE NO.	SHEET NO.	TOTAL SHEETS
B-4055	X-3	

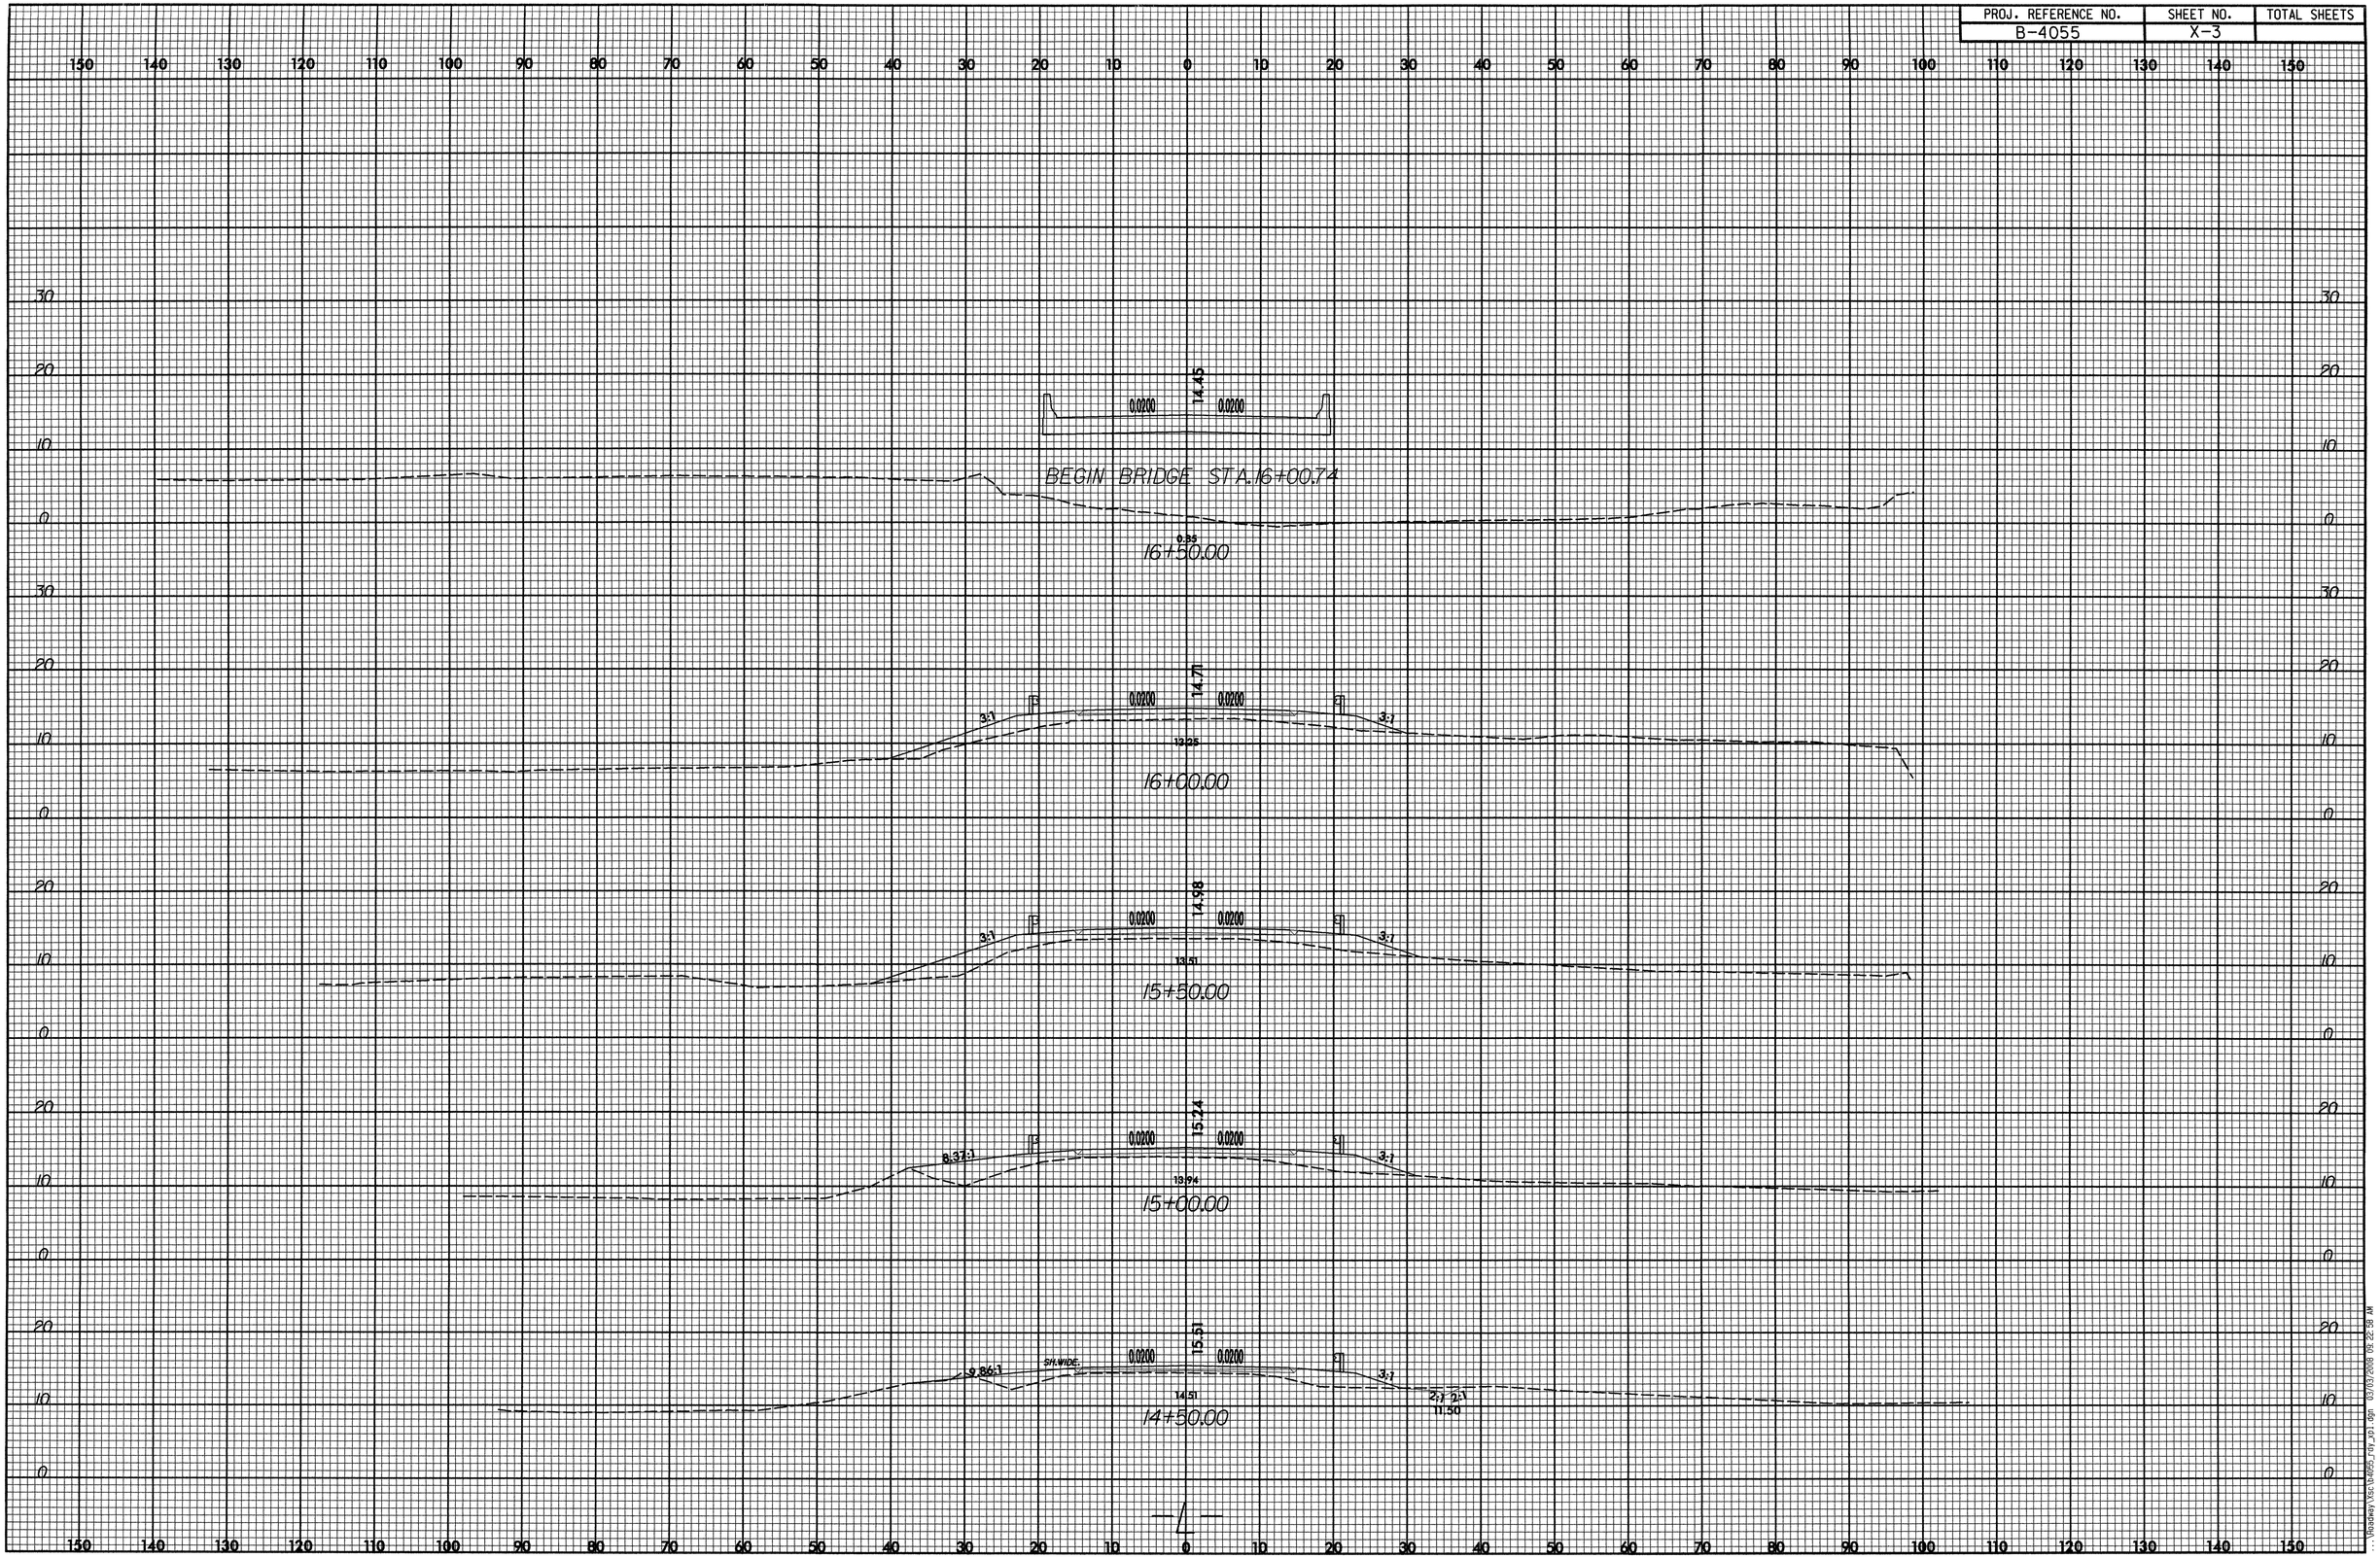

...\Roadway \Sec\B4055_roy_x01.dgn 03/07/2018 09:22:58 AM

PROJ. REFERENCE NO.	SHEET NO.	TOTAL SHEETS
B-4055	X-4	

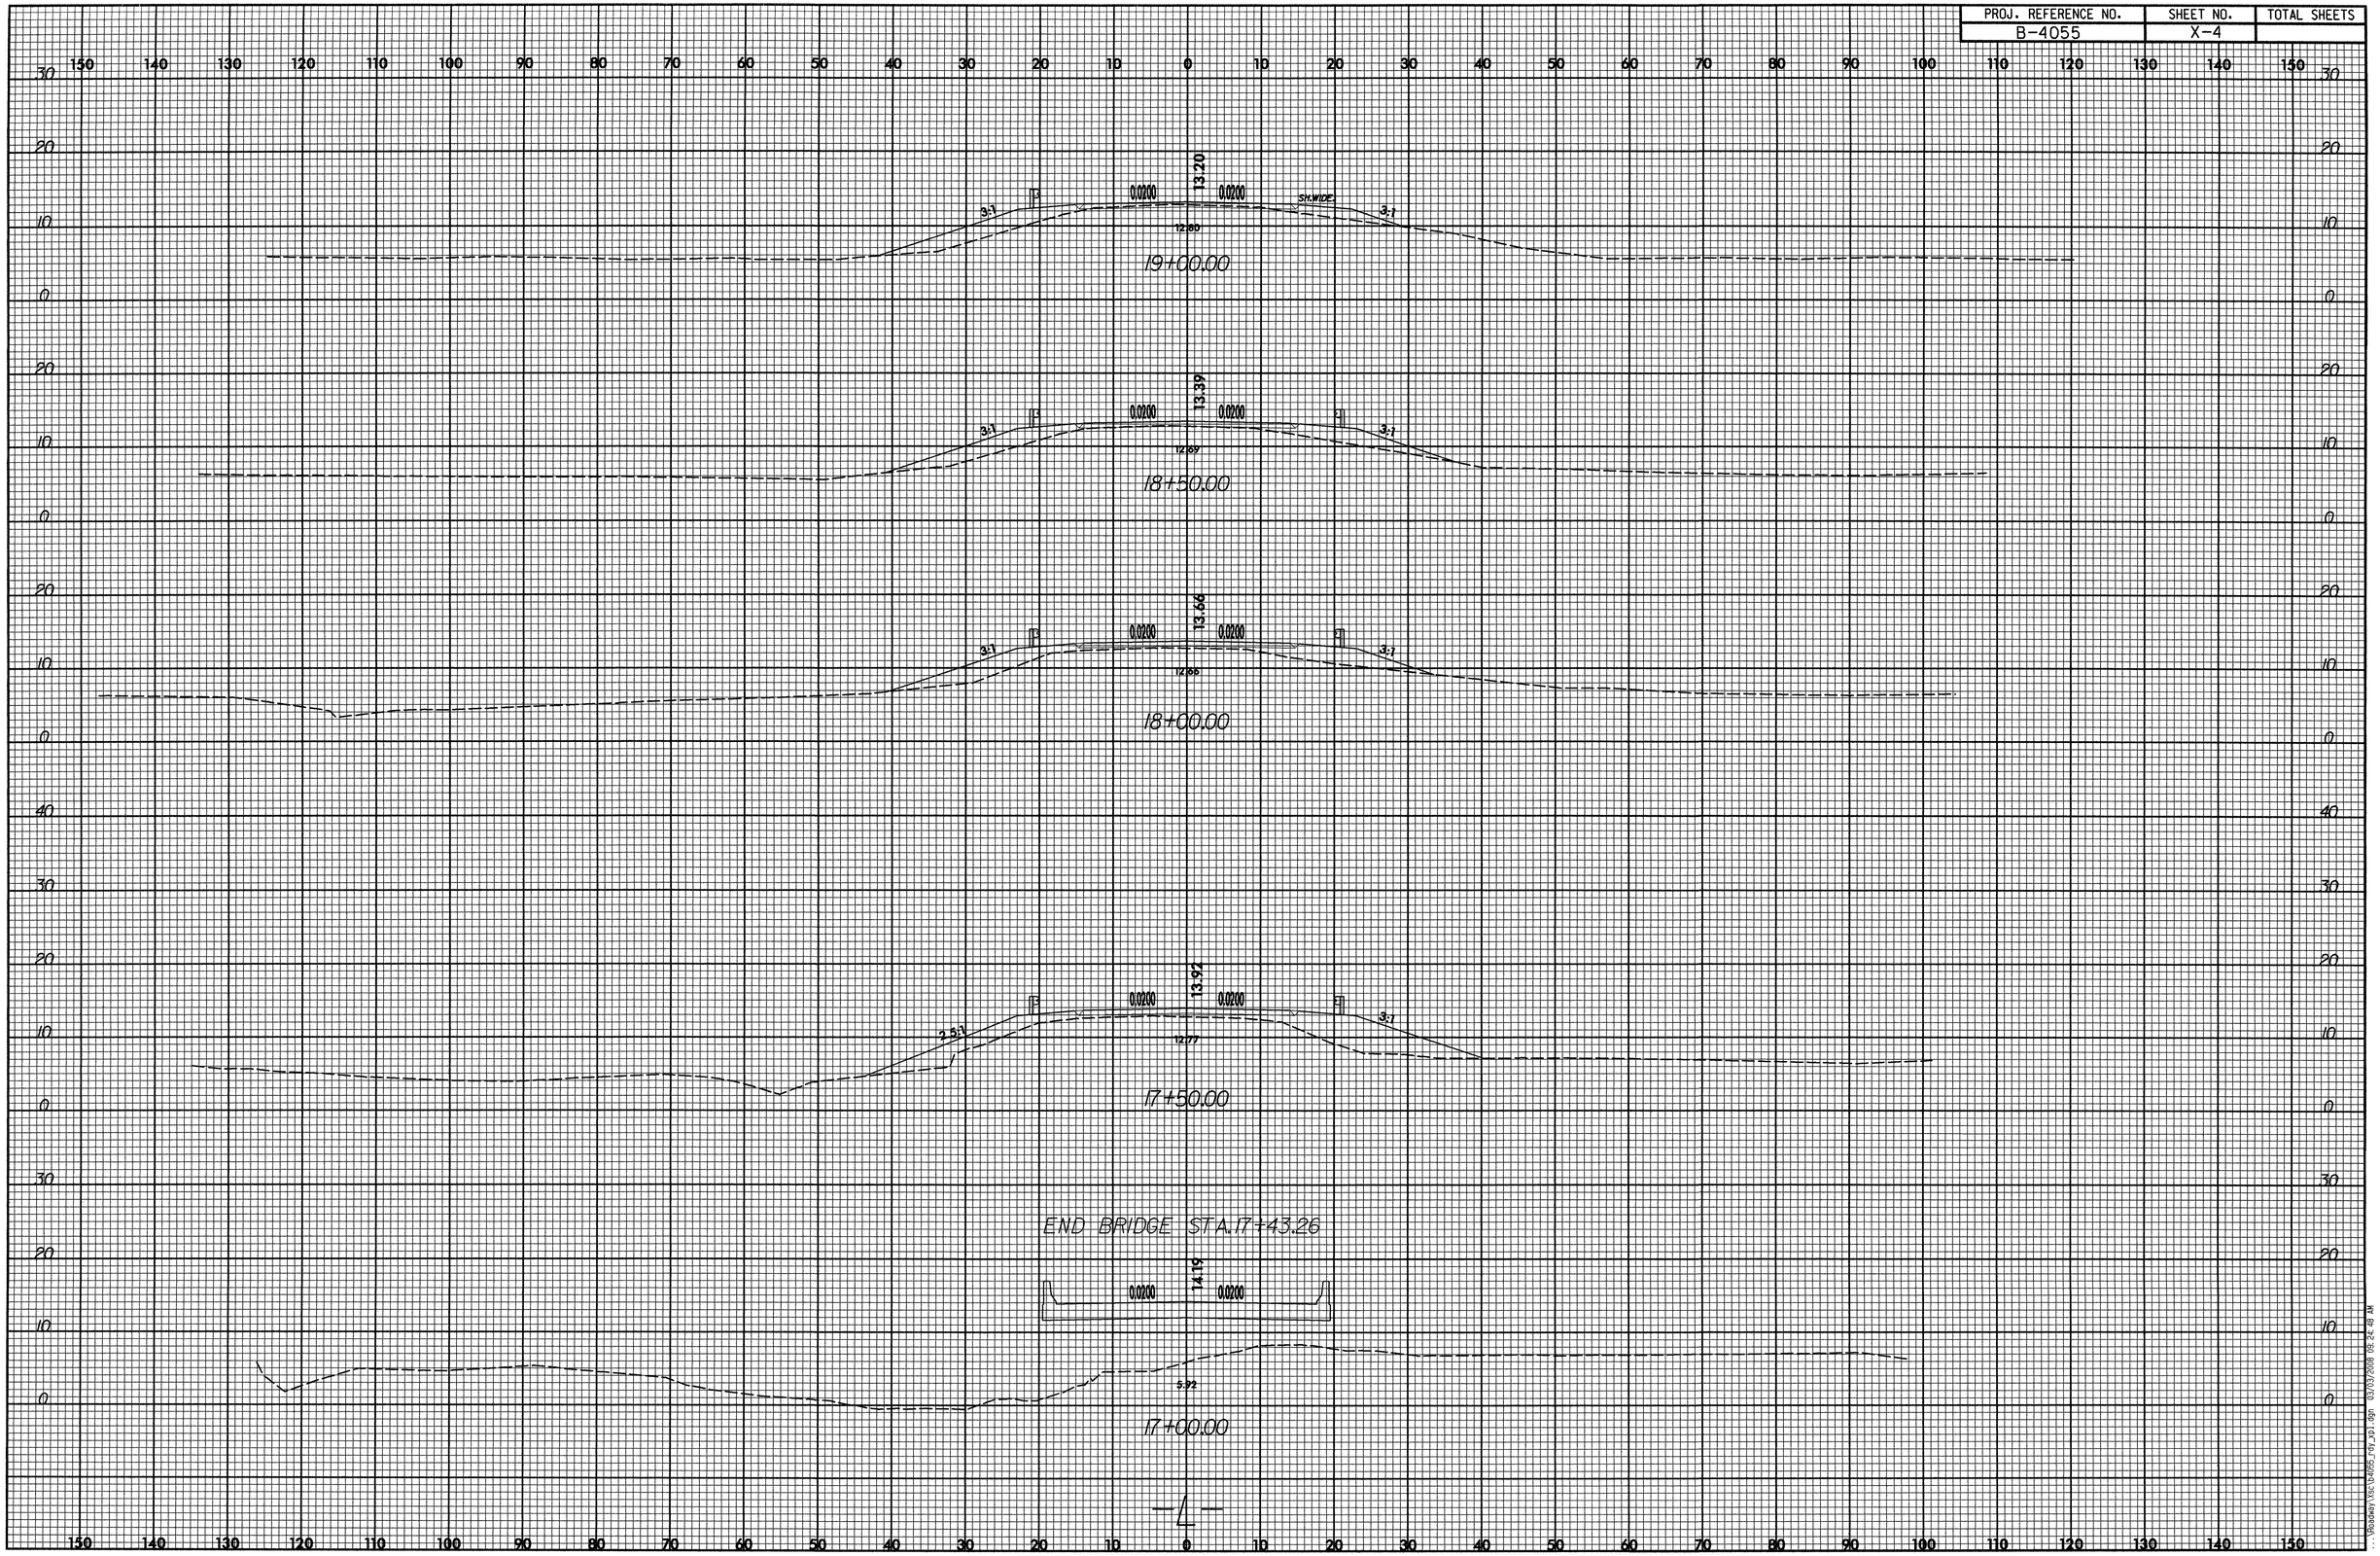

...\Roadway Vds\Ub695_roy_x01.dgn 03/03/2008 08:24:48 AM

PROJ. REFERENCE NO.	SHEET NO.	TOTAL SHEETS
B-4055	X-5	

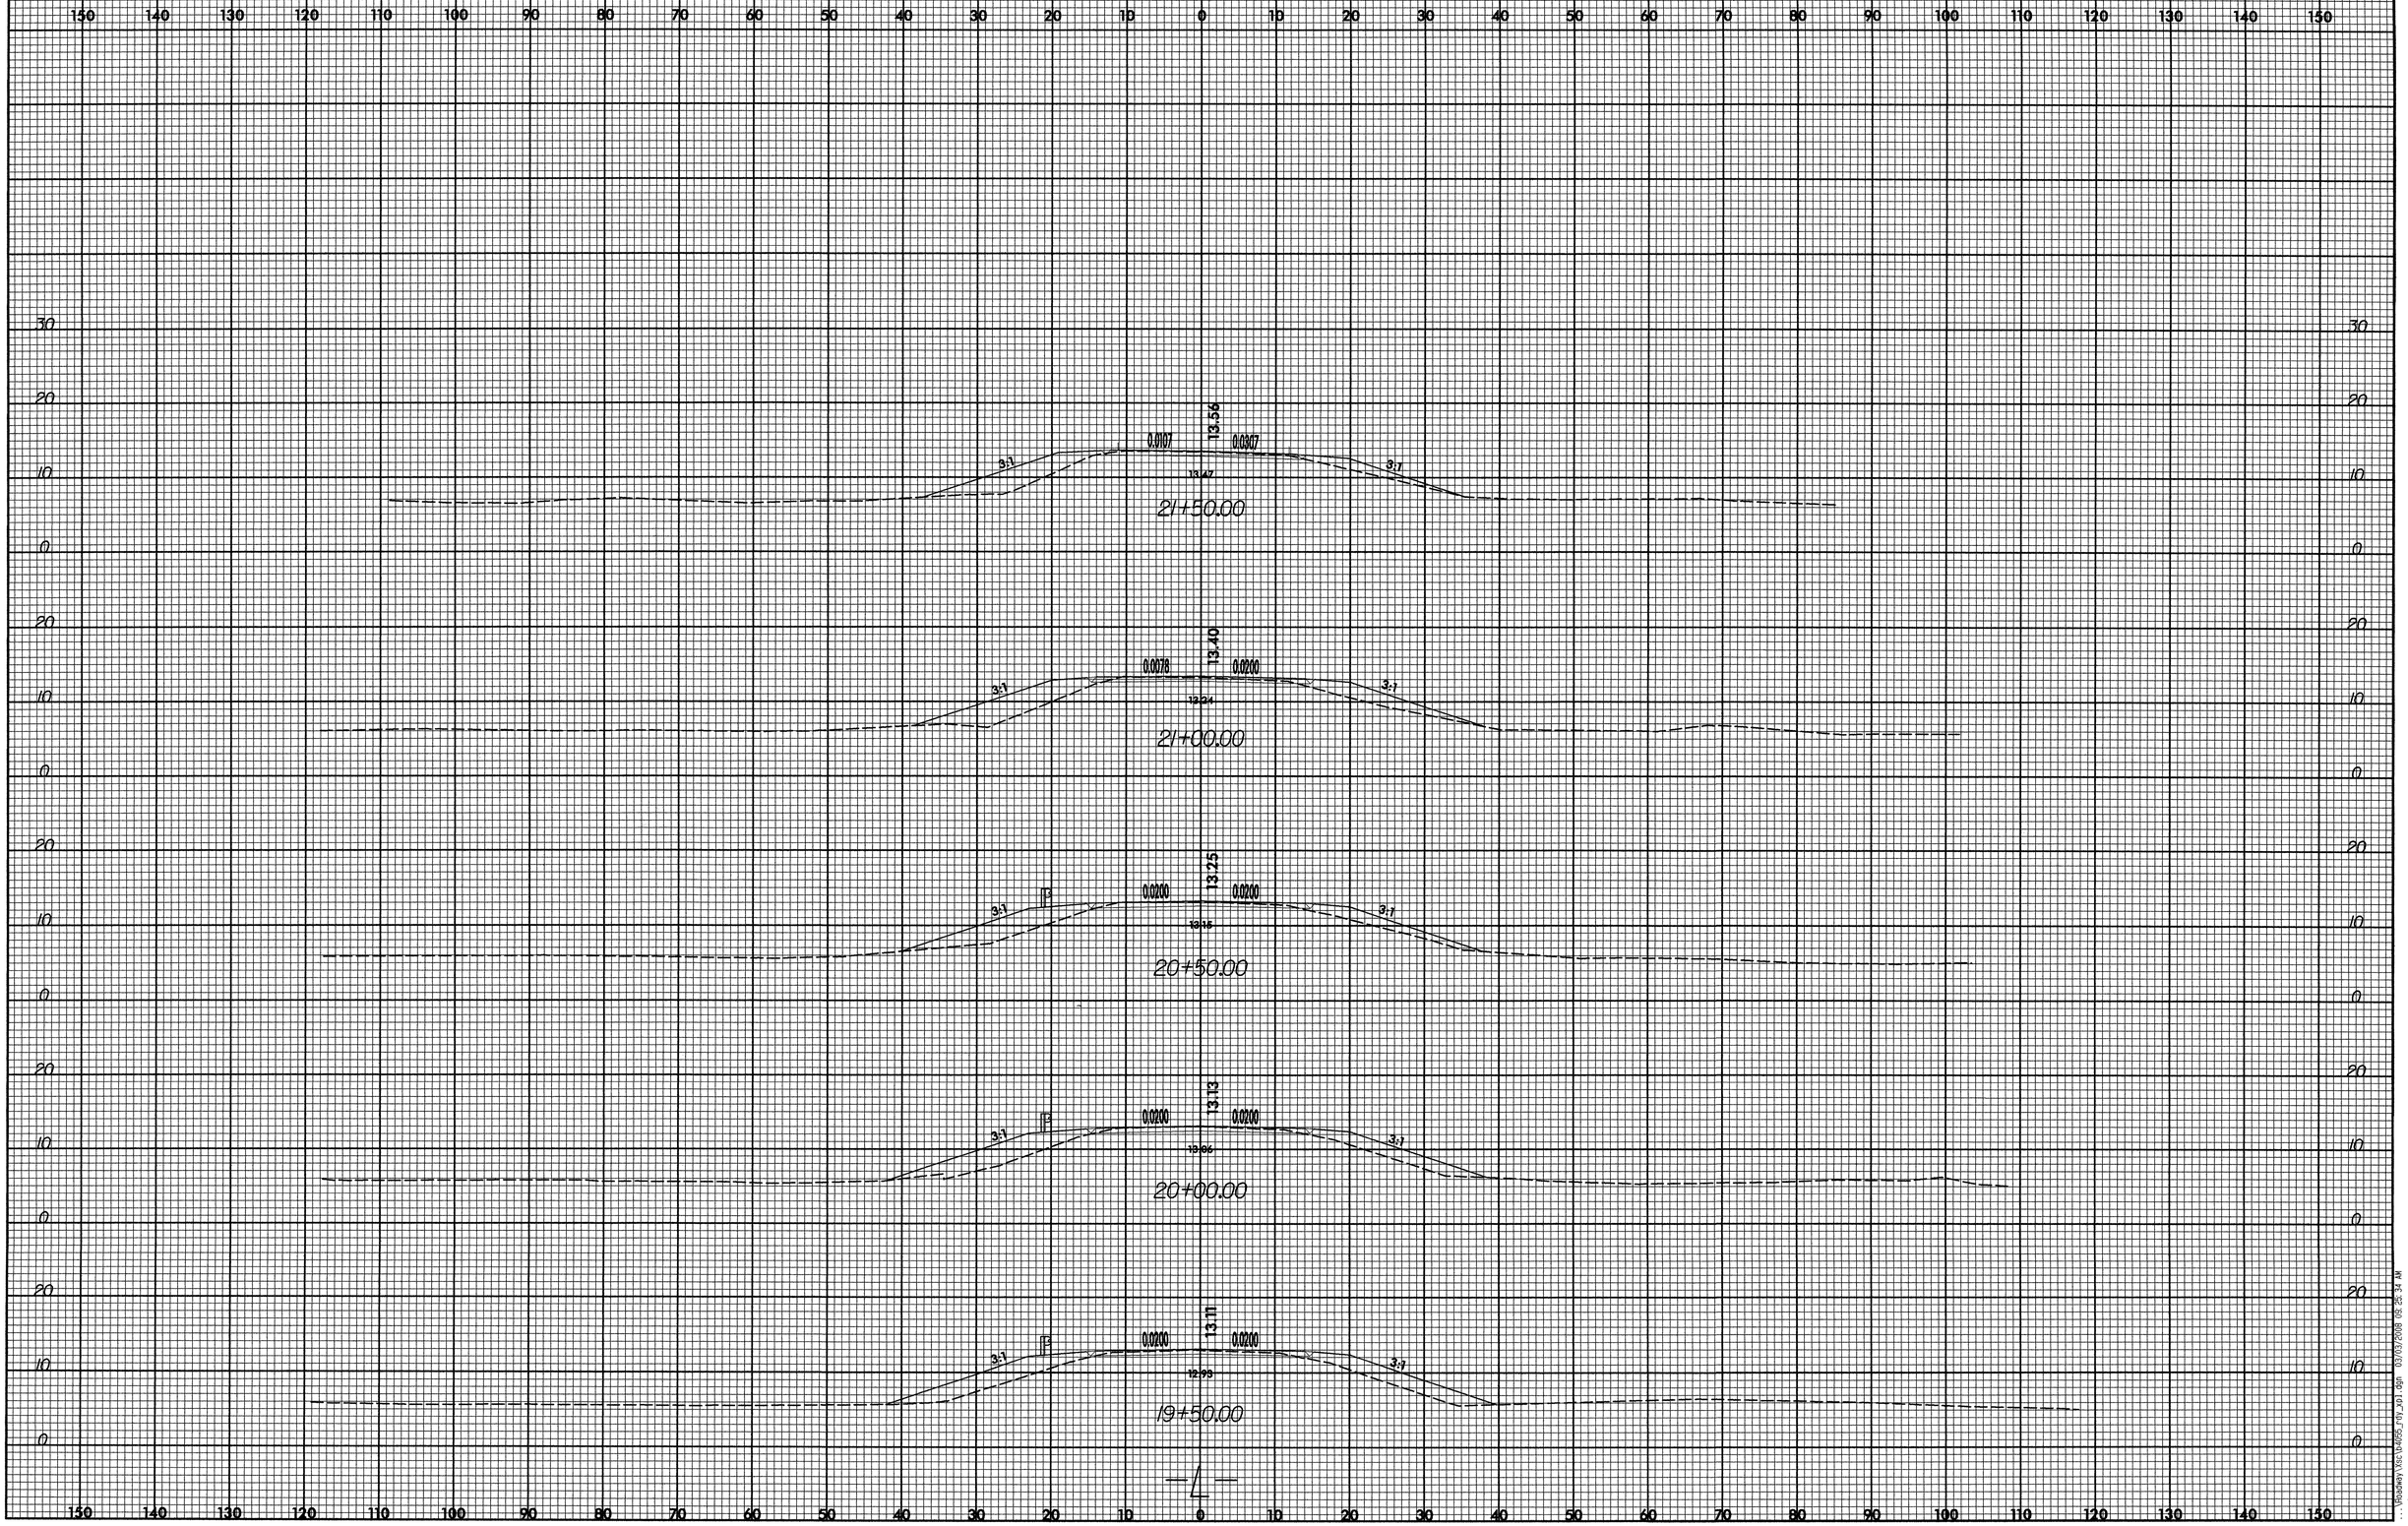

...\Roadway\Xsc\b4055_roy_x01.dgn 03/03/2008 08:26:34 AM