PROJECT REFERENCE NO.	SHEET NO.
R-5024	X-1

R-5024
CROSS-SECTIONS

INDEX OF SHEETS

TITLE	SHEET NO.
CROSS-SECTION INDEX	X-1
CROSS SECTION SUMMARY	X-1A
-L-	X-2 THRU X-27
-Y1- THRU -Y5-	X-28

NOTE: APPROXIMATE QUANTITIES ONLY. UNCLASSIFIED EXCAVATION, BORROW EXCAVATION, SHOULDER BORROW, FINE GRADING, CLEARING AND GRUBBING, BREAKING OF EXISTING PAVEMENT AND REMOVAL OF EXISTING PAVEMENT WILL BE PAID FOR AT THE CONTRACT LUMP SUM PRICE FOR "GRADING".

REVISIONS

FILE: R:\NCDOT\R5024\Roadway\Xsec\R5024_Rdy_prj_cover.dgn
DATE: 6/2/2008 2:52:26 AM

PROJECT REFERENCE NO.	SHEET NO.
R-5024	X-1A

DIVISION OF HIGHWAYS
STATE OF NORTH CAROLINA

CROSS SECTION SUMMARY

Station	Volume (Left Side)		Volume (Right Side)			Station	Volume (Left Side)		Volume (Right Side)		
	Uncl. Exc.	Embt	Uncl. Exc.	Embt			Uncl. Exc.	Embt	Uncl. Exc.	Embt	
L	(cu. yd.)	(cu. yd.)	(cu. yd.)	(cu. yd.)		L	(cu. yd.)	(cu. yd.)	(cu. yd.)	(cu. yd.)	
10+40.22	0	0	0	0		40+00.00	118	0	4	2	
10+50.00	0	0	0	0		40+50.00	137	0	2	5	
11+00.00	44	0	0	0		41+00.00	119	0	2	8	
11+50.00	84	0	0	0		41+50.00	139	0	3	5	
12+00.00	90	0	0	0		42+00.00	146	0	3	1	
12+50.00	67	0	0	0		42+50.00	131	1	2	4	
13+00.00	26	0	3	0		43+00.00	119	2	6	3	
13+50.00	17	0	3	11		43+50.00	55	4	8	6	
14+00.00	23	0	4	11		44+00.00	43	4	5	14	
14+50.00	19	1	8	0		44+50.00	128	1	6	11	
15+00.00	94	1	8	0		45+00.00	189	0	12	6	
15+50.00	112	1	6	0		45+50.00	104	0	12	4	
16+00.00	62	2	4	0		46+00.00	44	0	6	50	
16+50.00	105	2	5	0		46+50.00	35	2	1	108	
17+00.00	133	2	7	0		47+00.00	5	5	1	67	
17+50.00	113	3	10	0		47+50.00	6	4	3	64	
18+00.00	56	4	22	0		48+00.00	17	2	4	126	
18+50.00	102	2	39	0		48+50.00	31	2	5	81	
19+00.00	126	0	41	1		49+00.00	58	1	5	34	
19+50.00	148	0	55	2		49+50.00	57	0	3	62	
20+00.00	571	0	96	1		50+00.00	24	1	2	51	
20+50.00	793	0	94	0		50+50.00	26	2	1	78	
21+00.00	353	0	35	1		51+00.00	85	1	0	163	
21+50.00	46	0	0	2		51+50.00	69	0	0	171	
22+00.00	66	0	0	1		52+00.00	61	0	1	74	
22+50.00	57	0	0	0		52+50.00	213	0	1	32	
23+00.00	26	0	4	0		53+00.00	328	0	0	33	
23+50.00	11	3	11	0		53+50.00	531	0	19	2	
24+00.00	6	6	16	0		54+00.00	1081	0	73	0	
24+50.00	5	6	17	0		54+50.00	1409	0	118	0	
25+00.00	6	4	15	0		55+00.00	989	0	77	1	
25+50.00	8	0	14	0		55+50.00	308	12	13	16	
26+00.00	12	0	17	0		56+00.00	5	40	0	77	
26+50.00	9	2	12	1		56+50.00	0	38	0	96	
27+00.00	5	6	3	8		57+00.00	11	10	13	37	
27+50.00	6	10	1	18		57+50.00	122	1	29	4	
28+00.00	6	11	3	13		58+00.00	394	0	44	1	
28+50.00	15	9	6	8		58+50.00	969	0	134	0	
29+00.00	68	5	5	19		59+00.00	1532	0	266	0	
29+50.00	151	1	5	14		59+50.00	1426	0	265	0	
30+00.00	206	0	4	1		60+00.00	731	0	169	0	
30+50.00	131	0	0	1		60+50.00	193	2	67	23	
31+00.00	57	1	0	0		61+00.00	43	12	3	51	
31+50.00	53	2	4	0		61+50.00	3	11	9	28	
32+00.00	47	2	4	0		62+00.00	99	1	19	0	
32+50.00	65	1	0	0		62+50.00	202	6	10	3	
33+00.00	48	0	0	0		63+00.00	259	6	0	31	
33+50.00	19	0	0	0		63+50.00	410	1	19	82	
34+00.00	32	0	5	0		64+00.00	620	0	99	66	
34+50.00	64	0	7	1		64+50.00	955	0	238	31	
35+00.00	81	0	5	2		65+00.00	1227	0	263	26	
35+50.00	101	0	5	4		65+50.00	1497	0	168	13	
36+00.00	165	0	6	6		66+00.00	1712	0	99	10	
36+50.00	268	0	13	3		66+50.00	1706	0	71	3	
37+00.00	170	0	14	0		67+00.00	1736	0	48	0	
37+50.00	43	0	6	1		67+50.00	1418	0	16	0	
38+00.00	55	1	6	1		68+00.00	711	0	2	0	
38+50.00	43	1	8	0		68+50.00	371	0	4	0	
39+00.00	45	0	7	1		69+00.00	252	0	4	0	
39+50.00	76	0	6	2		69+04.27	5	0	0	0	
SUBTOTAL	5410	89	669	134		SUBTOTAL	25414	172	2457	1864	
						TOTAL	30824	261	3126	1998	

REVISIONS

FILE: R:\NCDOT\R5024\Roadway\Xsc\R5024_Rdy_prl_summary.dgn
DATE: 6/5/2008 9:39:22 AM

0 5 10	PROJ. REFERENCE NO.	SHEET NO.	TOTAL SHEETS
	R-5024	X-2	X-28

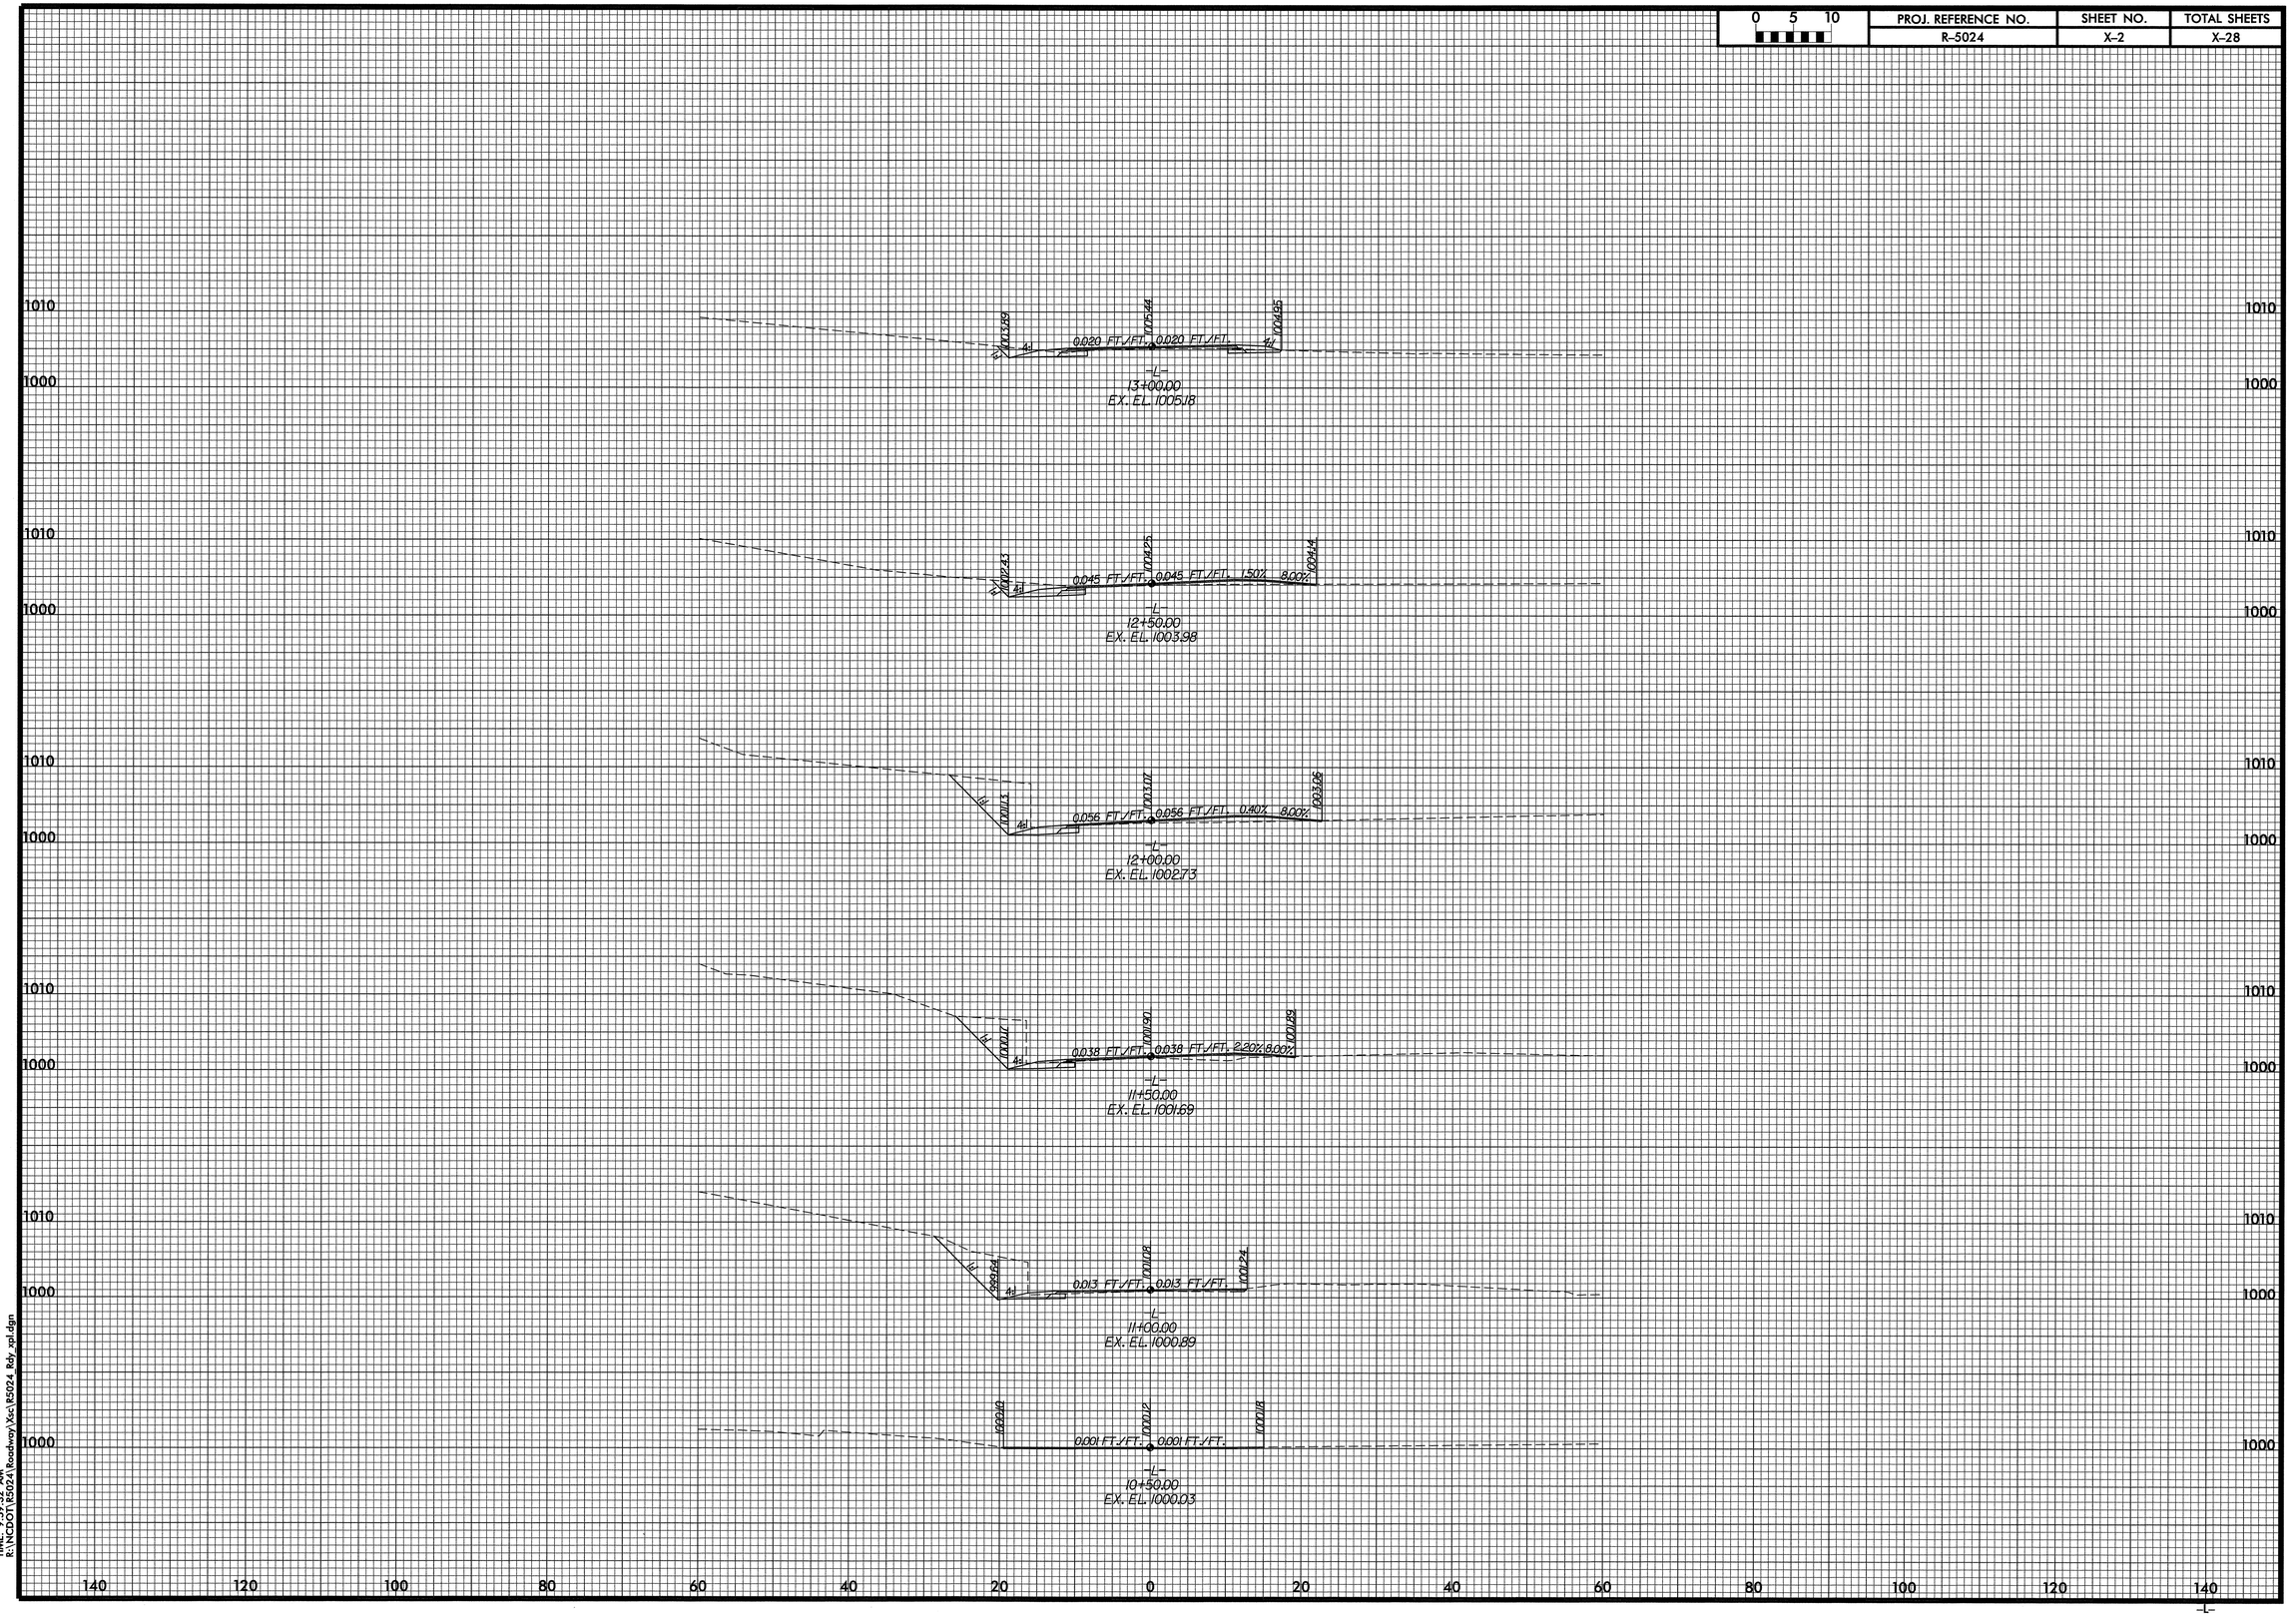

DATE: 6/5/2008
TIME: 09:09:23 AM
R:\NCDOT\R5024\Roadway\Xsc\R5024_Rdy_xpl.dgn

0 5 10	PROJ. REFERENCE NO.	SHEET NO.	TOTAL SHEETS
	R-5024	X-3	X-28

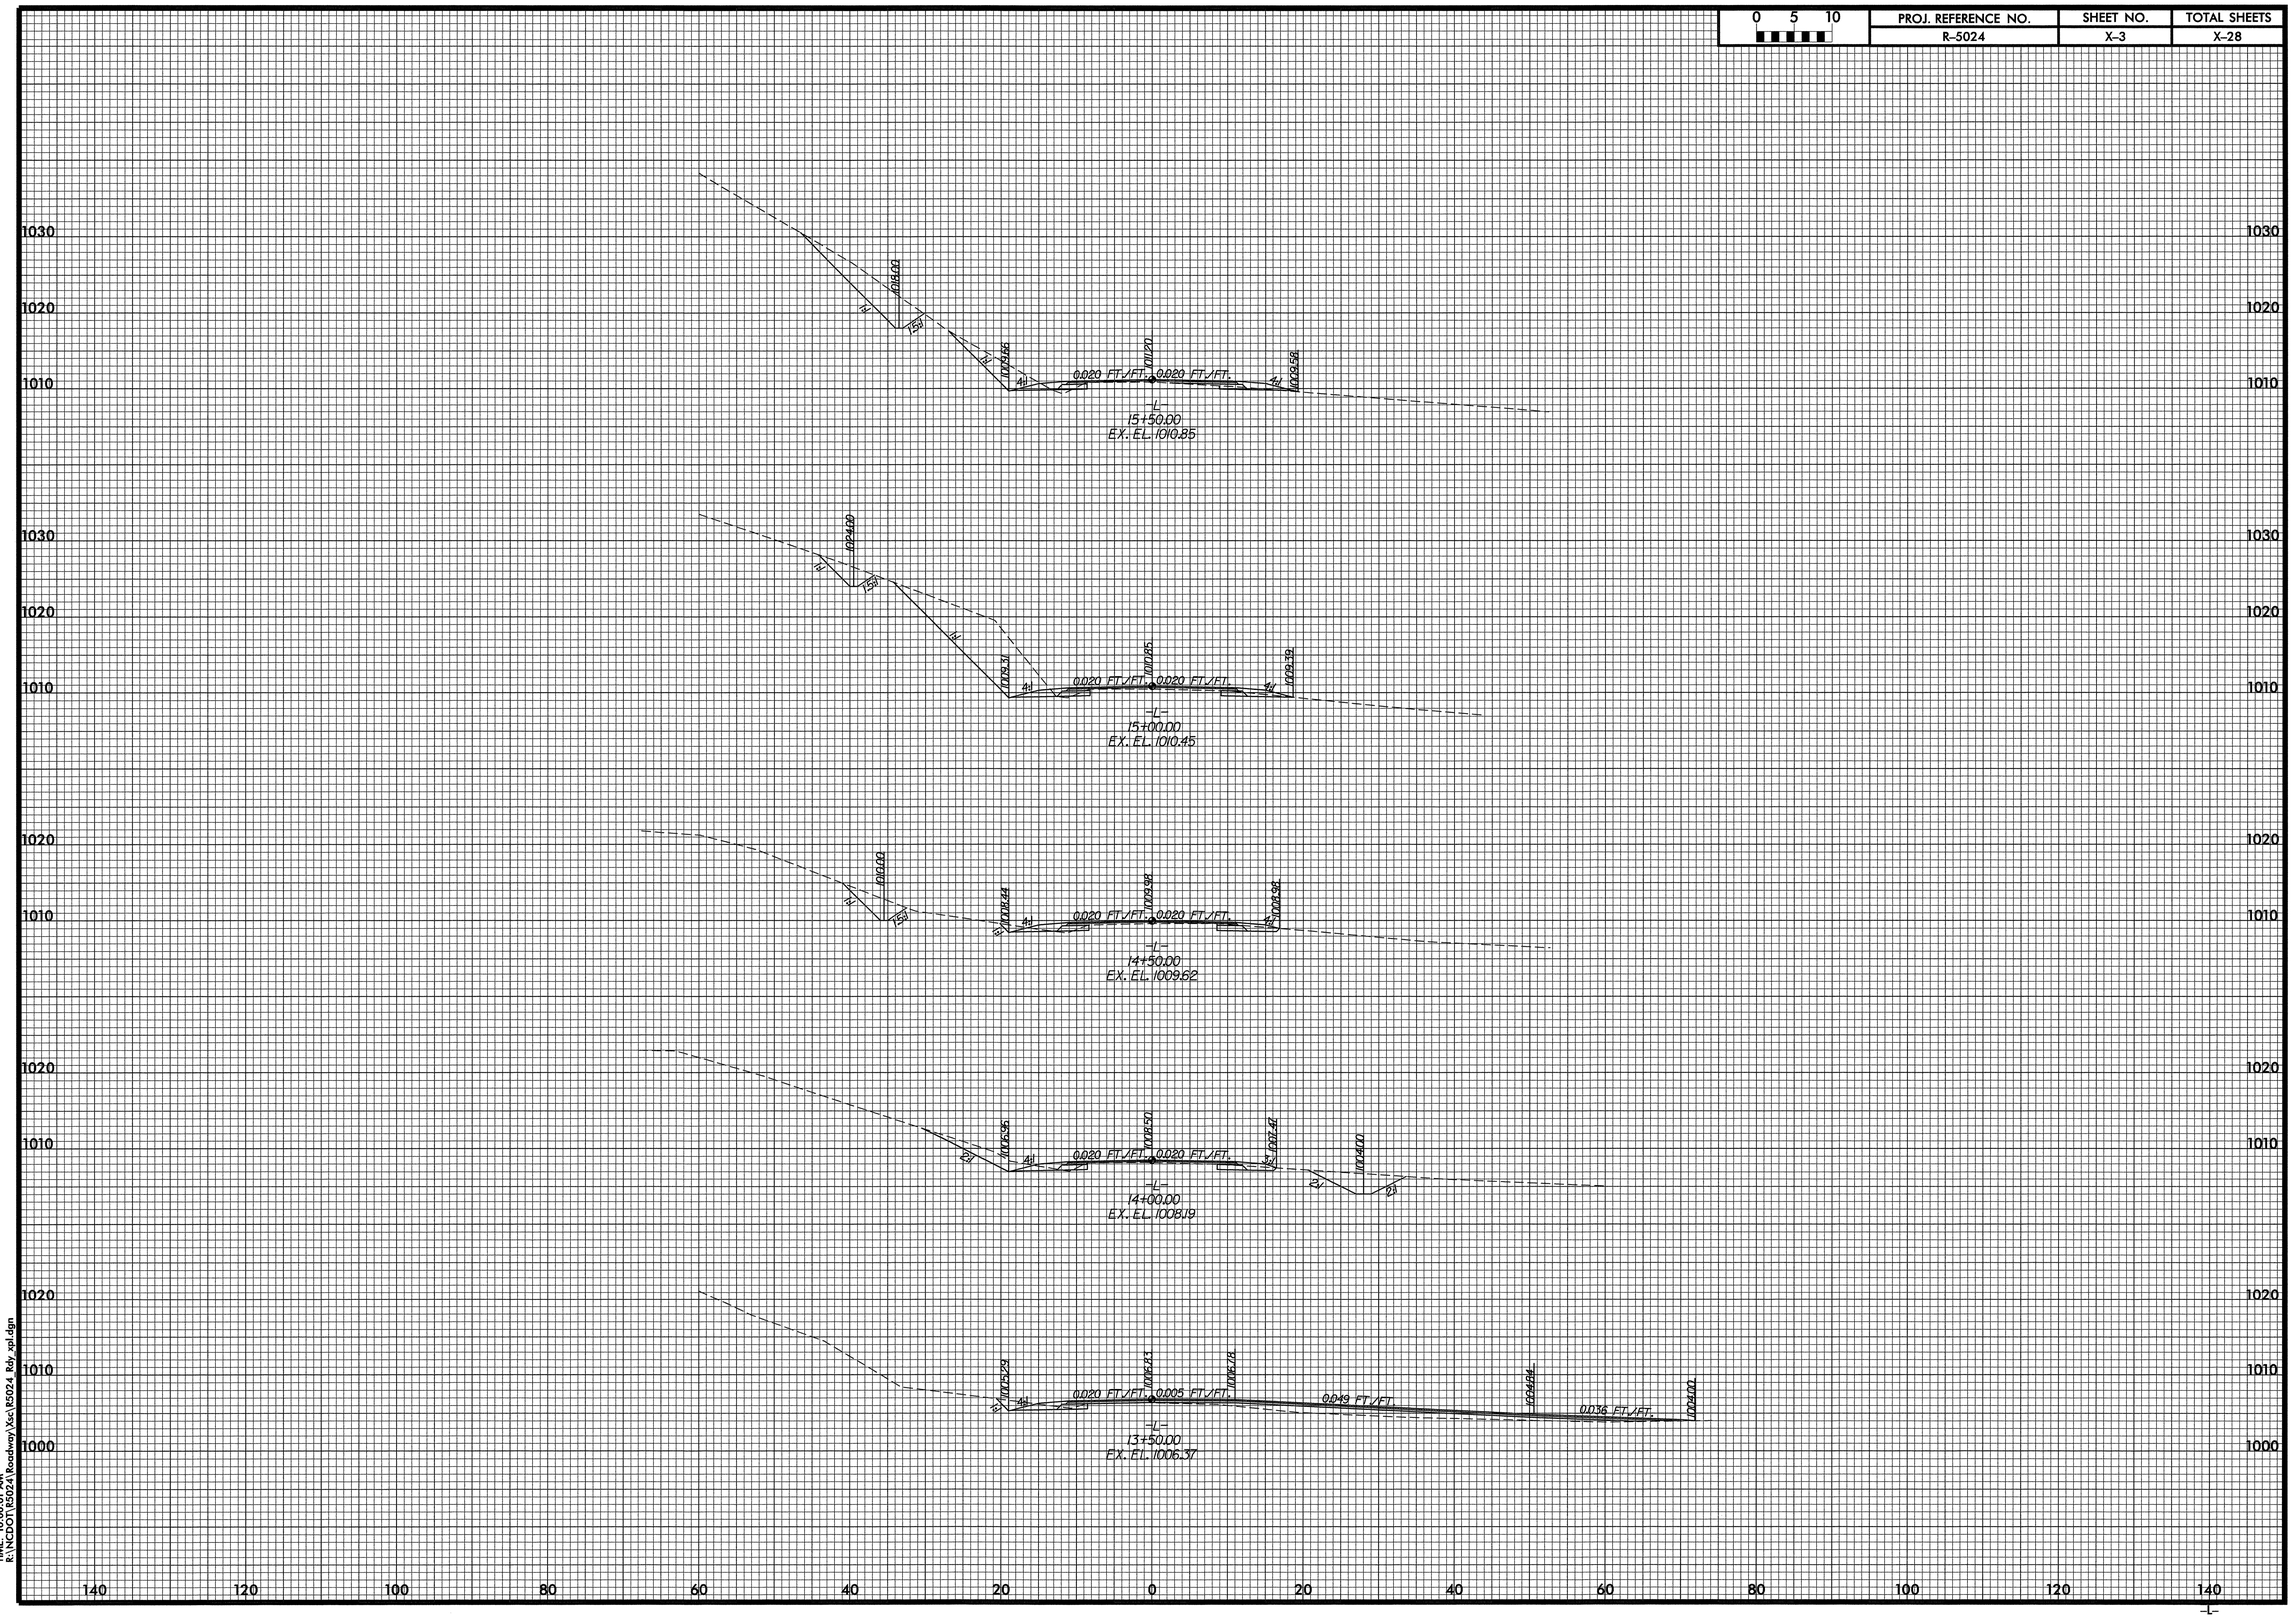

DATE: 6/2008
TIME: 10:00:01 AM
R:\NCDOT\R5024\Roadway\Xsc\R5024 Rdy_xsl.dgn

0 5 10	PROJ. REFERENCE NO.	SHEET NO.	TOTAL SHEETS
	R-5024	X-4	X-28

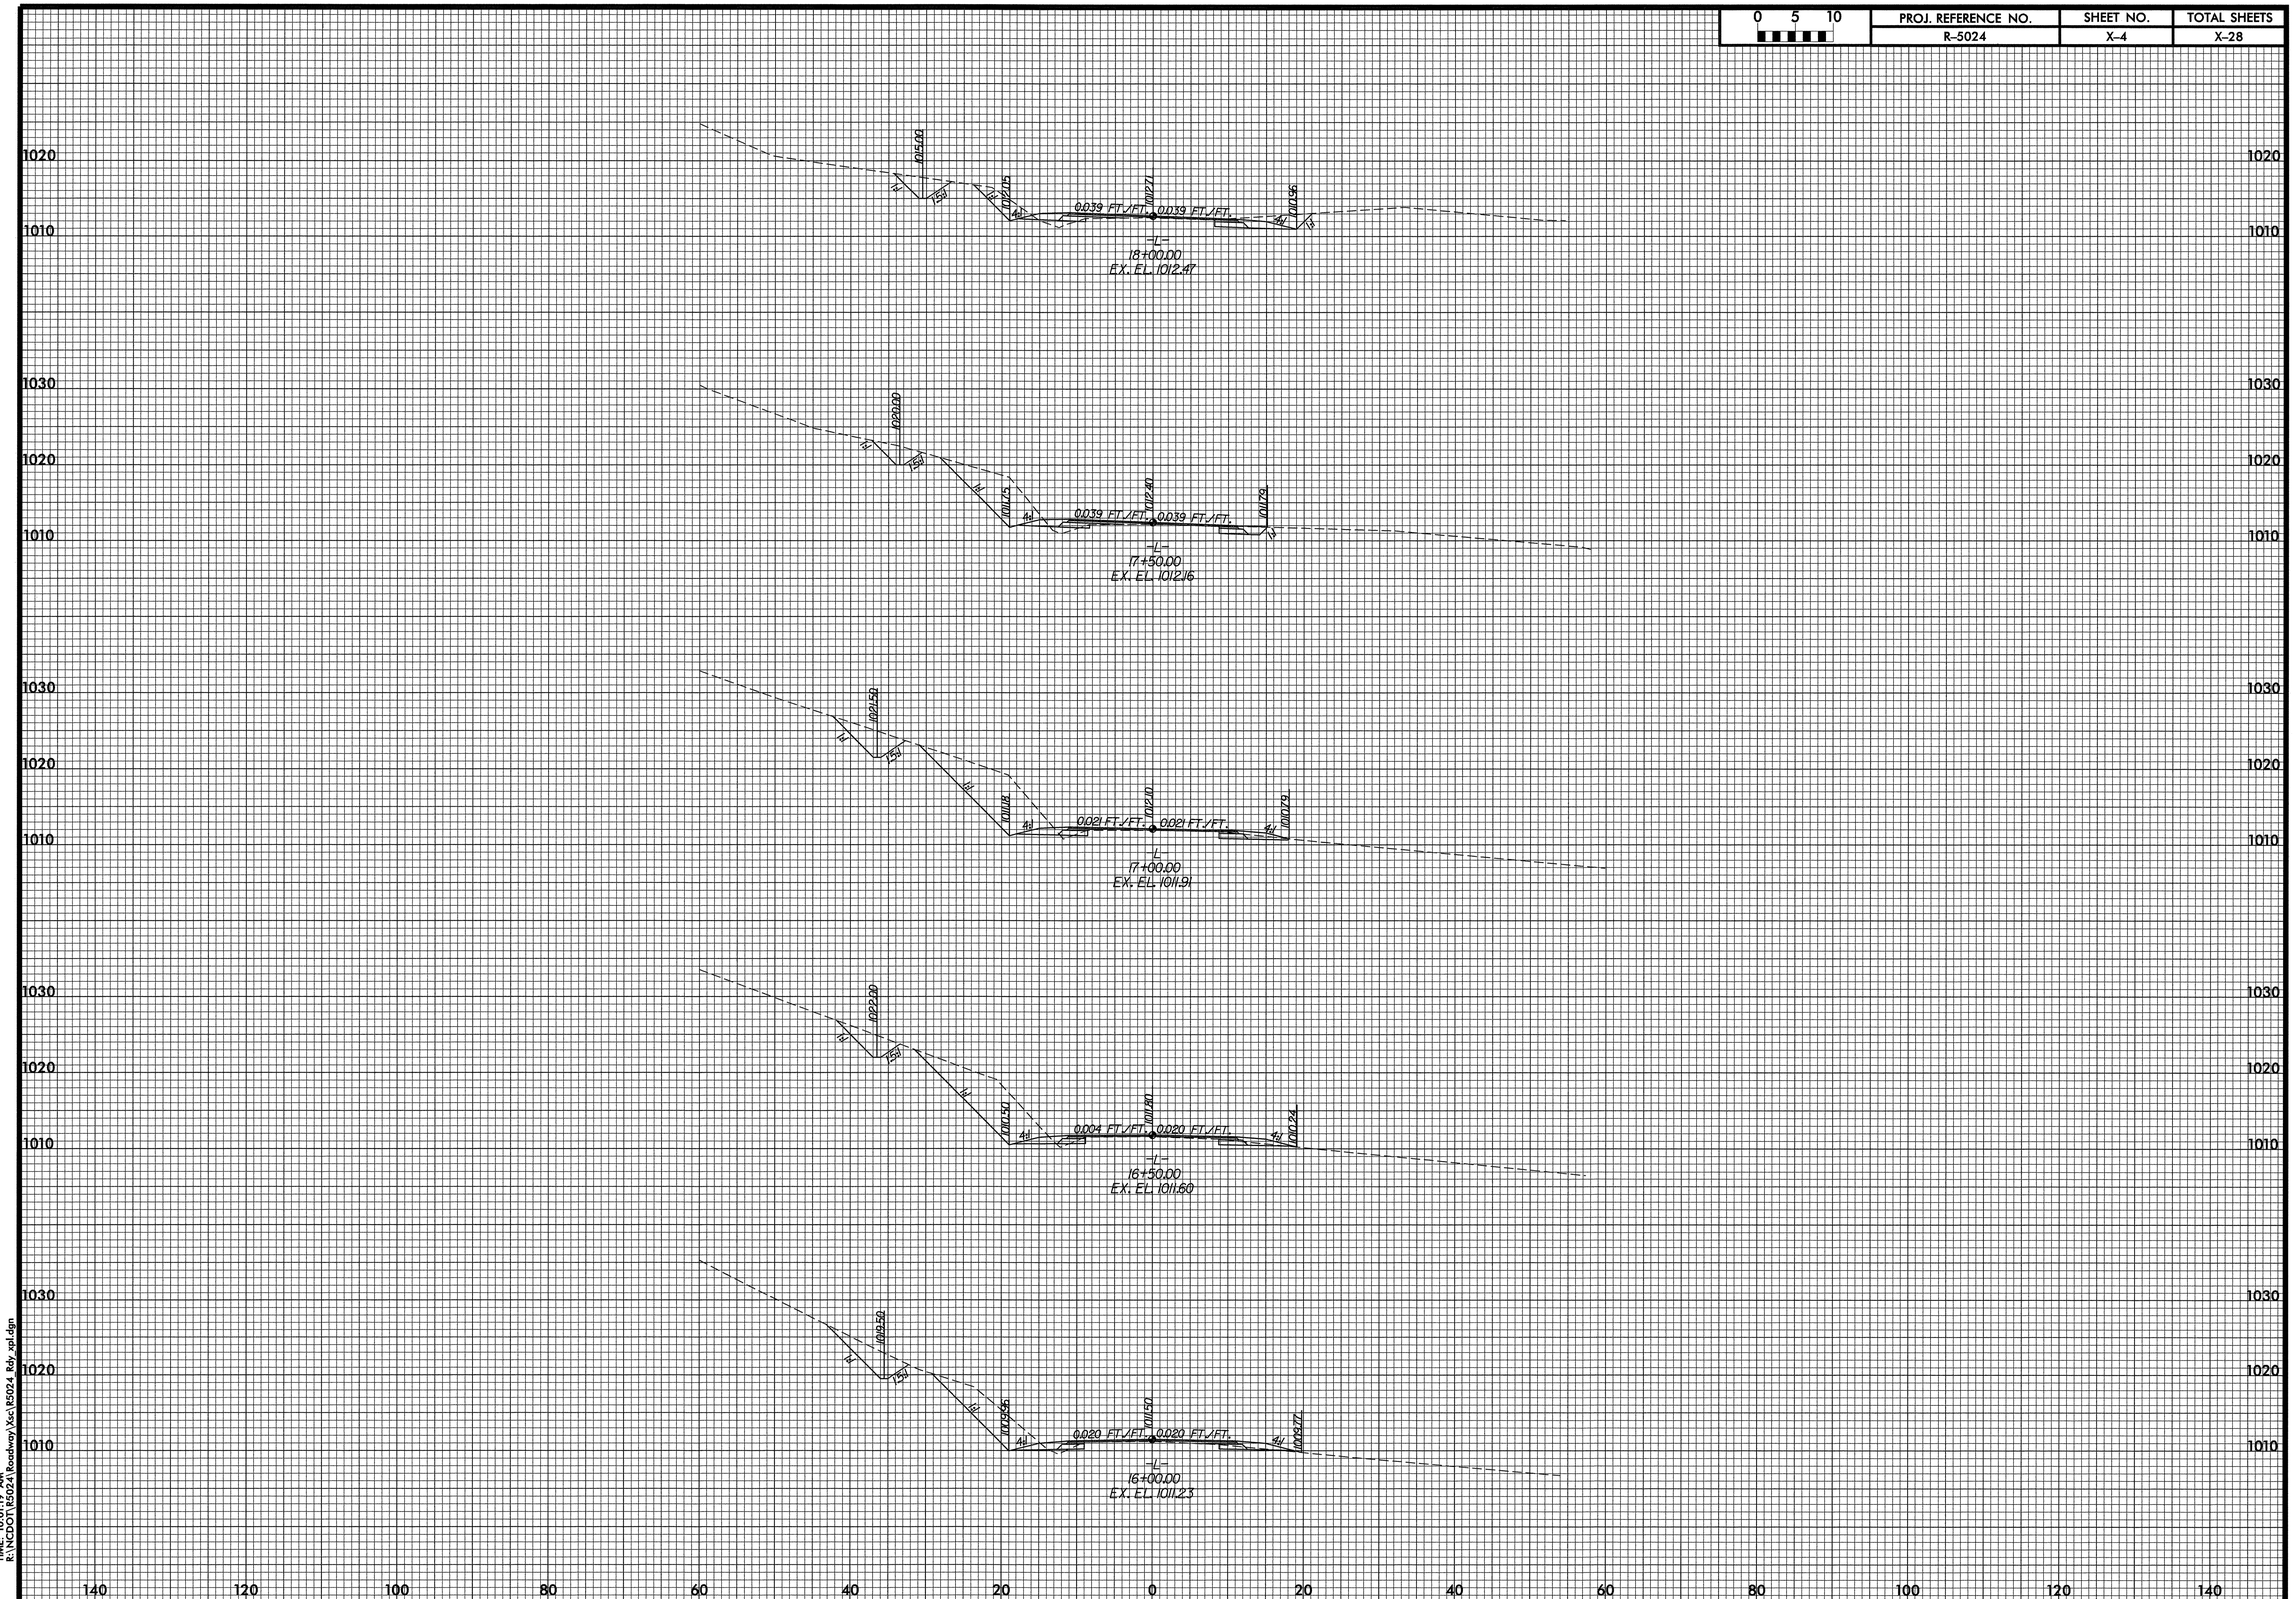

DATE: 6/2/2008
TIME: 10:10:08 AM
R:\NCDOT\R5024\Roadway\Xsc\R5024_Rdy_xpl.dgn

0 5 10	PROJ. REFERENCE NO.	SHEET NO.	TOTAL SHEETS
	R-5024	X-5	X-28

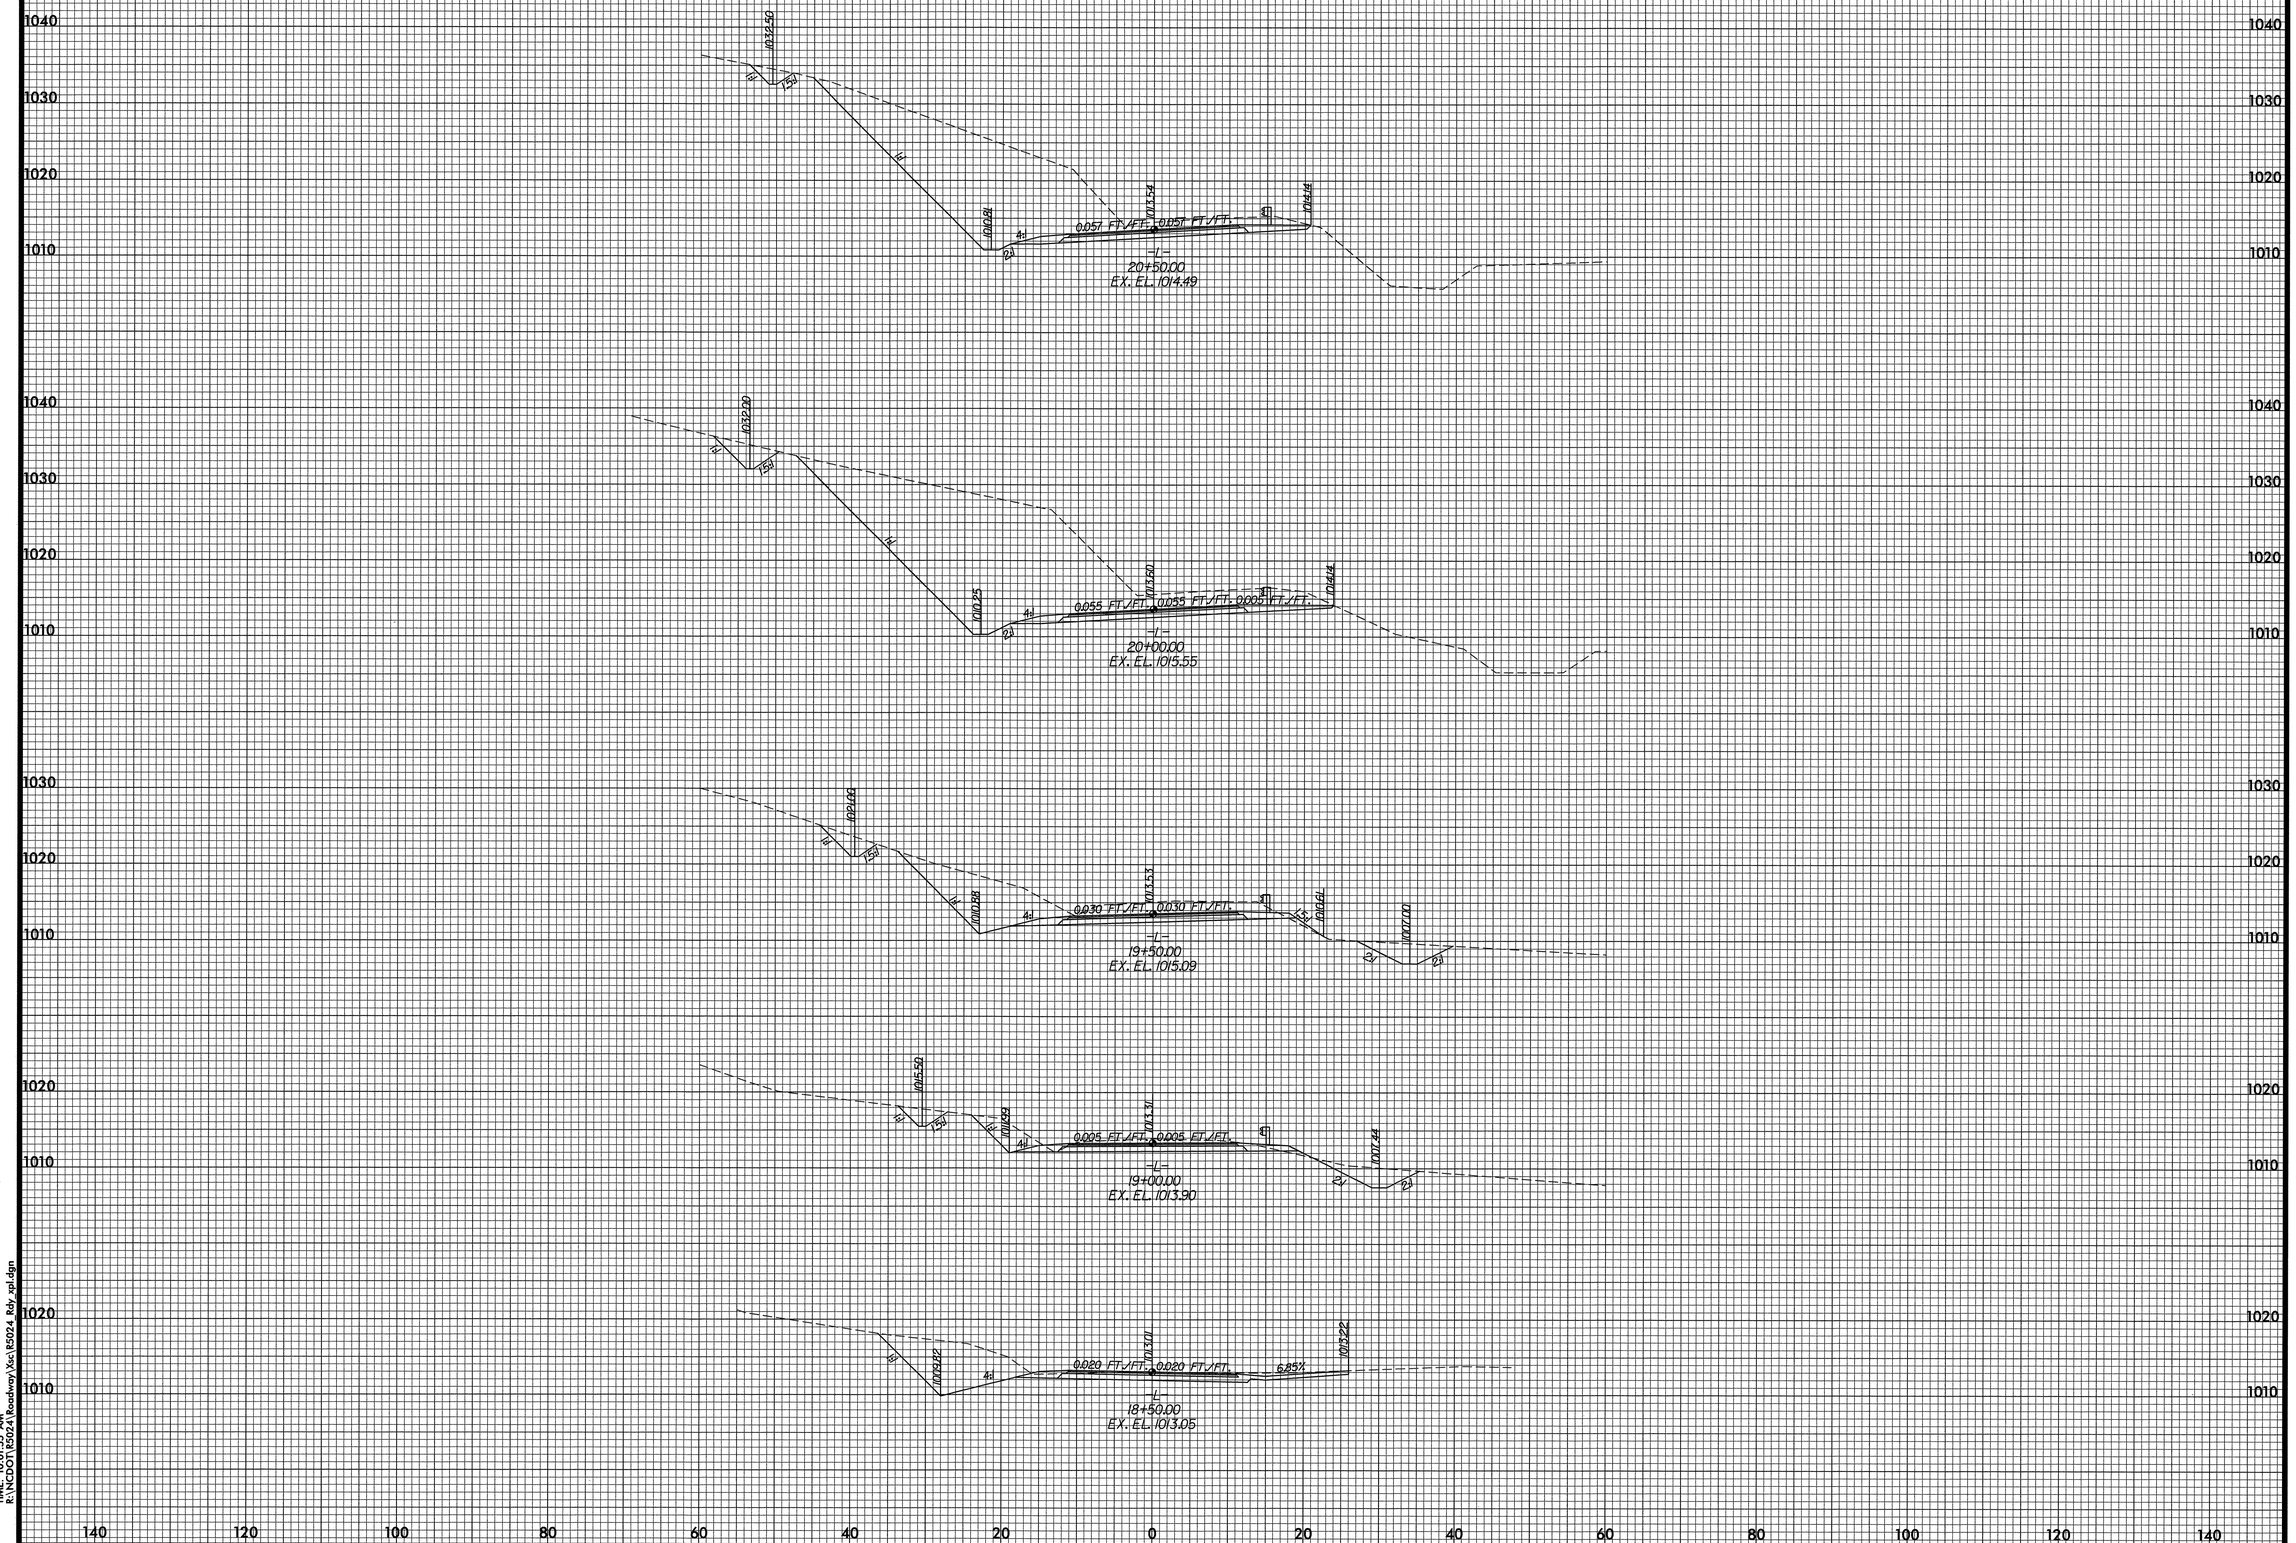

DATE: 6/5/2008
TIME: 10:03:15 AM
R:\NCDOT\R5024\Roadway\Xsc\R5024 Rdy_xpl.dgn

0 5 10	PROJ. REFERENCE NO.	SHEET NO.	TOTAL SHEETS
	R-5024	X-6	X-28

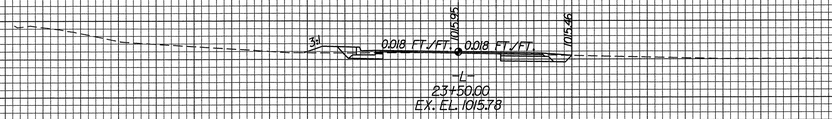

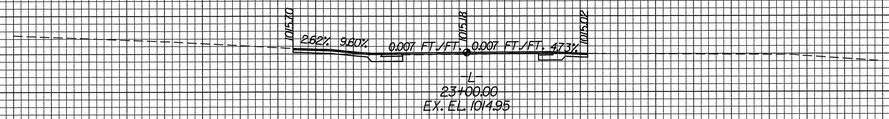

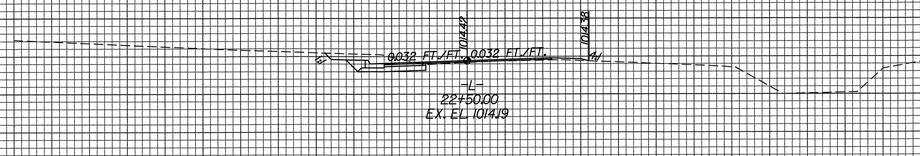

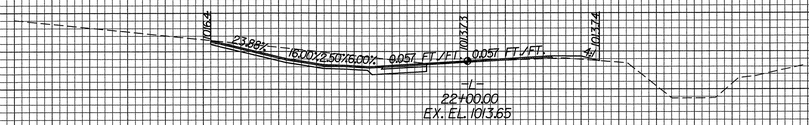

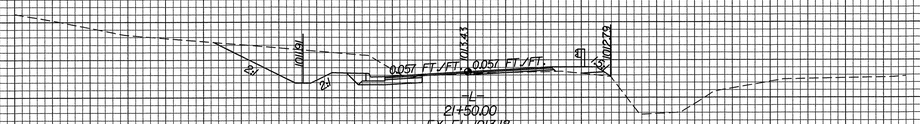

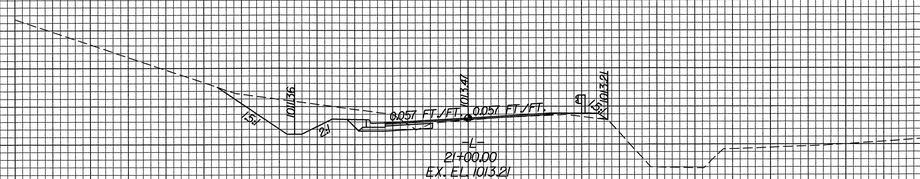

DATE: 6/2008
TIME: 10:07:21 AM
R:\NCDOT\R5024\Roadway\Xsc\R5024 Rdy_xsl.dgn

1020 1010 1020 1010 1020 1010 1020 1010 1020 1010 1020 1010

140 120 100 80 60 40 20 0 20 40 60 80 100 120 140

0 5 10	PROJ. REFERENCE NO.	SHEET NO.	TOTAL SHEETS
	R-5024	X-7	X-28

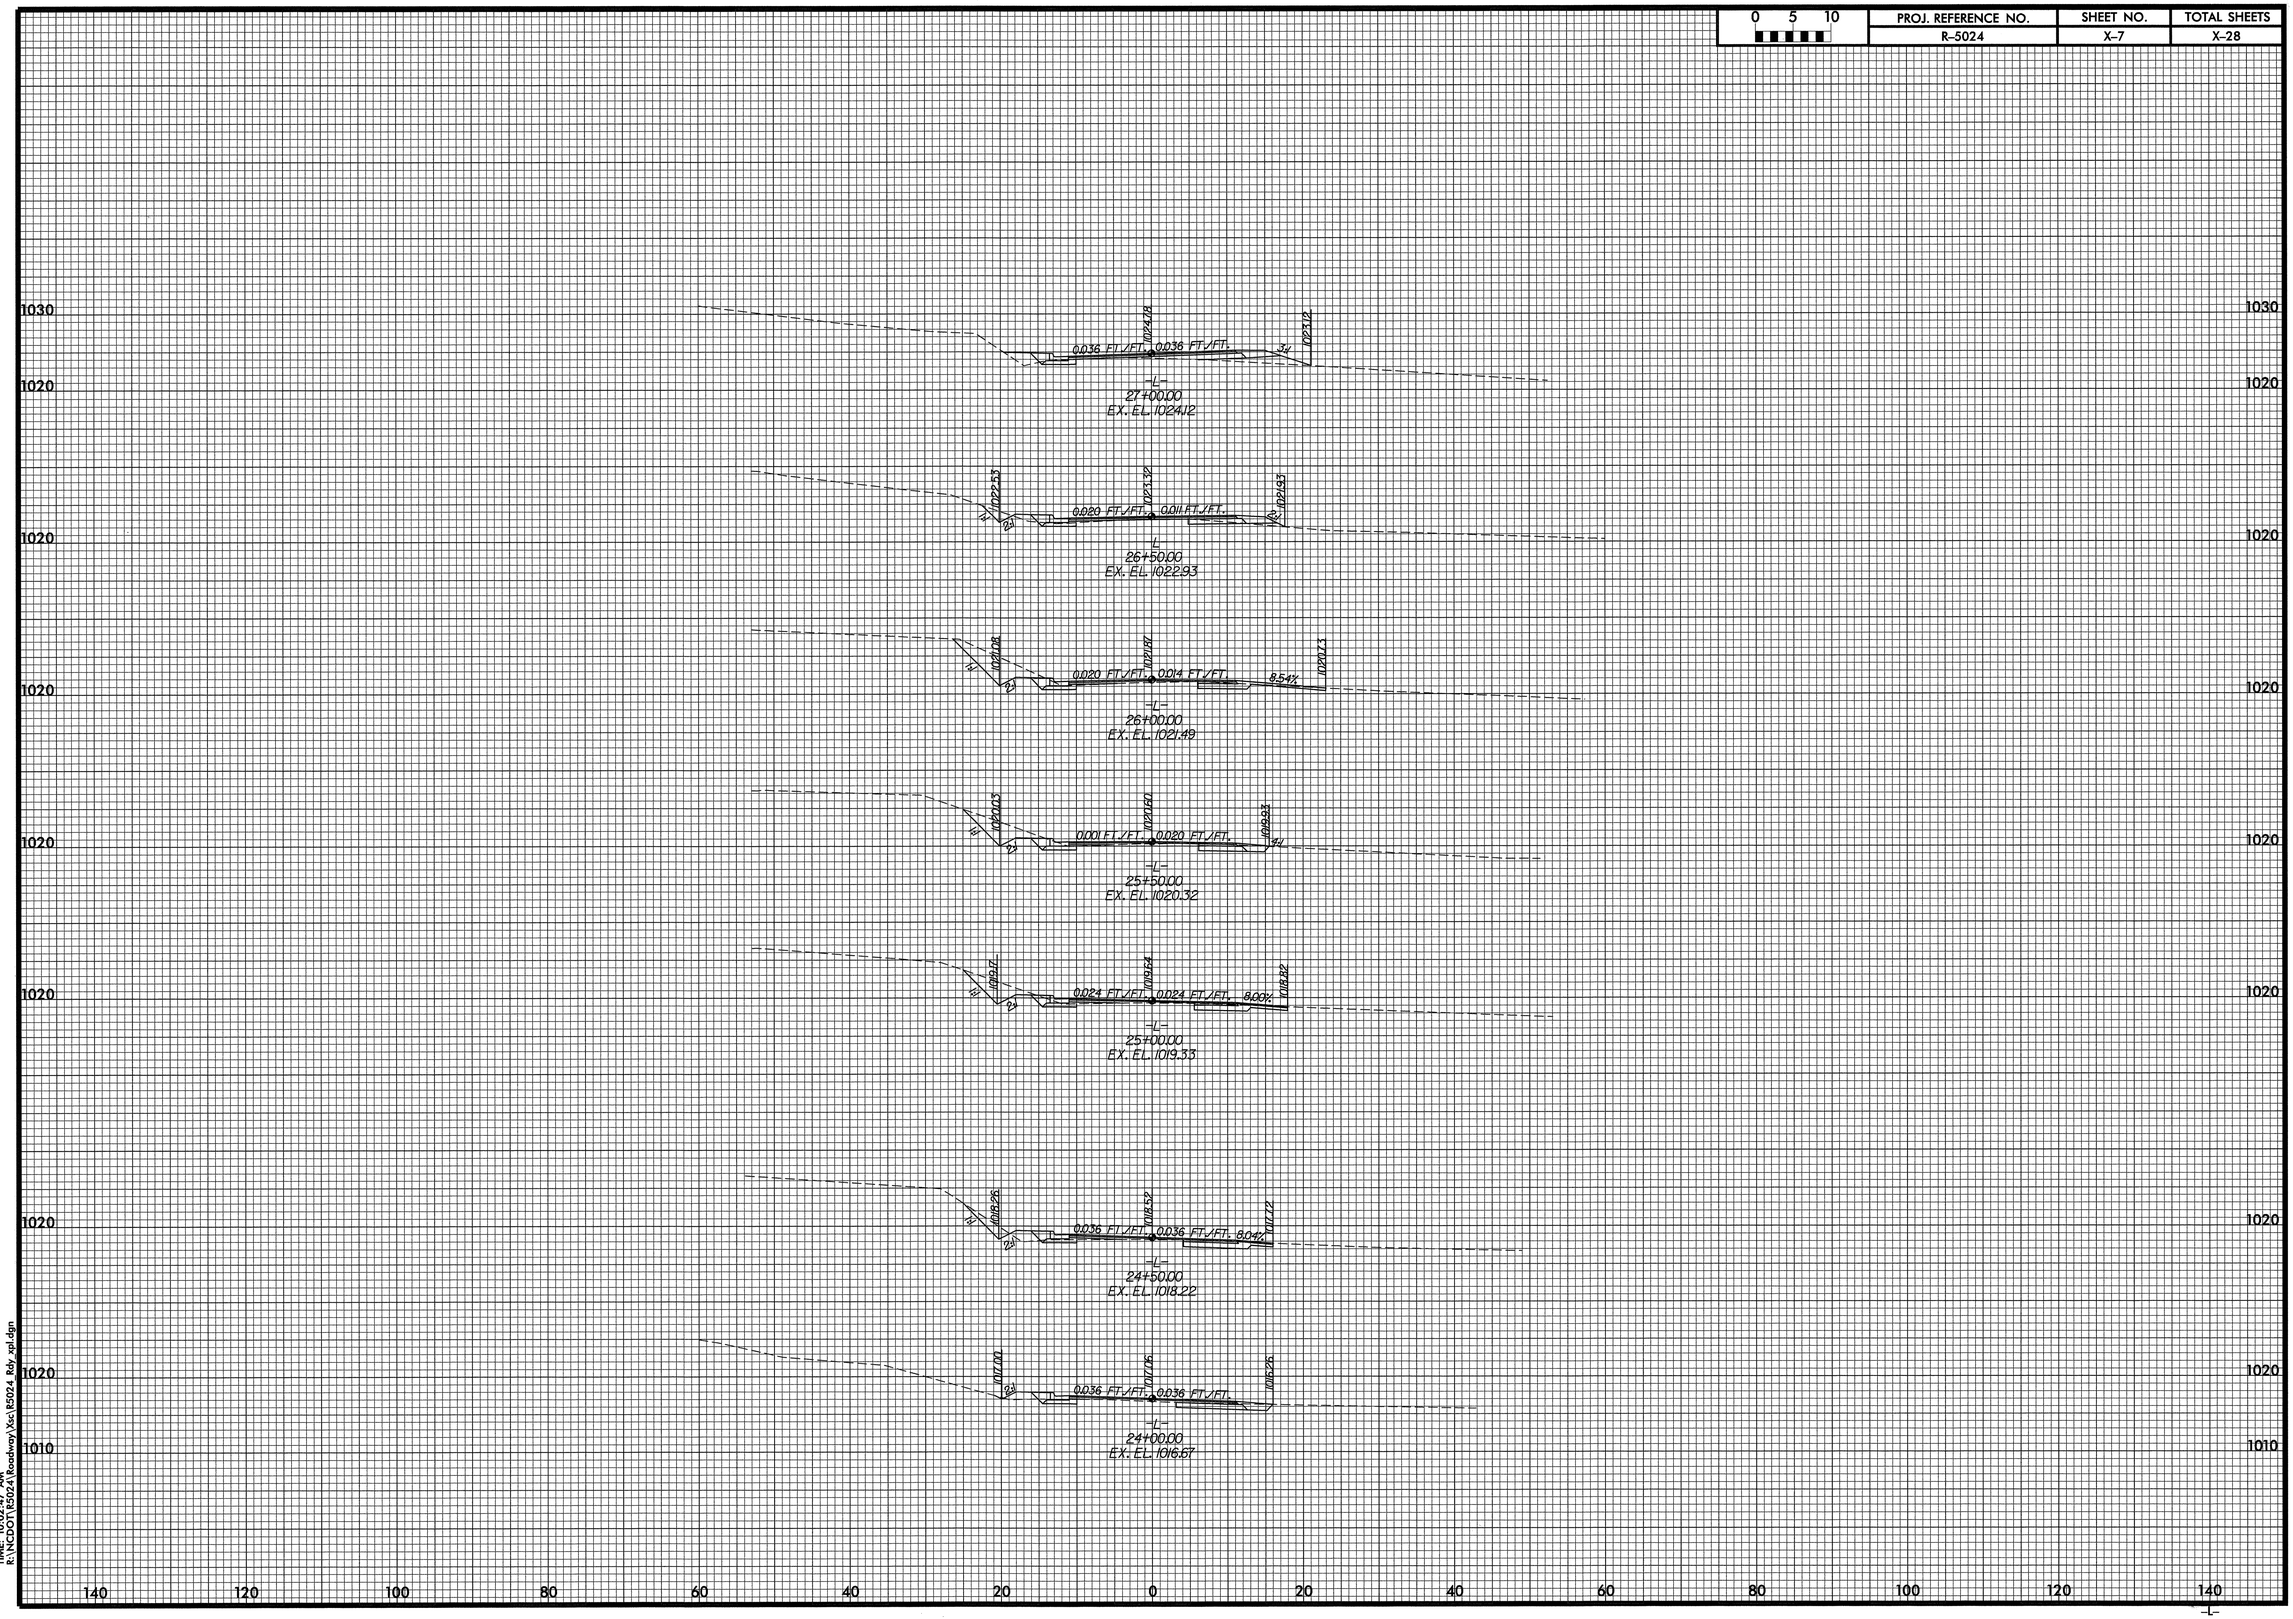

DATE: 6/2008
TIME: 11:07:17 AM
R:\NCDOT\R5024\Roadway\Xs\R5024_Rdy_xpl.dgn

0 5 10	PROJ. REFERENCE NO.	SHEET NO.	TOTAL SHEETS
	R-5024	X-8	X-28

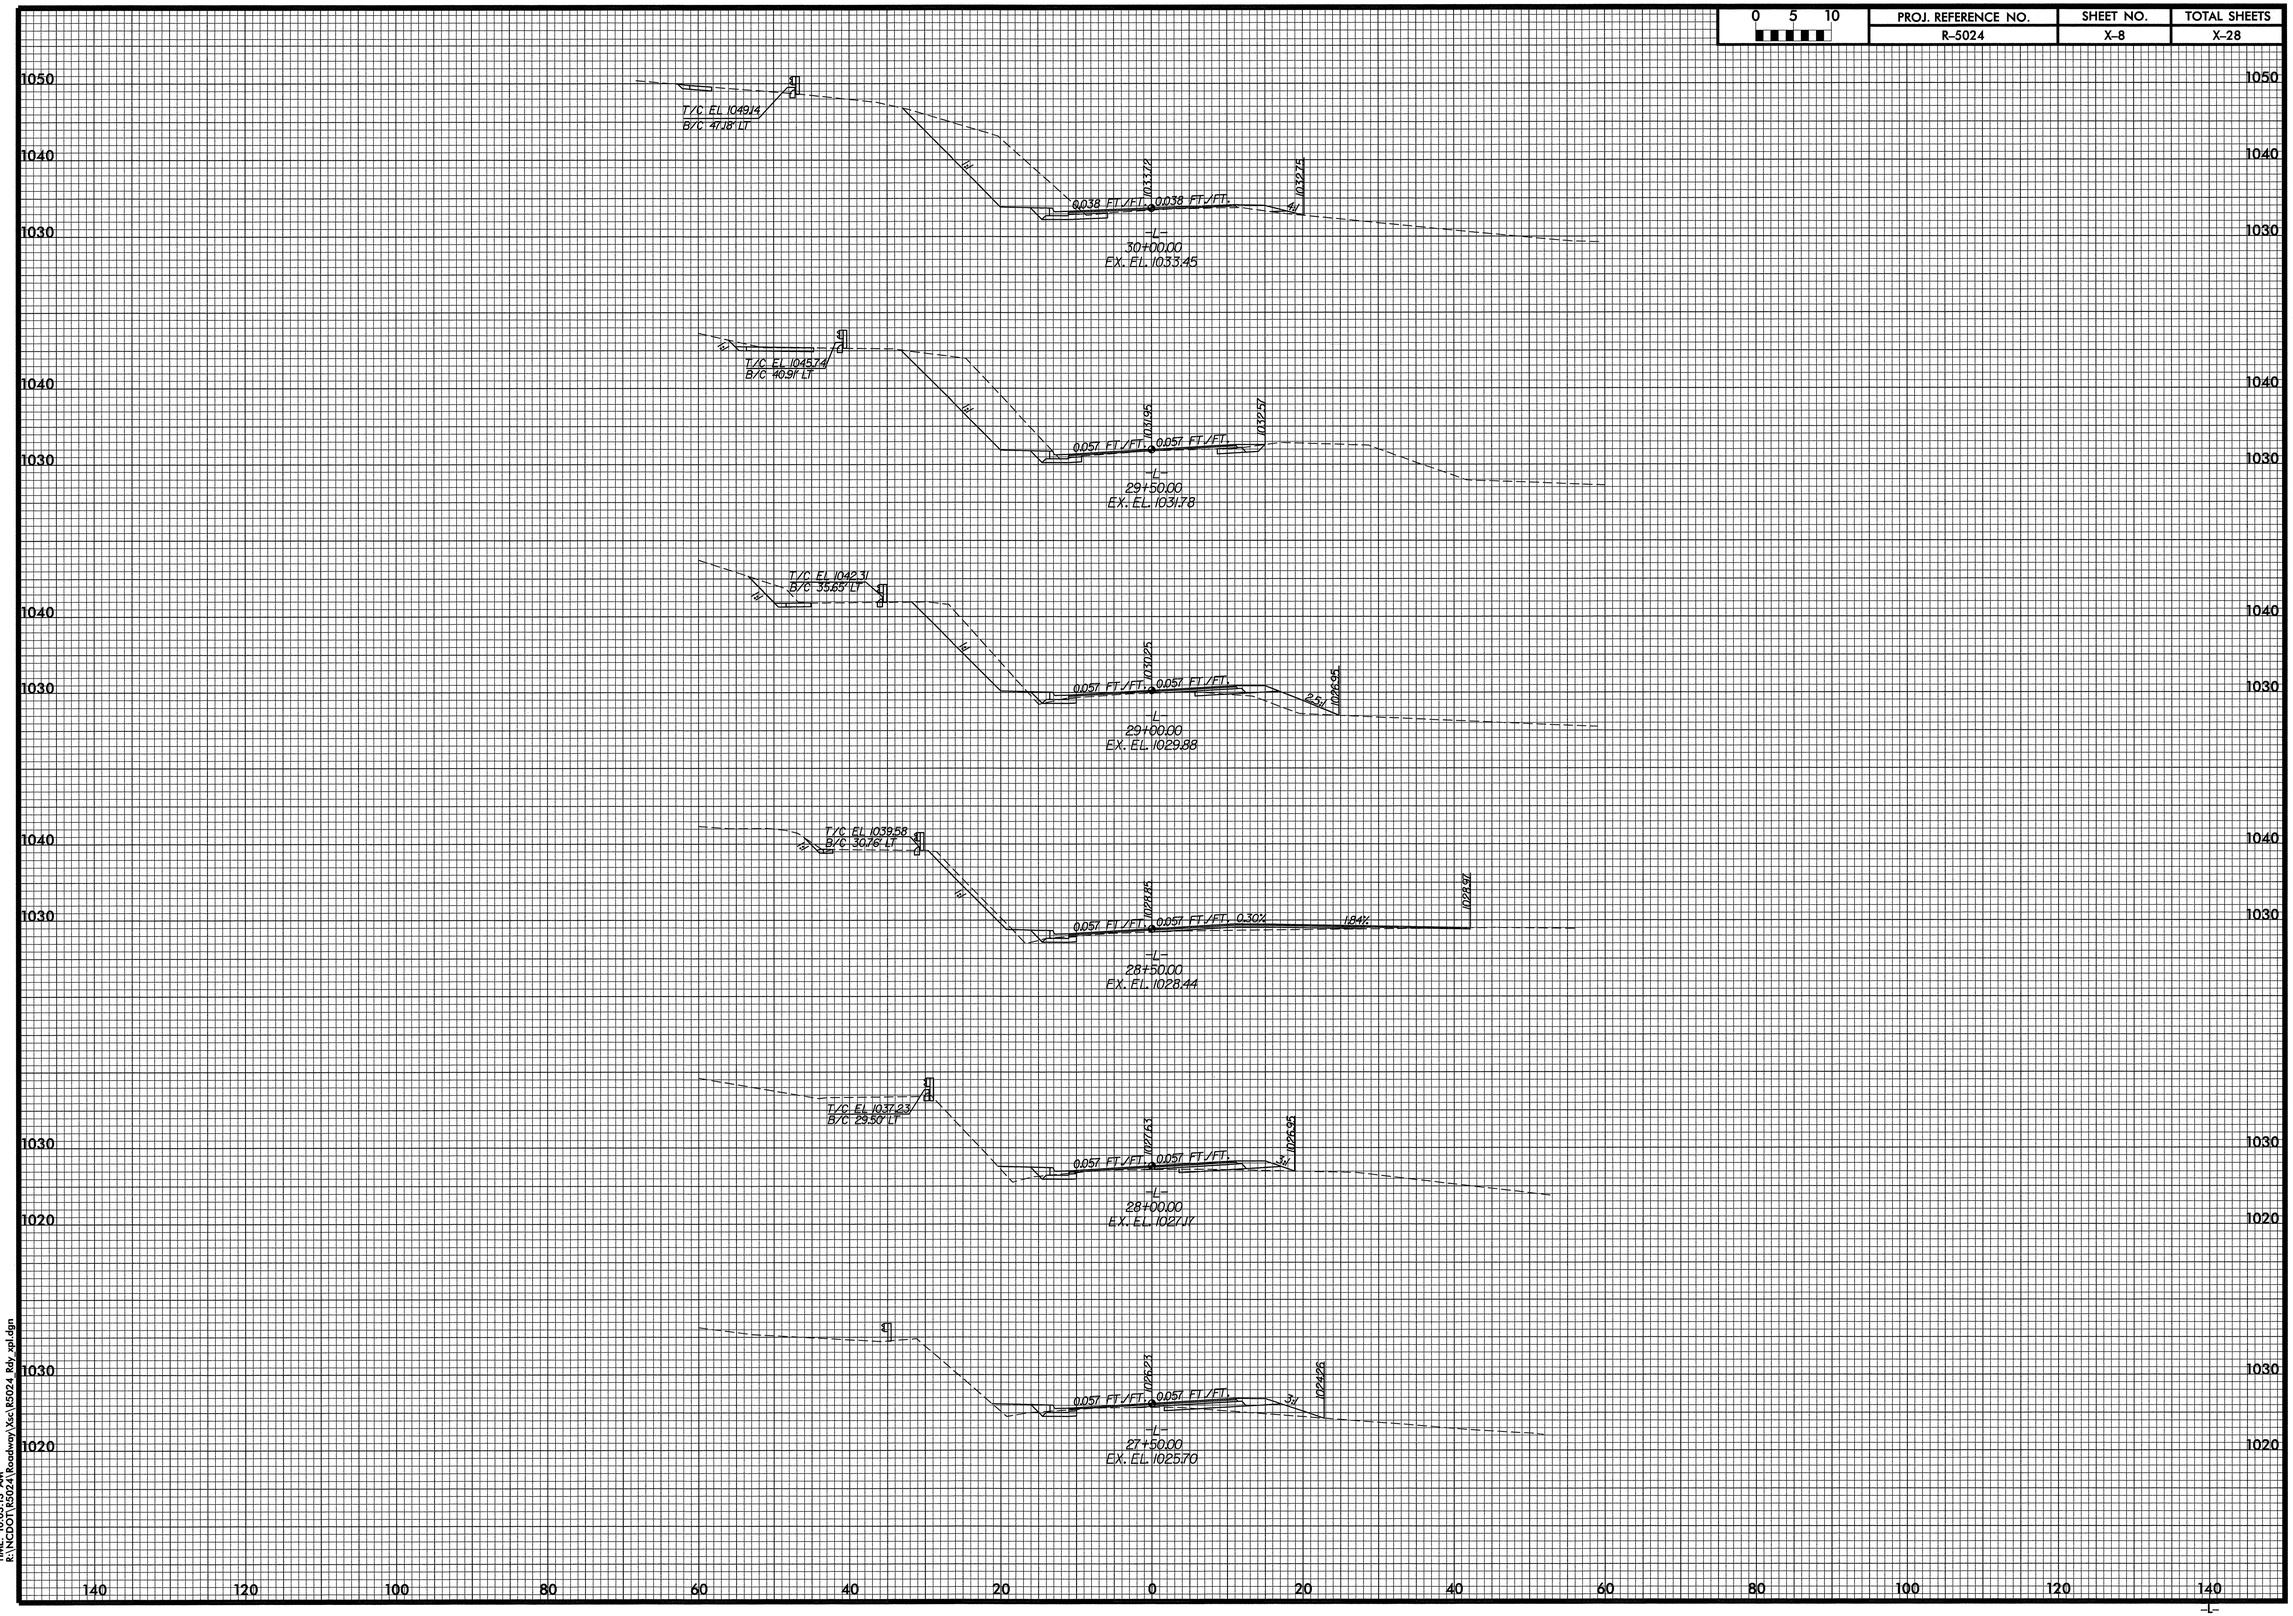

DATE: 6/2008
TIME: 10:10:31 AM
R:\NCDOT\R5024\Roadway\Xsc\R5024_Rdy_xpl.dgn

0 5 10	PROJ. REFERENCE NO.	SHEET NO.	TOTAL SHEETS
	R-5024	X-9	X-28

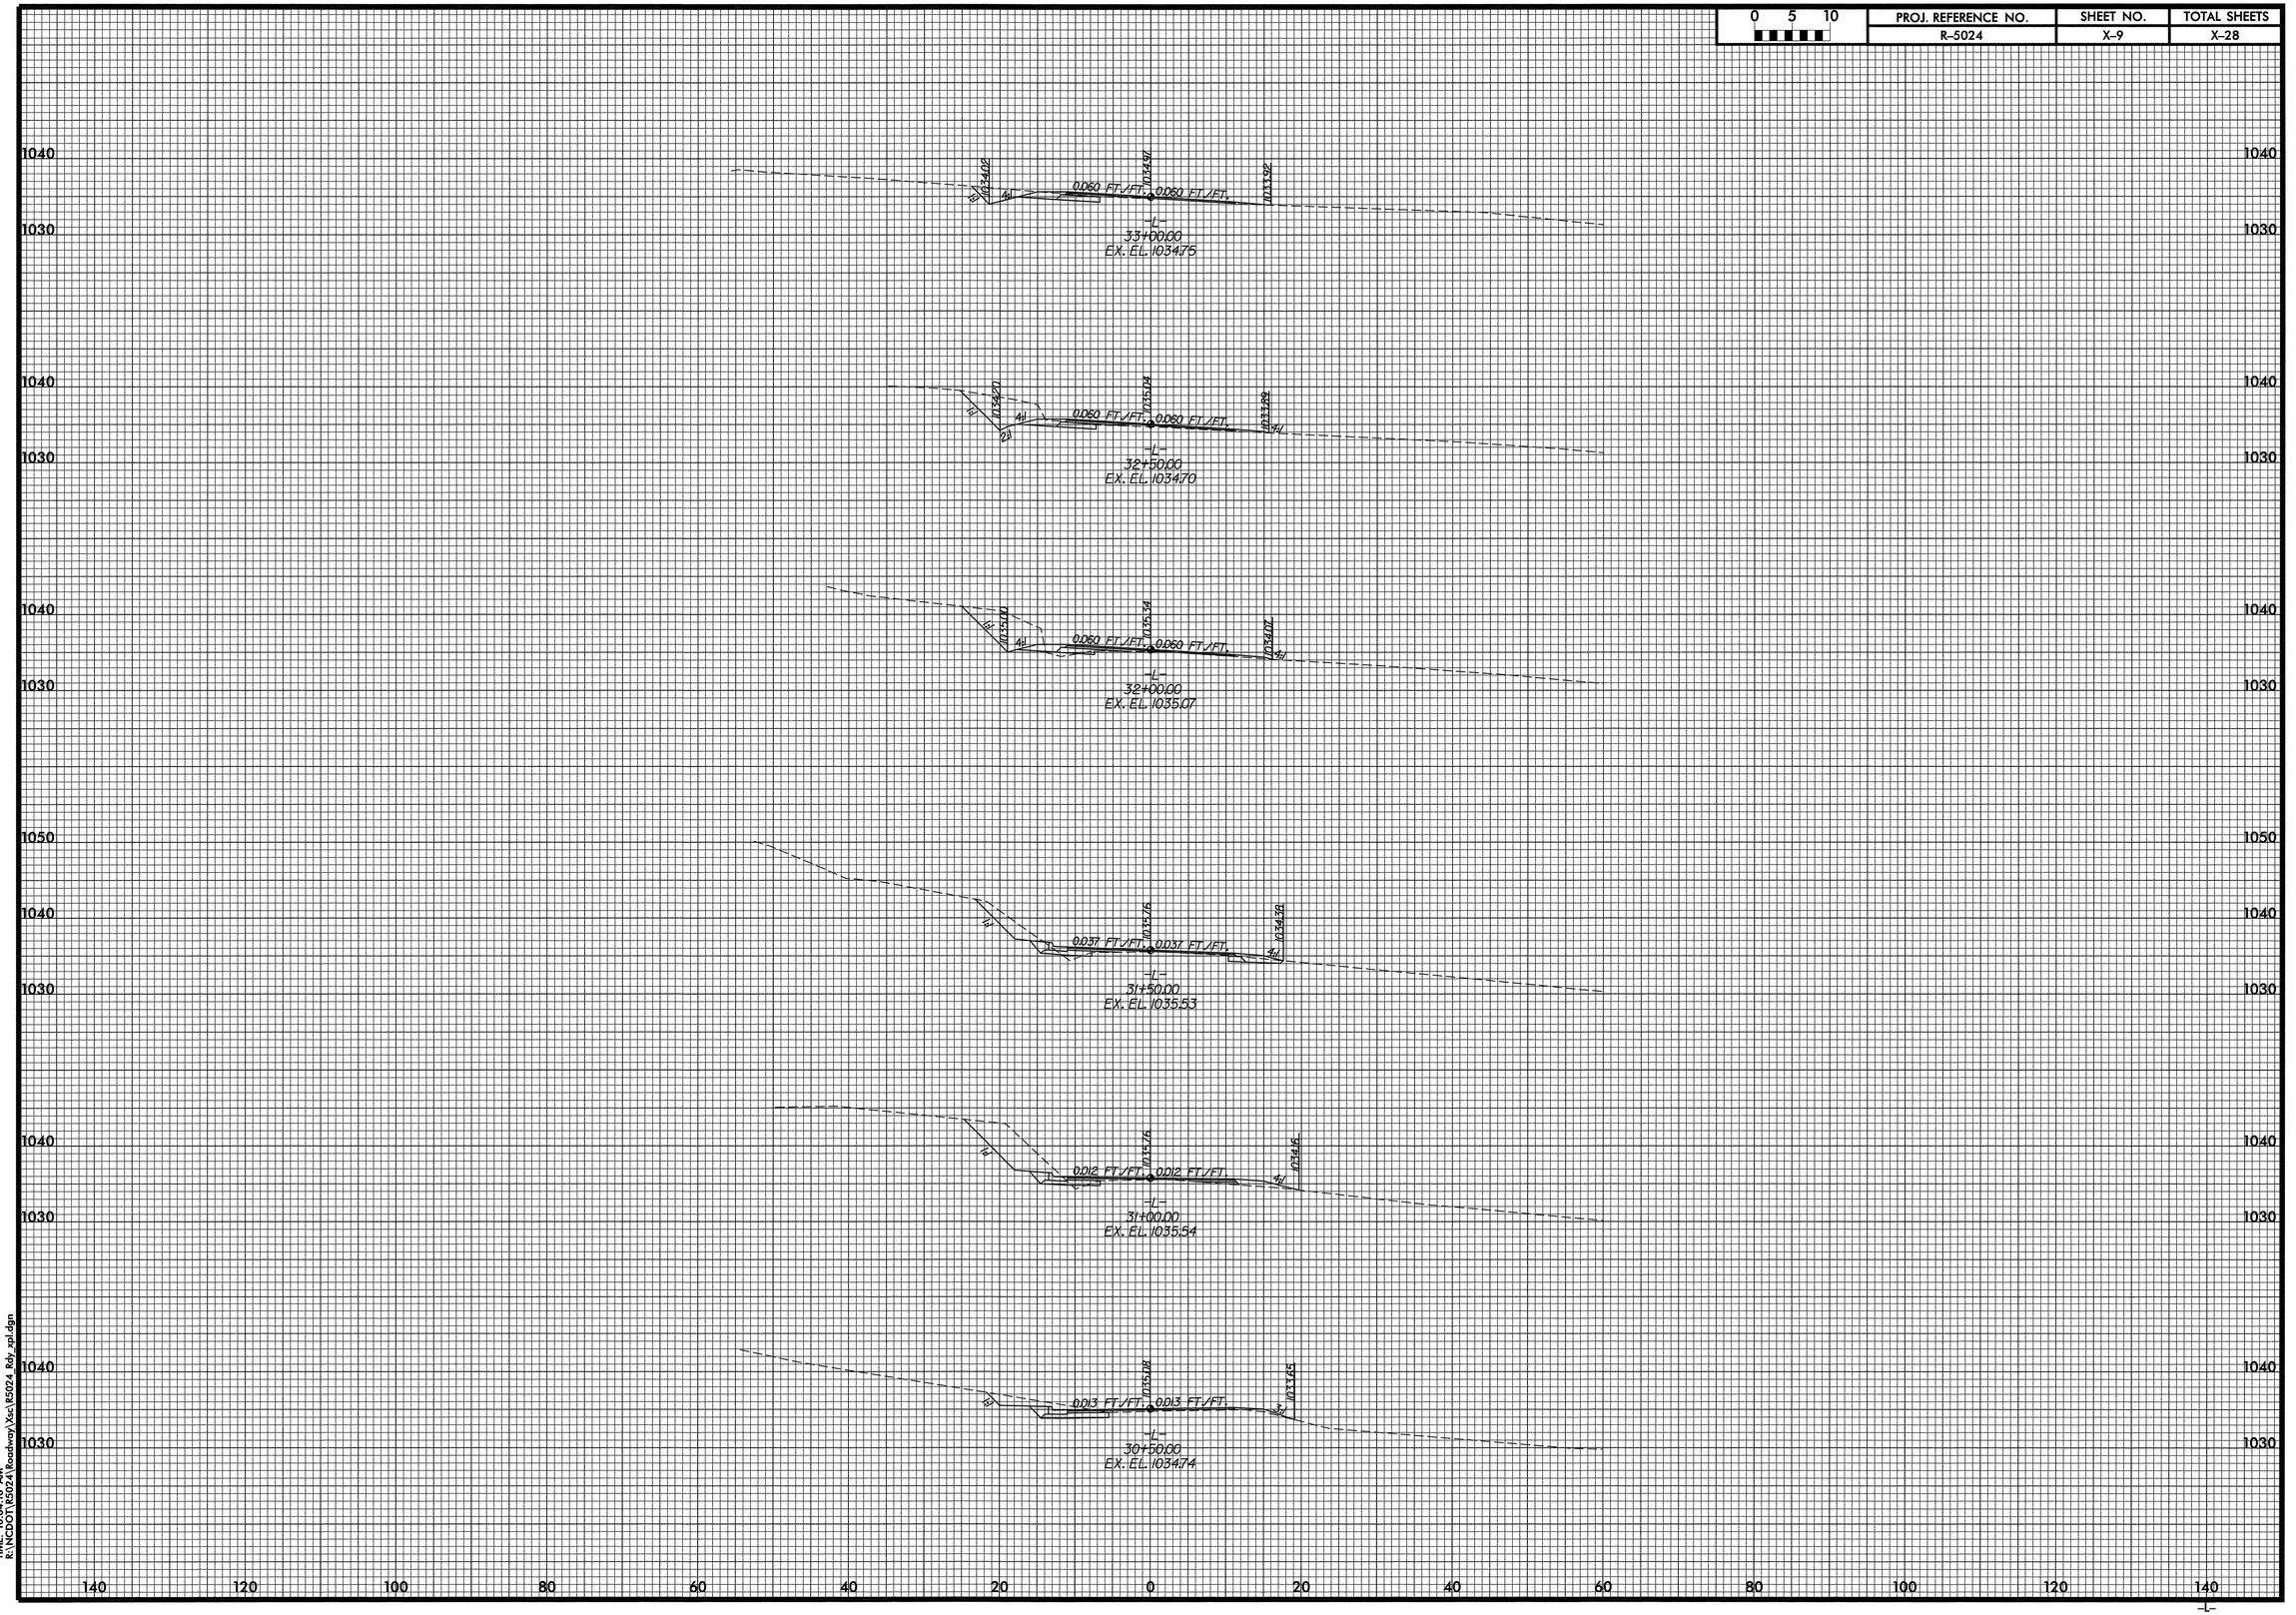

DATE: 6/2/2008
TIME: 10:08:10 AM
R:\NCDOT\R5024\Roadway\Xsc\R5024_Rdy_xpl.dgn

0 5 10	PROJ. REFERENCE NO.	SHEET NO.	TOTAL SHEETS
	R-5024	X-10	X-28

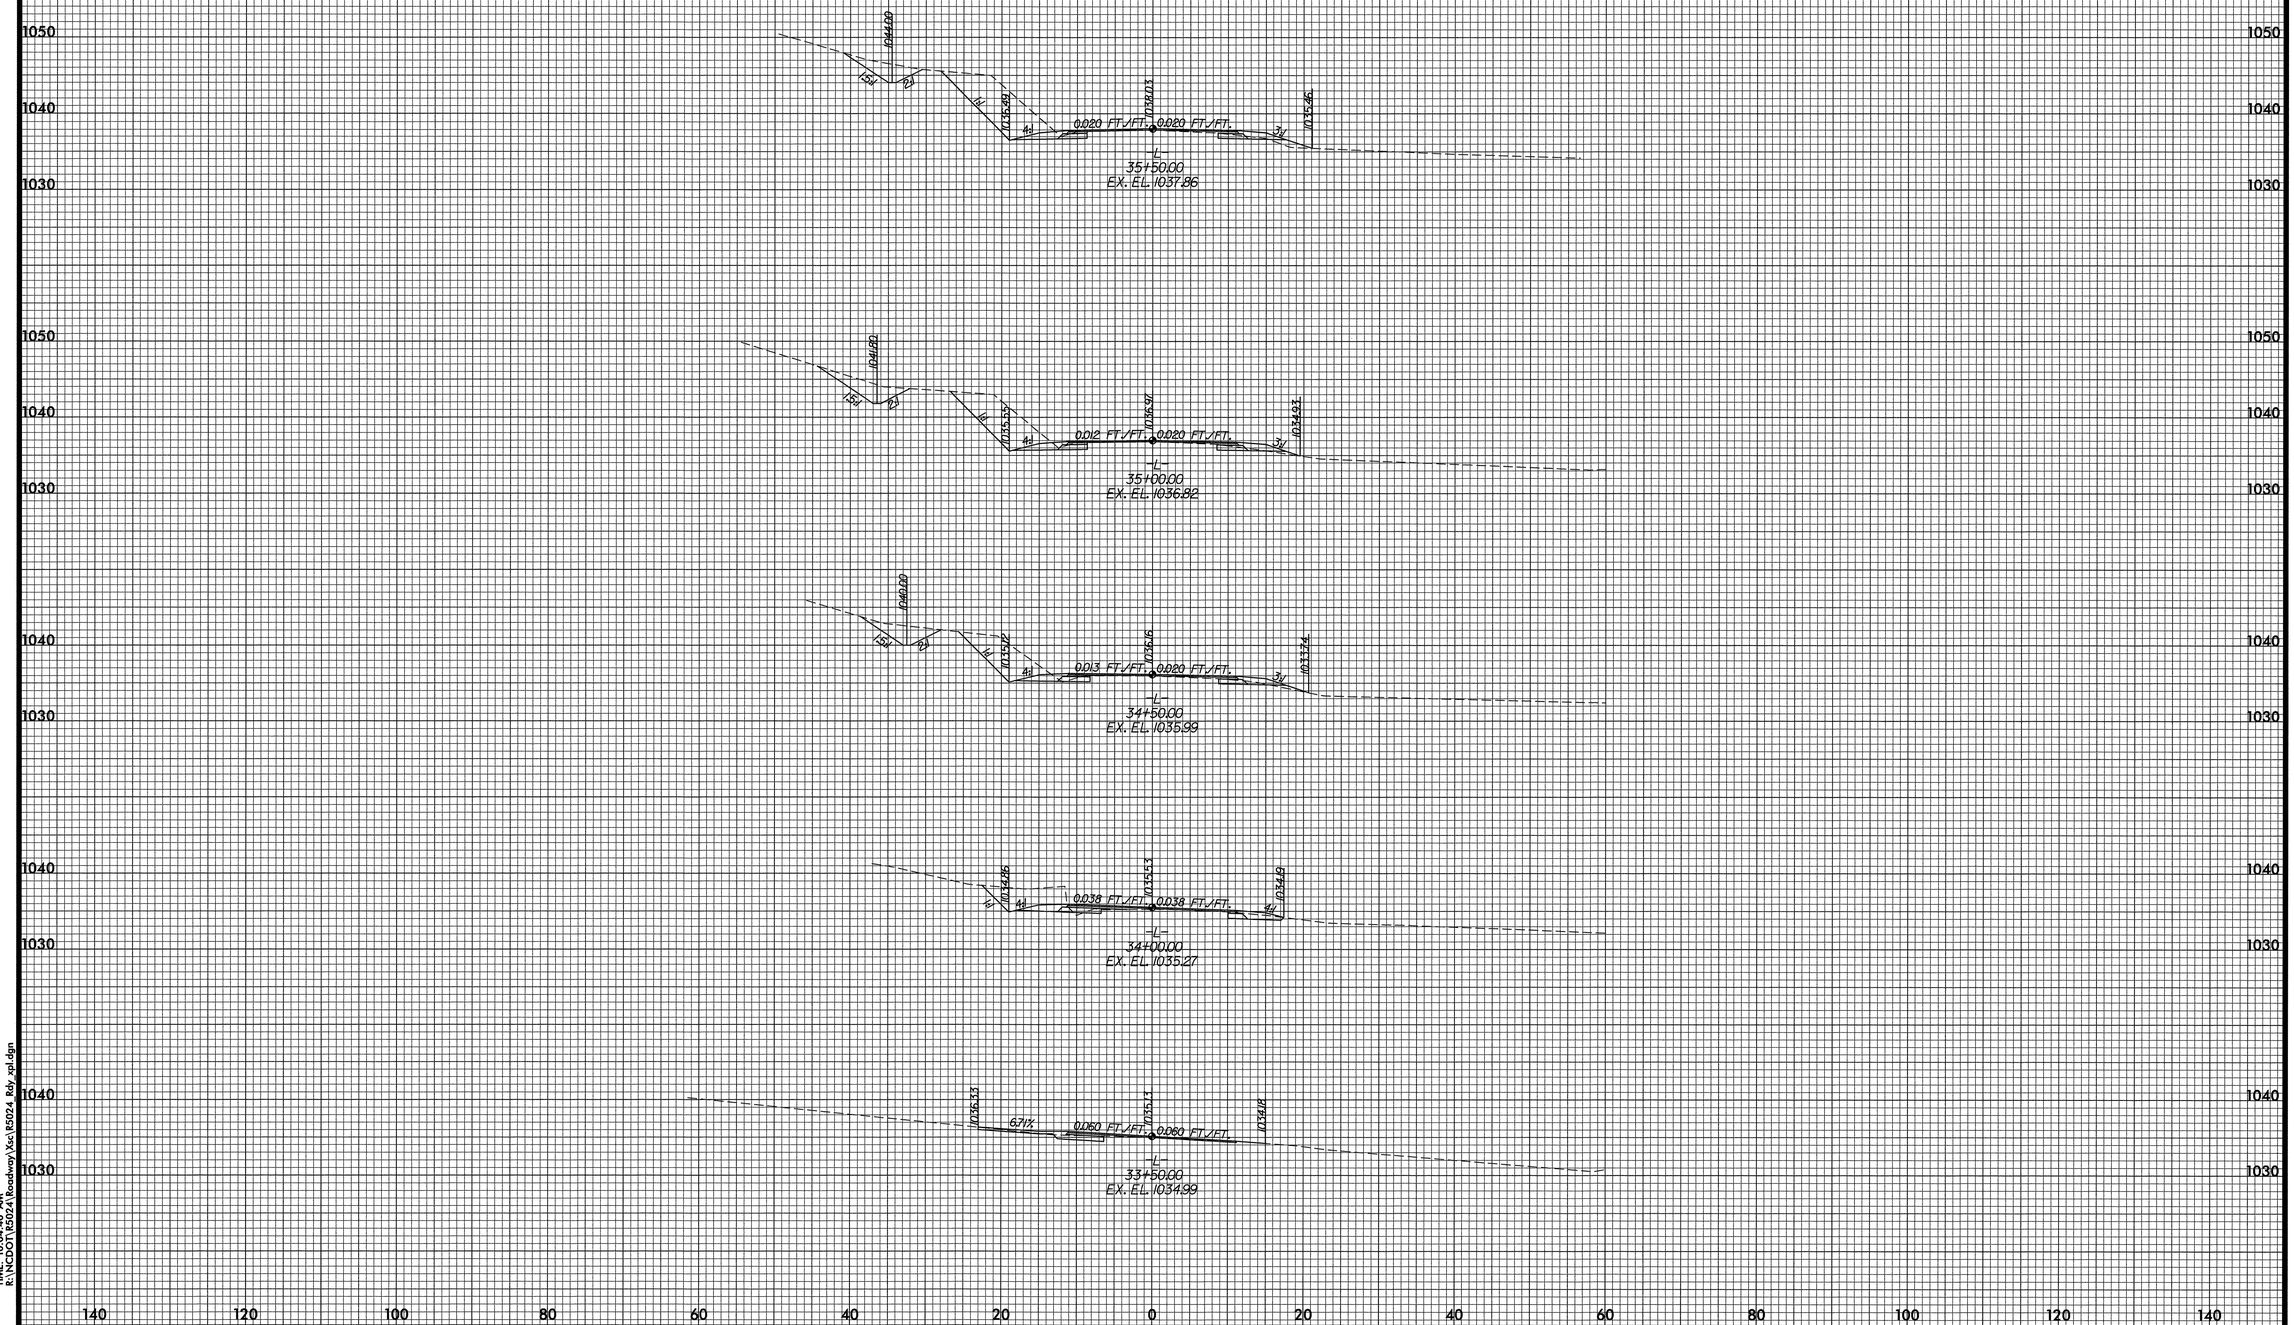

DATE: 6/2/2008
TIME: 10:44:40 AM
R:\NCDOT\R5024\Roadway\Xsc\R5024_Rdy_xpl.dgn

0 5 10	PROJ. REFERENCE NO.	SHEET NO.	TOTAL SHEETS
	R-5024	X-11	X-28

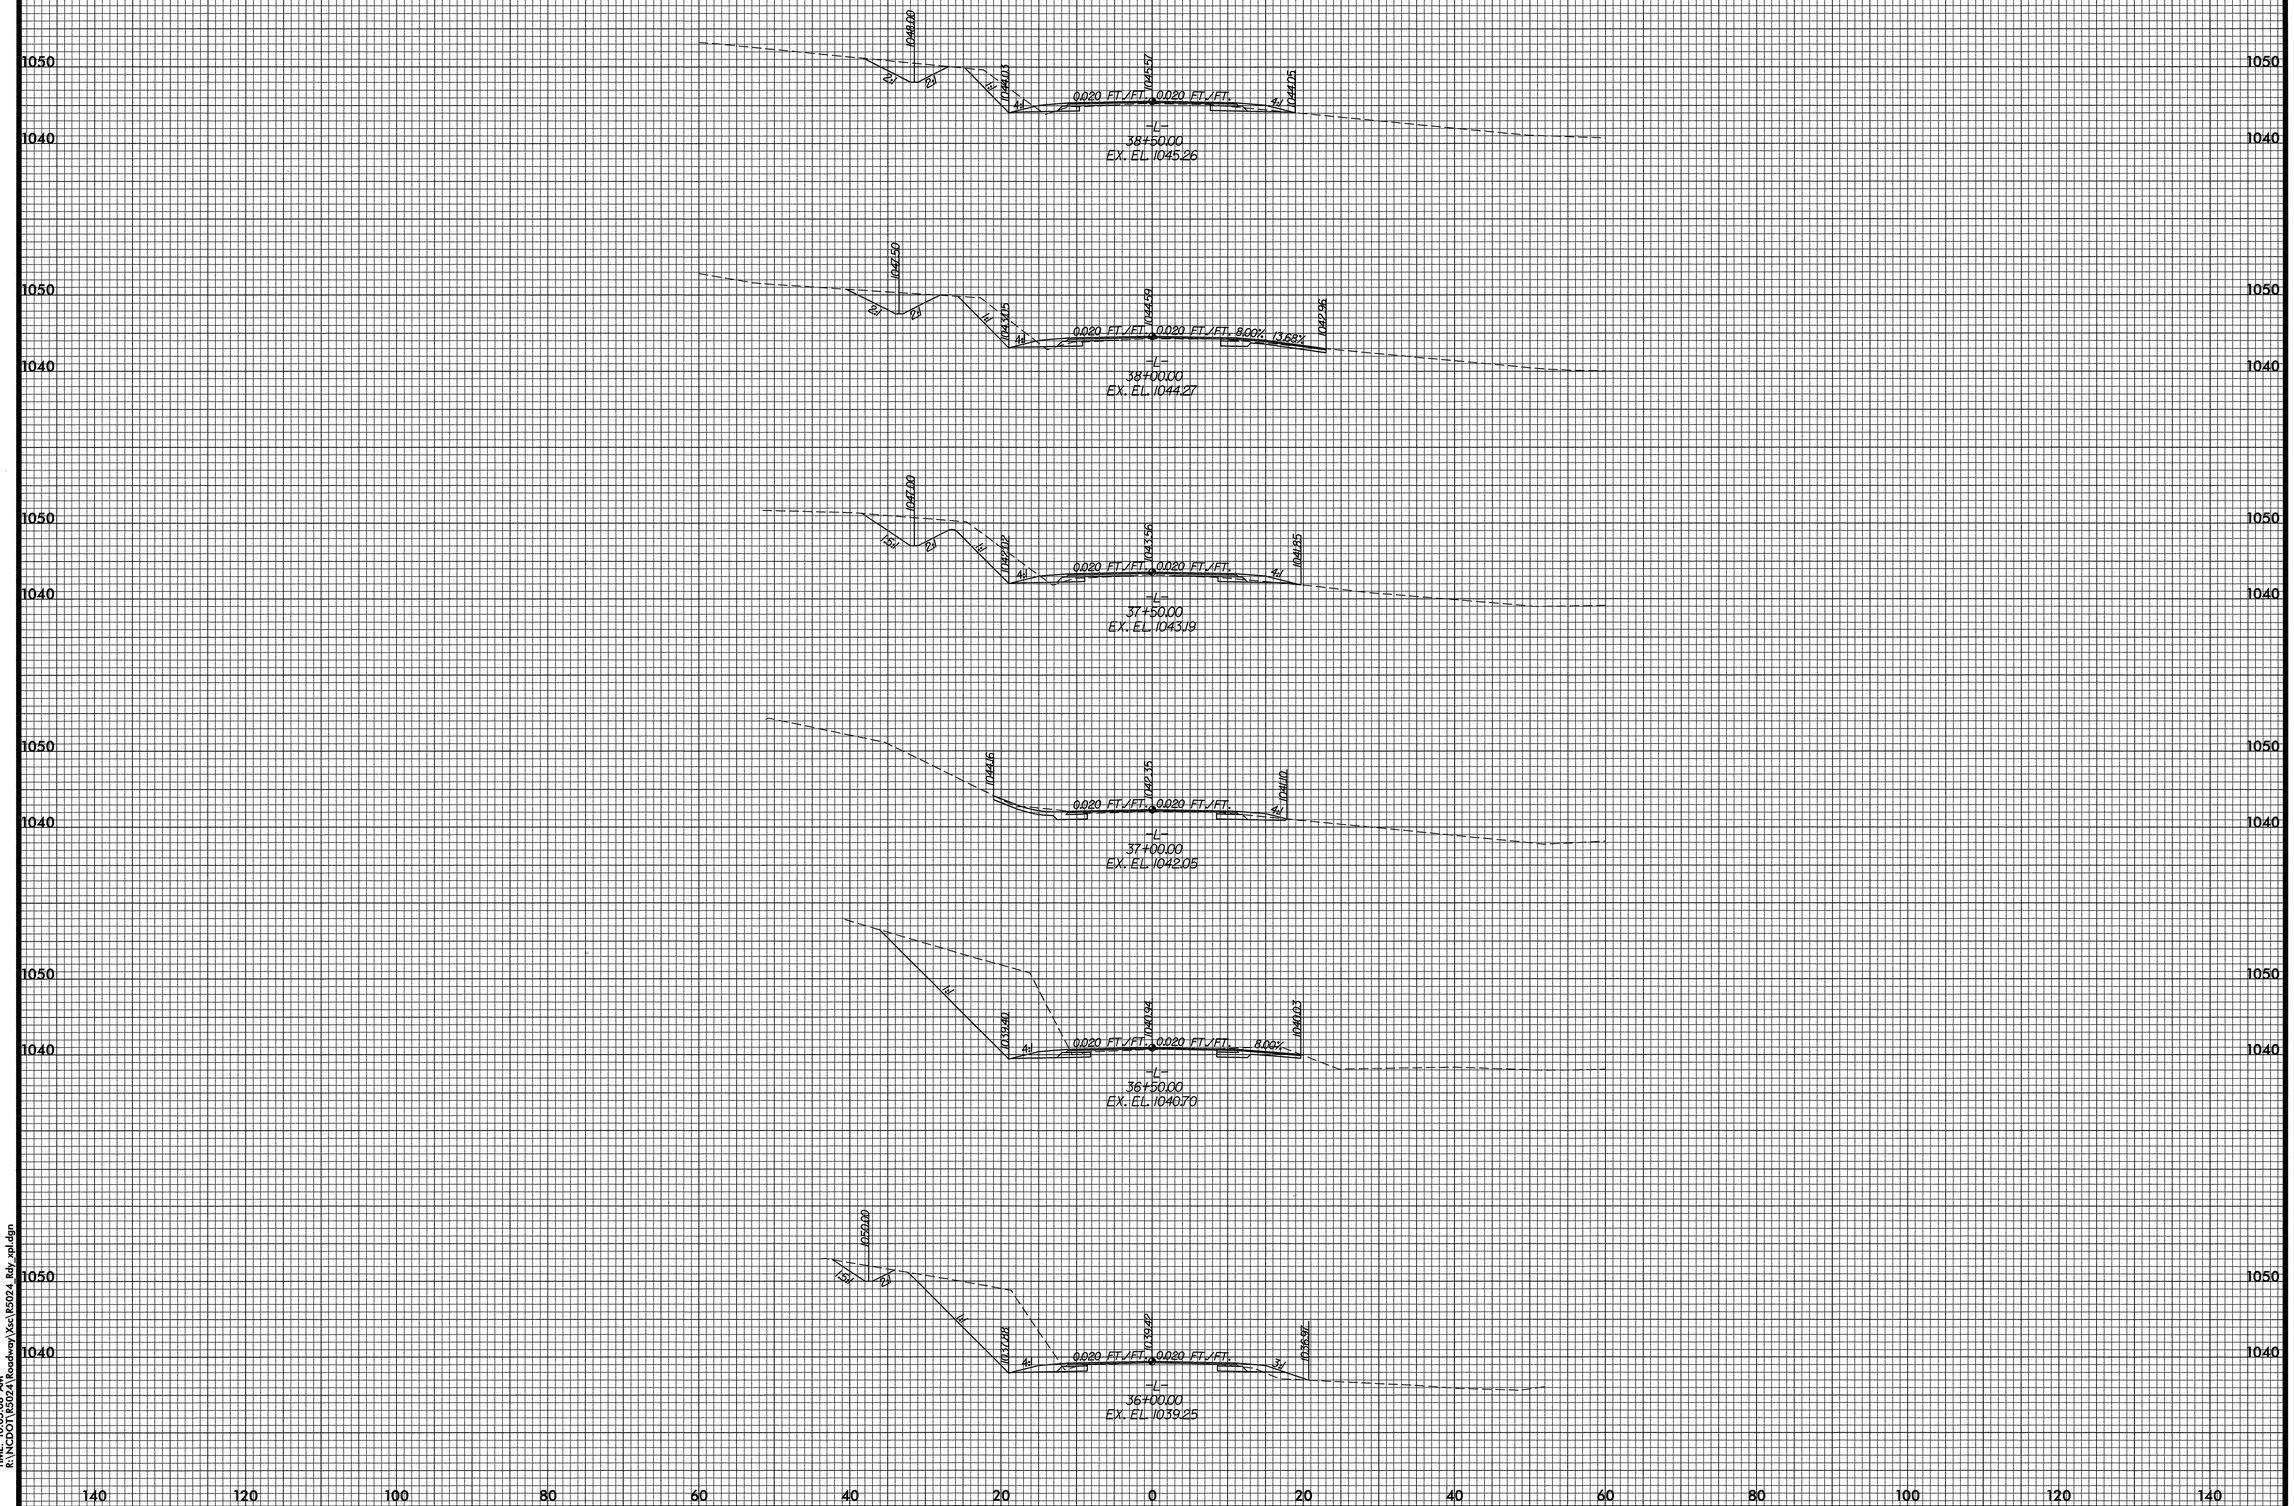

DATE: 6/2/2008
TIME: 10:56:09 AM
R:\NCDOT\R5024\Roadway\Xsc\R5024_Rdy_xpl.dgn

0 5 10	PROJ. REFERENCE NO.	SHEET NO.	TOTAL SHEETS
	R-5024	X-12	X-28

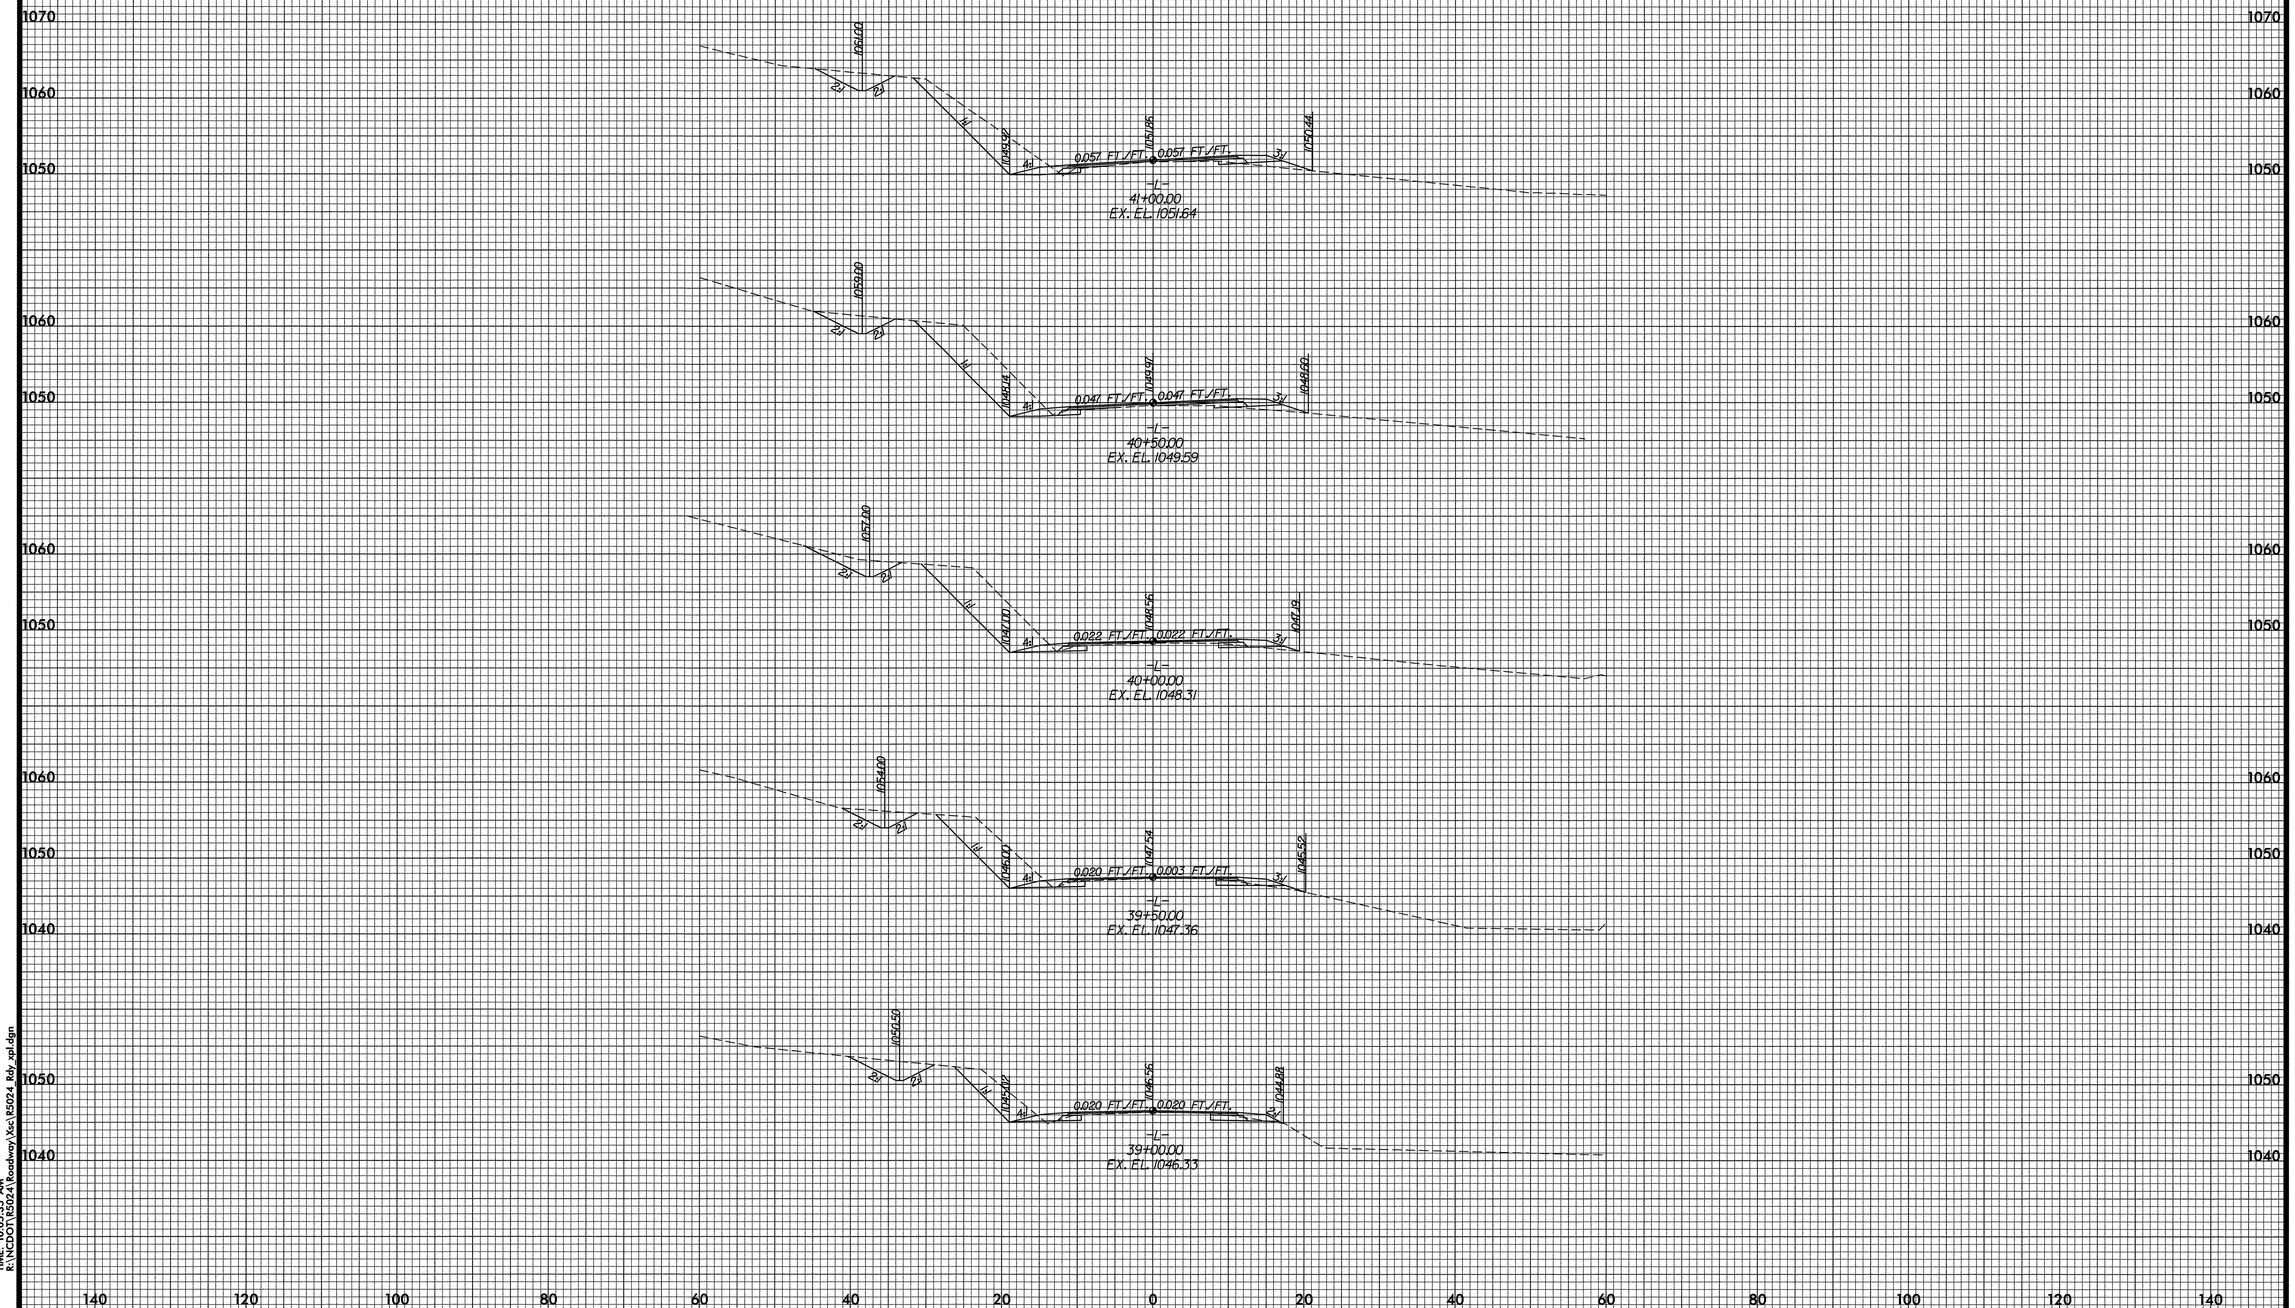

DATE: 6/2/2008
TIME: 10:06:52 AM
R:\NCDOT\R5024\Roadway\Xsc\R5024_Rdy_xpl.dgn

0 5 10	PROJ. REFERENCE NO.	SHEET NO.	TOTAL SHEETS
	R-5024	X-13	X-28

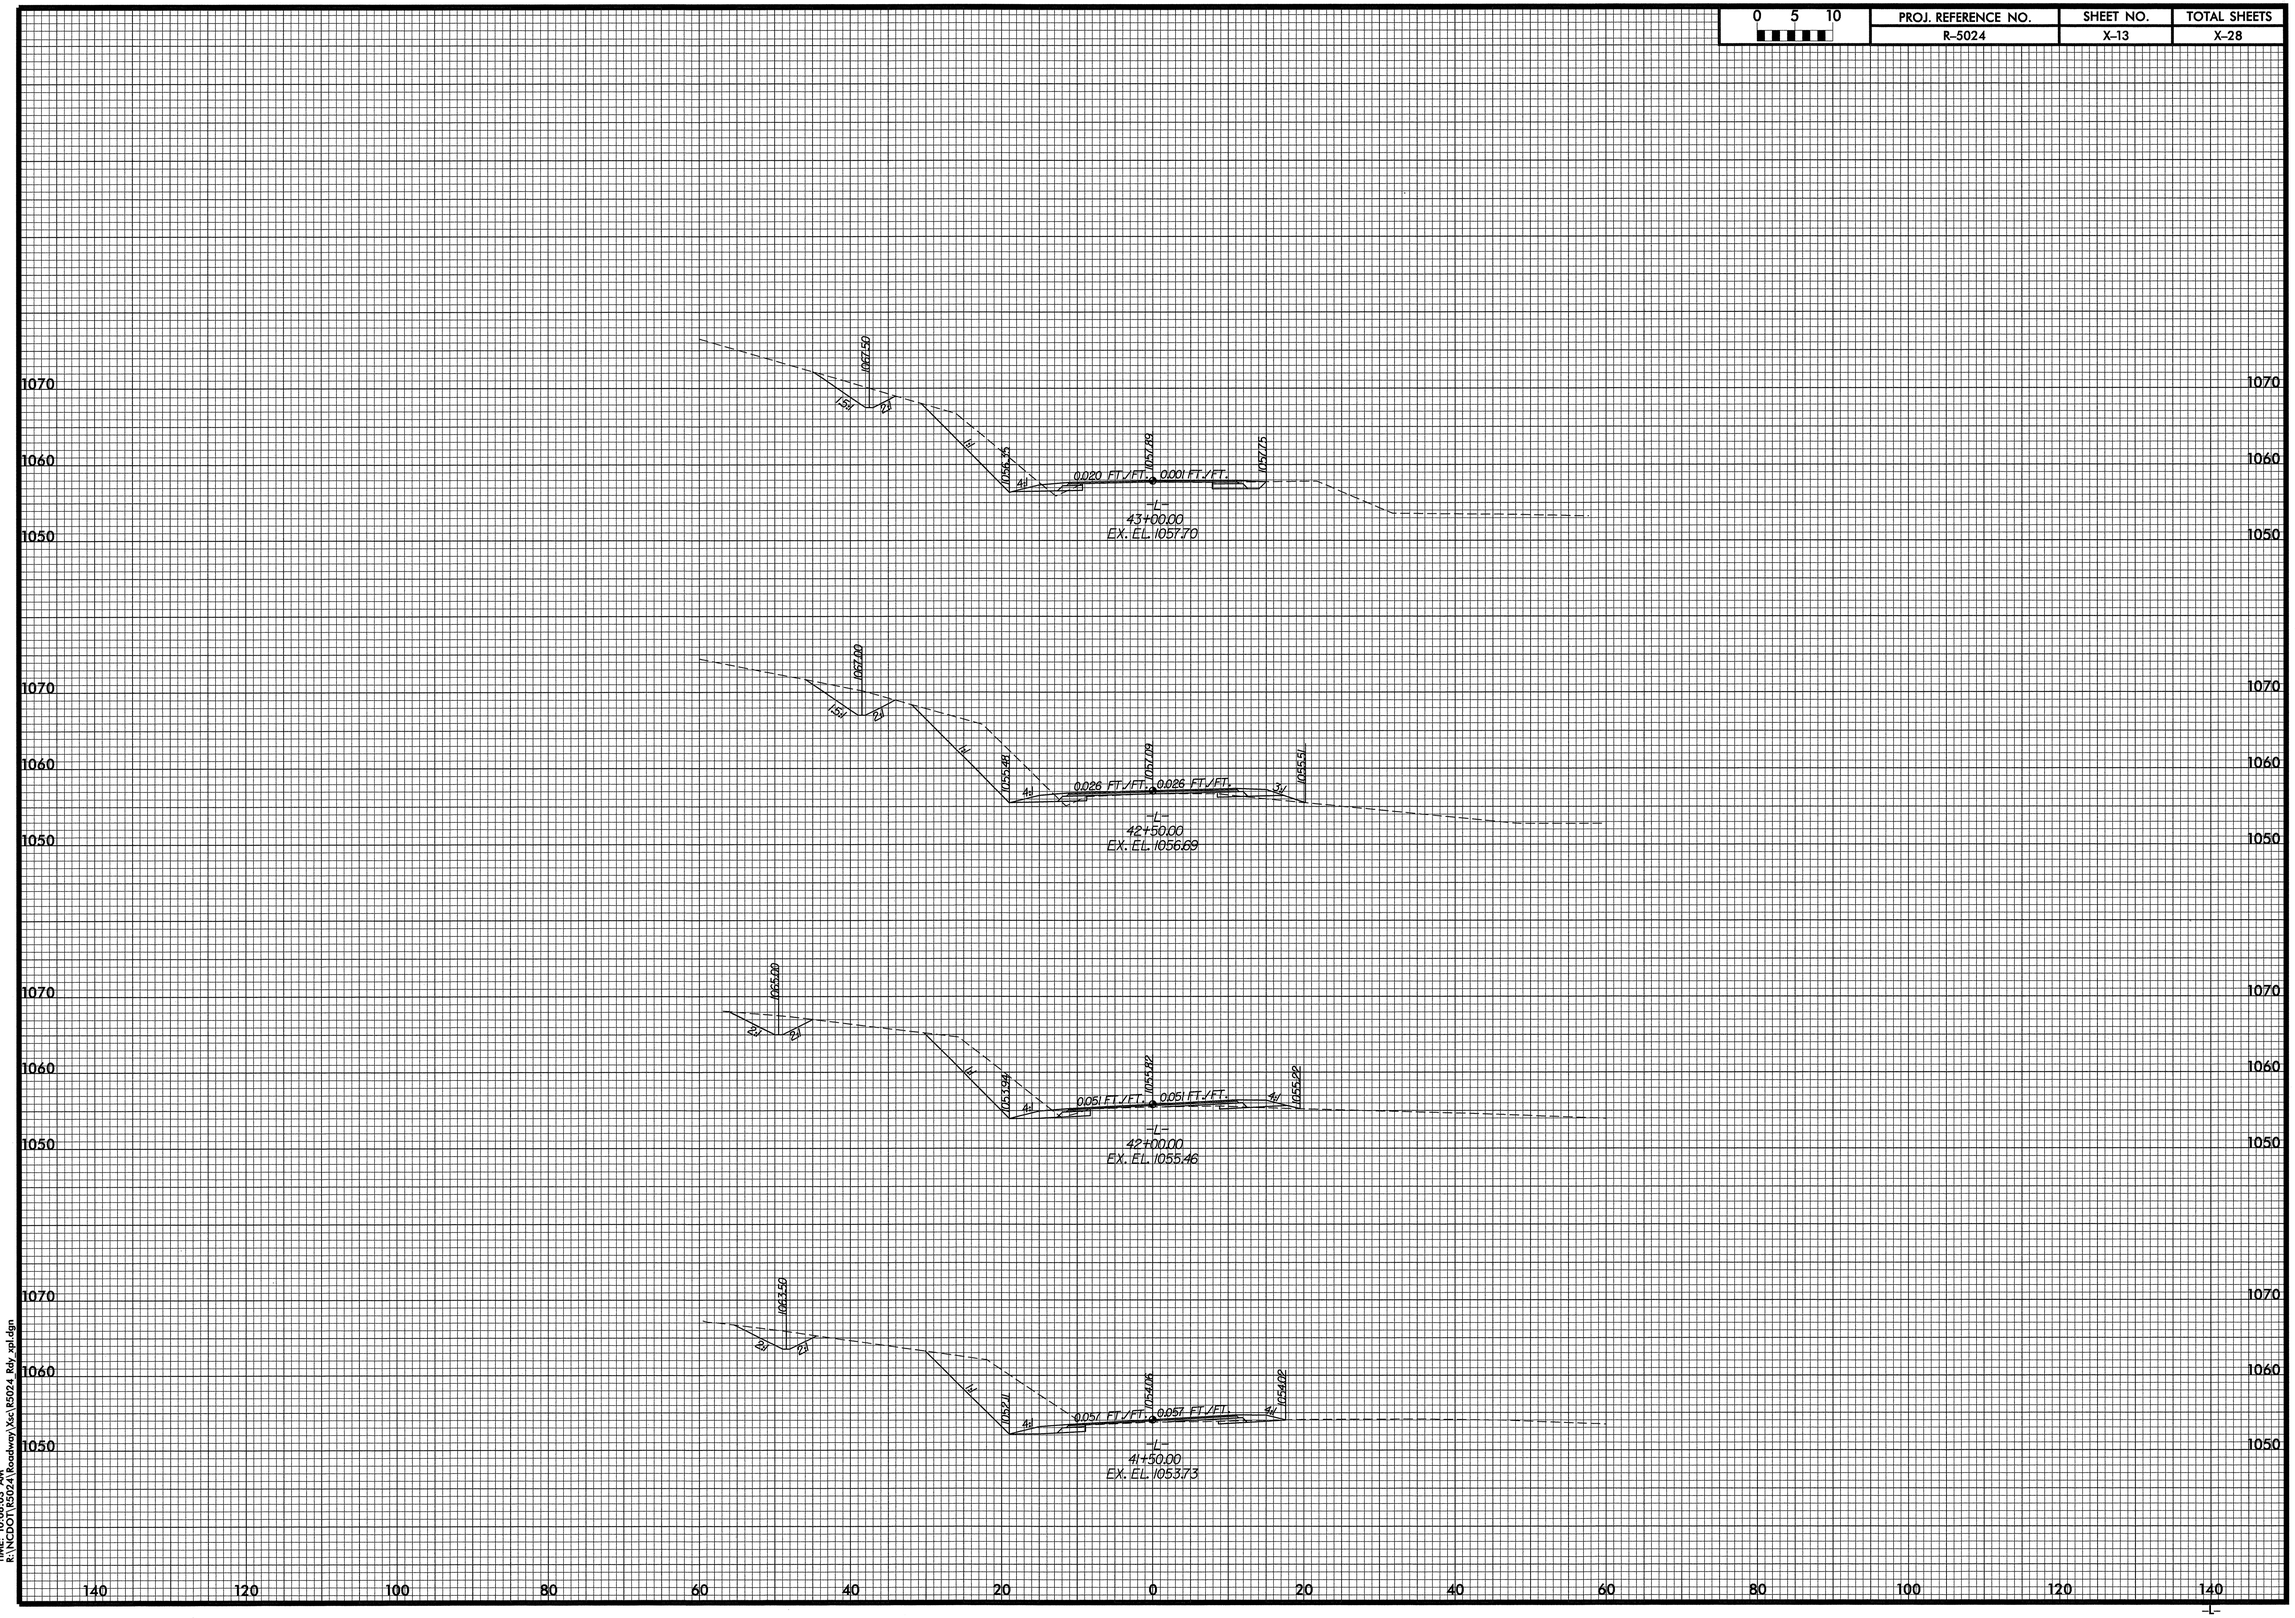

DATE: 6/2/2008
TIME: 10:06:03 AM
R:\NCDOT\R5024\Roadway\Xsc\R5024 Rdy xpl.dgn

0 5 10	PROJ. REFERENCE NO.	SHEET NO.	TOTAL SHEETS
	R-5024	X-14	X-28

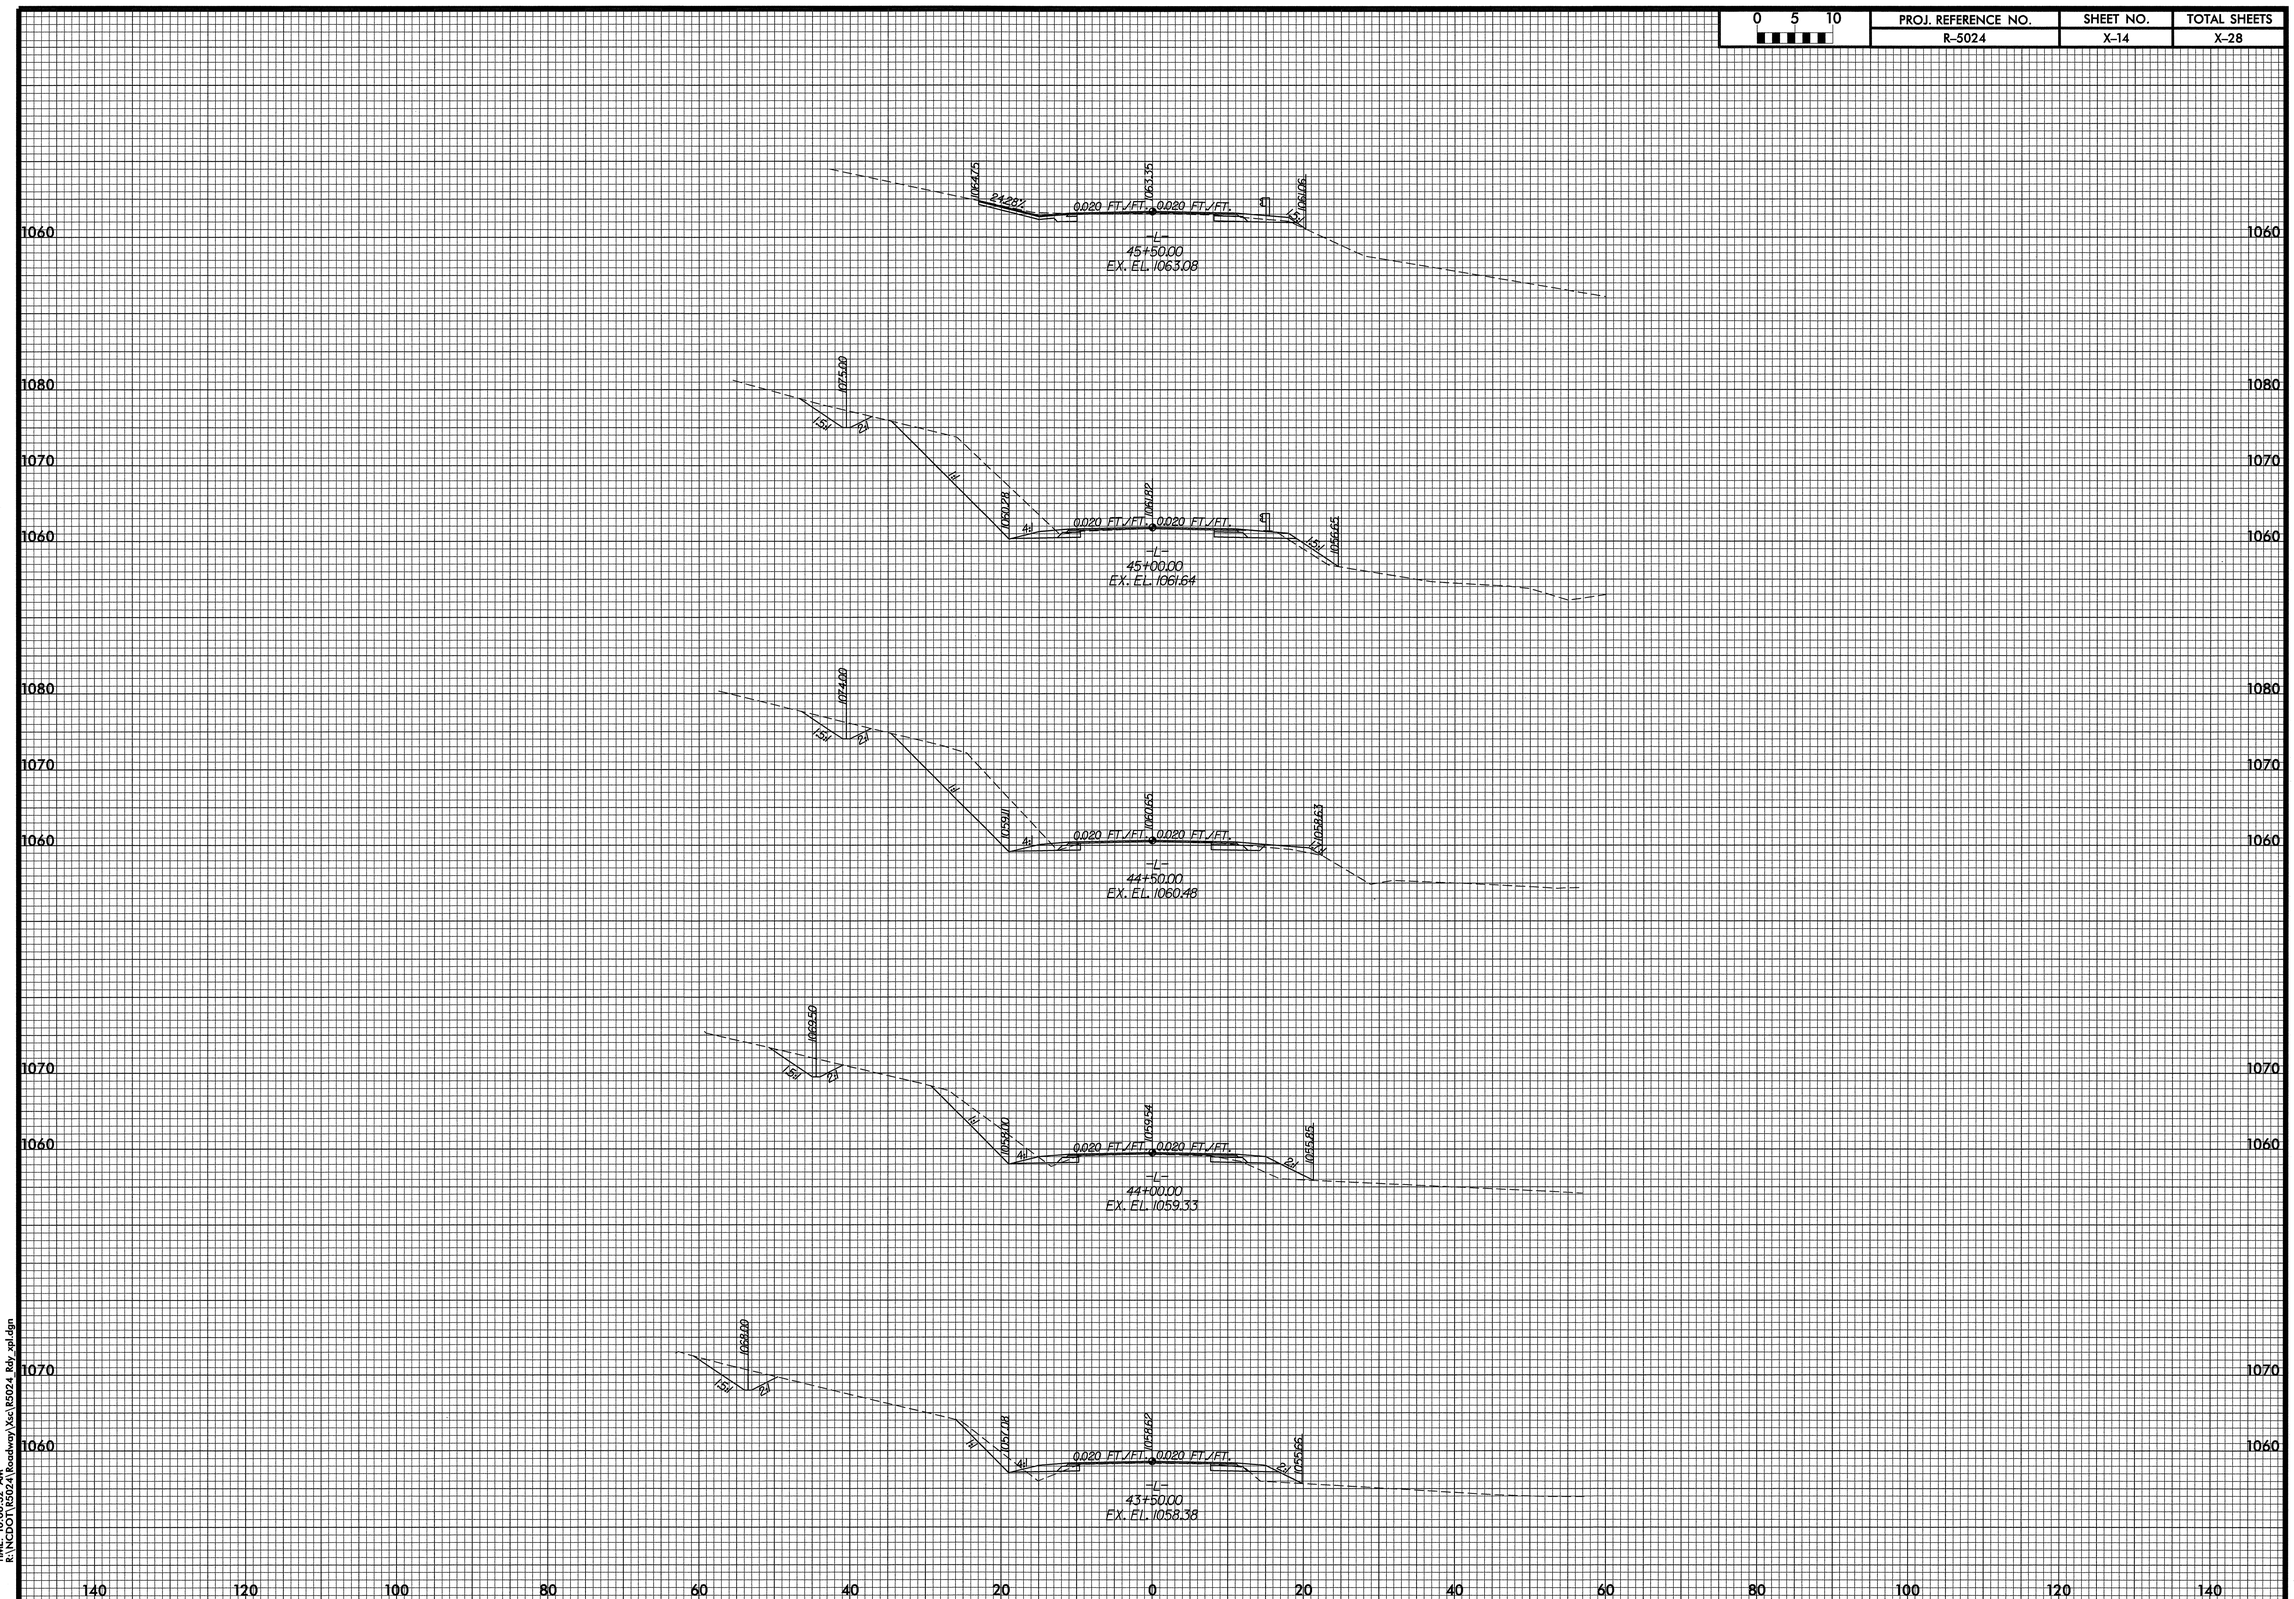

DATE: 6/2008
TIME: 10:04:27 AM
R:\NCDOT\R5024\Roadway\Xsc\R5024_Rdy_xpl.dgn

0 5 10	PROJ. REFERENCE NO.	SHEET NO.	TOTAL SHEETS
	R-5024	X-15	X-28

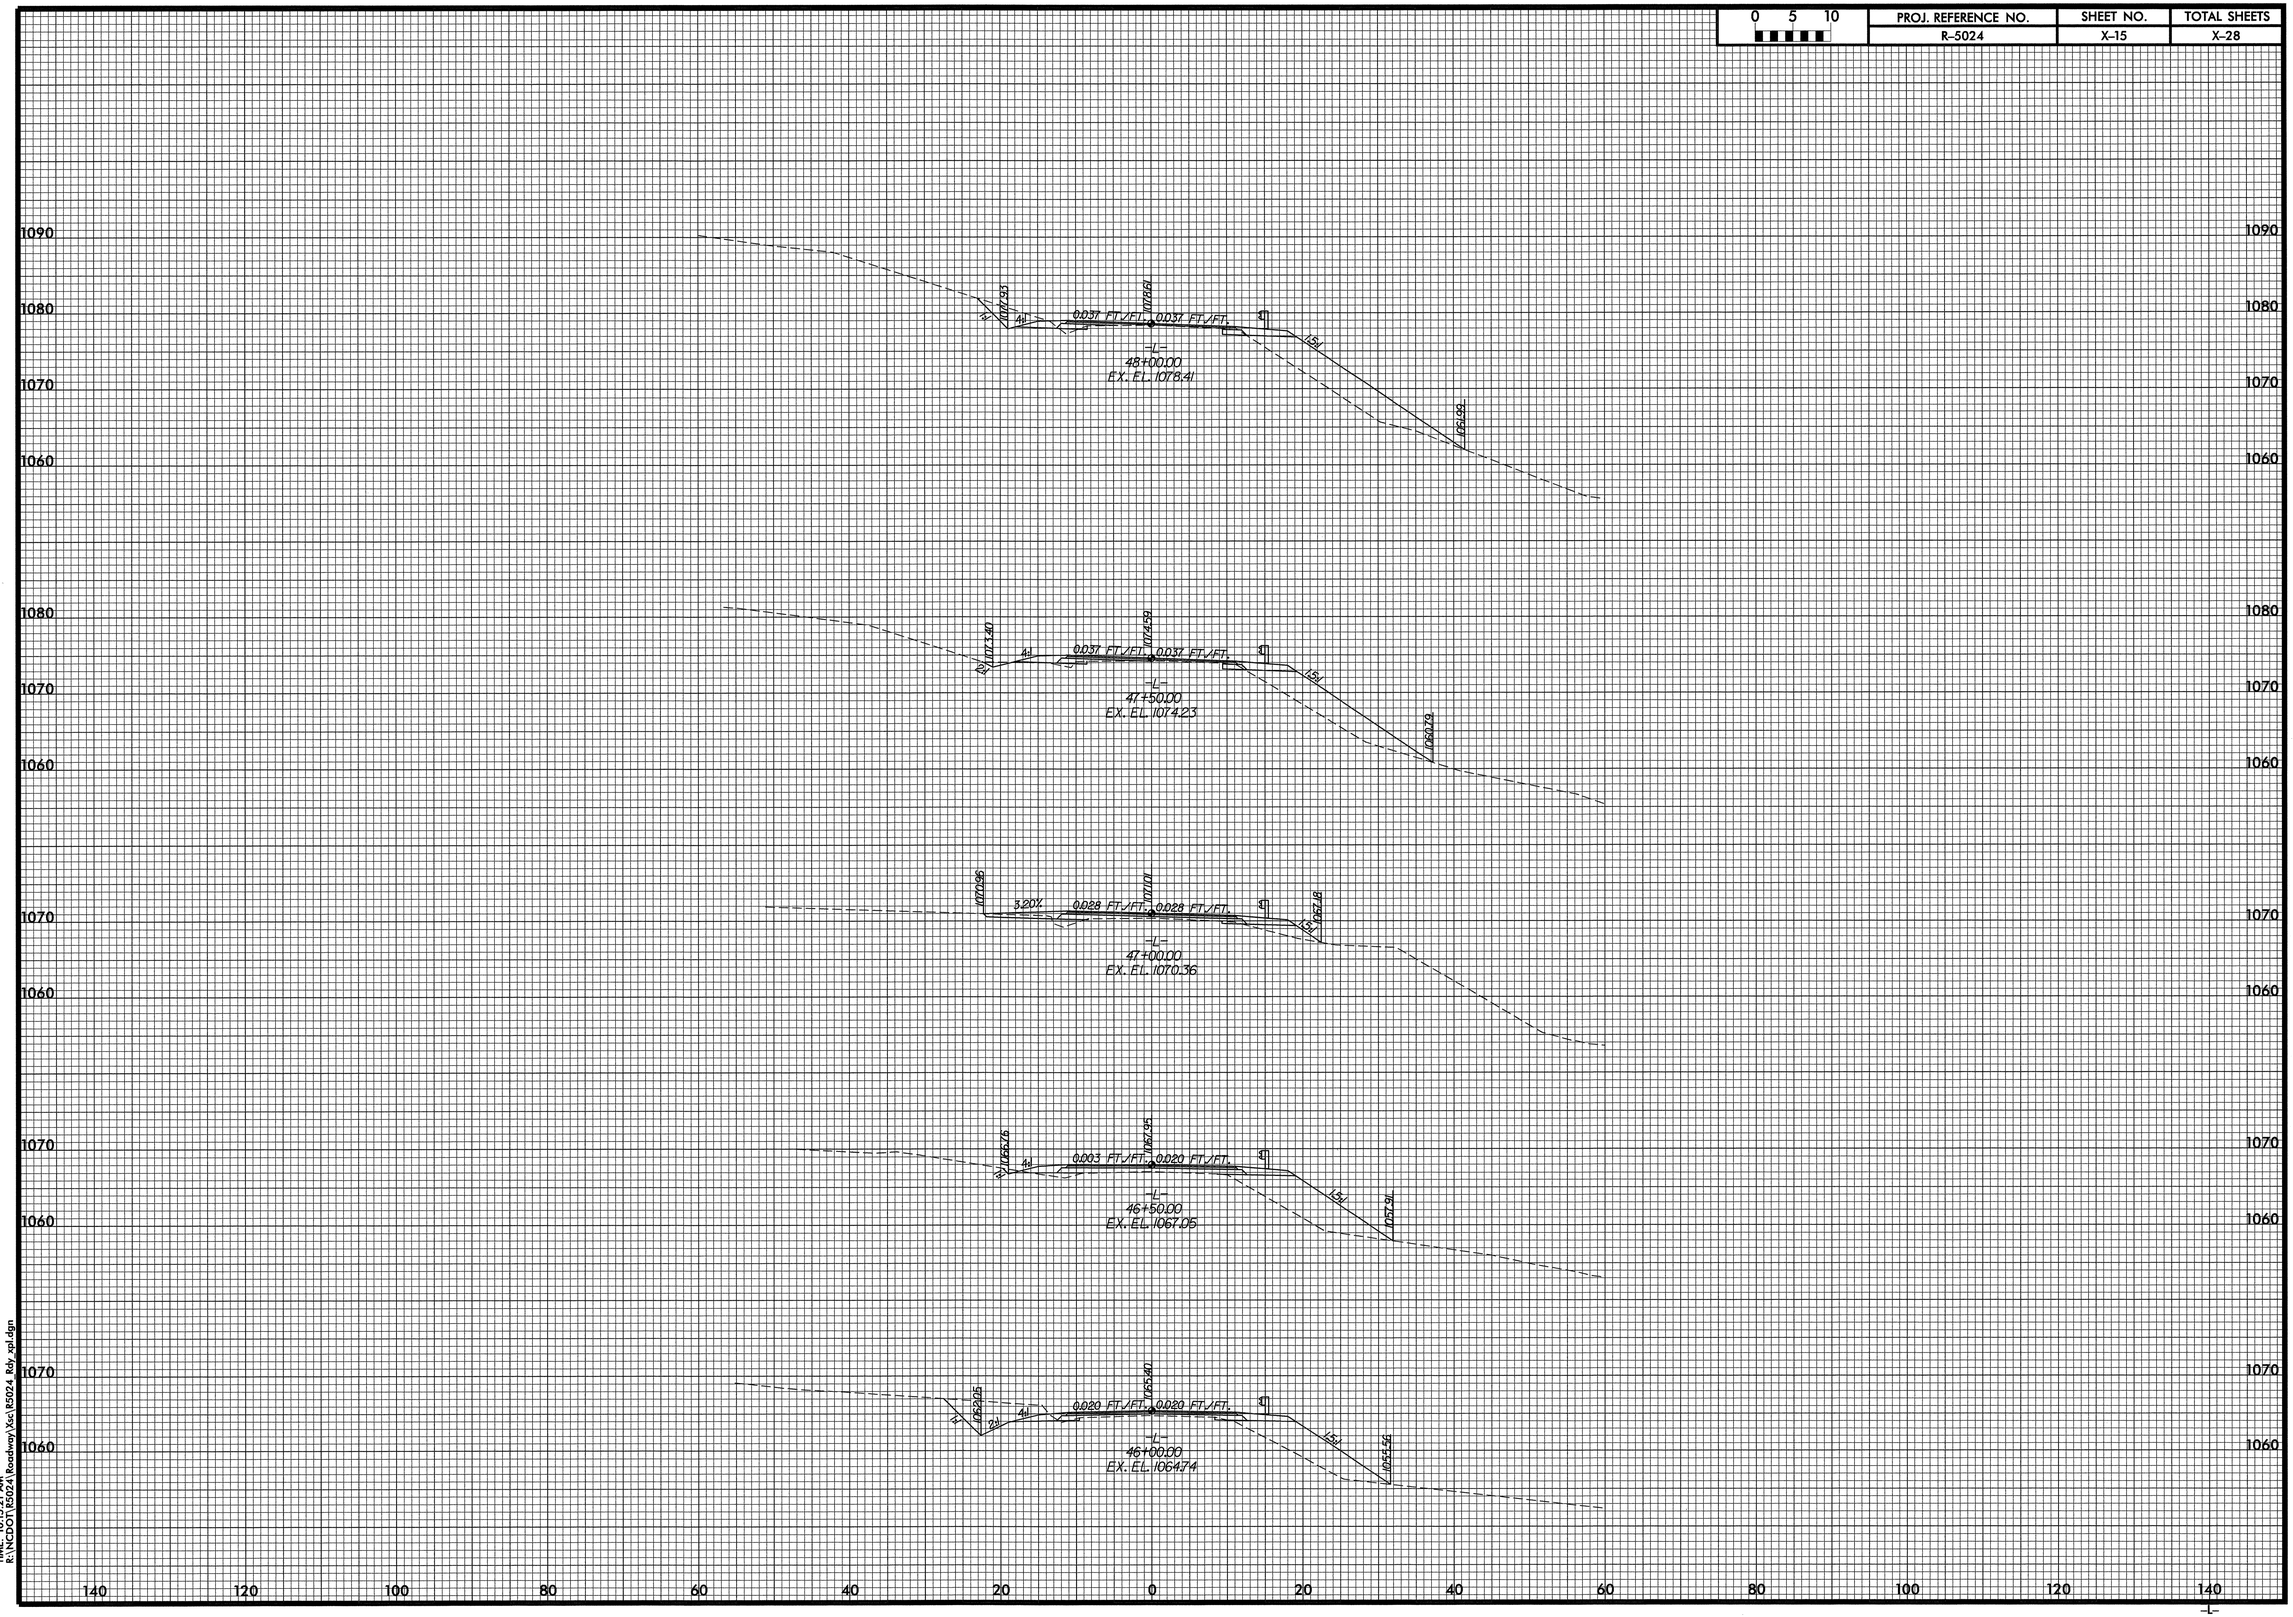

0 5 10	PROJ. REFERENCE NO.	SHEET NO.	TOTAL SHEETS
	R-5024	X-16	X-28

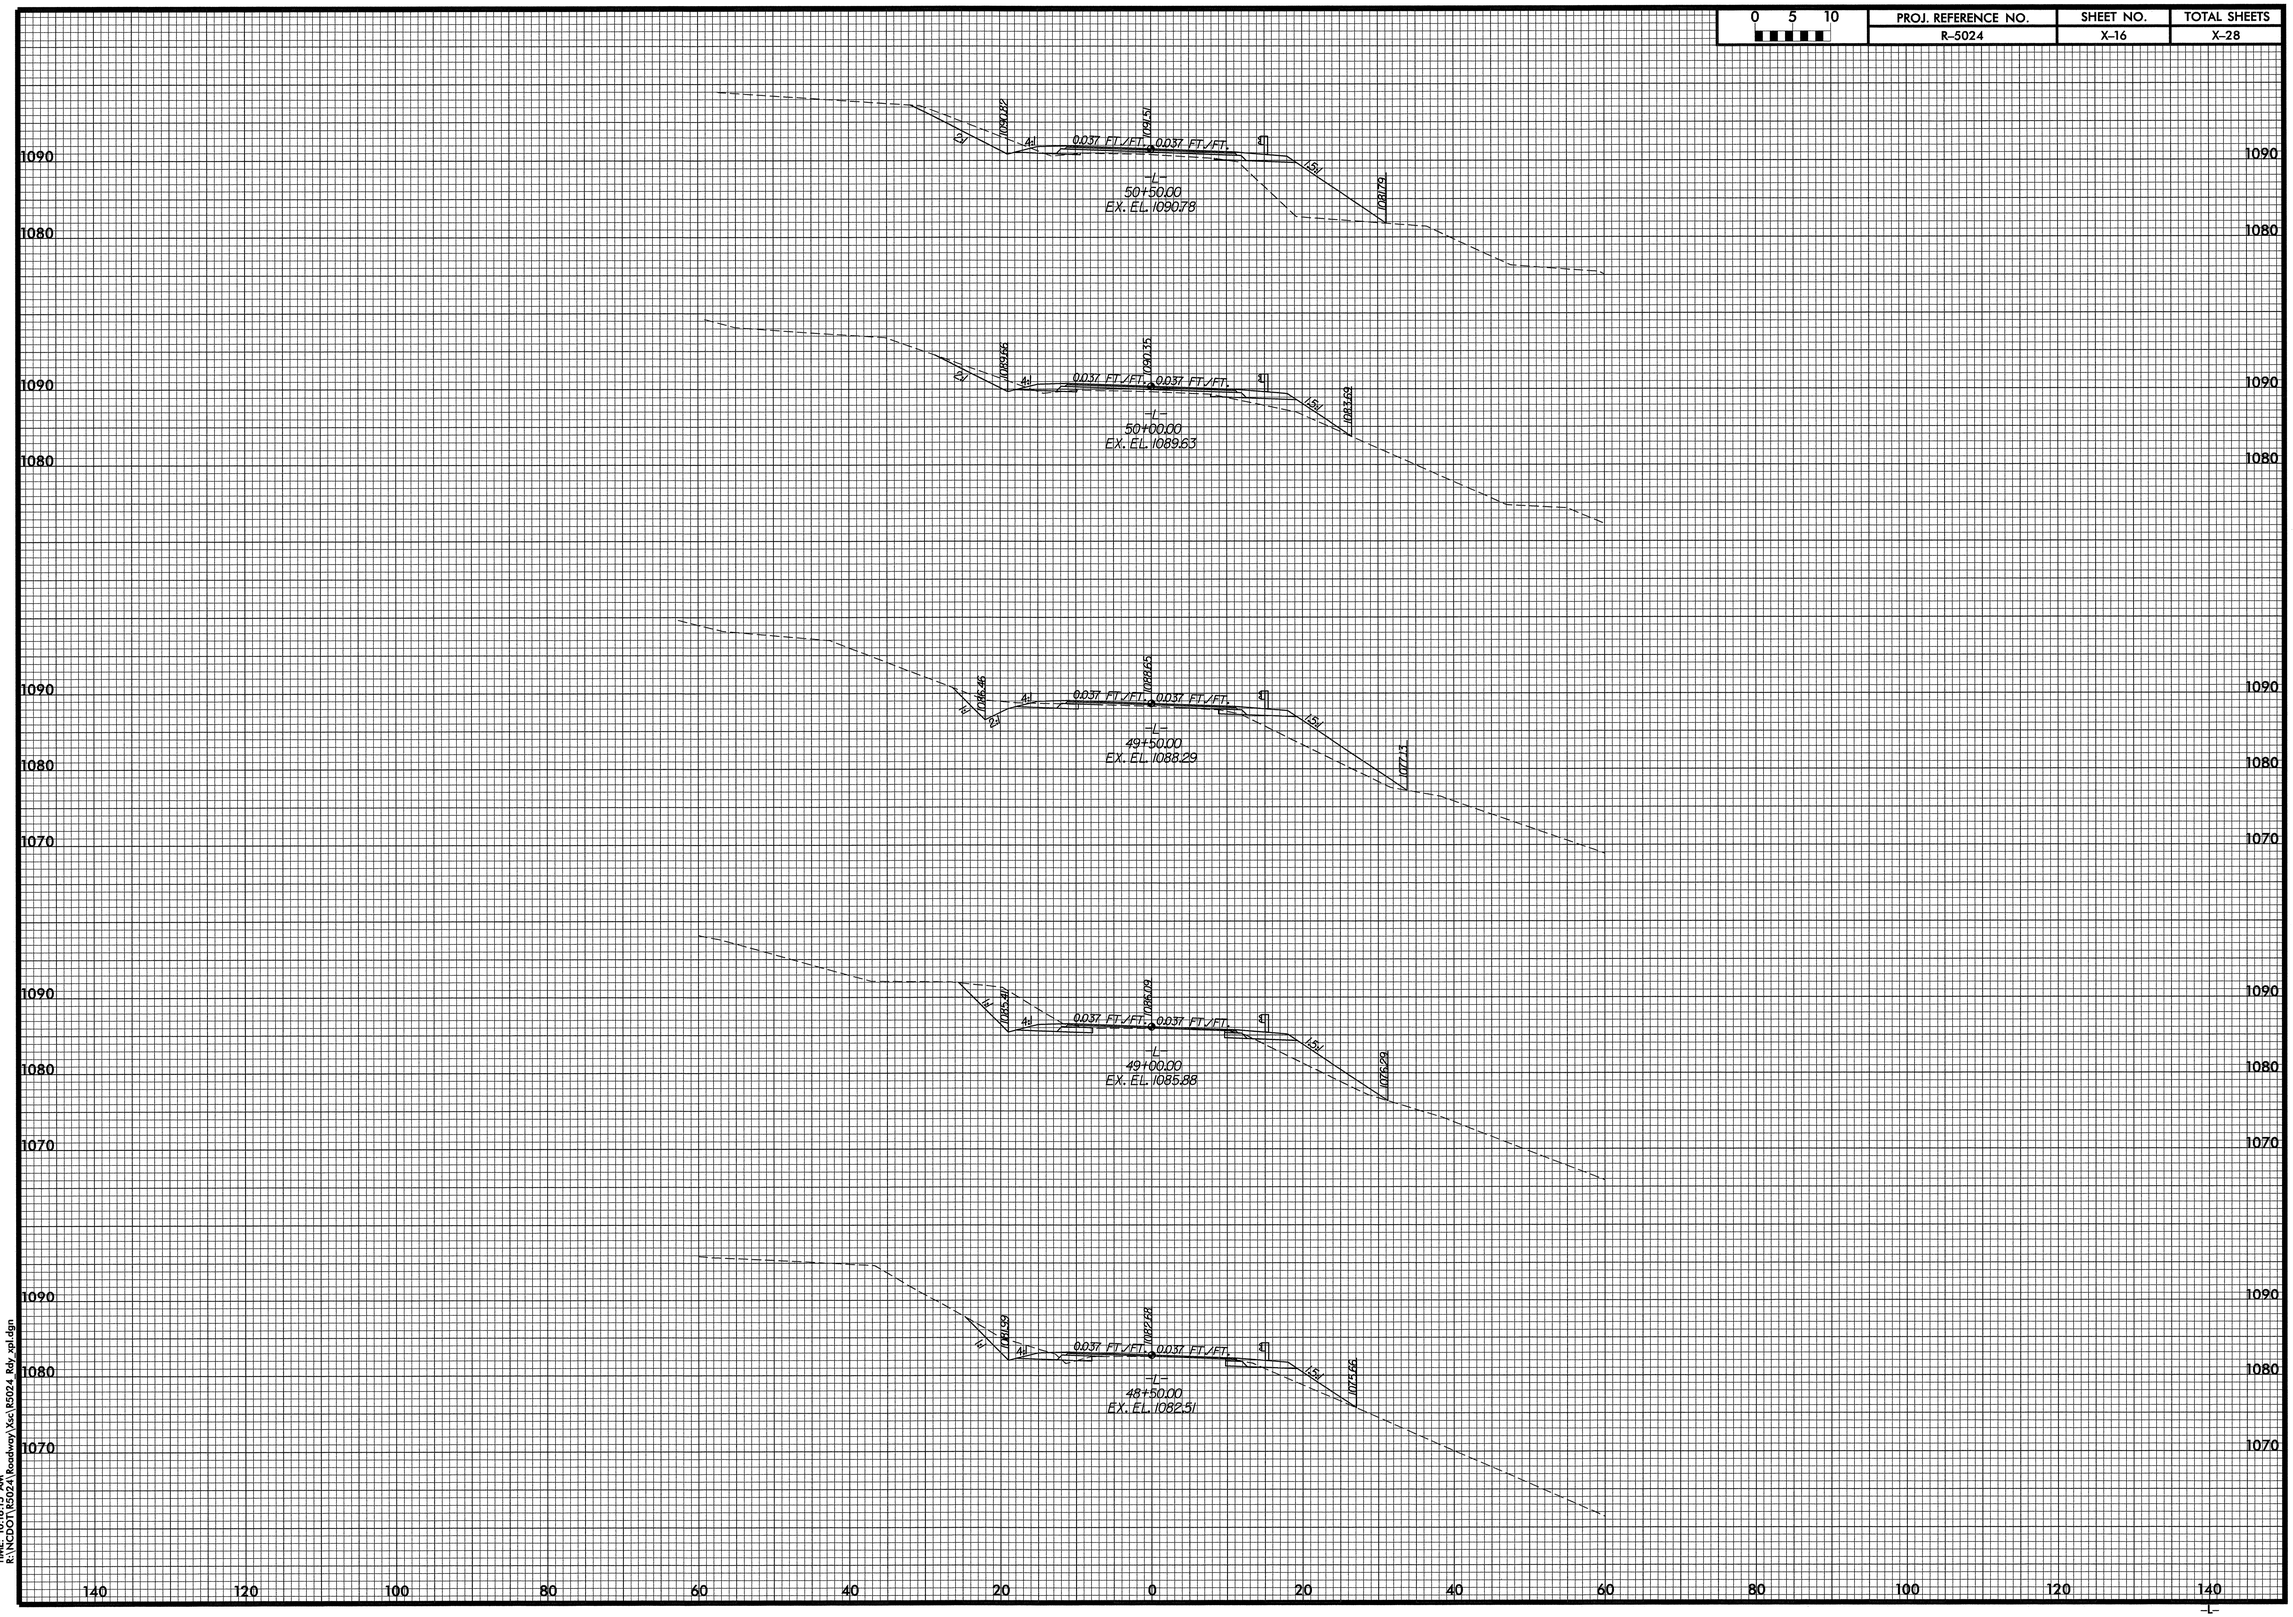

DATE: 6/2/2008
TIME: 10:41:15 AM
R:\SCDOT\R5024\Roadway\Xsc\R5024_Rdy_xpl.dgn

0 5 10	PROJ. REFERENCE NO.	SHEET NO.	TOTAL SHEETS
	R-5024	X-17	X-28

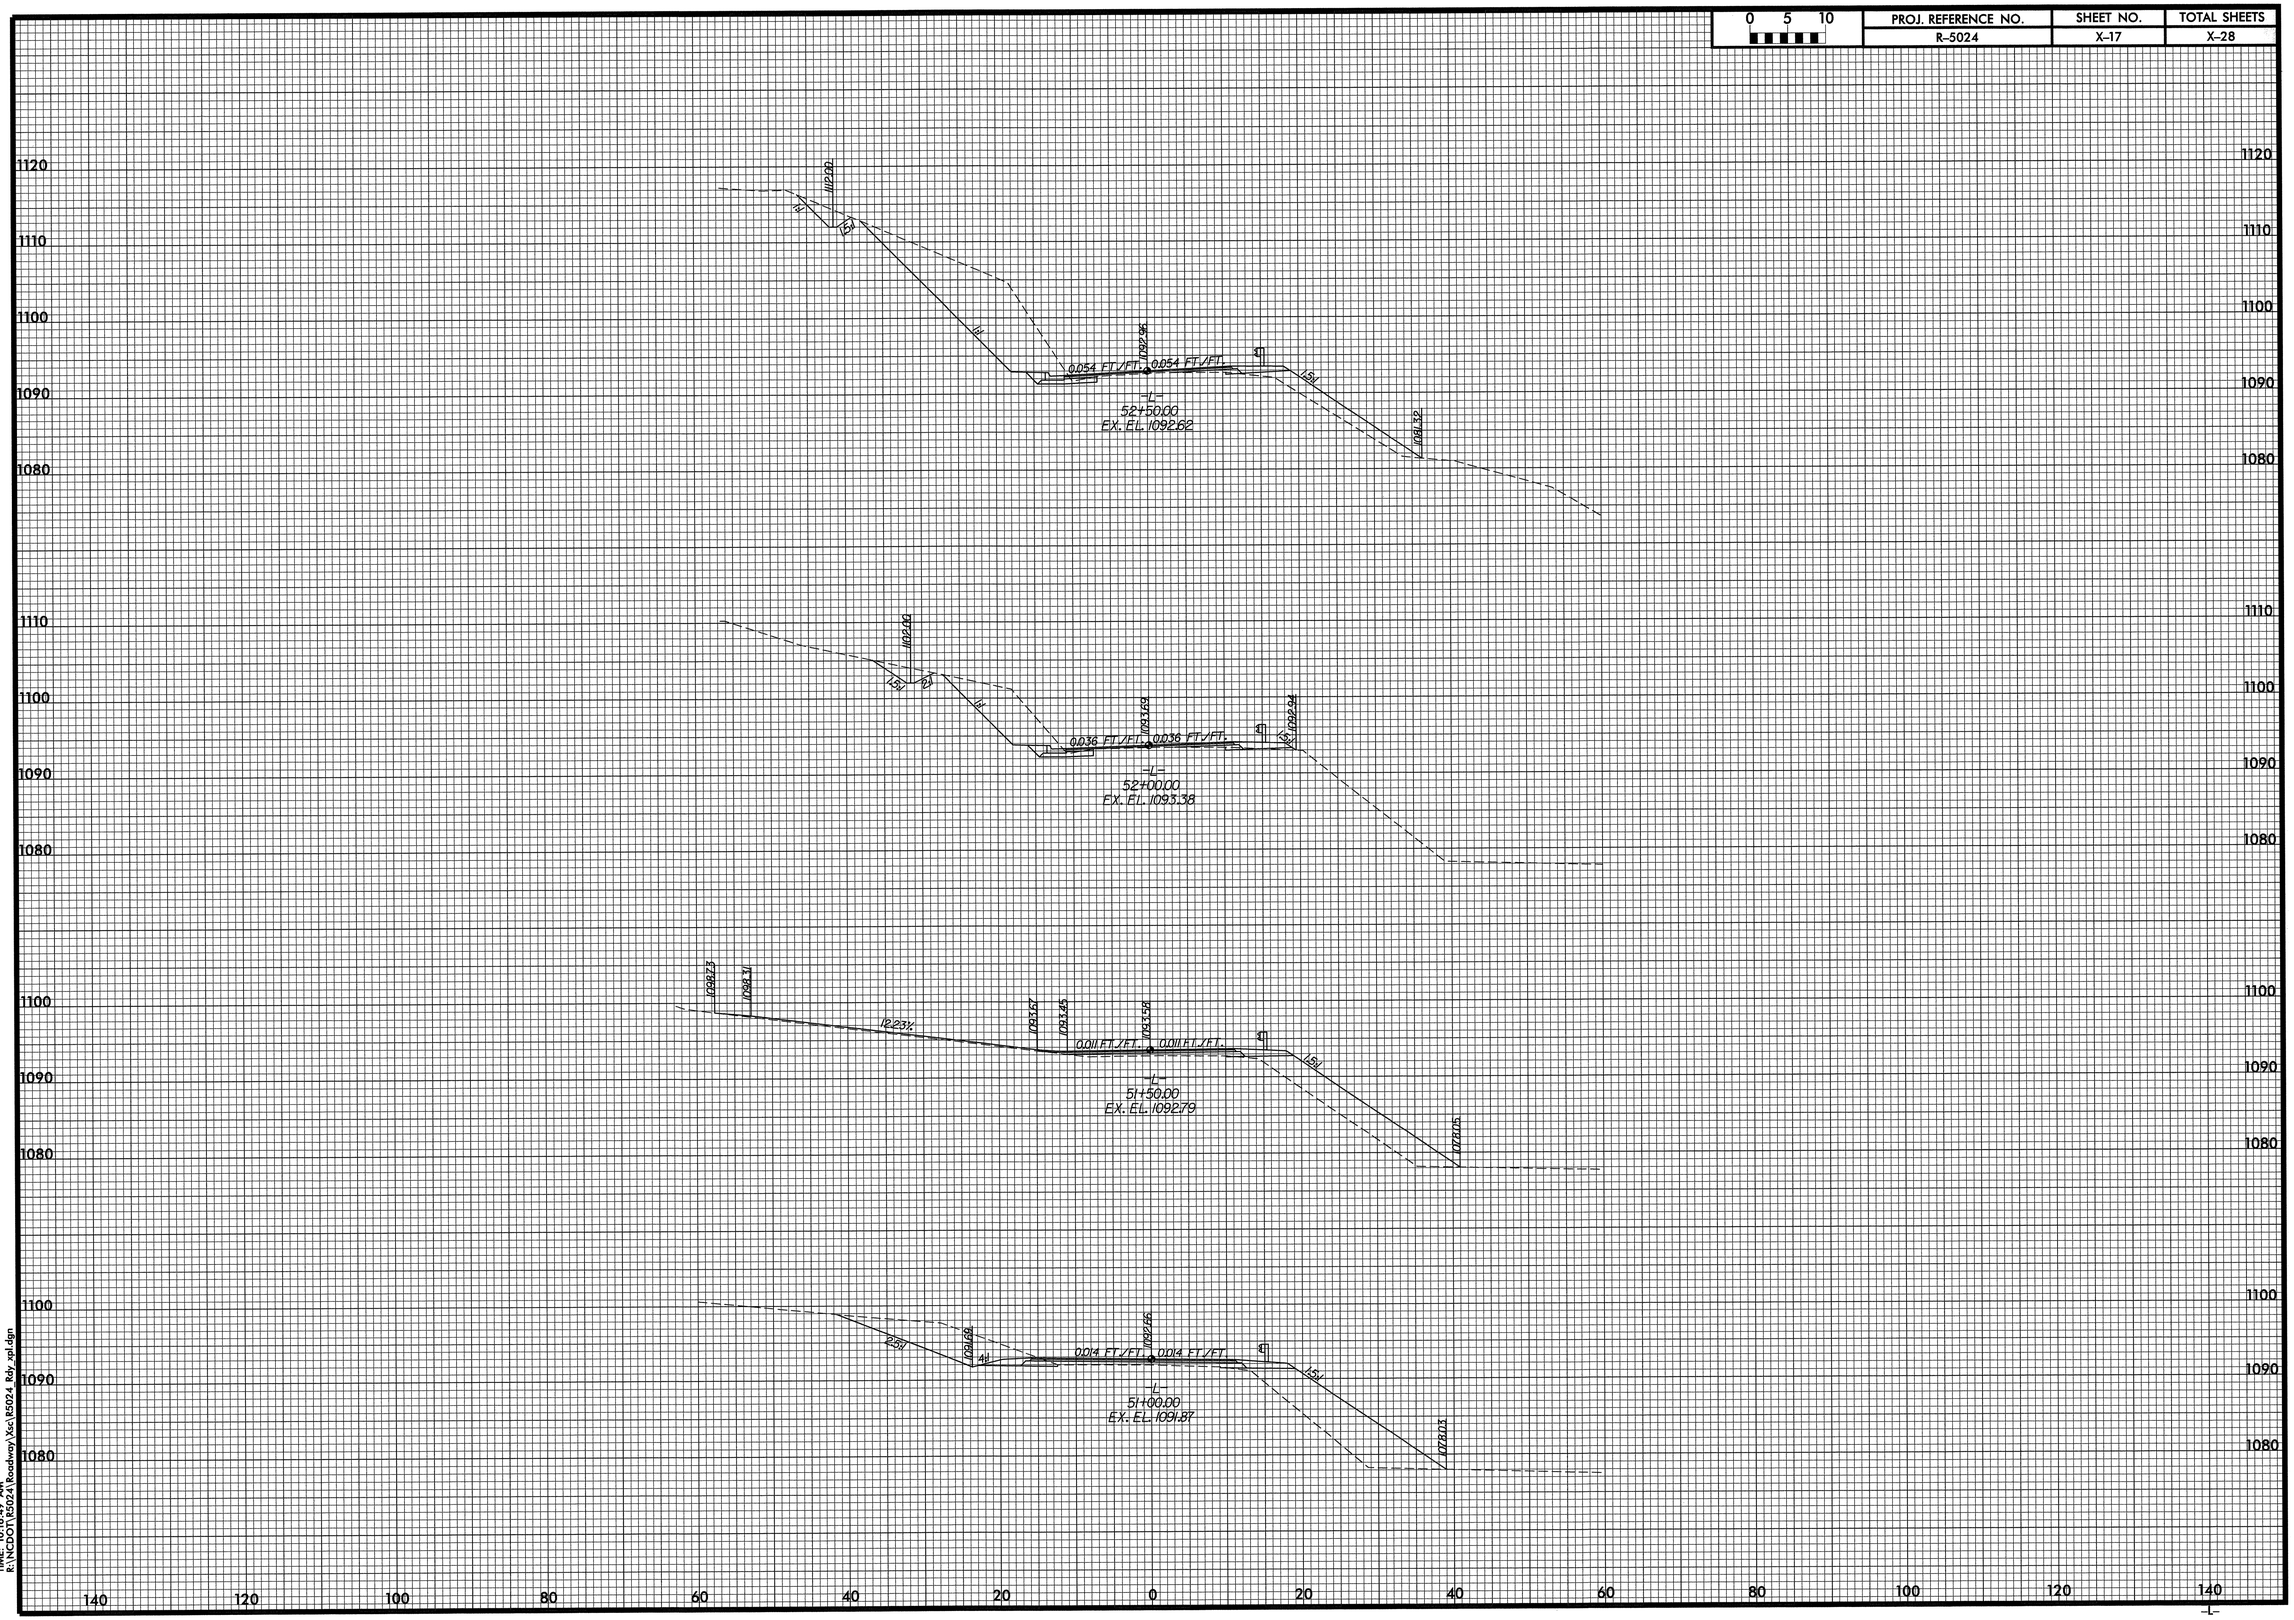

DATE: 6/5/2008
TIME: 10:16:49 AM
R:\NCDOT\R5024\Roadway\Xsc\R5024_Rdy_xpl.dgn

0 5 10	PROJ. REFERENCE NO.	SHEET NO.	TOTAL SHEETS
	R-5024	X-18	X-28

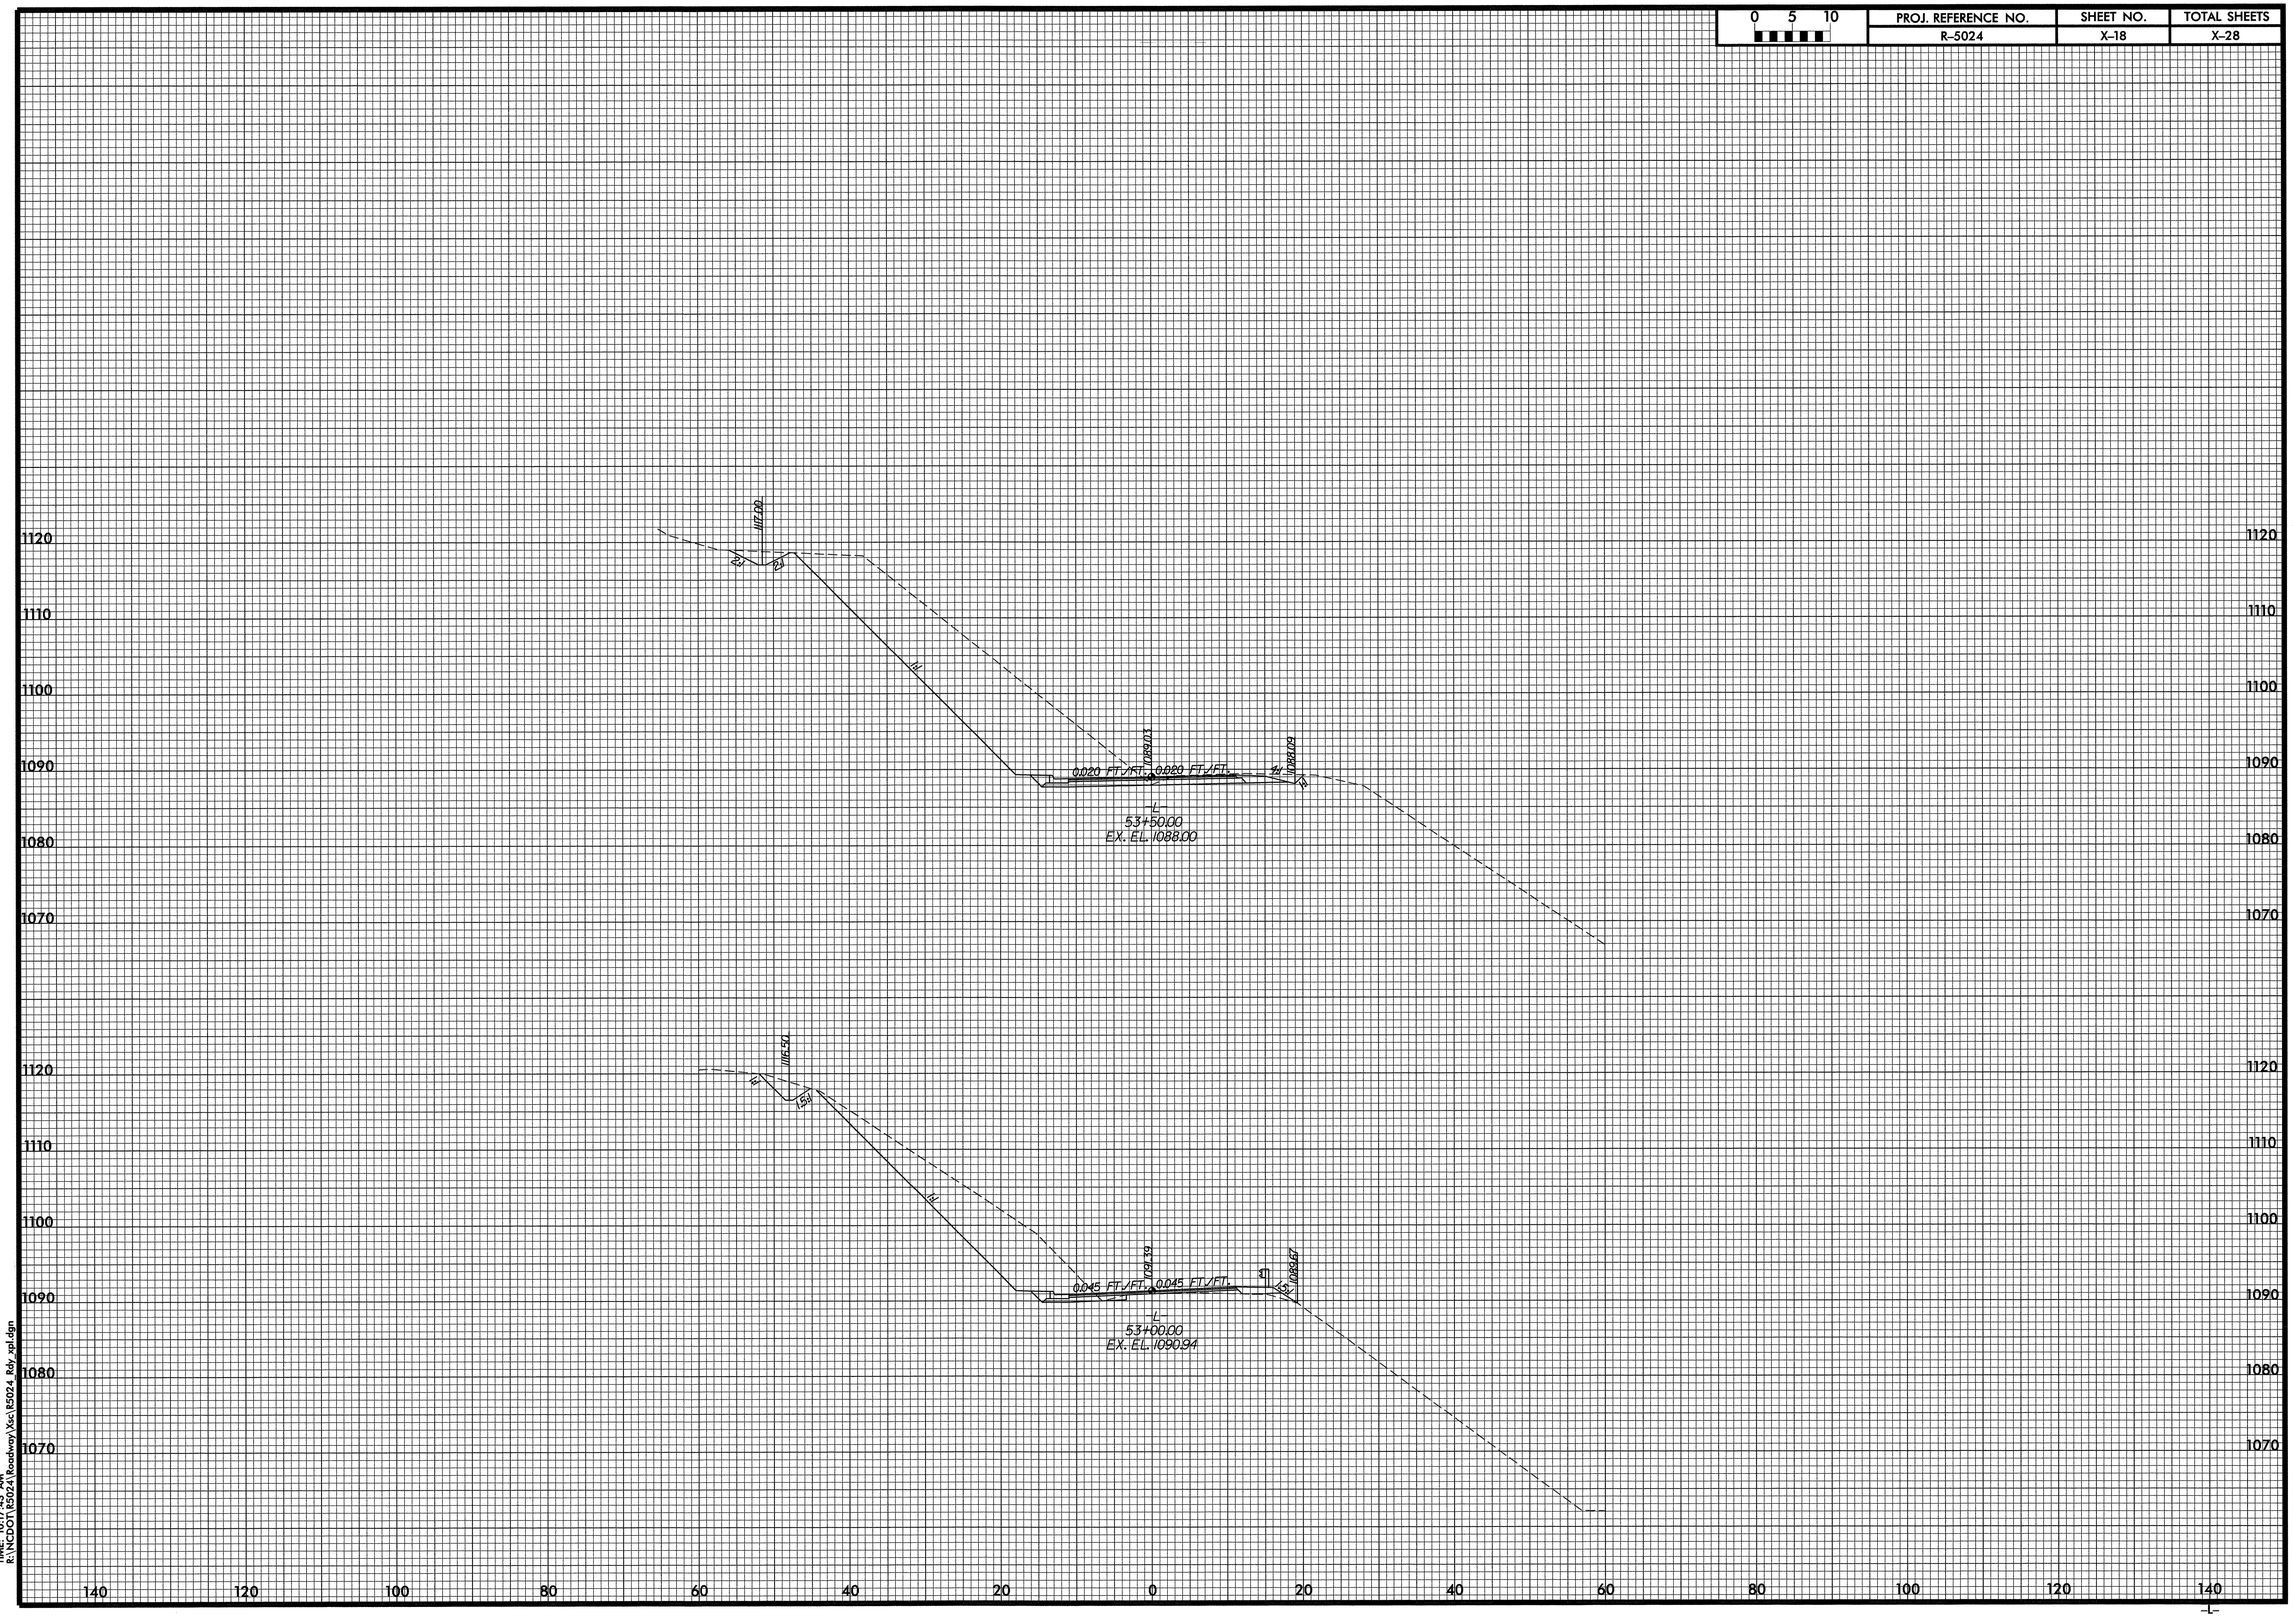

DATE: 6/2008
TIME: 07:12:12 AM
R:\NCDOT\R5024\Roadway\Xsc\R5024_Rdy_xpl.dgn

0 5 10	PROJ. REFERENCE NO.	SHEET NO.	TOTAL SHEETS
	R-5024	X-19	X-28

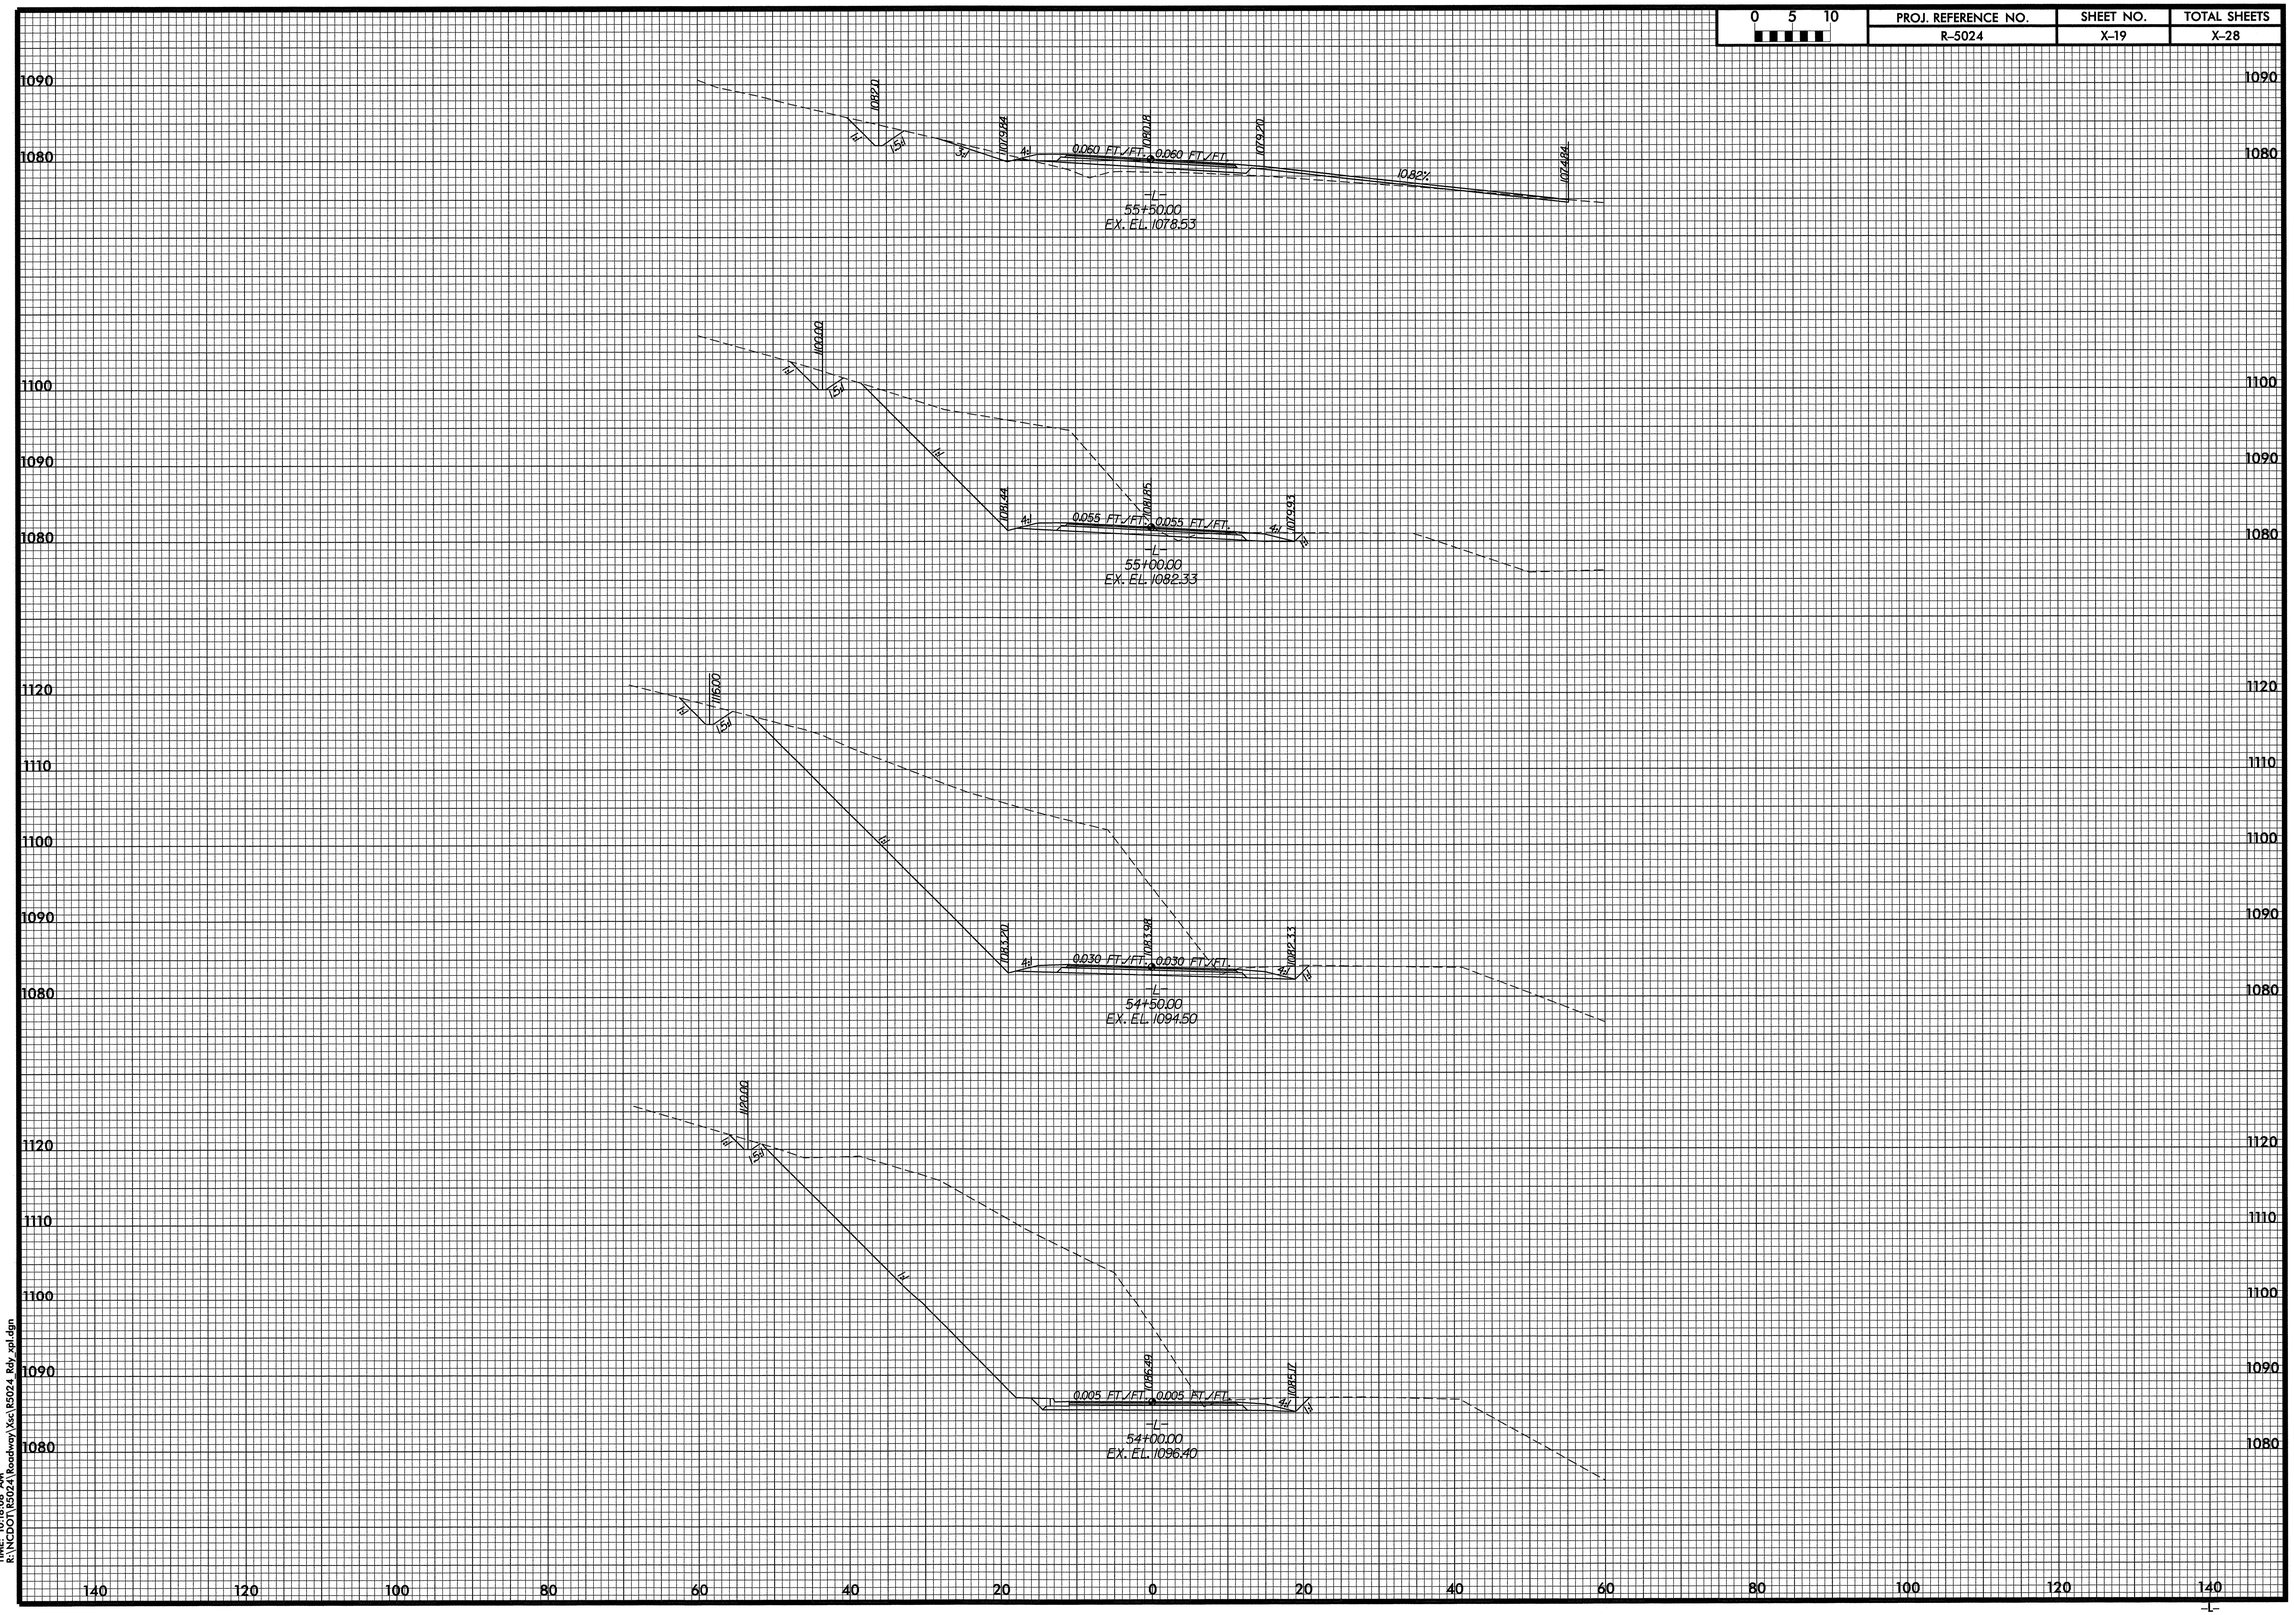

DATE: 6/5/2008
TIME: 10:10:08 AM
R:\NCDOT\R5024\Roadway\Xsc\R5024_Rdy_xpl.dgn

0 5 10	PROJ. REFERENCE NO.	SHEET NO.	TOTAL SHEETS
	R-5024	X-20	X-28

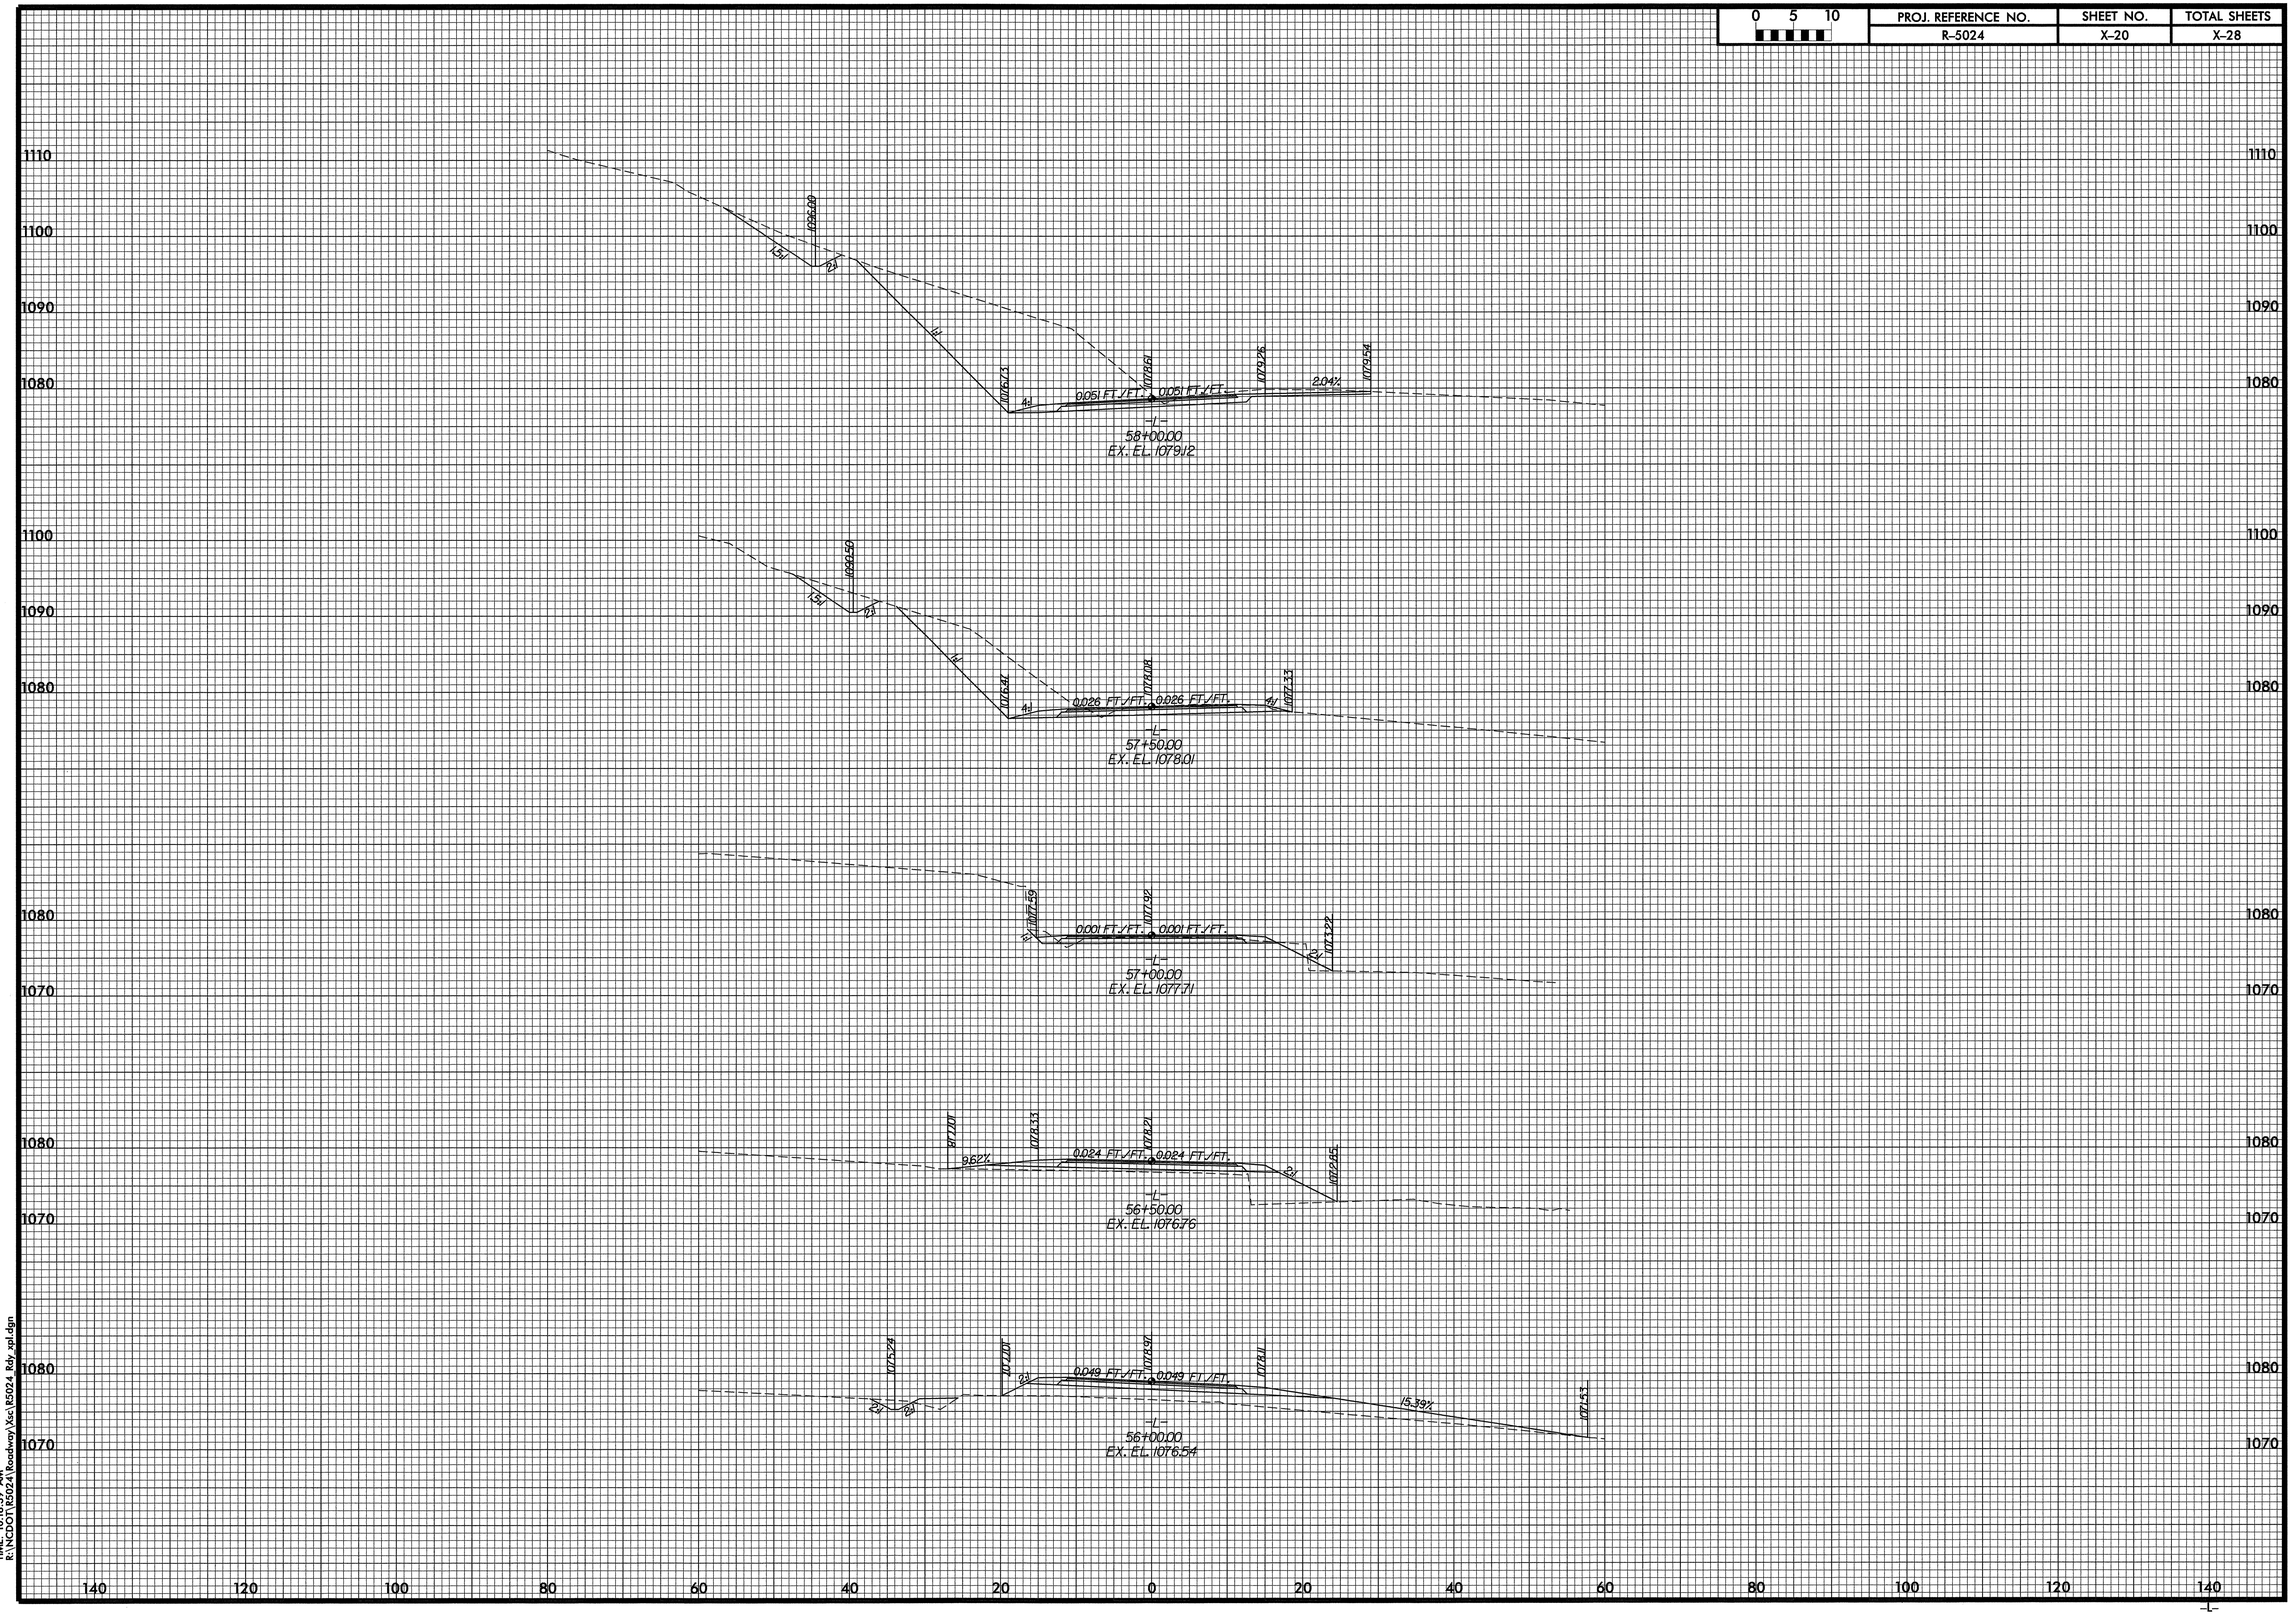

DATE: 6/2/2008
TIME: 10:09:09 AM
R:\NCDOT\R5024\Roadway\Xsc\R5024_Rdy_xpl.dgn

0 5 10	PROJ. REFERENCE NO.	SHEET NO.	TOTAL SHEETS
	R-5024	X-21	X-28

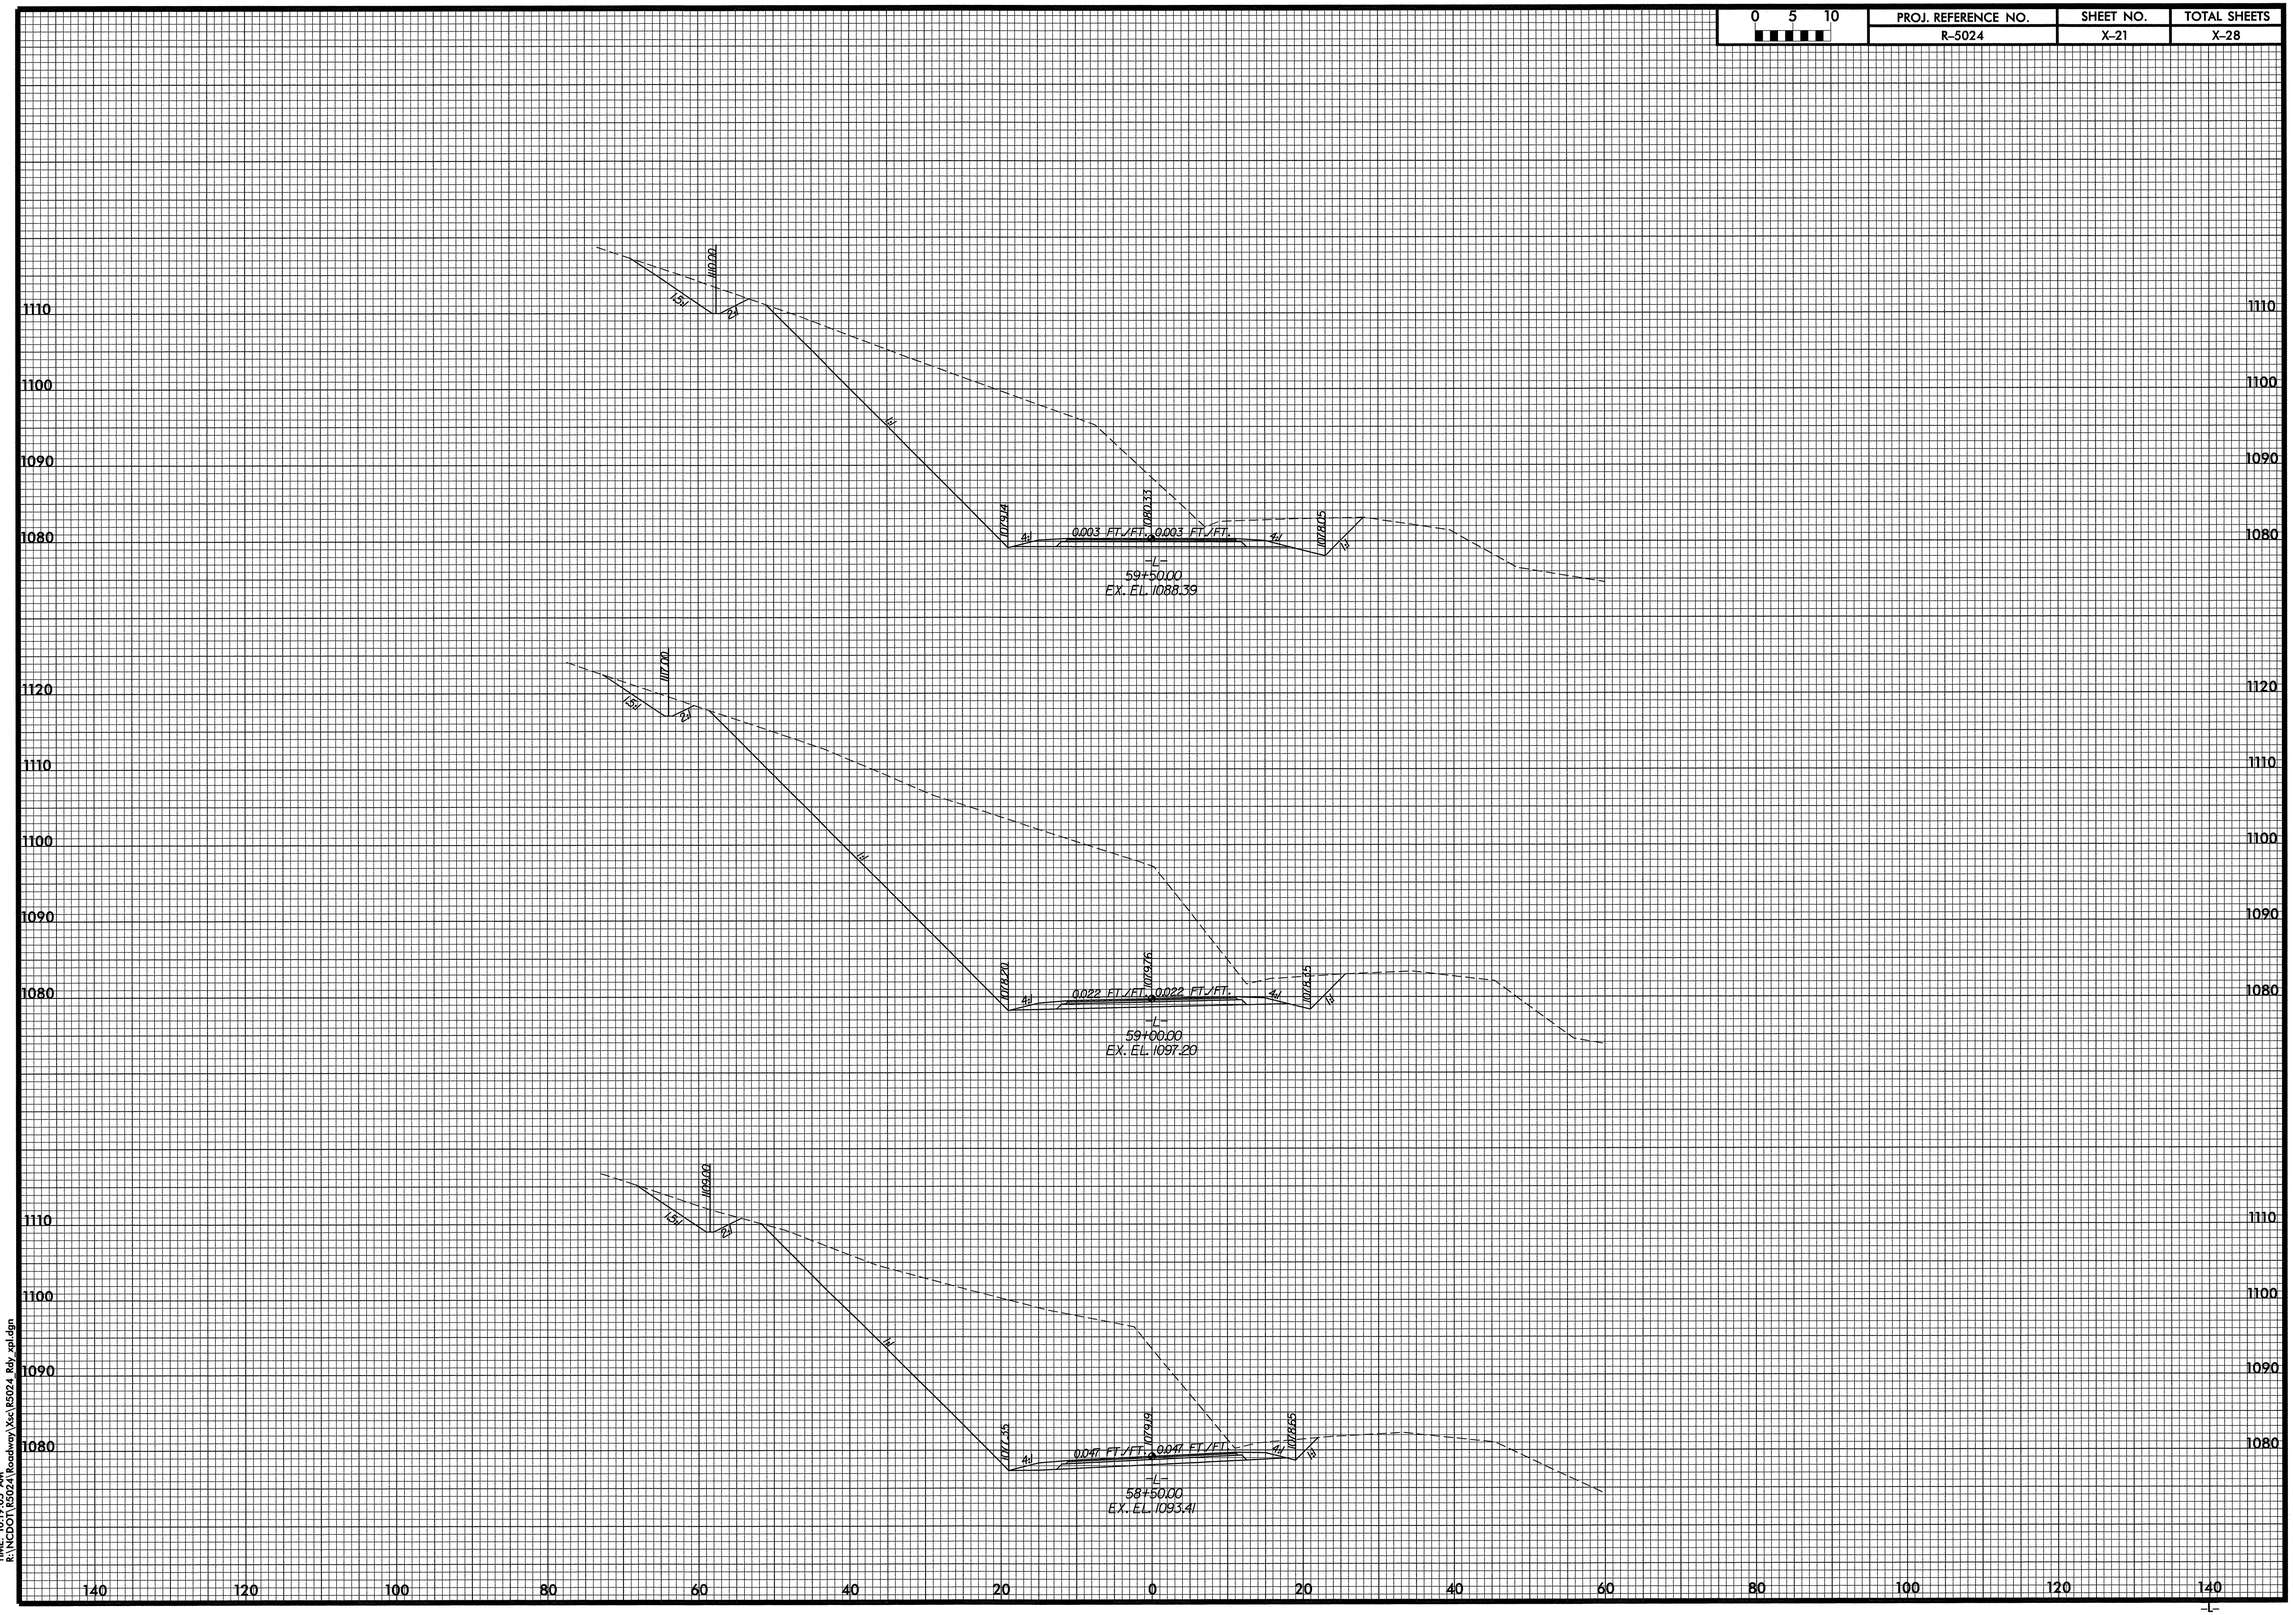

DATE: 6/5/2008
TIME: 10:10:05 AM
R:\NCDOT\R5024\Roadway\Xsec\R5024 Rdy_xpl.dgn

0 5 10	PROJ. REFERENCE NO.	SHEET NO.	TOTAL SHEETS
	R-5024	X-22	X-28

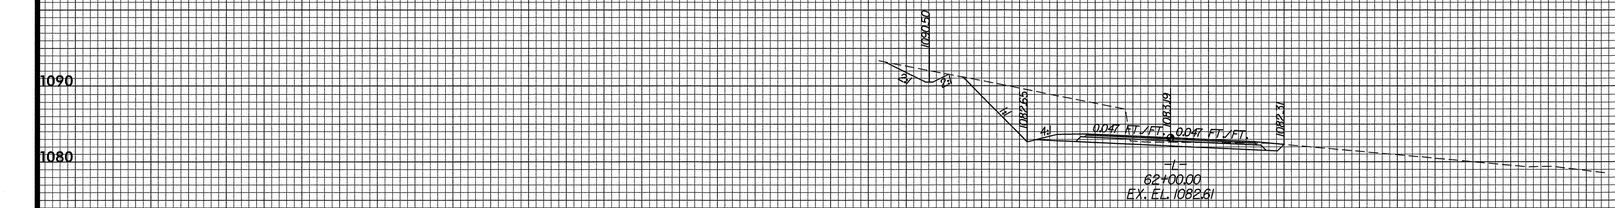

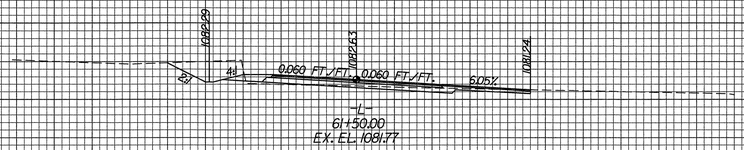

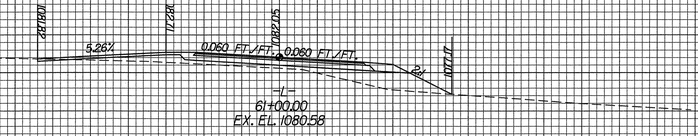

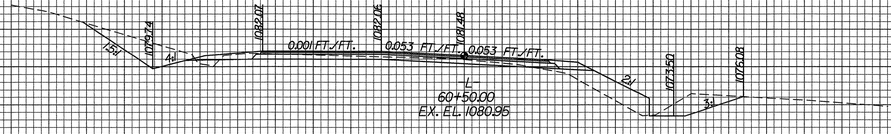

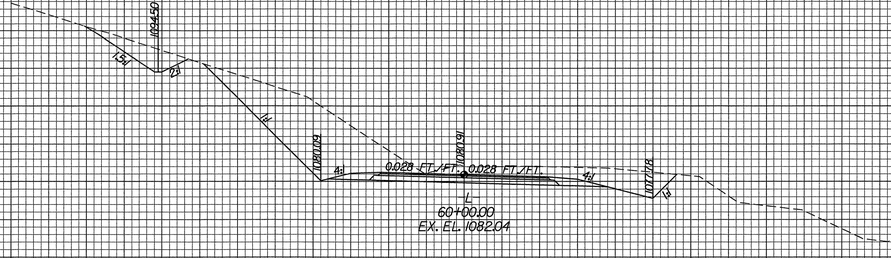

DATE: 6/2/2008
TIME: 10:09:23 AM
R:\NCDOT\R5024\Roadway\Xsc\R5024_Rdy_xpl.dgn

0 5 10	PROJ. REFERENCE NO.	SHEET NO.	TOTAL SHEETS
	R-5024	X-23	X-28

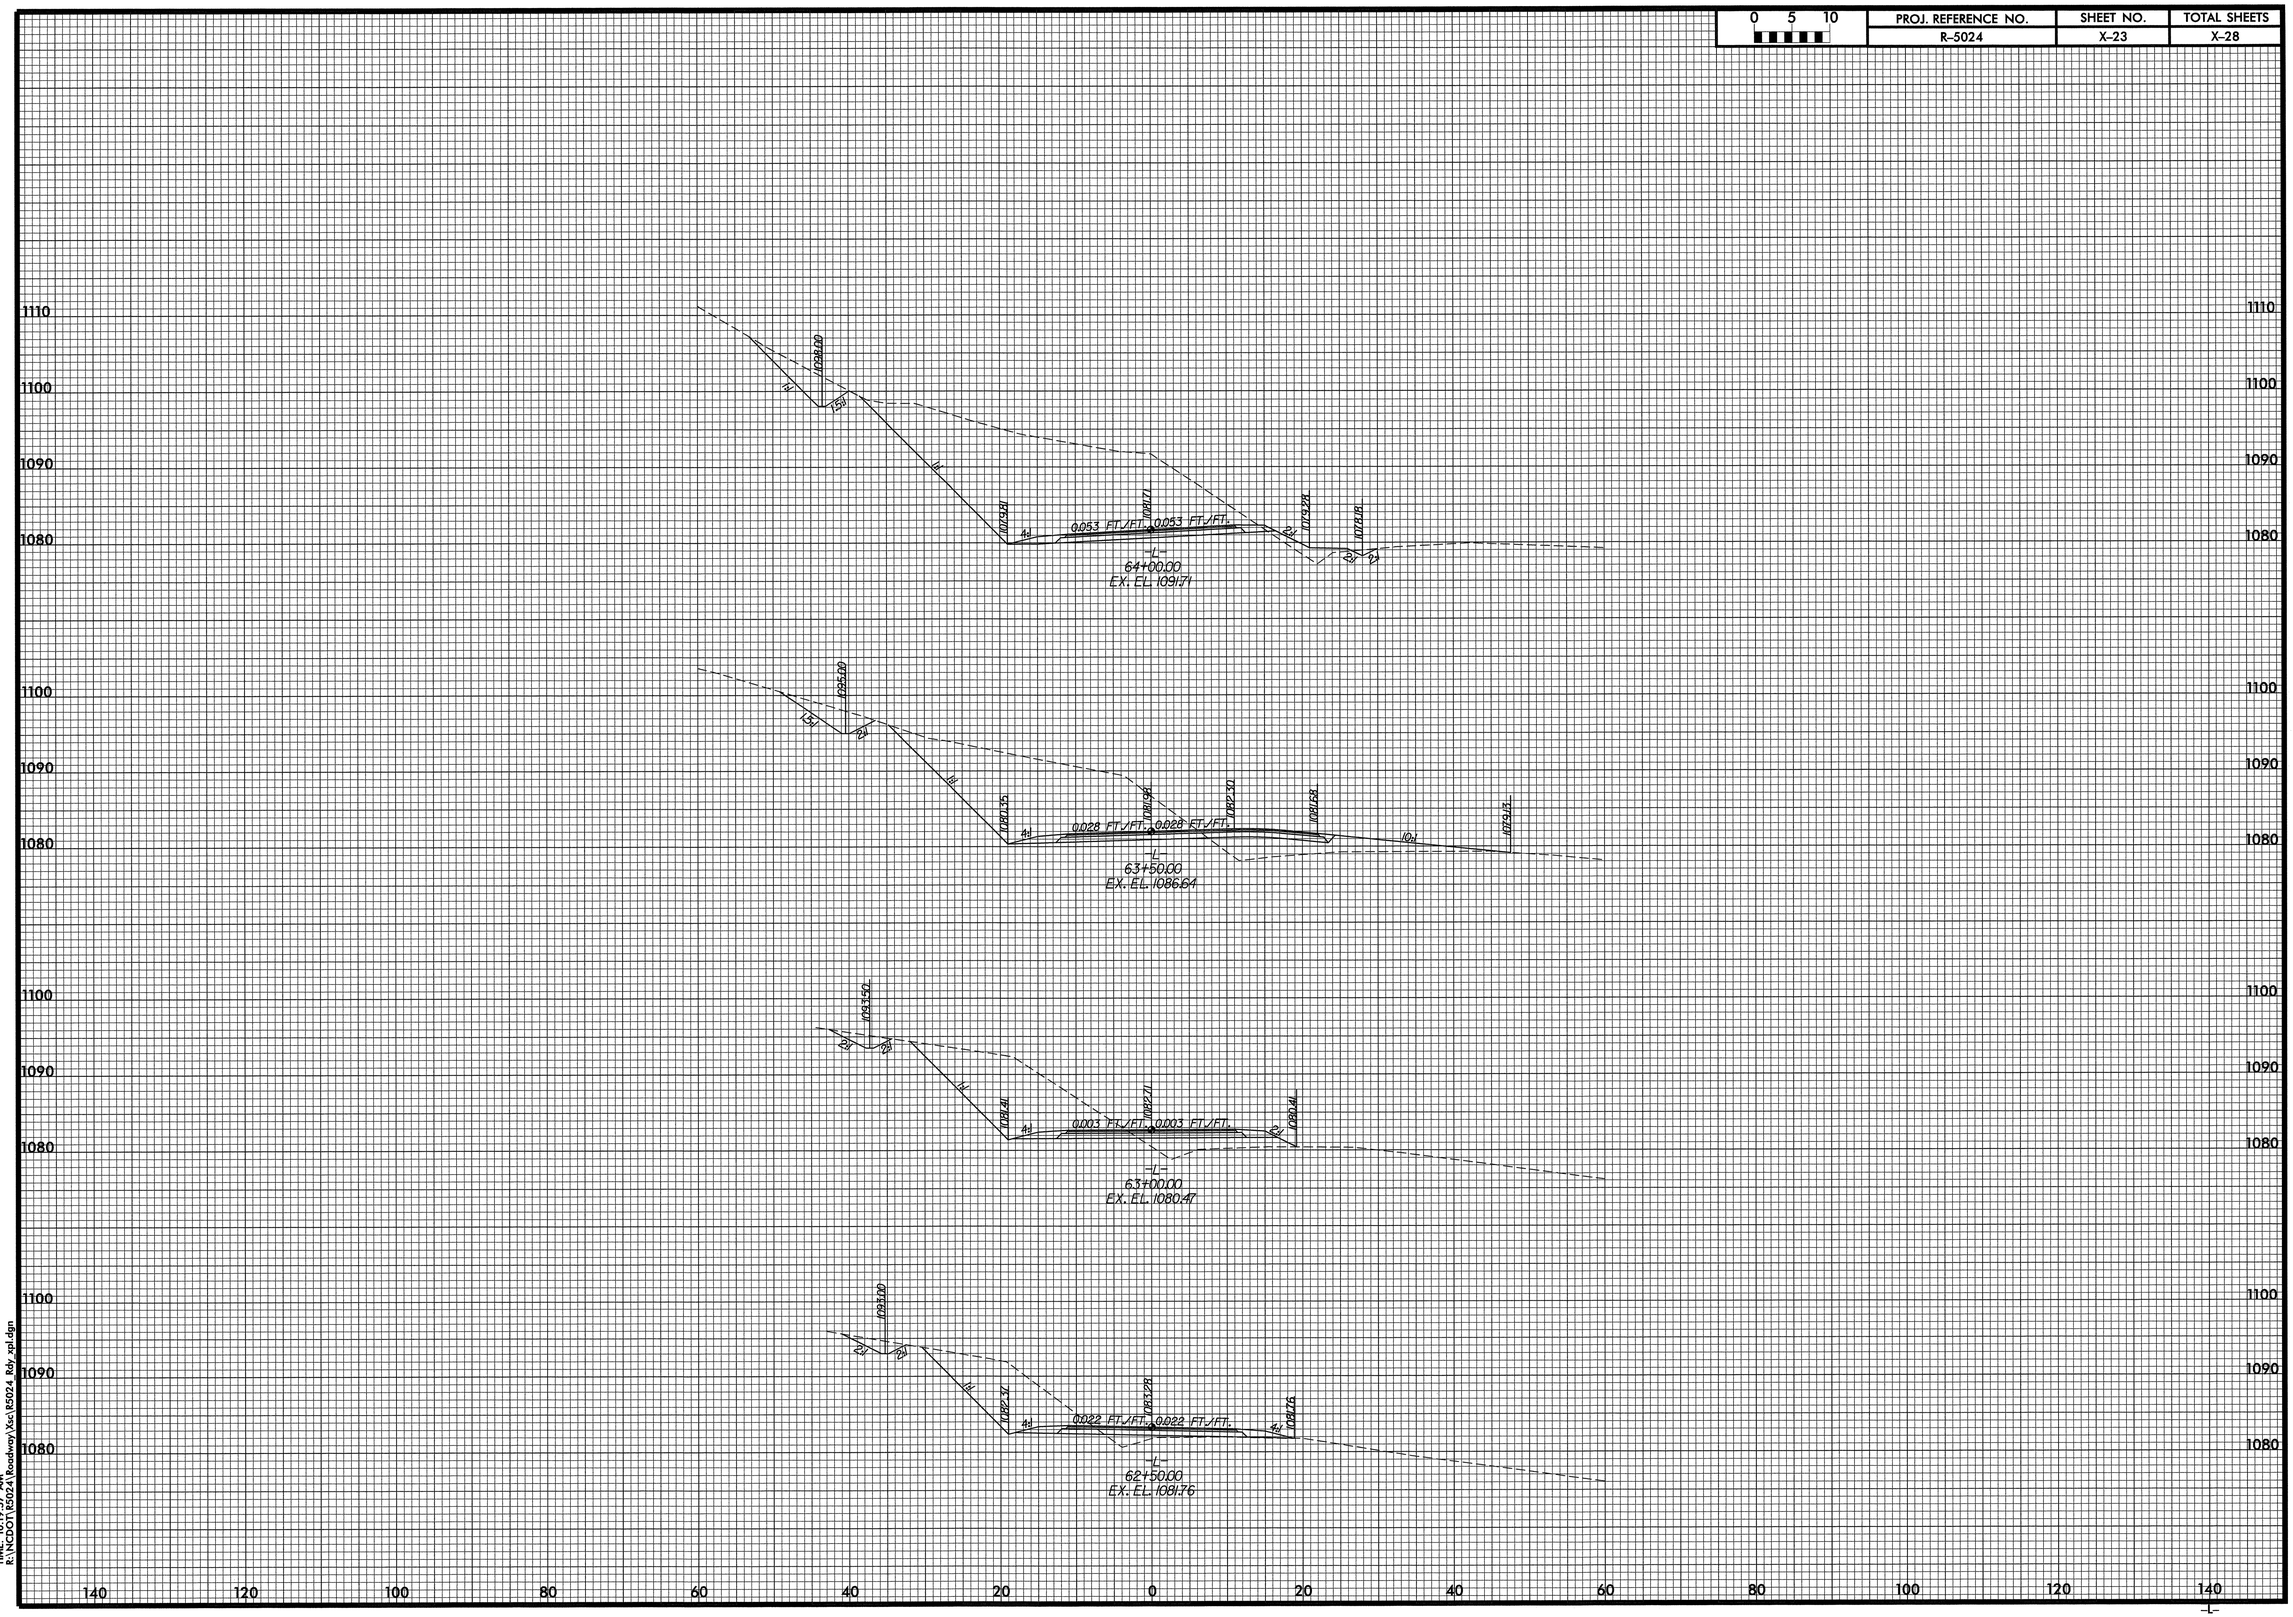

DATE: 6/5/2008
TIME: 10:09:07 AM
R:\NCDOT\R5024\Roadway\Xsc\R5024 Rdy_xpl.dgn

0 5 10	PROJ. REFERENCE NO.	SHEET NO.	TOTAL SHEETS
	R-5024	X-24	X-28

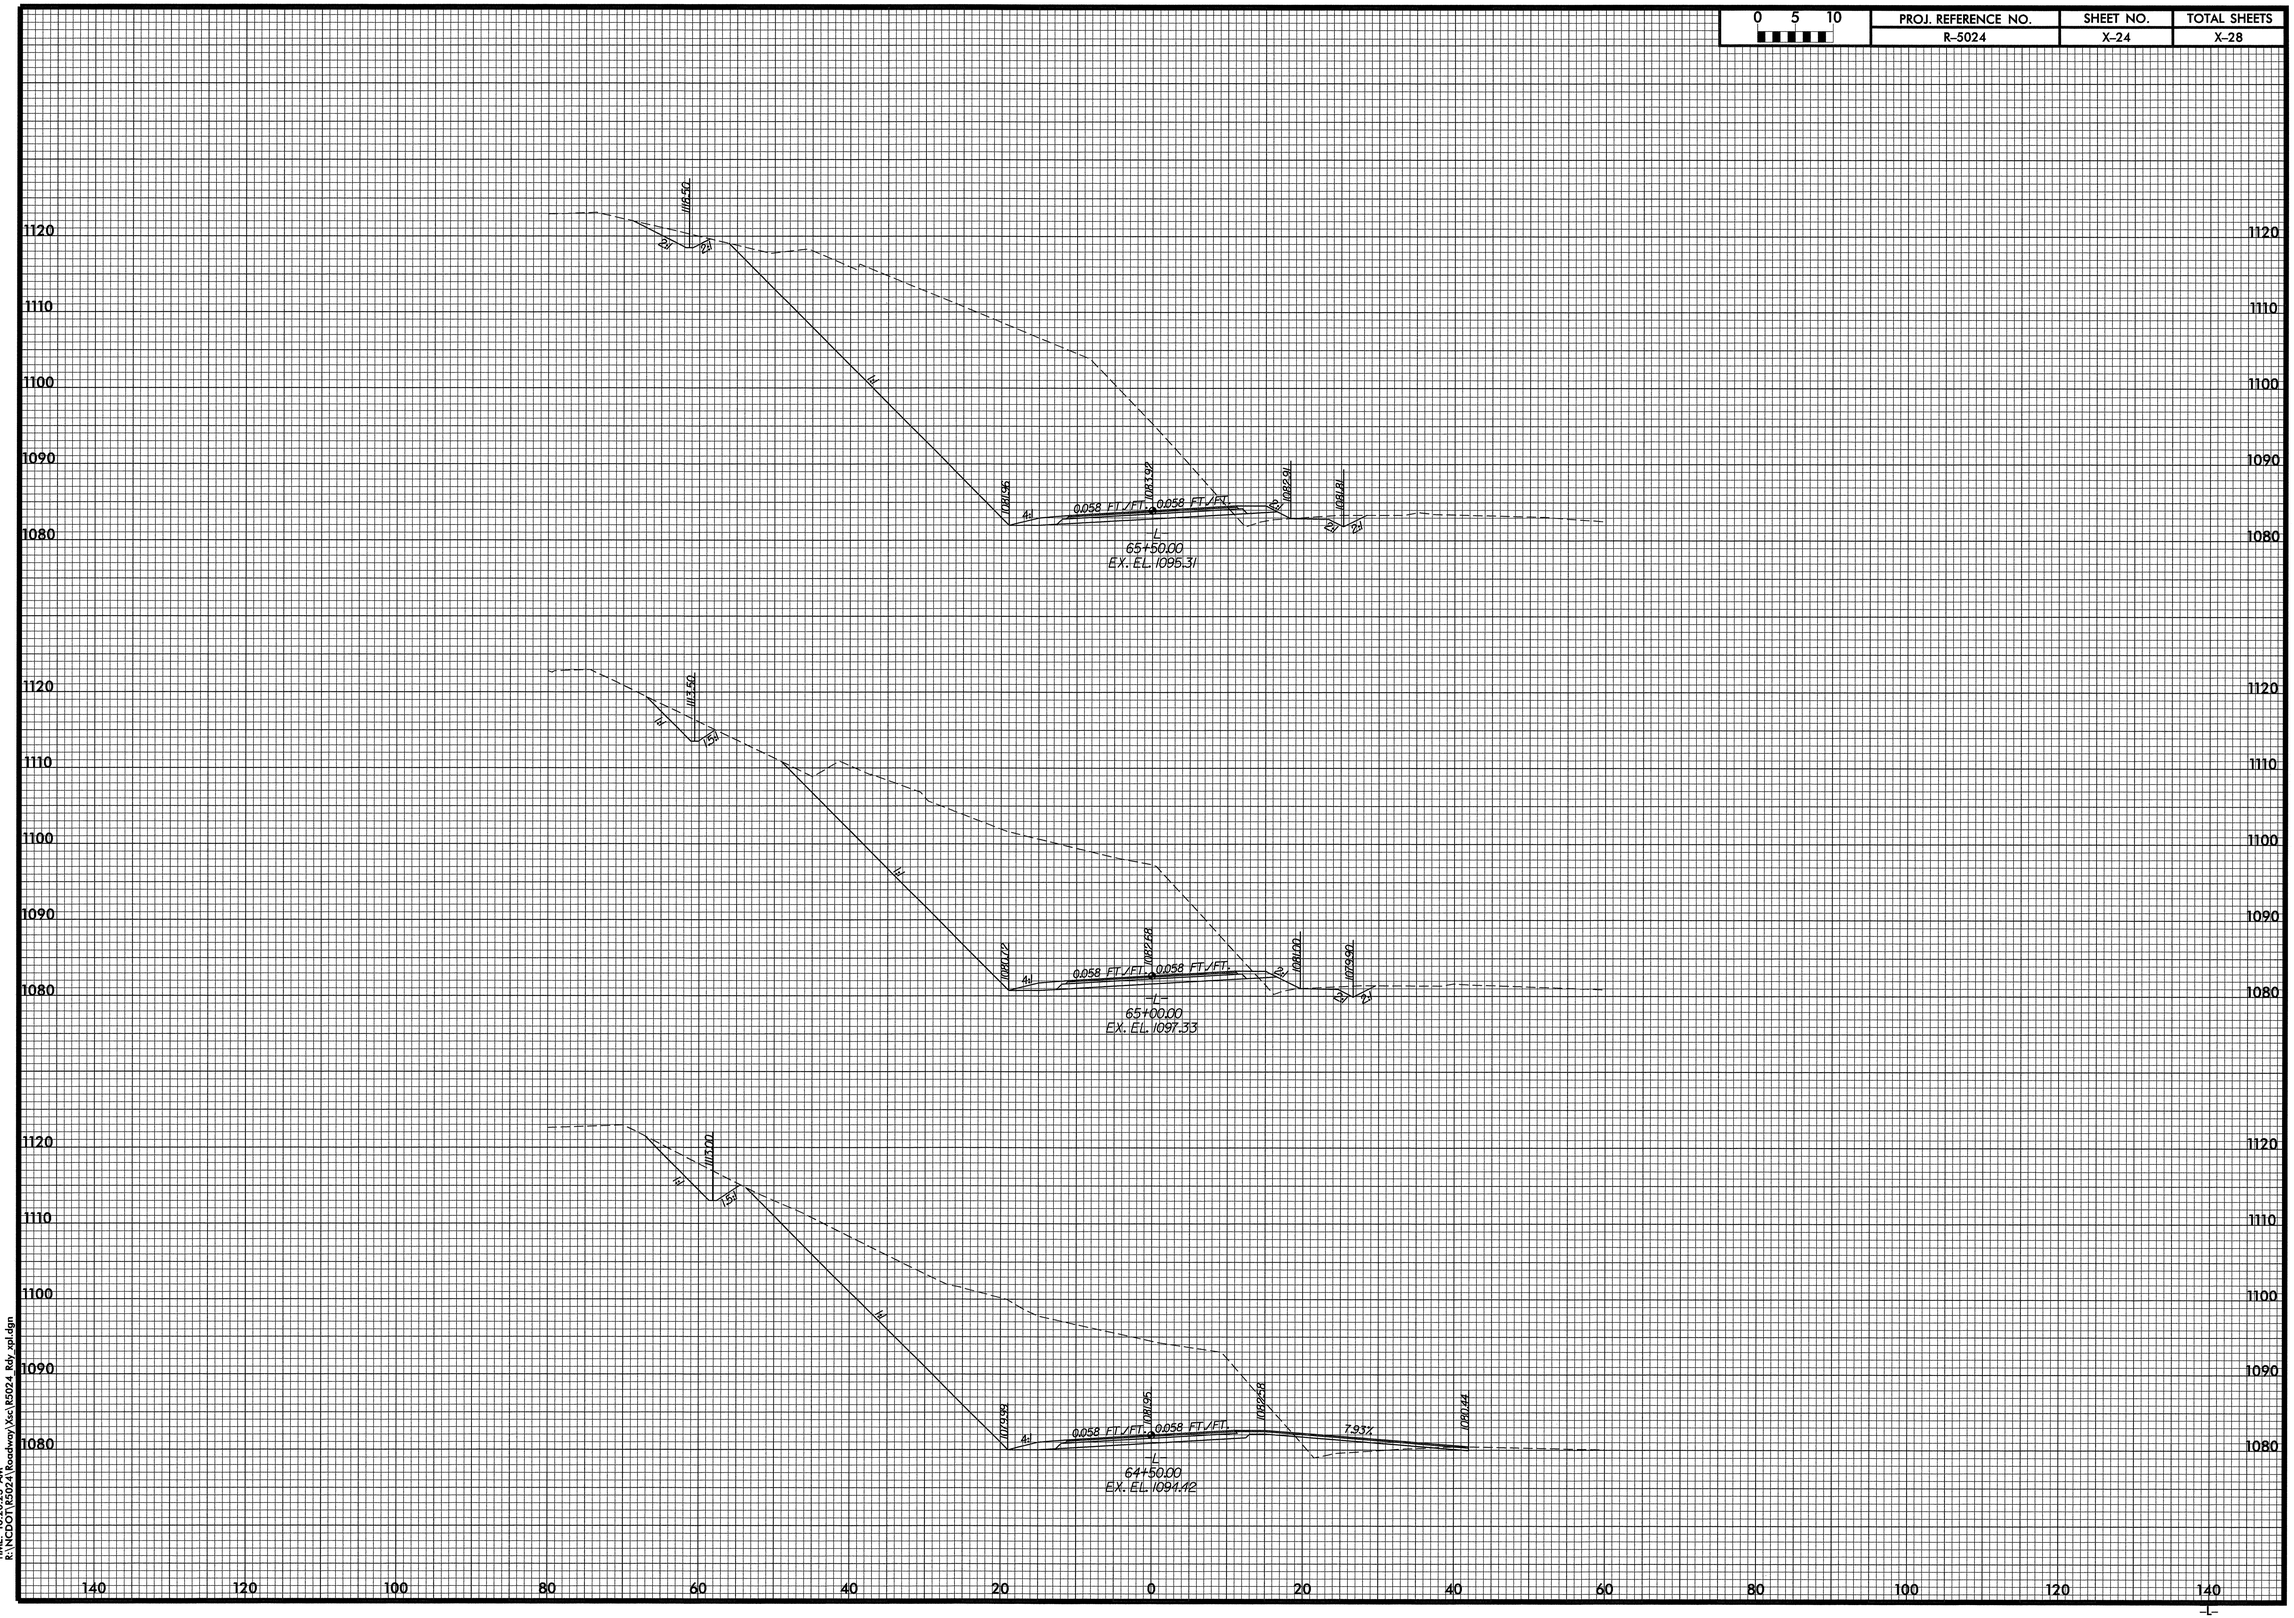

DATE: 6/2/2008
TIME: 10:07:23 AM
R:\NCDOT\R5024\Roadway\Xsc\R5024_Rdy_xpl.dgn

0 5 10	PROJ. REFERENCE NO.	SHEET NO.	TOTAL SHEETS
	R-5024	X-25	X-28

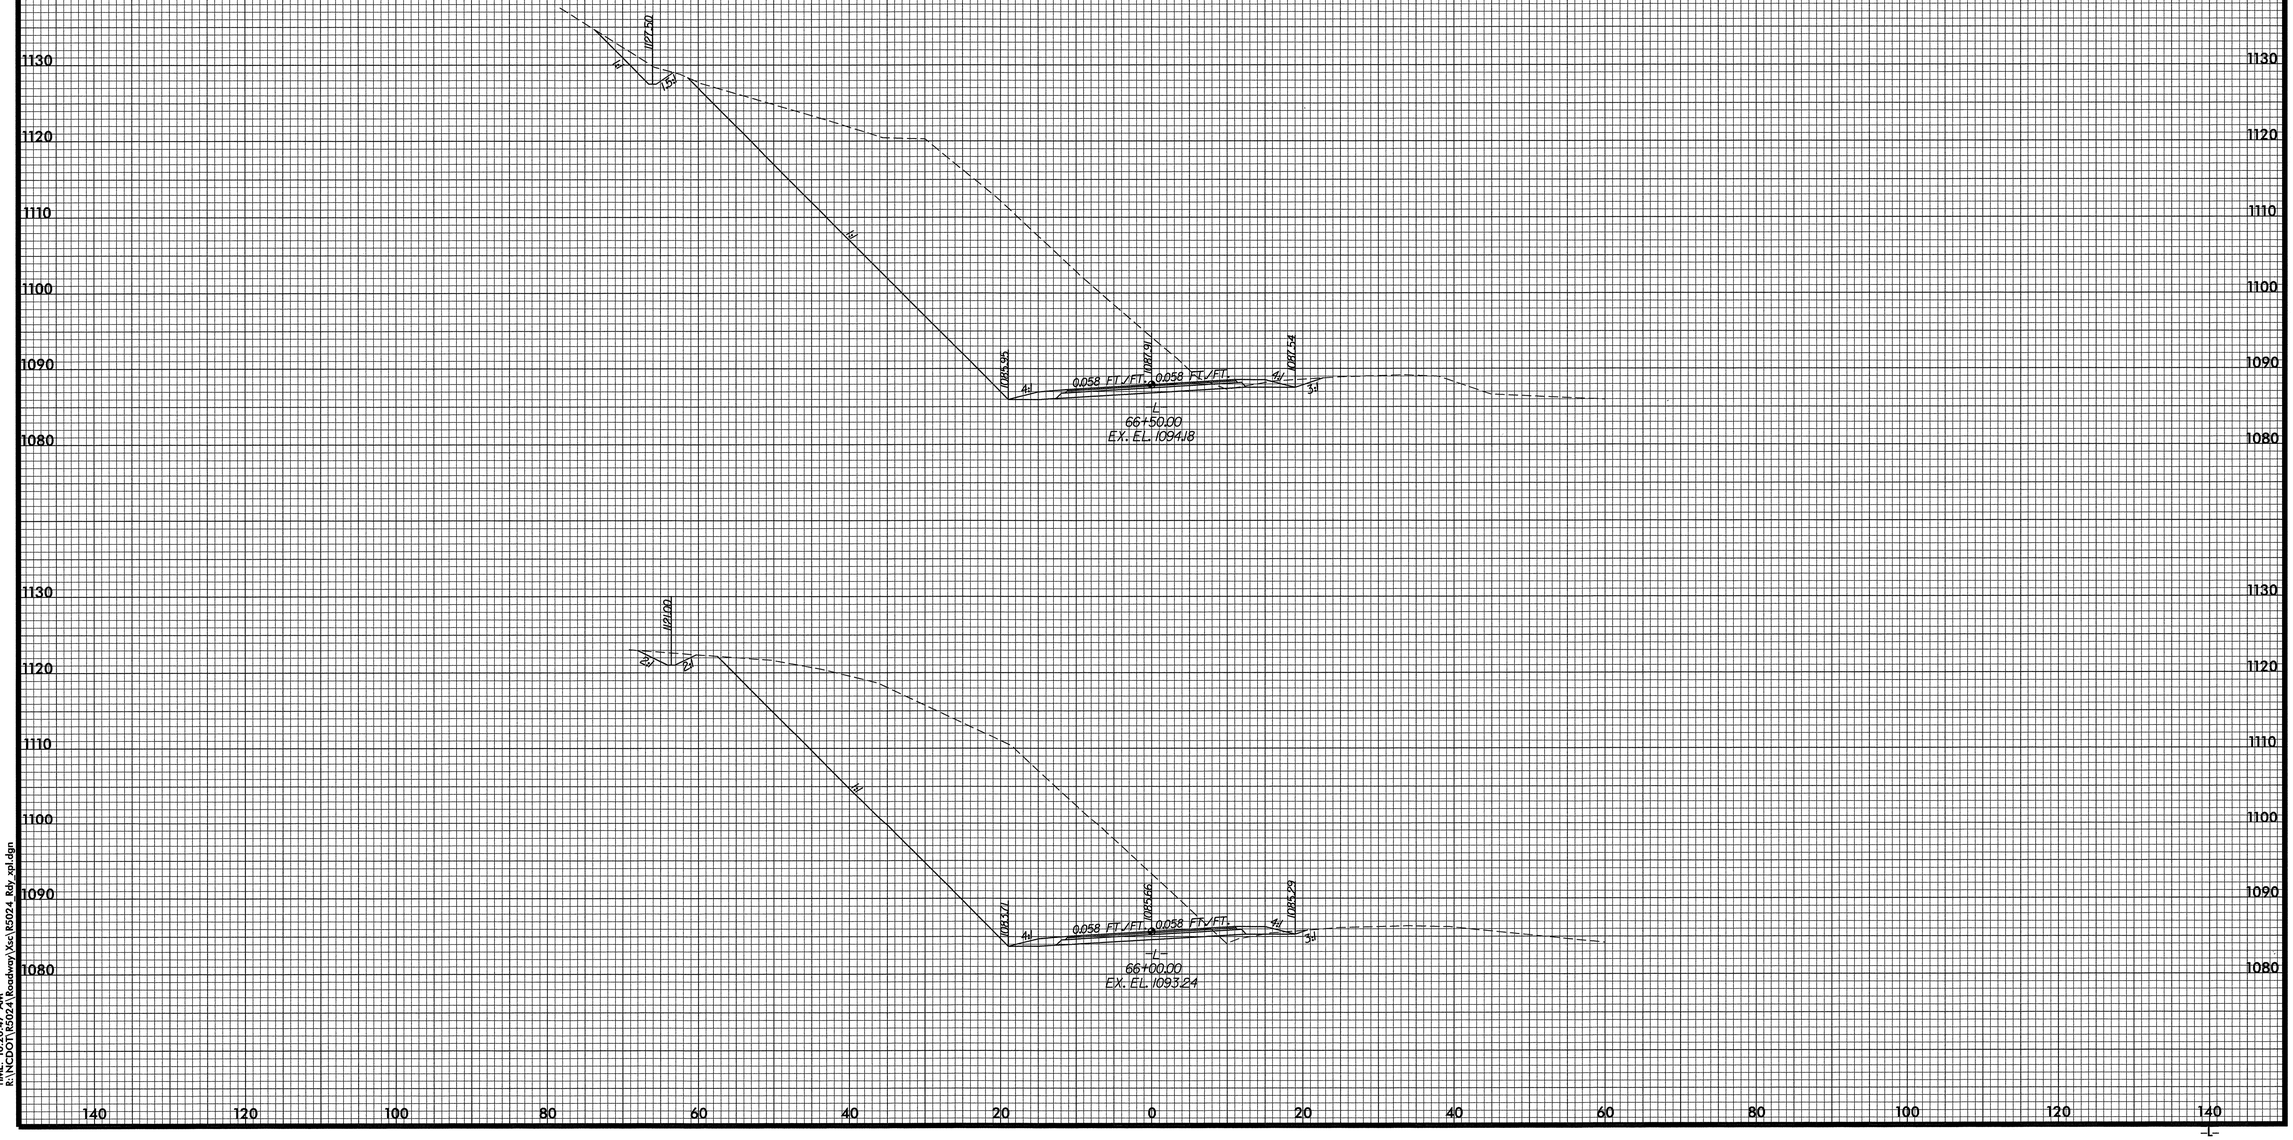

DATE: 6/2008
TIME: 07:57:17 AM
R:\NCDOT\R5024\Roadway\Xsc\R5024 Rdy_xpl.dgn

0 5 10	PROJ. REFERENCE NO.	SHEET NO.	TOTAL SHEETS
	R-5024	X-26	X-28

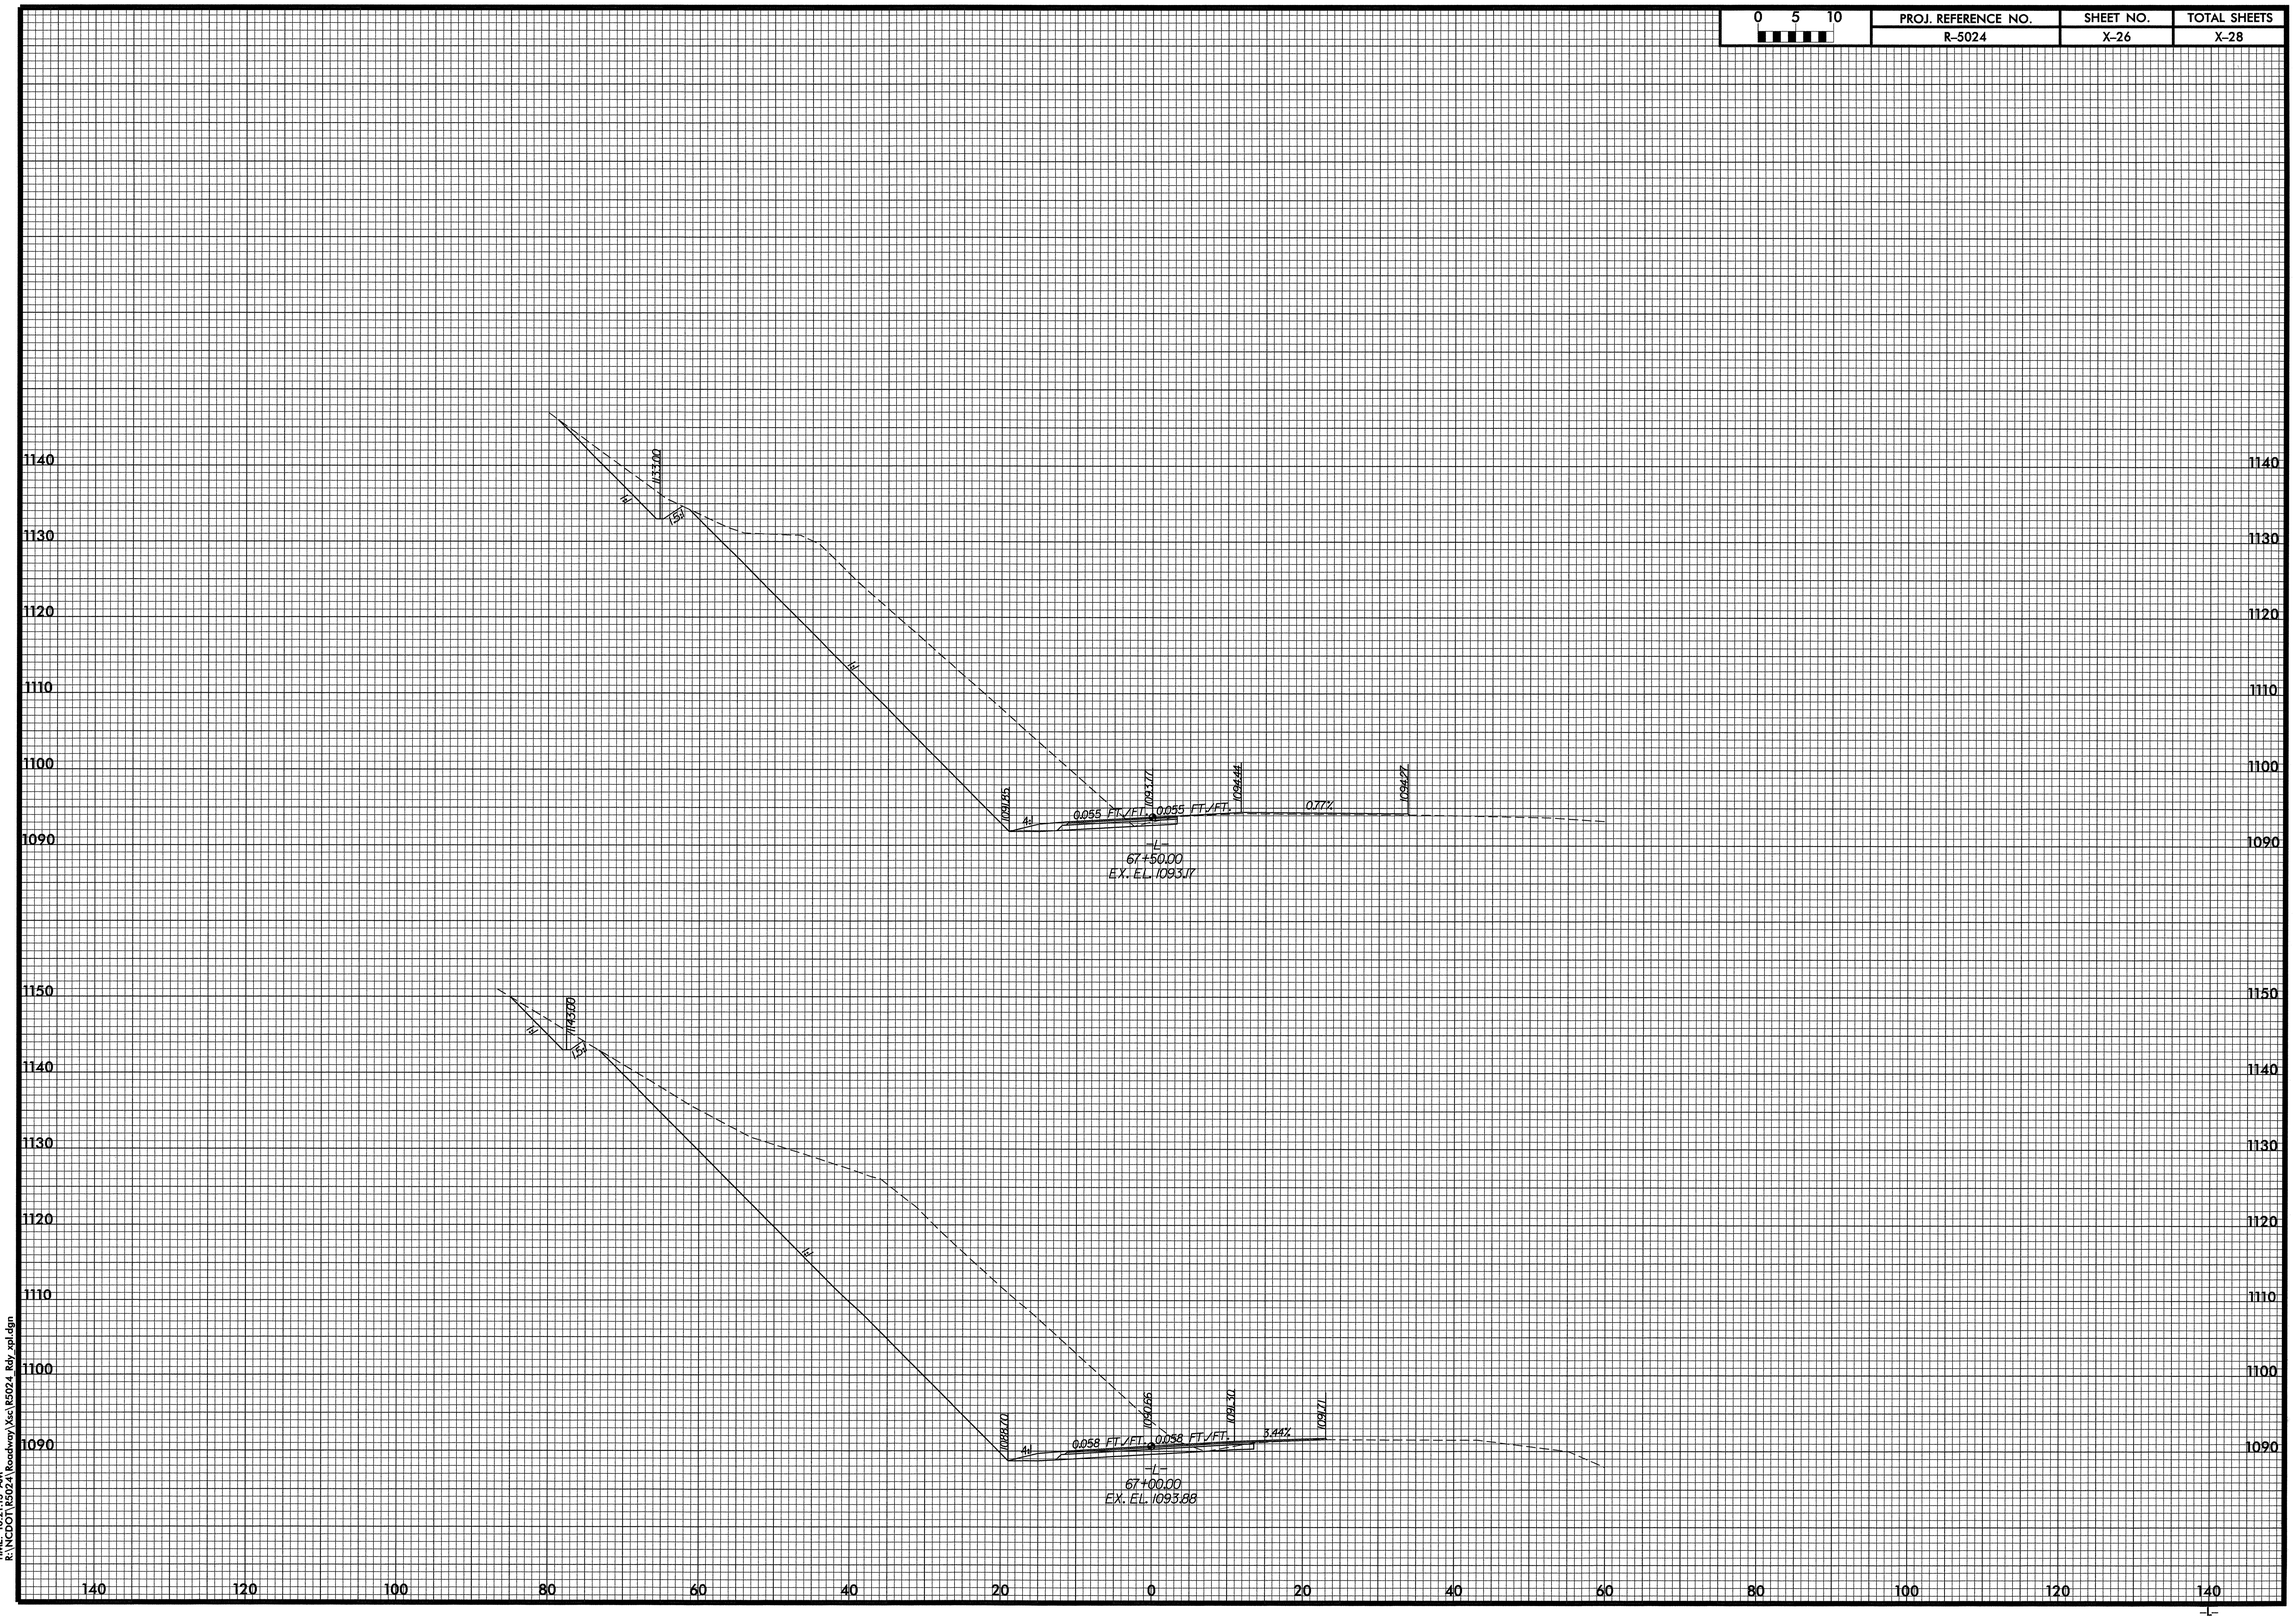

DATE: 6/2/2008
TIME: 07:07:03 AM
R:\NCDOT\R5024\Roadway\Xsec\R5024_Rdy_xsl.dgn

0 5 10	PROJ. REFERENCE NO.	SHEET NO.	TOTAL SHEETS
	R-5024	X-27	X-28

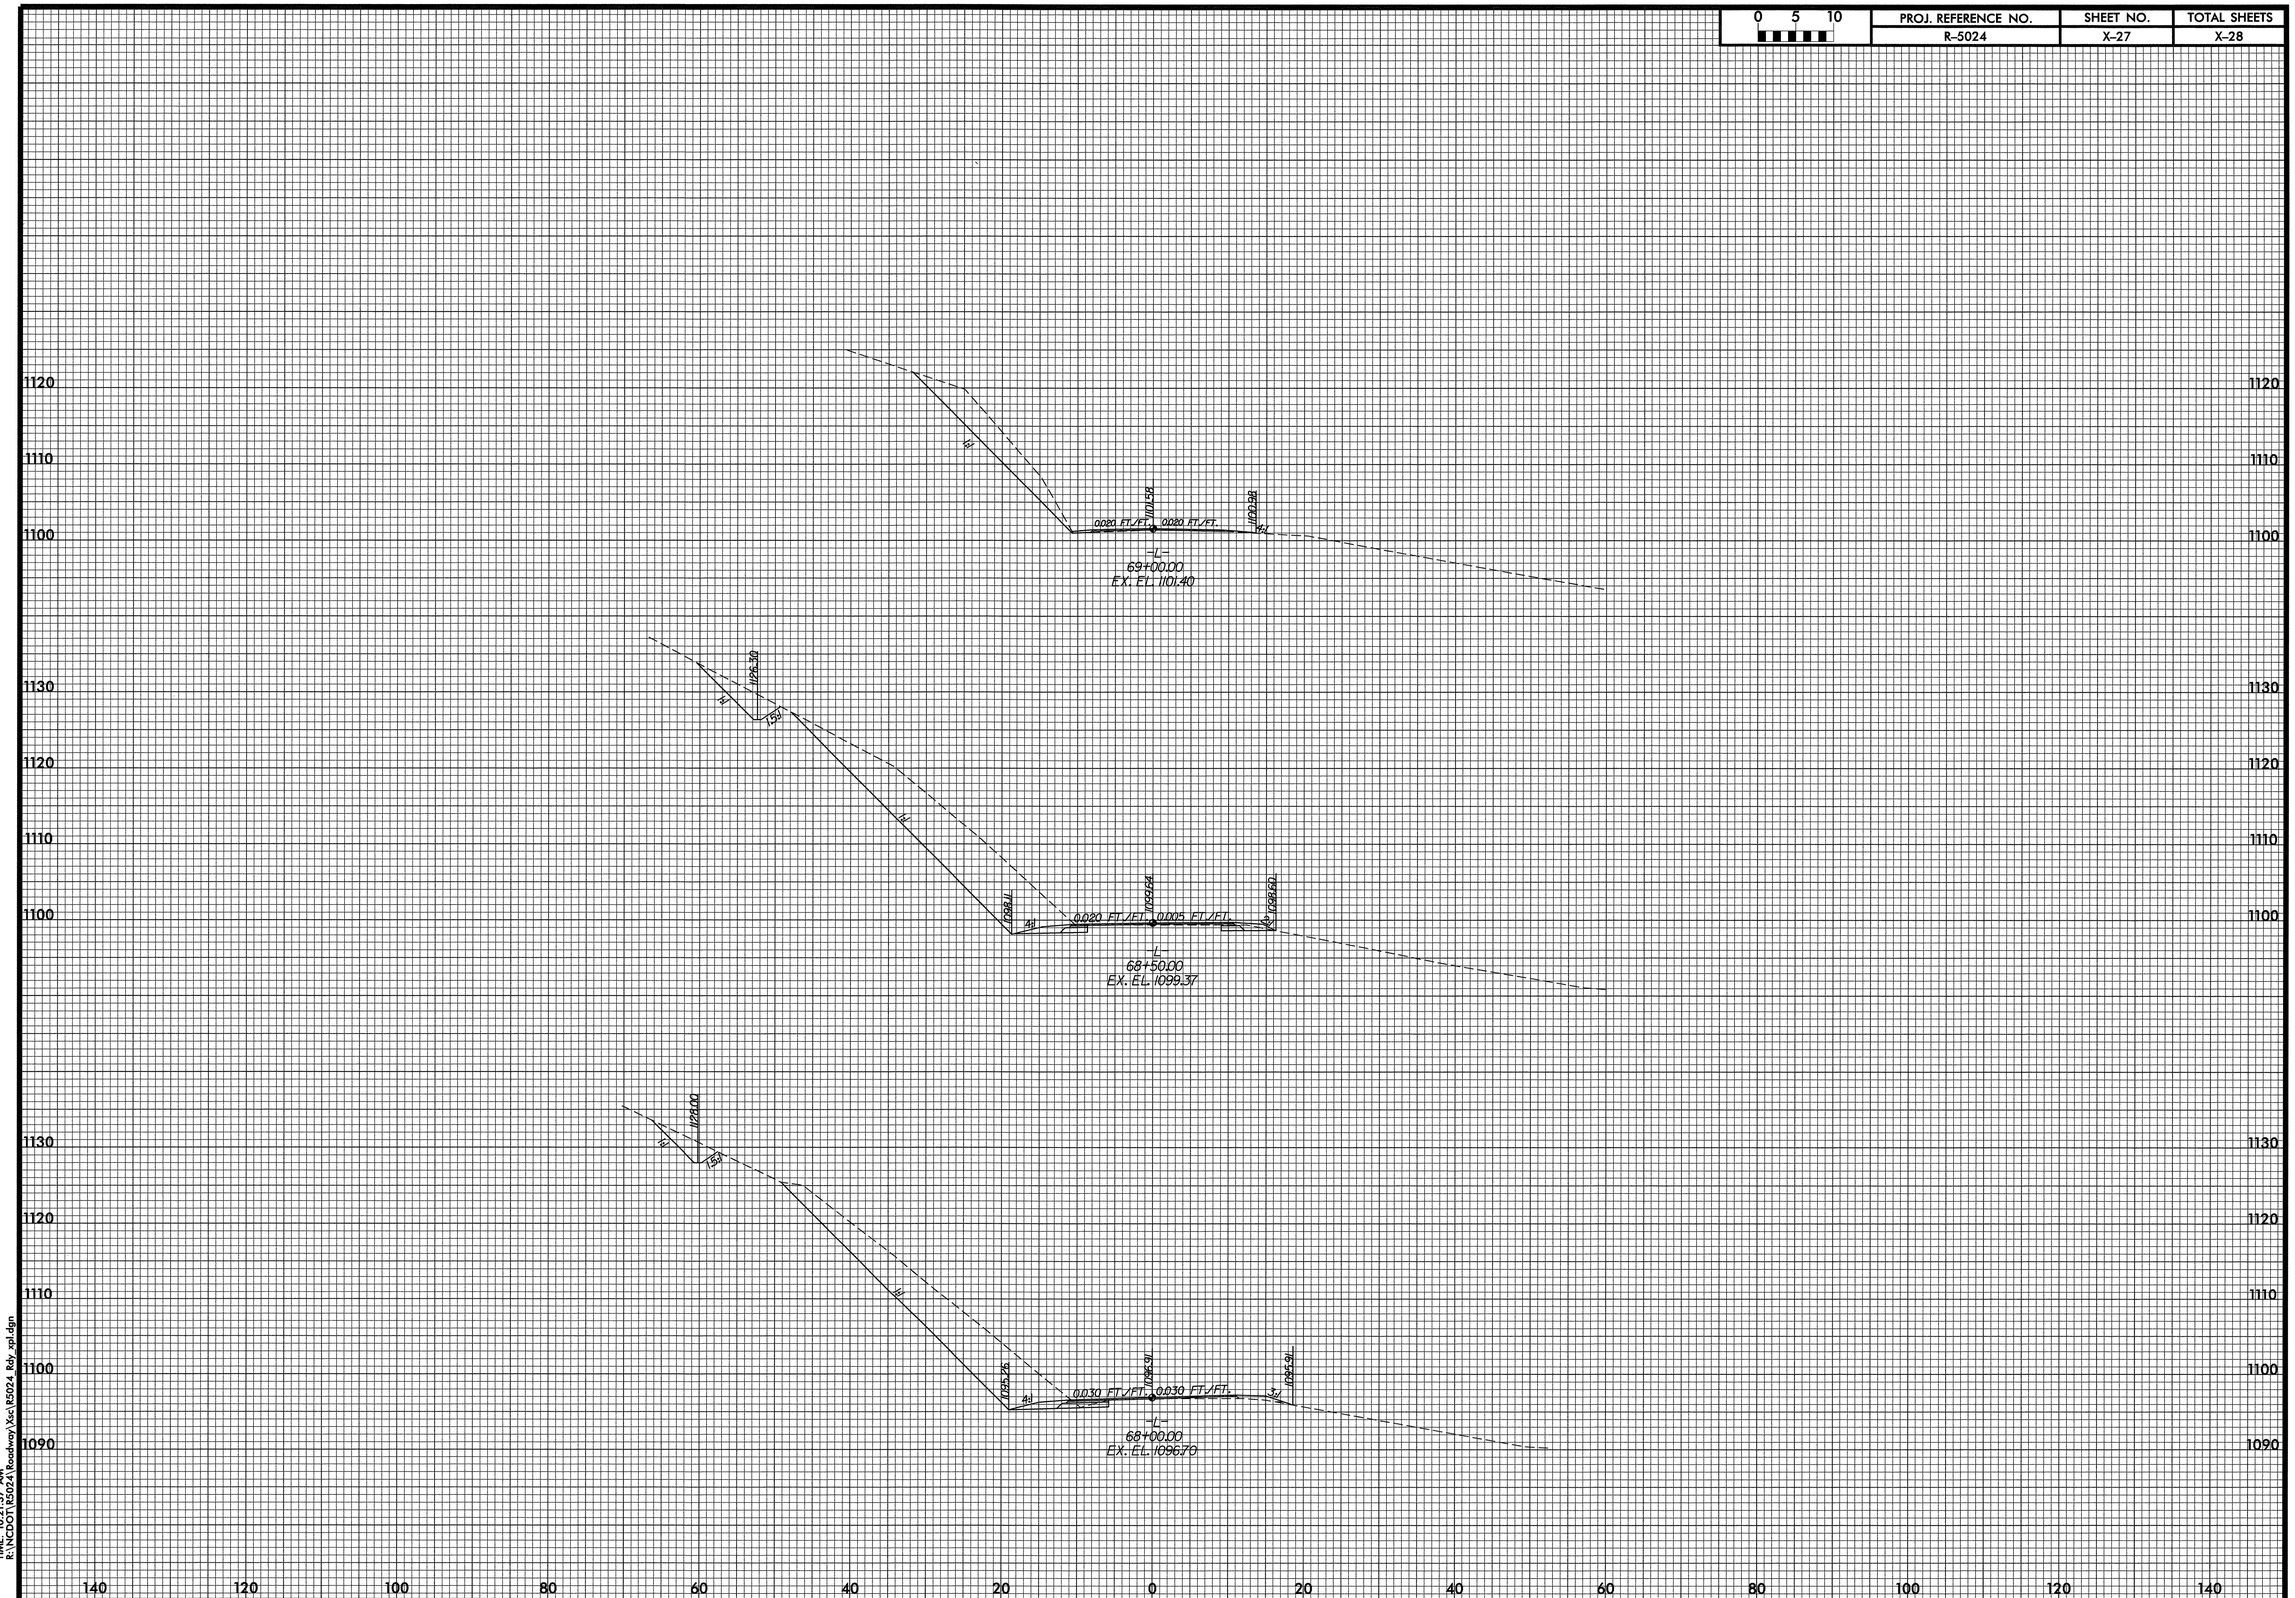

DATE: 6/2/2008
TIME: 07:27:27 AM
R:\NCDOT\R5024\Roadway\Xsc\R5024 Rdy_xpl.dgn

0 5 10	PROJ. REFERENCE NO.	SHEET NO.	TOTAL SHEETS
	R-5024	X-28	X-28

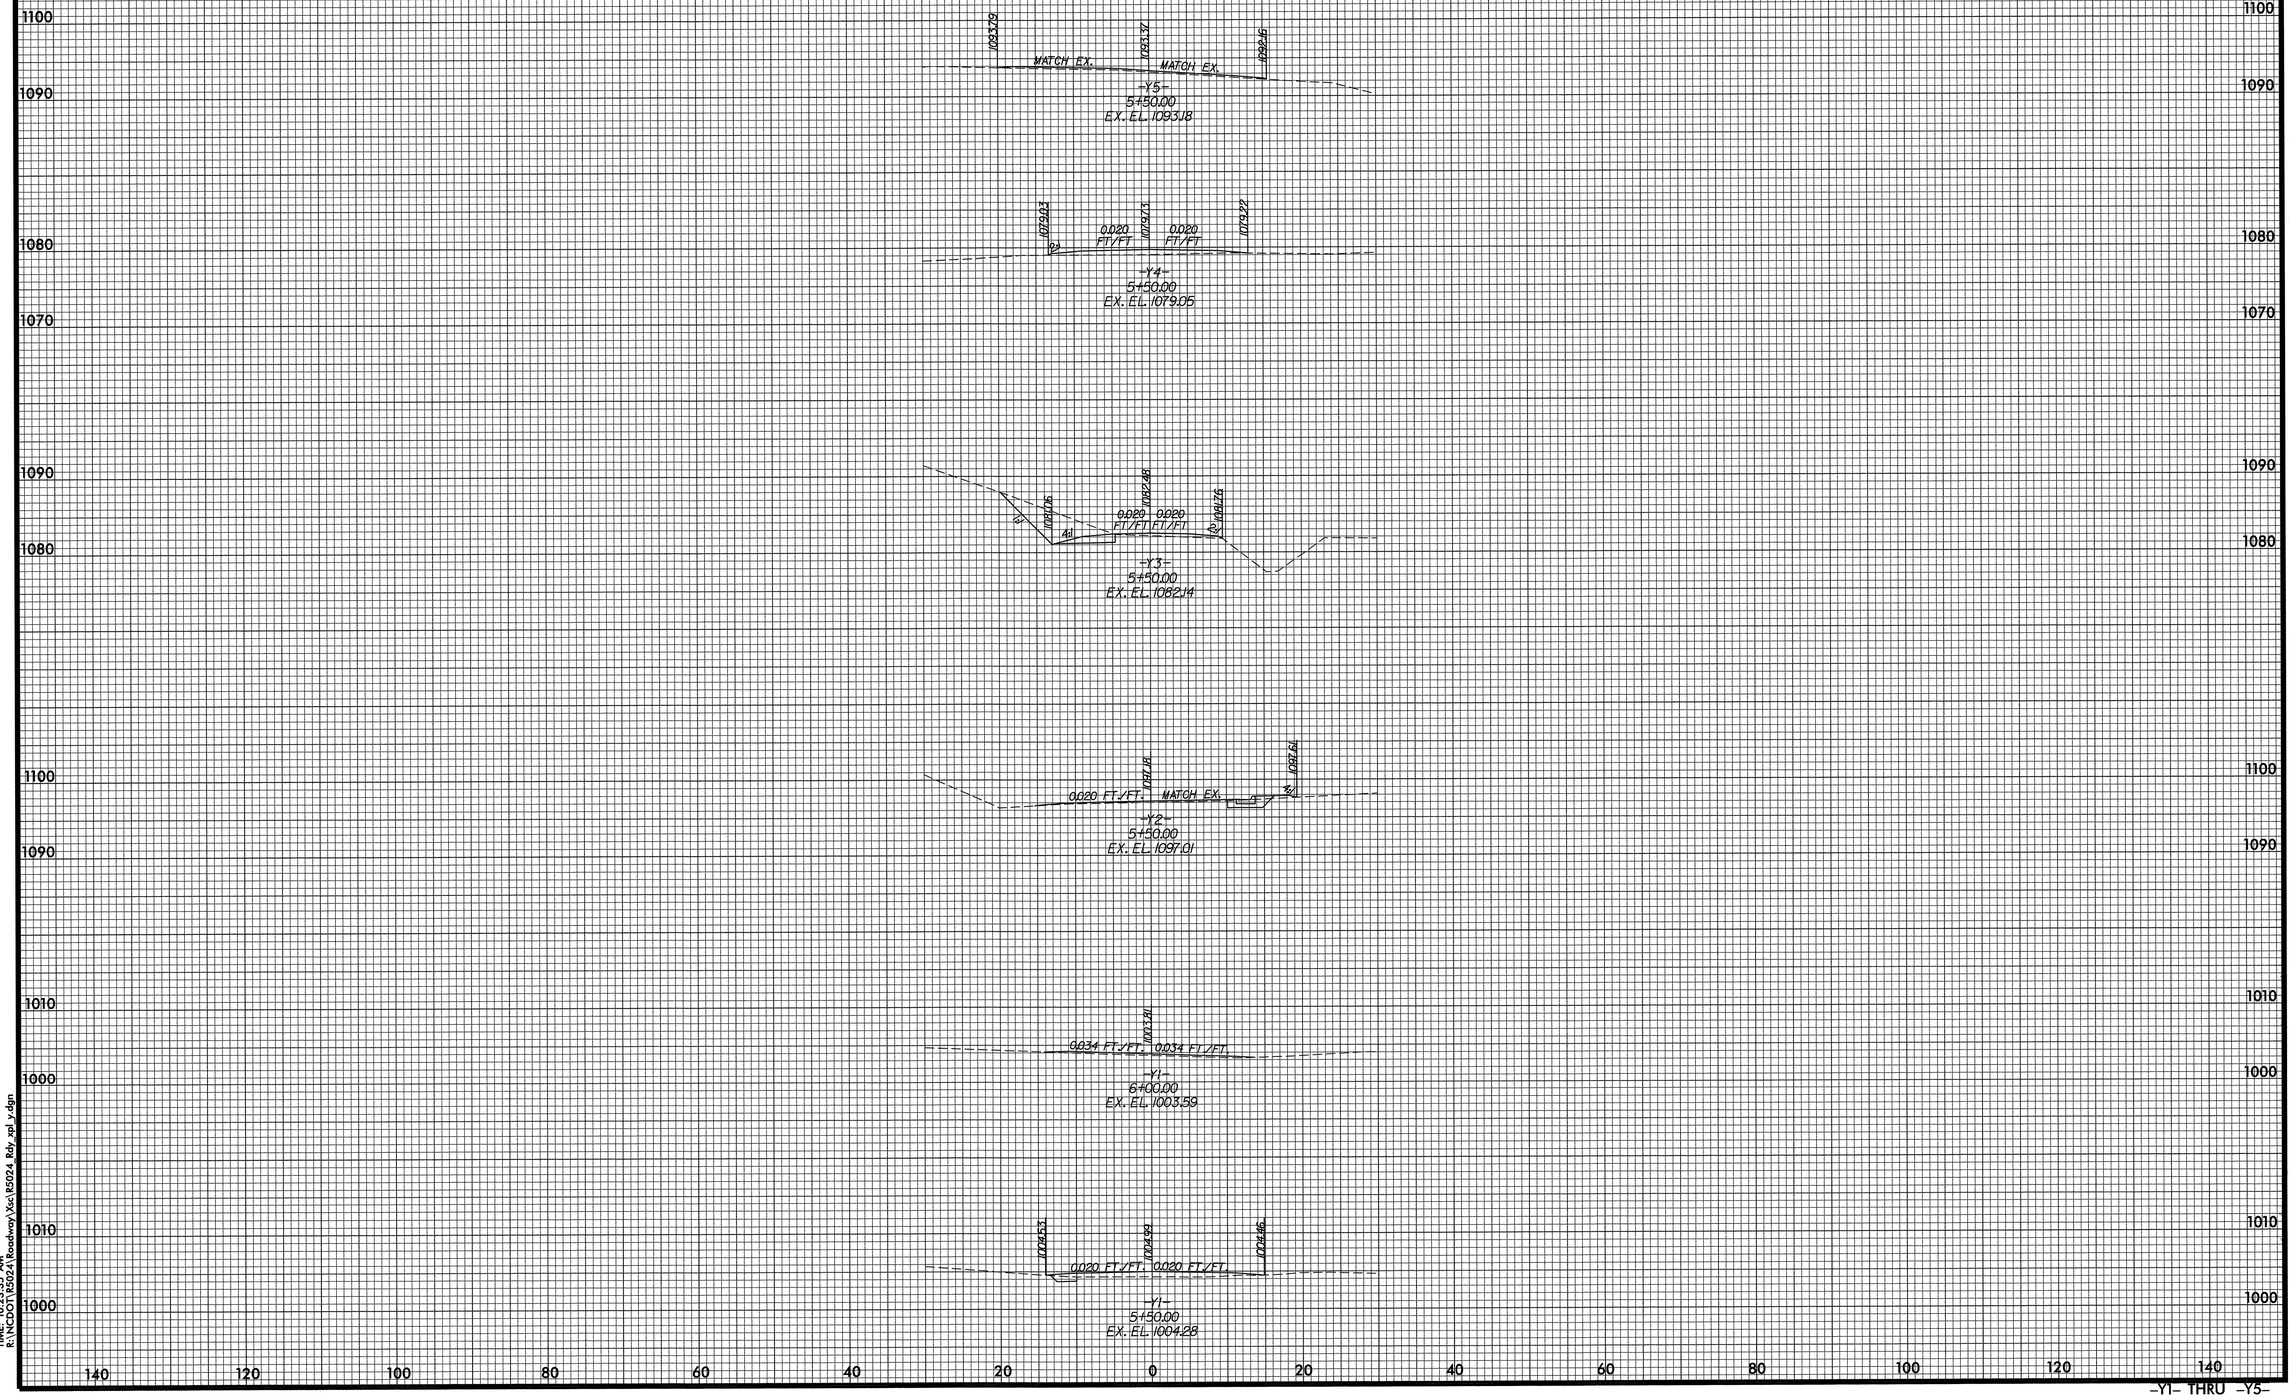

-Y1- THRU -Y5-

DATE: 6/5/2008
TIME: 10:23:35 AM
R:\NCDOT\R5024\Roadway\Xsc\R5024 Rdy_xpl_y.dgn