PROJ. REFERENCE NO.	SHEET NO.
B-4195	X-1

STATE OF NORTH CAROLINA
DIVISION OF HIGHWAYS

NOTE: EMBANKMENT COLUMN DOES NOT INCLUDE BACKFILL FOR UNDERCUT

CROSS-SECTION SUMMARY

Station L	Uncl. Exc. (cu. yd.)	Embt (cu. yd.)
10+25.00	0	0
10+50.00	6	4
10+75.00	12	26
11+00.00	12	29
11+25.00	15	14
11+50.00	9	12
11+75.00	3	17
12+00.00	5	27
12+25.00	6	35
12+50.00	21	44
12+75.00	41	53
13+00.00	42	57
13+25.00	30	61
13+50.00	21	72
13+75.00	8	72
14+00.00	1	198
14+25.00	0	476
14+50.00	0	675

Station L	Uncl. Exc. (cu. yd.)	Embt (cu. yd.)
14+50.00	0	0
14+75.00	0	803
15+00.00	0	785
15+25.00	0	444
15+50.00	10	192
15+75.00	18	182
16+00.00	13	170
16+25.00	5	153
16+50.00	1	138
16+75.00	1	118
17+00.00	3	86
17+25.00	9	59
17+50.00	14	47
17+75.00	14	31
18+00.00	11	18
18+25.00	32	14
18+50.00	50	11
18+75.00	22	5

Station Y1	Uncl. Exc. (cu. yd.)	Embt (cu. yd.)
10+11.00		0
10+20.00		19
10+30.00		18
10+40.00		12
10+49.05		9
10+75.24		17
10+80.00		3
10+90.00	1	1
11+00.00	1	0
11+02.00		0

Approximate quantities only. Unclassified excavation, borrow excavation, fine grading, clearing and grubbing and removal of existing pavement will be paid for at the lump sum price for "Grading".

0 2.5 5	PROJ. REFERENCE NO.	SHEET NO.
	B-4195	X-2

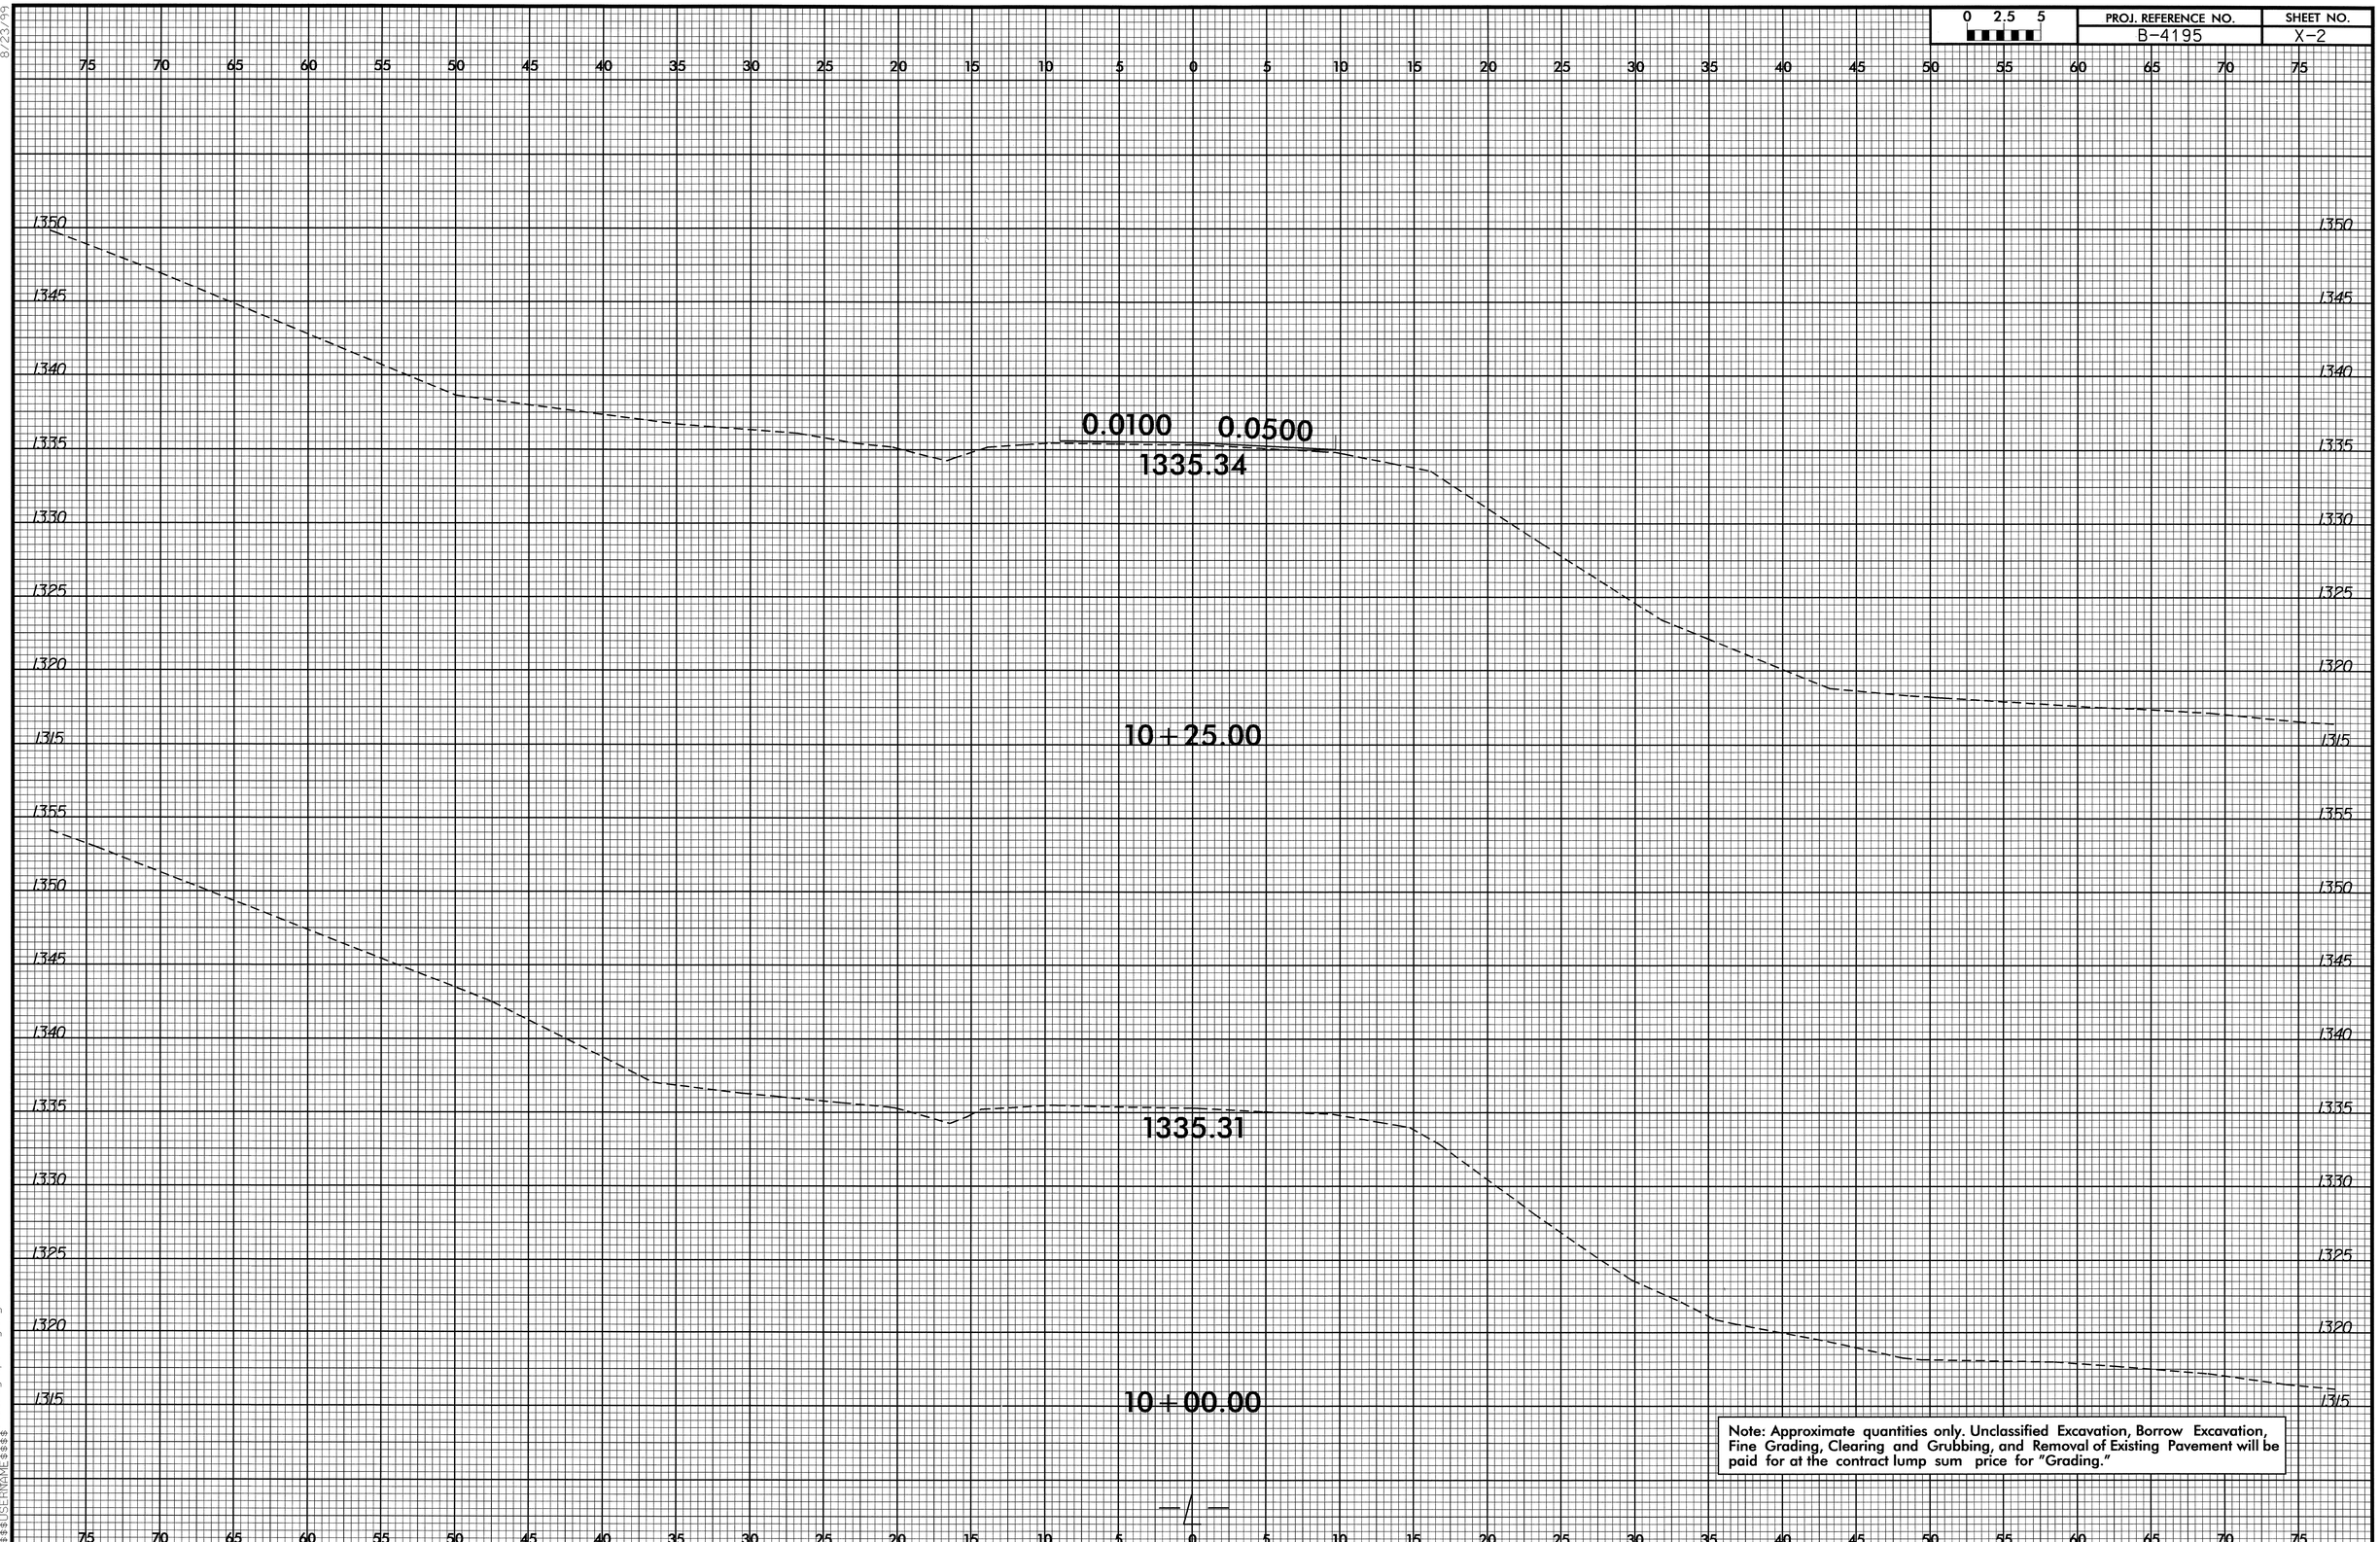

Note: Approximate quantities only. Unclassified Excavation, Borrow Excavation, Fine Grading, Clearing and Grubbing, and Removal of Existing Pavement will be paid for at the contract lump sum price for "Grading."

8/23/99

10-JUN-2008 12:24
R:\Roadway\Proj\B4195_rdy_xpl1_gl.dgn
$$USERNAME$$

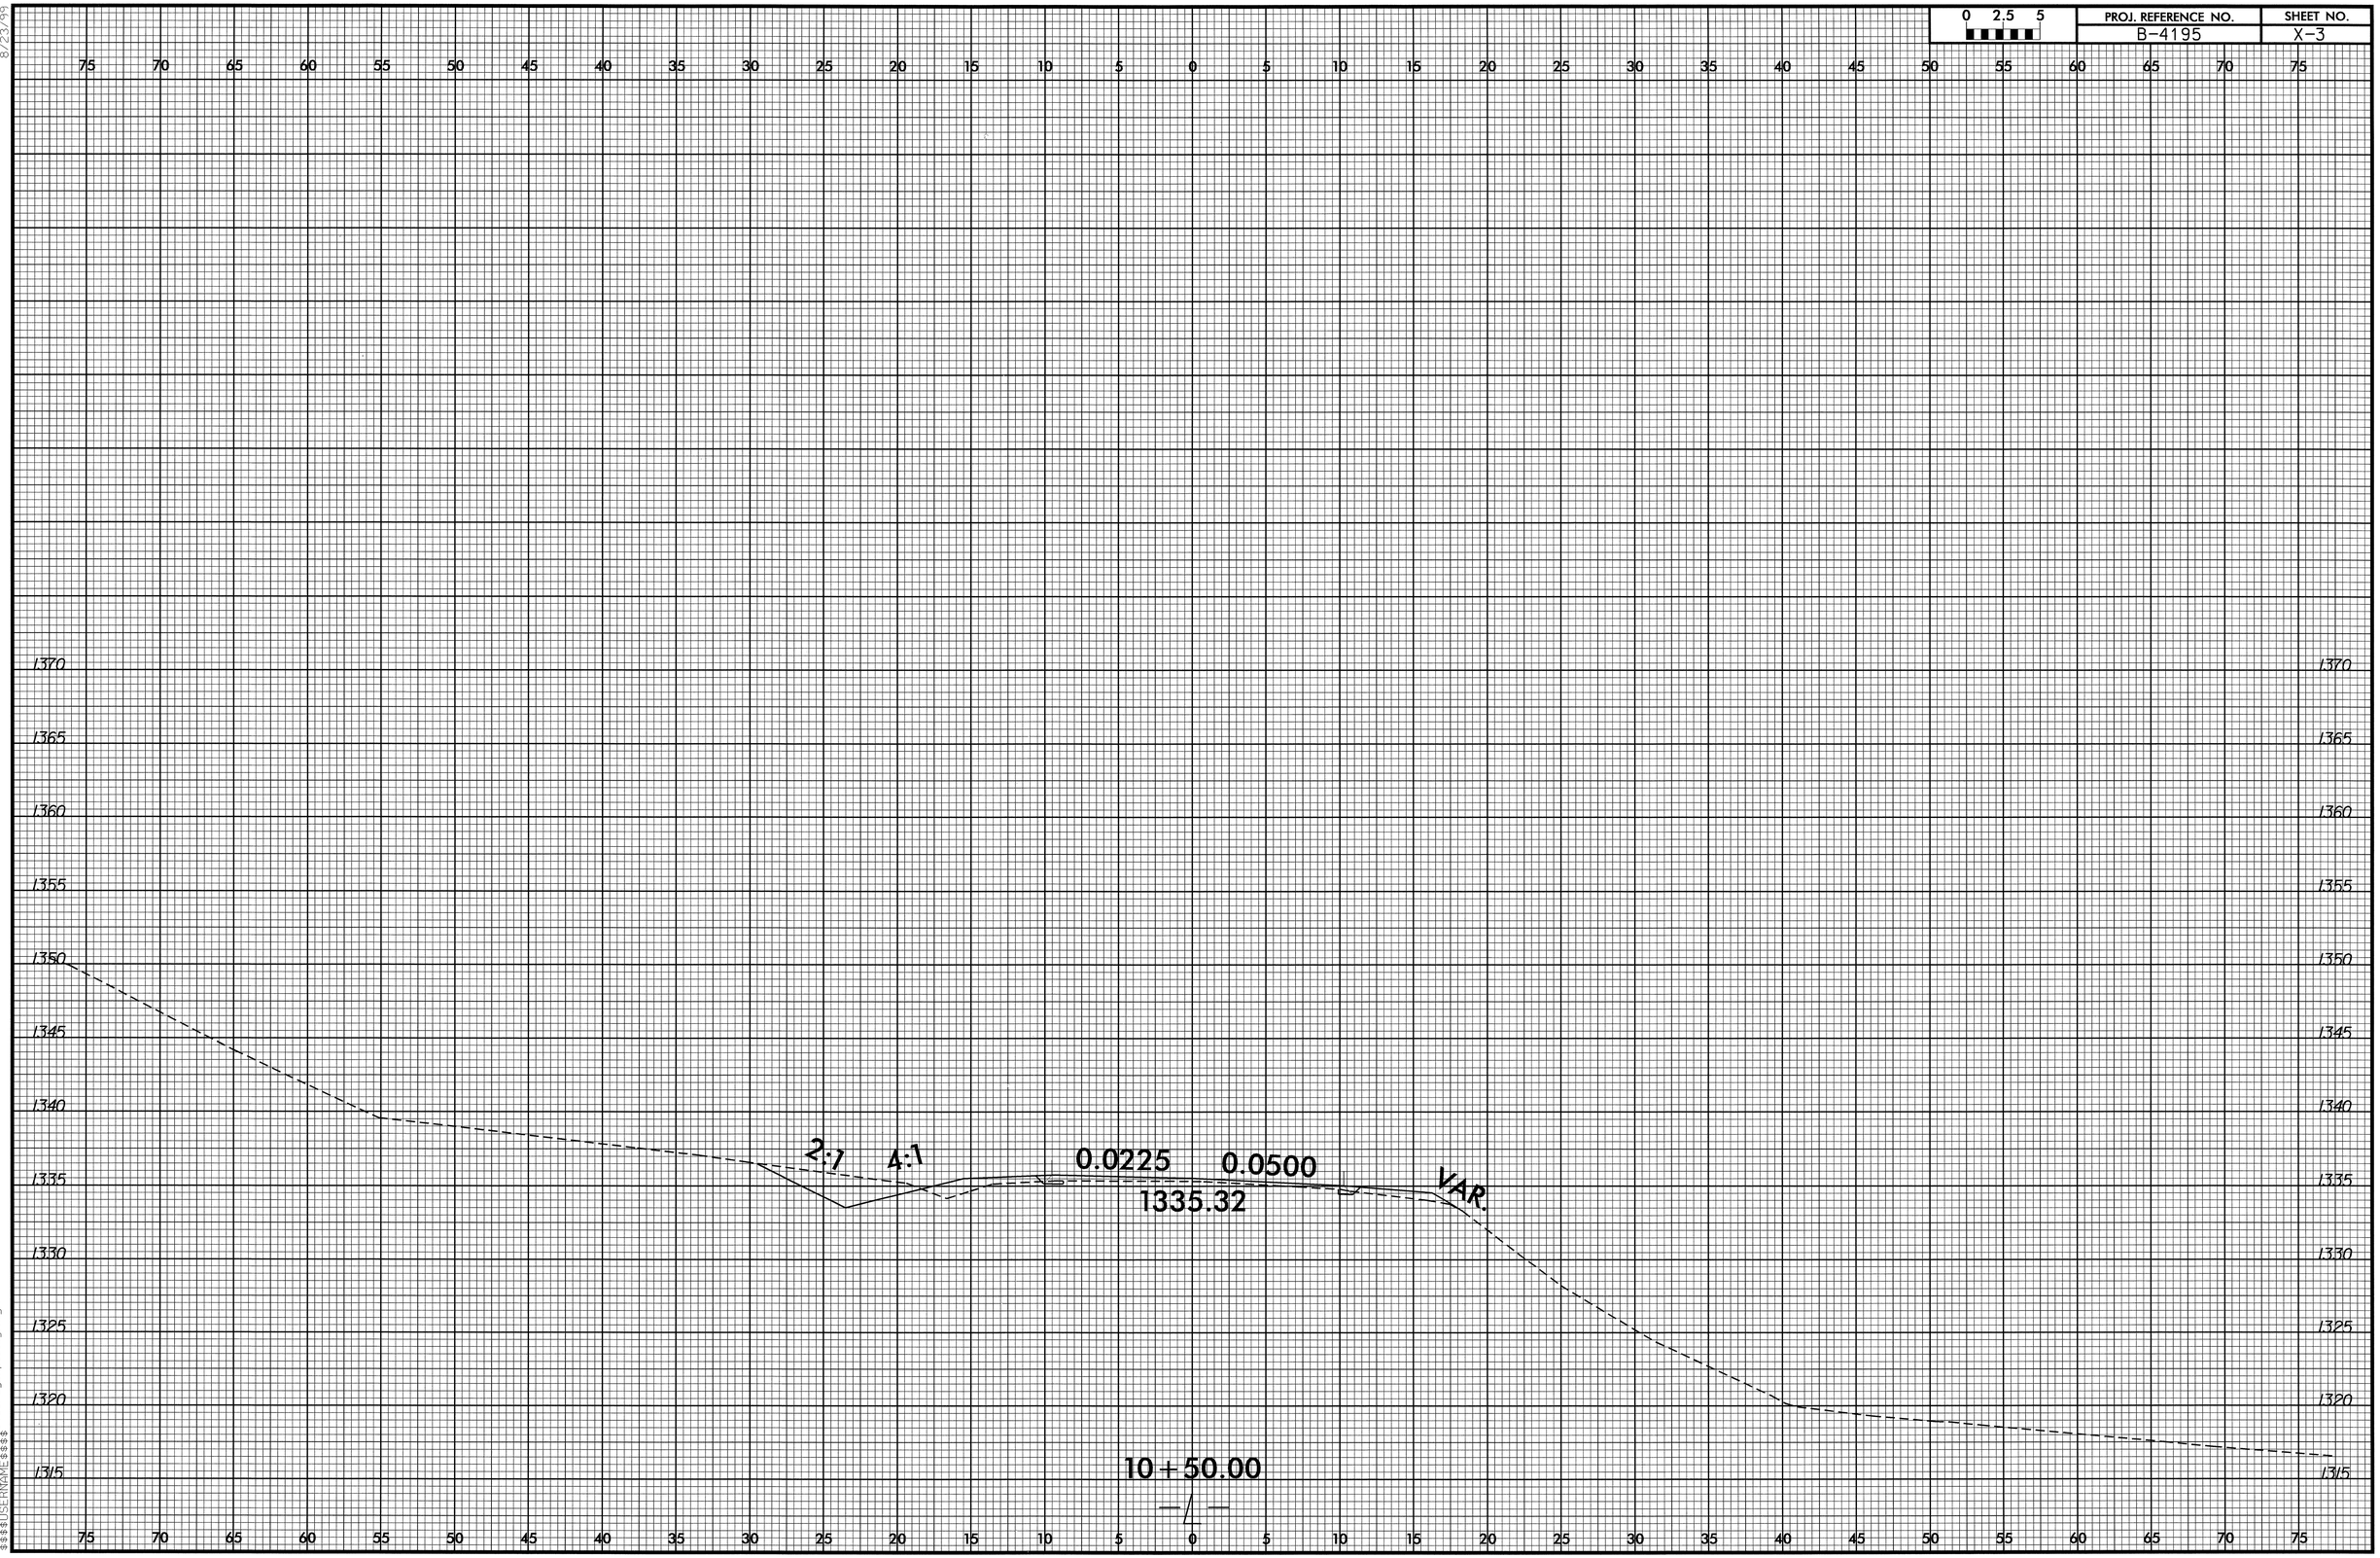

8/23/99

10-JUN-2008 12:24
R:\Roadway\XSC\b4195_rdy_xpl_1_yl.dgn
$$$$USERNAME$$$$

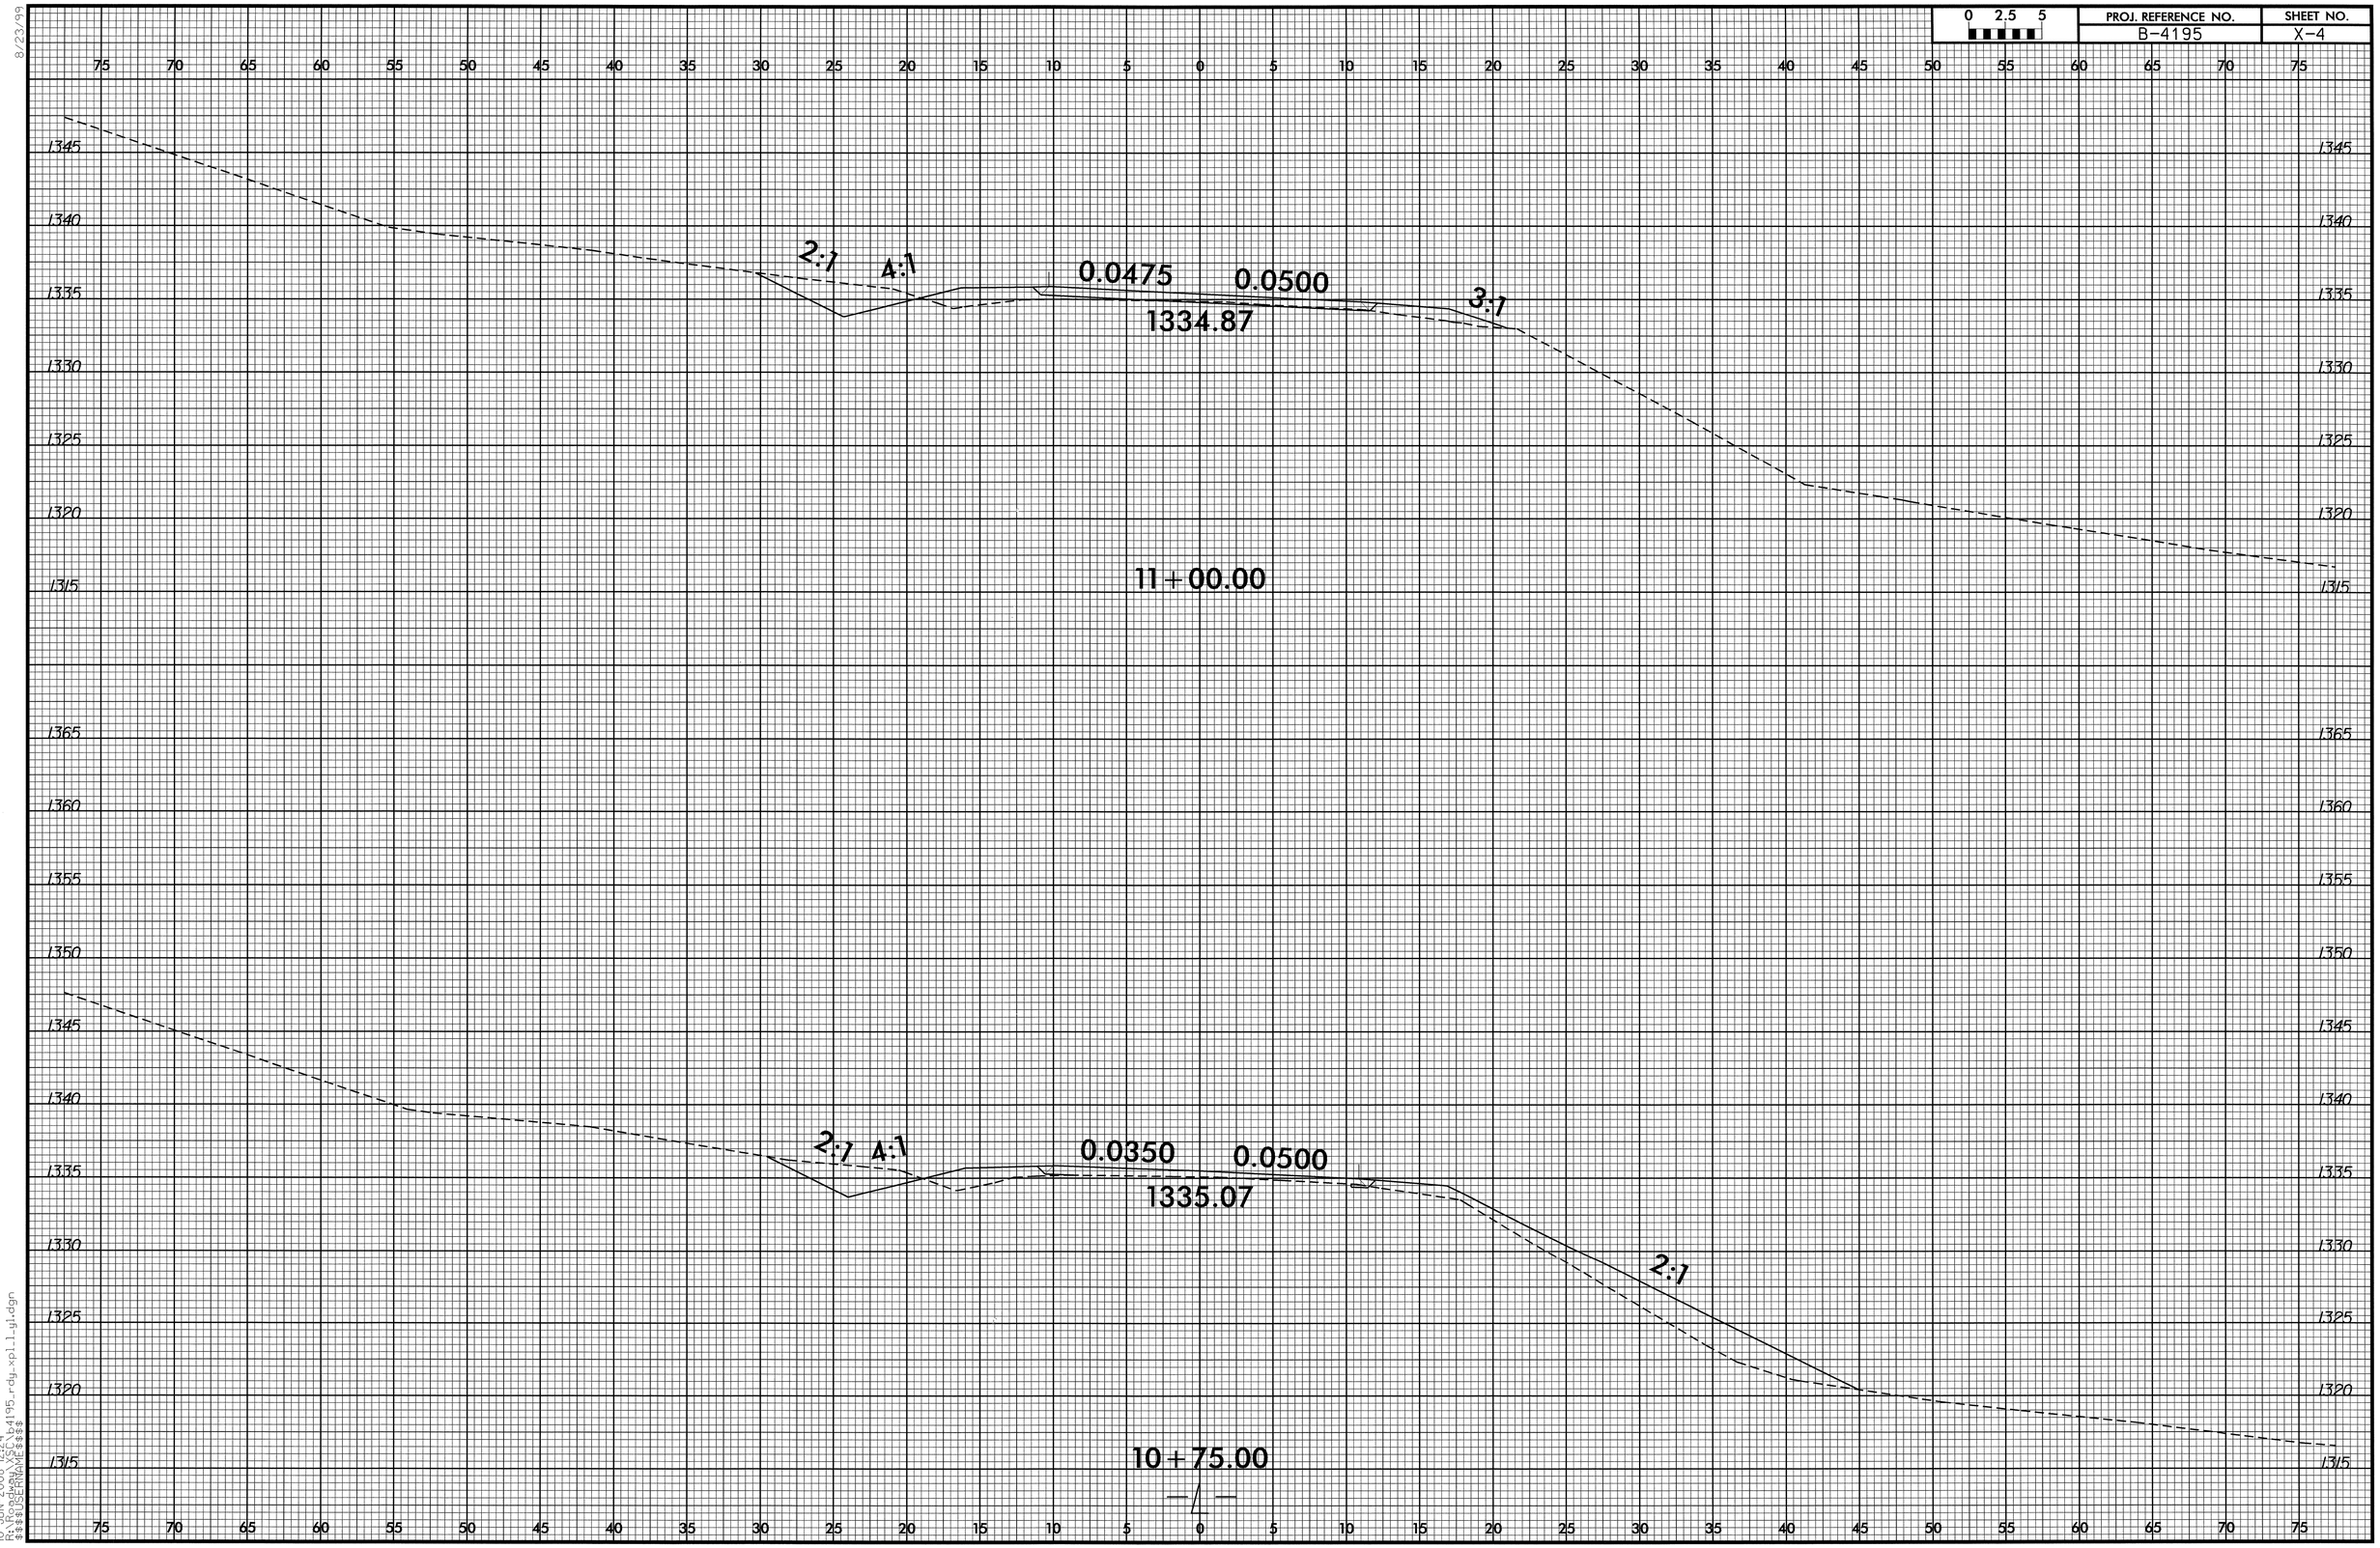

8/23/99
10-JUN-2008 12:24
R:\Roadway\XSC\b4195_rdy_xpl_1_y1.dgn
$$$$USERNAME$$$$

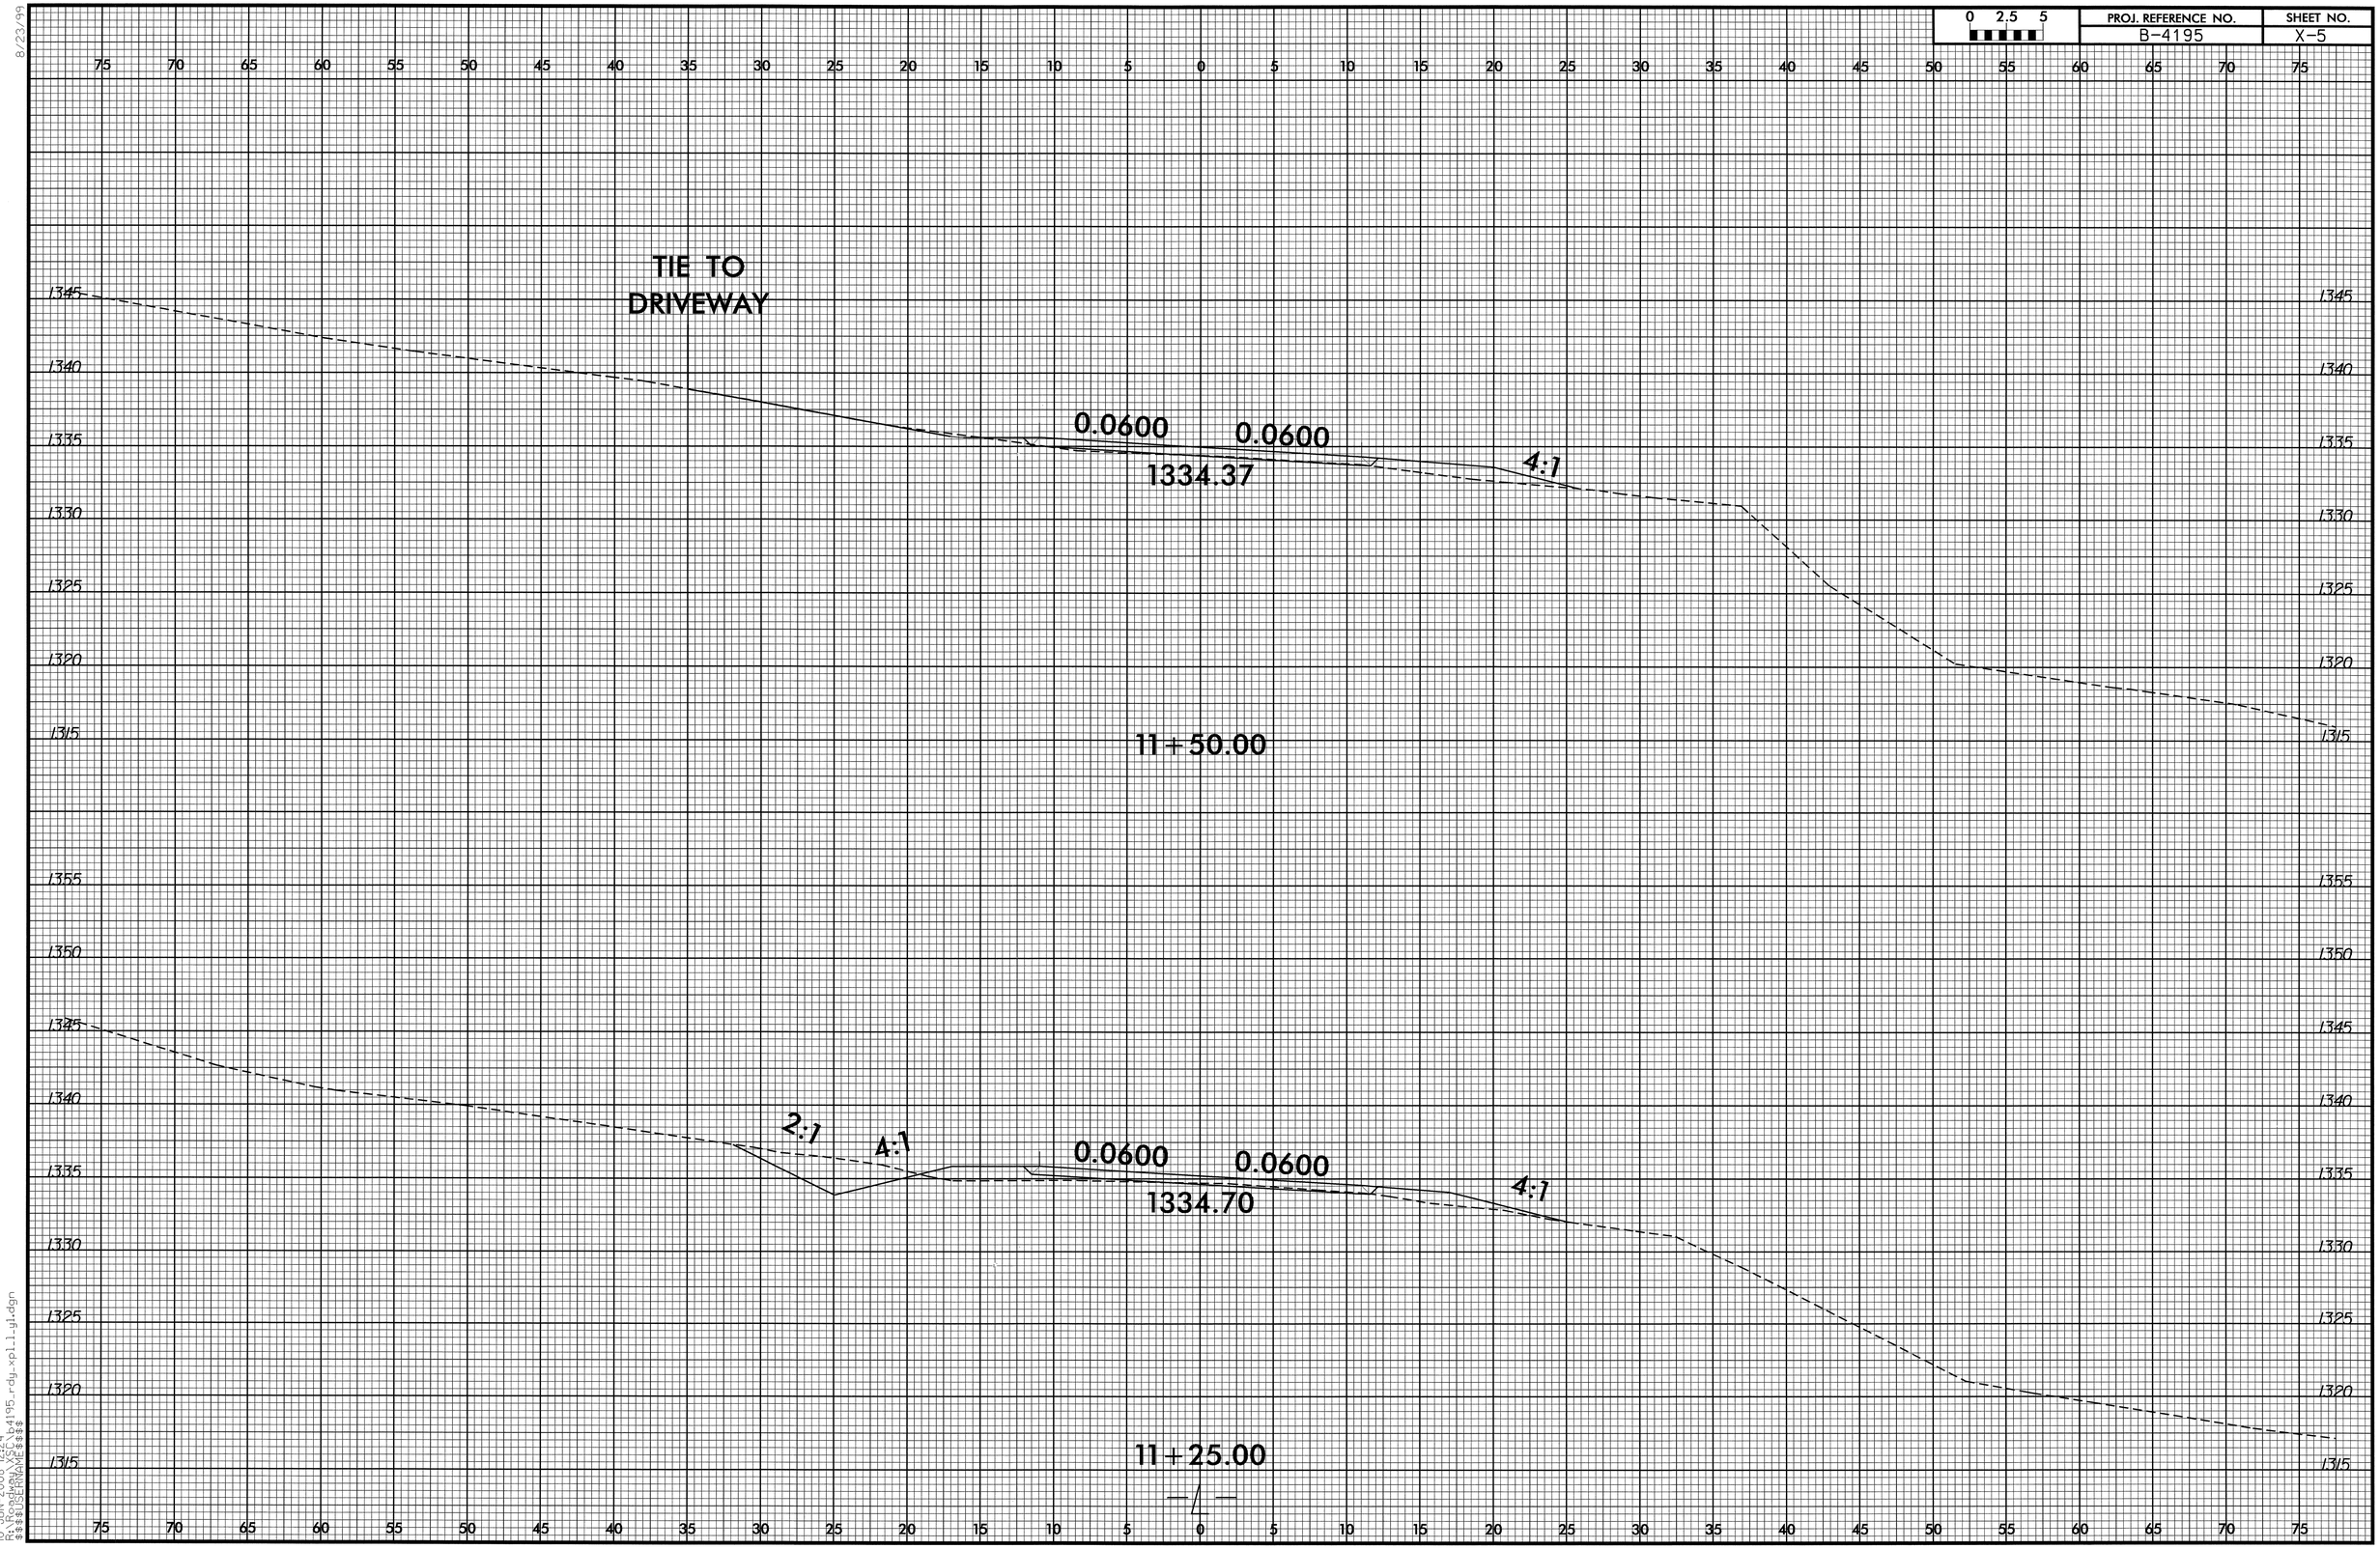

0 2.5 5
PROJ. REFERENCE NO.
B-4195
SHEET NO.
X-5
TIE TO
DRIVEWAY
0.0600
0.0600
1334.37
4:1
11+50.00
2:1
4:1
0.0600
0.0600
1334.70
4:1
11+25.00

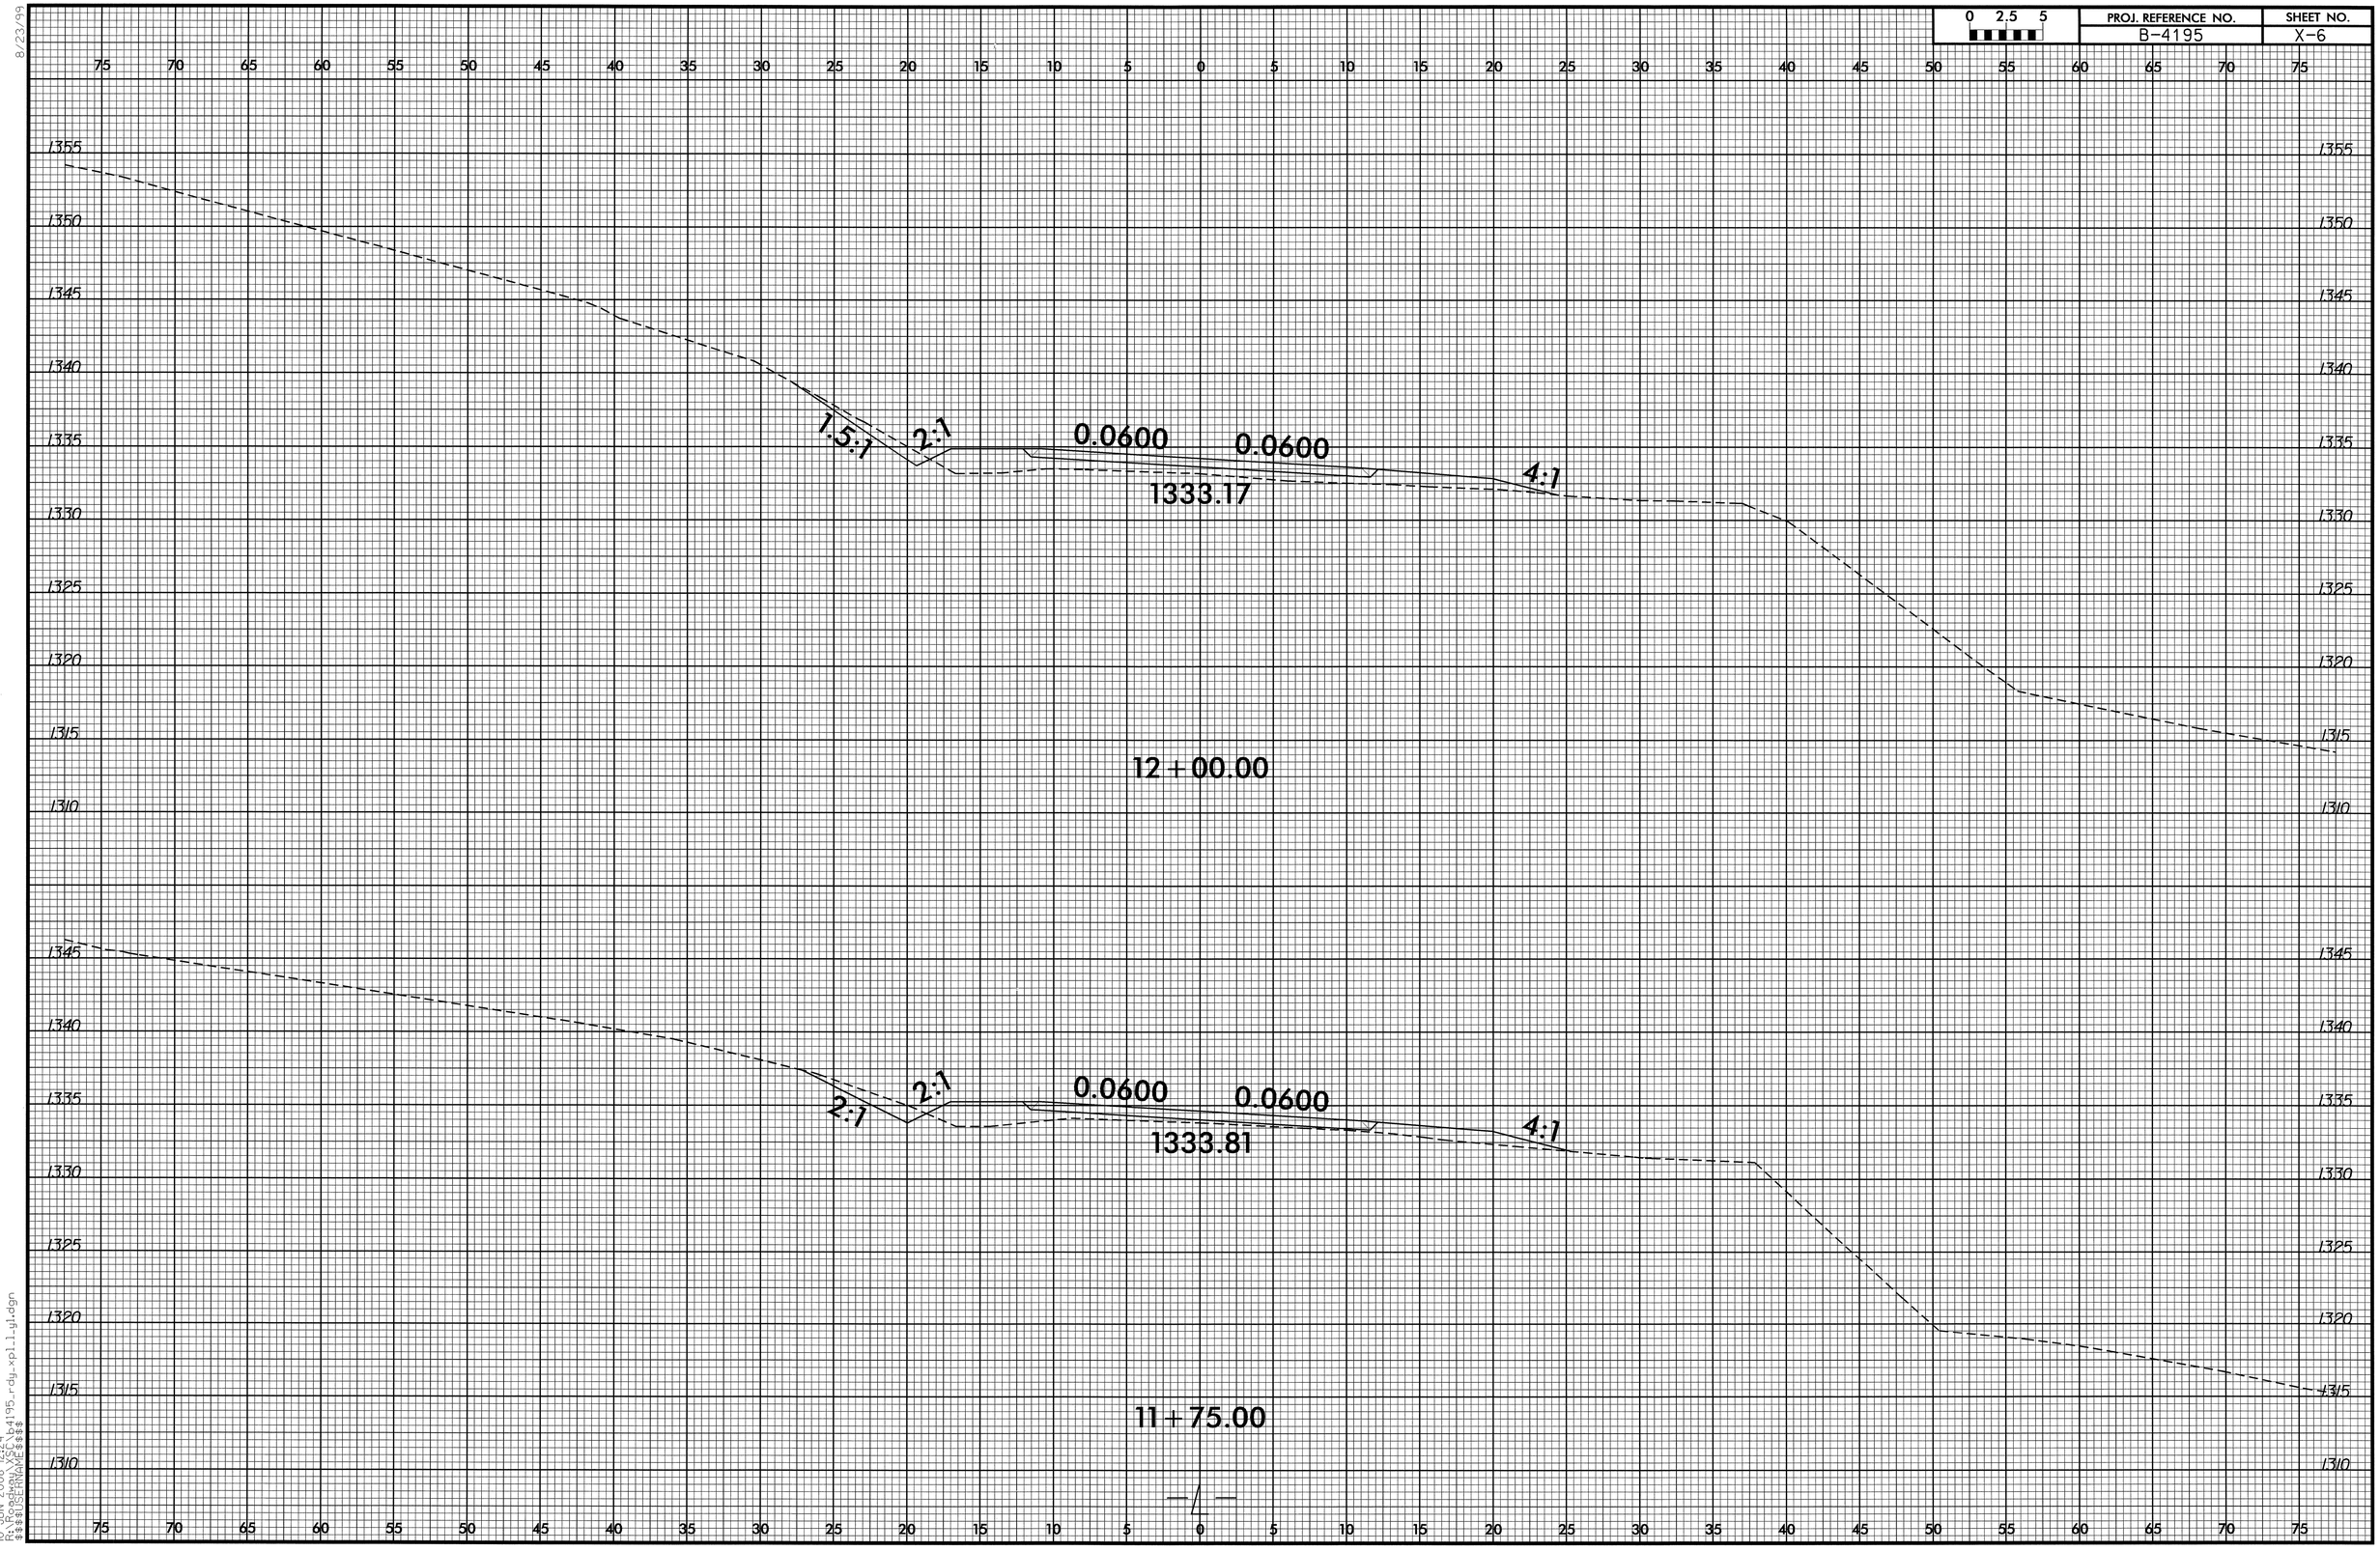

8/23/99
10-JUN-2008 12:24
R:\Roadway\XSC\b4195_rdy_xpl_1_y1.dgn
$$$$USERNAME$$$$

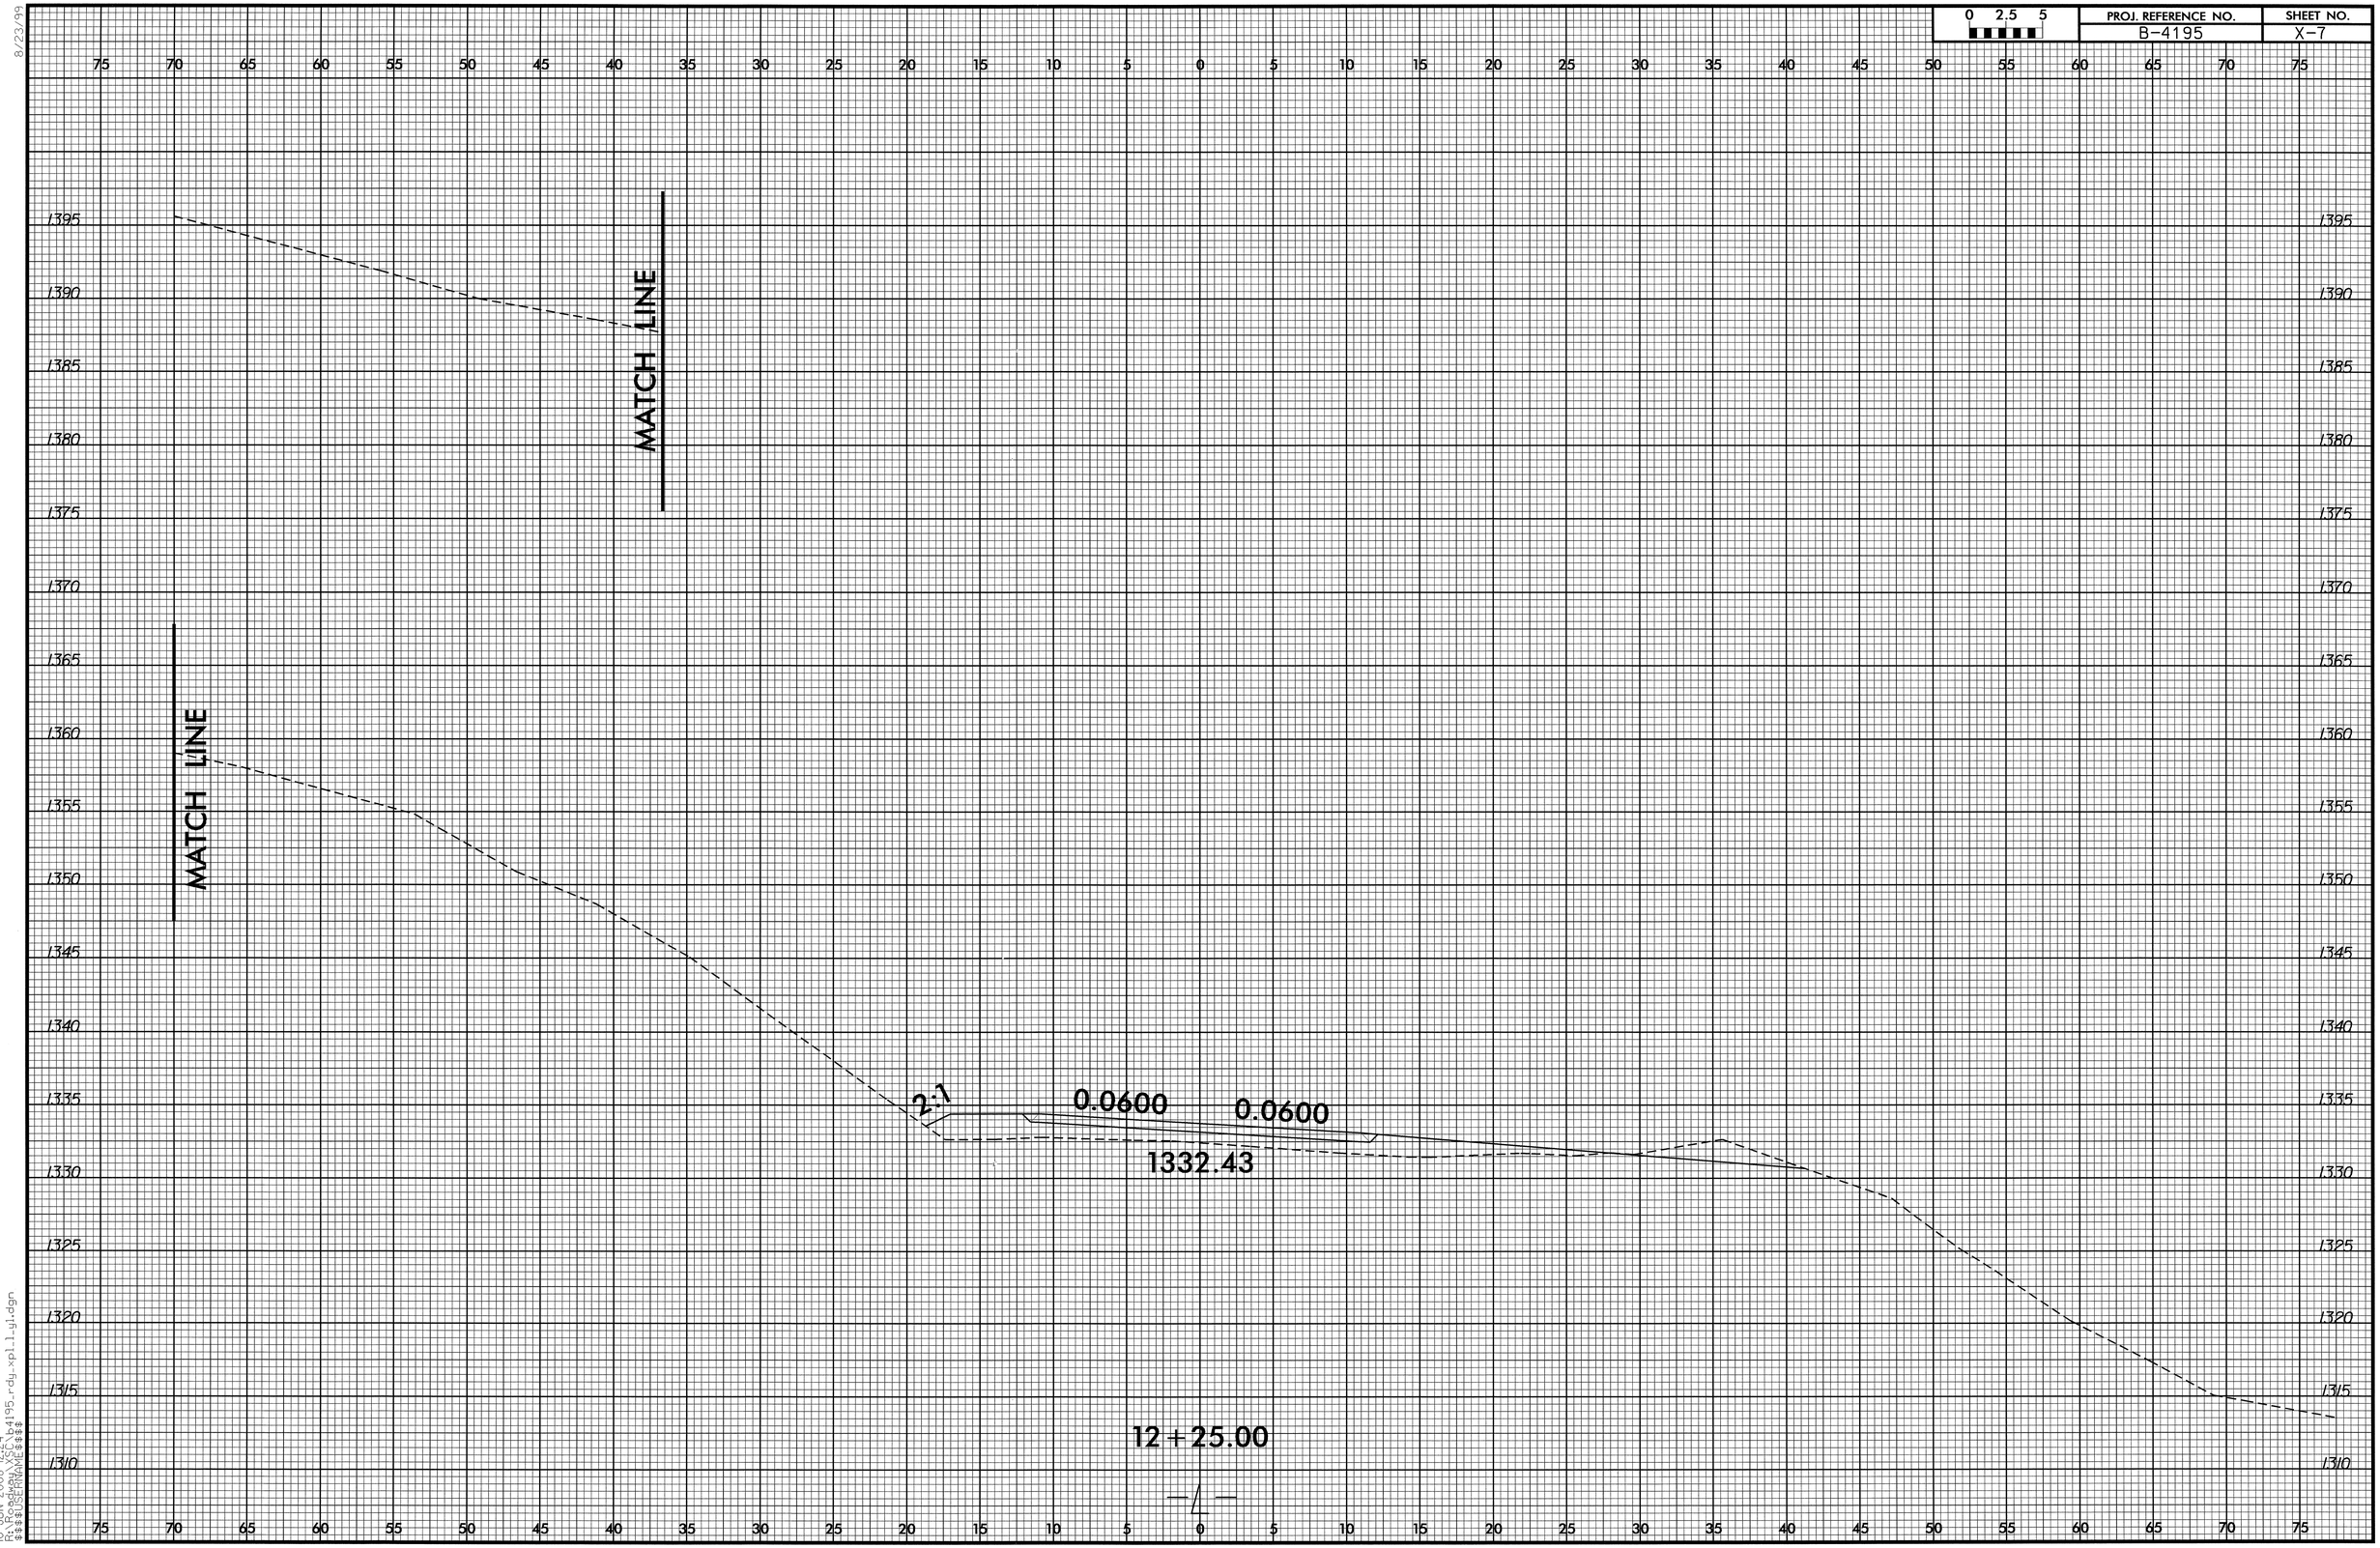

8/23/99

10-JUN-2008 12:24
R:\Roadway\XSC\b4195_rdy_xpl_1_y1.dgn
$$$$USERNAME$$$$

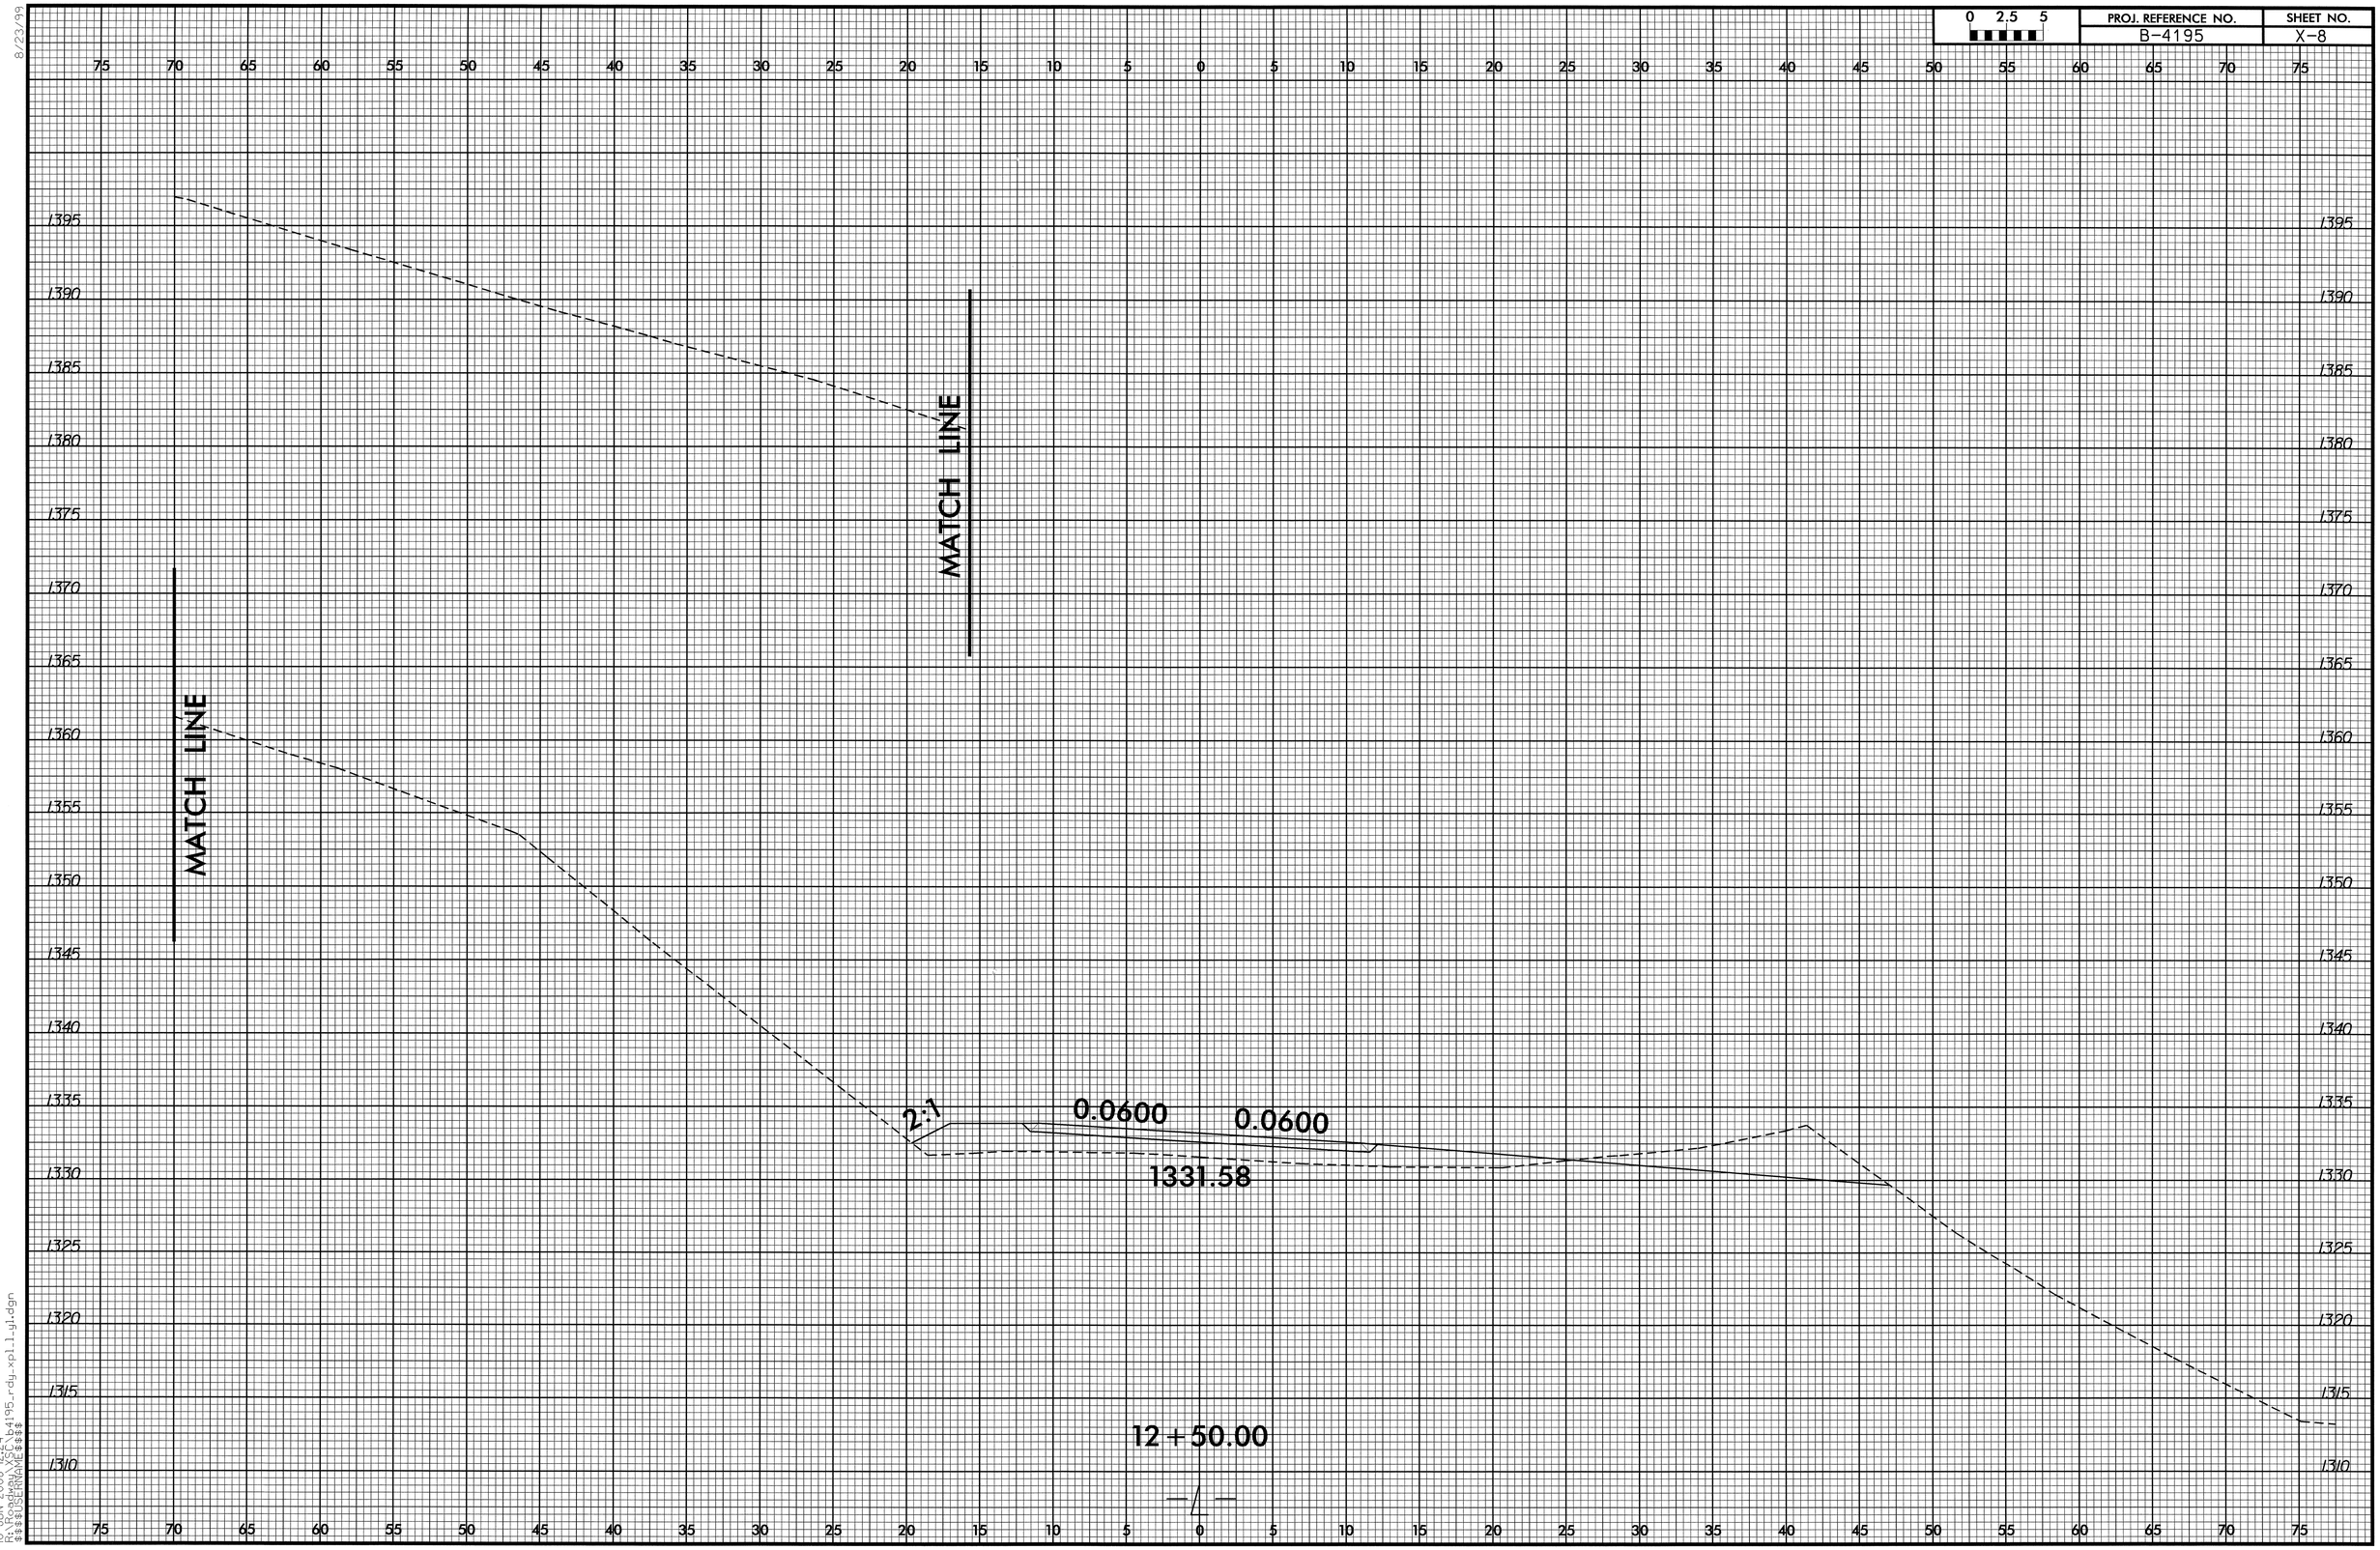

8/23/99

10-JUN-2008 12:24
R:\Roadway\XSC\b4195_rdy_xpl_1_yl.dgn
$$$$USERNAME$$$$

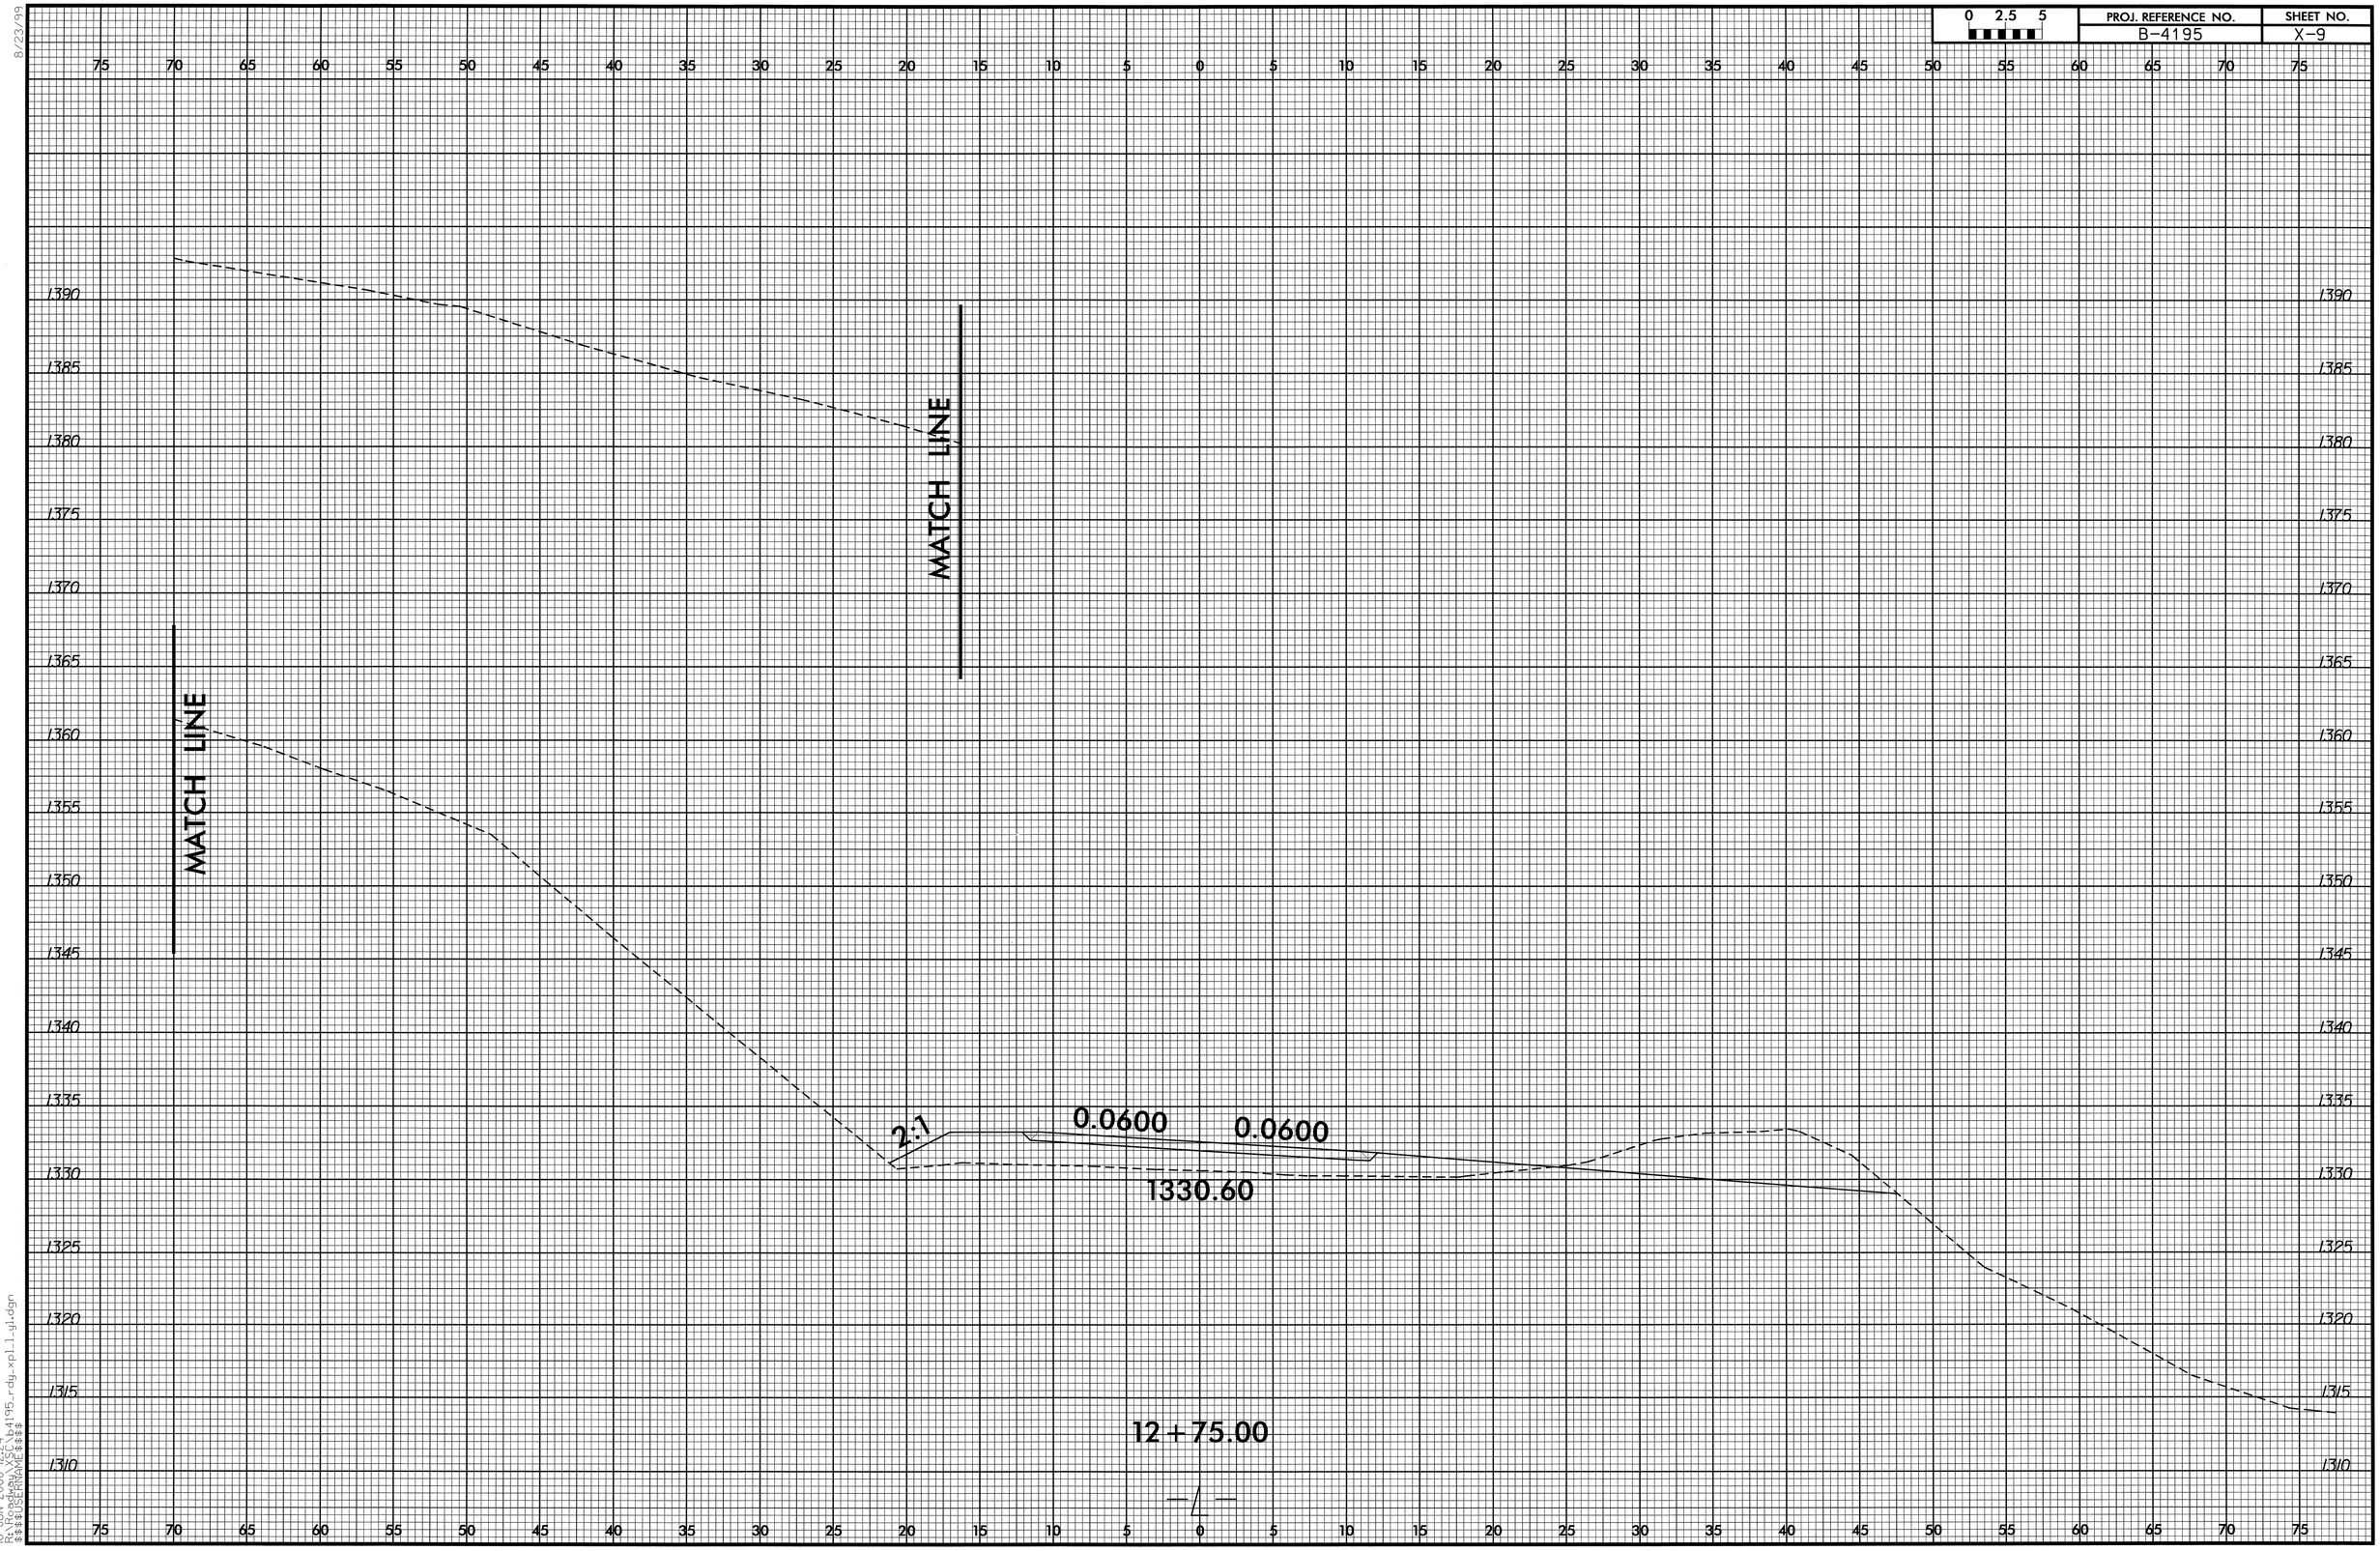
0 2.5 5
PROJ. REFERENCE NO.
B-4195
SHEET NO.
X-9
75 70 65 60 55 50 45 40 35 30 25 20 15 10 5 0 5 10 15 20 25 30 35 40 45 50 55 60 65 70 75
1390
1385
1380
1375
1370
1365
1360
1355
1350
1345
1340
1335
1330
1325
1320
1315
1310
MATCH LINE
MATCH LINE
2:1
0.0600
0.0600
1330.60
12+75.00
-L-
8/23/99
10-JUN-2008 12:24
V:\PROJECTS\B4195_rdy_xpl1_g1.dgn
$$$$USERNAME$$$$

0 2.5 5	PROJ. REFERENCE NO.	SHEET NO.
	B-4195	X-10

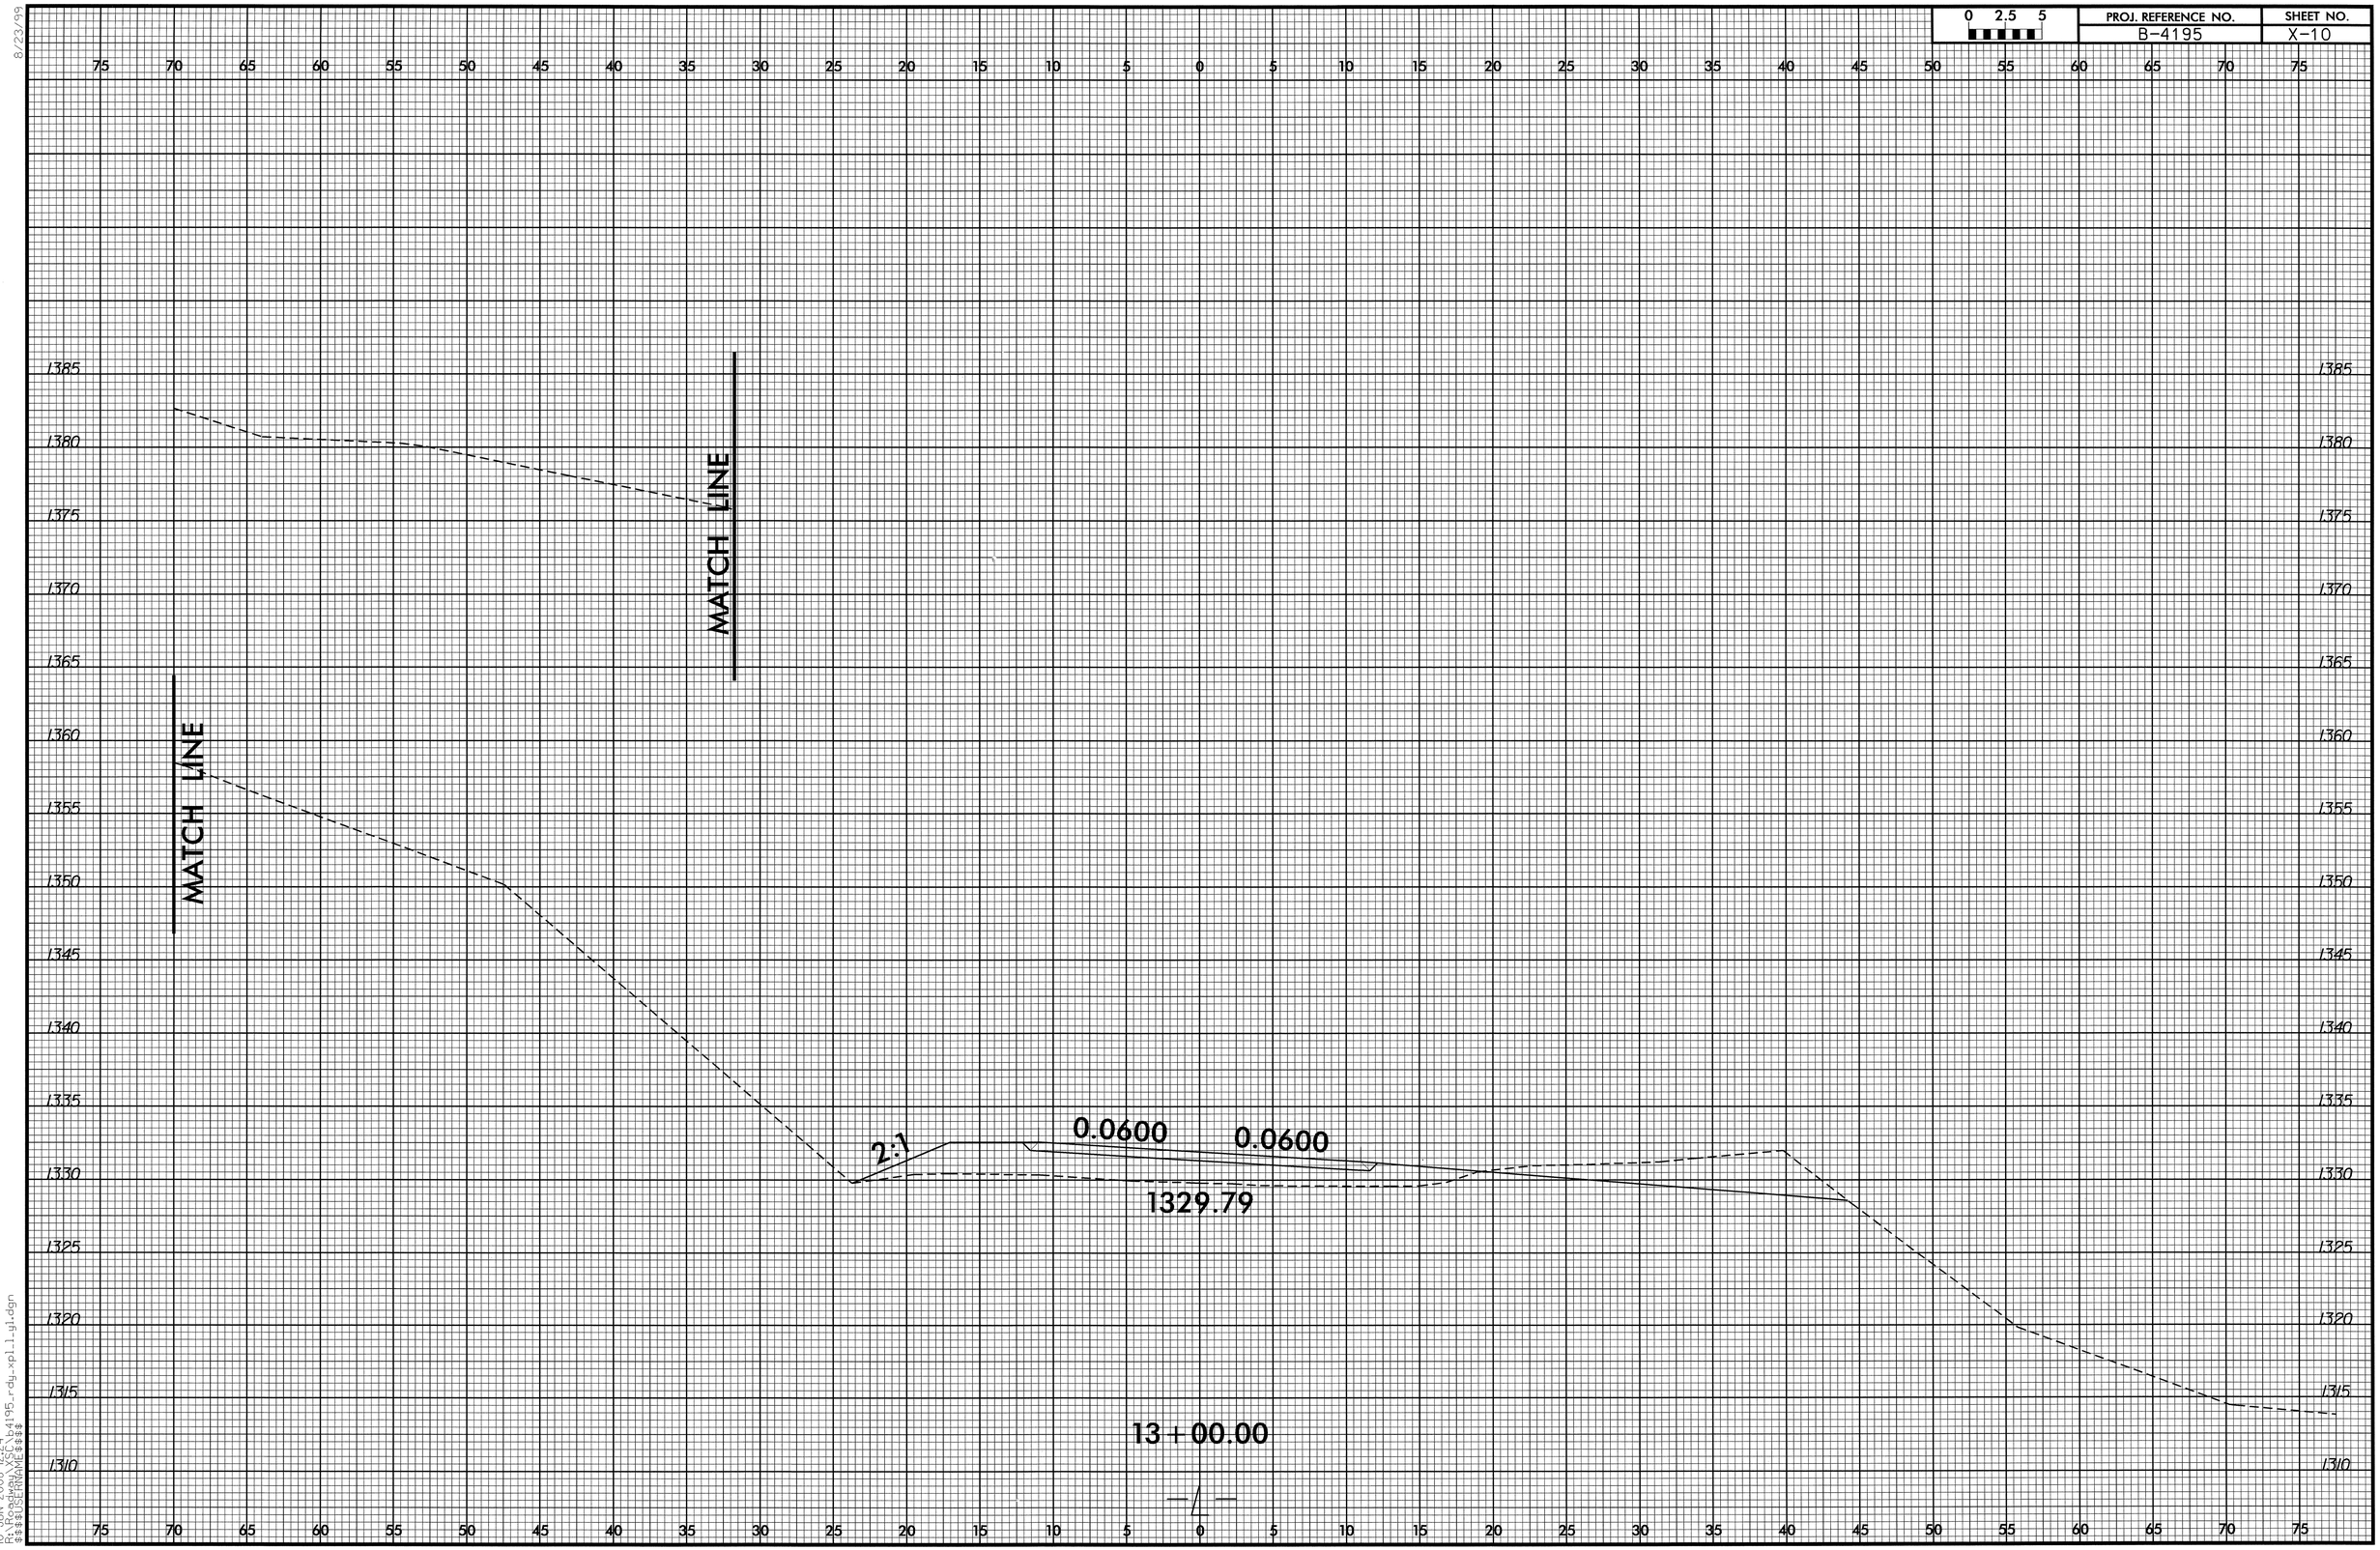

8/23/99

10-JUN-2008 12:24
R:\Roadway\Proj\b4195_rdy_xpl_1_gl.dgn
$$USERNAME$$

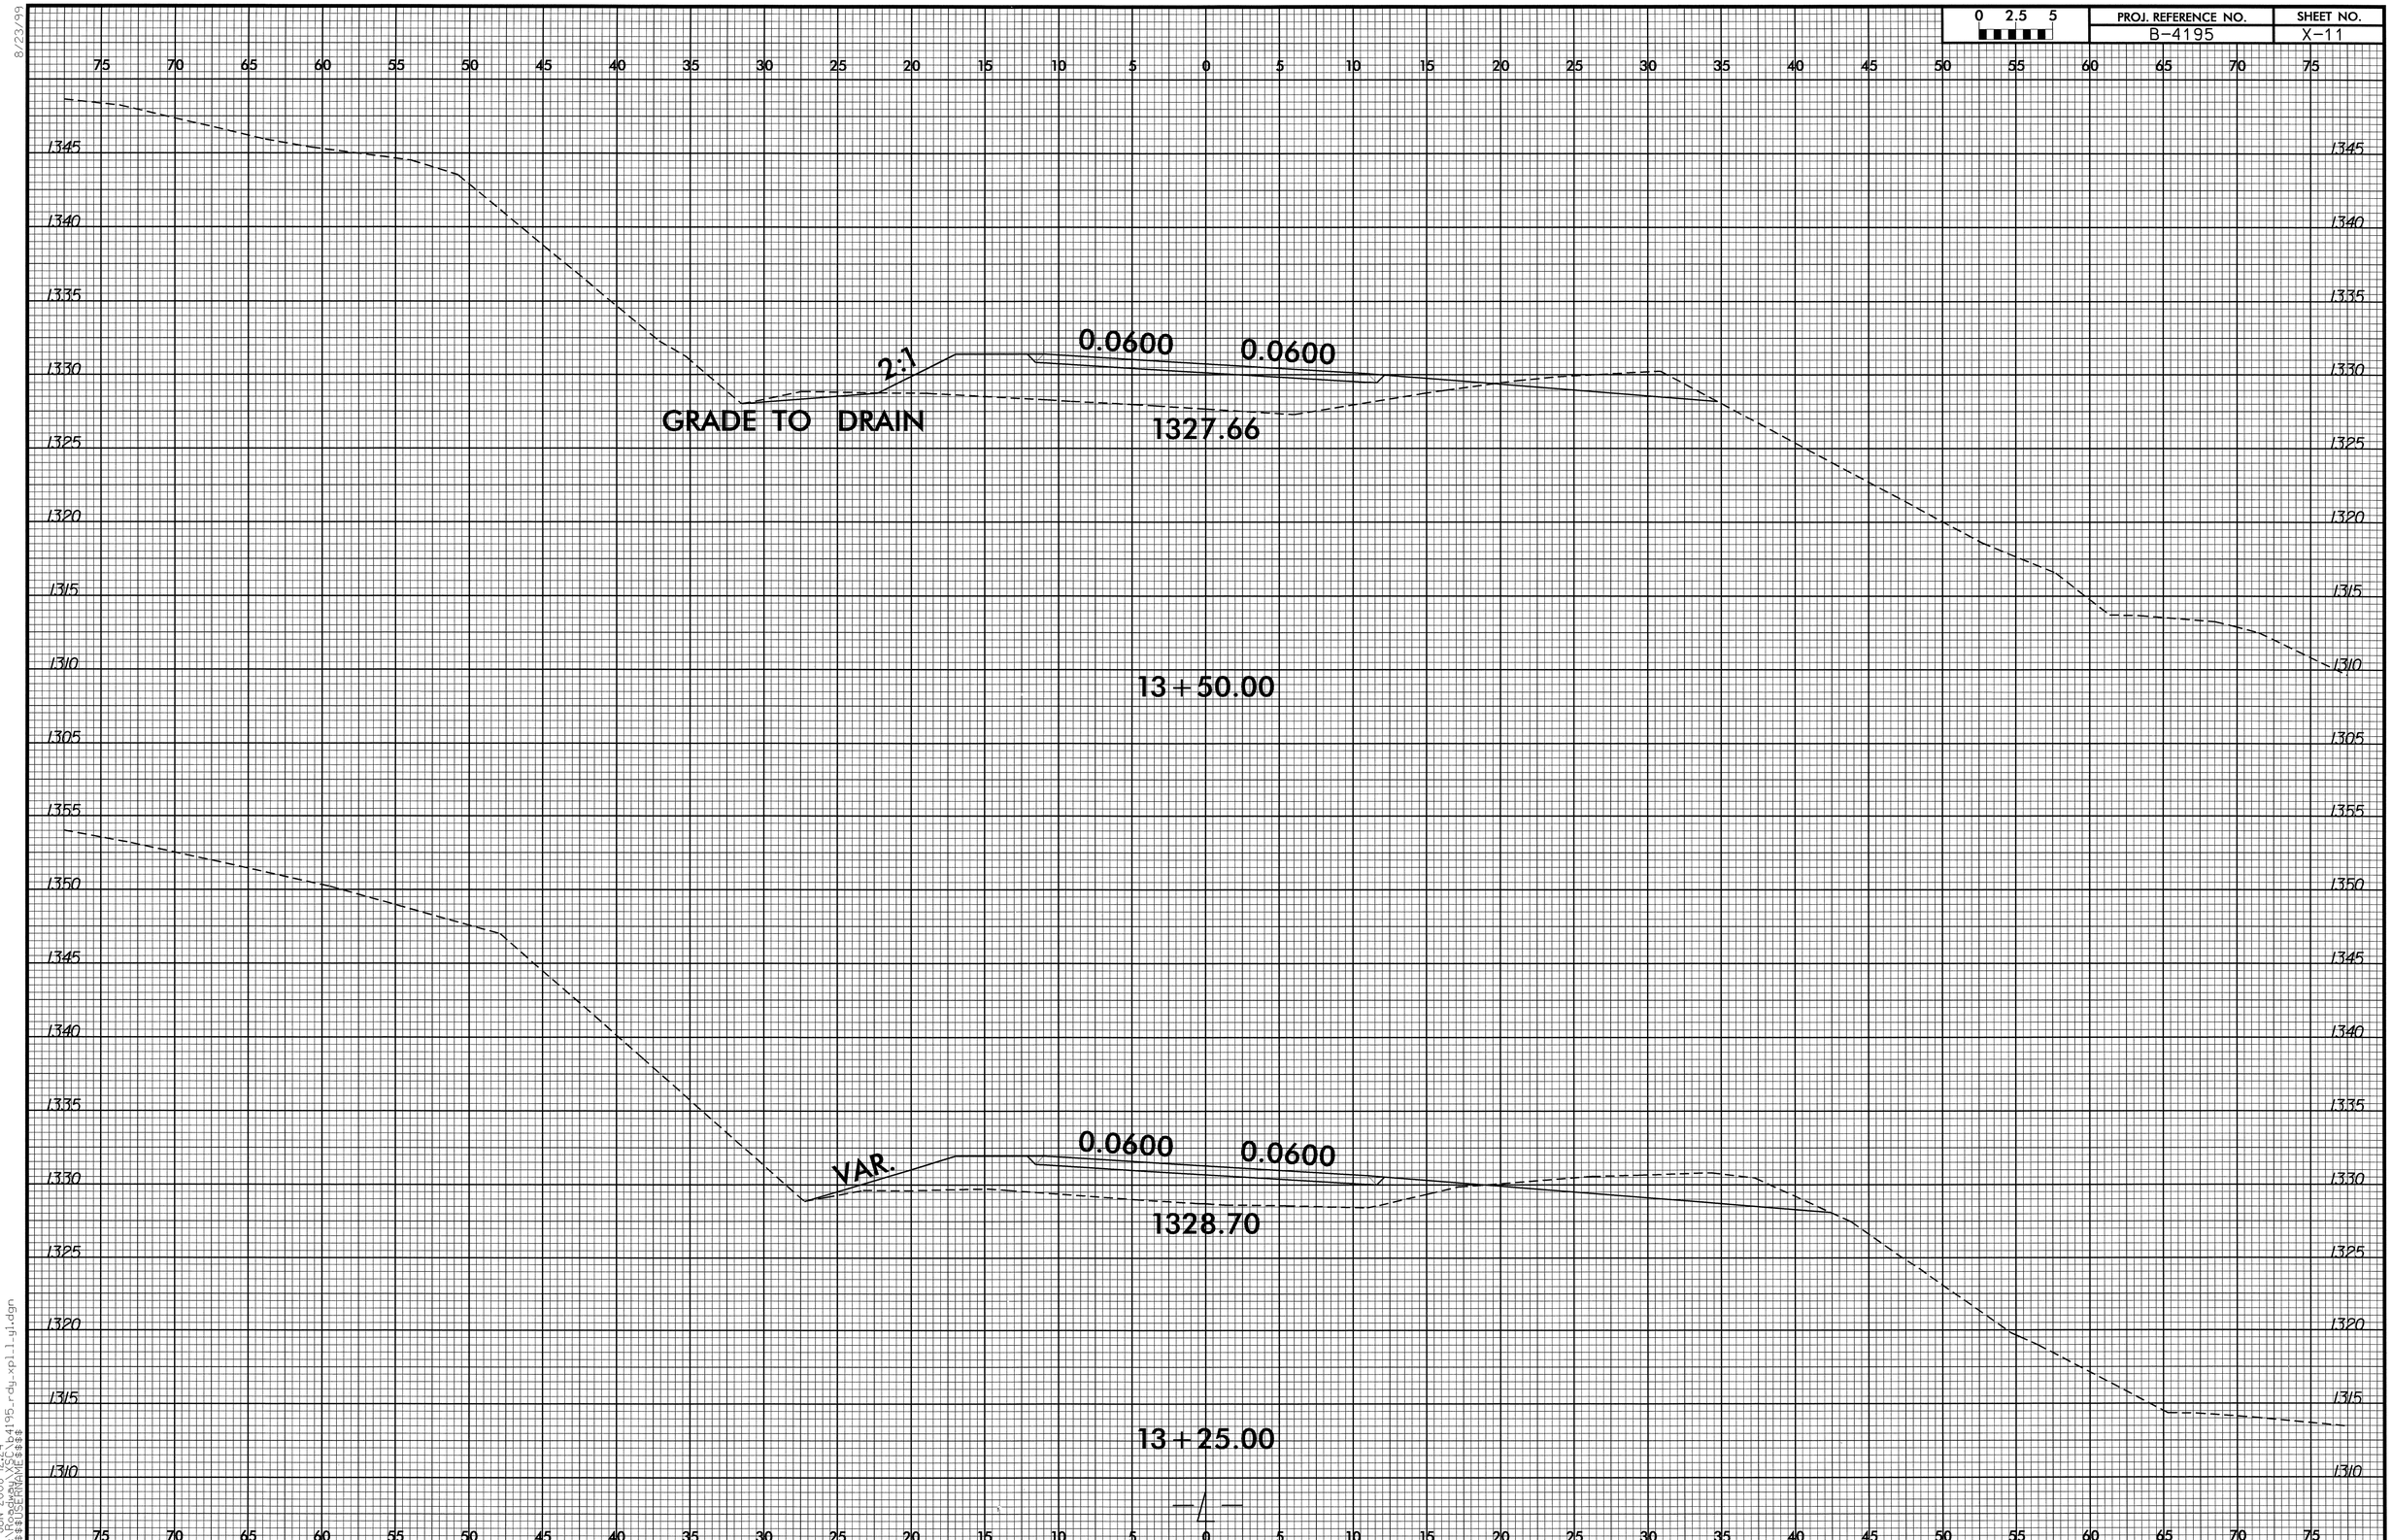

0 2.5 5
PROJ. REFERENCE NO.
B-4195
SHEET NO.
X-11
GRADE TO DRAIN
2:1
0.0600
0.0600
1327.66
13+50.00
VAR.
0.0600
0.0600
1328.70
13+25.00

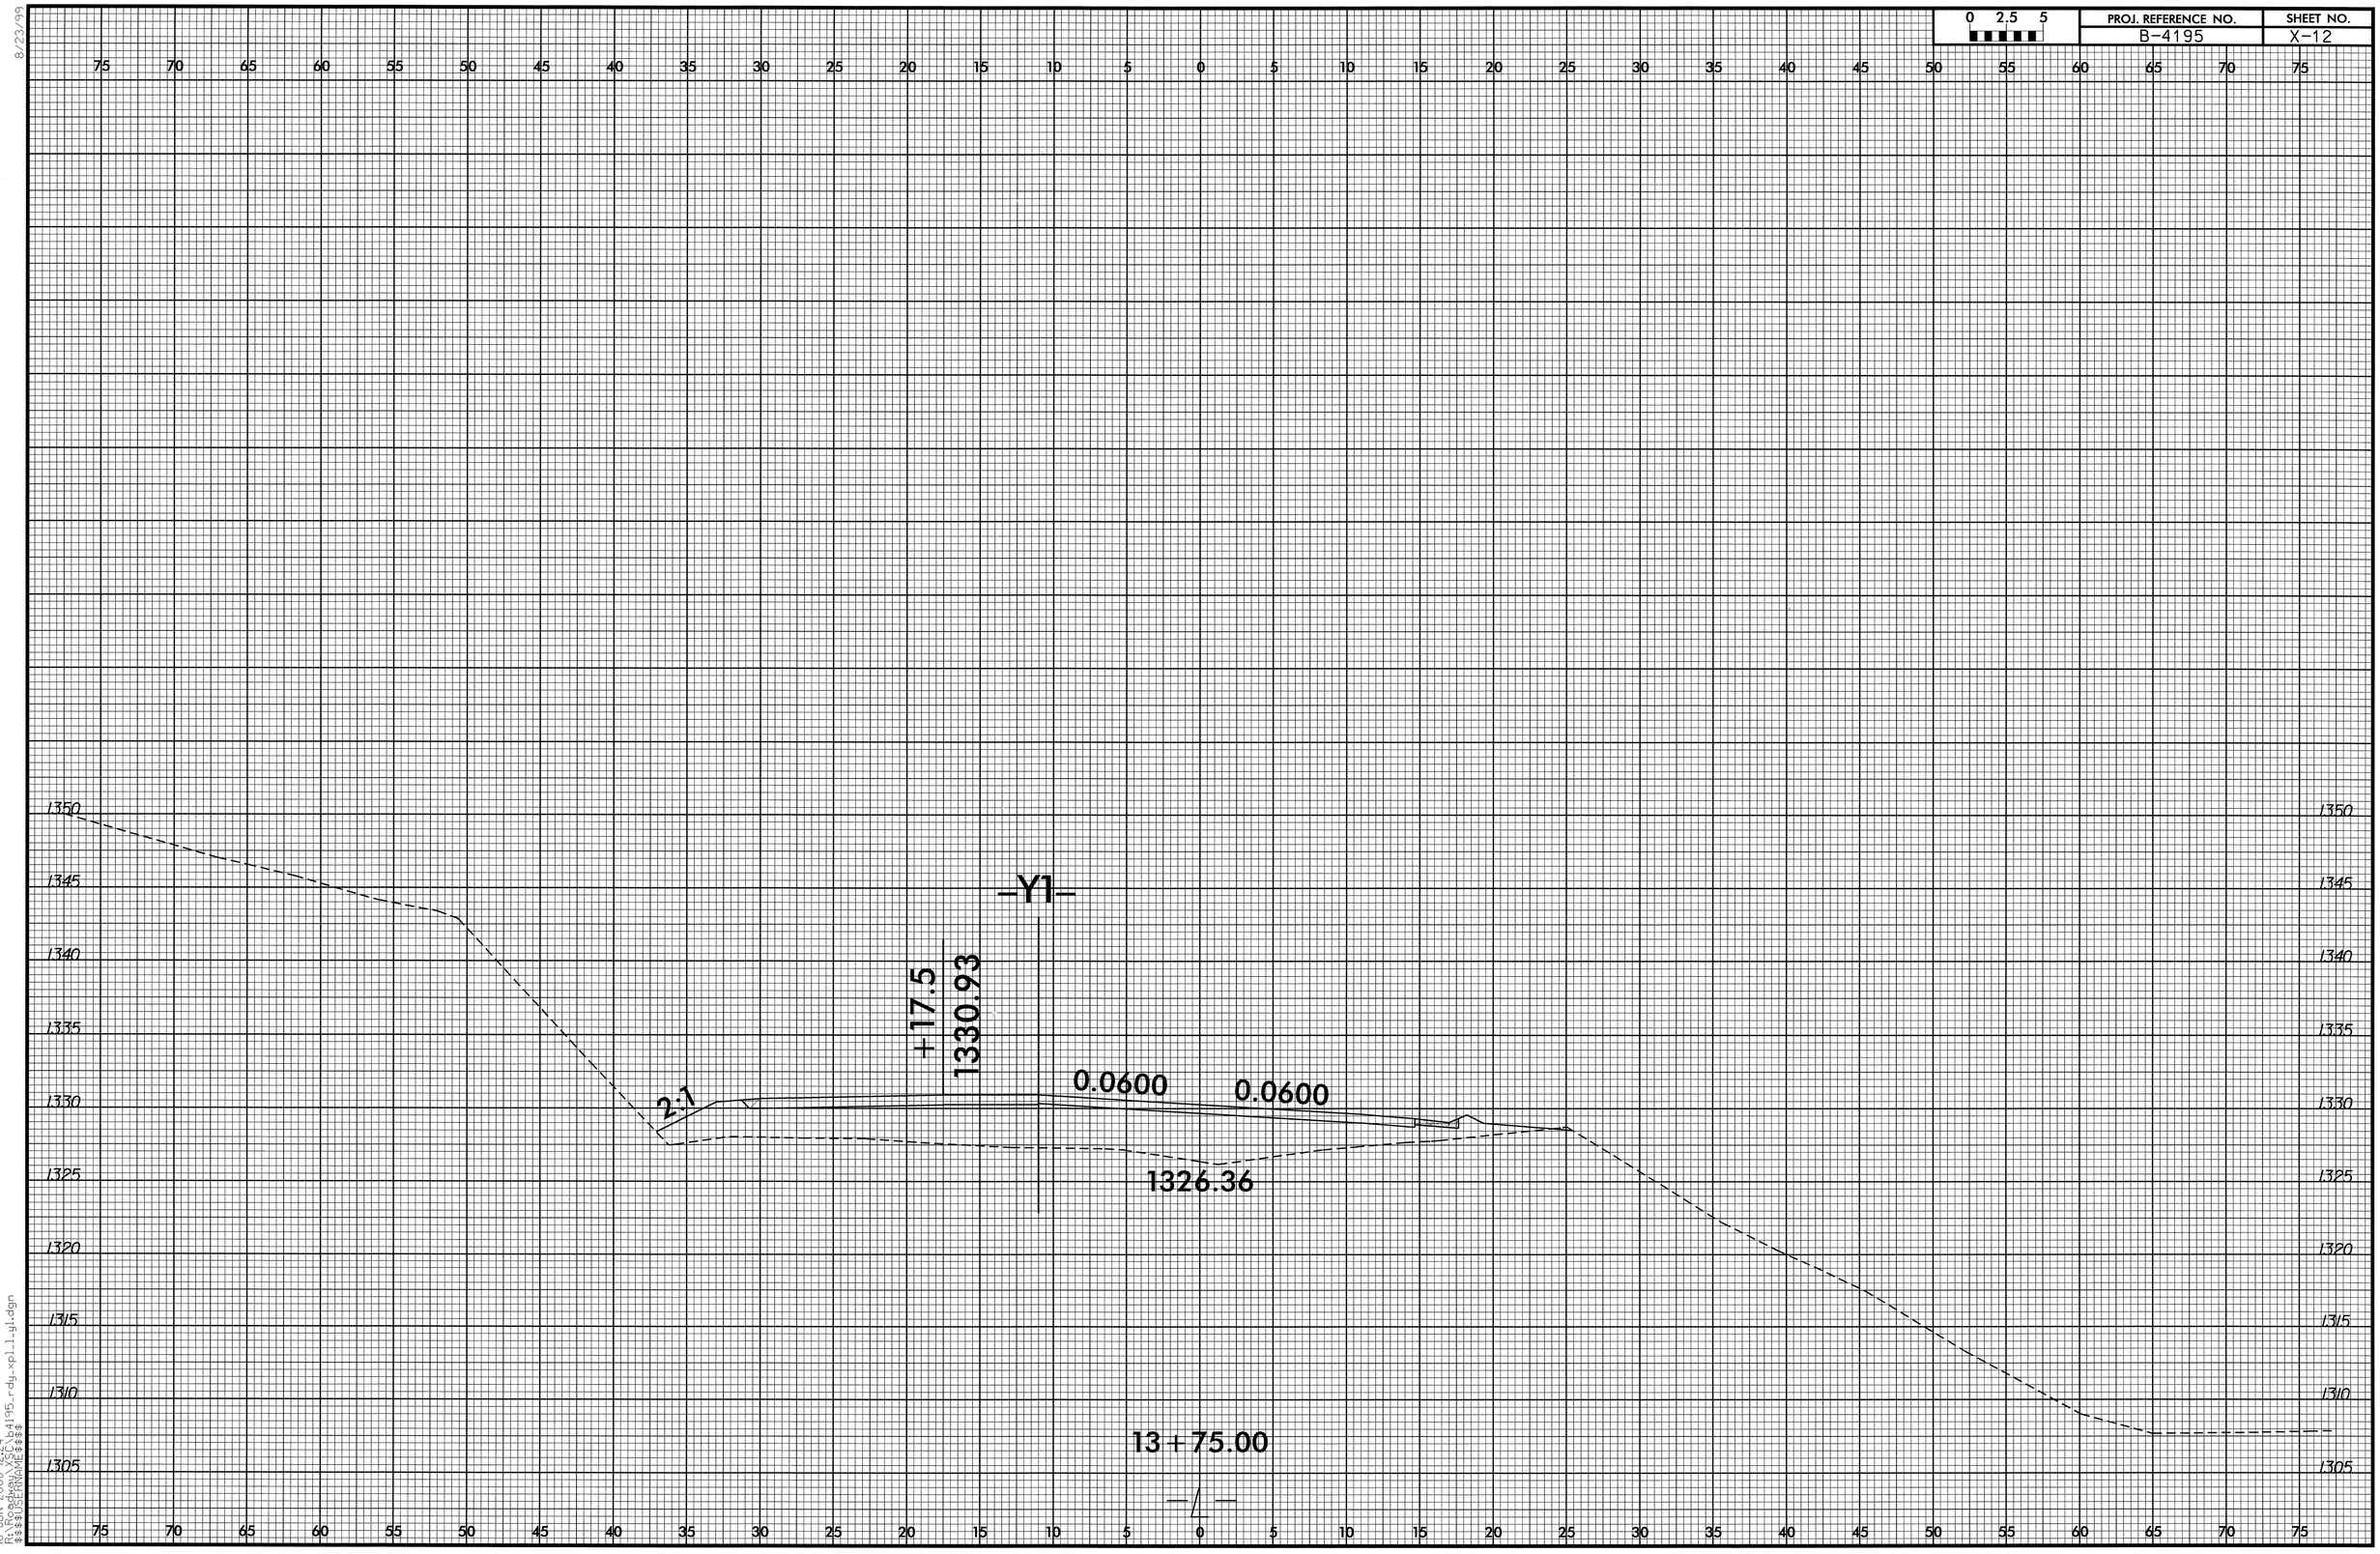

8/23/99
10-JUN-2008 12:24
R:\Roadway\XSC\b4195_rdy_xpl_1_y1.dgn
$$$$USERNAME$$$$

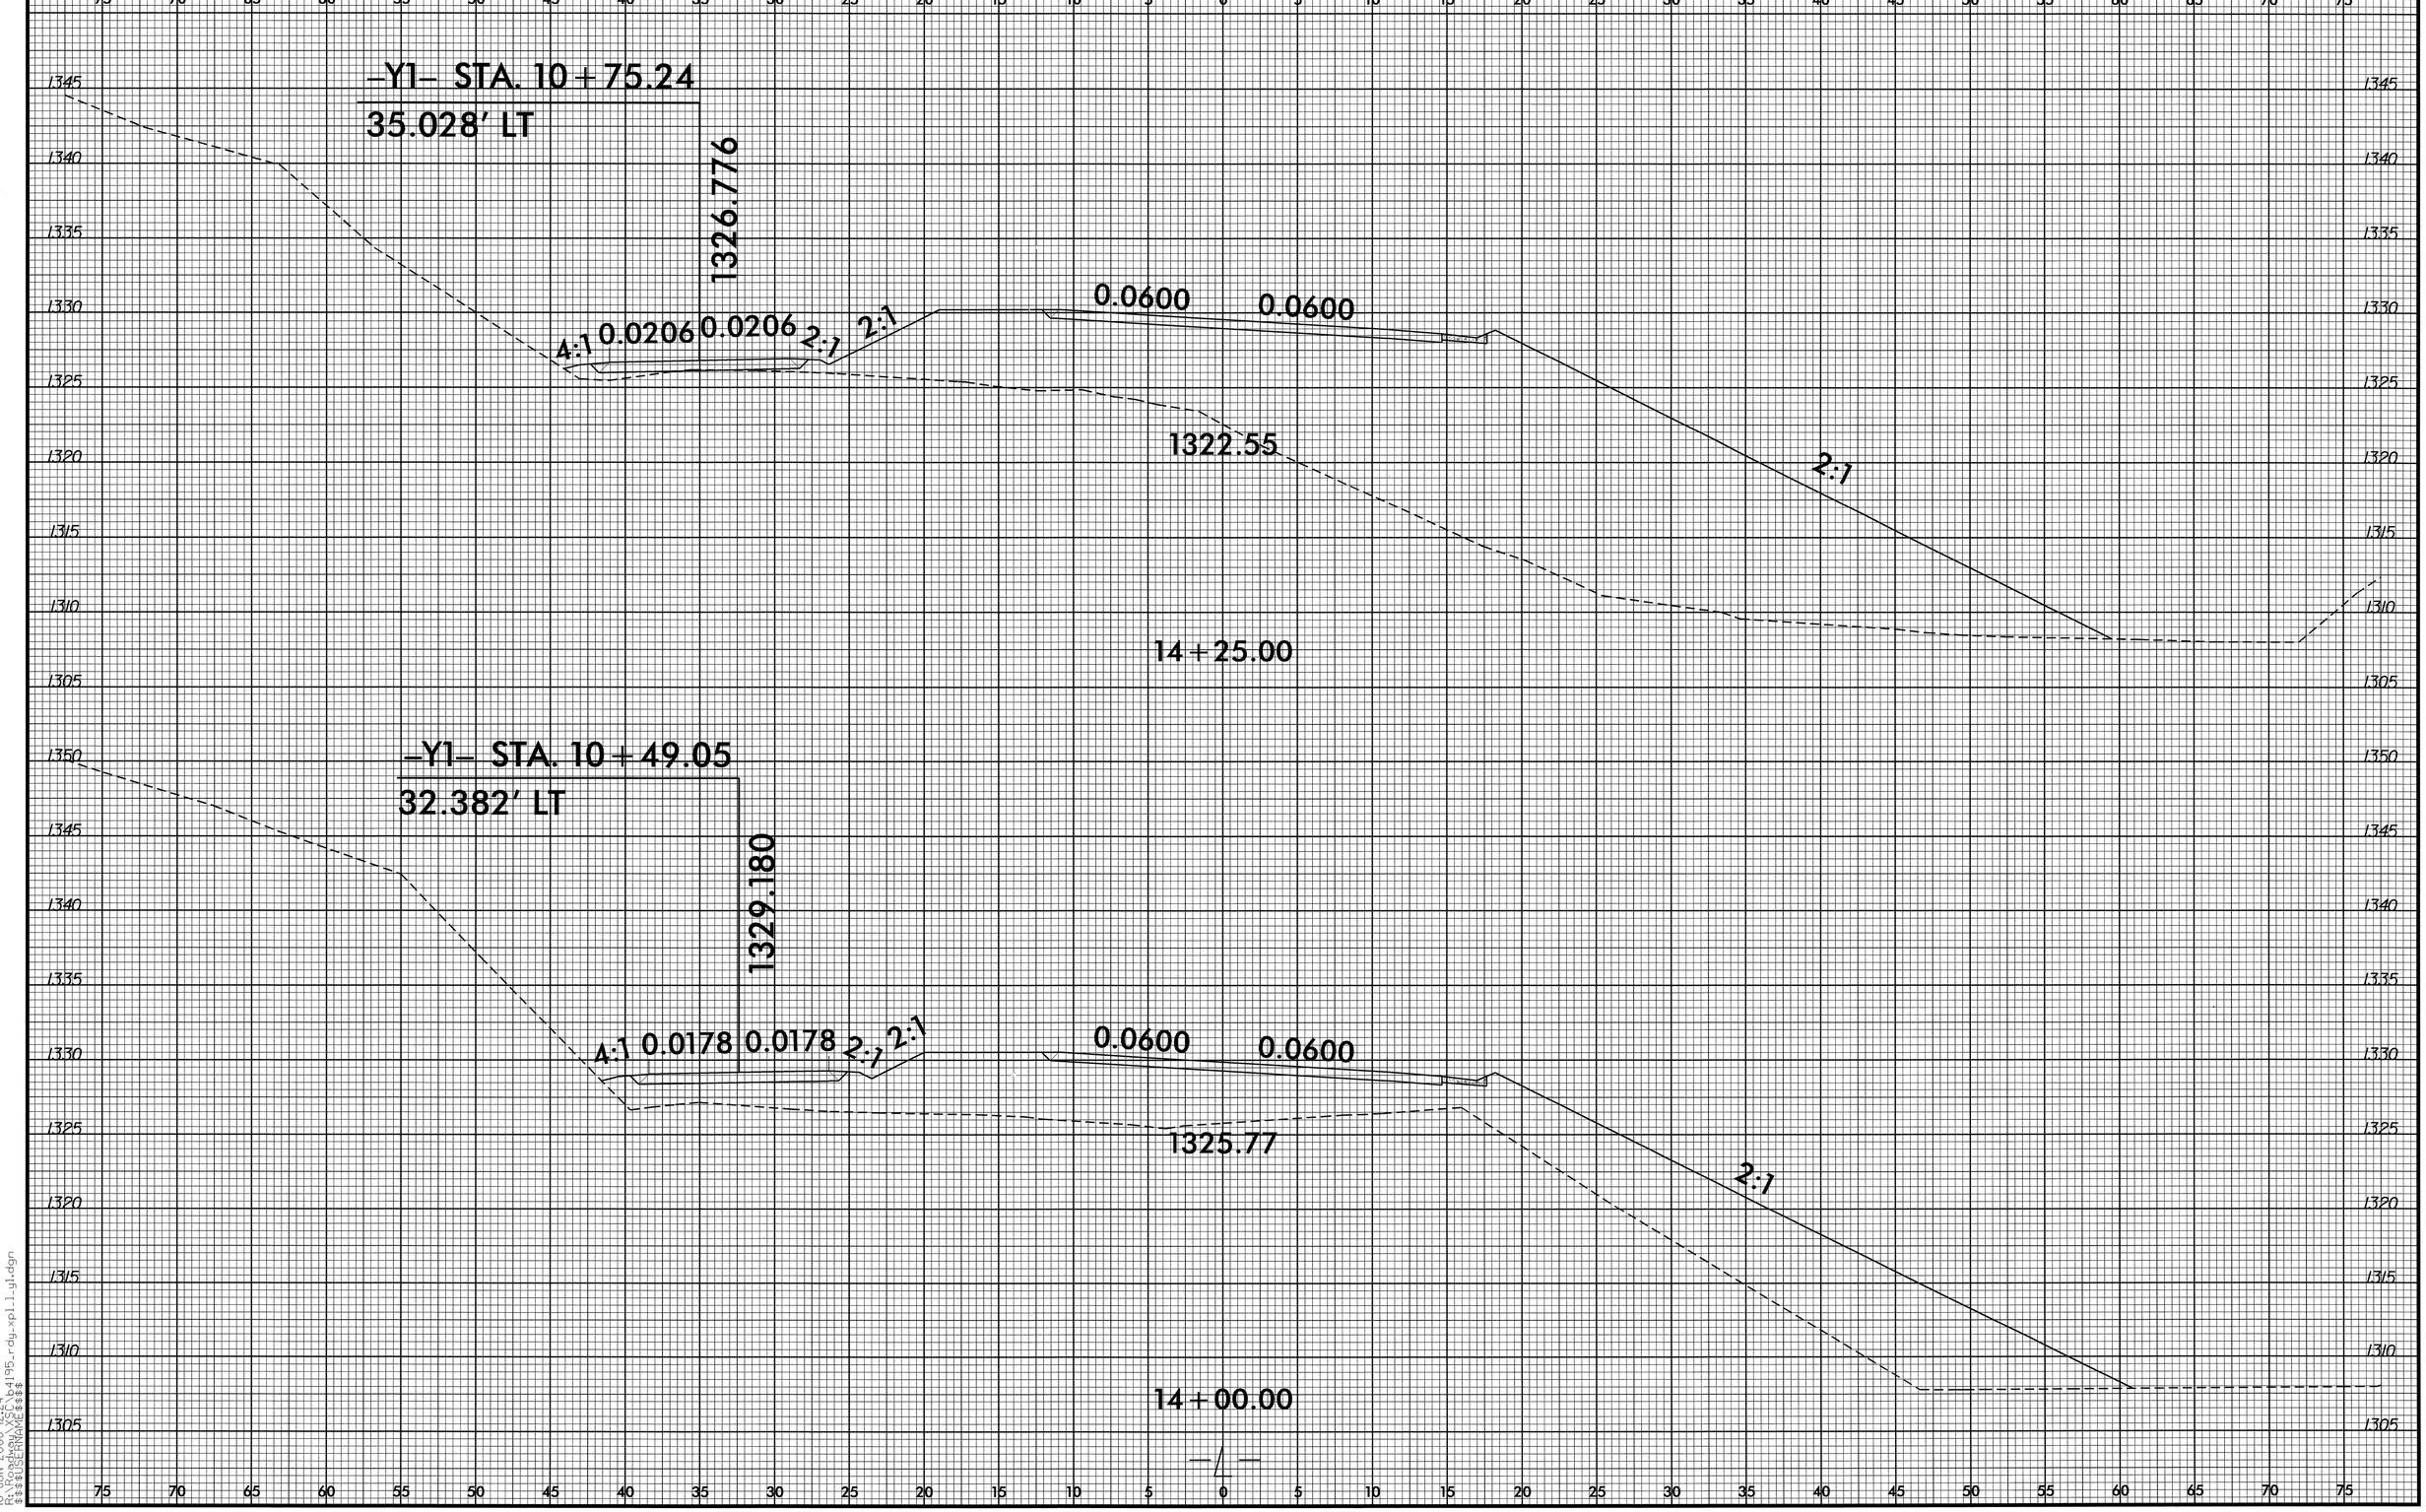

8/23/99

10-JUN-2008 12:24
R:\Roadway\XSC\b4195_rdy_xpl_l_y1.dgn
$$$$USERNAME$$$$

0 2.5 5	PROJ. REFERENCE NO.	SHEET NO.
	B-4195	X-14

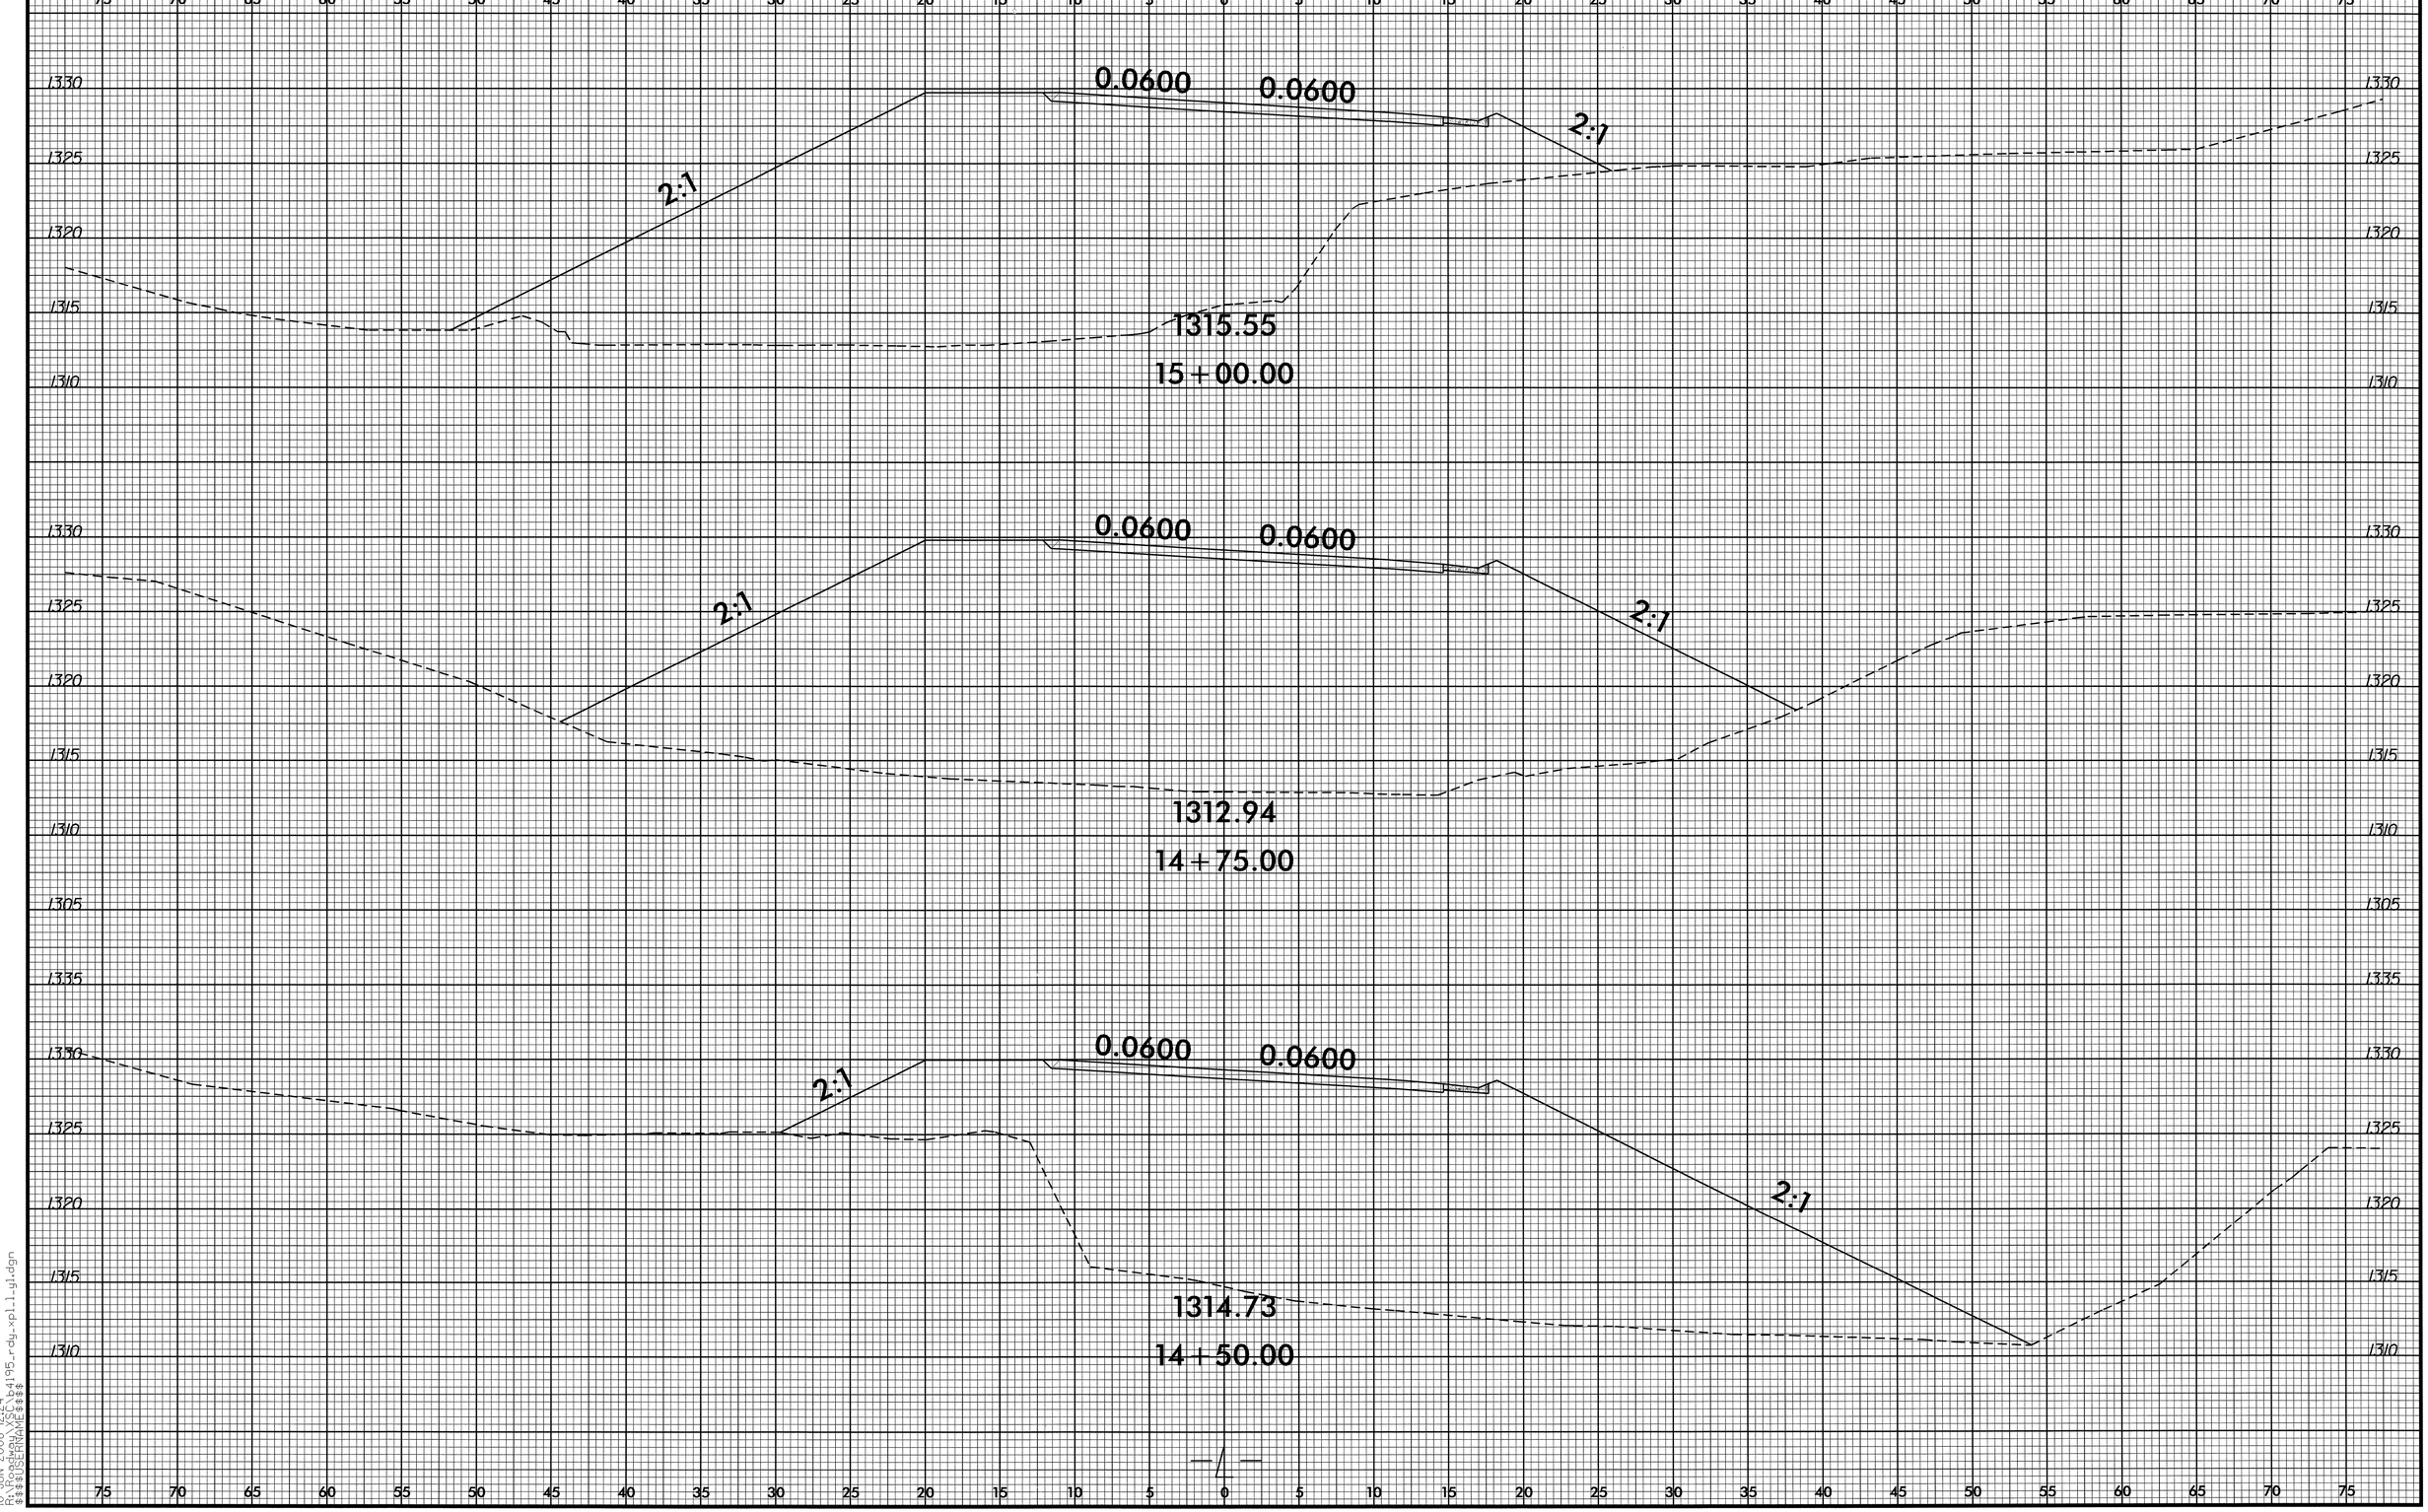

8/23/99
10-JUN-2008 12:24
R:\Roadway\Proj\B4195_rdy_xpl1_gi.dgn
$$$$USERNAME$$$$

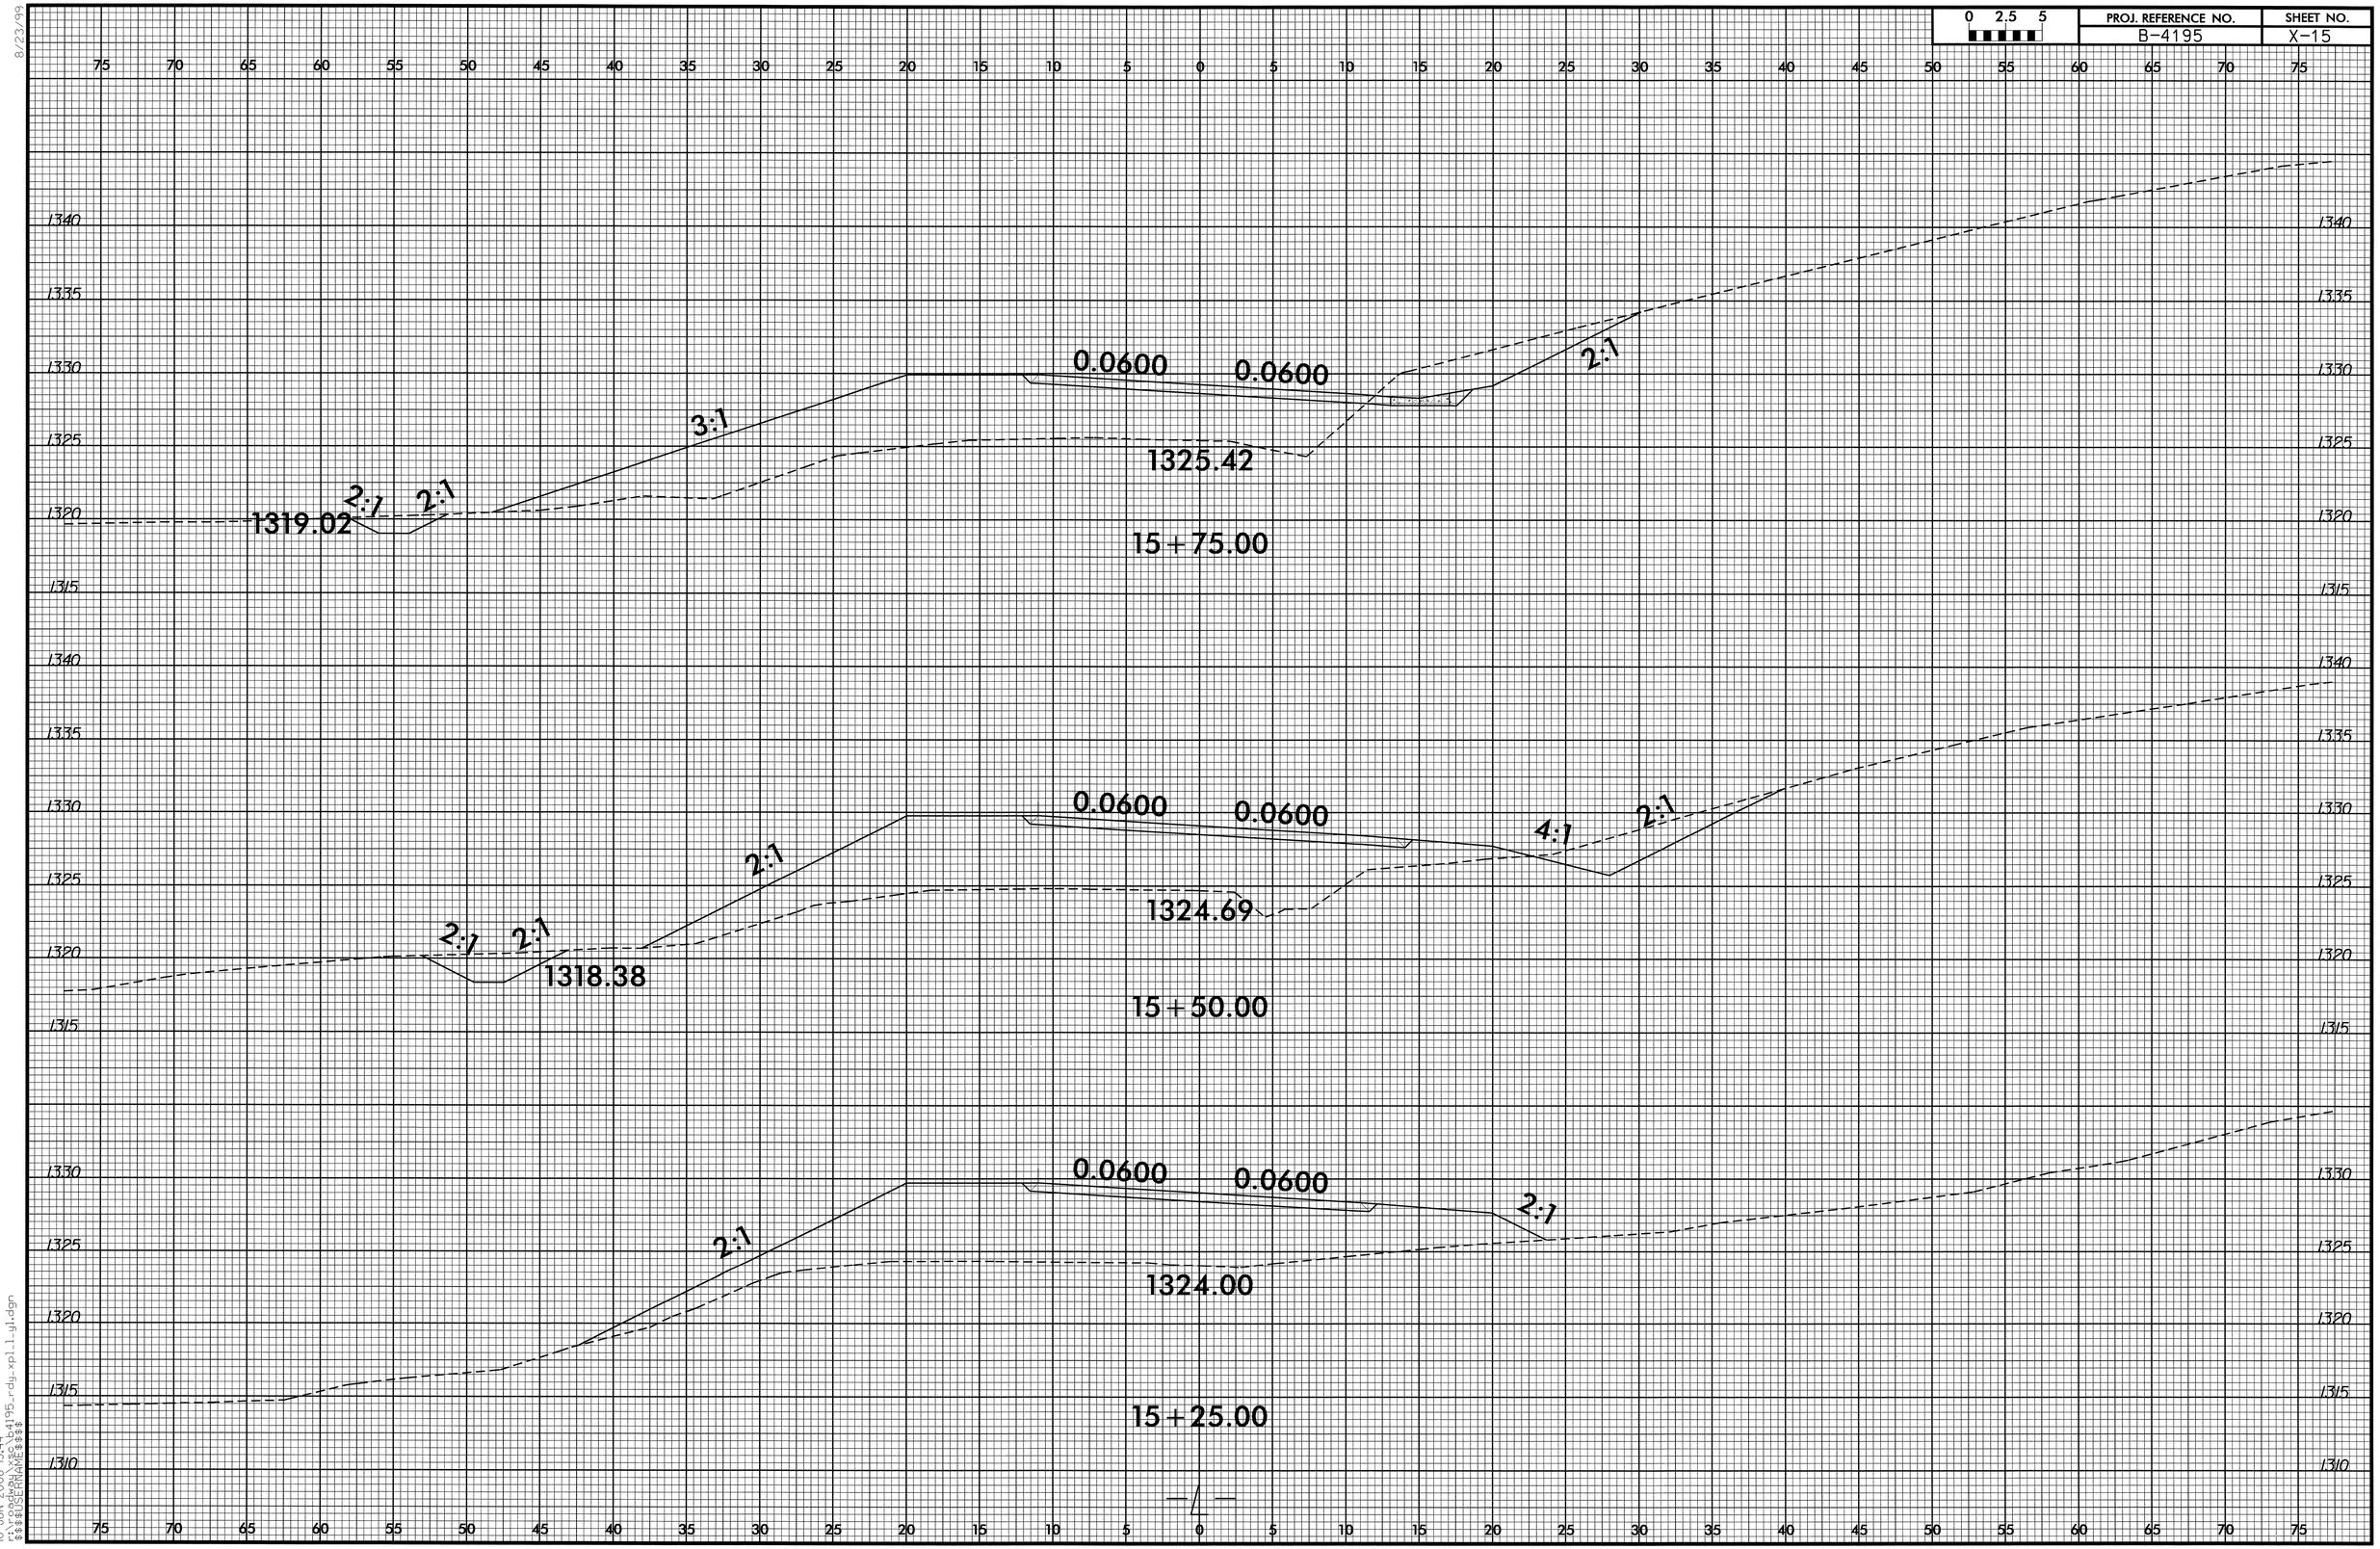

8/23/99

10-JUN-2008 13:44
r:\roadway\xsc\b4195_rdy_xpl_l_yl.dgn
$$$$USERNAME$$$$

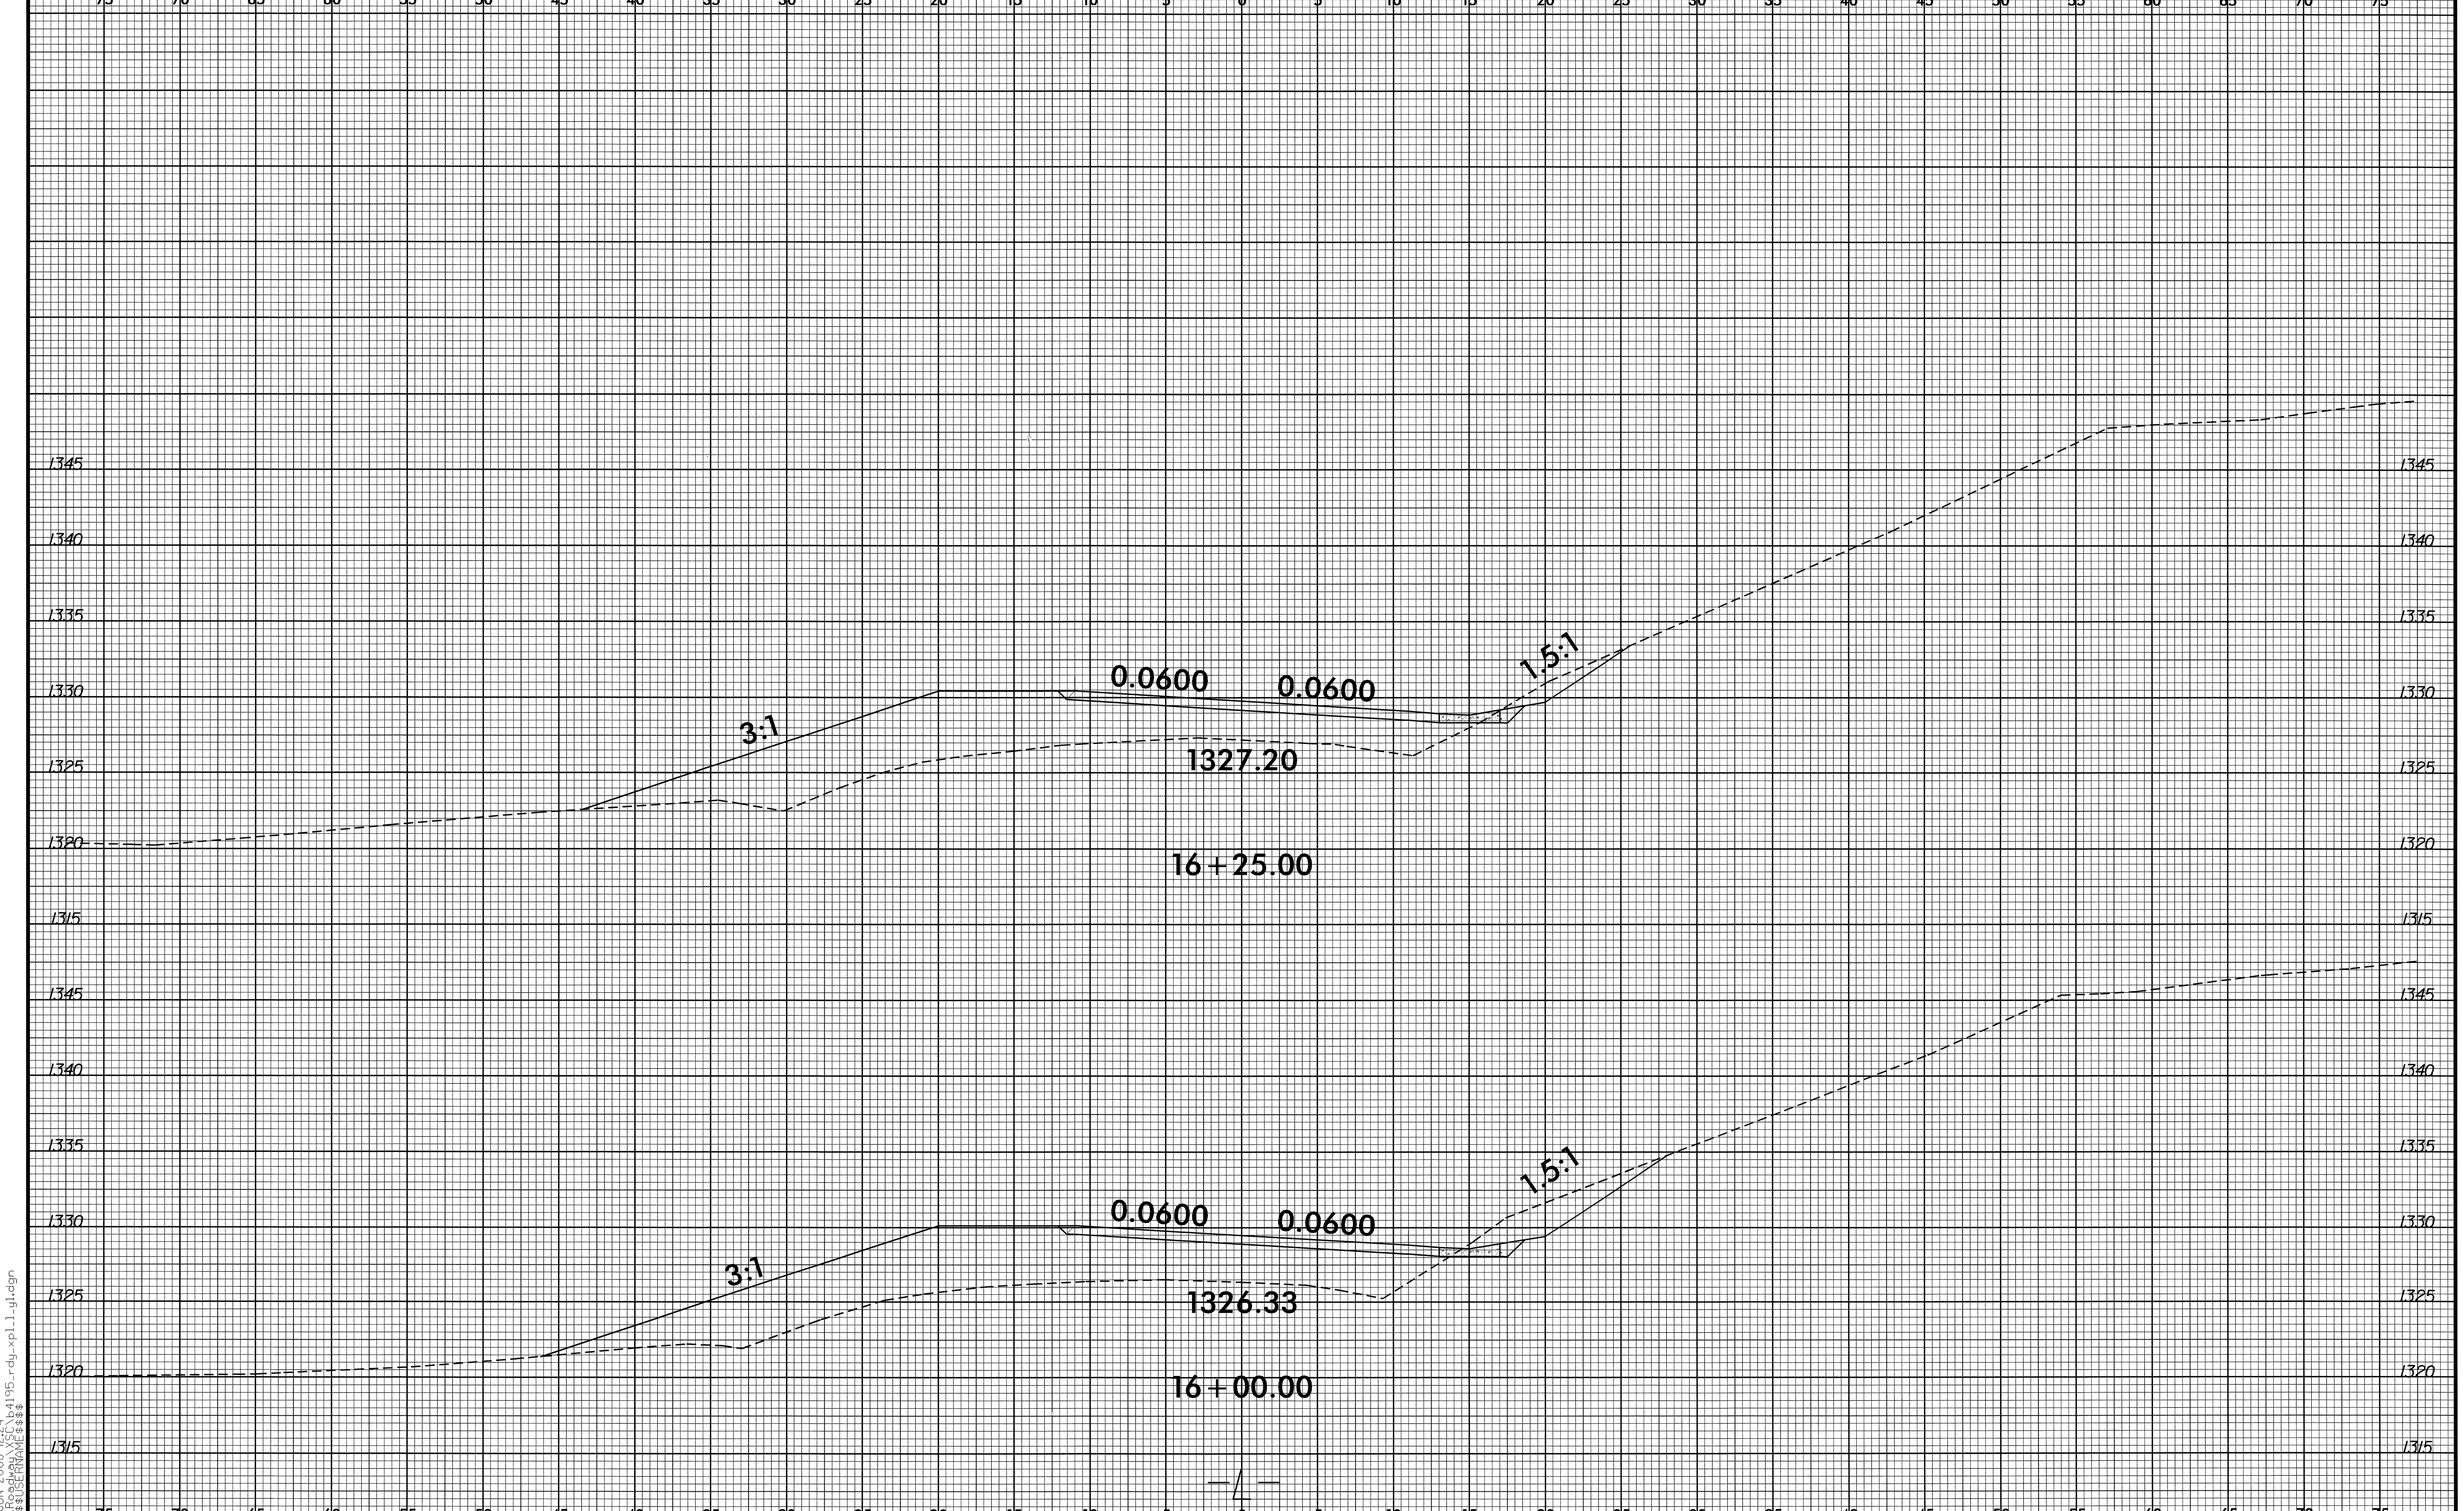

8/23/99

10-JUN-2008 12:24
R:\Roadway\XSC\b4195_rdy_xpl_1_y1.dgn
$$$$USERNAME$$$$

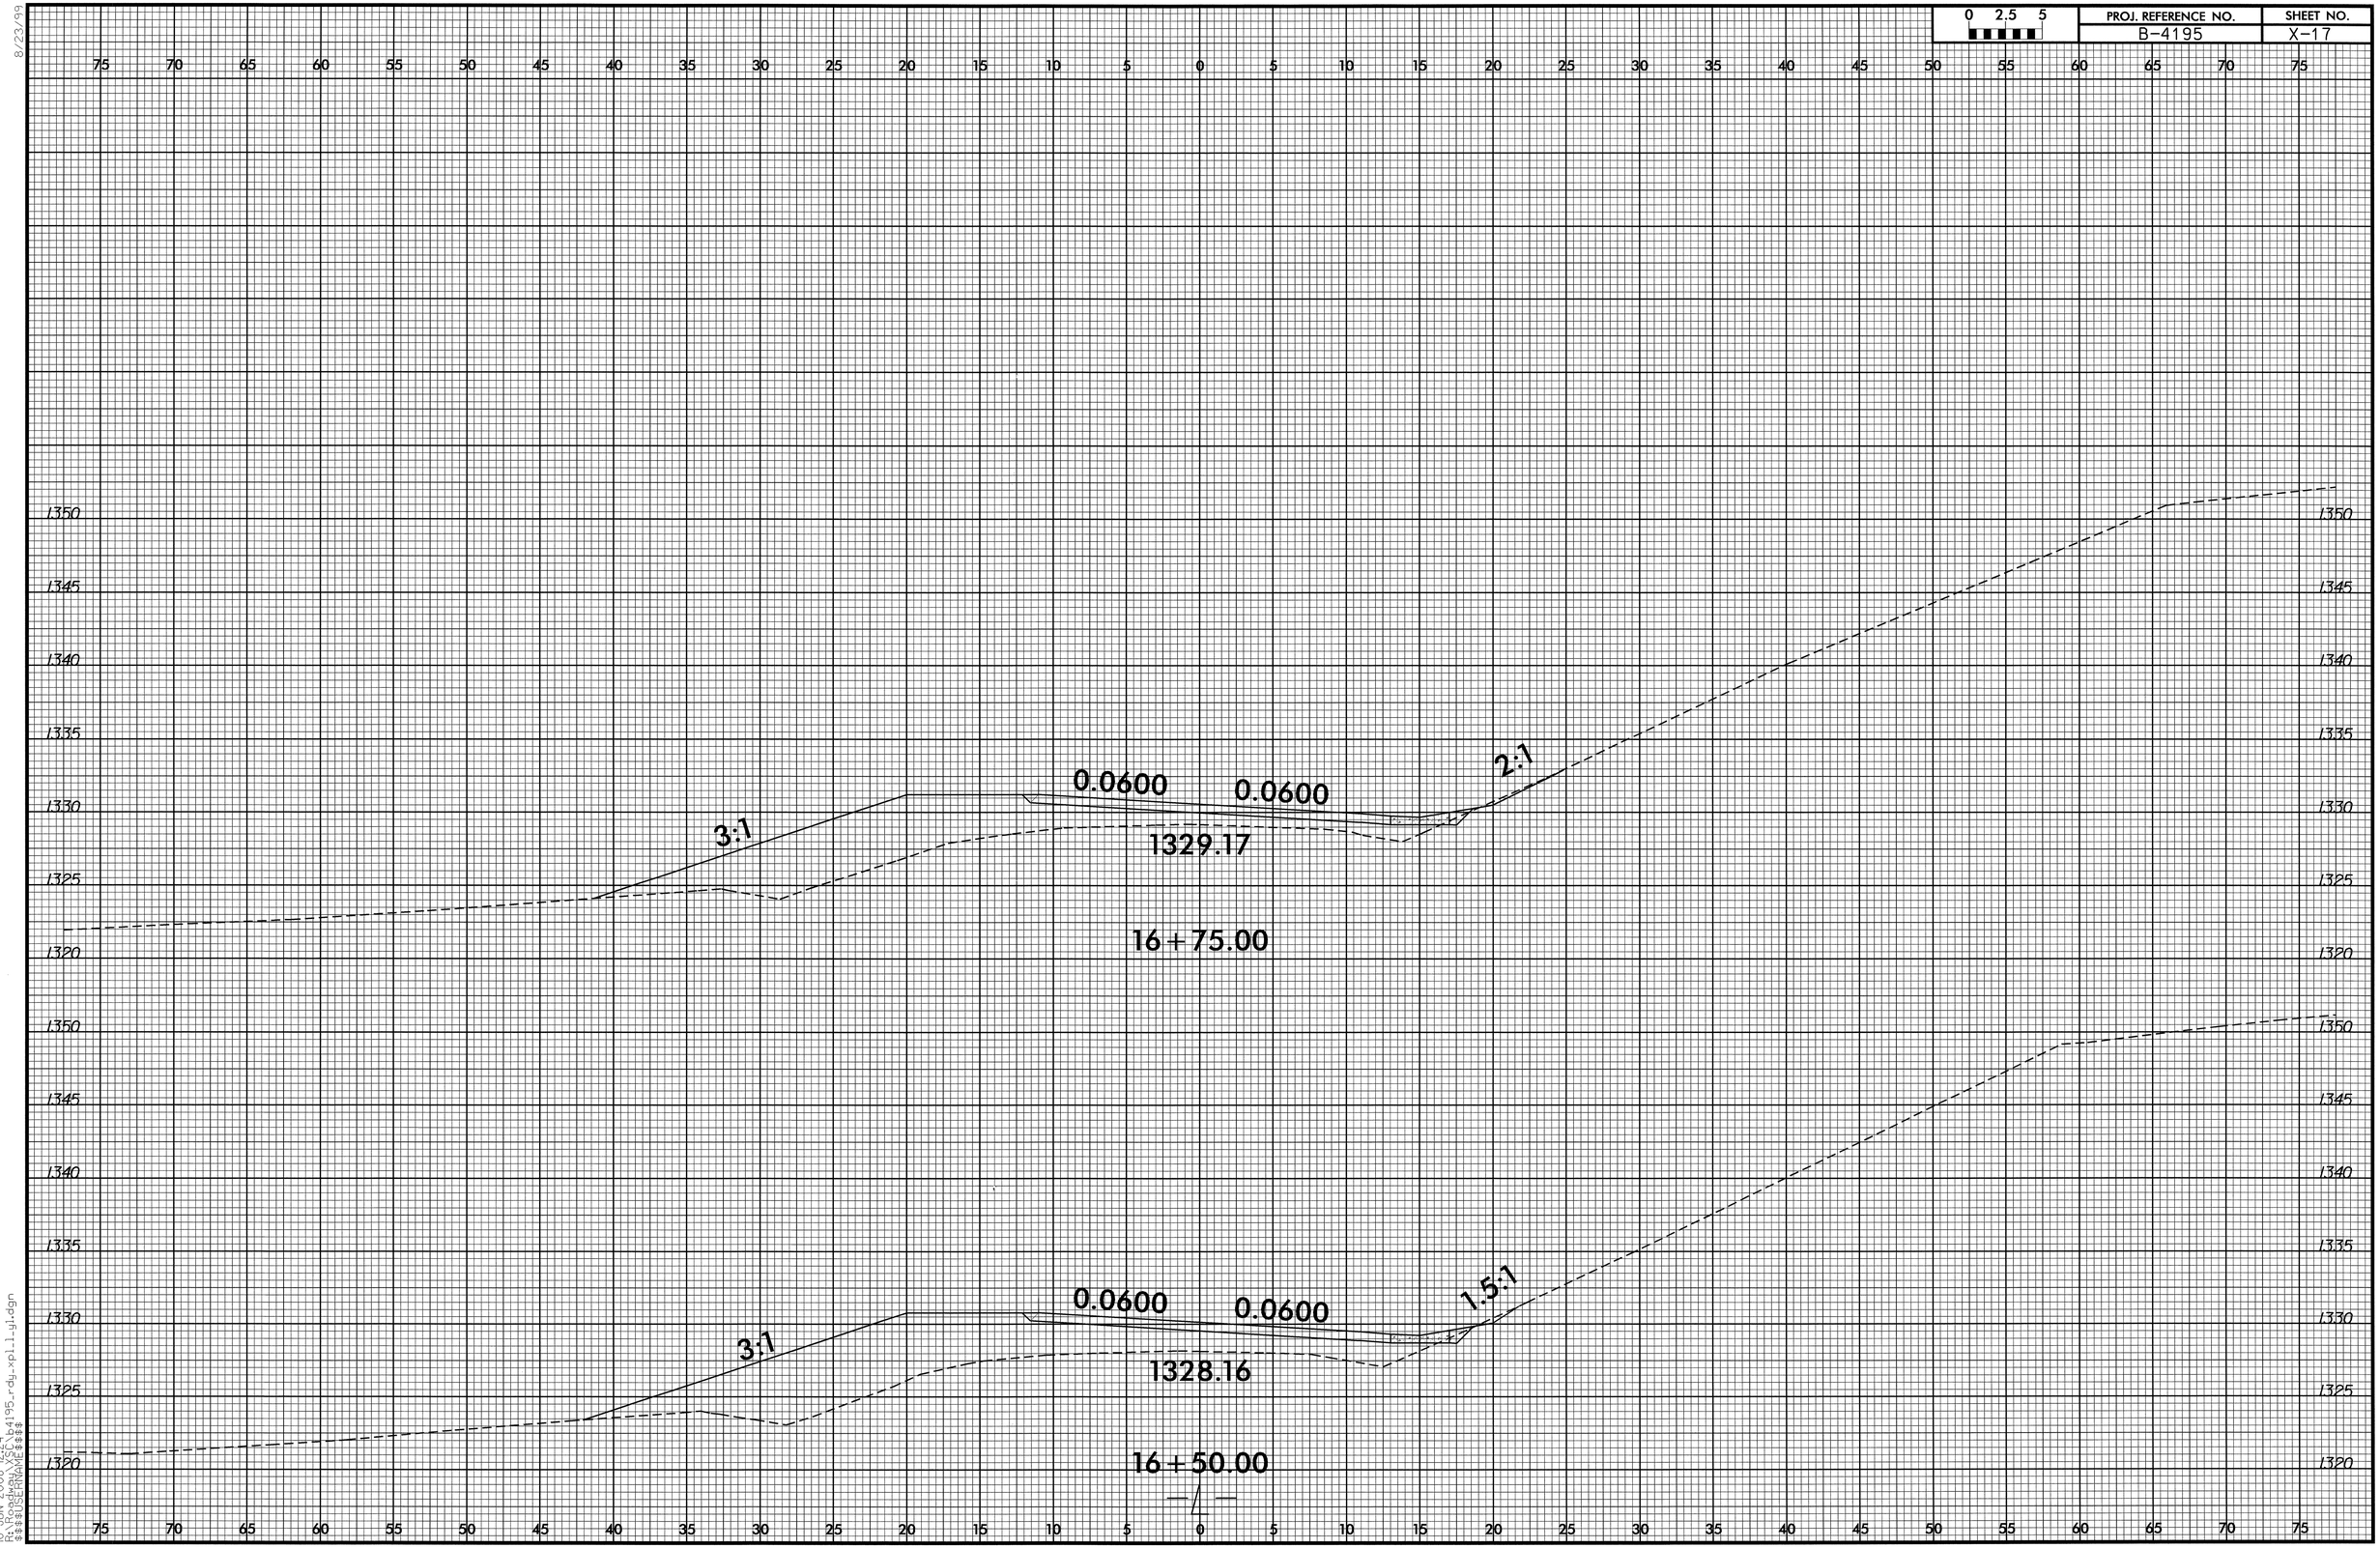

8/23/99

10-JUN-2008 12:24
R:\Roadway\XSC\b4195_rdy_xpl_1_y1.dgn
$$$$USERNAME$$$$

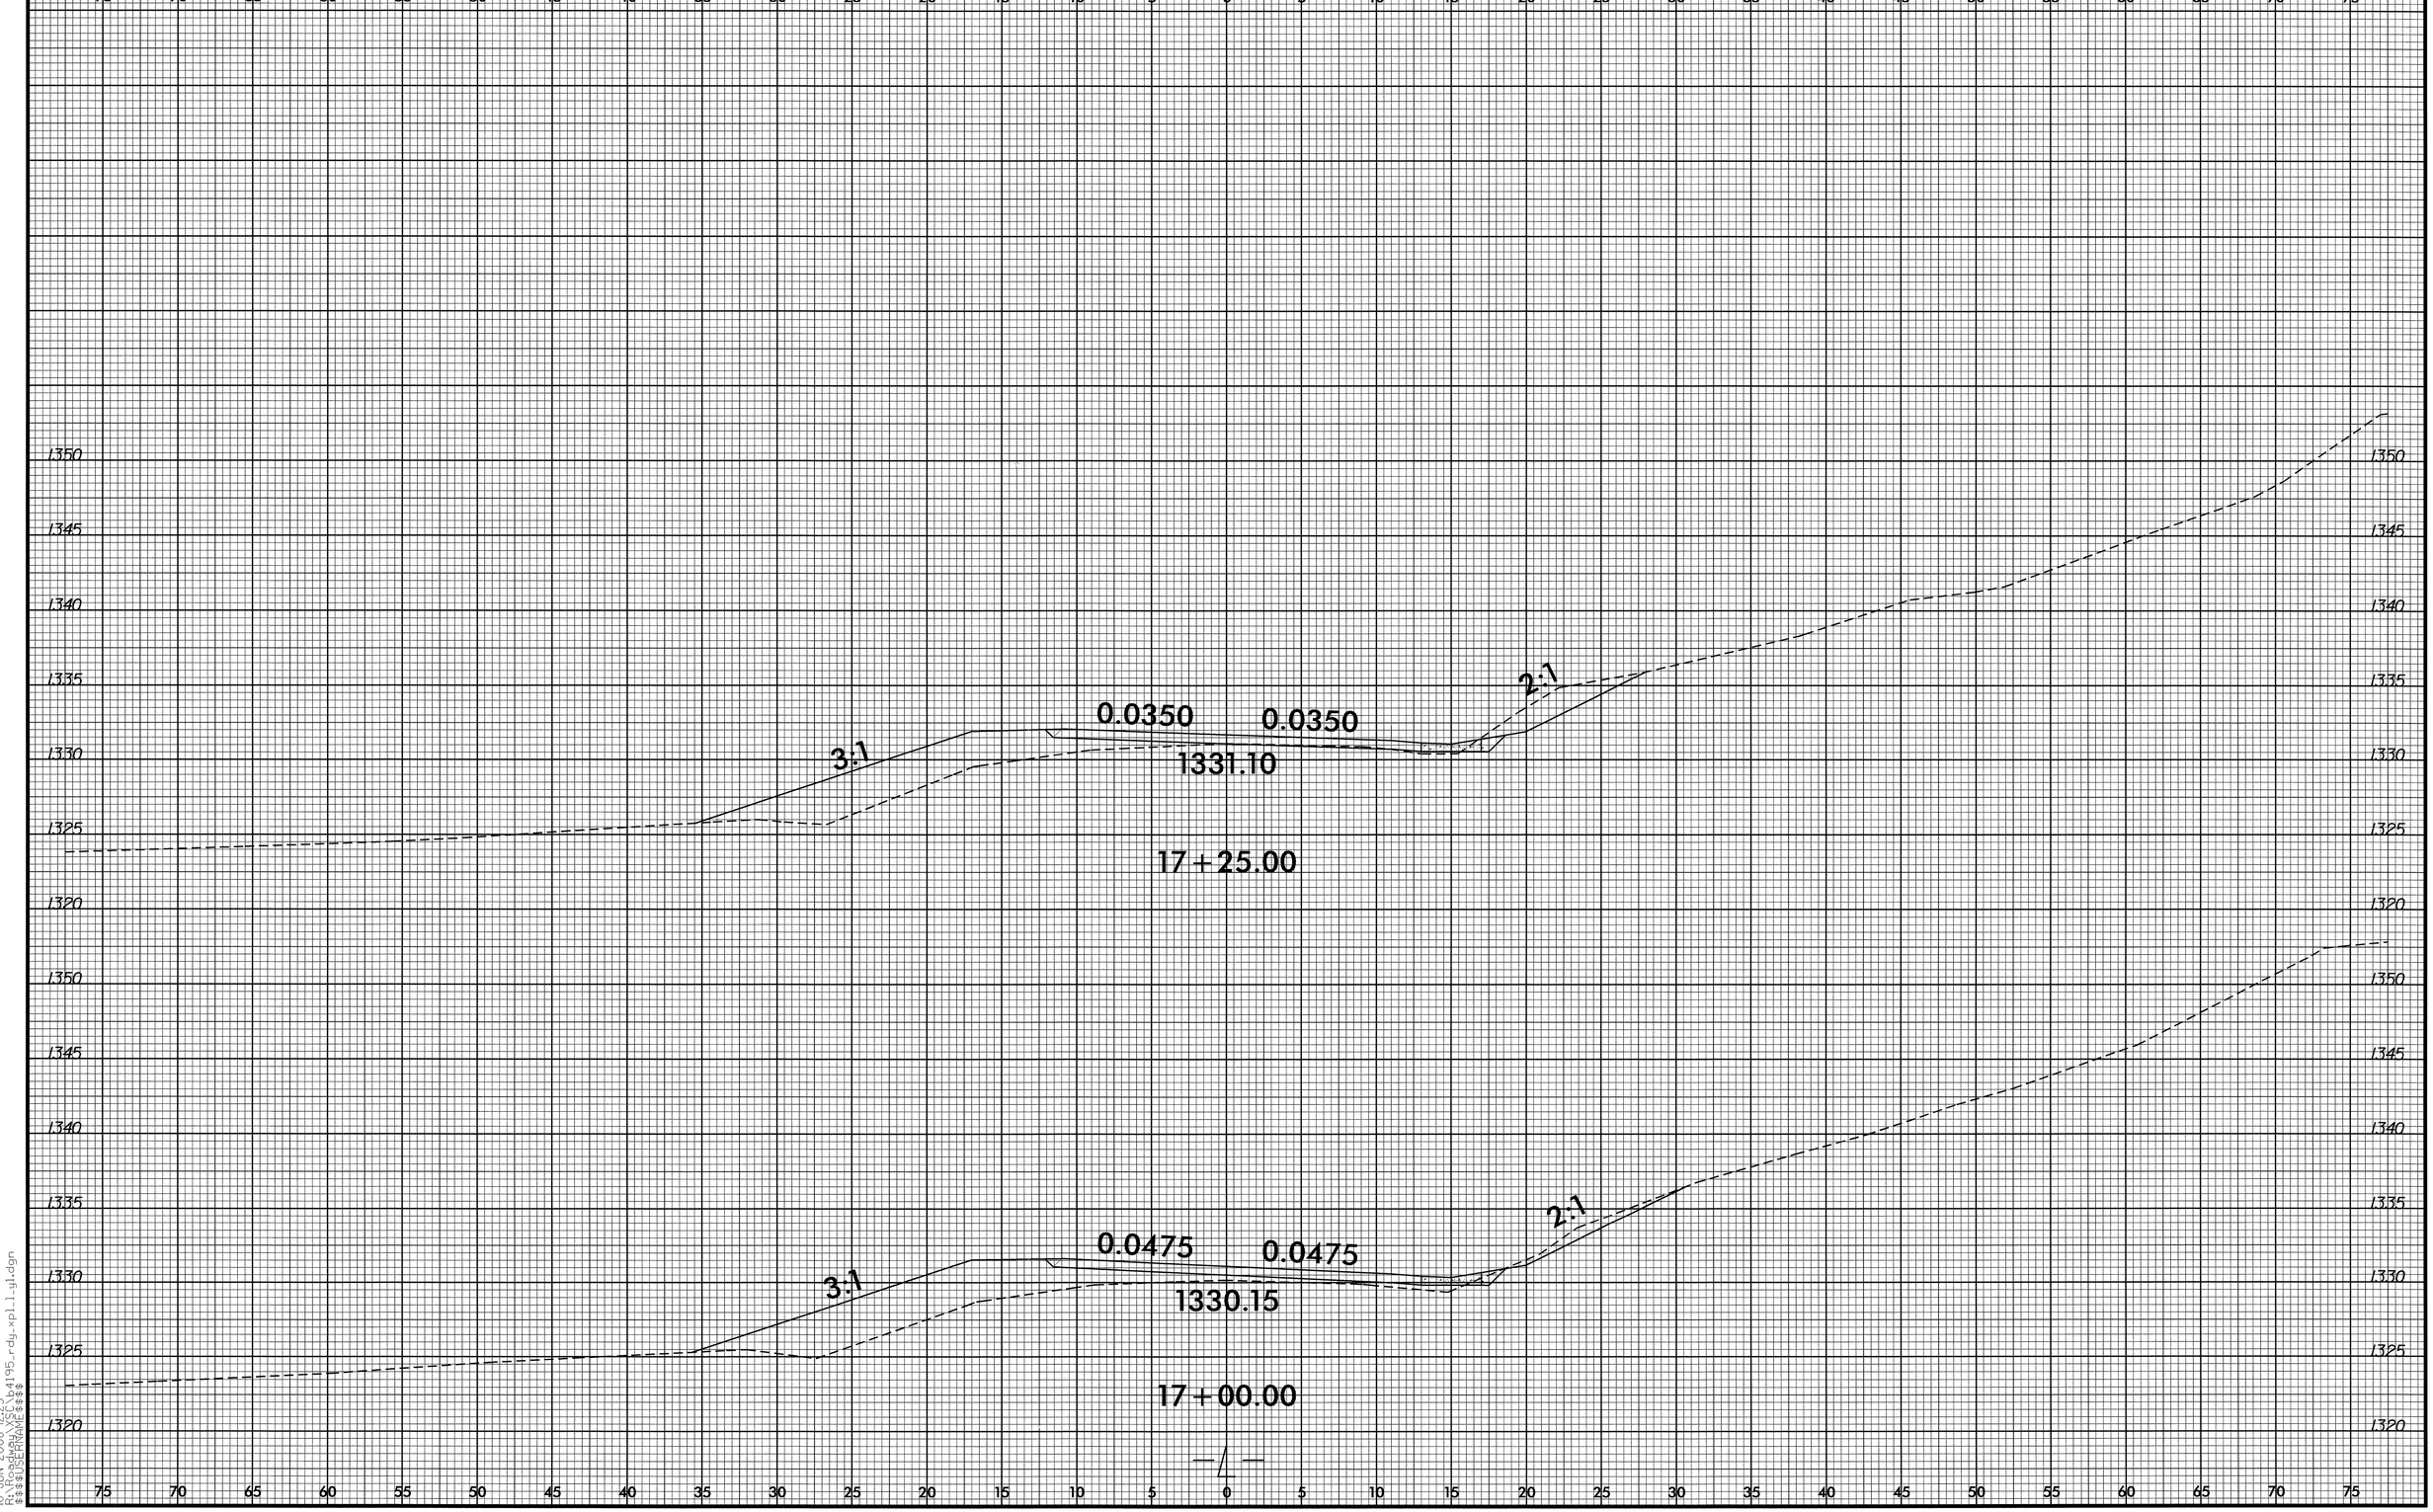

0 2.5 5
PROJ. REFERENCE NO.
B-4195
SHEET NO.
X-18
0.0350
0.0350
1331.10
3:1
2:1
17+25.00
0.0475
0.0475
1330.15
3:1
2:1
17+00.00

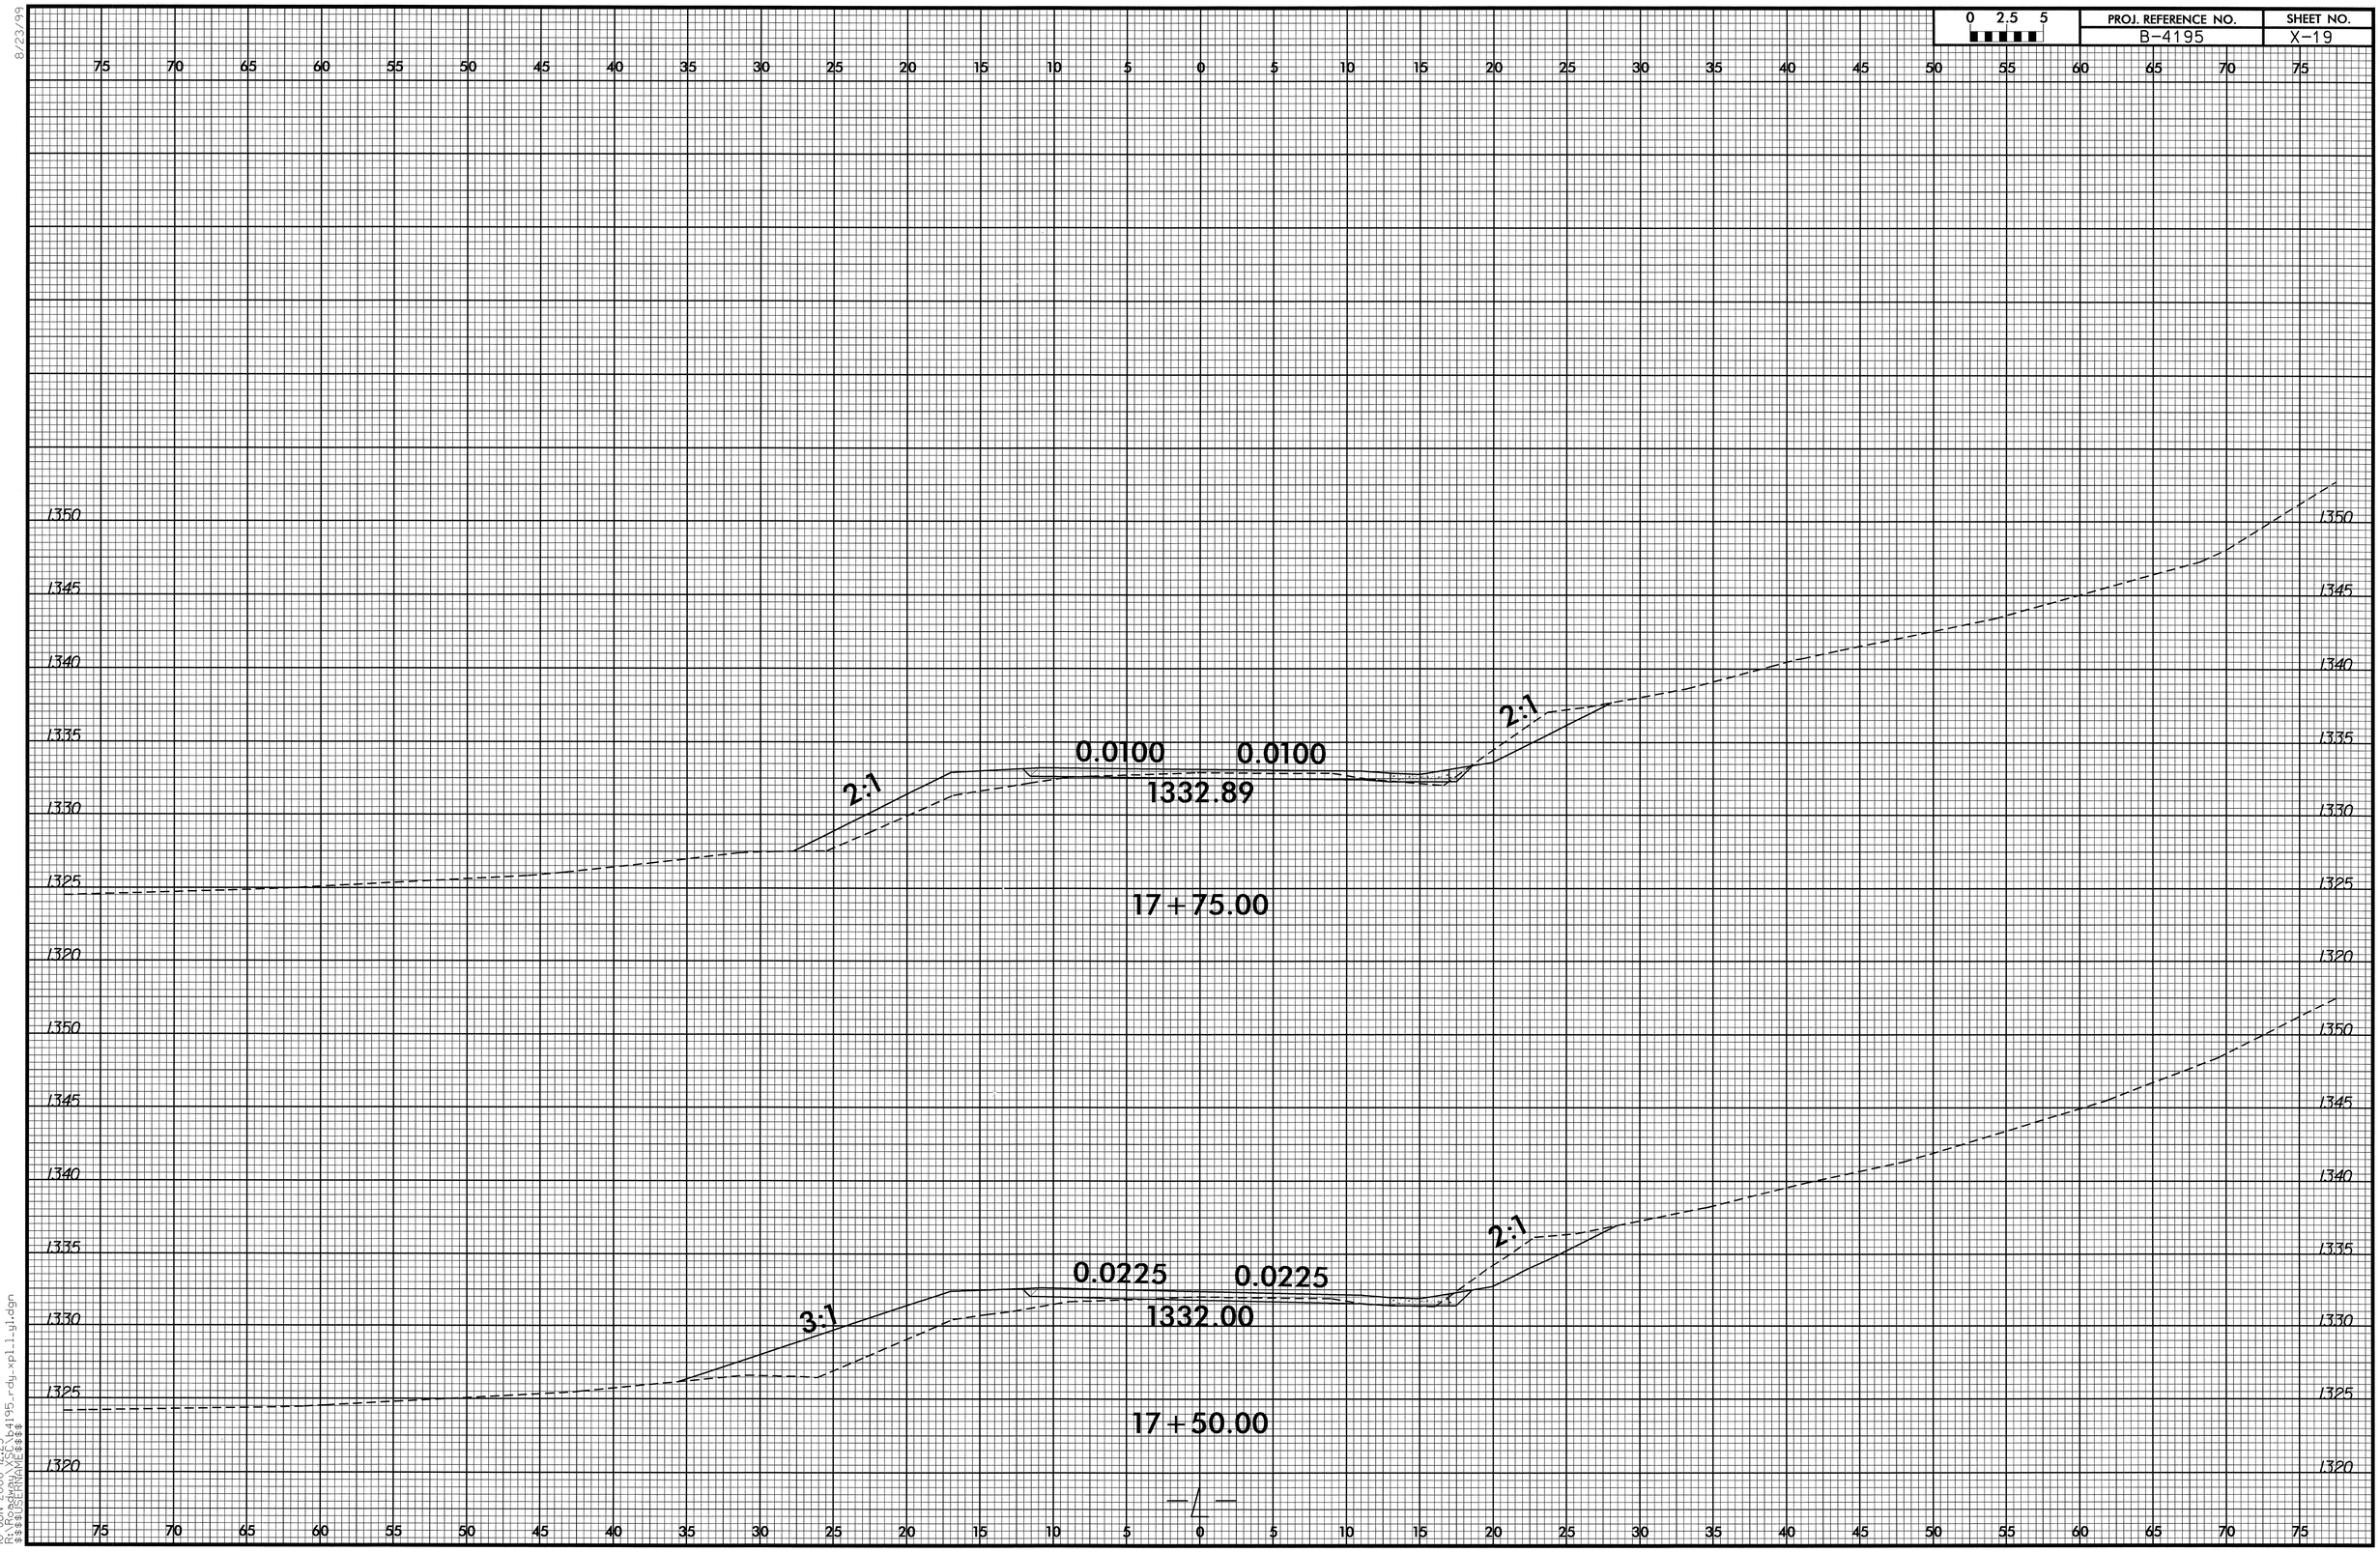

8/23/99
10-JUN-2008 12:25
R:\Roadway\XSC\b4195_rdy_xpl_1_y1.dgn
$$$$USERNAME$$$$

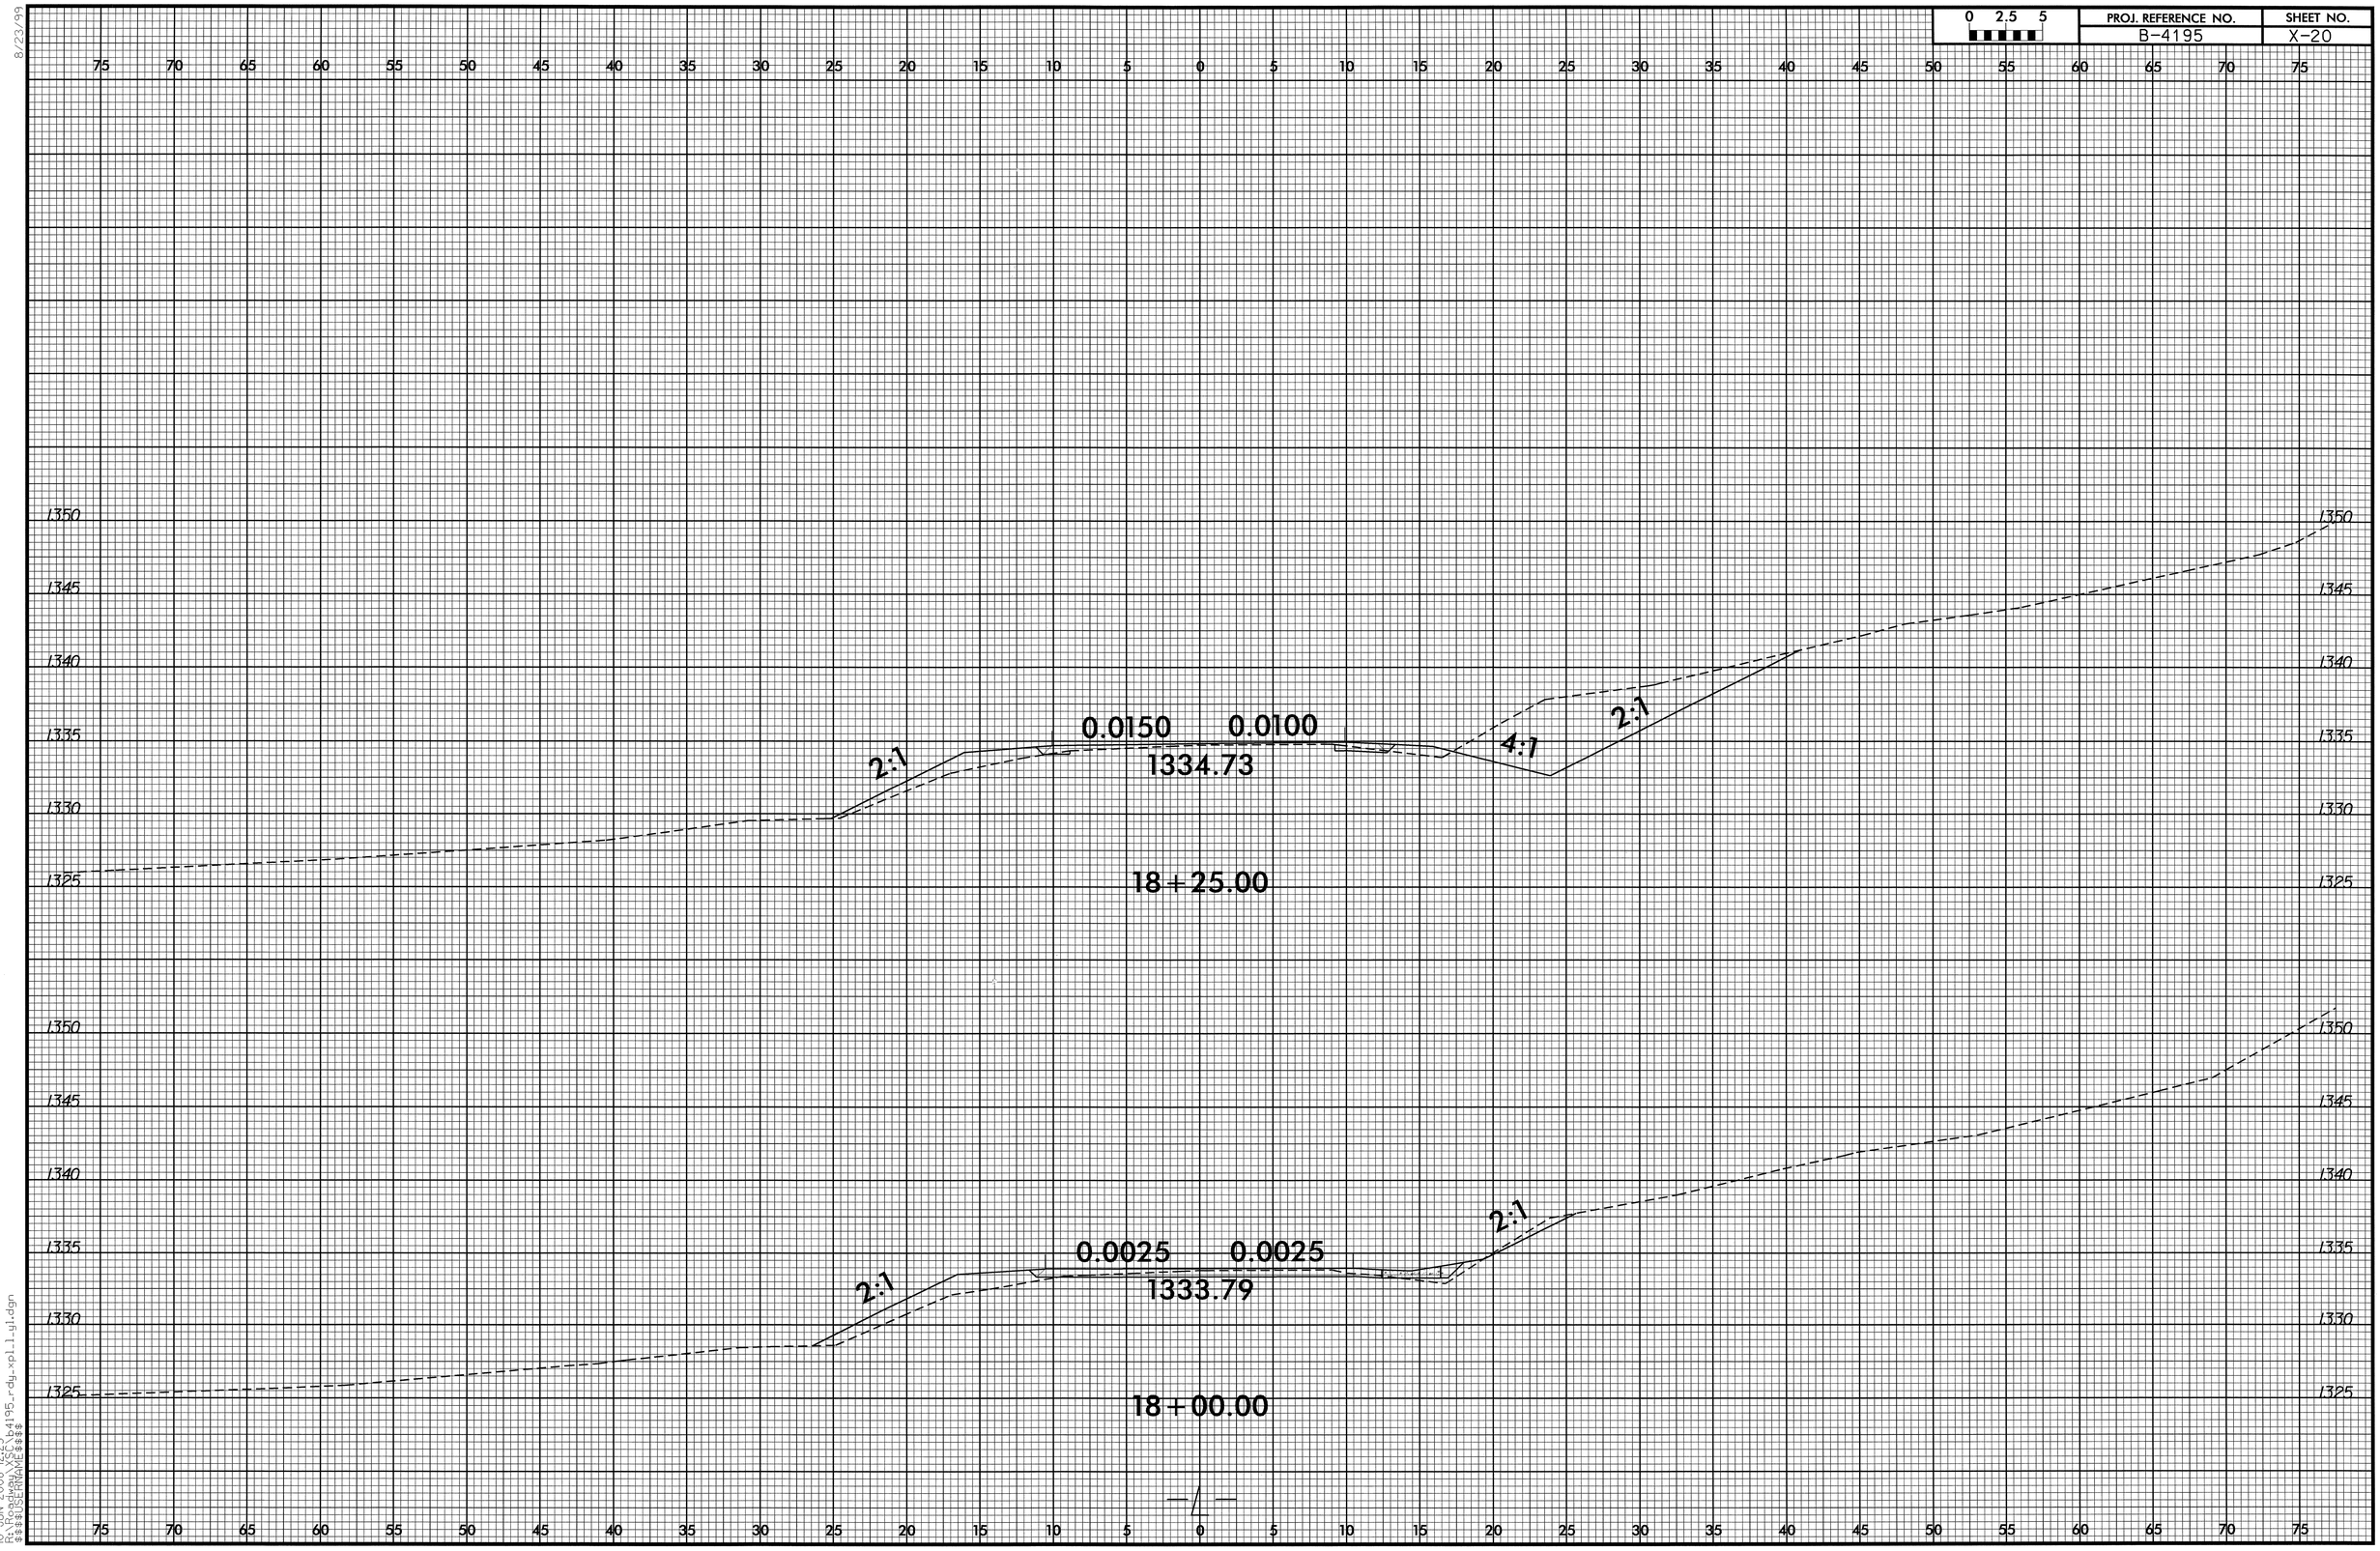

8/23/99
10-JUN-2008 12:25
X:\Roadway\B4195_rdy_xpl_lyl.dgn
$$$$USERNAME$$$$

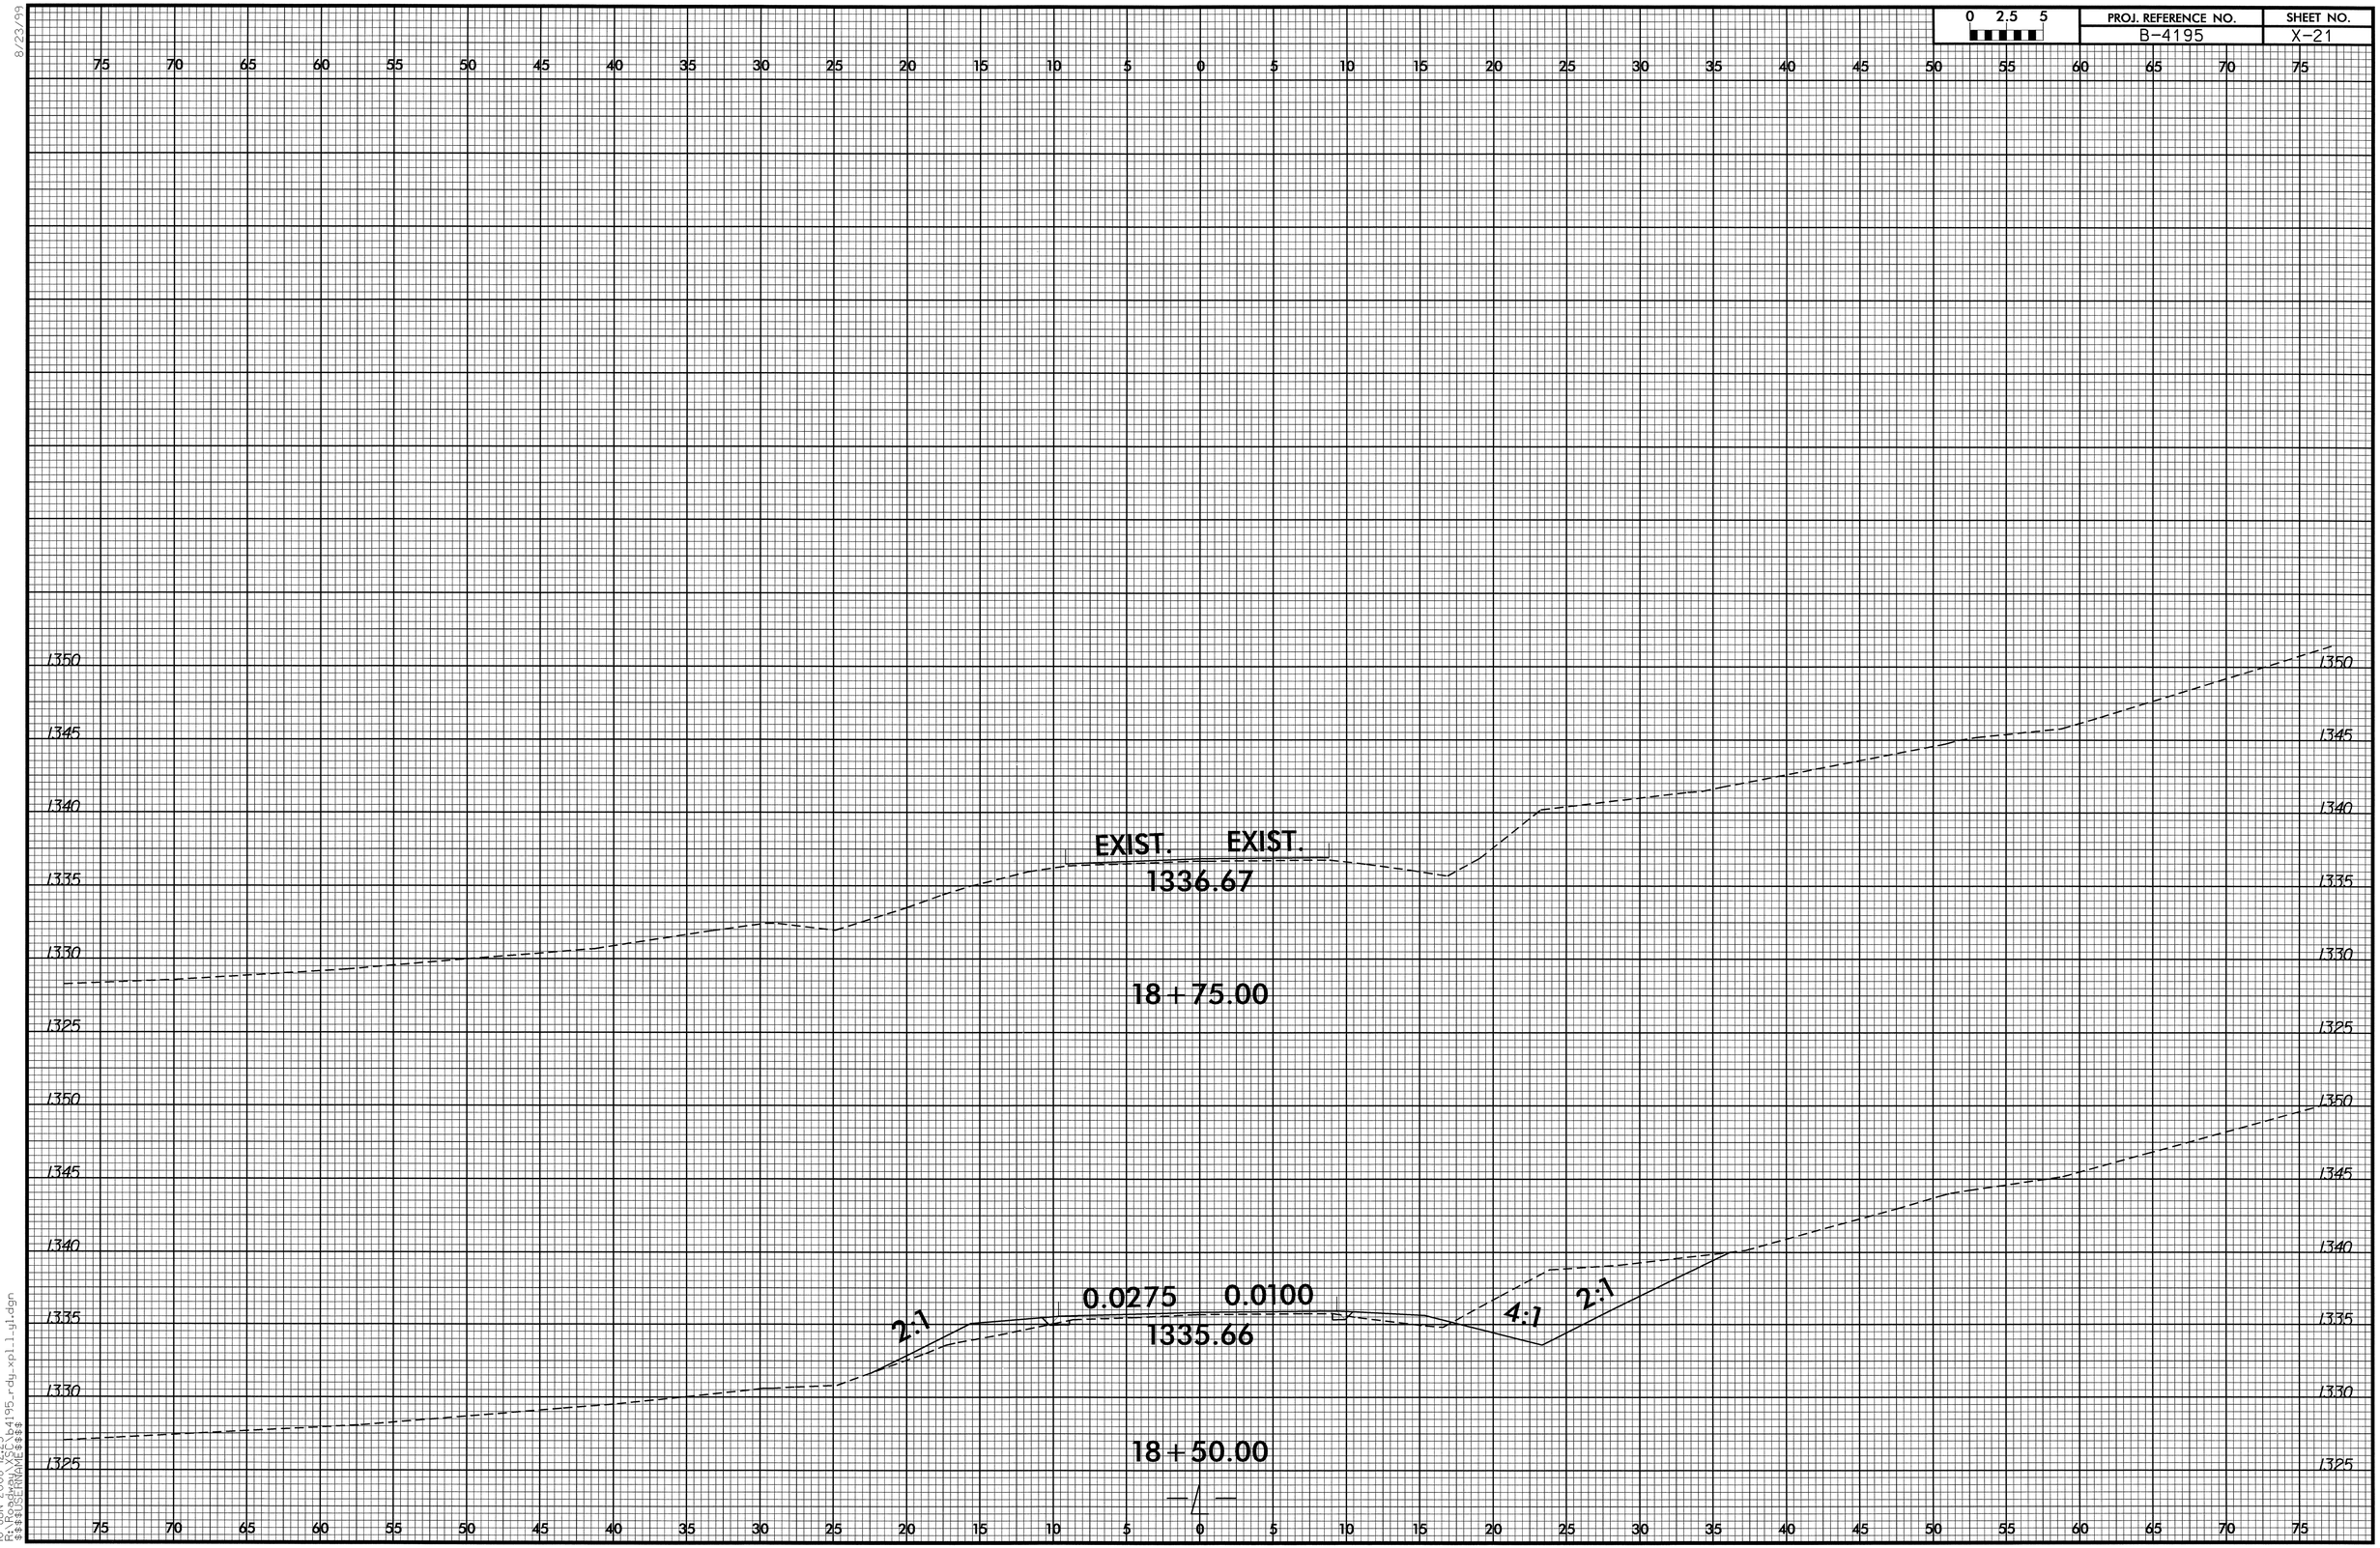

8/23/99

10-JUN-2008 12:25
R:\Roadway\XSC\b4195_rdy_xpl_1_y1.dgn
$$$$USERNAME$$$$

PROJ. REFERENCE NO.	SHEET NO.
B-4195	X-22

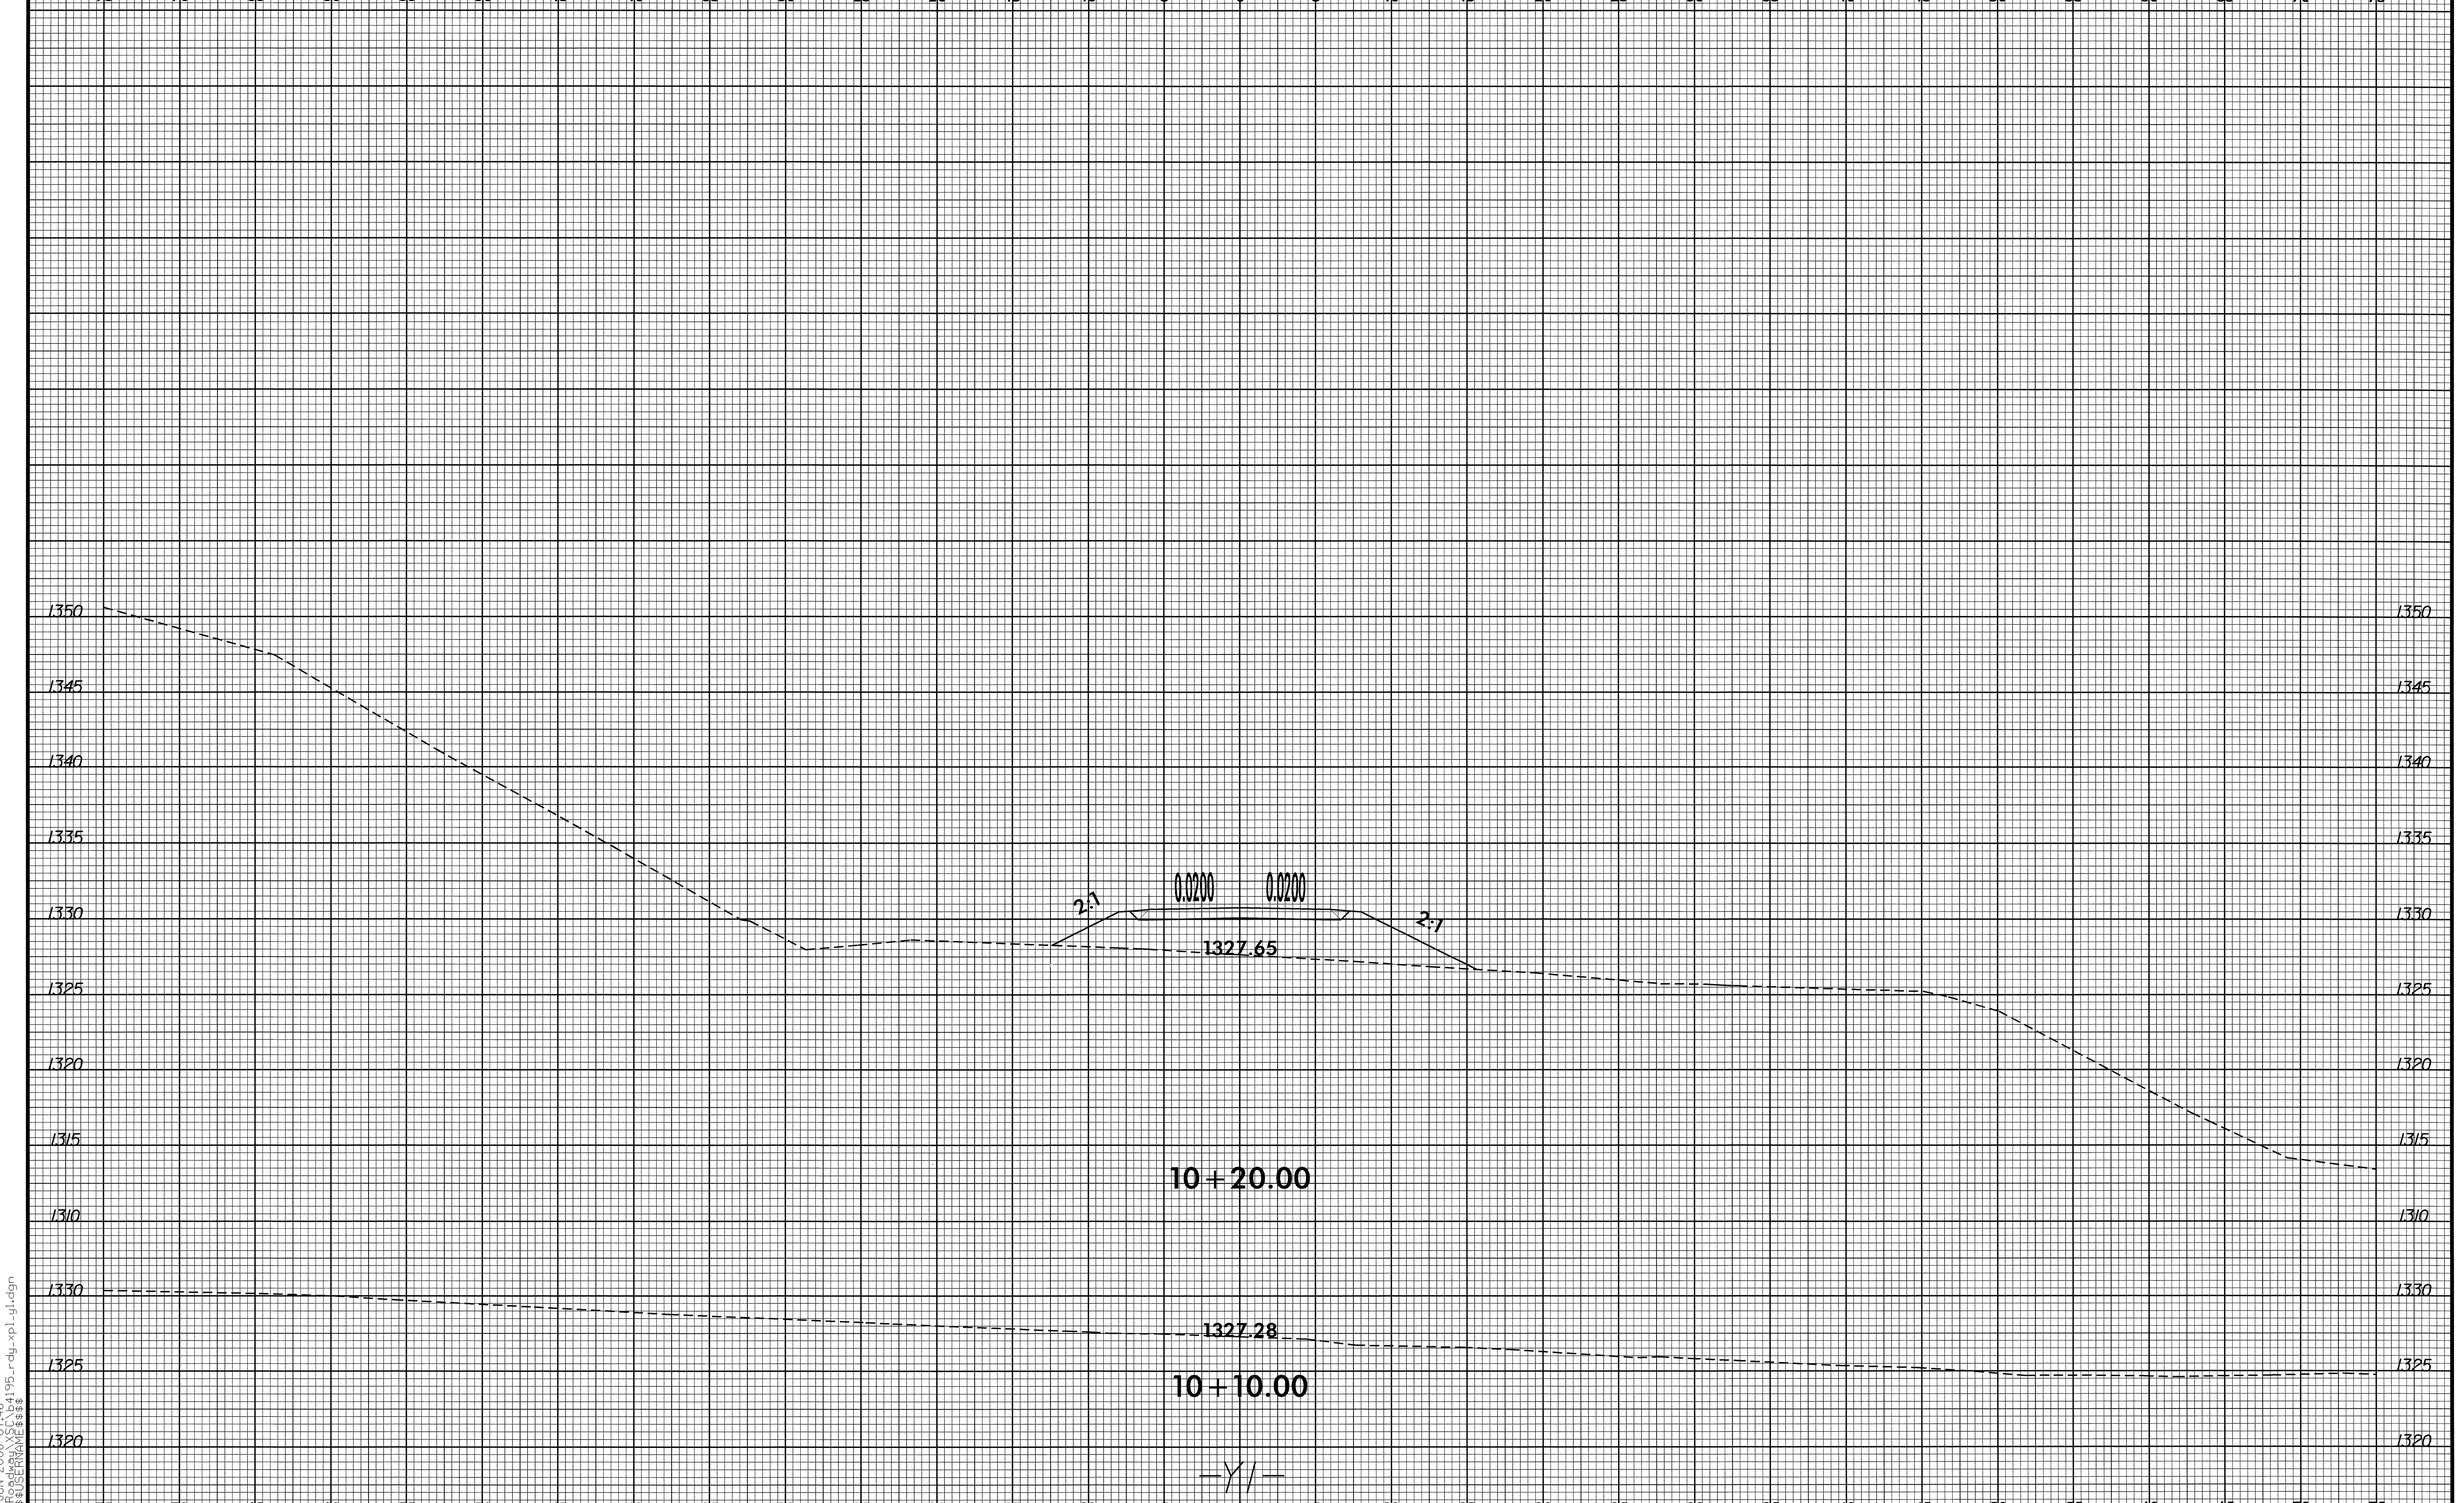

8/23/99

09-JUN-2008 07:46
R:\Roadway\XSC\b4195_rdy_xpl_y1.dgn
$$$$USERNAME$$$$

8/23/99

09-JUN-2008 07:46
R:\Roadway\XSC\b4195_rdy_xpl_y1.dgn
$$$$USERNAME$$$$

8/23/99

09-JUN-2008 07:46
R:\Roadway\XSC\b4195_rdy_xpl_y1.dgn
$$$$USERNAME$$$$

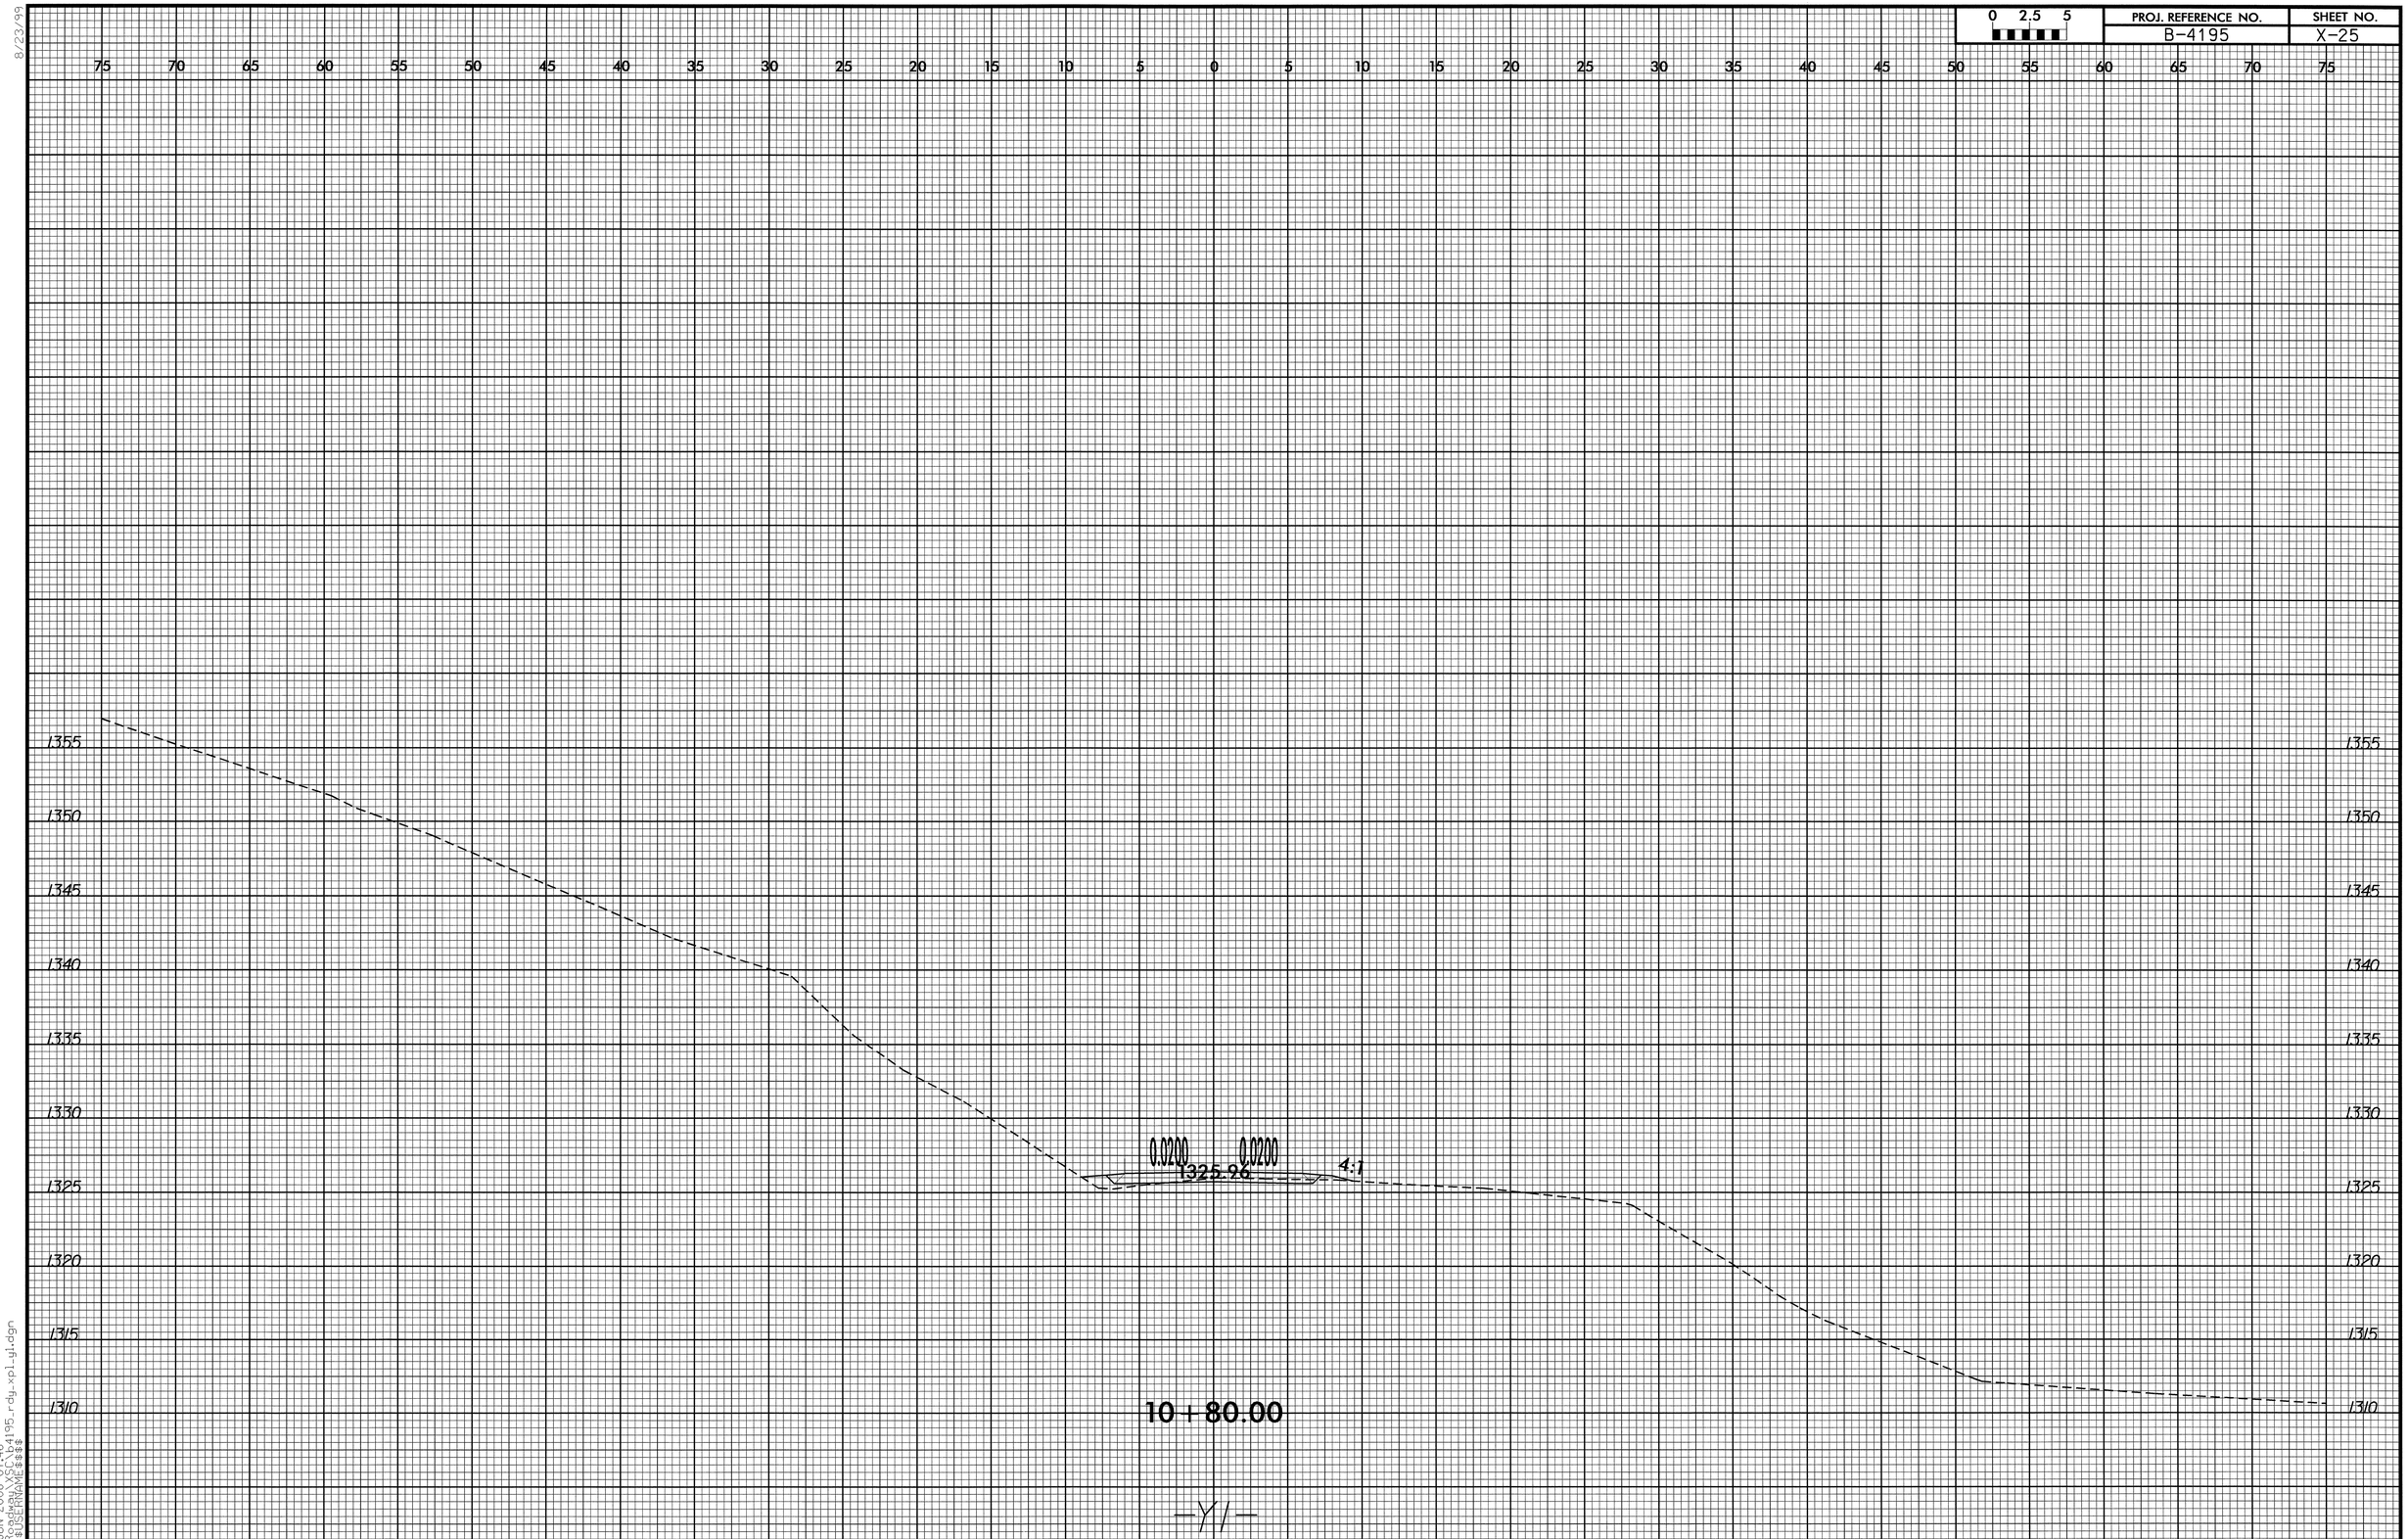

8/23/99

09-JUN-2008 07:46
R:\Roadway\XSC\b4195_rdy_xpl_y1.dgn
$$$$USERNAME$$$$

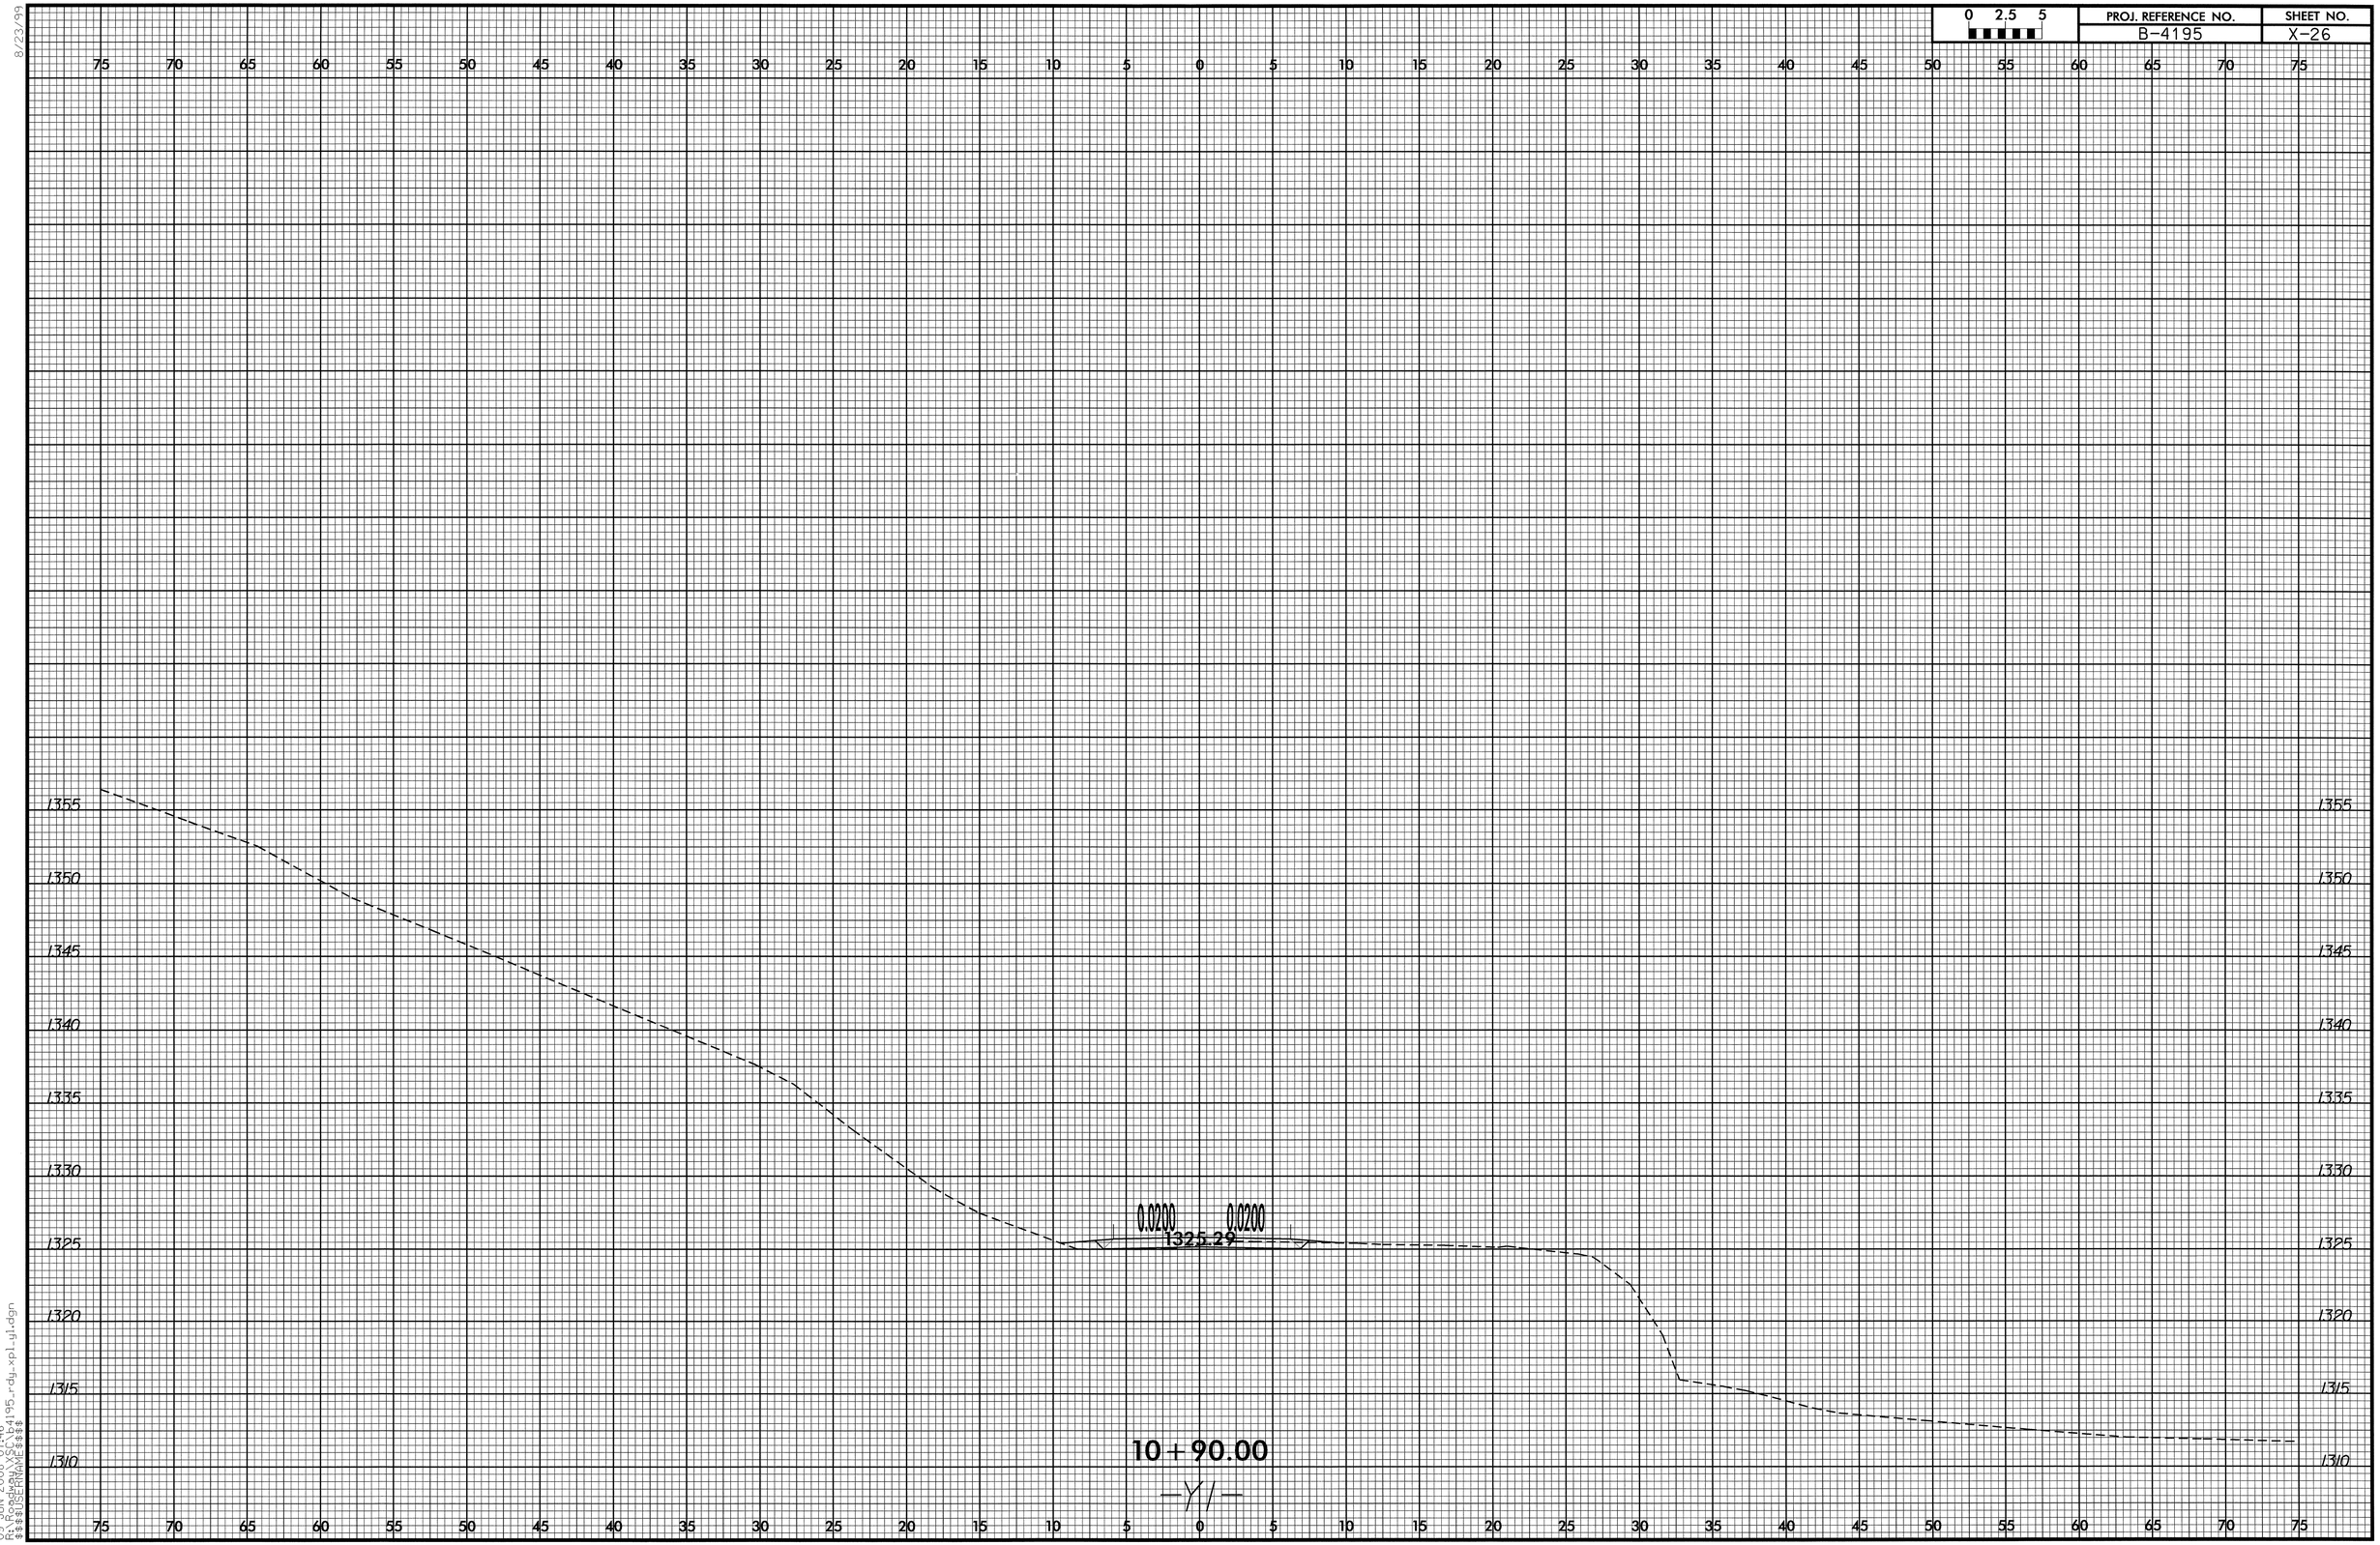

8/23/99
09-JUN-2008 07:46
R:\Roadway\XSC\b4195_rdy_xpl_y1.dgn
$$$$USERNAME$$$$

0 2.5 5	PROJ. REFERENCE NO.	SHEET NO.
	B-4195	X-27

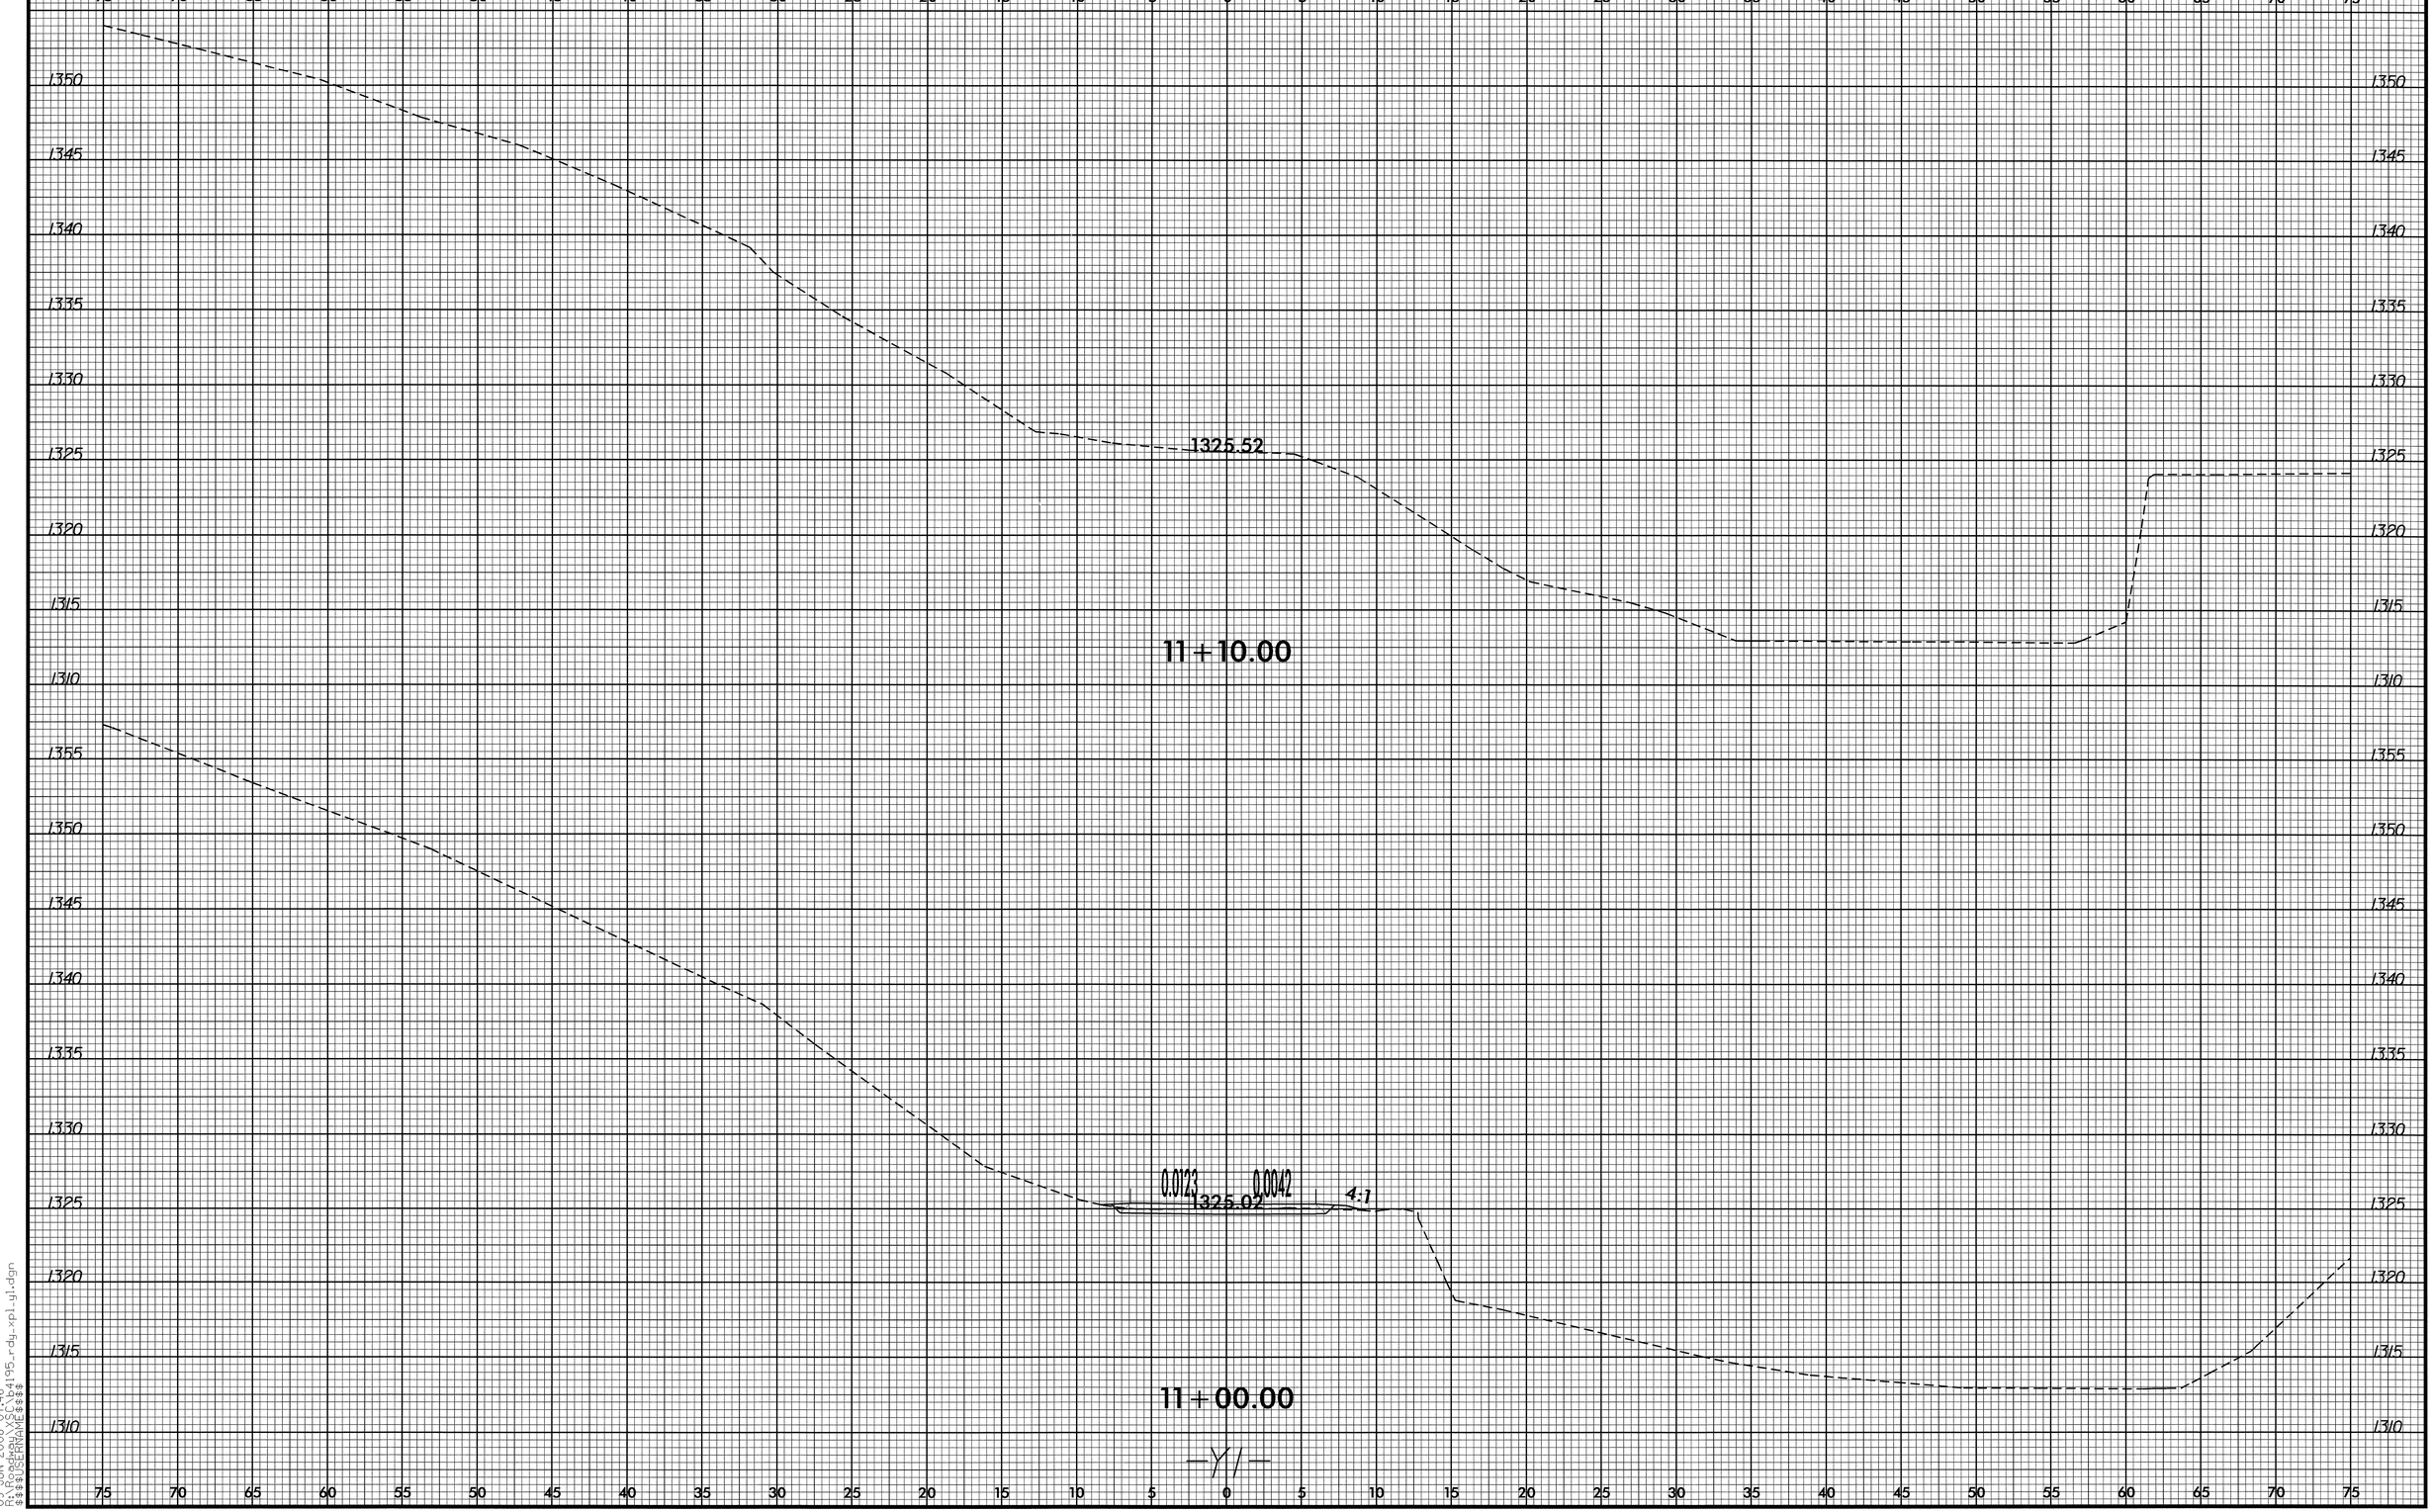

8/23/99

09-JUN-2008 07:46
R:\Roadway\X27_b4195_rdy_xpl_yl.dgn
$$$$USERNAME$$$$