PROJECT REFERENCE NO.	SHEET NO.
R-2911B	X-A

STATE OF NORTH CAROLINA
DIVISION OF HIGHWAYS

CROSS-SECTION INDEX SUMMARY

LOCATION	BEGIN STATION	END STATION	PAGE NO.
-L-	10+00.00	199+50.00	1 THRU 115
-Y1-	11+00.00	12+50.00	116 & 117
-Y-	10+00.00	12+50.00	118 & 119
-Y3-	10+50.00	12+50.00	120 & 121
-Y5-	10+00.00	15+50.00	122 THRU 124
-Y6-	10+00.00	13+00.00	125
-Y7-	10+50.00	13+50.00	126 & 127
-X-OVER1-	11+50.00	20+00.00	128 & 129

5/28/99
09-JUL-2008 12:45
R:\Roadway\Xsc\r2911b_rdy_xsection_index.dgn
$$$$USERNAME$$$$

PROJ. REFERENCE NO.	SHEET NO.
R-2911B	X-B

STATE OF NORTH CAROLINA
DIVISION OF HIGHWAYS

NOTE: EMBANKMENT COLUMN DOES NOT INCLUDE BACKFILL FOR UNDERCUT

CROSS-SECTION SUMMARY

Station L(RT)	Uncl. Exc. (cu. yd.)	Embt (cu. yd.)	Station L(RT)	Uncl. Exc. (cu. yd.)	Embt (cu. yd.)	Station L(RT)	Uncl. Exc. (cu. yd.)	Embt (cu. yd.)	Station L(RT)	Uncl. Exc. (cu. yd.)	Embt (cu. yd.)	Station L(RT)	Uncl. Exc. (cu. yd.)	Embt (cu. yd.)	Station L(RT)	Uncl. Exc. (cu. yd.)	Embt (cu. yd.)
10+00.00	0	0	36+50.00	91	66	60+50.00	1	261	84+50.00	0	578	108+50.00	133	71	132+50.00	0	1418
10+50.00	53	17	37+00.00	96	74	61+00.00	0	246	85+00.00	0	583	109+00.00	68	88	133+00.00	0	1459
11+00.00	36	34	37+50.00	97	80	61+50.00	39	169	85+50.00	0	695	109+50.00	44	96	133+50.00	0	1518
11+50.00	35	40	38+00.00	166	73	62+00.00	58	128	86+00.00	0	769	110+00.00	54	117	134+00.00	0	1588
12+00.00	55	33	38+50.00	179	81	62+50.00	18	166	86+50.00	0	684	110+50.00	31	253	134+50.00	0	1612
12+50.00	63	29	39+00.00	67	232	63+00.00	0	233	87+00.00	0	431	111+00.00	53	497	135+00.00	0	1637
13+00.00	30	217	39+50.00	0	478	63+50.00	0	314	87+50.00	7	238	111+50.00	72	639	135+50.00	0	1728
13+50.00	10	565	40+00.00	0	399	64+00.00	0	399	88+00.00	28	170	112+00.00	32	640	136+00.00	0	1776
14+00.00	15	705				64+50.00	0	457	88+50.00	58	115	112+50.00	23	642	136+50.00	0	1692
14+50.00	59	367	Station	Uncl. Exc.	Embt	65+00.00	0	485	89+00.00	169	85	113+00.00	10	613			
15+00.00	122	113				65+50.00	0	494	89+50.00	298	71	113+50.00	0	525	Station	Uncl. Exc.	Embt
15+50.00	94	111	L(RT)	(cu. yd.)	(cu. yd.)	66+00.00	0	485	90+00.00	221	86	114+00.00	0	417			
16+00.00	32	71	40+00.00	0	0	66+50.00	0	474	90+50.00	102	203	114+50.00	7	264	L(RT)	(cu. yd.)	(cu. yd.)
16+50.00	17	75	40+50.00	144	127	67+00.00	0	433	91+00.00	363	178	115+00.00	78	92	139+50.00	0	0
17+00.00	6	101	41+00.00	368	39	67+50.00	0	312	91+50.00	669	59	115+50.00	275	16	140+00.00	0	1344
17+50.00	1	146	41+50.00	422	40	68+00.00	0	207	92+00.00	788	63	116+00.00	550	19	140+50.00	0	1241
18+00.00	2	111	42+00.00	371	42	68+50.00	9	185	92+50.00	760	61	116+50.00	876	16	141+00.00	0	1125
18+50.00	3	113	42+50.00	272	40	69+00.00	9	245	93+00.00	428	53	117+00.00	1244	14	141+50.00	0	1016
19+00.00	2	146	43+00.00	130	90	69+50.00	0	423	93+50.00	115	182	117+50.00	1556	20	142+00.00	16	708
19+50.00	3	139	43+50.00	47	241	70+00.00	0	675	94+00.00	11	510	118+00.00	1747	22	142+50.00	139	317
20+00.00	2	121	44+00.00	17	504				94+50.00	0	857	118+50.00	1802	22	143+00.00	372	104
20+50.00	0	122	44+50.00	2	741	Station	Uncl. Exc.	Embt	95+00.00	0	1048	119+00.00	1740	29	143+50.00	561	27
21+00.00	0	146	45+00.00	0	605				95+50.00	0	1207	119+50.00	1647	38	144+00.00	788	22
21+50.00	0	151	45+50.00	3	292	L(RT)	(cu. yd.)	(cu. yd.)	96+00.00	0	1347	120+00.00	1596	40	144+50.00	1080	16
22+00.00	6	121	46+00.00	3	199	70+00.00	0	0	96+50.00	0	1509	120+50.00	1485	45	145+00.00	1277	10
22+50.00	16	98	46+50.00	0	242	70+50.00	0	707	97+00.00	0	1575	121+00.00	1261	73	145+50.00	1399	12
23+00.00	21	98	47+00.00	0	261	71+00.00	0	527	97+50.00	0	1415	121+50.00	877	106	146+00.00	1916	16
23+50.00	30	96	47+50.00	9	194	71+50.00	0	318	98+00.00	0	1277	122+00.00	510	93	146+50.00	2319	20
24+00.00	39	97	48+00.00	22	127	72+00.00	25	146	98+50.00	0	1138	122+50.00	454	75	147+00.00	2086	18
24+50.00	48	95	48+50.00	19	123	72+50.00	97	94	99+00.00	0	928	123+00.00	473	98	147+50.00	2033	17
25+00.00	44	109	49+00.00	8	145	73+00.00	181	70	99+50.00	0	708	123+50.00	271	144	148+00.00	2180	34
25+50.00	34	122	49+50.00	42	125	73+50.00	261	56	100+00.00	0	533	124+00.00	50	391	148+50.00	2212	45
26+00.00	33	117	50+00.00	73	83	74+00.00	361	43				124+50.00	0	985	149+00.00	2119	45
26+50.00	43	113	50+50.00	76	72	74+50.00	508	32	Station	Uncl. Exc.	Embt	125+00.00	0	1679	149+50.00	1944	47
27+00.00	57	99	51+00.00	82	75	75+00.00	670	22				125+50.00	0	2280	150+00.00	1846	34
27+50.00	79	75	51+50.00	81	87	75+50.00	835	11	L(RT)	(cu. yd.)	(cu. yd.)	126+00.00	0	2608	150+50.00	1792	31
28+00.00	107	59	52+00.00	79	96	76+00.00	946	8	100+00.00	0	0	126+50.00	0	2655	151+00.00	1777	42
28+50.00	112	55	52+50.00	83	88	76+50.00	1034	16	100+50.00	2	378	127+00.00	0	2596	151+50.00	1882	46
29+00.00	102	44	53+00.00	89	68	77+00.00	891	26	101+00.00	82	210	127+50.00	0	2425	152+00.00	2102	50
29+50.00	96	31	53+50.00	84	57	77+50.00	524	62	101+50.00	228	102	128+00.00	0	2295	152+50.00	2301	56
30+00.00	68	32	54+00.00	84	38	78+00.00	184	236	102+00.00	353	76	128+50.00	0	2146	153+00.00	2376	57
30+50.00	38	38	54+50.00	90	31	78+50.00	0	549	102+50.00	568	62	129+00.00	0	1925	153+50.00	2369	53
31+00.00	56	38	55+00.00	90	50	79+00.00	0	619	103+00.00	762	50	129+50.00	0	1766	154+00.00	2353	52
31+50.00	92	28	55+50.00	68	30	79+50.00	0	461	103+50.00	762	51	130+00.00	0	1684	154+50.00	2322	55
32+00.00	84	36	56+00.00	31	14	80+00.00	5	412	104+00.00	676	61				155+00.00	2185	57
32+50.00	62	42	56+50.00	44	34	80+50.00	13	469	104+50.00	573	66	Station	Uncl. Exc.	Embt	155+50.00	1891	56
33+00.00	45	48	57+00.00	78	40	81+00.00	23	403	105+00.00	463	62				156+00.00	1524	56
33+50.00	35	61	57+50.00	103	55	81+50.00	31	267	105+50.00	354	53	L(RT)	(cu. yd.)	(cu. yd.)	156+50.00	1226	56
34+00.00	66	51	58+00.00	108	68	82+00.00	27	407	106+00.00	286	58	130+00.00	0	0	157+00.00	1015	56
34+50.00	104	40	58+50.00	69	103	82+50.00	20	660	106+50.00	273	75	130+50.00	0	1621	157+50.00	812	57
35+00.00	98	54	59+00.00	26	173	83+00.00	17	835	107+00.00	261	81	131+00.00	0	1525	158+00.00	604	61
35+50.00	74	70	59+50.00	5	231	83+50.00	9	820	107+50.00	233	74	131+50.00	0	1454	158+50.00	448	66
36+00.00	76	68	60+00.00	1	259	84+00.00	0	675	108+00.00	194	71	132+00.00	0	1411	159+00.00	357	70

PROJ. REFERENCE NO.	SHEET NO.
R-2911B	X-C

STATE OF NORTH CAROLINA
DIVISION OF HIGHWAYS

NOTE: EMBANKMENT COLUMN DOES NOT INCLUDE BACKFILL FOR UNDERCUT

CROSS-SECTION SUMMARY

Station L(RT)	Uncl. Exc. (cu. yd.)	Embt (cu. yd.)
159+50.00	259	66
160+00.00	153	58
160+50.00	59	232
161+00.00	3	572
161+50.00	0	1143
162+00.00	0	1808
162+50.00	0	2225
163+00.00	0	2598
163+50.00	0	2934
164+00.00	0	3089
164+50.00	0	3112
165+00.00	0	2774
165+50.00	0	2075
166+00.00	0	1557
166+50.00	0	1275
167+00.00	0	1012
167+50.00	14	748
168+00.00	42	493
168+50.00	28	257
169+00.00	114	128

Station L(RT)	Uncl. Exc. (cu. yd.)	Embt (cu. yd.)
169+00.00	0	0
169+50.00	245	80
170+00.00	264	38
170+50.00	323	26
171+00.00	391	24
171+50.00	396	20
172+00.00	377	17
172+50.00	326	15
173+00.00	317	12
173+50.00	595	8
174+00.00	462	8
174+50.00	81	8
175+00.00	93	6
175+50.00	96	7
176+00.00	90	8
176+50.00	80	11
177+00.00	96	8
177+50.00	111	3
178+00.00	140	3
178+50.00	177	3
179+00.00	144	4
179+50.00	108	7
180+00.00	62	25
180+50.00	13	86
181+00.00	8	65
181+50.00	16	0
182+00.00	50	97
182+50.00	79	116
183+00.00	64	36

Station L(RT)	Uncl. Exc. (cu. yd.)	Embt (cu. yd.)
183+50.00	51	31
184+00.00	46	30
184+50.00	39	32
185+00.00	42	29
185+50.00	55	25
186+00.00	61	20
186+50.00	53	13
187+00.00	31	24
187+50.00	11	112
188+00.00	2	99
188+50.00	0	10
189+00.00	0	10
189+50.00	0	10
190+00.00	0	10
190+50.00	0	10
191+00.00	0	10
191+50.00	0	10
192+00.00	0	10
192+50.00	0	10
193+00.00	0	10
193+50.00	0	10
194+00.00	0	10
194+50.00	0	6
195+00.00	0	1
195+50.00	0	0
196+00.00	0	0
196+50.00	0	0
197+00.00	0	0
197+50.00	0	0
198+00.00	0	0
198+50.00	0	0
199+00.00	0	0
199+50.00	0	0

Station L(LT)	Uncl. Exc. (cu. yd.)	Embt (cu. yd.)
10+00.00	0	0
10+50.00	27	11
11+00.00	22	13
11+50.00	23	11
12+00.00	24	9
12+50.00	23	8
13+00.00	28	7
13+50.00	42	20
14+00.00	46	33
14+50.00	32	17
15+00.00	24	1
15+50.00	57	1
16+00.00	93	0
16+50.00	61	2
17+00.00	25	8
17+50.00	34	12

Station L(LT)	Uncl. Exc. (cu. yd.)	Embt (cu. yd.)
18+00.00	51	5
18+50.00	91	0
19+00.00	86	0
19+50.00	36	3
20+00.00	19	18
20+50.00	14	31
21+00.00	14	36
21+50.00	22	40
22+00.00	32	41
22+50.00	38	45
23+00.00	43	46
23+50.00	45	44
24+00.00	42	43
24+50.00	33	43
25+00.00	29	44
25+50.00	30	44
26+00.00	49	39
26+50.00	97	27
27+00.00	132	16
27+50.00	147	9
28+00.00	165	7
28+50.00	178	7
29+00.00	179	4
29+50.00	173	0
30+00.00	168	0
30+50.00	163	0
31+00.00	160	0
31+50.00	158	0
32+00.00	79	0
32+50.00	65	0
33+00.00	130	0
33+50.00	121	0
34+00.00	113	0
34+50.00	111	1
35+00.00	107	4
35+50.00	113	5
36+00.00	125	4
36+50.00	131	3
37+00.00	123	7
37+50.00	101	12
38+00.00	81	19
38+50.00	70	28
39+00.00	66	33
39+50.00	77	32
40+00.00	78	29

Station L(LT)	Uncl. Exc. (cu. yd.)	Embt (cu. yd.)
40+00.00	0	0
40+50.00	74	29
41+00.00	75	29
41+50.00	58	26

Station L(LT)	Uncl. Exc. (cu. yd.)	Embt (cu. yd.)
42+00.00	45	24
42+50.00	48	24
43+00.00	44	24
43+50.00	36	25
44+00.00	31	28
44+50.00	23	39
45+00.00	18	39
45+50.00	17	27
46+00.00	16	28
46+50.00	15	34
47+00.00	15	46
47+50.00	22	56
48+00.00	24	53
48+50.00	19	49
49+00.00	23	47
49+50.00	31	42
50+00.00	31	29
50+50.00	27	14
51+00.00	23	8
51+50.00	27	8
52+00.00	38	7
52+50.00	51	7
53+00.00	69	7
53+50.00	77	7
54+00.00	75	3
54+50.00	75	1
55+00.00	82	2
55+50.00	78	1
56+00.00	79	0
56+50.00	74	0
57+00.00	58	0
57+50.00	62	2
58+00.00	56	7
58+50.00	46	10
59+00.00	46	9
59+50.00	49	10
60+00.00	59	10
60+50.00	84	12
61+00.00	119	22
61+50.00	157	33
62+00.00	171	36
62+50.00	151	35
63+00.00	125	36
63+50.00	98	37
64+00.00	60	40
64+50.00	31	42
65+00.00	21	44
65+50.00	21	46
66+00.00	30	43
66+50.00	47	38
67+00.00	76	34
67+50.00	109	33
68+00.00	134	31

Station L(LT)	Uncl. Exc. (cu. yd.)	Embt (cu. yd.)
68+50.00	134	29
69+00.00	106	31
69+50.00	75	33
70+00.00	55	33

Station L(LT)	Uncl. Exc. (cu. yd.)	Embt (cu. yd.)
70+00.00	0	0
70+50.00	65	34
71+00.00	109	34
71+50.00	184	33
72+00.00	286	31
72+50.00	367	30
73+00.00	396	30
73+50.00	384	27
74+00.00	370	22
74+50.00	390	18
75+00.00	386	16
75+50.00	240	16
76+00.00	108	16
76+50.00	73	14
77+00.00	63	8
77+50.00	95	3
78+00.00	150	5
78+50.00	213	6
79+00.00	228	6
79+50.00	205	7
80+00.00	173	0
80+50.00	199	0
81+00.00	121	0
81+50.00	0	0
82+00.00	150	0
82+50.00	354	1
83+00.00	284	1
83+50.00	111	2
84+00.00	47	40
84+50.00	43	40
85+00.00	64	3
85+50.00	91	2
86+00.00	125	3
86+50.00	155	4
87+00.00	165	9
87+50.00	167	21
88+00.00	204	30
88+50.00	226	34
89+00.00	205	37
89+50.00	212	38
90+00.00	245	36
90+50.00	250	35
91+00.00	278	34
91+50.00	311	33

Station L(LT)	Uncl. Exc. (cu. yd.)	Embt (cu. yd.)
92+00.00	246	31
92+50.00	162	30
93+00.00	109	16
93+50.00	101	32
94+00.00	84	34
94+50.00	39	36
95+00.00	27	38
95+50.00	21	45
96+00.00	19	49
96+50.00	18	64
97+00.00	17	56
97+50.00	18	64
98+00.00	25	52
98+50.00	28	45
99+00.00	27	49
99+50.00	28	45
100+00.00	34	38

Station L(LT)	Uncl. Exc. (cu. yd.)	Embt (cu. yd.)
100+00.00	0	0
100+50.00	58	34
101+00.00	79	35
101+50.00	114	32
102+00.00	170	30
102+50.00	165	28
103+00.00	167	26
103+50.00	202	27
104+00.00	192	29
104+50.00	152	30
105+00.00	133	28
105+50.00	124	28
106+00.00	97	33
106+50.00	75	38
107+00.00	65	40
107+50.00	81	37
108+00.00	104	35
108+50.00	121	36
109+00.00	95	37
109+50.00	43	38
110+00.00	25	44
110+50.00	26	48
111+00.00	31	43
111+50.00	34	46
112+00.00	75	42
112+50.00	145	30
113+00.00	199	28
113+50.00	262	27
114+00.00	332	26
114+50.00	423	26
115+00.00	528	25
115+50.00	659	24

STATE OF NORTH CAROLINA
DIVISION OF HIGHWAYS

PROJ. REFERENCE NO.	SHEET NO.
R-2911B	X-D

NOTE: EMBANKMENT COLUMN DOES NOT INCLUDE BACKFILL FOR UNDERCUT

CROSS-SECTION SUMMARY

Station L(LT)	Uncl. Exc. (cu. yd.)	Embt (cu. yd.)
128+50.00	0	424
129+00.00	0	329
129+50.00	0	242
130+00.00	0	157

Station L(LT)	Uncl. Exc. (cu. yd.)	Embt (cu. yd.)
130+00.00	0	0
130+50.00	2	88
131+00.00	6	61
131+50.00	7	52
132+00.00	4	53
132+50.00	2	56
133+00.00	1	63
133+50.00	0	68
134+00.00	0	77
134+50.00	0	91
135+00.00	0	107
135+50.00	0	174
136+00.00	0	240
136+50.00	0	245

Station L(LT)	Uncl. Exc. (cu. yd.)	Embt (cu. yd.)
139+50.00	0	0
140+00.00	16	23
140+50.00	30	19
141+00.00	31	14
141+50.00	27	11
142+00.00	25	10
142+50.00	39	10
143+00.00	85	10
143+50.00	181	10
144+00.00	274	8
144+50.00	324	3
145+00.00	354	0
145+50.00	183	0
146+00.00	524	0
146+50.00	745	0
147+00.00	337	0
147+50.00	211	1
148+00.00	235	2
148+50.00	402	1
149+00.00	616	1
149+50.00	850	3
150+00.00	864	2
150+50.00	677	2
151+00.00	695	10
151+50.00	761	24
152+00.00	790	33
152+50.00	804	34

Station L(LT)	Uncl. Exc. (cu. yd.)	Embt (cu. yd.)
153+00.00	743	34
153+50.00	655	34
154+00.00	470	34
154+50.00	278	33
155+00.00	194	33
155+50.00	157	32
156+00.00	126	33
156+50.00	97	35
157+00.00	73	37
157+50.00	51	38
158+00.00	33	38
158+50.00	21	39
159+00.00	10	47
159+50.00	6	88
160+00.00	9	195
160+50.00	13	242
161+00.00	17	282
161+50.00	18	186
162+00.00	13	26
162+50.00	10	32
163+00.00	8	35
163+50.00	8	33
164+00.00	8	127
164+50.00	6	158
165+00.00	24	66
165+50.00	48	28
166+00.00	64	17
166+50.00	121	15
167+00.00	142	13
167+50.00	118	13
168+00.00	135	14
168+50.00	170	15
169+00.00	215	16

Station L(LT)	Uncl. Exc. (cu. yd.)	Embt (cu. yd.)
169+00.00	0	0
169+50.00	277	18
170+00.00	296	20
170+50.00	291	21
171+00.00	330	20
171+50.00	405	16
172+00.00	431	11
172+50.00	276	9
173+00.00	165	10
173+50.00	186	7
174+00.00	98	26
174+50.00	11	51
175+00.00	10	54
175+50.00	11	52
176+00.00	13	48
176+50.00	11	43

Station L(LT)	Uncl. Exc. (cu. yd.)	Embt (cu. yd.)
177+00.00	8	36
177+50.00	7	33
178+00.00	7	33
178+50.00	7	30
179+00.00	7	27
179+50.00	8	27
180+00.00	12	29
180+50.00	19	28
181+00.00	12	13
182+00.00	20	11
182+50.00	27	16
183+00.00	14	12
183+50.00	14	21
184+00.00	15	31
184+50.00	16	35
185+00.00	18	35
185+50.00	19	39
186+00.00	18	47
186+50.00	19	60
187+00.00	21	60
187+50.00	20	53
188+00.00	20	53
188+50.00	10	32
189+00.00	0	10
189+50.00	0	10
190+00.00	0	10
190+50.00	0	10
191+00.00	0	10
191+50.00	0	10
192+00.00	0	10
192+50.00	0	10
193+00.00	0	10
193+50.00	0	10
194+00.00	0	10
194+50.00	0	13
195+00.00	0	13
195+50.00	0	7
196+00.00	0	4
196+50.00	0	4
197+00.00	0	4
197+50.00	0	4
198+00.00	0	4
198+50.00	0	4
199+00.00	0	4
199+50.00	0	4

Station Y1	Uncl. Exc. (cu. yd.)	Embt (cu. yd.)
10+50.00	0	0
11+00.00	69	0

Station Y5	Uncl. Exc. (cu. yd.)	Embt (cu. yd.)
11+50.00	51	3
12+00.00	17	69
12+50.00	5	204

Station Y	Uncl. Exc. (cu. yd.)	Embt (cu. yd.)
10+50.00	0	0
11+00.00	54	3
11+50.00	46	11
12+00.00	51	43

Station Y3	Uncl. Exc. (cu. yd.)	Embt (cu. yd.)
10+50.00	0	0
11+00.00	101	0
11+50.00	60	0
12+00.00	65	0
12+50.00	71	0

Station Y5	Uncl. Exc. (cu. yd.)	Embt (cu. yd.)
10+50.00	0	0
11+00.00	865	31
11+50.00	1163	0
12+00.00	408	2
12+50.00	130	16
13+00.00	74	24
13+50.00	63	10
14+00.00	41	0
14+50.00	34	0

Station Y6	Uncl. Exc. (cu. yd.)	Embt (cu. yd.)
10+50.000	0	0
11+00.000	104	63
11+50.000	48	55
12+00.000	33	26
12+50.000	37	15
13+00.000	37	5

Station Y7	Uncl. Exc. (cu. yd.)	Embt (cu. yd.)
10+50.00	0	0
11+00.00	131	0
11+50.00	129	5
12+00.00	122	10
12+50.00	121	14
13+00.00	96	55

Station X-OVER1	Uncl. Exc. (cu. yd.)	Embt (cu. yd.)
16+50.000	0	0
17+00.000	19	8
17+50.000	0	14

PROJ. REFERENCE NO.	SHEET NO.
R-2911B	X-1

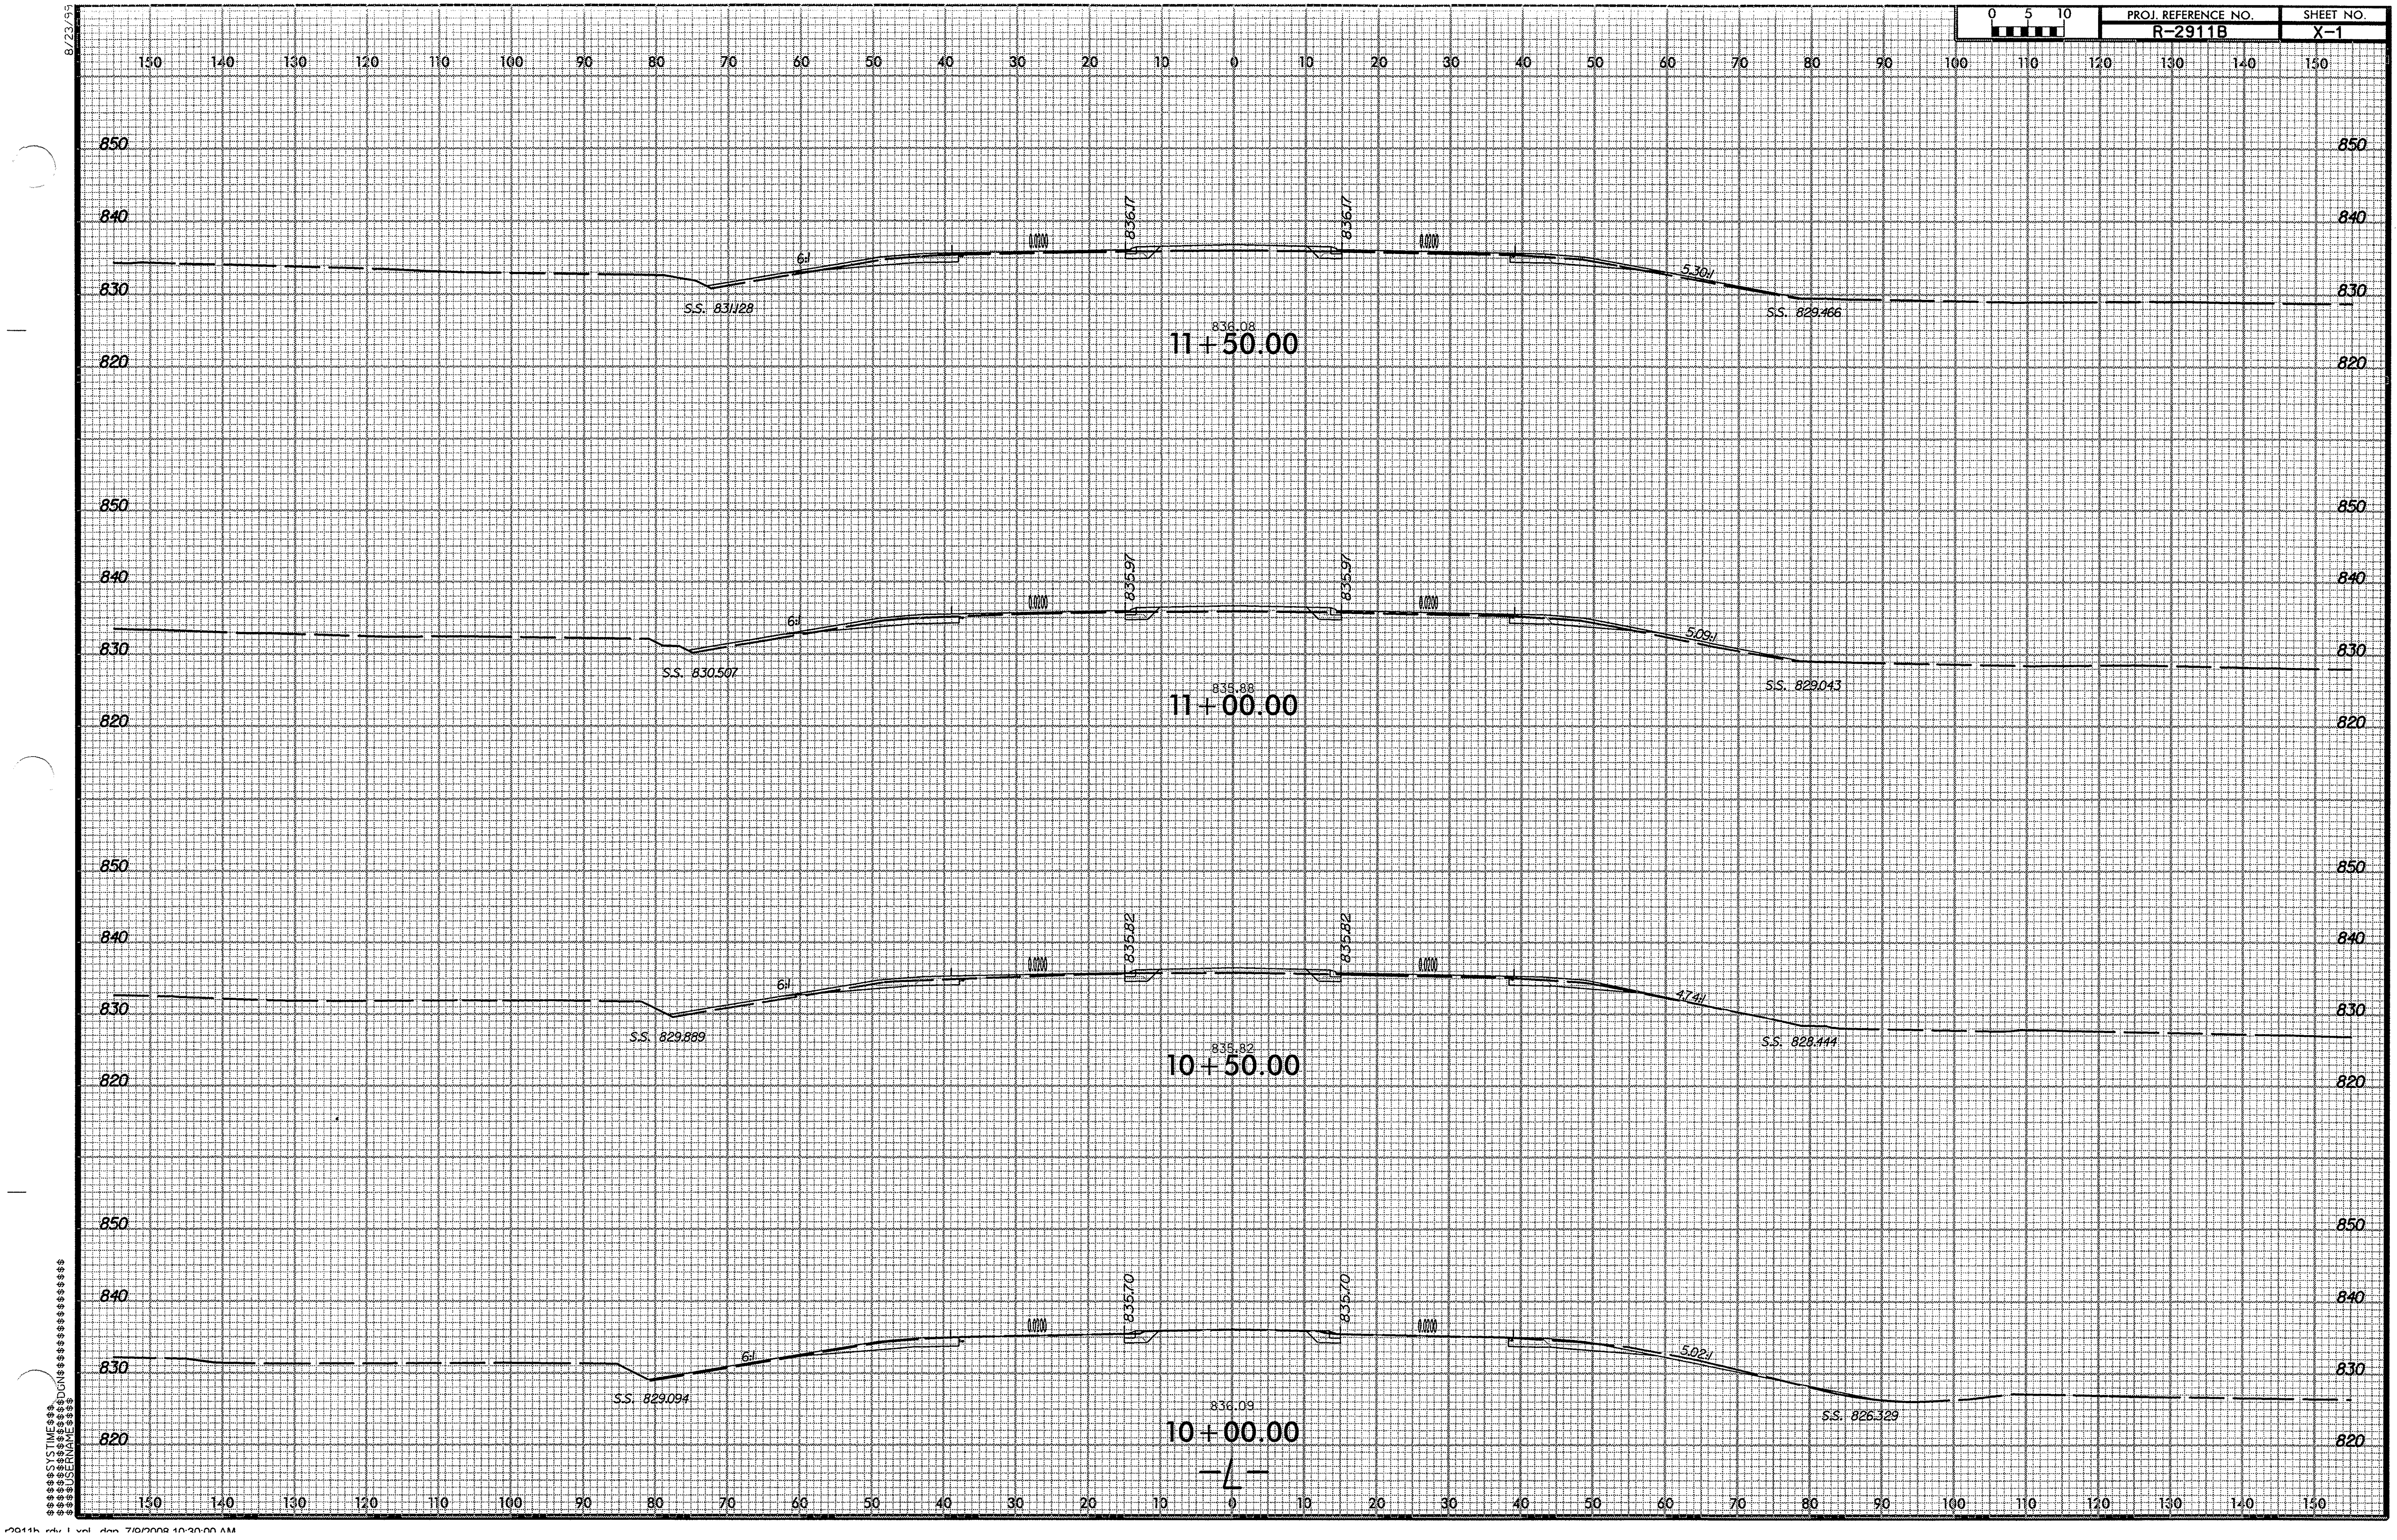

0 5 10	PROJ. REFERENCE NO.	SHEET NO.
	R-2911B	X-2

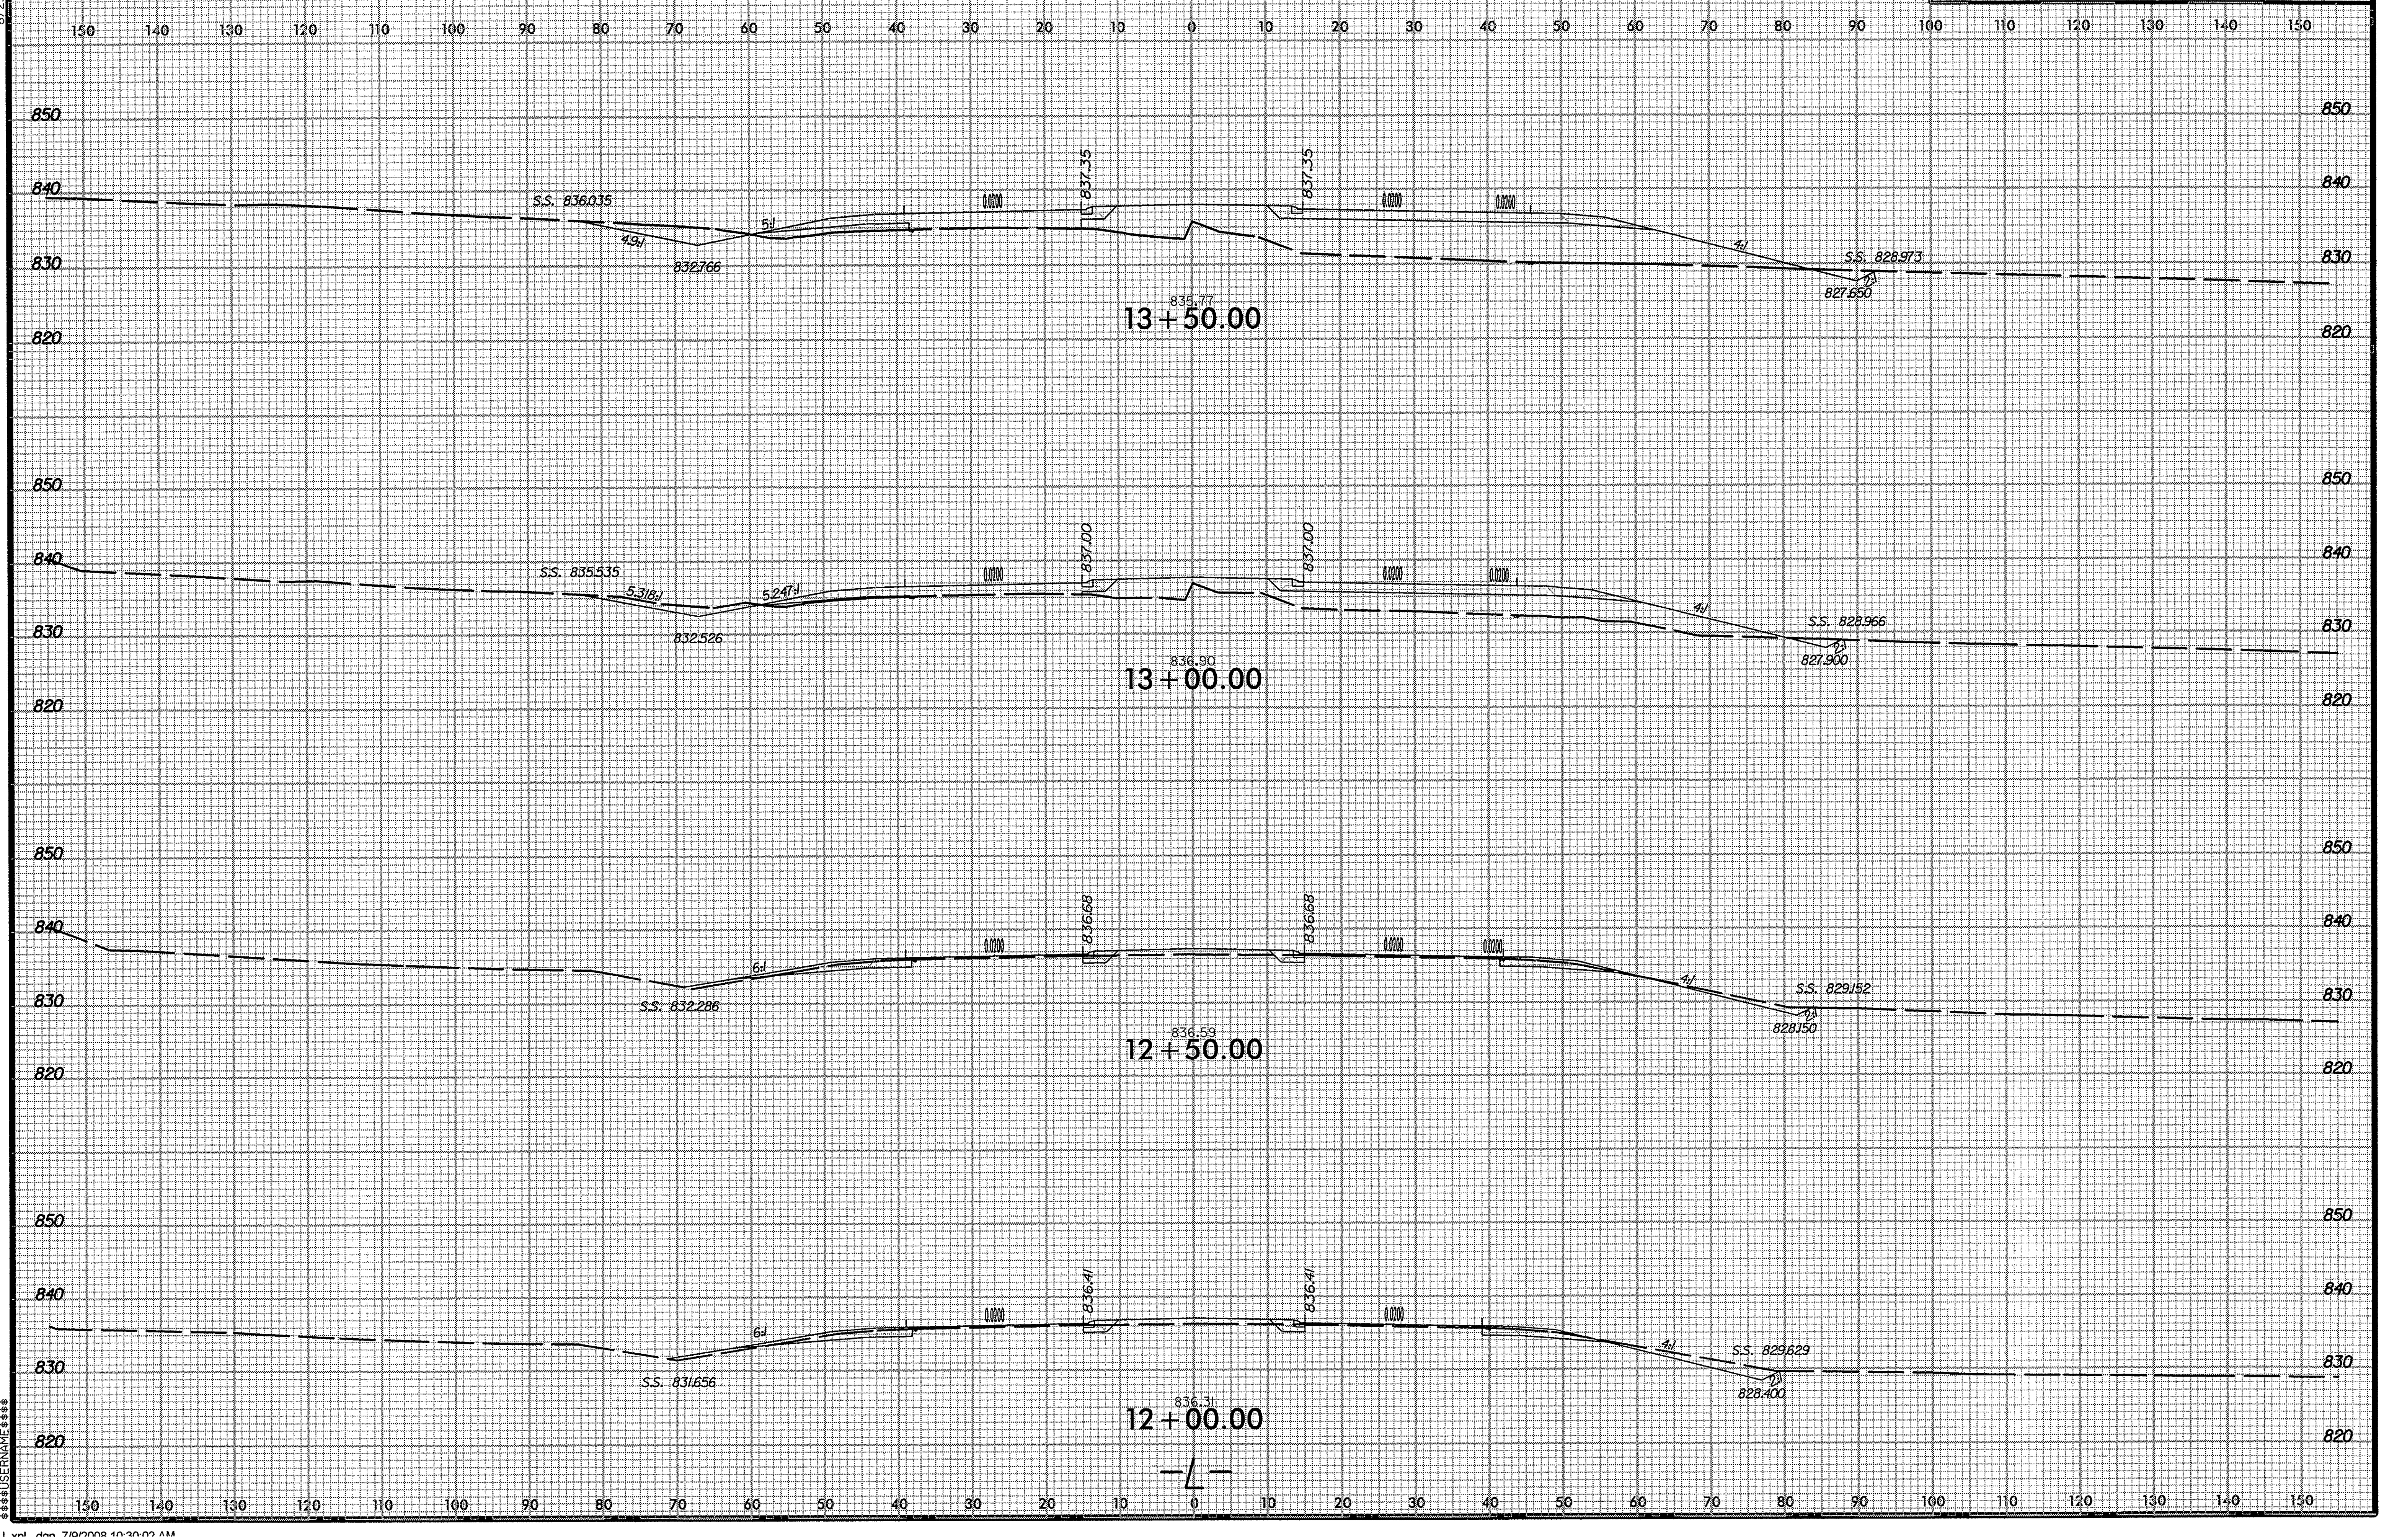

r2911b_rdy_L.xpl_.dgn 7/9/2008 10:30:02 AM

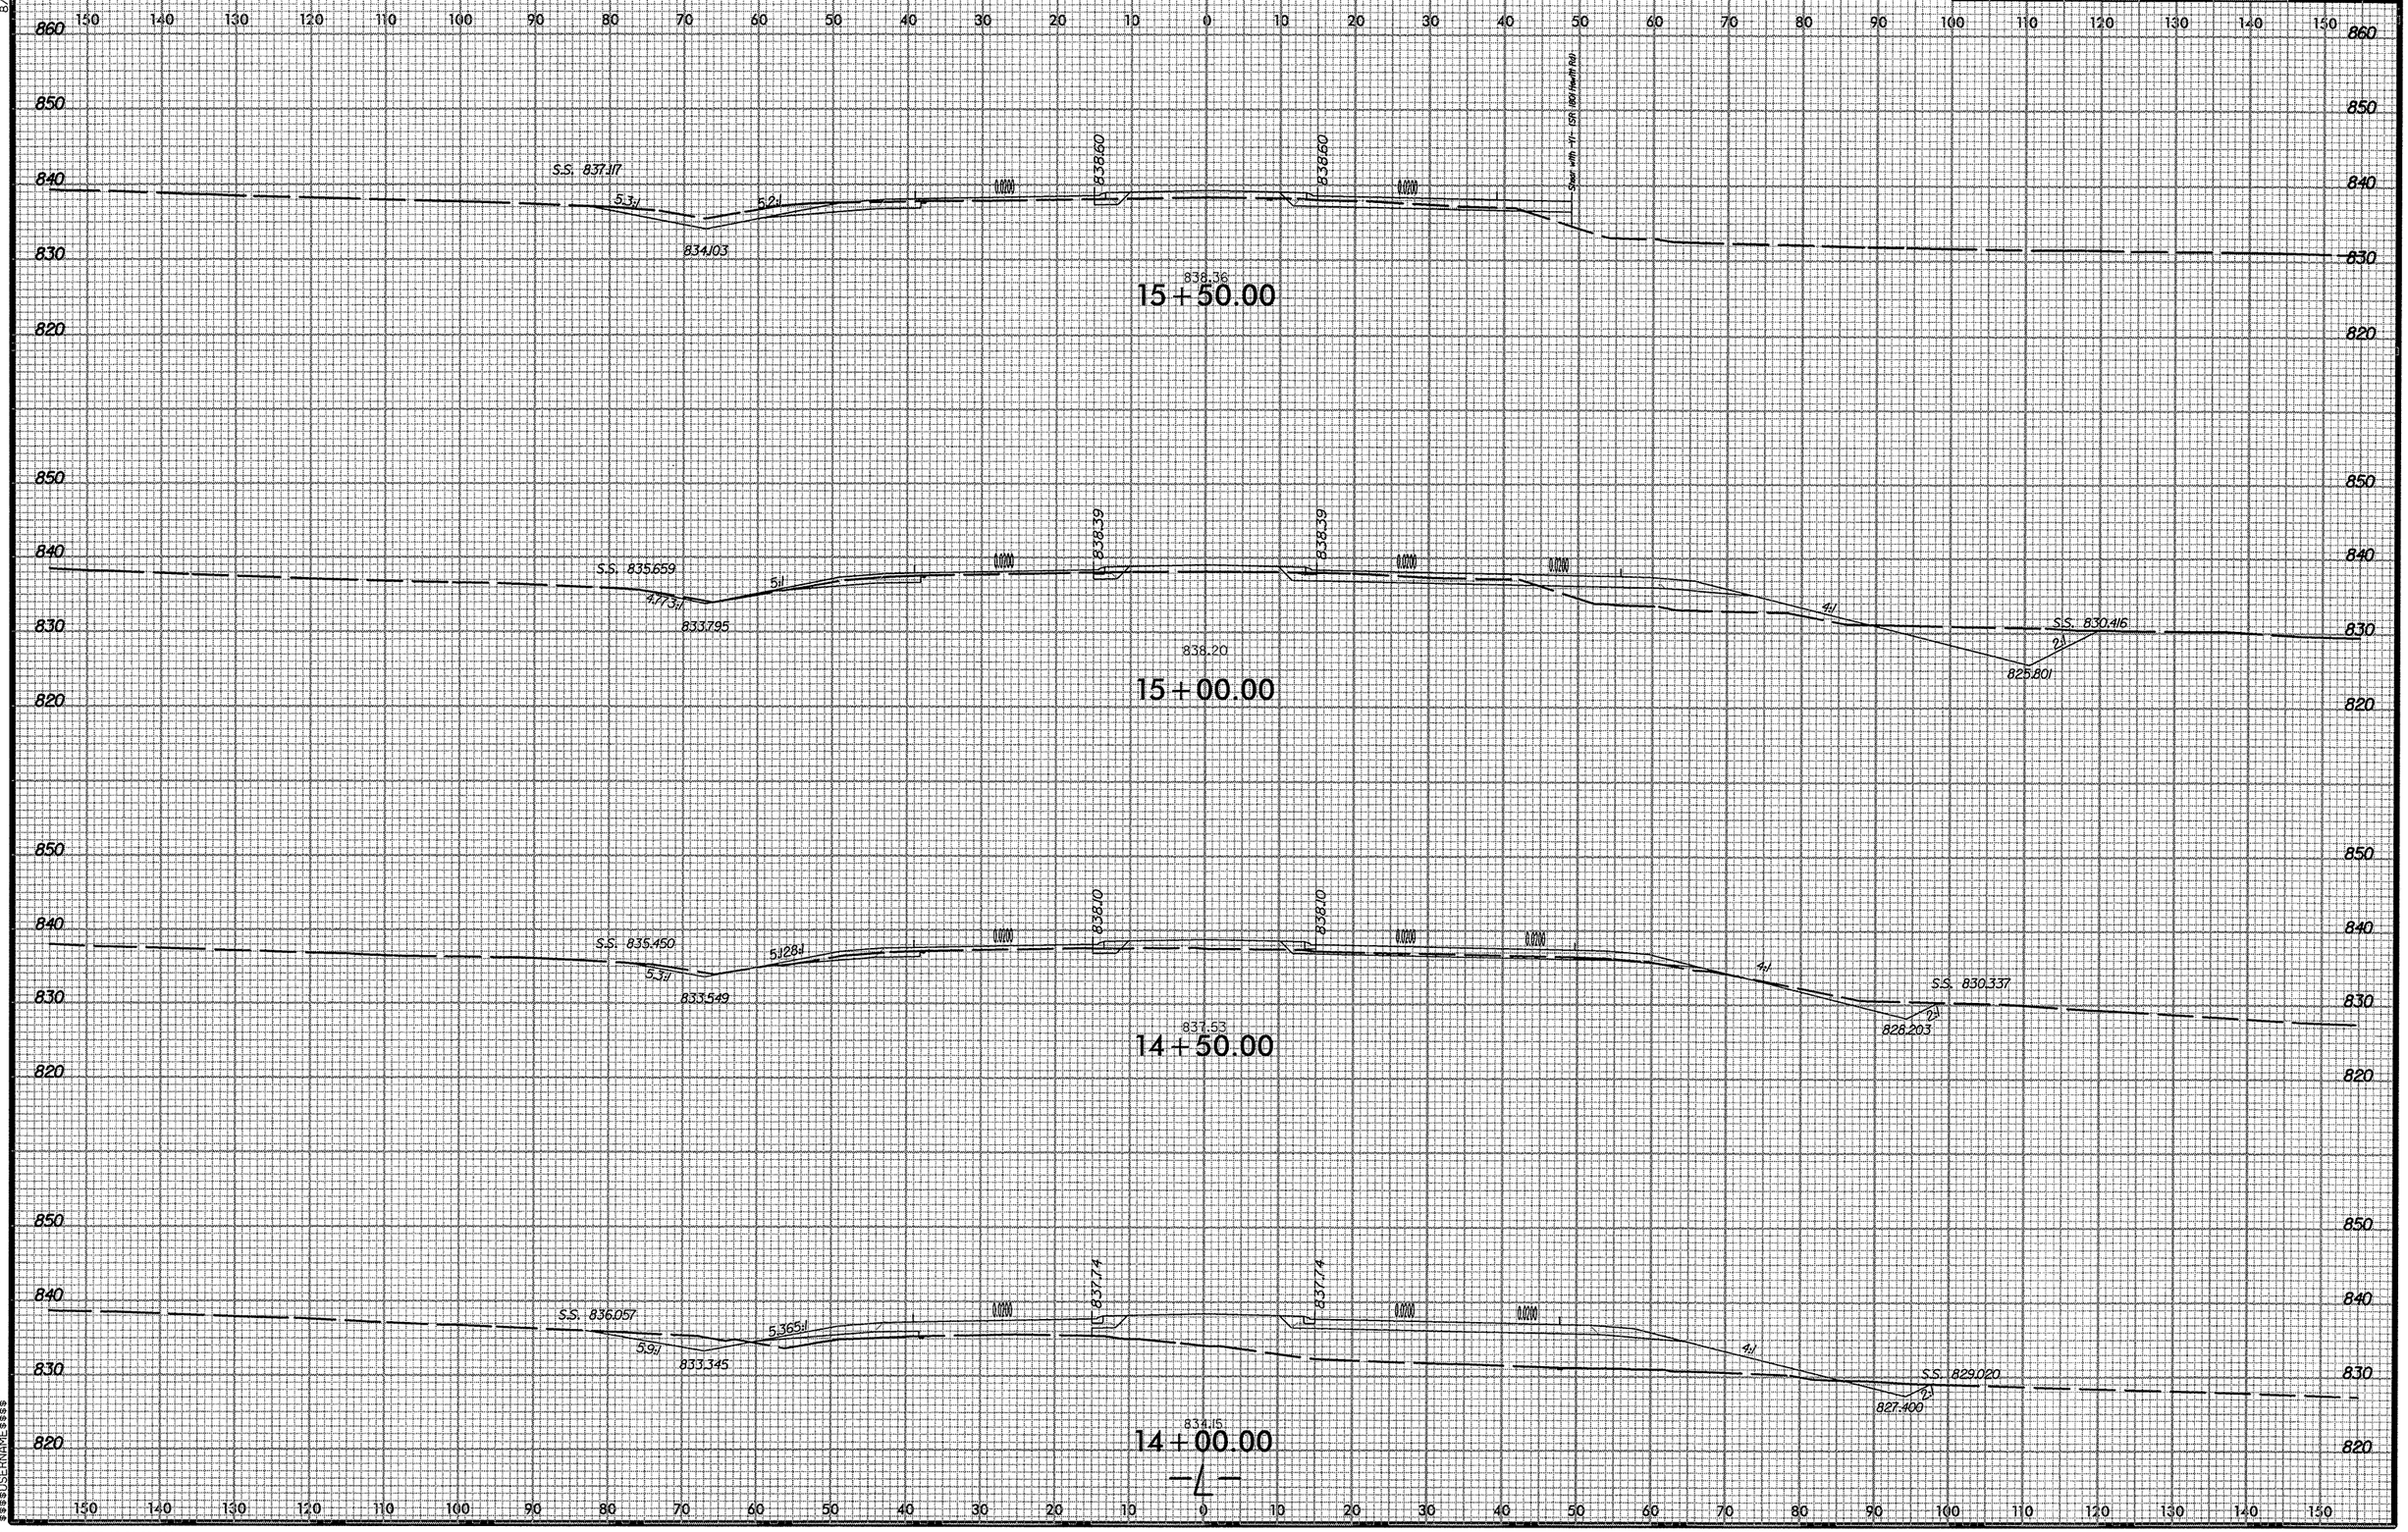

PROJ. REFERENCE NO.
R-2911B
SHEET NO.
X-3
0 5 10
S.S. 837.117
5.3:1
5.2:1
834.103
838.60
838.60
0.0200
838.36
15+50.00
S.S. 835.659
4.773:1
5:1
833.795
838.39
838.39
838.20
15+00.00
4:1
2:1
825.801
S.S. 830.416
S.S. 835.450
5.3:1
5.128:1
833.549
838.10
838.10
837.53
14+50.00
4:1
2:1
828.203
S.S. 830.337
S.S. 836.057
5.9:1
5.365:1
833.345
837.74
837.74
834.15
14+00.00
4:1
2:1
827.400
S.S. 829.020

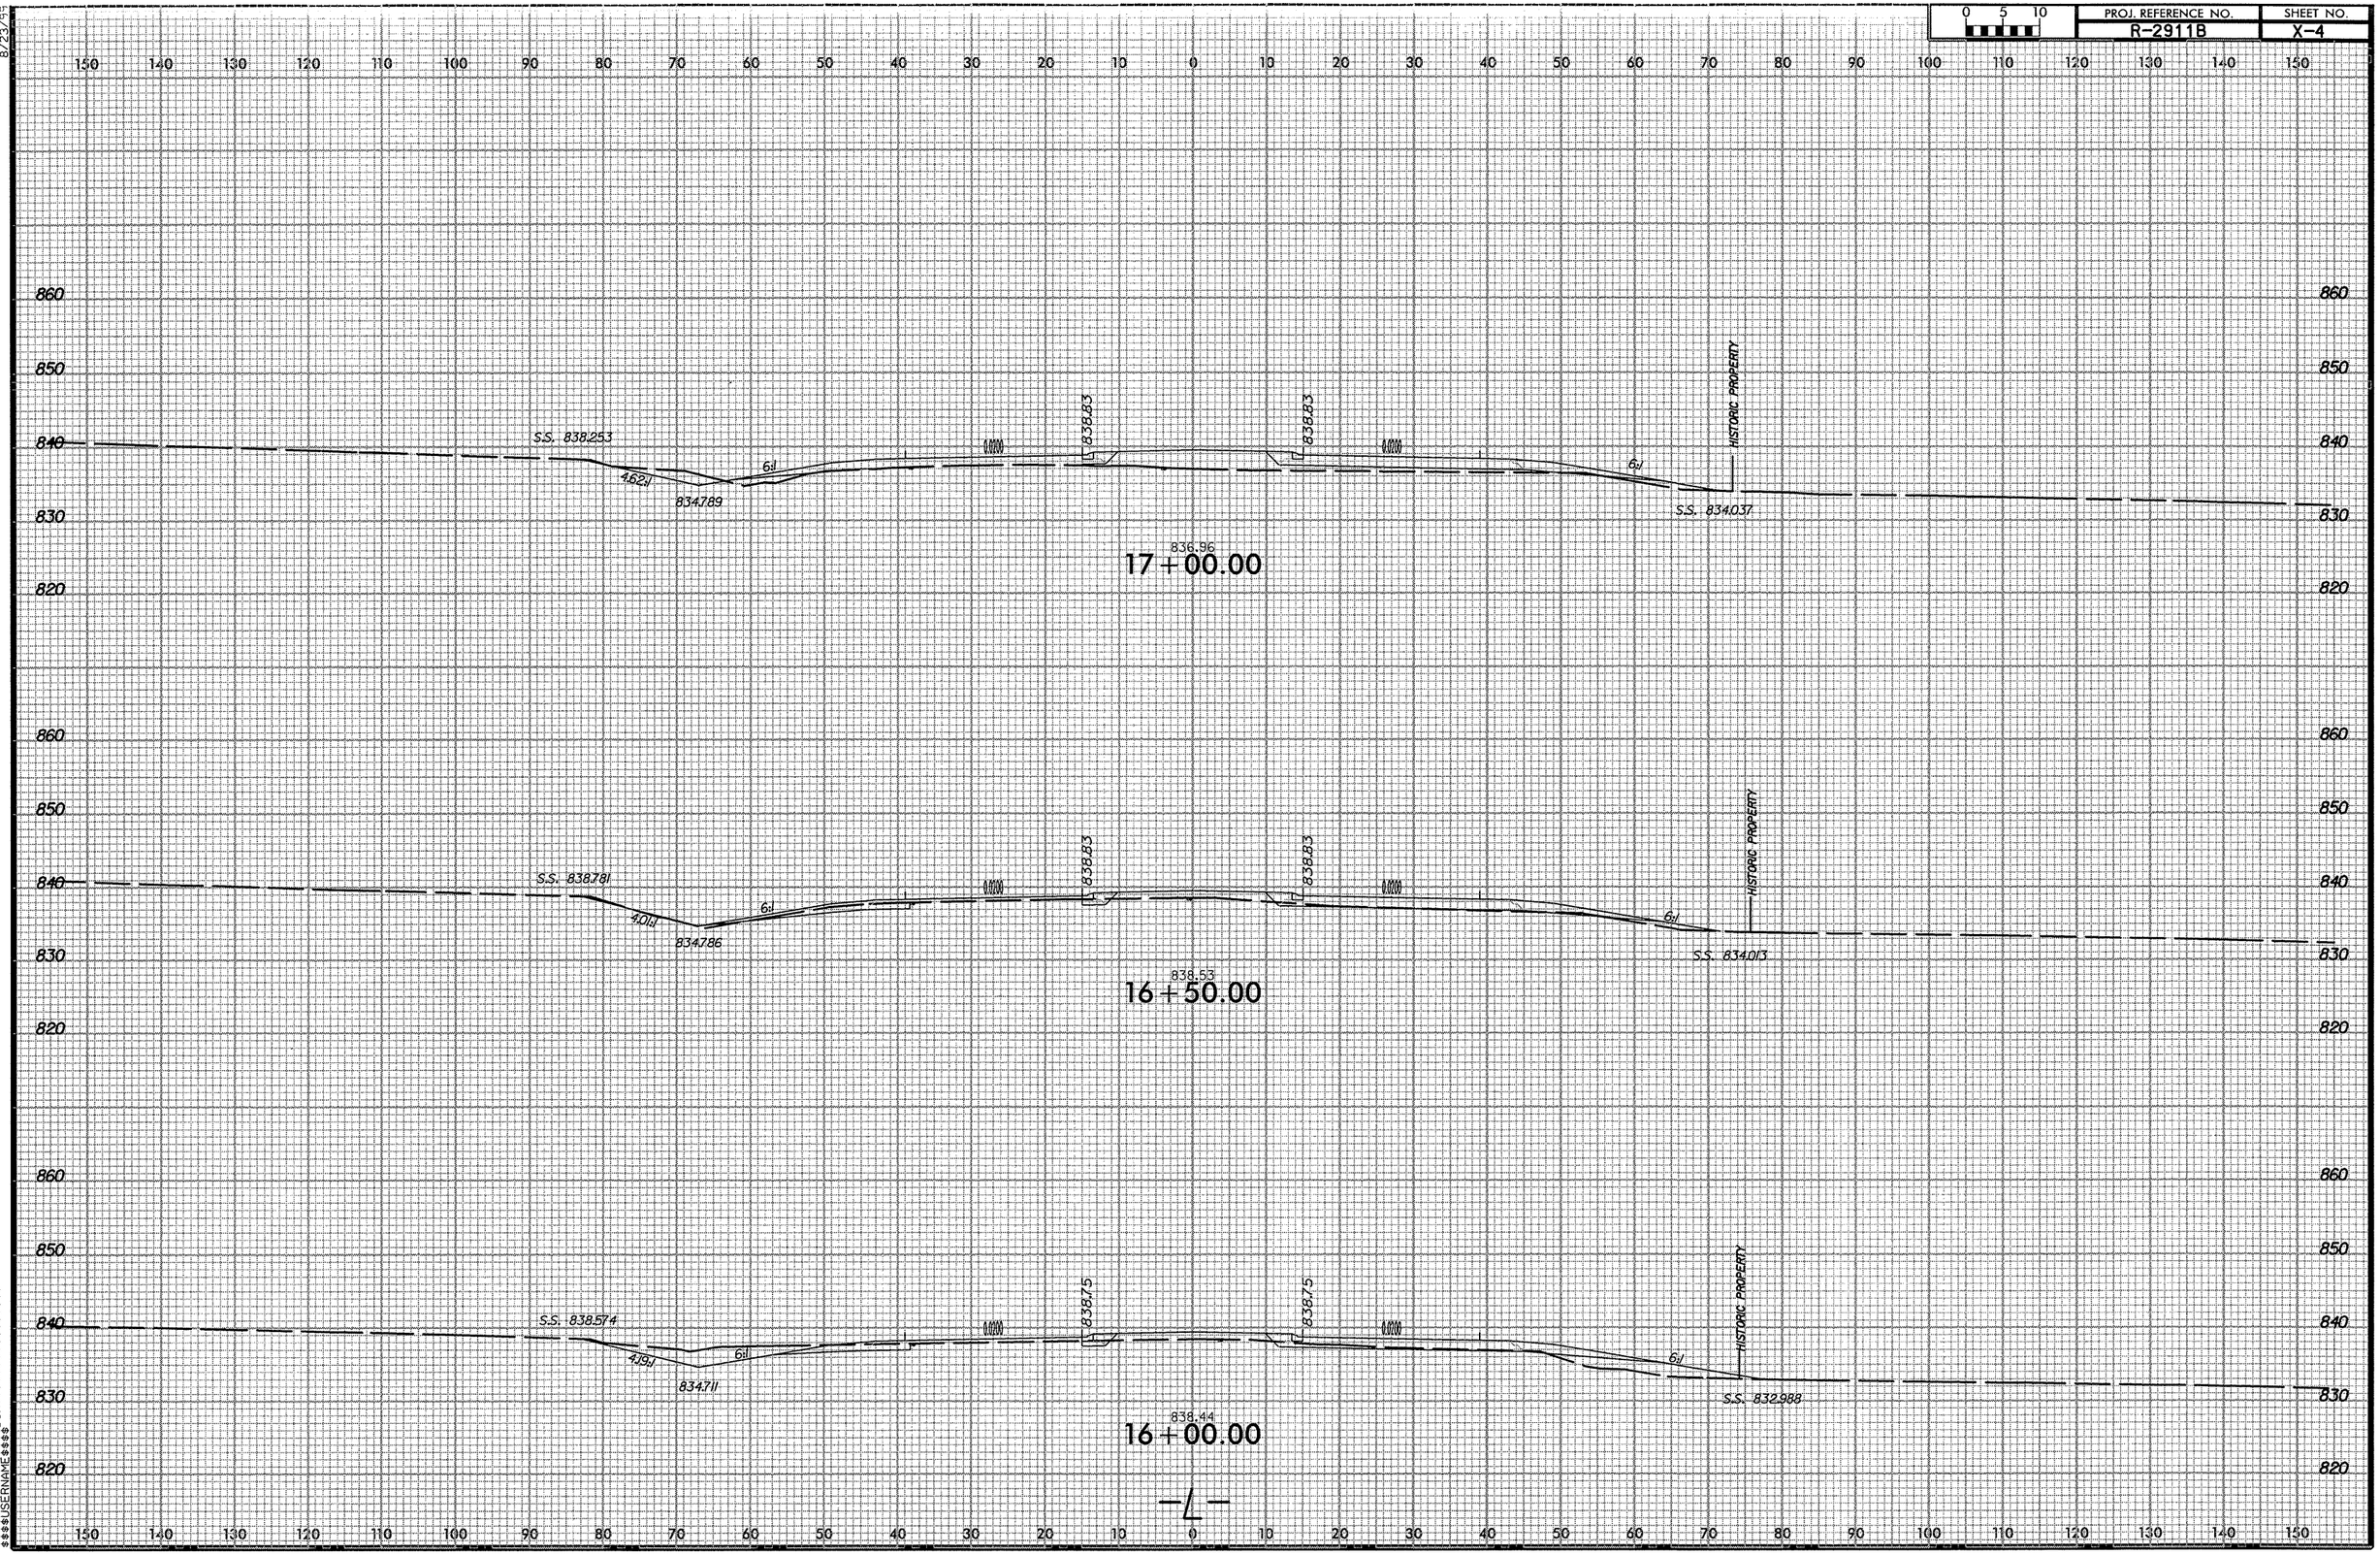

PROJ. REFERENCE NO.
R-2911B
SHEET NO.
X-4
0 5 10
S.S. 838.253
4.62:1
834.789
6:1
838.83
838.83
6:1
HISTORIC PROPERTY
S.S. 834.037
836.96
17+00.00
S.S. 838.781
4.01:1
834.786
6:1
838.83
838.83
6:1
HISTORIC PROPERTY
S.S. 834.013
838.53
16+50.00
S.S. 838.574
4.19:1
834.711
6:1
838.75
838.75
6:1
HISTORIC PROPERTY
S.S. 832.988
838.44
16+00.00
-L-

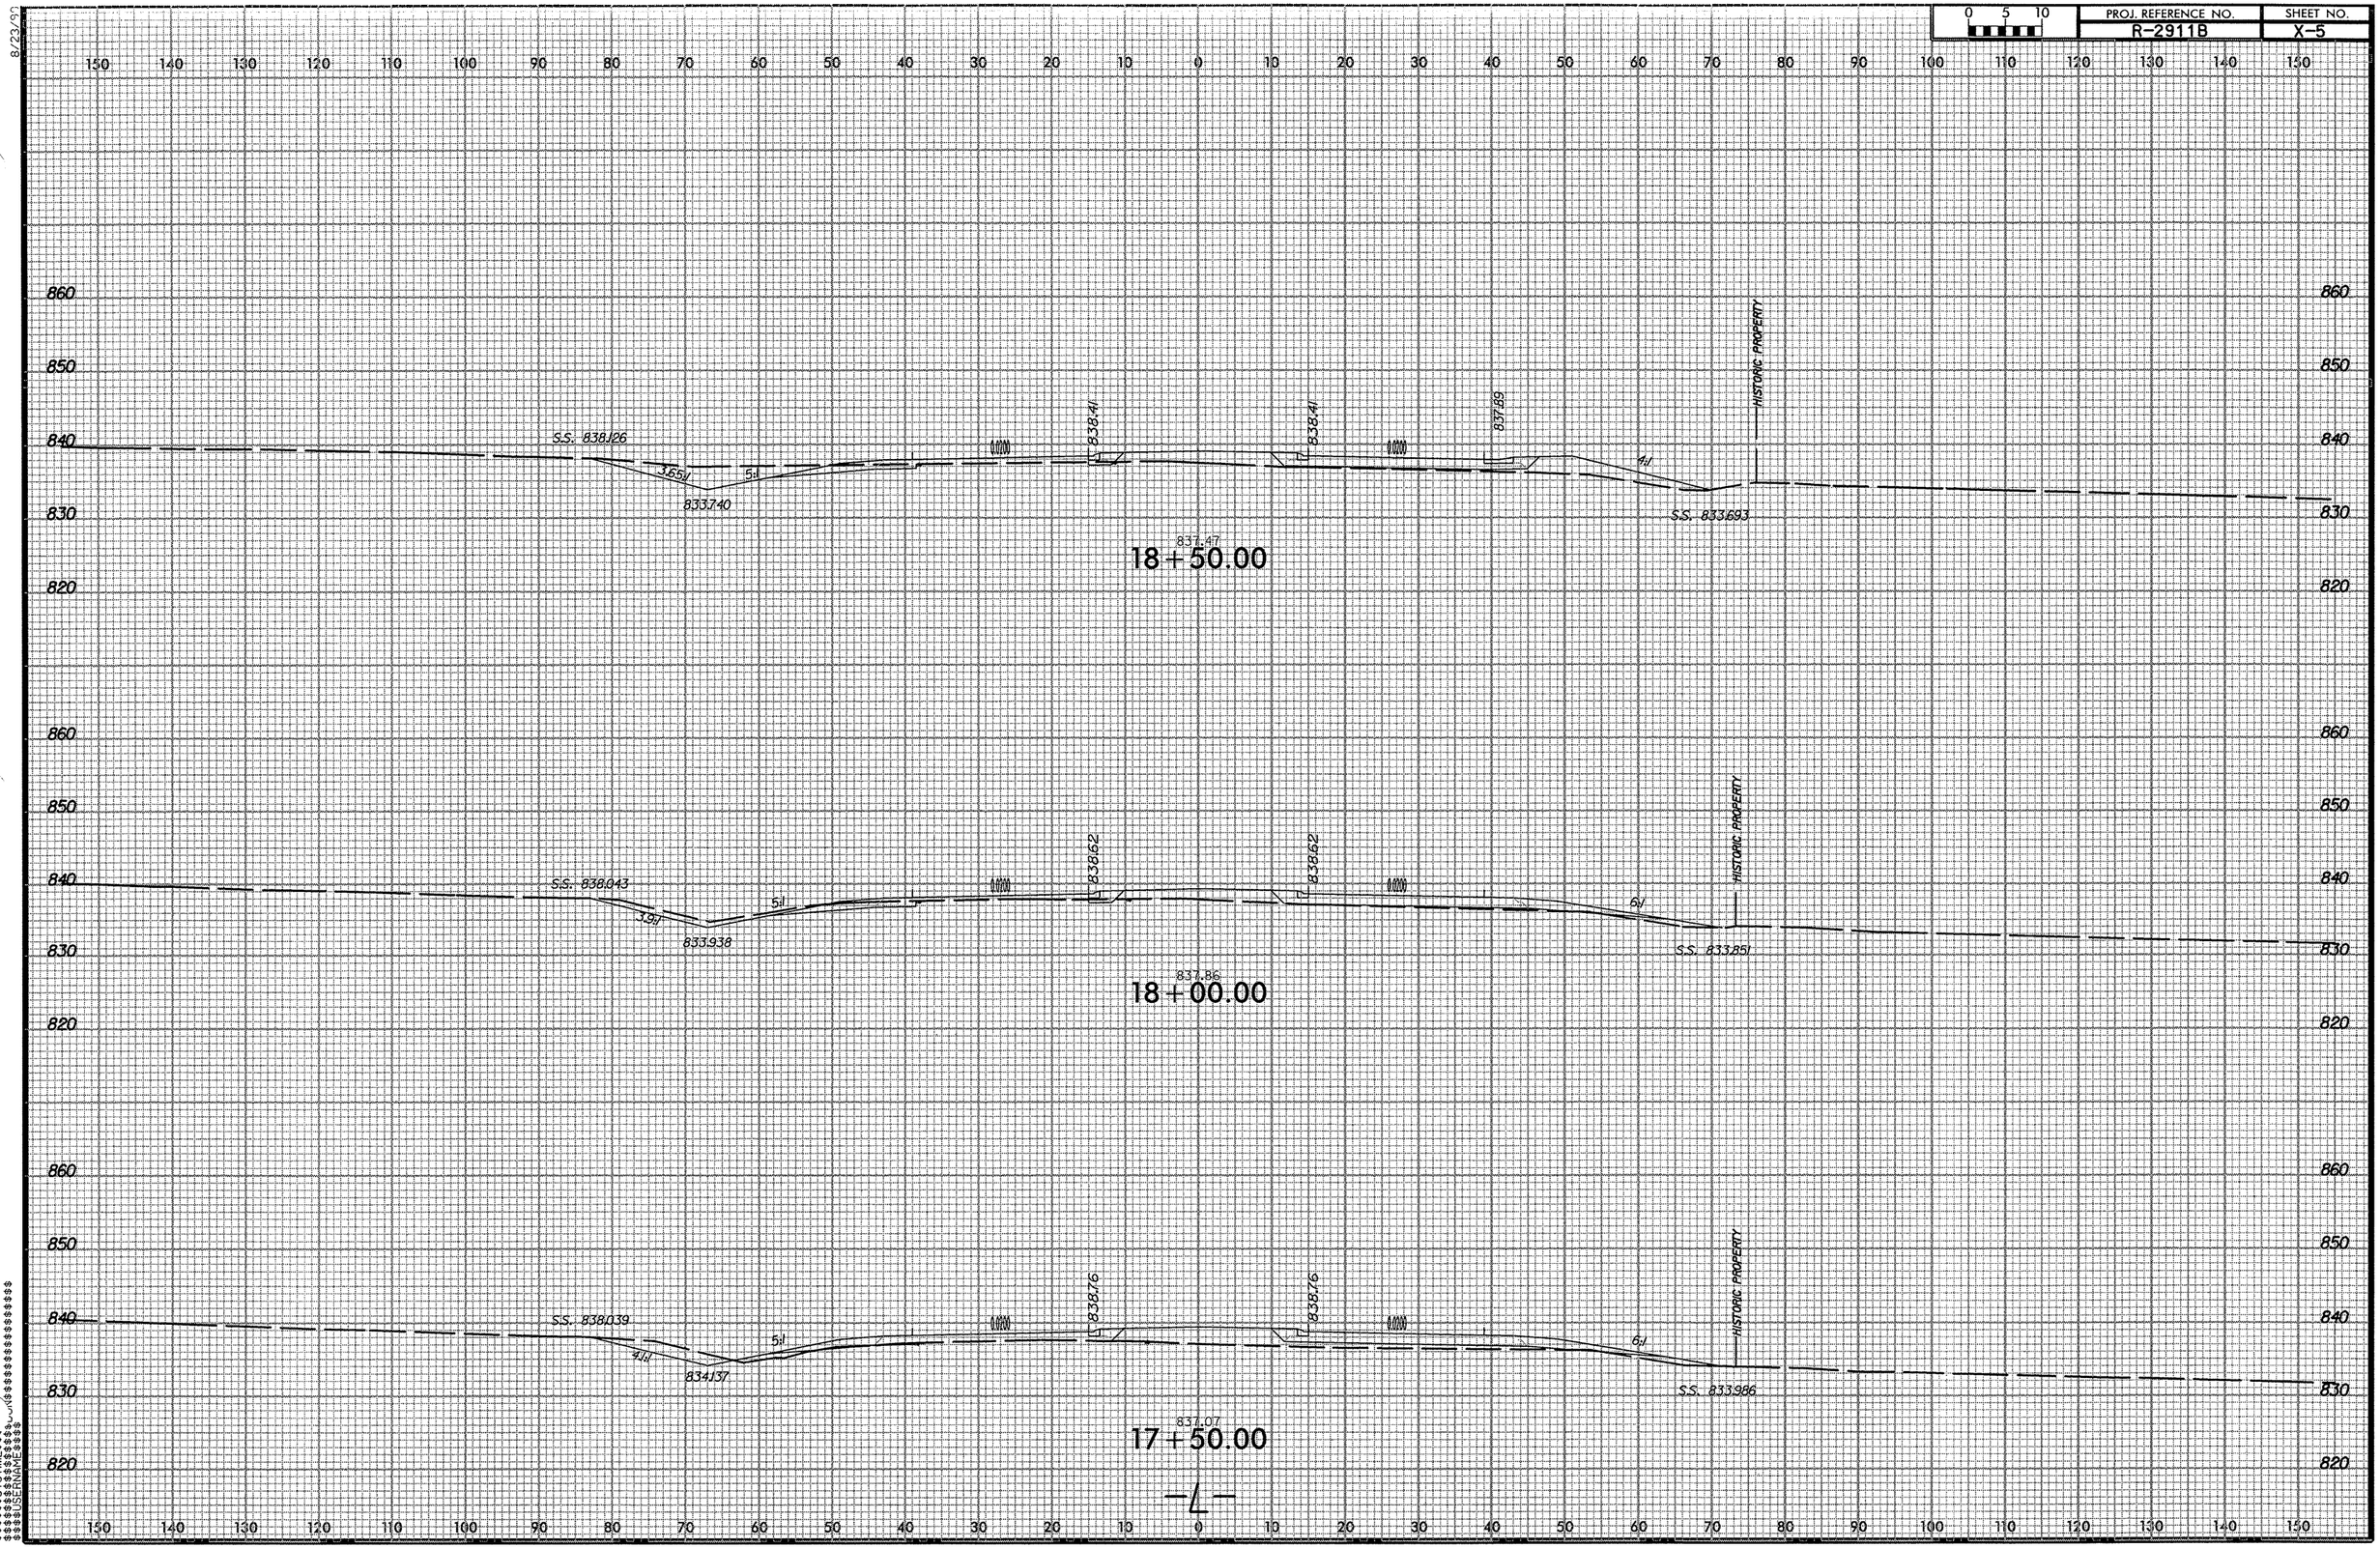

8/23/99

$$$$$$$SYSTIME$$$
$$$$$$$USERNAME$$$

r2911b_rdy_l.xyl dgn 7/9/2008 10:30:06 AM

8/23/93

0 5 10	PROJ. REFERENCE NO.	SHEET NO.
	R-2911B	X-6

150 140 130 120 110 100 90 80 70 60 50 40 30 20 10 0 10 20 30 40 50 60 70 80 90 100 110 120 130 140 150

860 850 840 830 820

S.S. 834.060
2.36:1
832.365
4.55:1
0.0000
837.36
2%
TEMP. SLOPE
837.36
0.0000
836.80
4:1
HISTORIC PROPERTY
S.S. 834.822

836.14
20+00.00

860 850 840 830 820

S.S. 839.042
2.19:1
832.823
4.6:1
0.0000
837.78
837.78
0.0000
837.26
4:1
HISTORIC PROPERTY
S.S. 834.365

836.62
19+50.00

860 850 840 830 820

S.S. 838.598
3:1
833.282
4.723:1
0.0000
838.13
838.13
0.0000
837.57
4:1
HISTORIC PROPERTY
S.S. 833.688

837.08
19+00.00

$$$$$$$SYSTIME$$$
$$$$$$$USERNAME$$$$

r2911b rdy l.xpl dgn 7/9/2008 10:30:08 AM

0 5 10	PROJ. REFERENCE NO.	SHEET NO.
	R-2911B	X-7

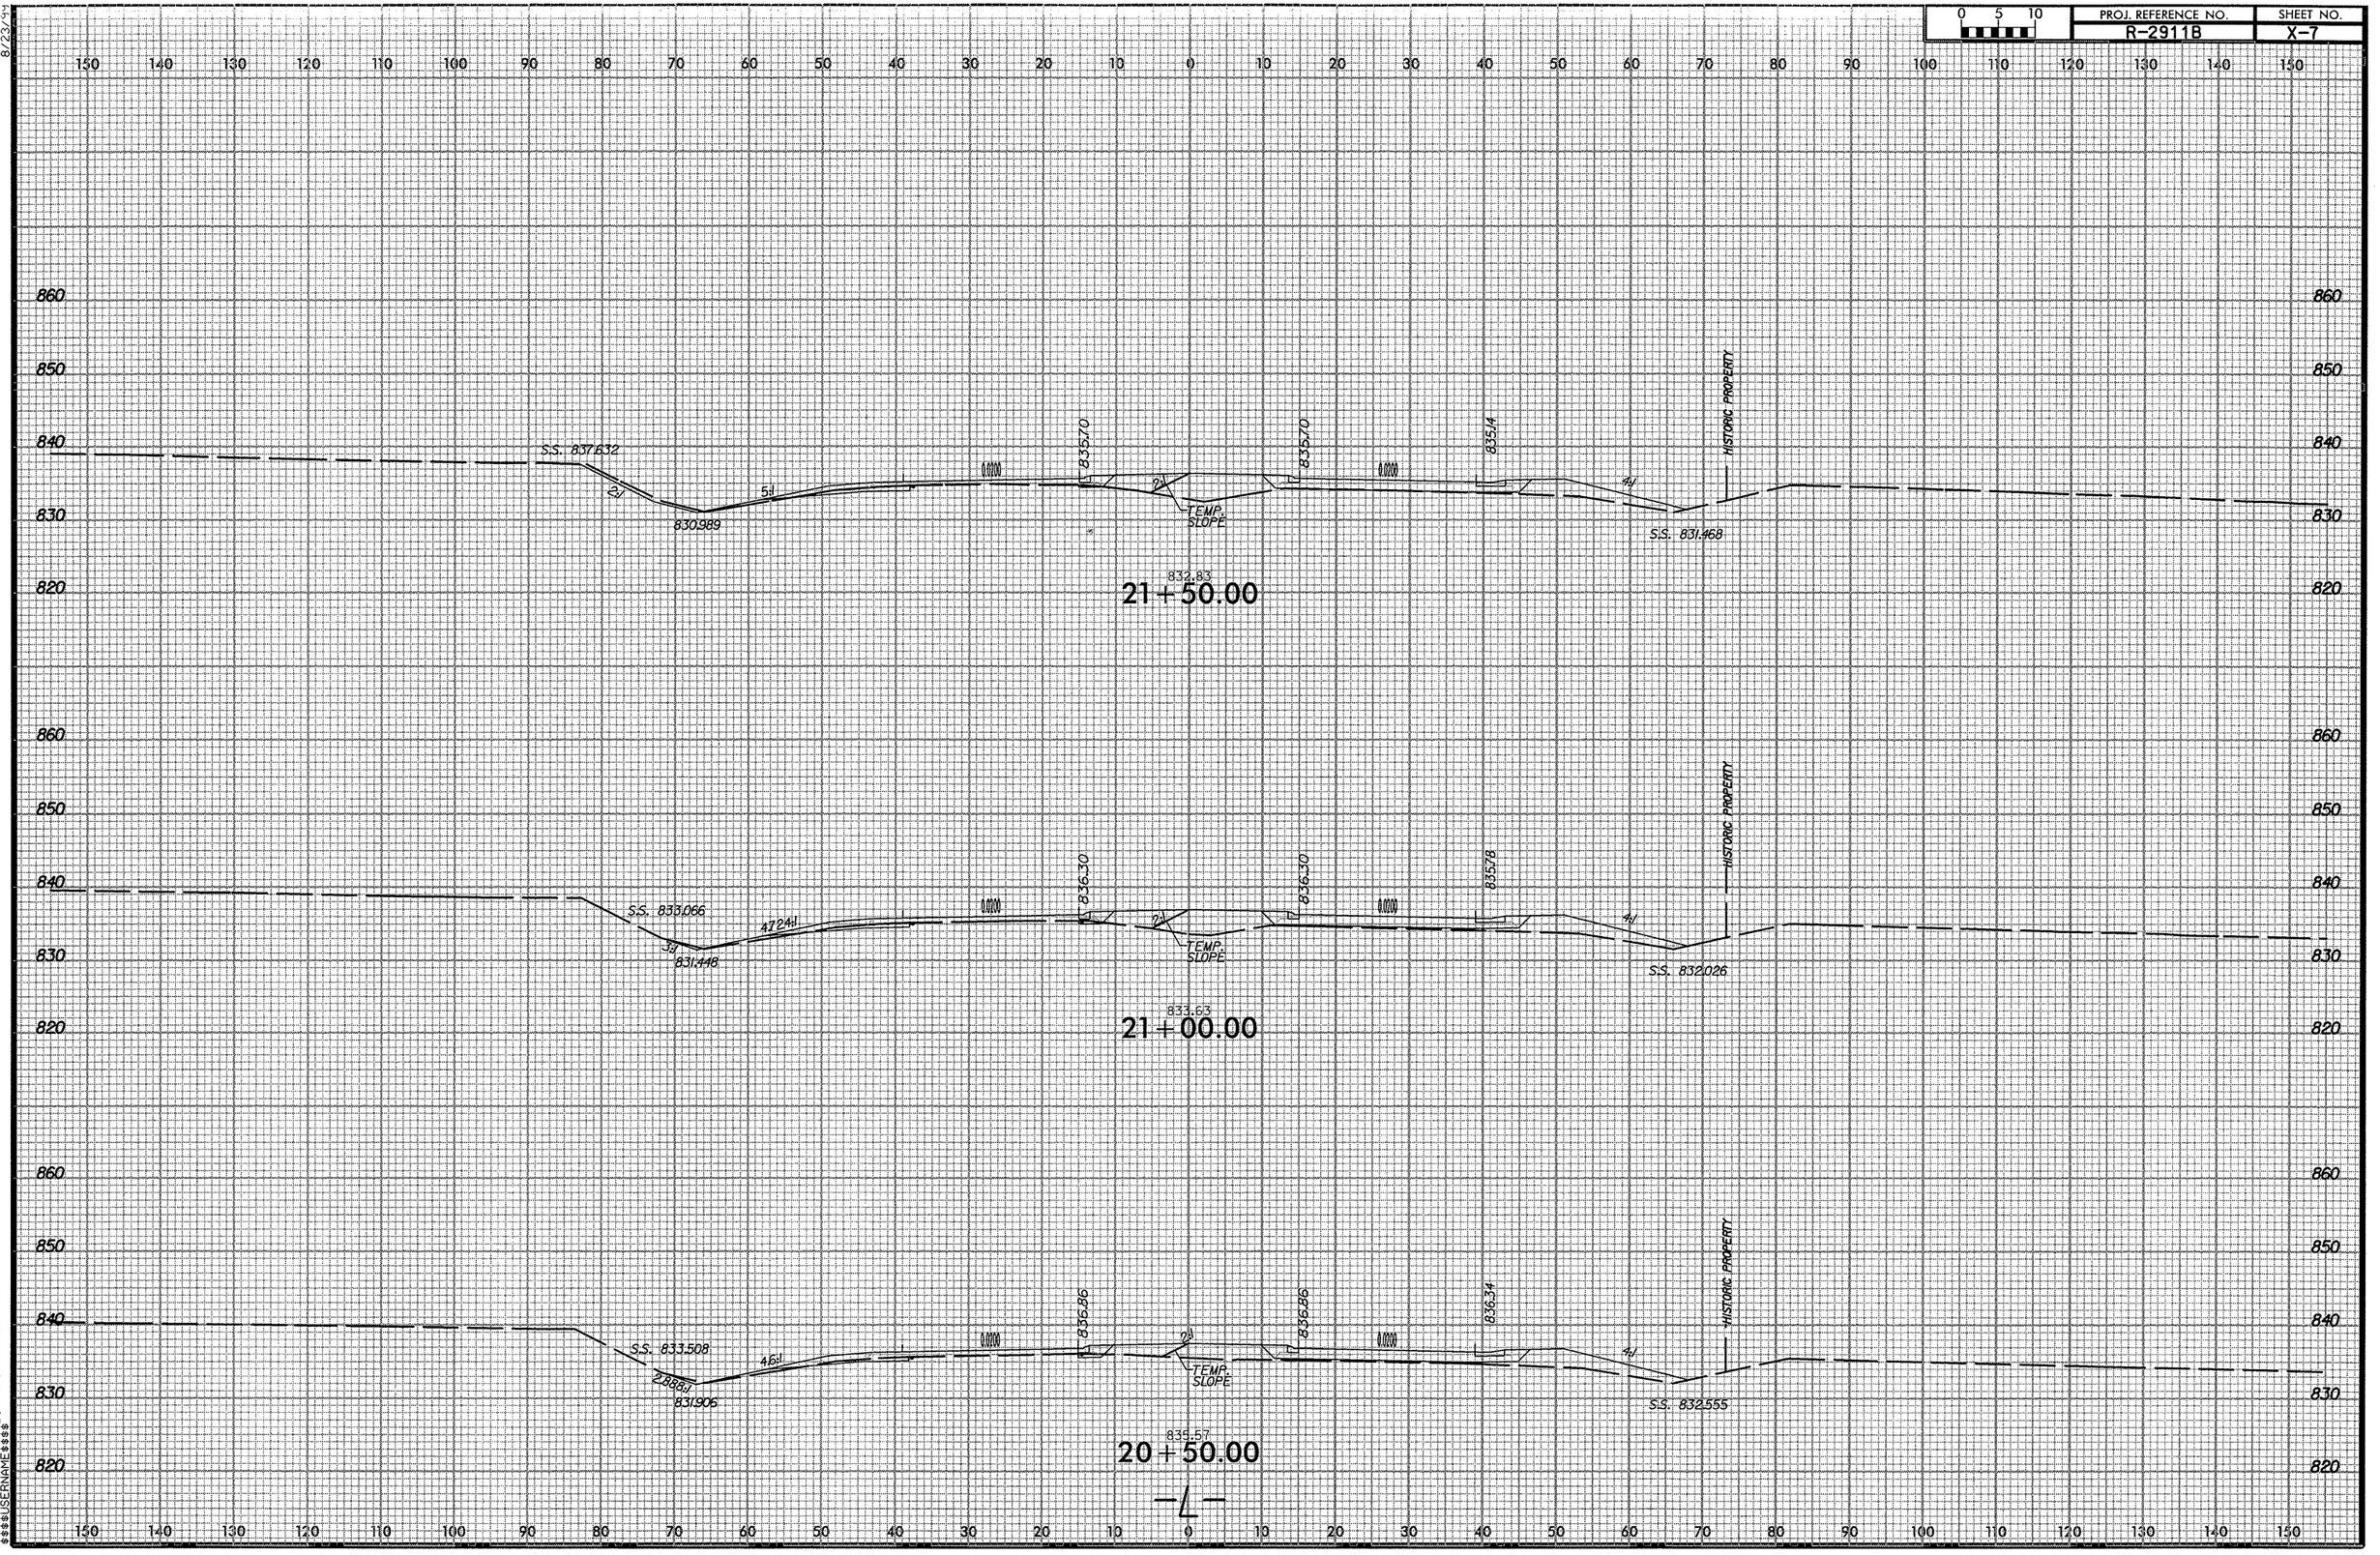

8/23/99

$$$$$$$$SYSTIME$$$$
$$$$$$$$USERNAME$$$$

r2911b rdy L.xpl dgn 7/9/2008 10:30:09 AM

8/23/99

PROJ. REFERENCE NO.	SHEET NO.
R-2911B	X-8

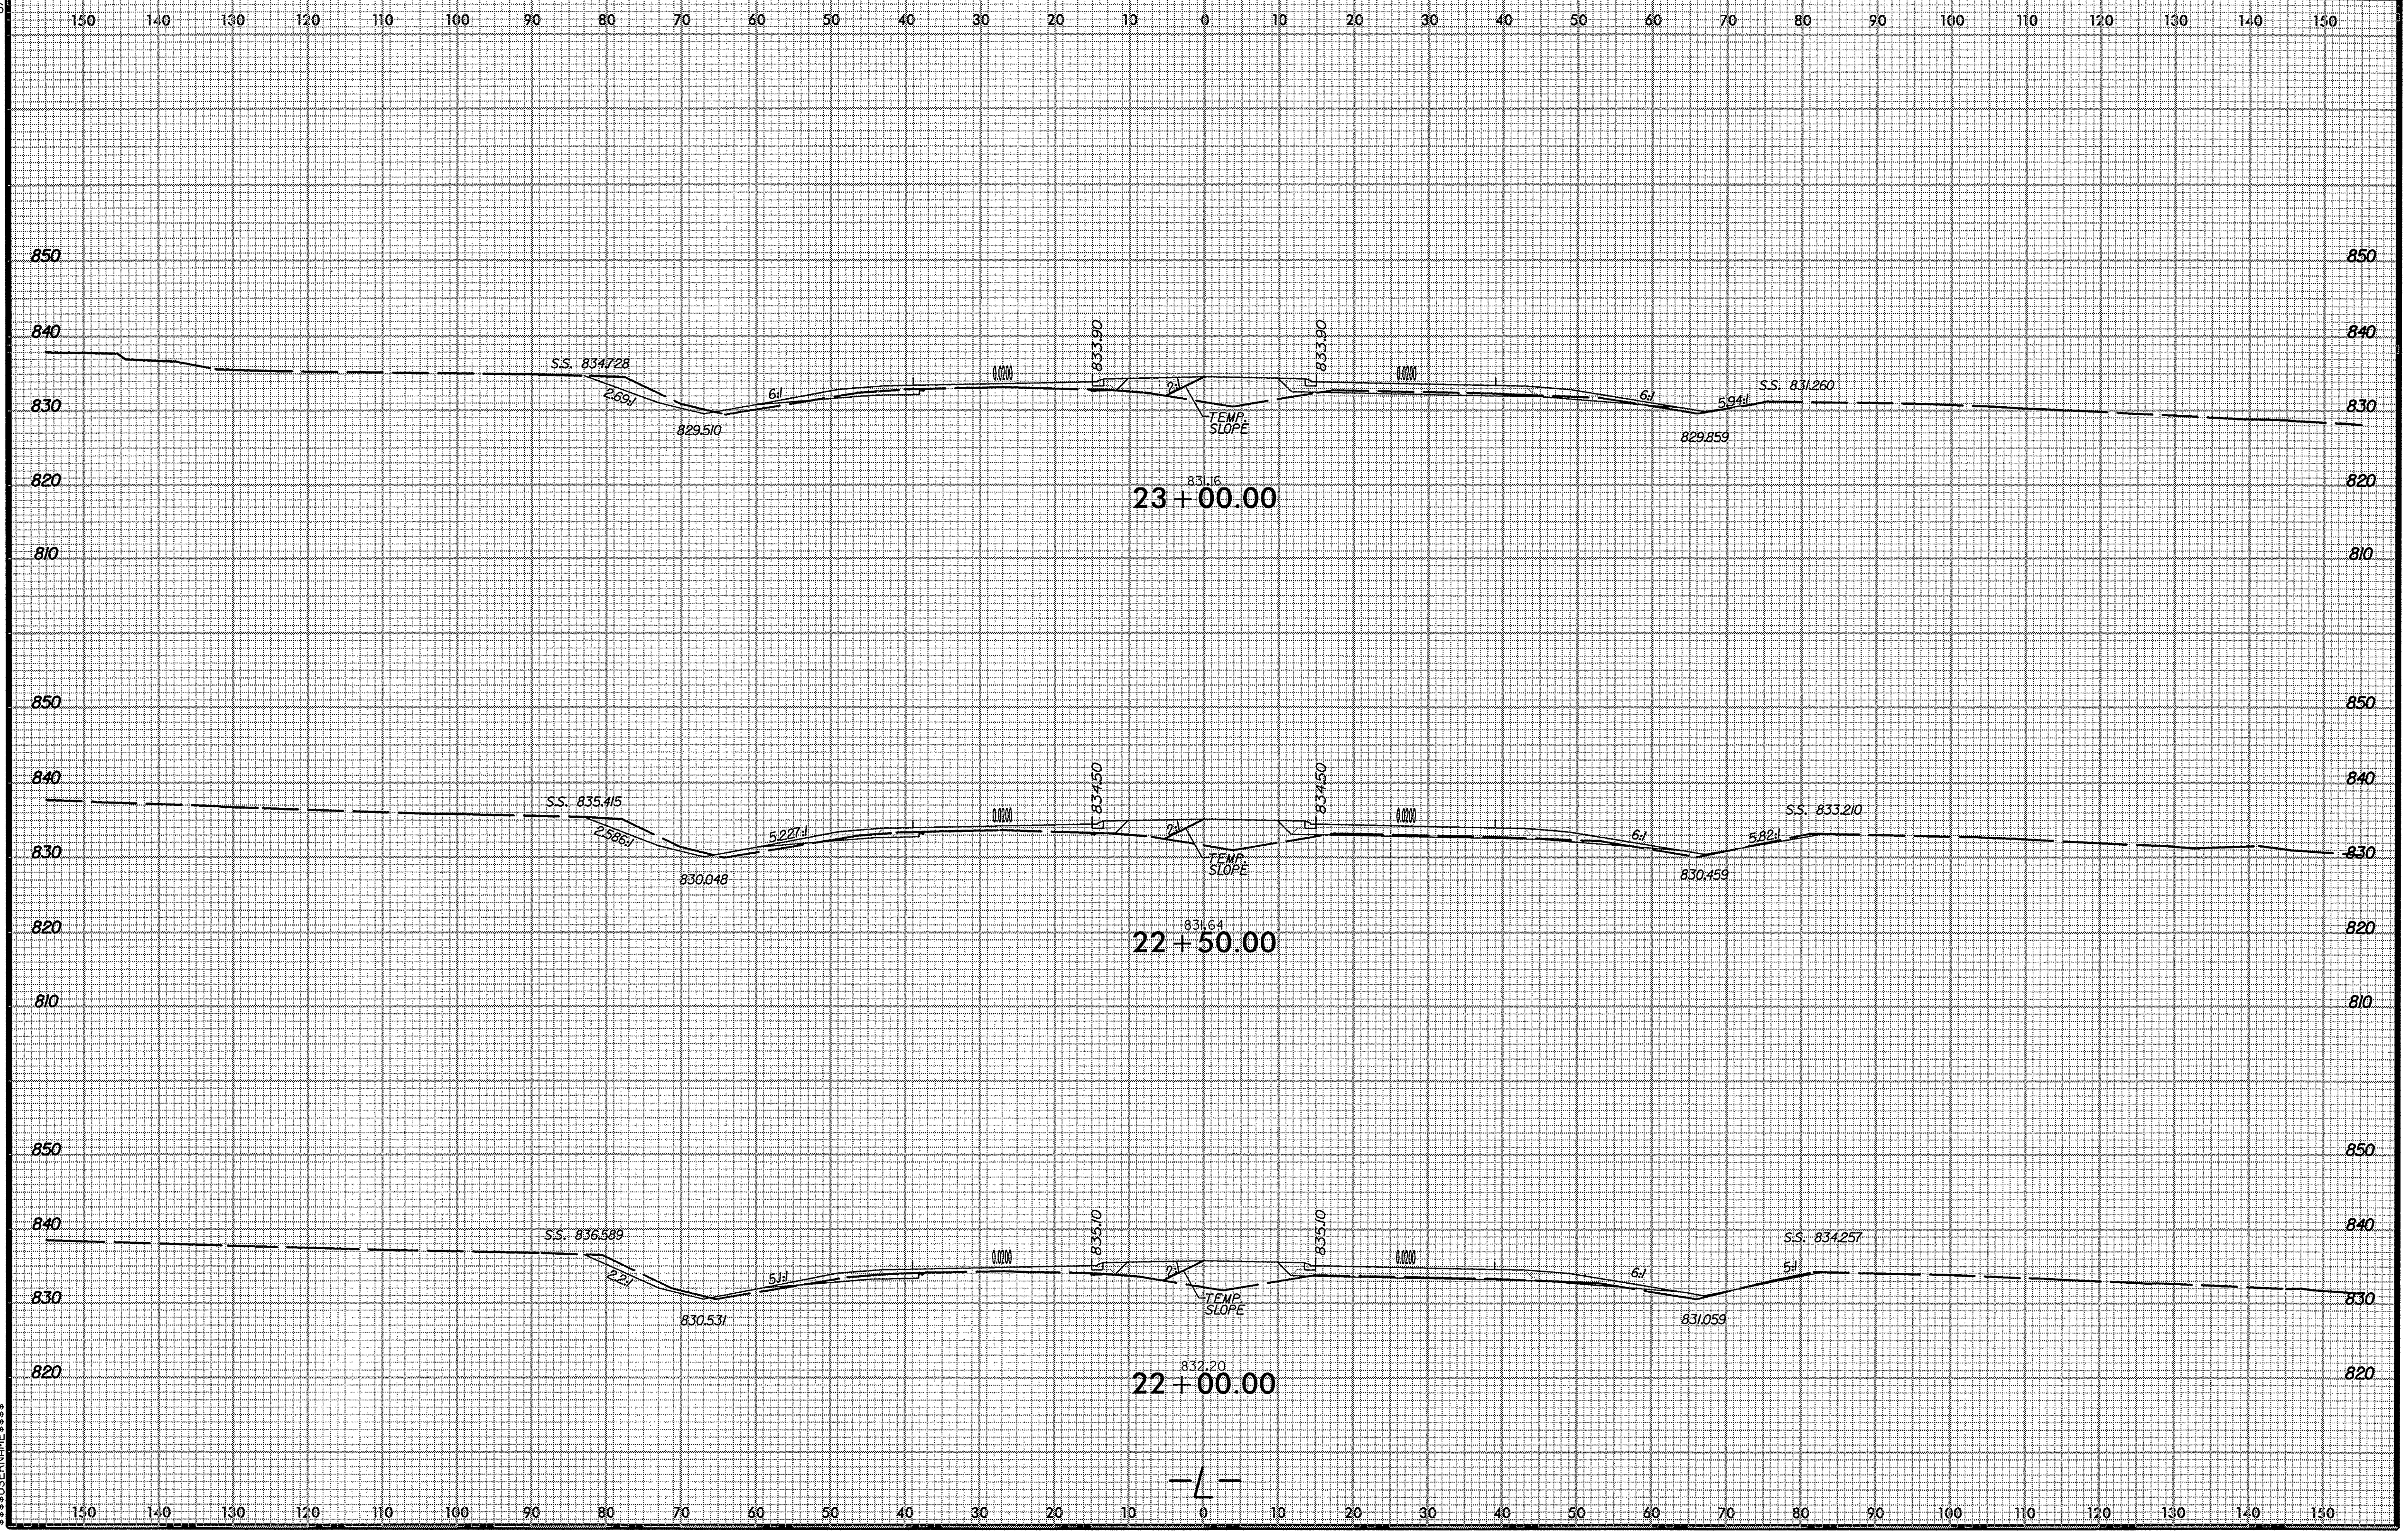

$$$$SYSTIME$$$ $$$$$$$$$$DGN$$$$$$$$$$$$$$$$$$$$$ $$$$USERNAME$$$$

r2911b_rdy_L_xpl.dgn 7/9/2008 10:30:10 AM

PROJ. REFERENCE NO.	SHEET NO.
R-2911B	X-9

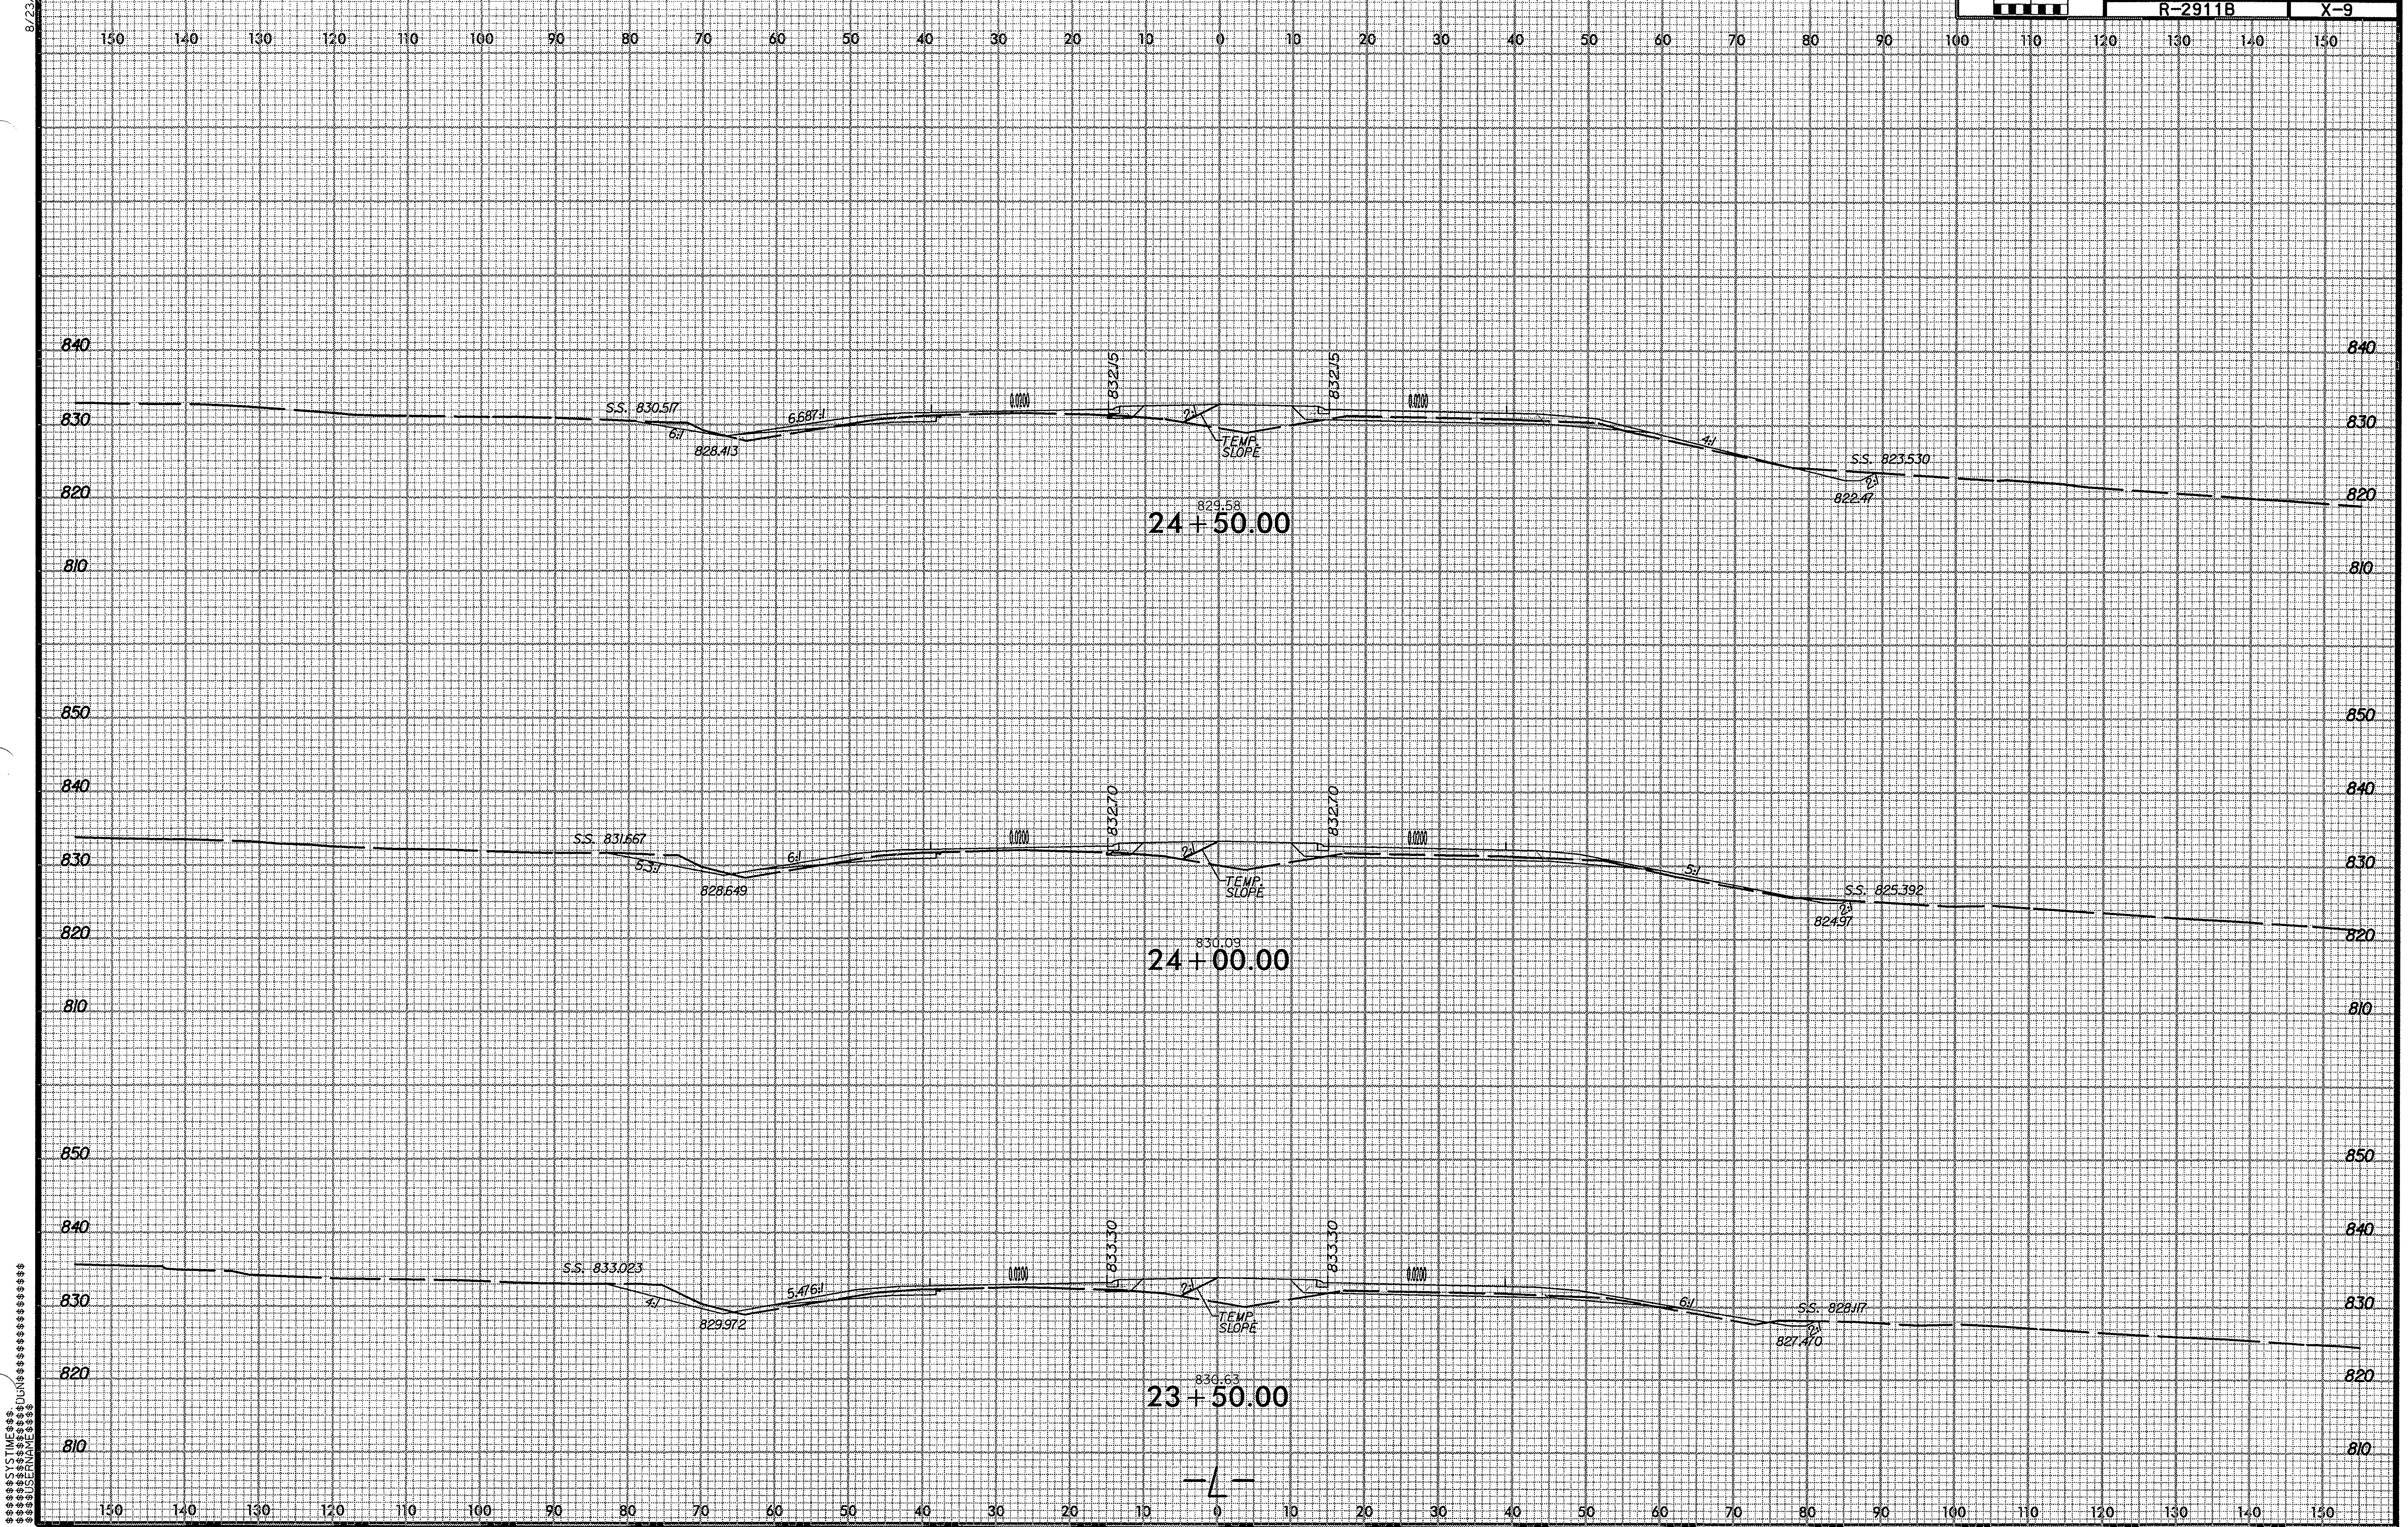

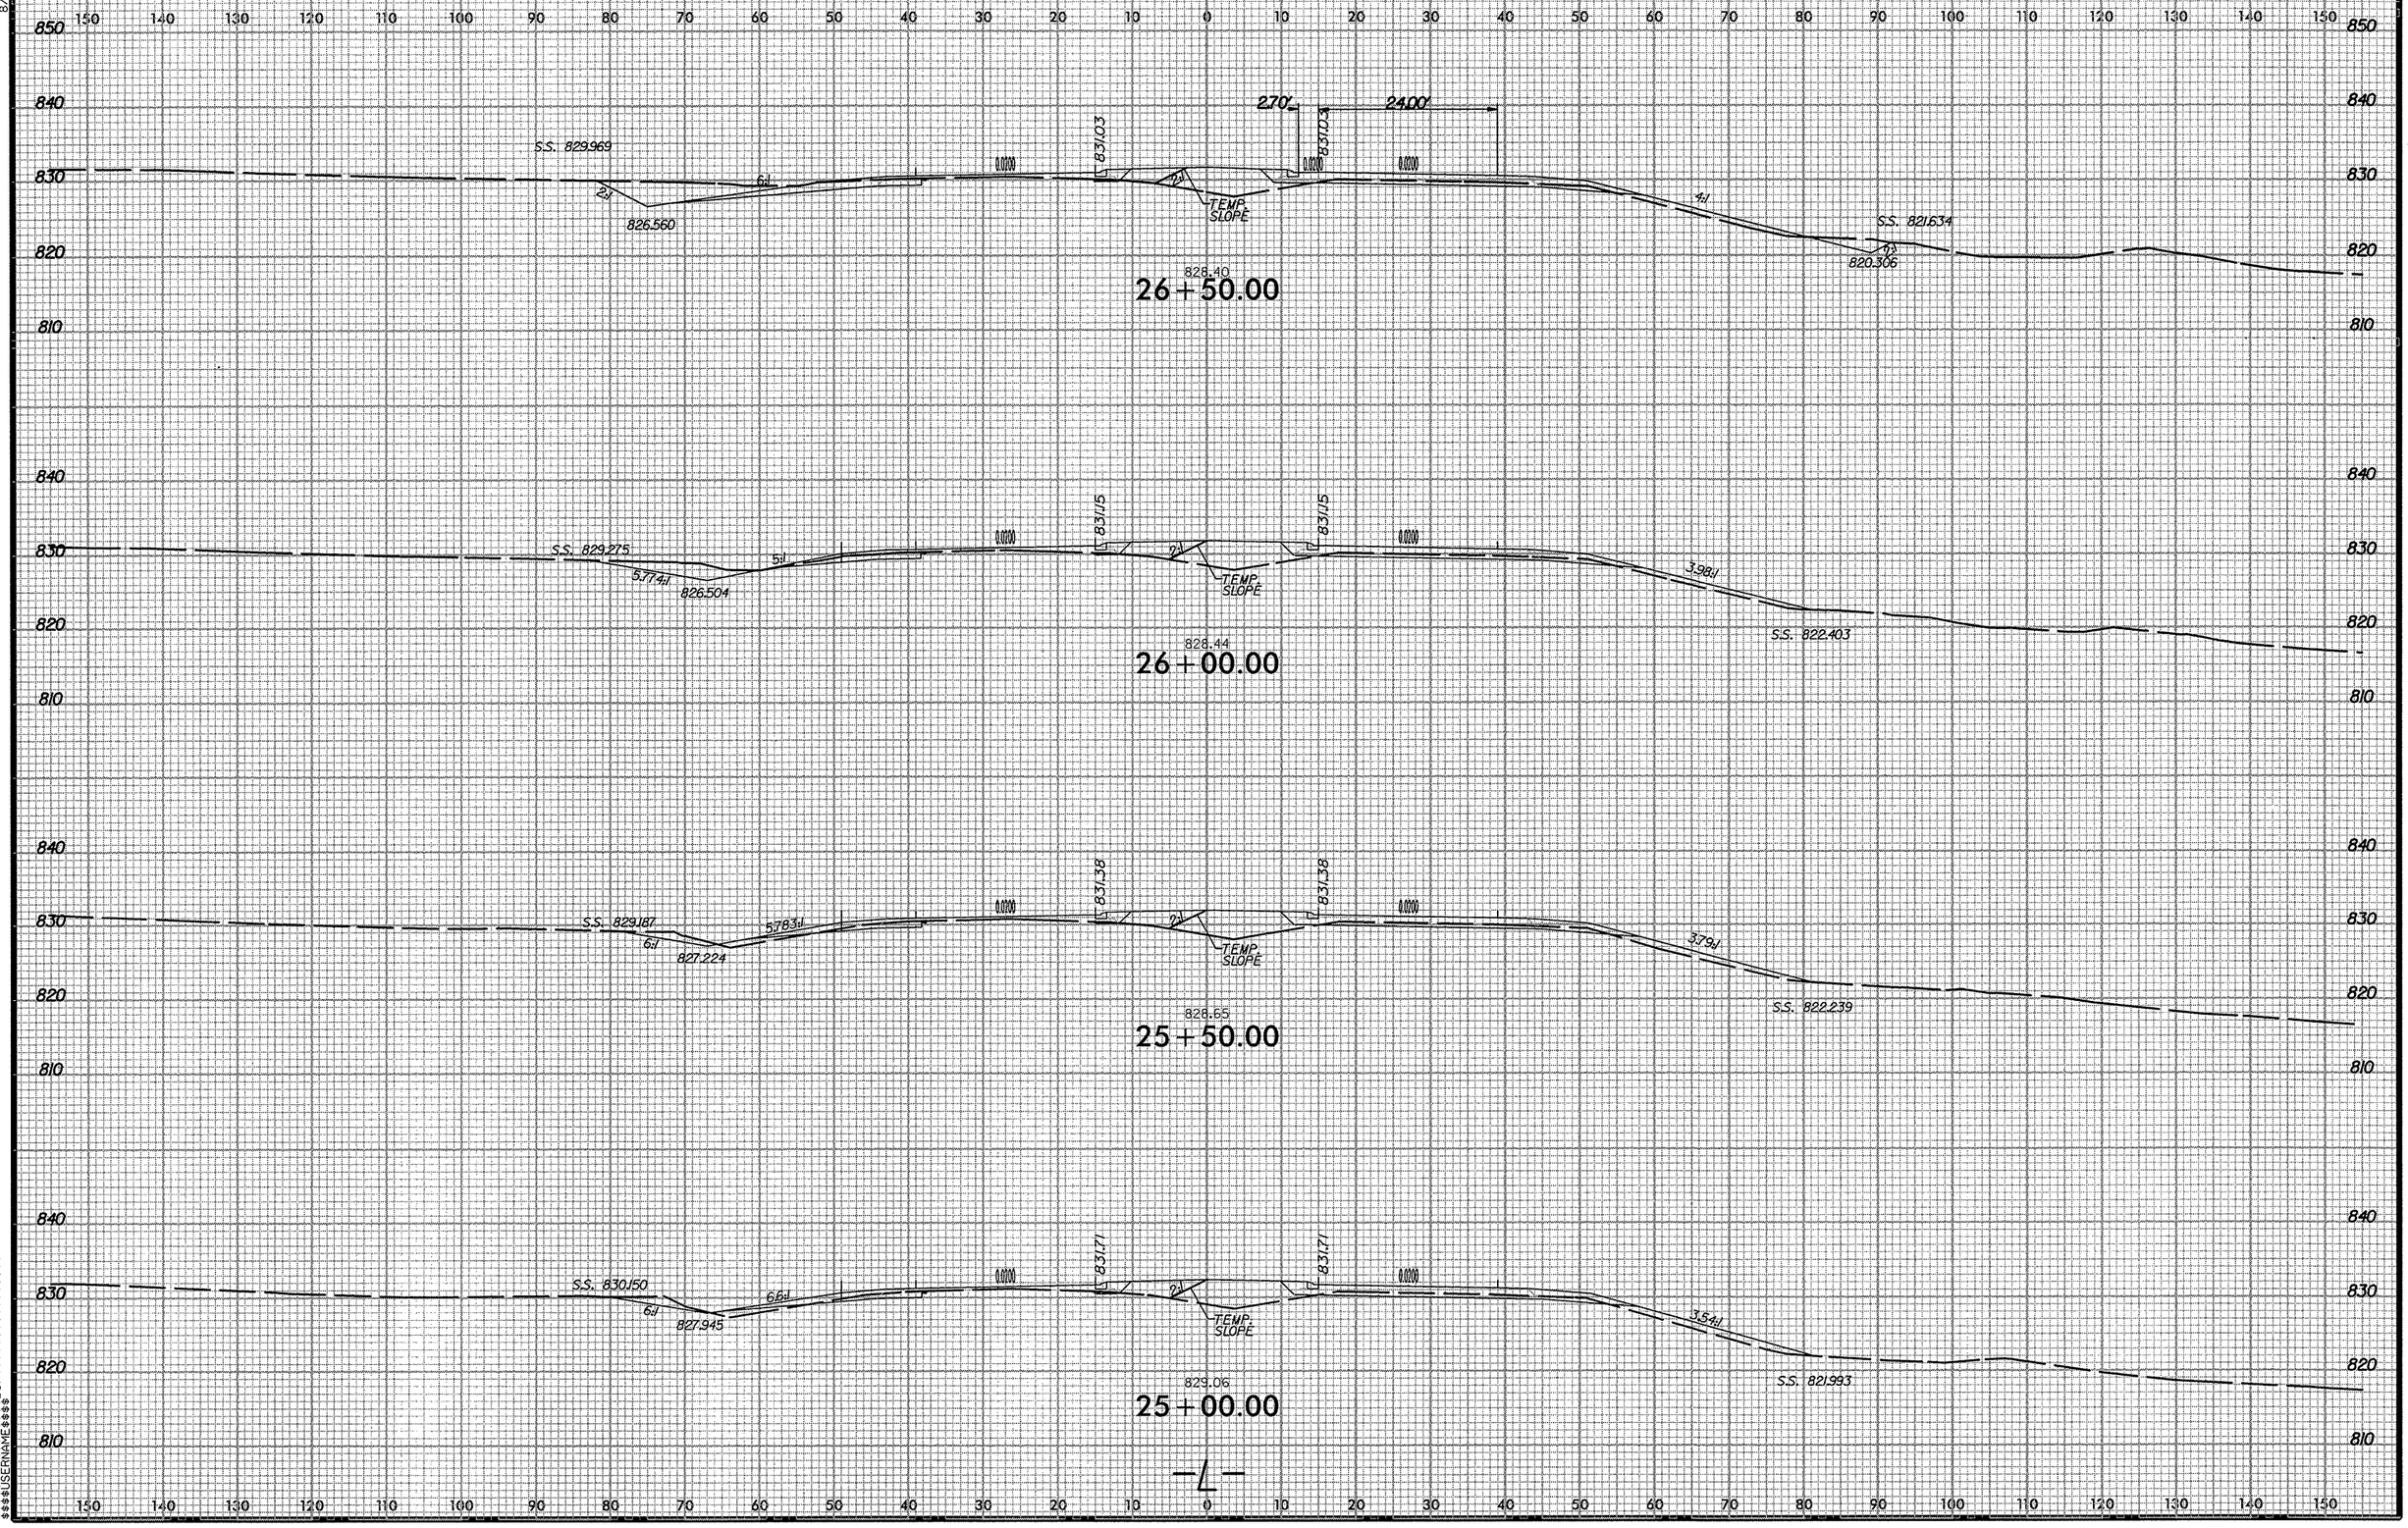

PROJ. REFERENCE NO.
R-2911B
SHEET NO.
X-10
0 5 10
S.S. 829.969
2:1
826.560
6:1
831.03
2.70'
24.00'
TEMP. SLOPE
4:1
S.S. 821.634
820.306
828.40
26+50.00
S.S. 829.275
5.774:1
826.504
5:1
831.15
3.98:1
S.S. 822.403
828.44
26+00.00
S.S. 829.187
6:1
827.224
5.783:1
831.38
3.79:1
S.S. 822.239
828.65
25+50.00
S.S. 830.150
6:1
827.945
6.6:1
831.71
3.54:1
S.S. 821.993
829.06
25+00.00
-L-

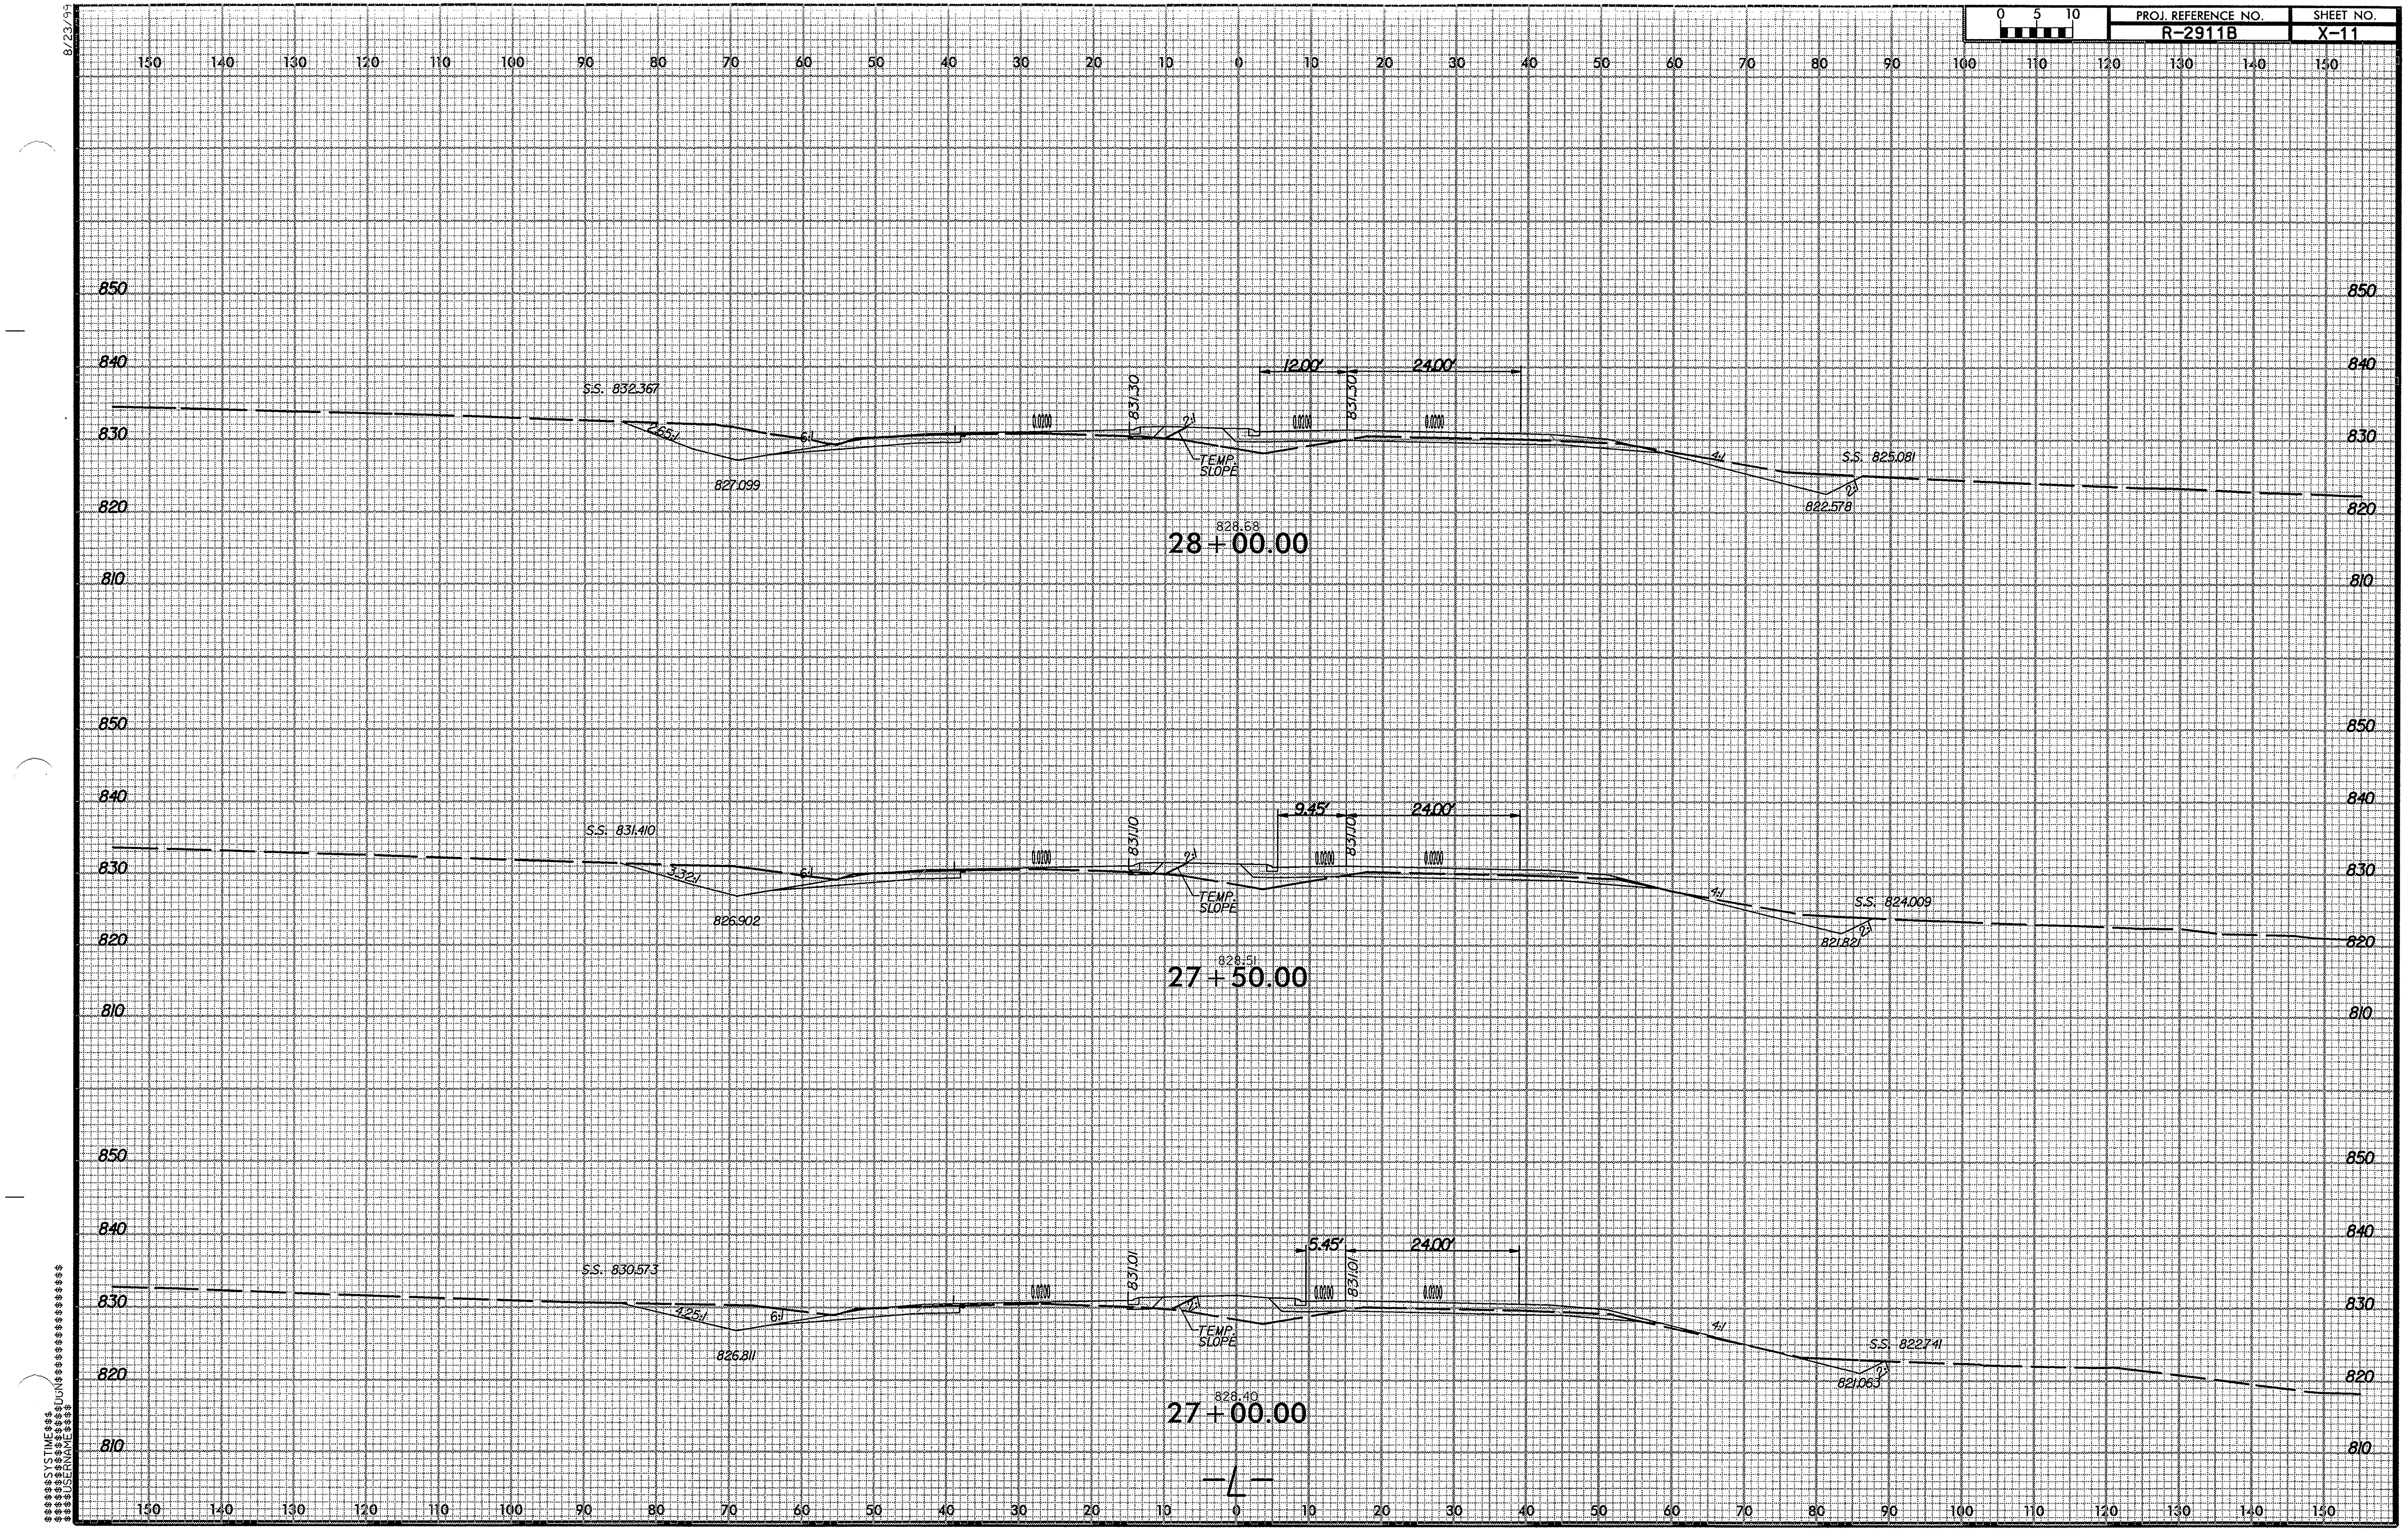

r2911b_rdy_L.xpl .dgn 7/9/2008 10:30:14 AM

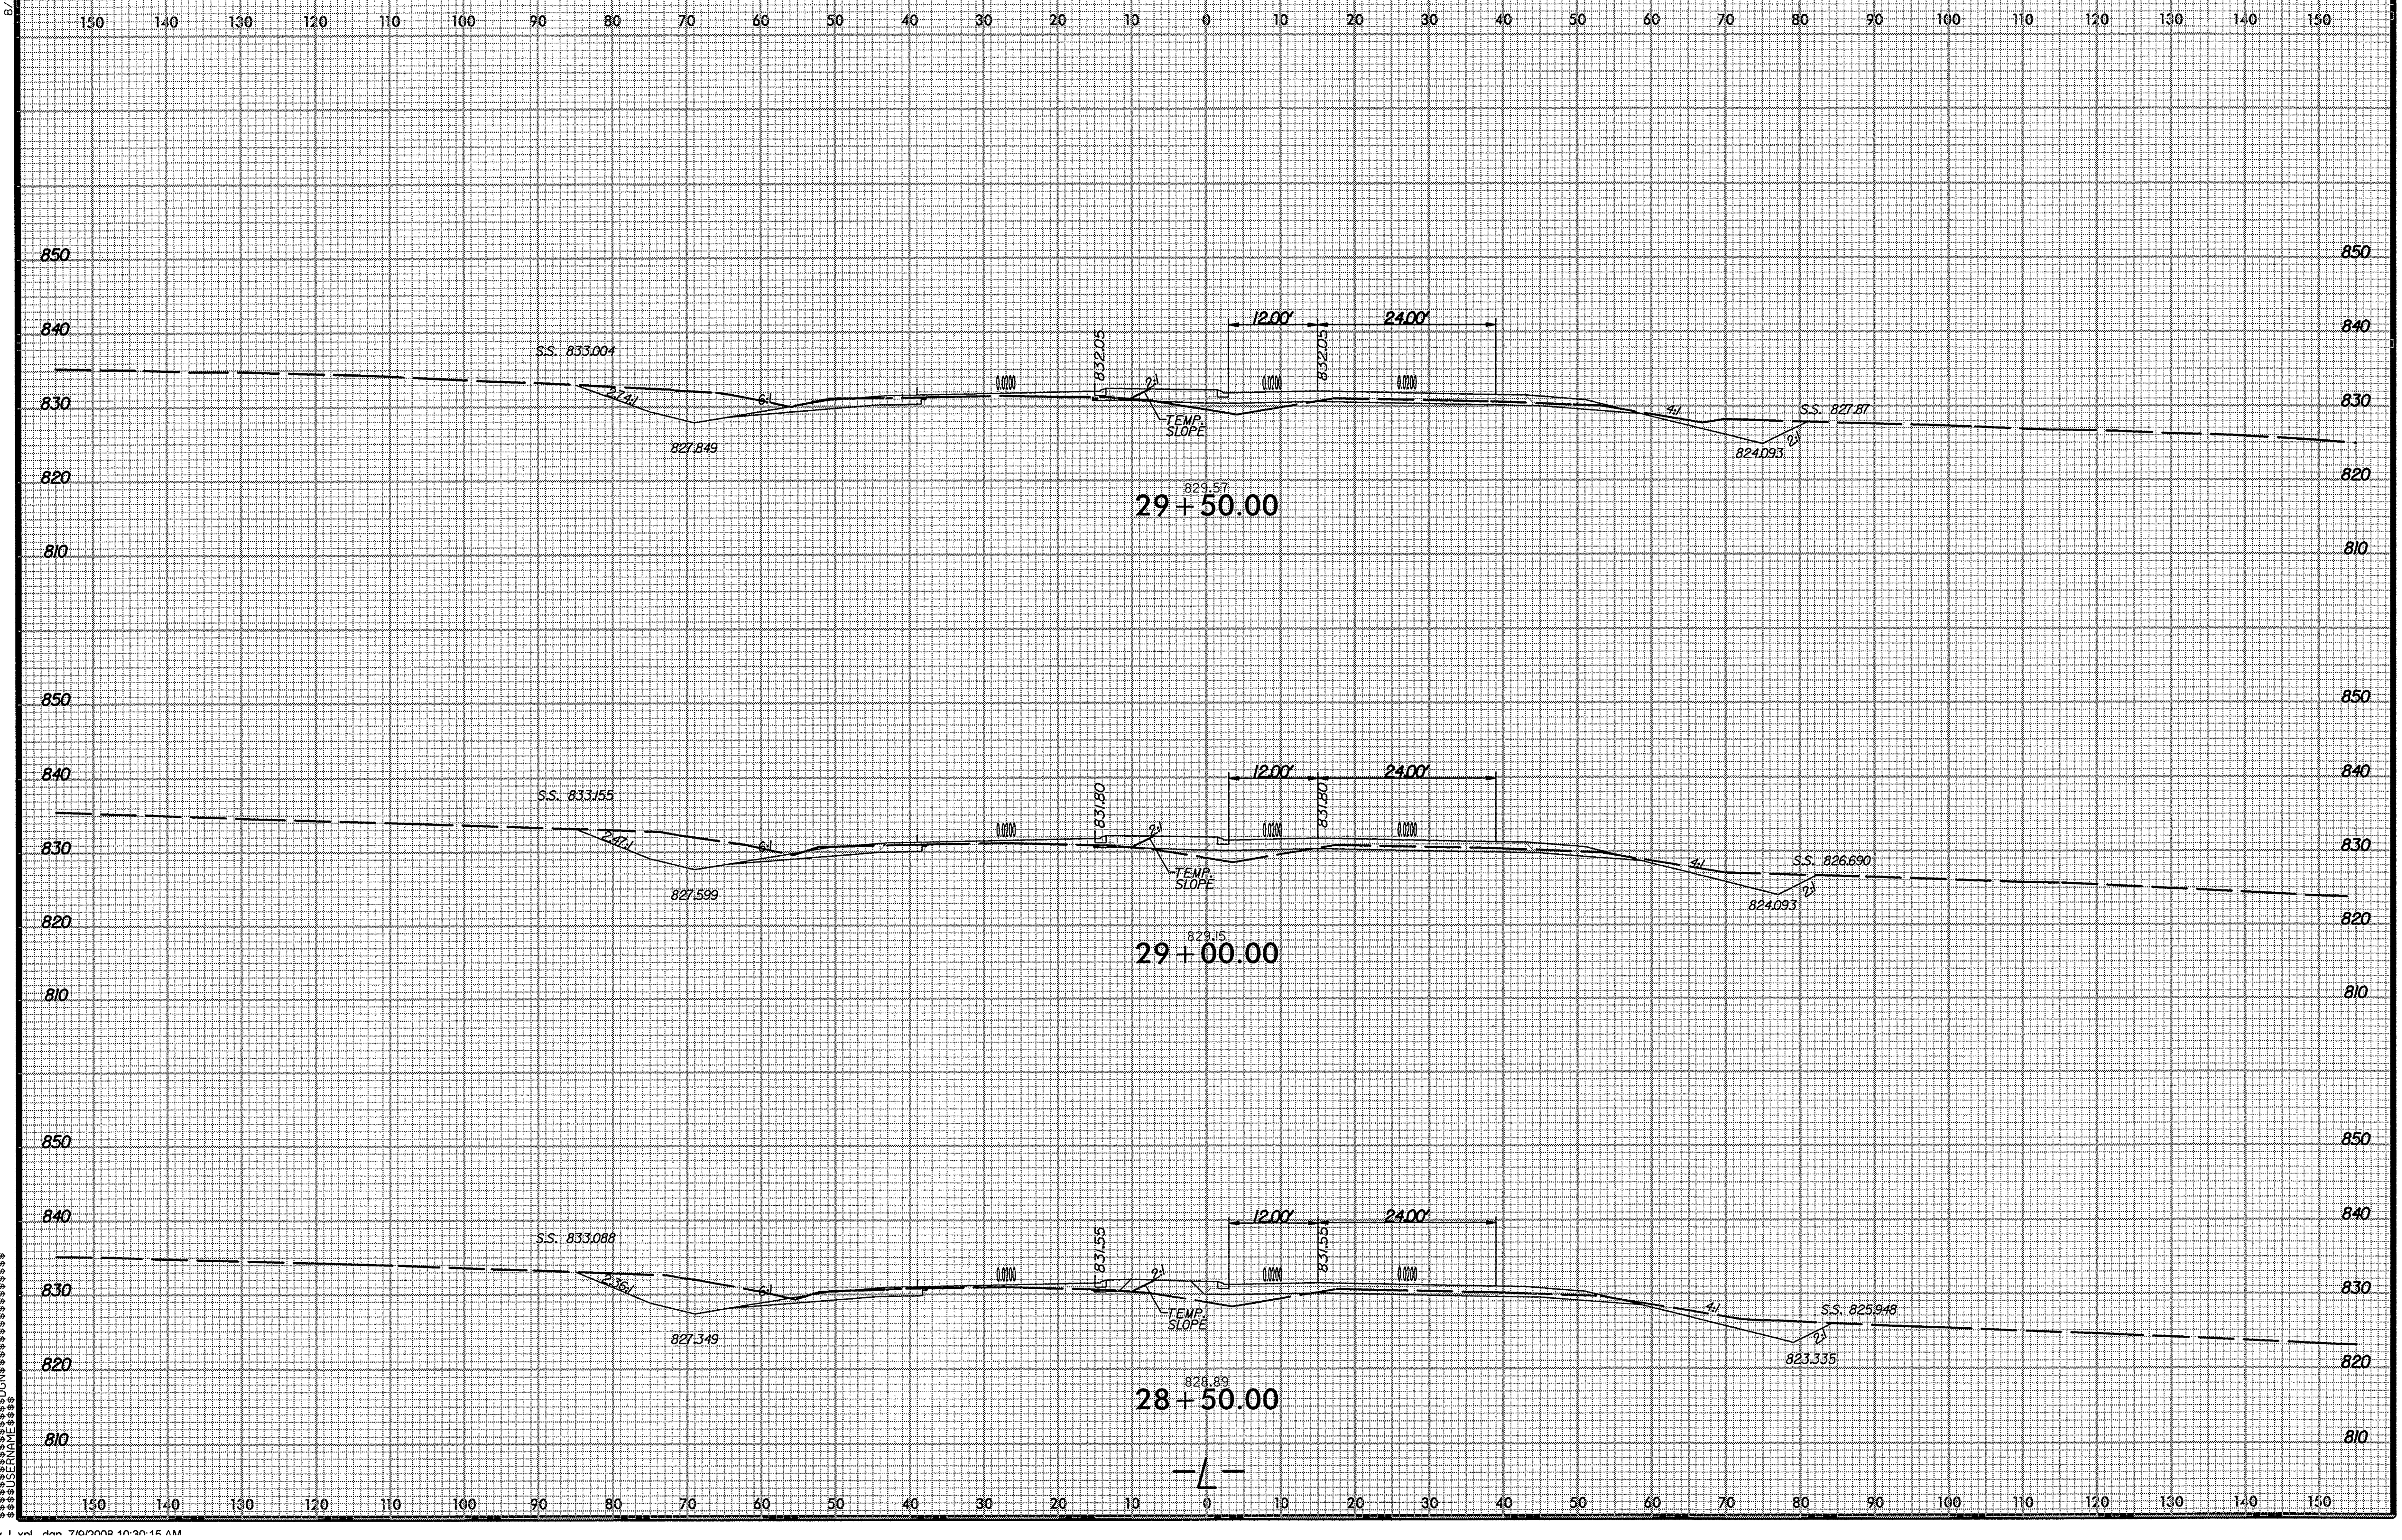

r2911b_rdy_L.xpl .dgn 7/9/2008 10:30:15 AM

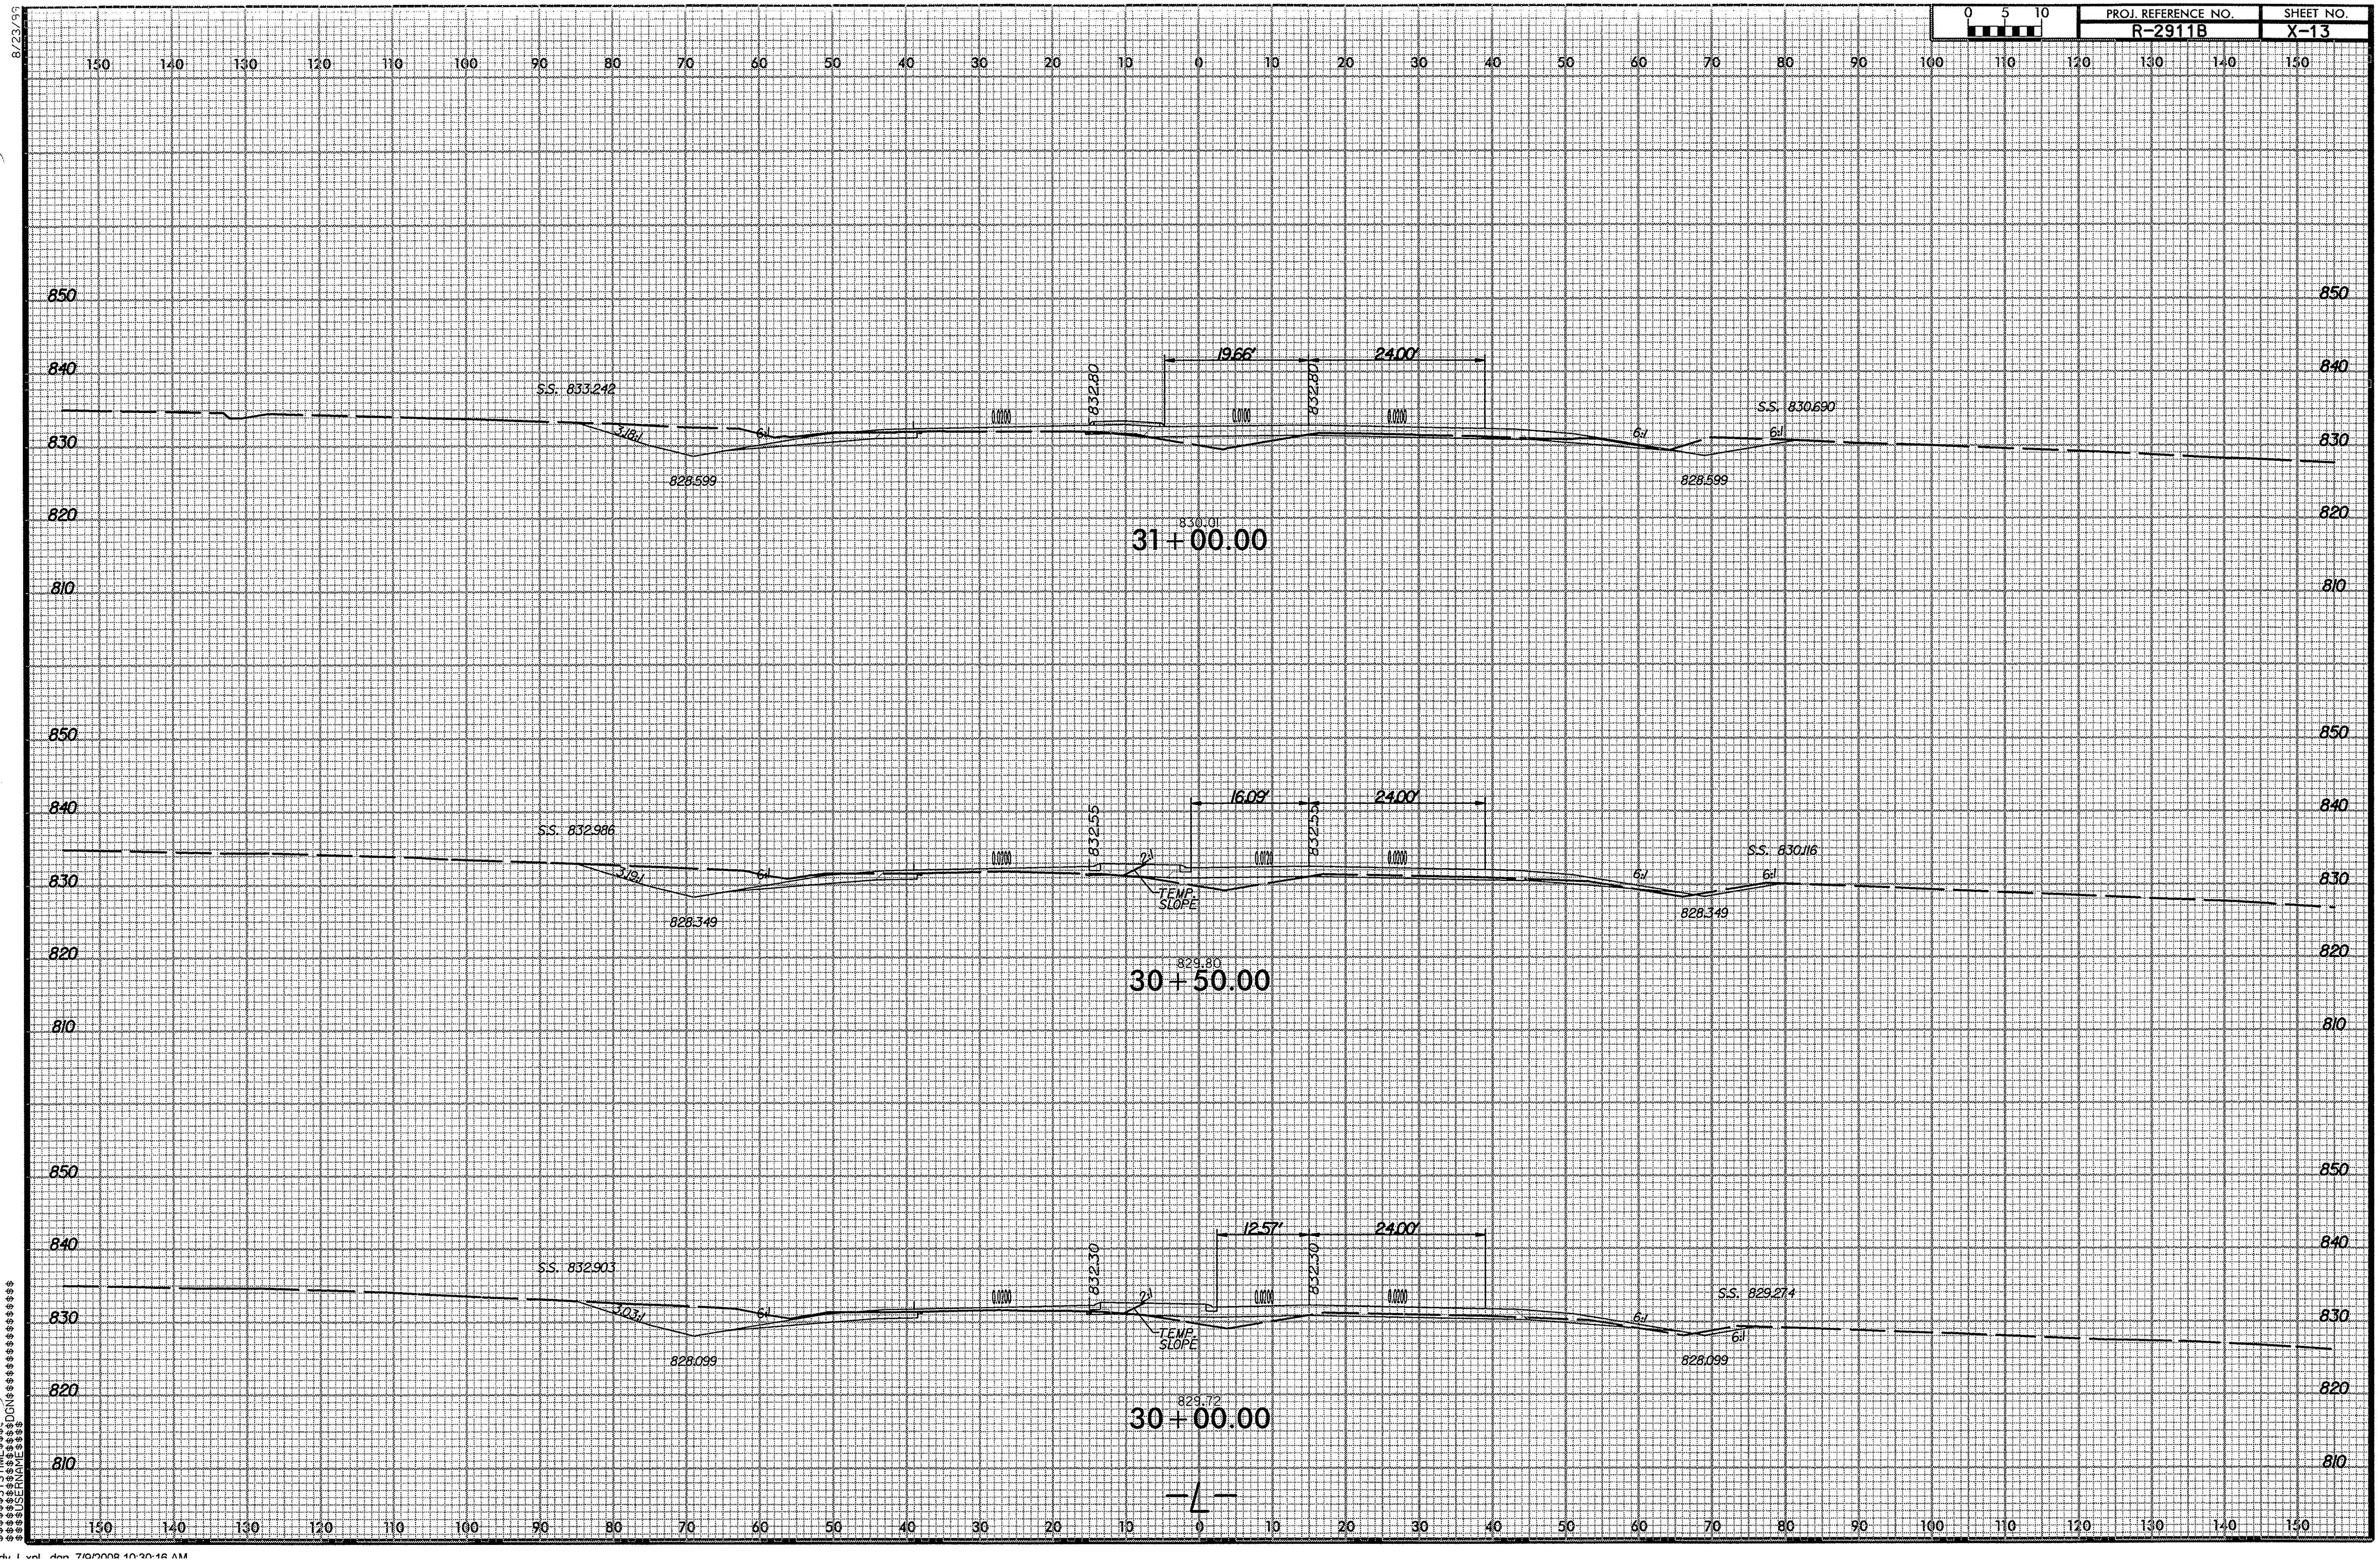

r2911b_rdy_L_xpl.dgn 7/9/2008 10:30:16 AM

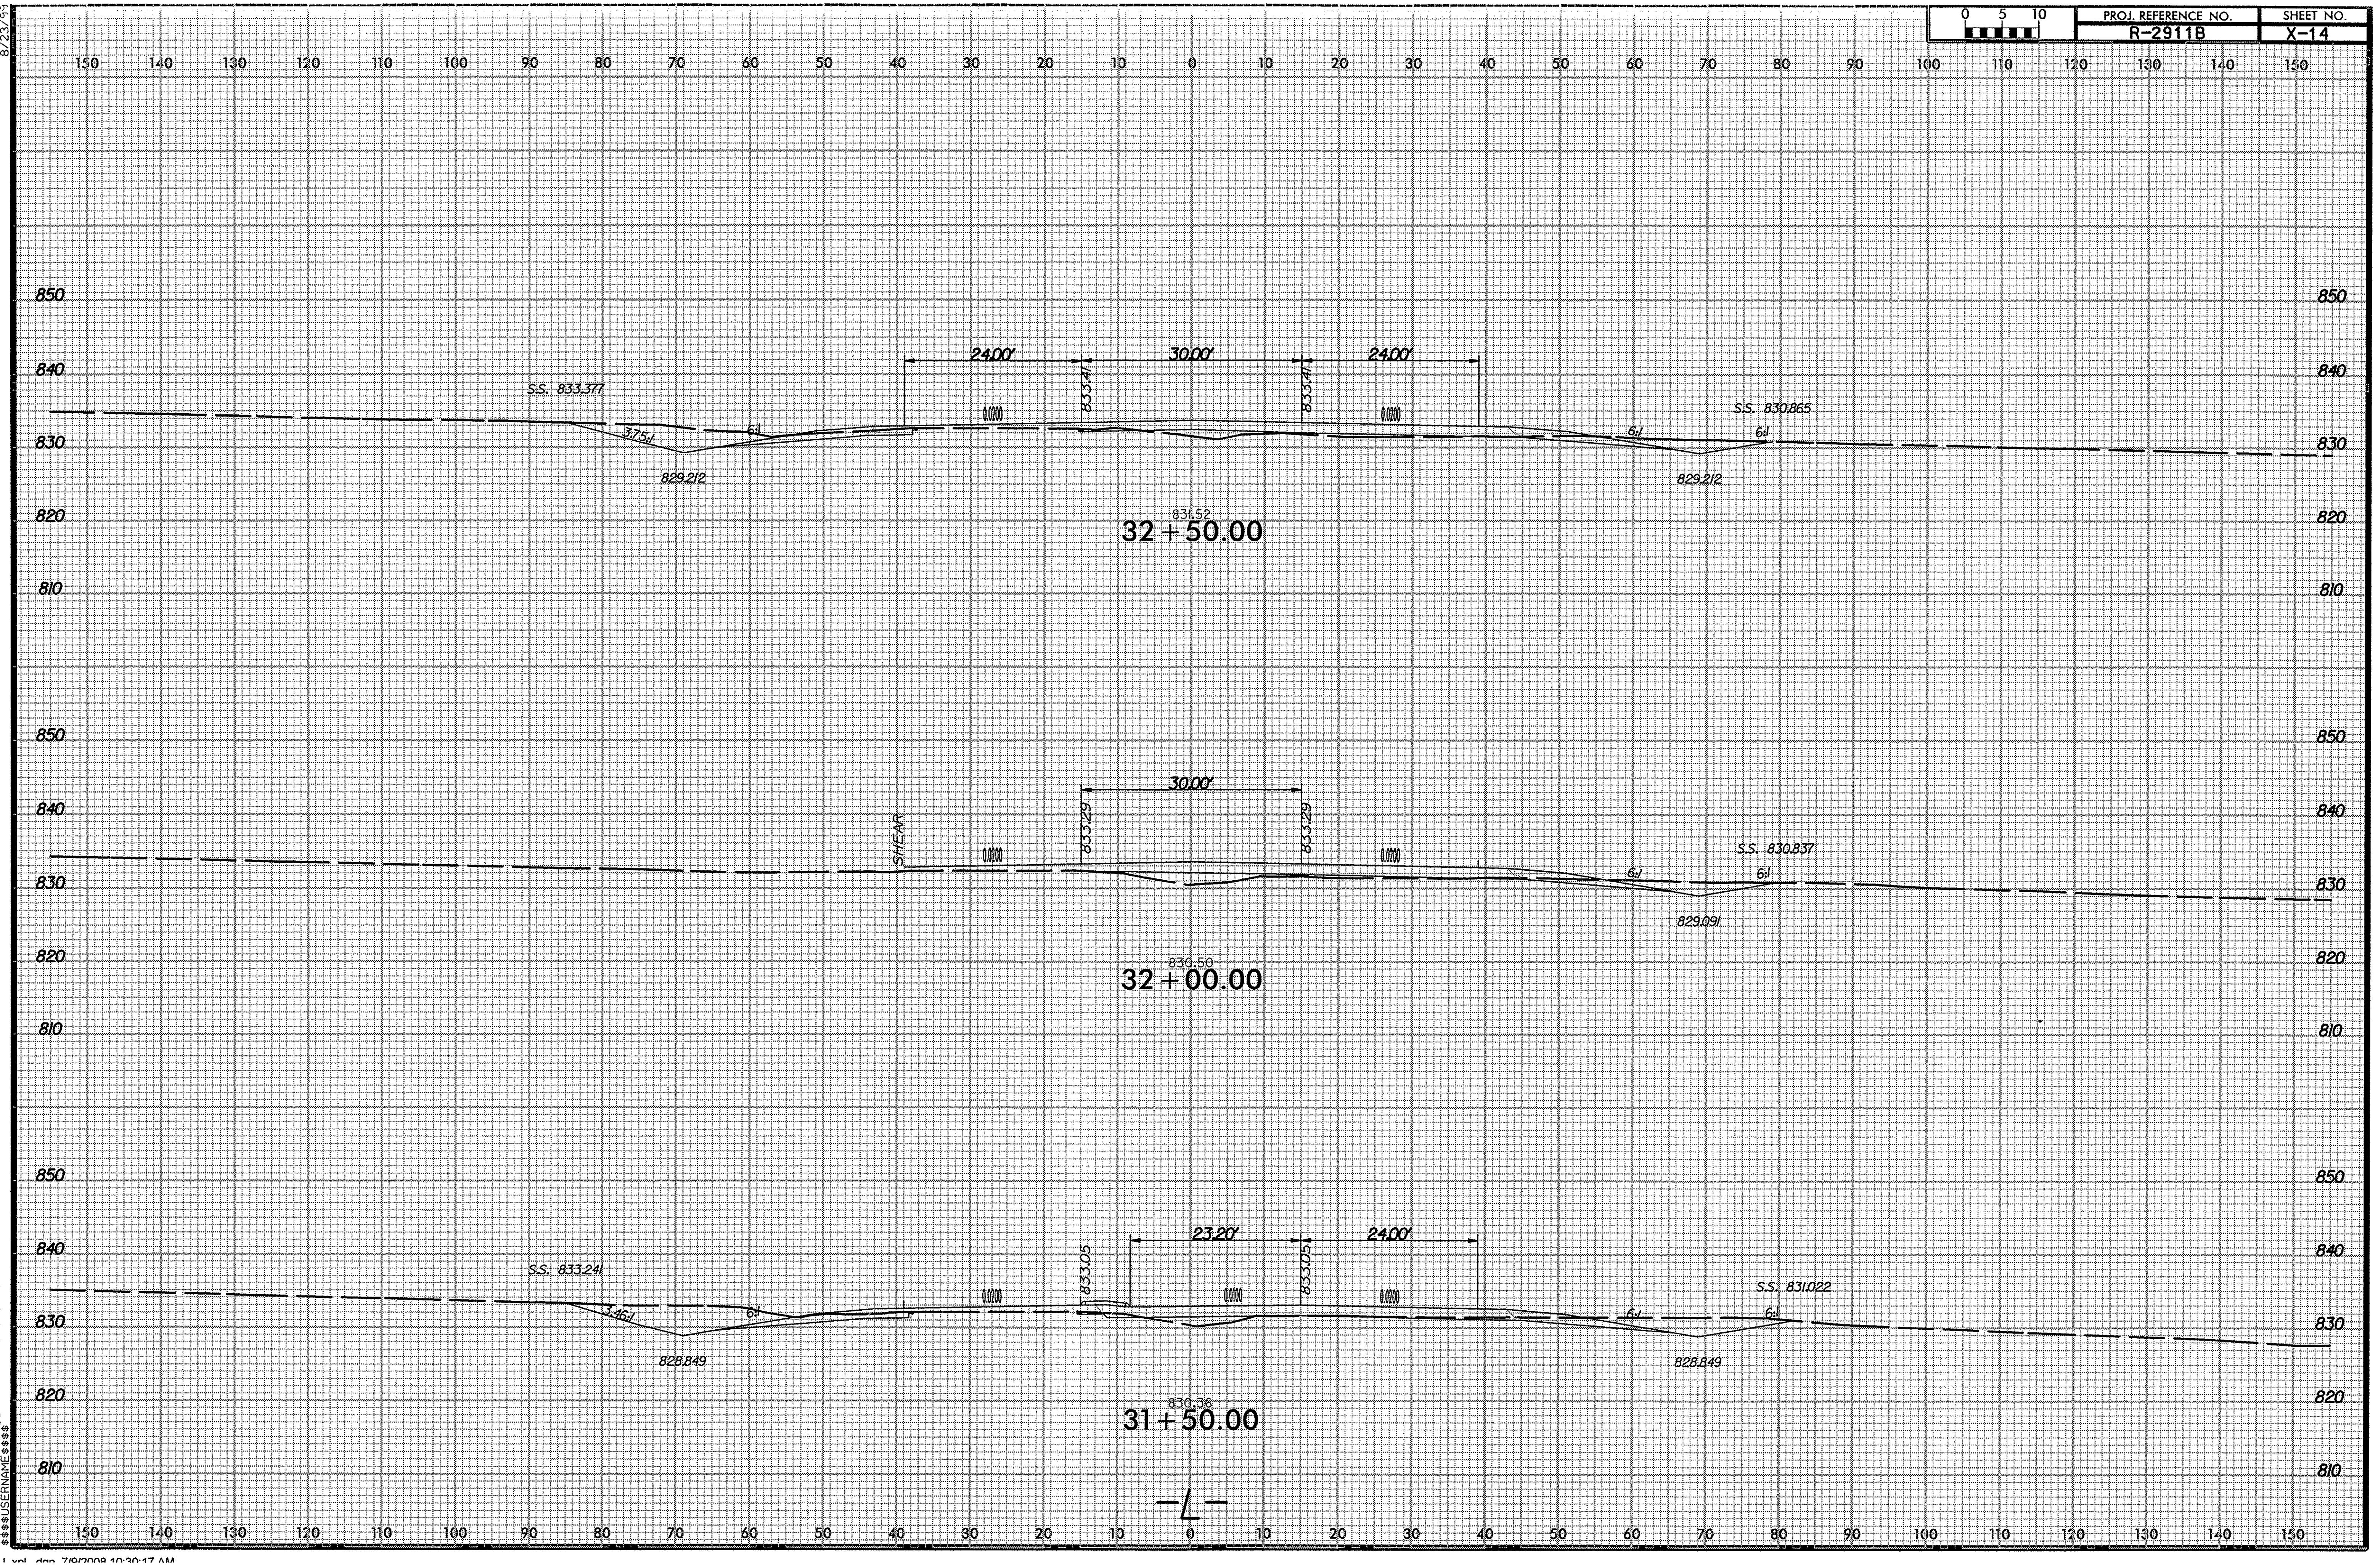
PROJ. REFERENCE NO.
R-2911B
SHEET NO.
X-14
0 5 10
8/23/99
150 140 130 120 110 100 90 80 70 60 50 40 30 20 10 0 10 20 30 40 50 60 70 80 90 100 110 120 130 140 150
850
840
830
820
810
24.00'
30.00'
24.00'
833.41
833.41
0.0200
0.0200
S.S. 833.377
3.75:1
6:1
829.212
S.S. 830.865
6:1
6:1
829.212
831.52
32+50.00
30.00'
SHEAR
833.29
833.29
0.0200
0.0200
S.S. 830.837
6:1
6:1
829.091
830.50
32+00.00
23.20'
24.00'
833.05
833.05
0.0200
0.0100
0.0200
S.S. 833.241
3.46:1
6:1
828.849
S.S. 831.022
6:1
6:1
828.849
830.36
31+50.00
-L-
$$$$$$SYSTIME$$$$
$$$$$$DGN$$$$$$$$$$$$$$$$$$$$$$$$$$$$
$$$$$$USERNAME$$$$$$$$

PROJ. REFERENCE NO.	SHEET NO.
R-2911B	X-15

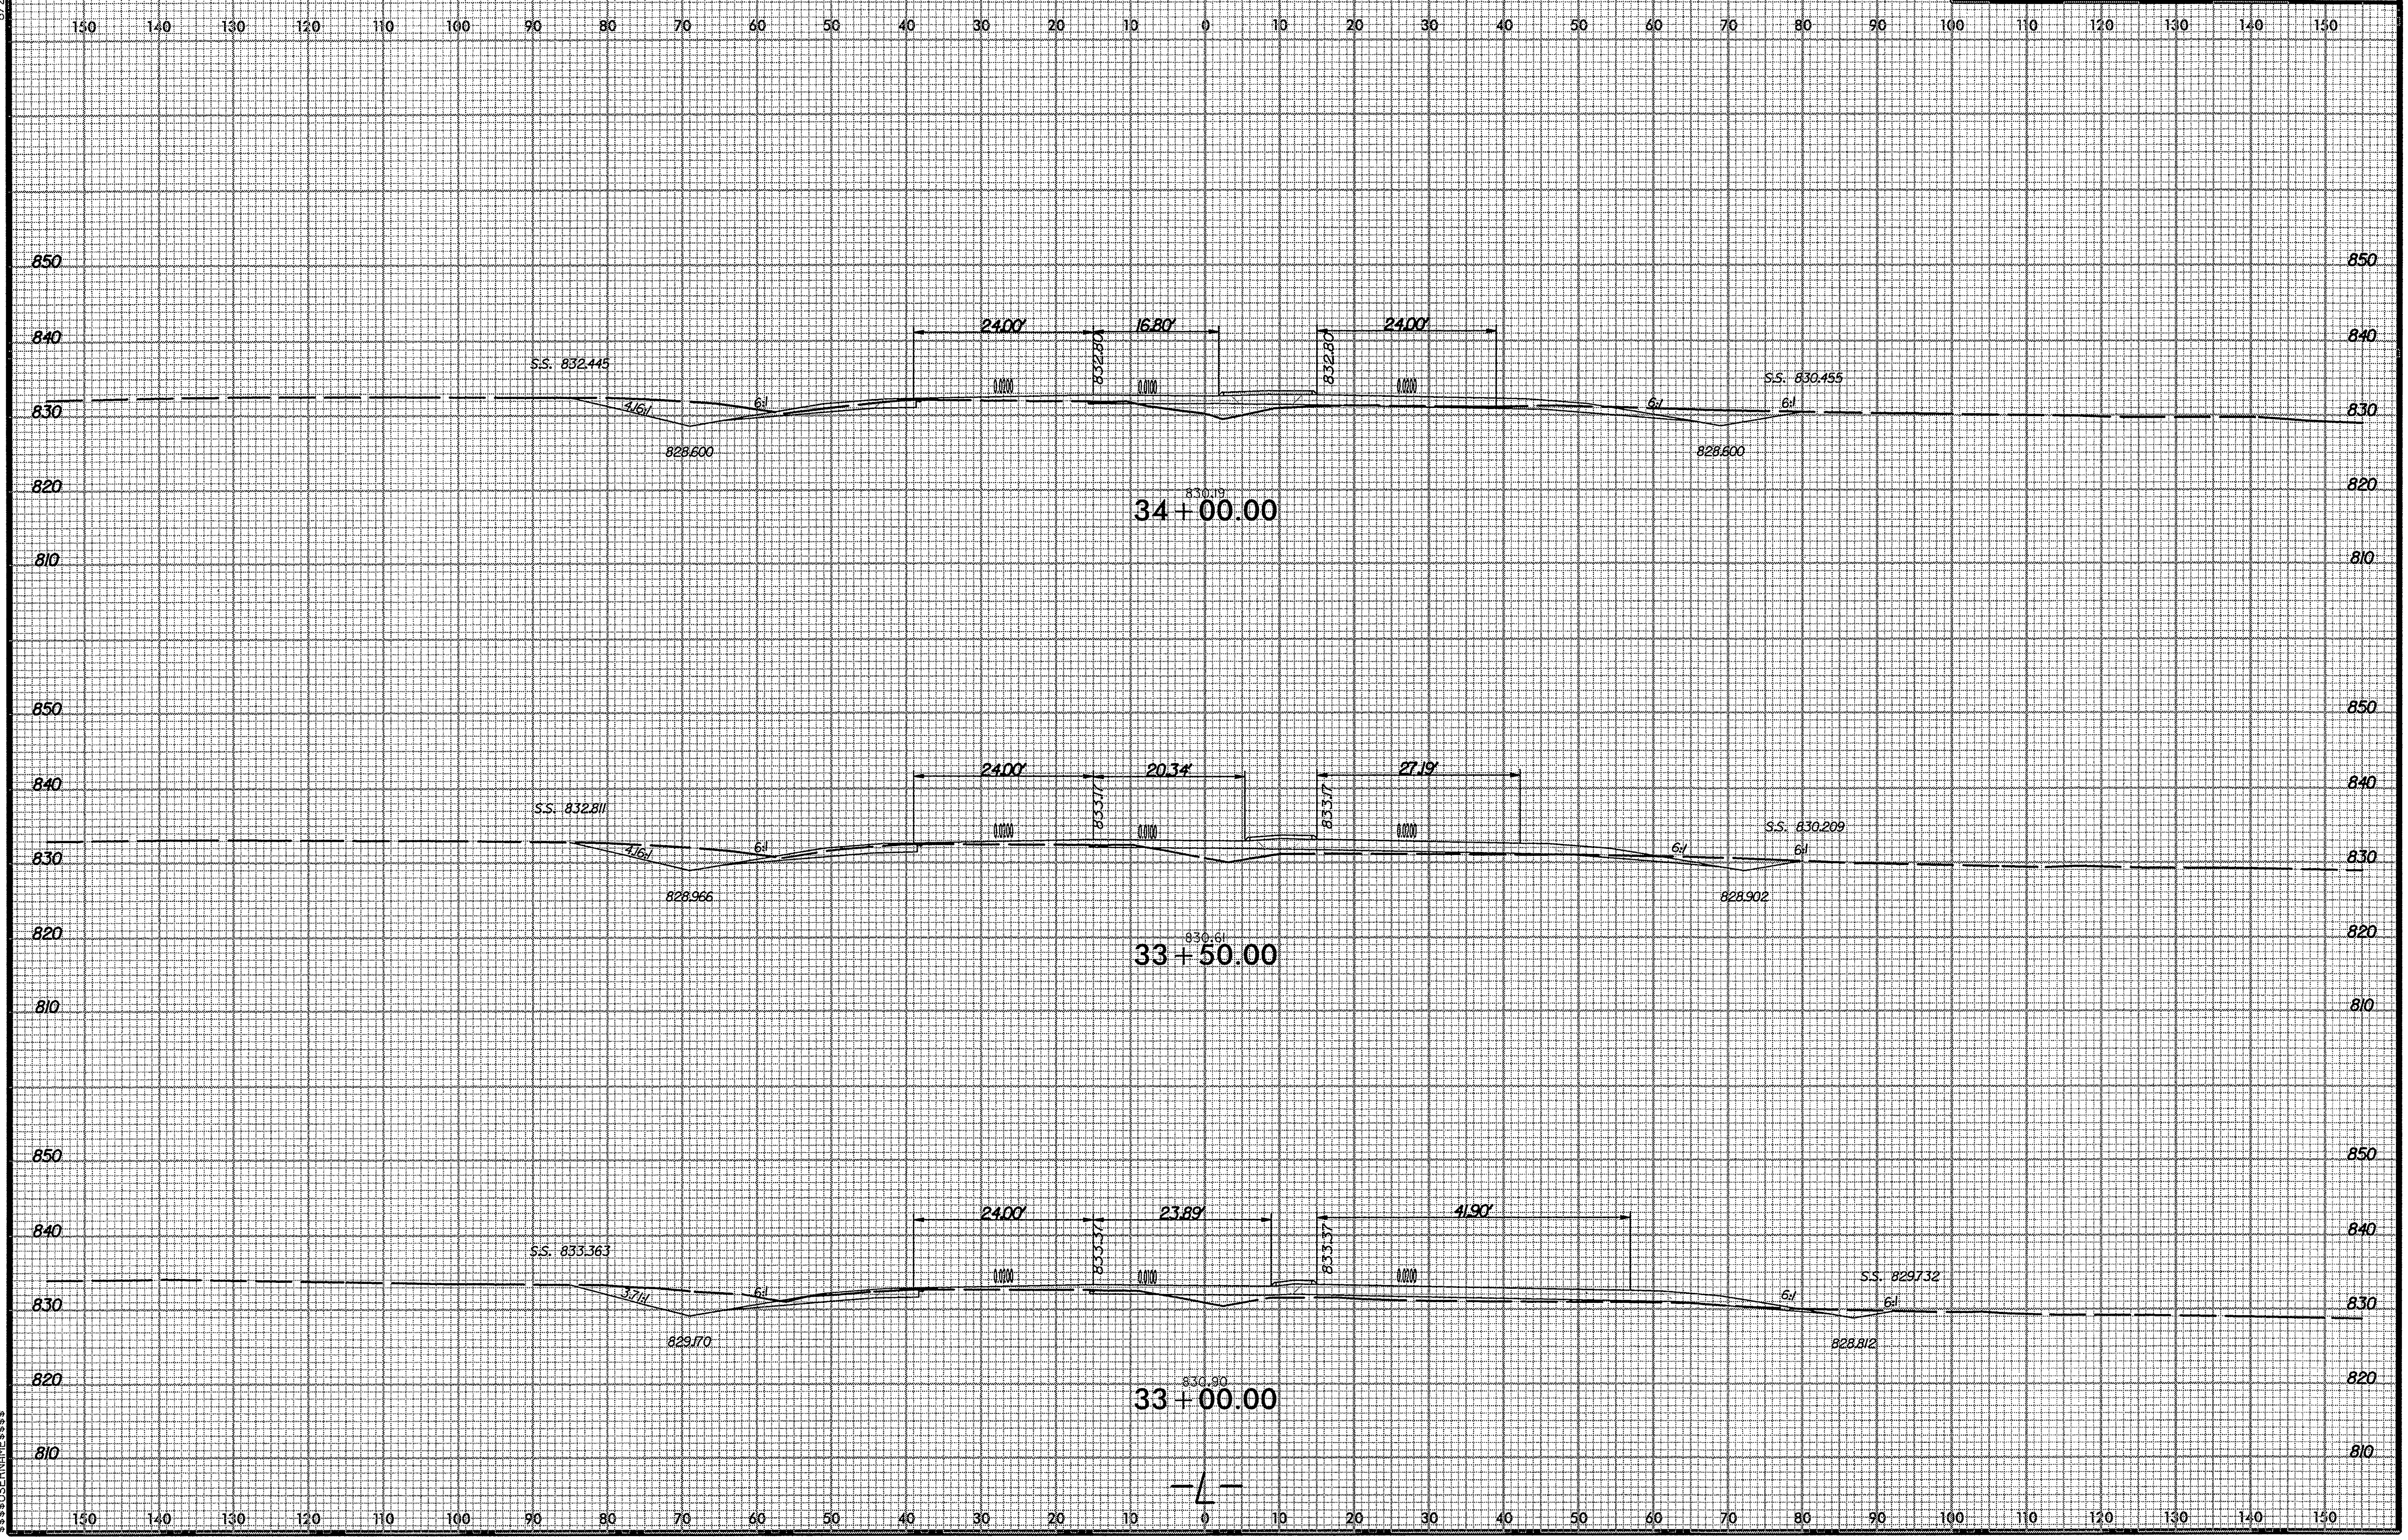

PROJ. REFERENCE NO.	SHEET NO.
R-2911B	X-16

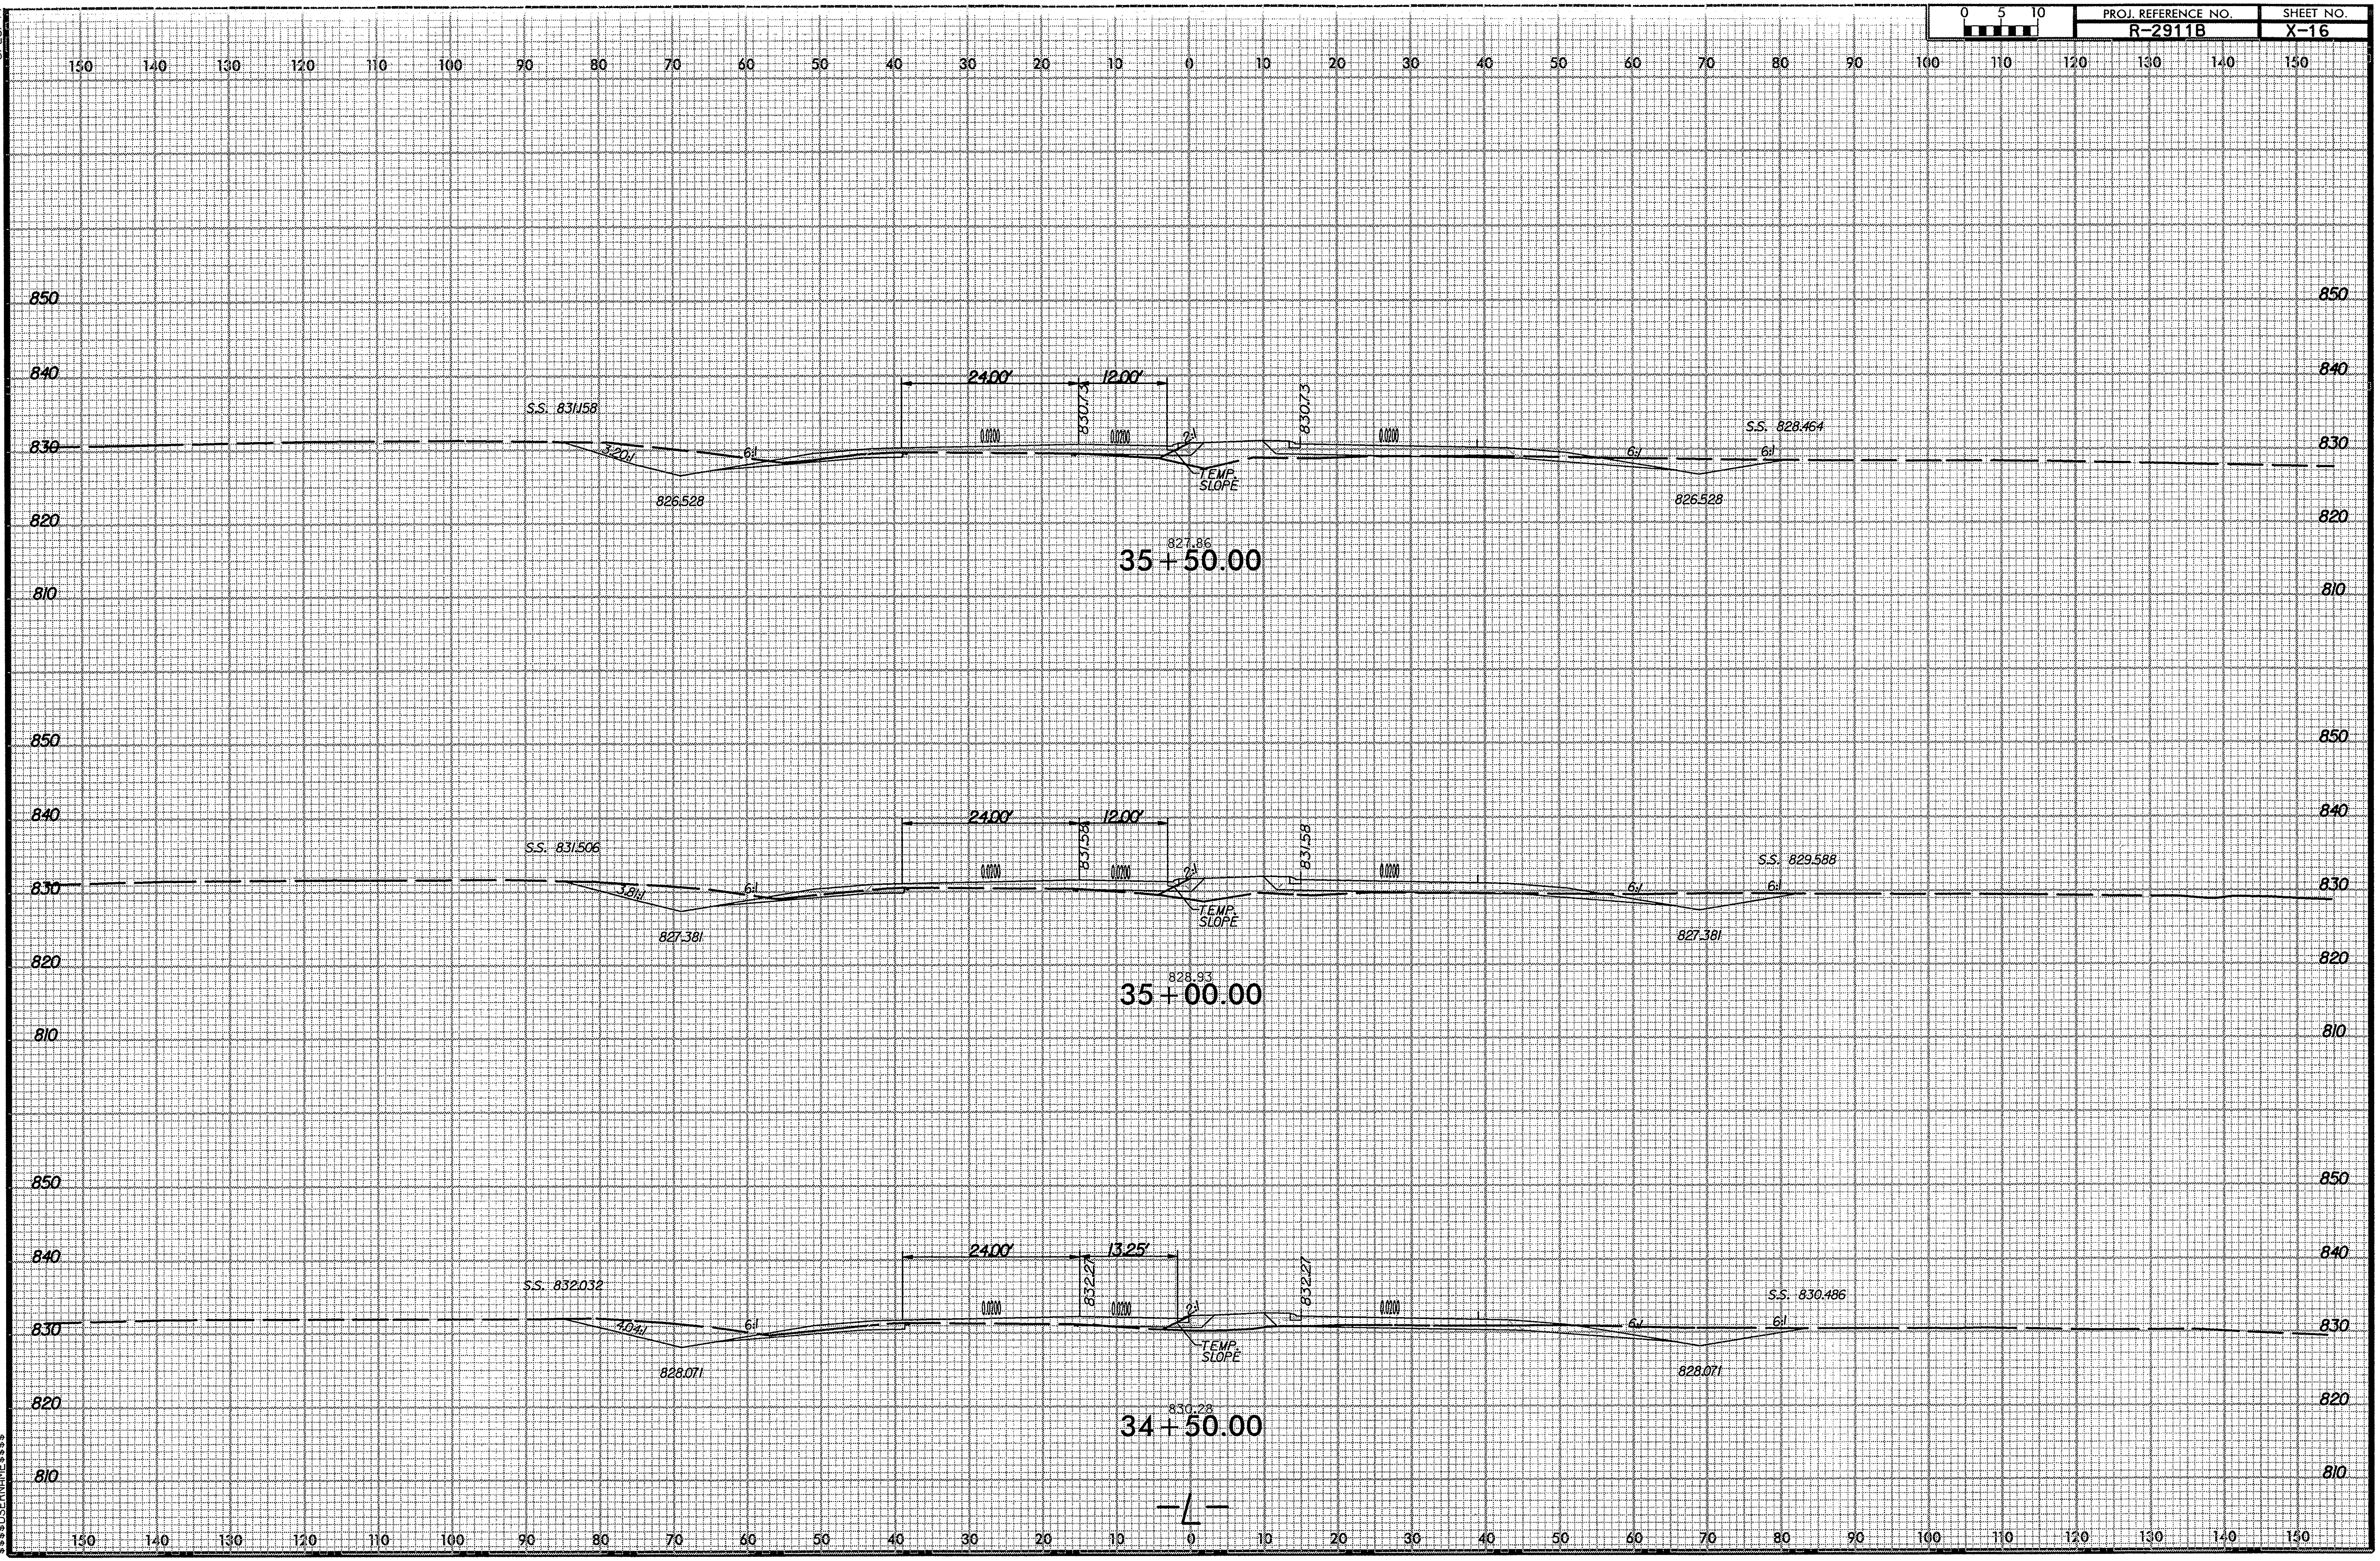

r2911b_rdy_L.xpl .dgn 7/9/2008 10:30:20 AM

PROJ. REFERENCE NO.	SHEET NO.
R-2911B	X-17

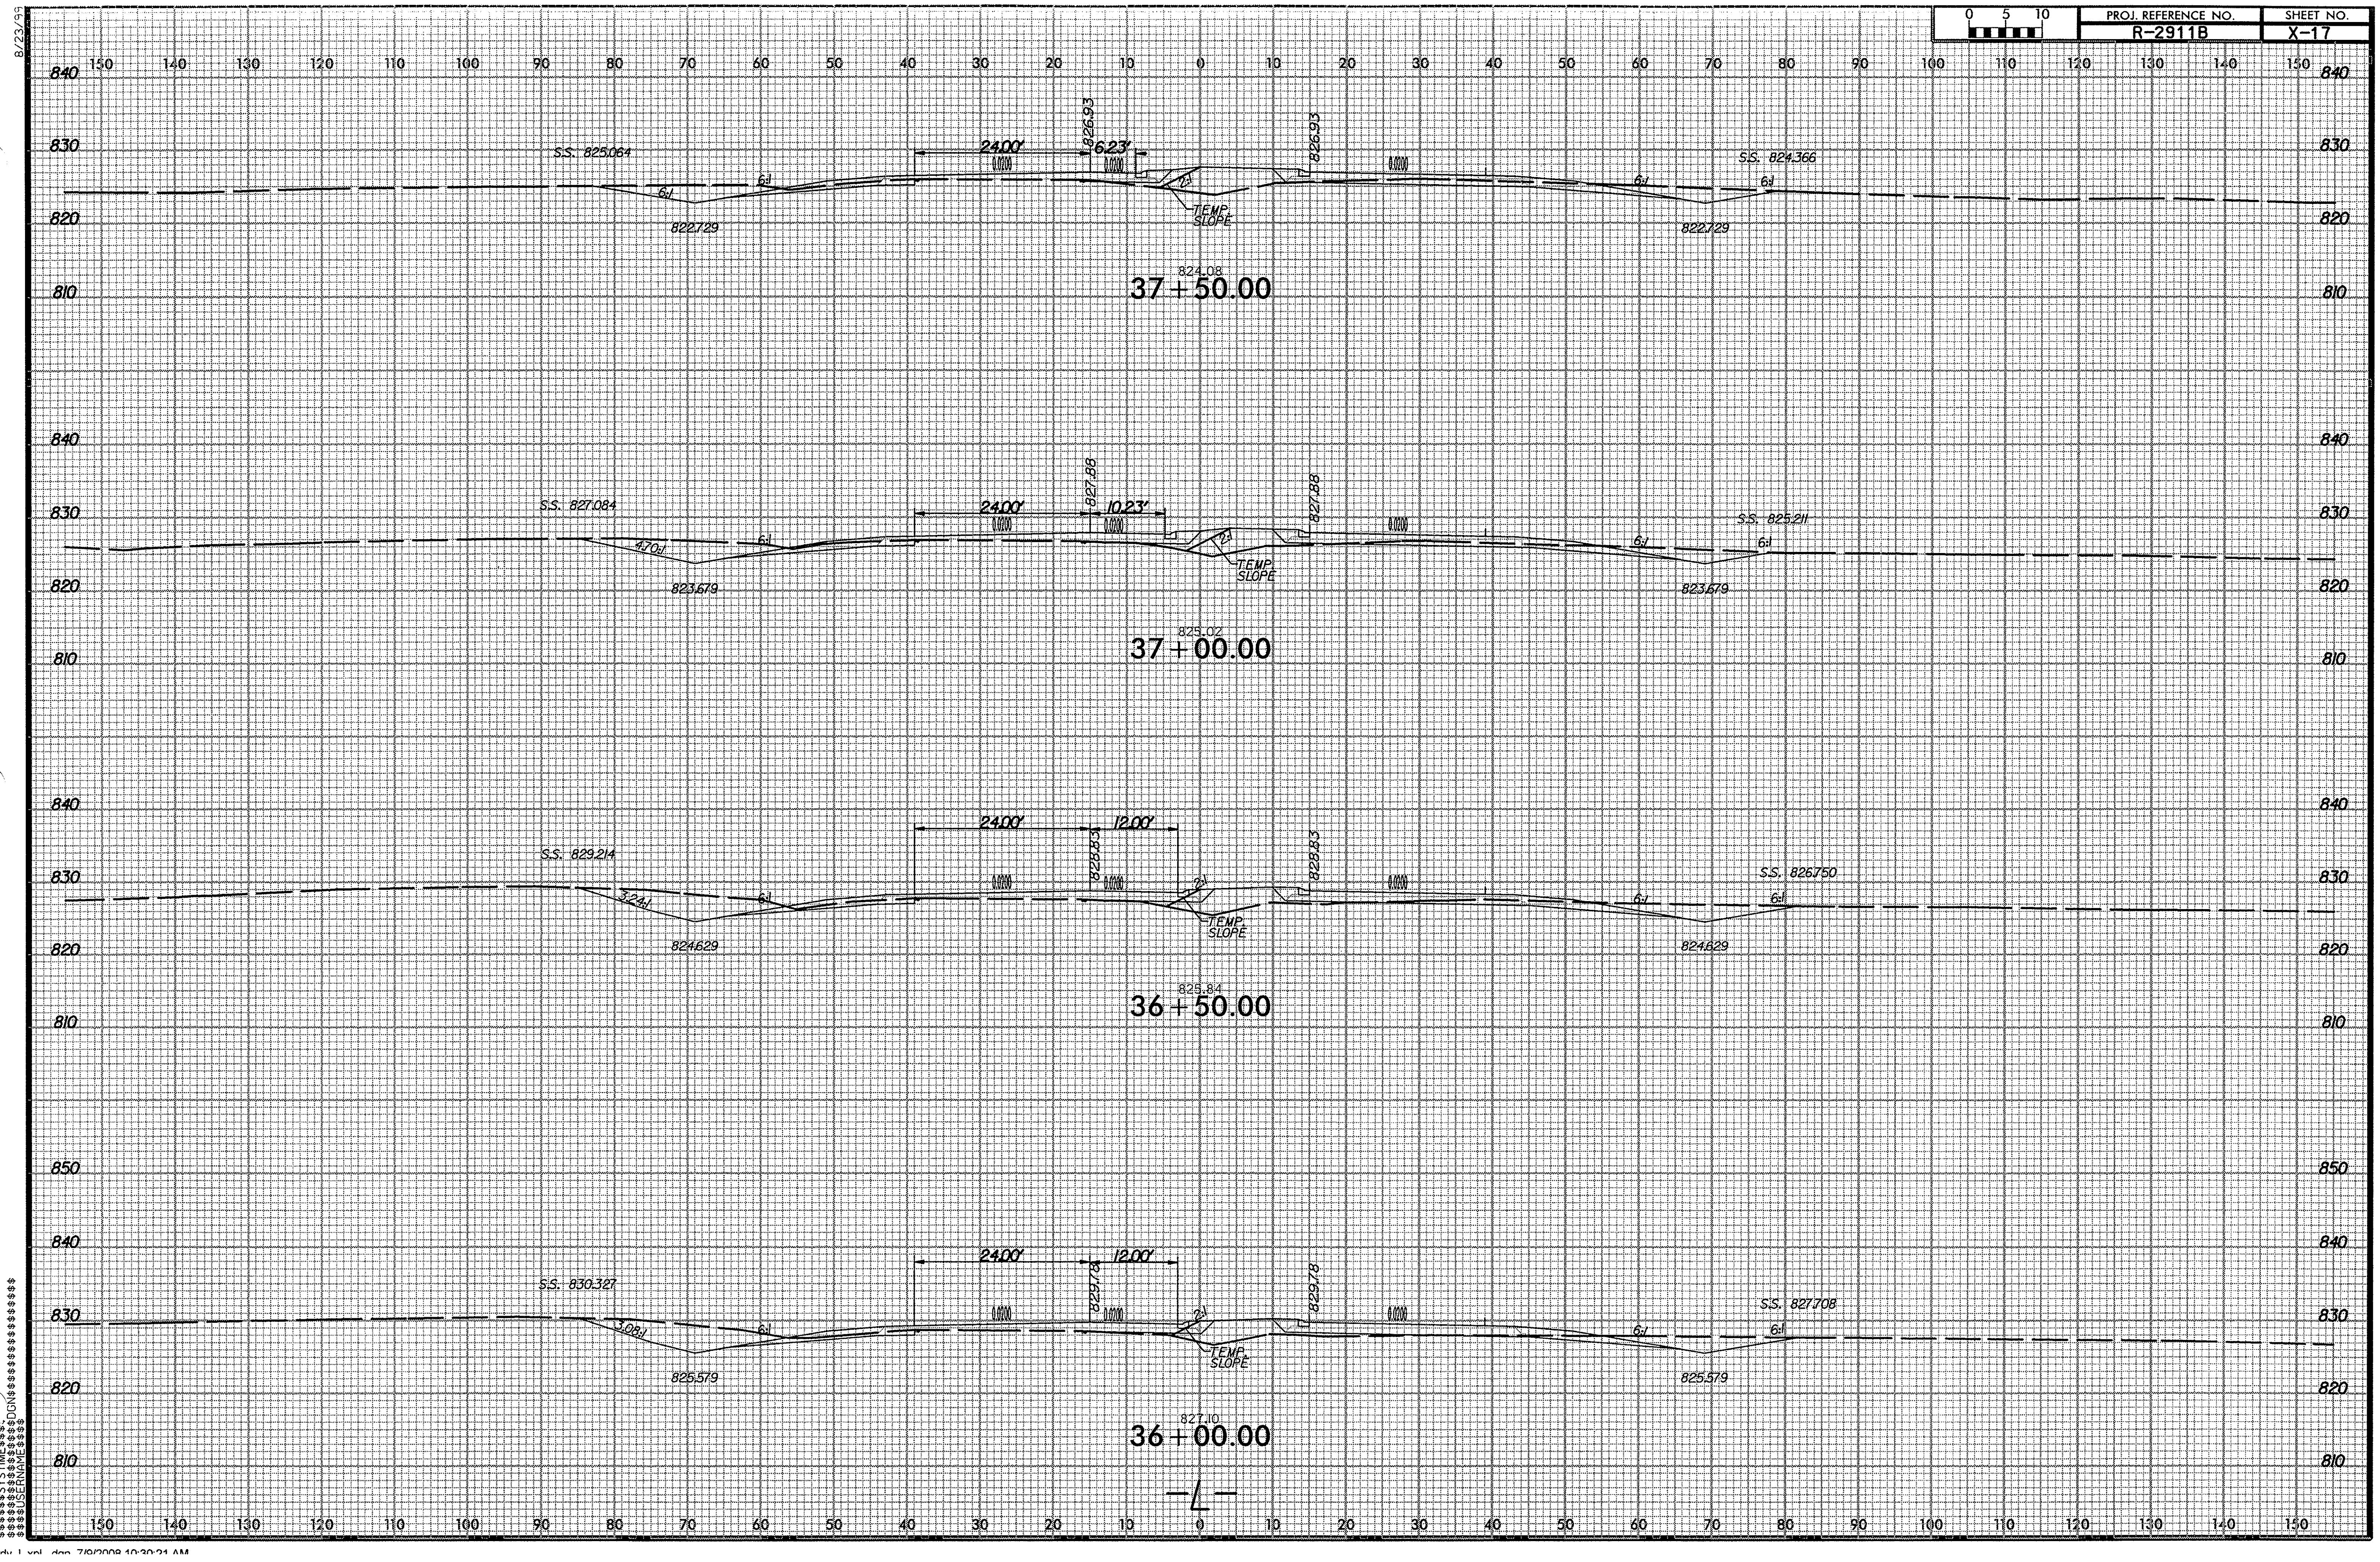

r2911b_rdy_L_xpl.dgn 7/9/2008 10:30:21 AM

8/23/99

0 5 10	PROJ. REFERENCE NO.	SHEET NO.
	R-2911B	X-18

150 140 130 120 110 100 90 80 70 60 50 40 30 20 10 0 10 20 30 40 50 60 70 80 90 100 110 120 130 140 150

840
830
820
810

S.S. 821.772
6:1
6:1
819.968
0.065
824.06
2%
TEMP. SLOPE
824.06
0.020
6:1
S.S. 819.492

821.81
39+00.00

840
830
820
810

24.00'
825.03
S.S. 822.417
6:1
6:1
820.829
0.020
2%
TEMP. SLOPE
825.03
0.020
6:1
5.96'
S.S. 823.511
820.829

822.81
38+50.00

840
830
820
810

24.00'
2.33'
825.98
S.S. 823.659
6:1
6:1
821.779
0.020
2%
TEMP. SLOPE
825.98
0.020
6:1
6:1
S.S. 824.250
821.779

823.24
38+00.00

—L—

150 140 130 120 110 100 90 80 70 60 50 40 30 20 10 0 10 20 30 40 50 60 70 80 90 100 110 120 130 140 150

$$$$$$$$SYSTIME$$$$
$$$$$$$$USERNAME$$$$
$$$$$$$$DGN$$$$$$$$$$$$$$$$$$$$

r2911b_rdy_l.xsl dgn 7/9/2008 10:30:22 AM

8/23/99

0 5 10	PROJ. REFERENCE NO.	SHEET NO.
	R-2911B	X-19

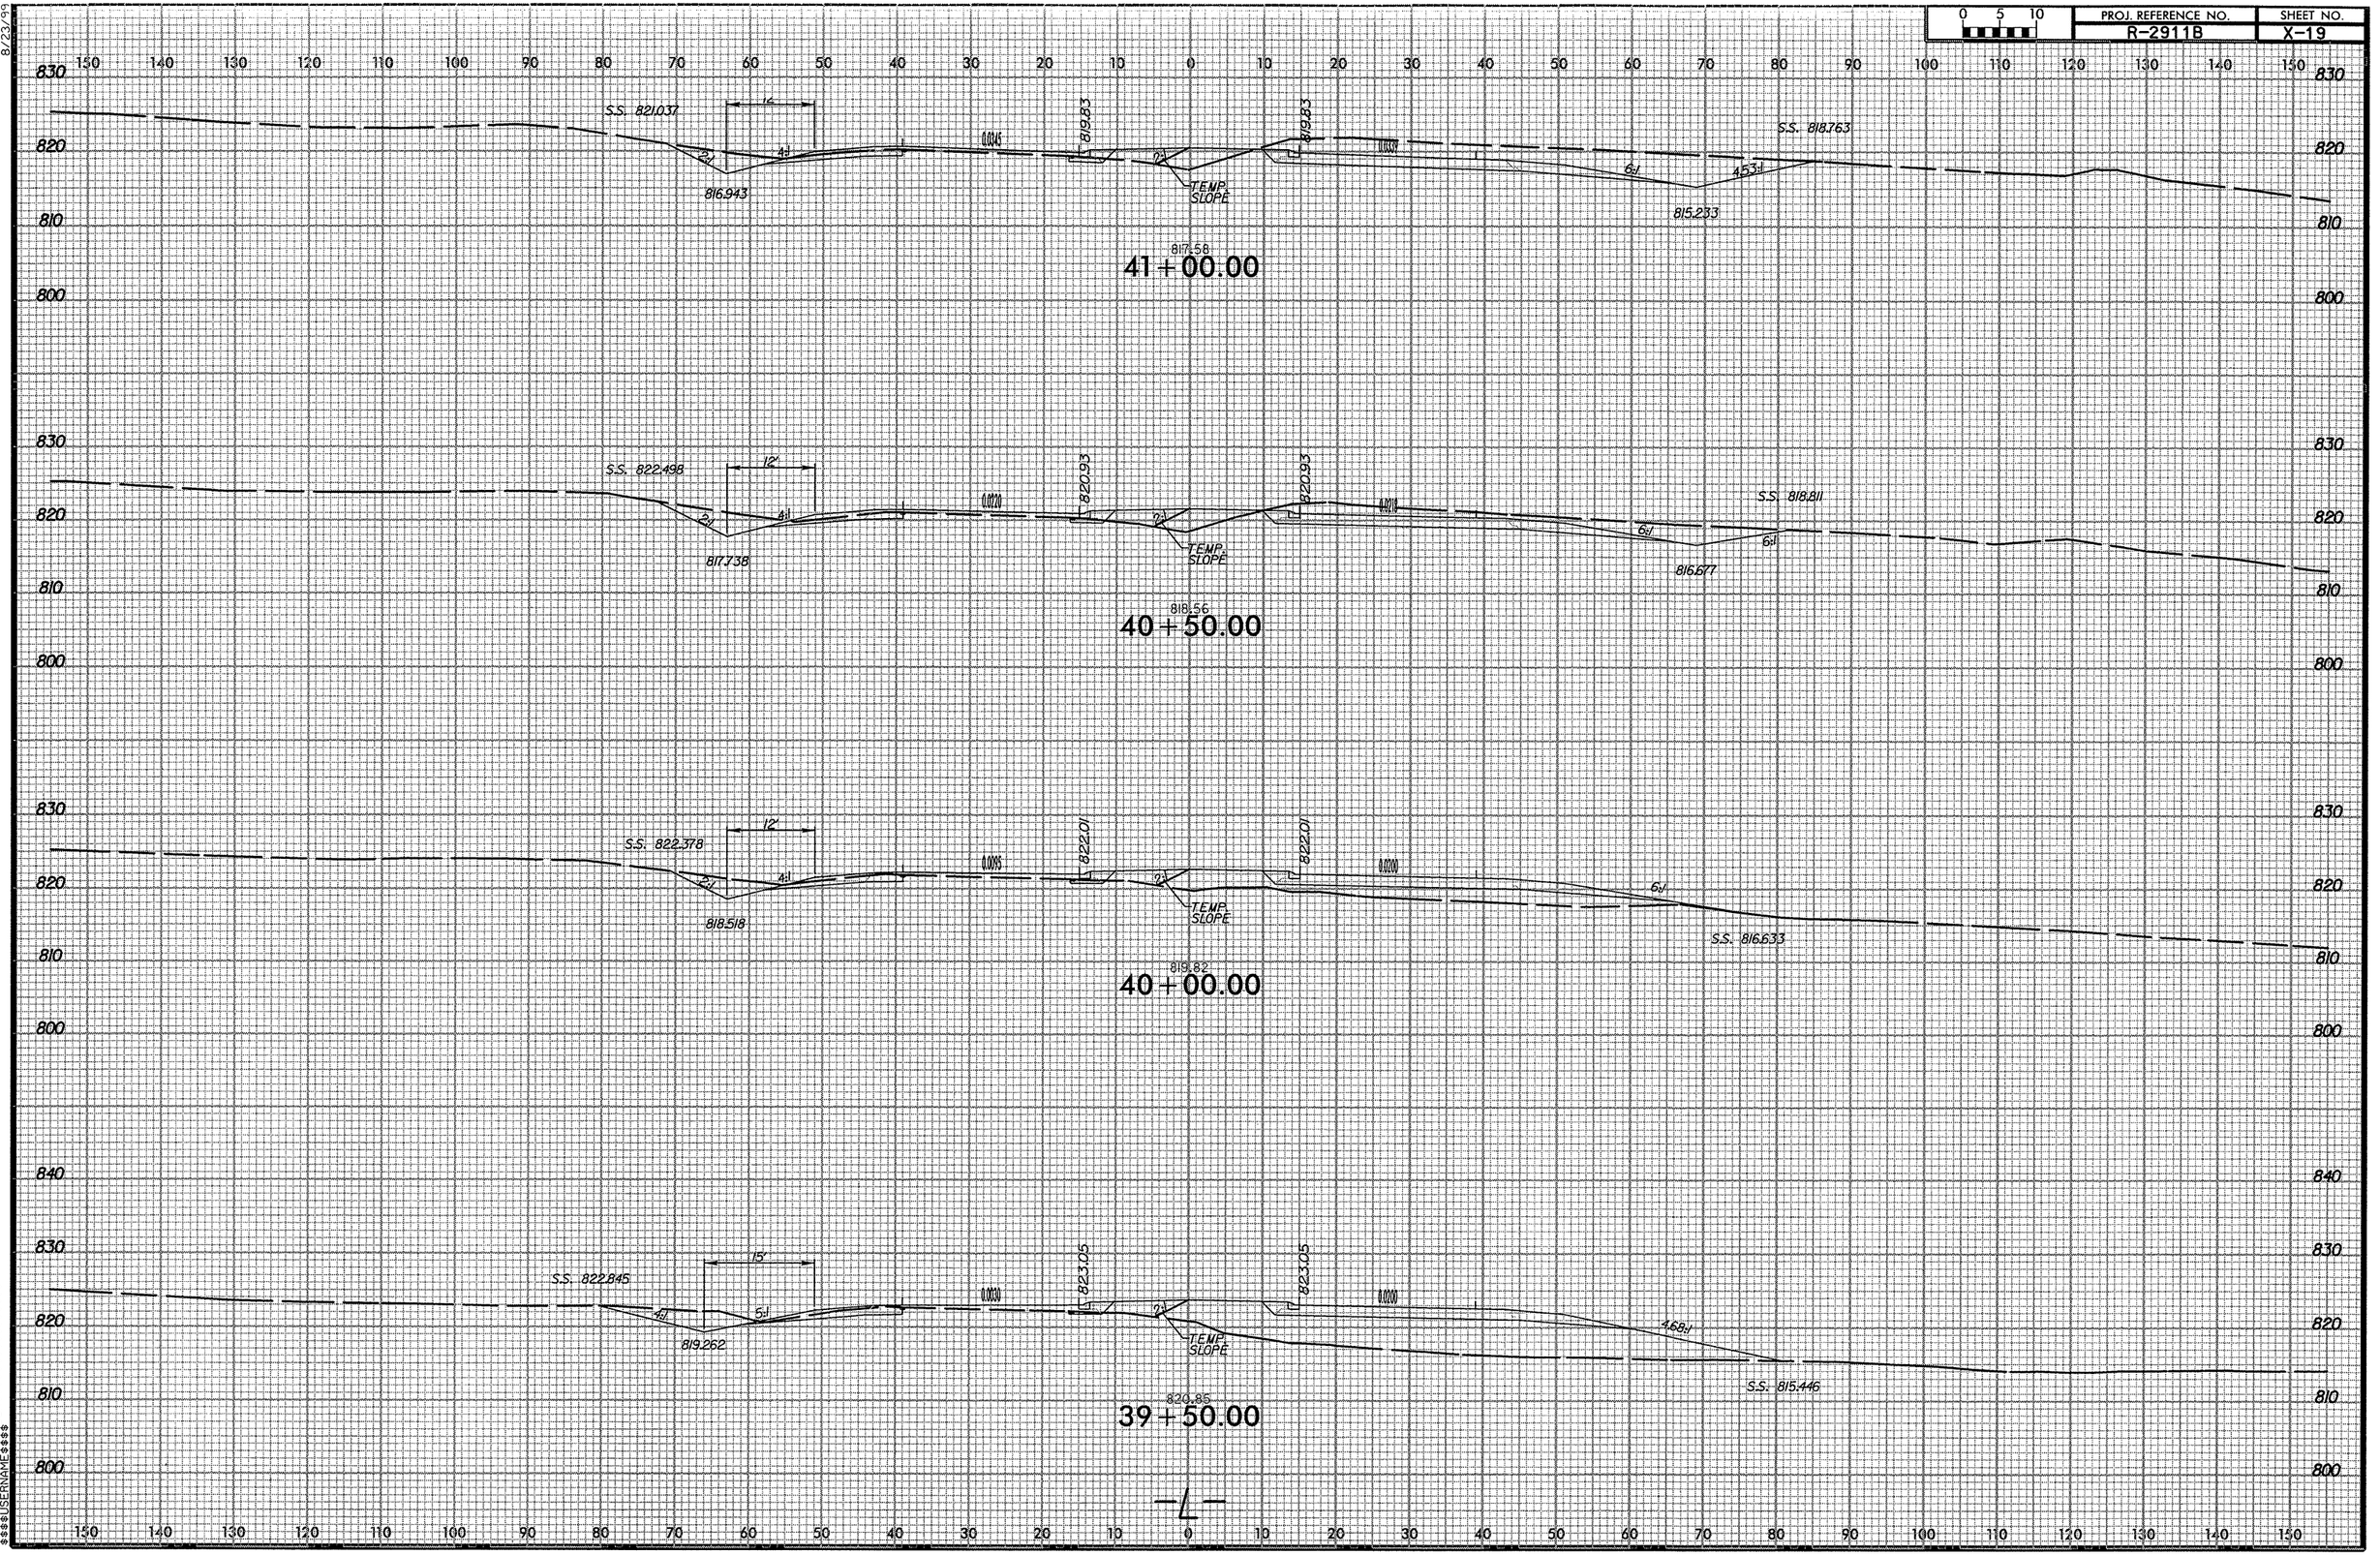

$$$$$$$SYSTIME$$$$
$$$$$$$$$$$$$$$$$DGN$$$$$$$$$$$$$$$$$
$$$$USERNAME$$$$

r2911b_rdy_l.xsl dgn 7/9/2008 10:30:23 AM

8/23/99

0 5 10	PROJ. REFERENCE NO.	SHEET NO.
	R-2911B	X-20

150 140 130 120 110 100 90 80 70 60 50 40 30 20 10 0 10 20 30 40 50 60 70 80 90 100 110 120 130 140 150

830 820 810 800

12'
S.S. 816.211
2:1
4:1
813.692
0.050
815.95
2%
TEMP. SLOPE
815.95
0.050
5:1
S.S. 811.010
2%
808.430

813.96
43+00.00

830 820 810 800

12'
S.S. 817.522
2:1
4:1
814.449
0.050
816.77
2%
TEMP. SLOPE
816.77
0.050
S.S. 813.944
6:1
6:1
811.683

814.58
42+50.00

830 820 810 800

12'
S.S. 818.317
2:1
4:1
815.386
0.050
817.64
2%
TEMP. SLOPE
817.64
0.050
S.S. 815.547
6:1
5.47:1
812.620

815.51
42+00.00

830 820 810 800

S.S. 819.959
2:1
4:1
816.377
0.050
818.73
2%
TEMP. SLOPE
818.73
0.050
S.S. 817.241
6:1
4.64:1
813.790

816.45
41+50.00

—℄—

150 140 130 120 110 100 90 80 70 60 50 40 30 20 10 0 10 20 30 40 50 60 70 80 90 100 110 120 130 140 150

$$$$$$SYSTIME$$$$
$$$$$$DGN$$$$$$$$$$$$$$$$$$$$
$$$$$$USERNAME$$$$

r2911b rdy l.xpl dgn 7/9/2008 10:30:25 AM

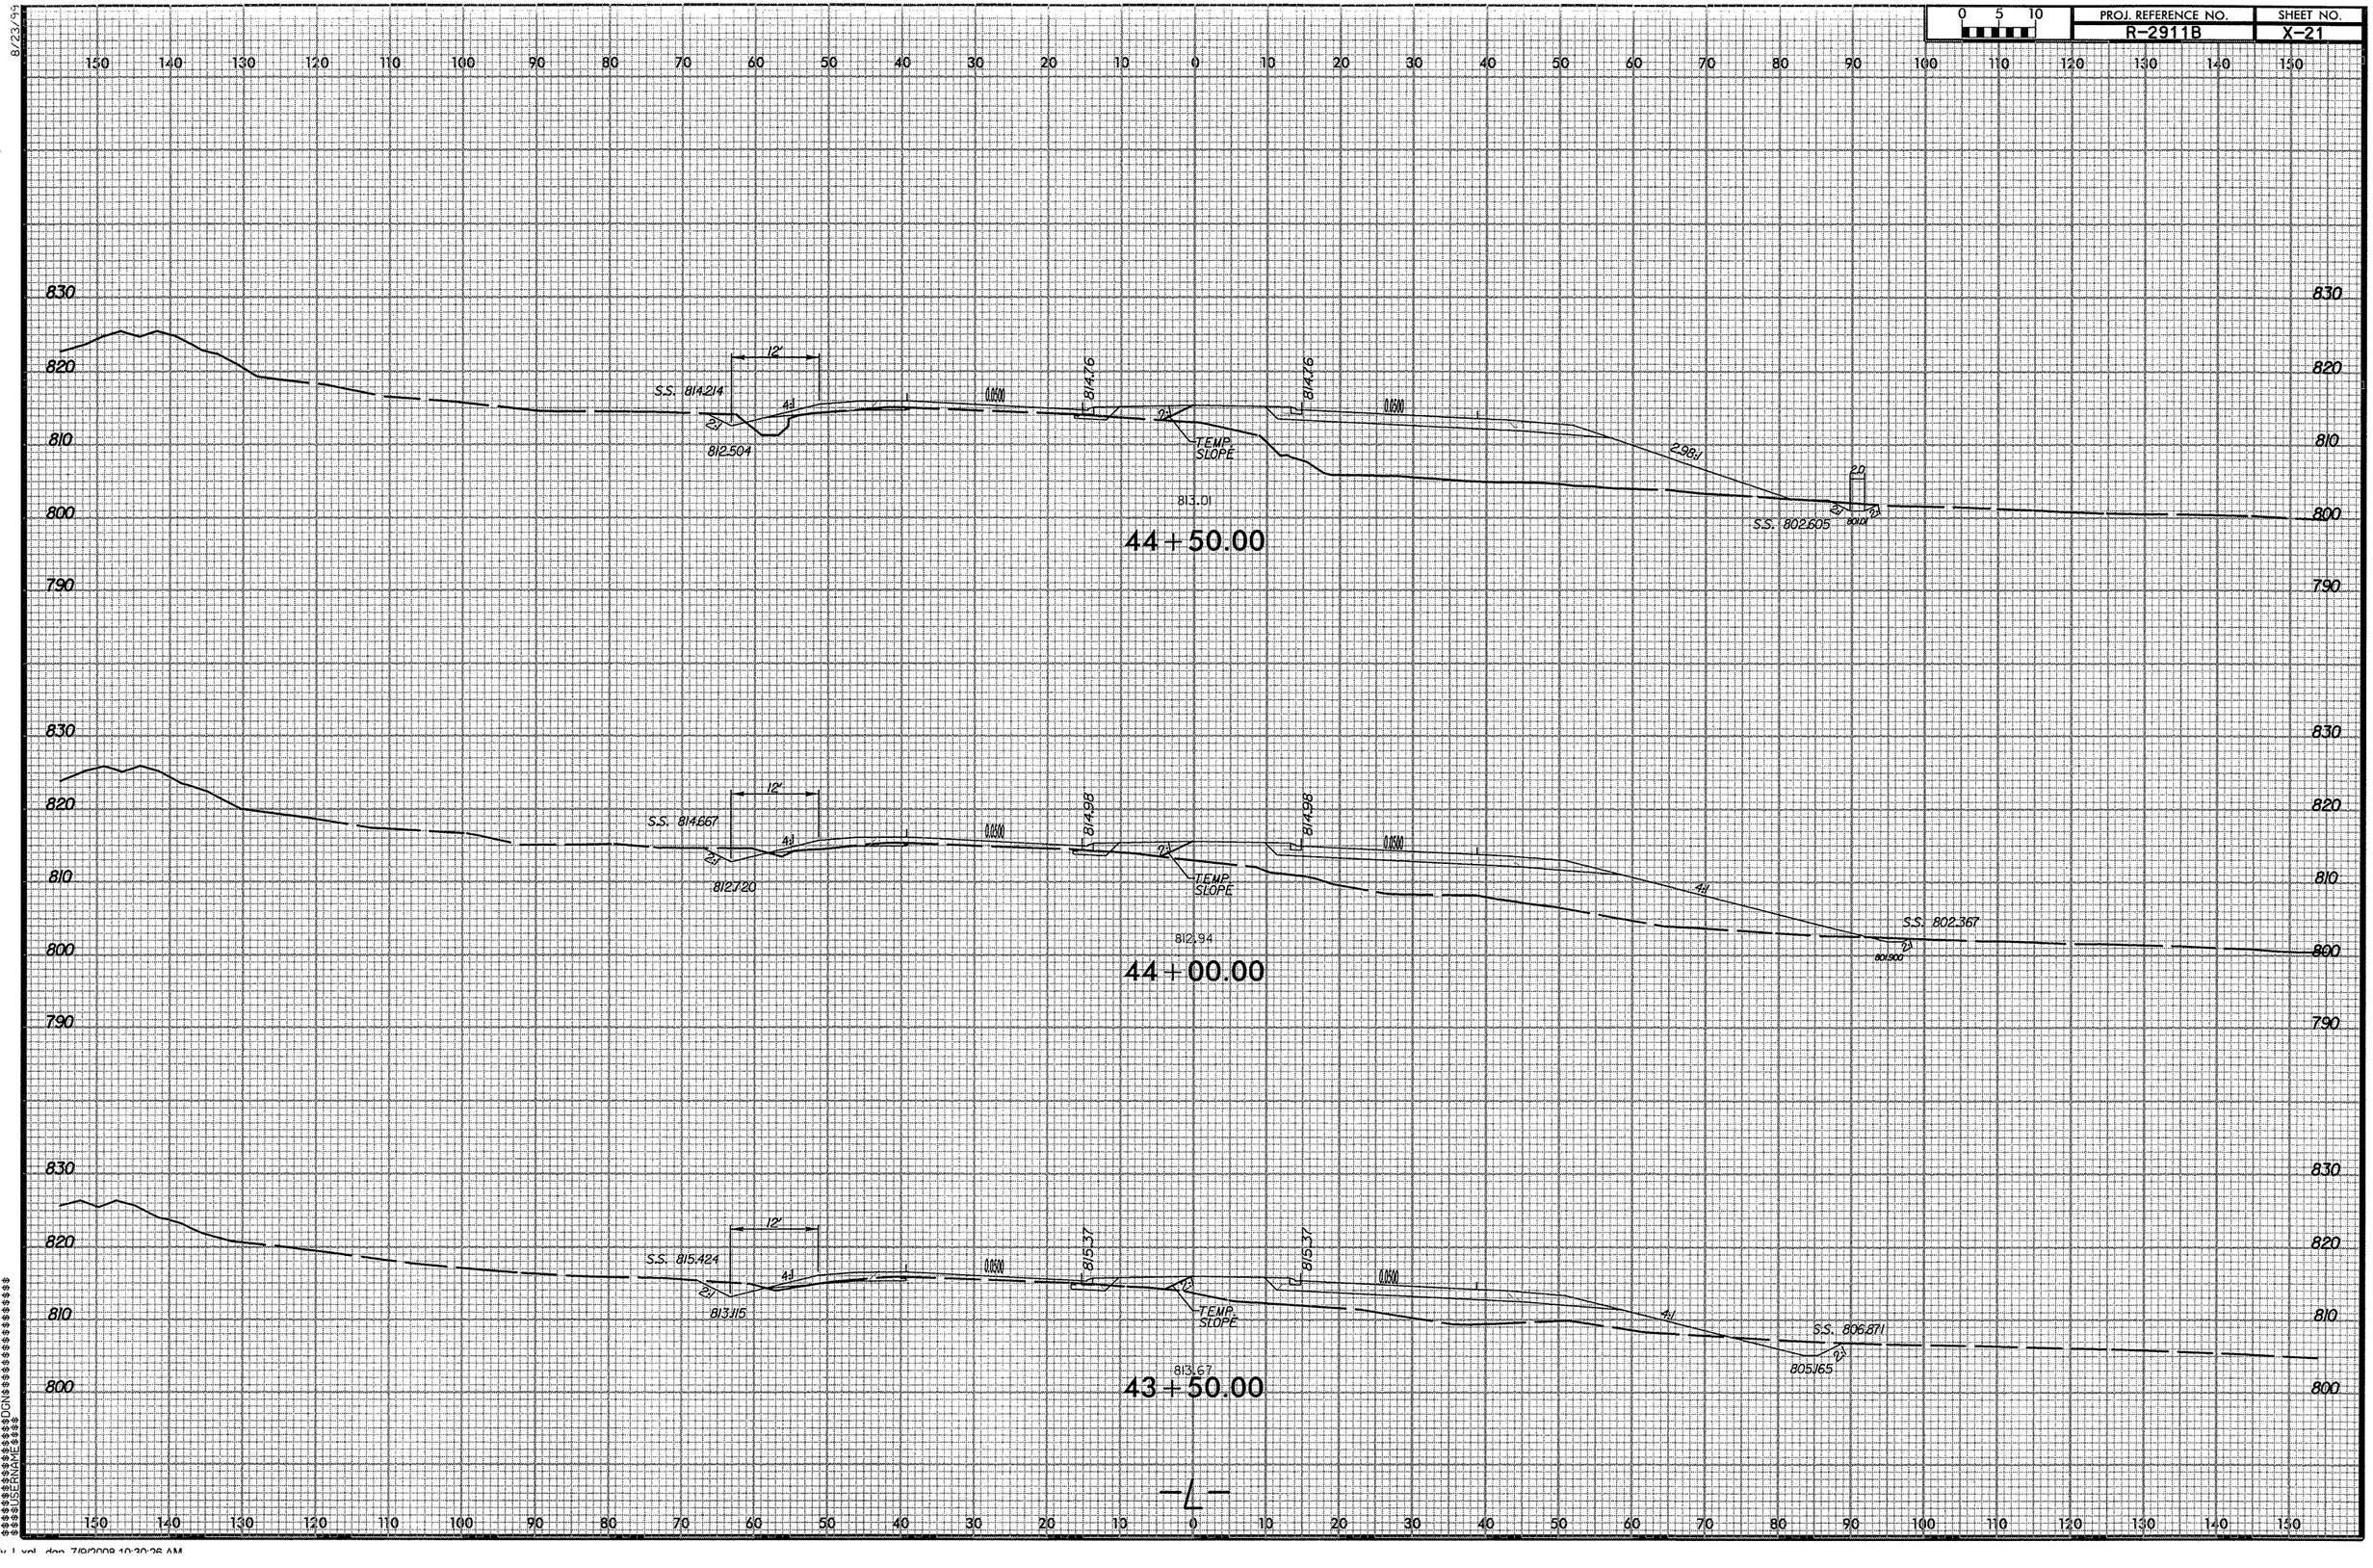

PROJ. REFERENCE NO.
R-2911B
SHEET NO.
X-21
0 5 10
S.S. 814.214
812.504
814.76
TEMP. SLOPE
813.01
S.S. 802.605
44+50.00
S.S. 814.667
812.720
814.98
812.94
S.S. 802.367
44+00.00
S.S. 815.424
813.115
815.37
813.67
S.S. 806.871
805.165
43+50.00
-L-

PROJ. REFERENCE NO.	SHEET NO.
R-2911B	X-22

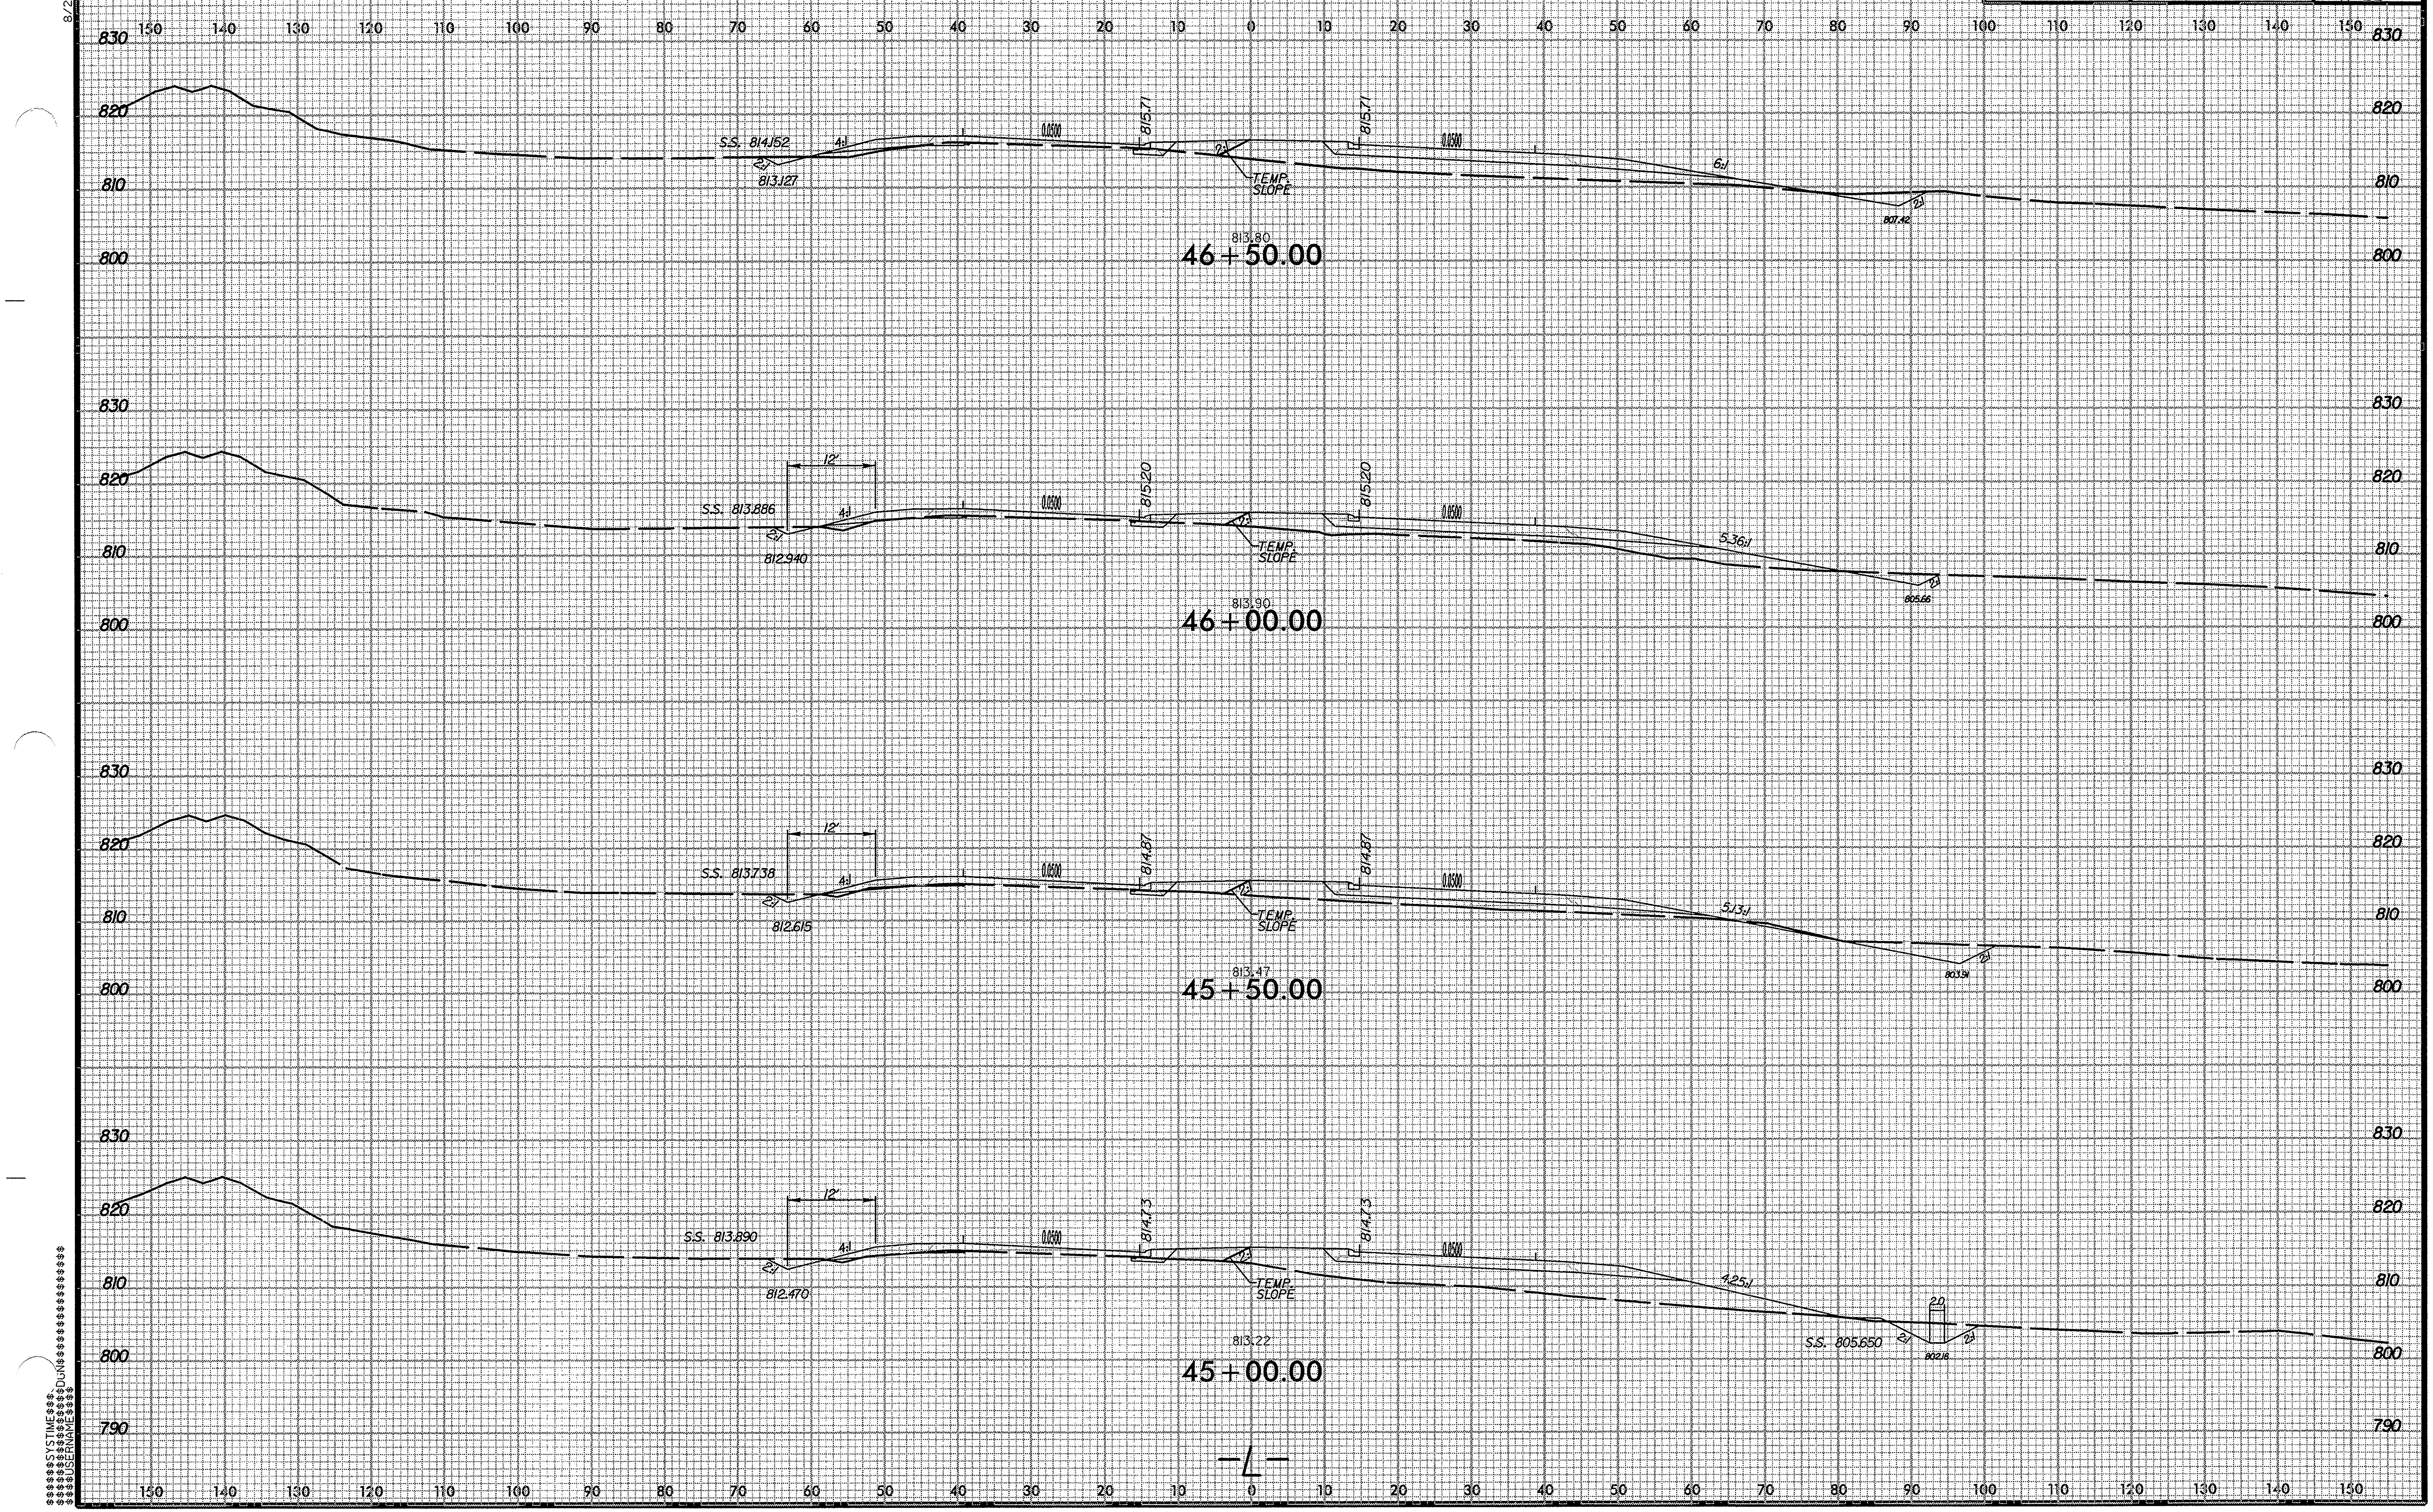

r2911b_rdy_L.xpl.dgn 7/9/2008 10:30:27 AM

8/23/93

0 5 10	PROJ. REFERENCE NO.	SHEET NO.
	R-2911B	X-23

150 140 130 120 110 100 90 80 70 60 50 40 30 20 10 0 10 20 30 40 50 60 70 80 90 100 110 120 130 140 150

830 820 810 800

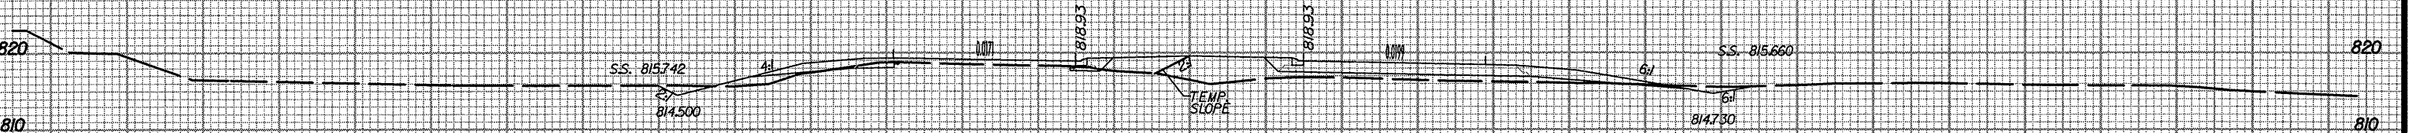

816.48
48+50.00

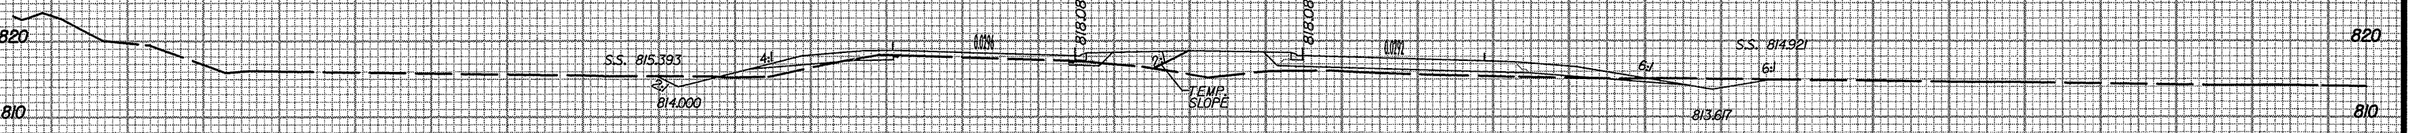

815.63
48+00.00

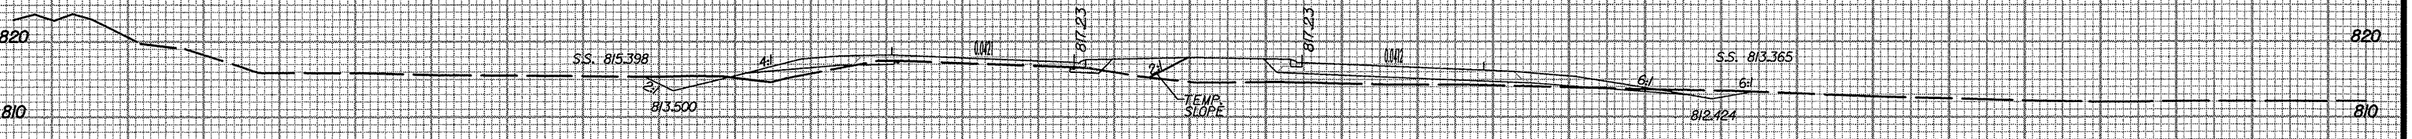

814.67
47+50.00

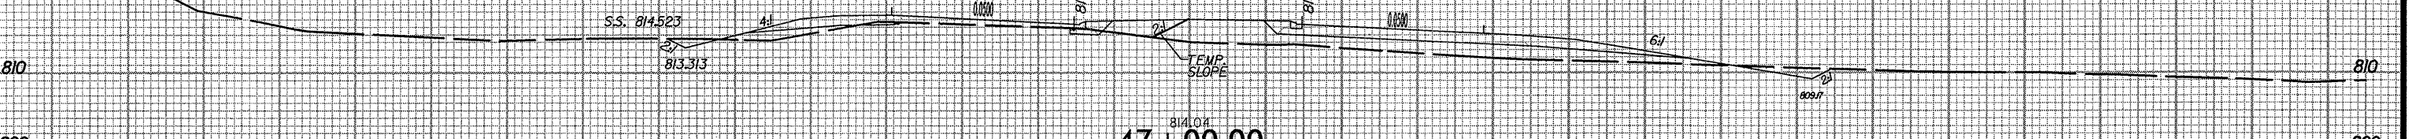

814.04
47+00.00

$$$$$$$SYSTIME$$$$
$$$$$$$USERNAME$$$$

r2911b rdy l.pl dgn 7/9/2008 10:30:28 AM

PROJ. REFERENCE NO.	SHEET NO.
R-2911B	X-24

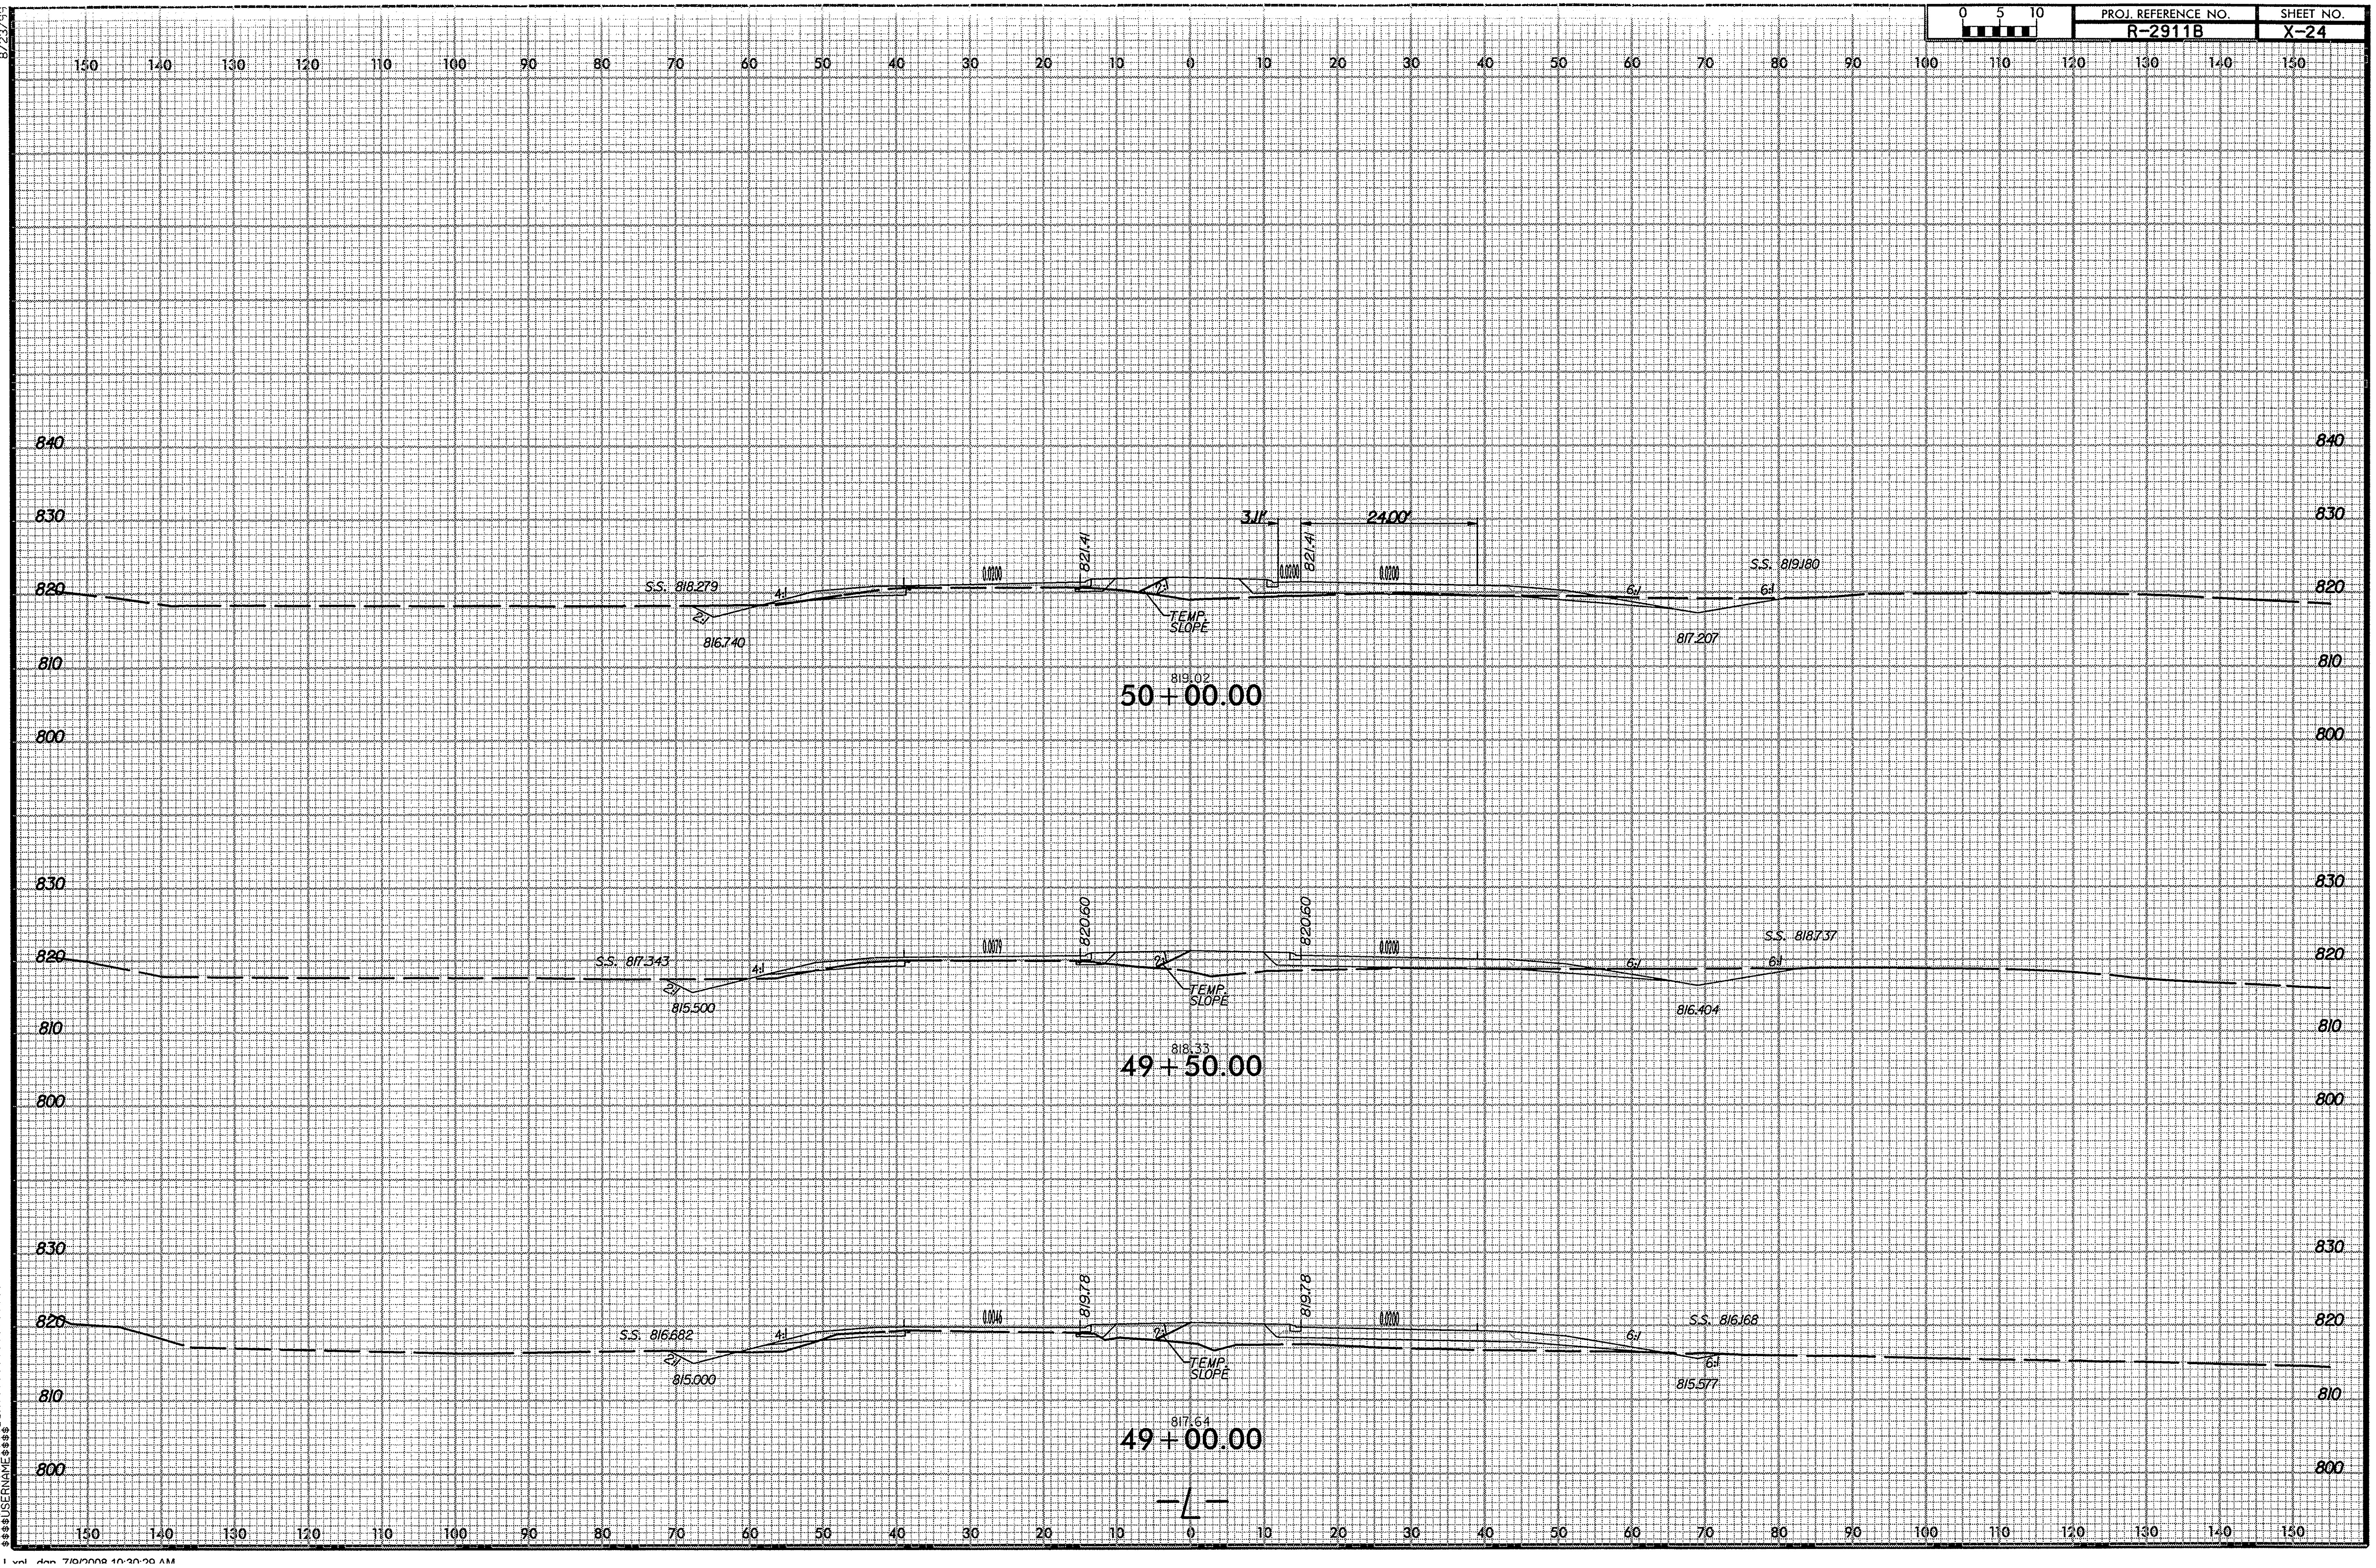

r2911b_rdy_L.xpl .dgn 7/9/2008 10:30:29 AM

PROJ. REFERENCE NO.	SHEET NO.
R-2911B	X-25

0 5 10

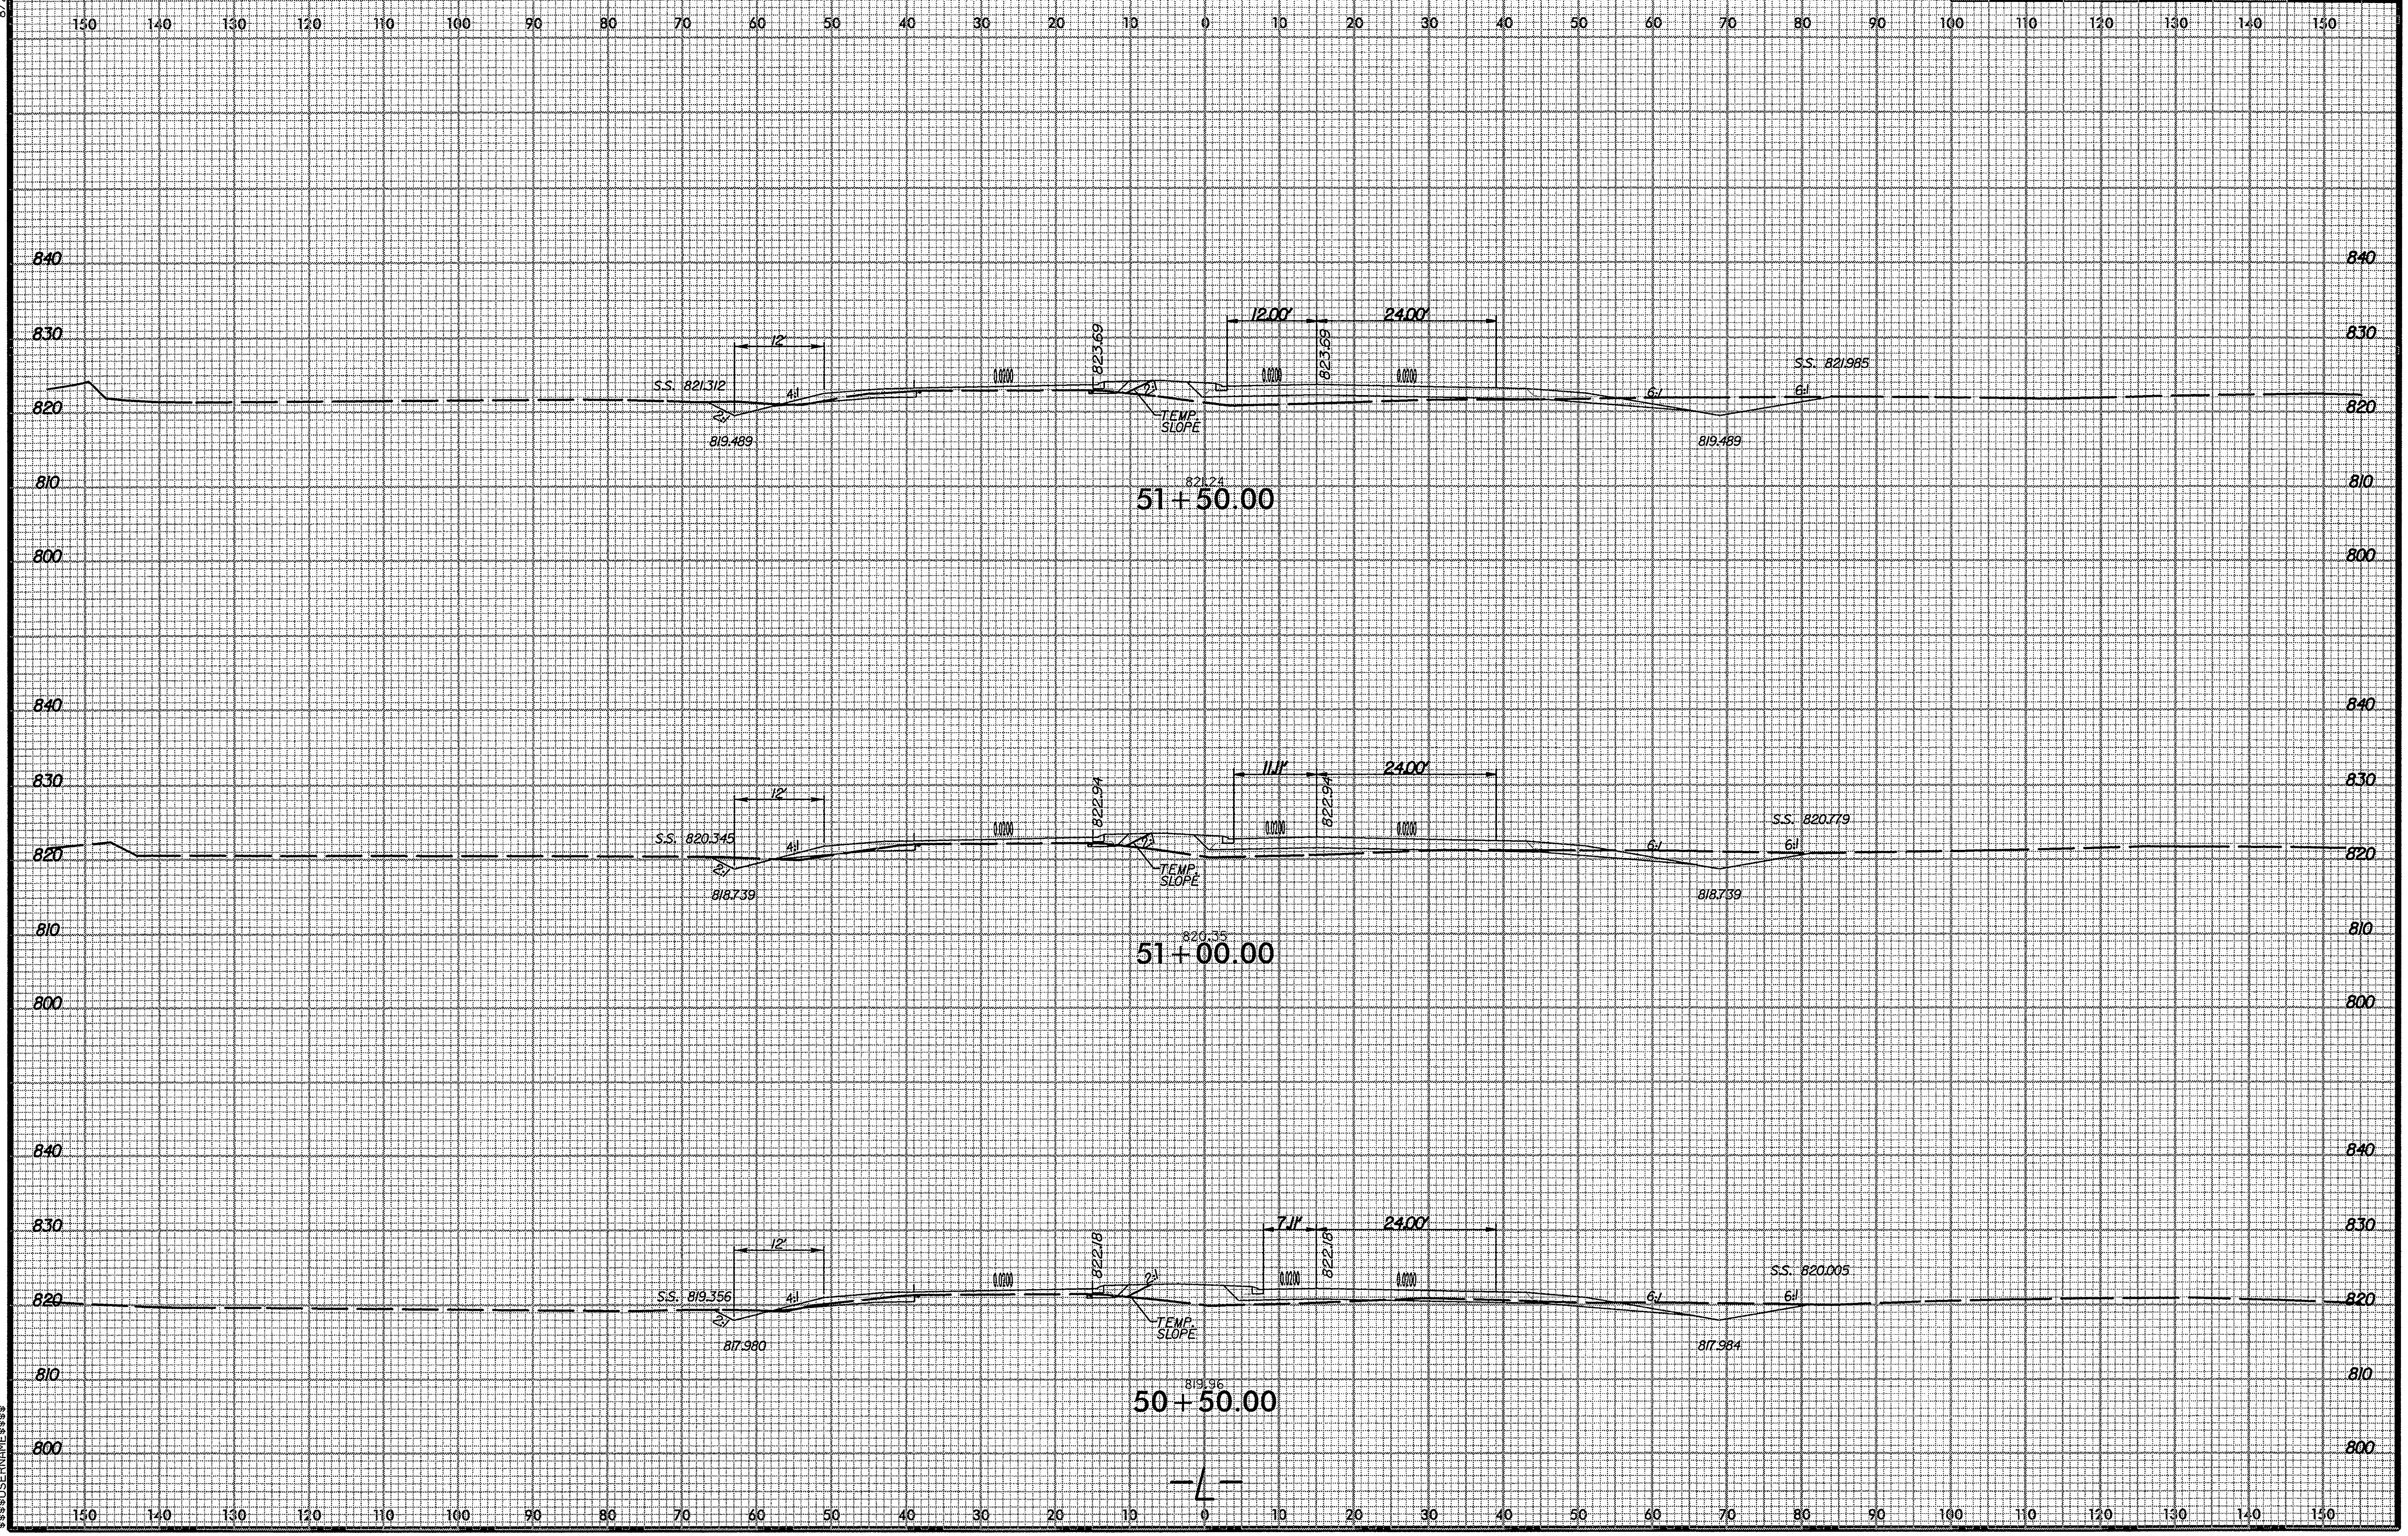

8/23/99

$$$$SYSTIME$$$$ $$$$DGN$$$$ $$$$USERNAME$$$$

r2911b_rdy_l_xpl.dgn 7/9/2008 10:30:31 AM

PROJ. REFERENCE NO.	SHEET NO.
R-2911B	X-26

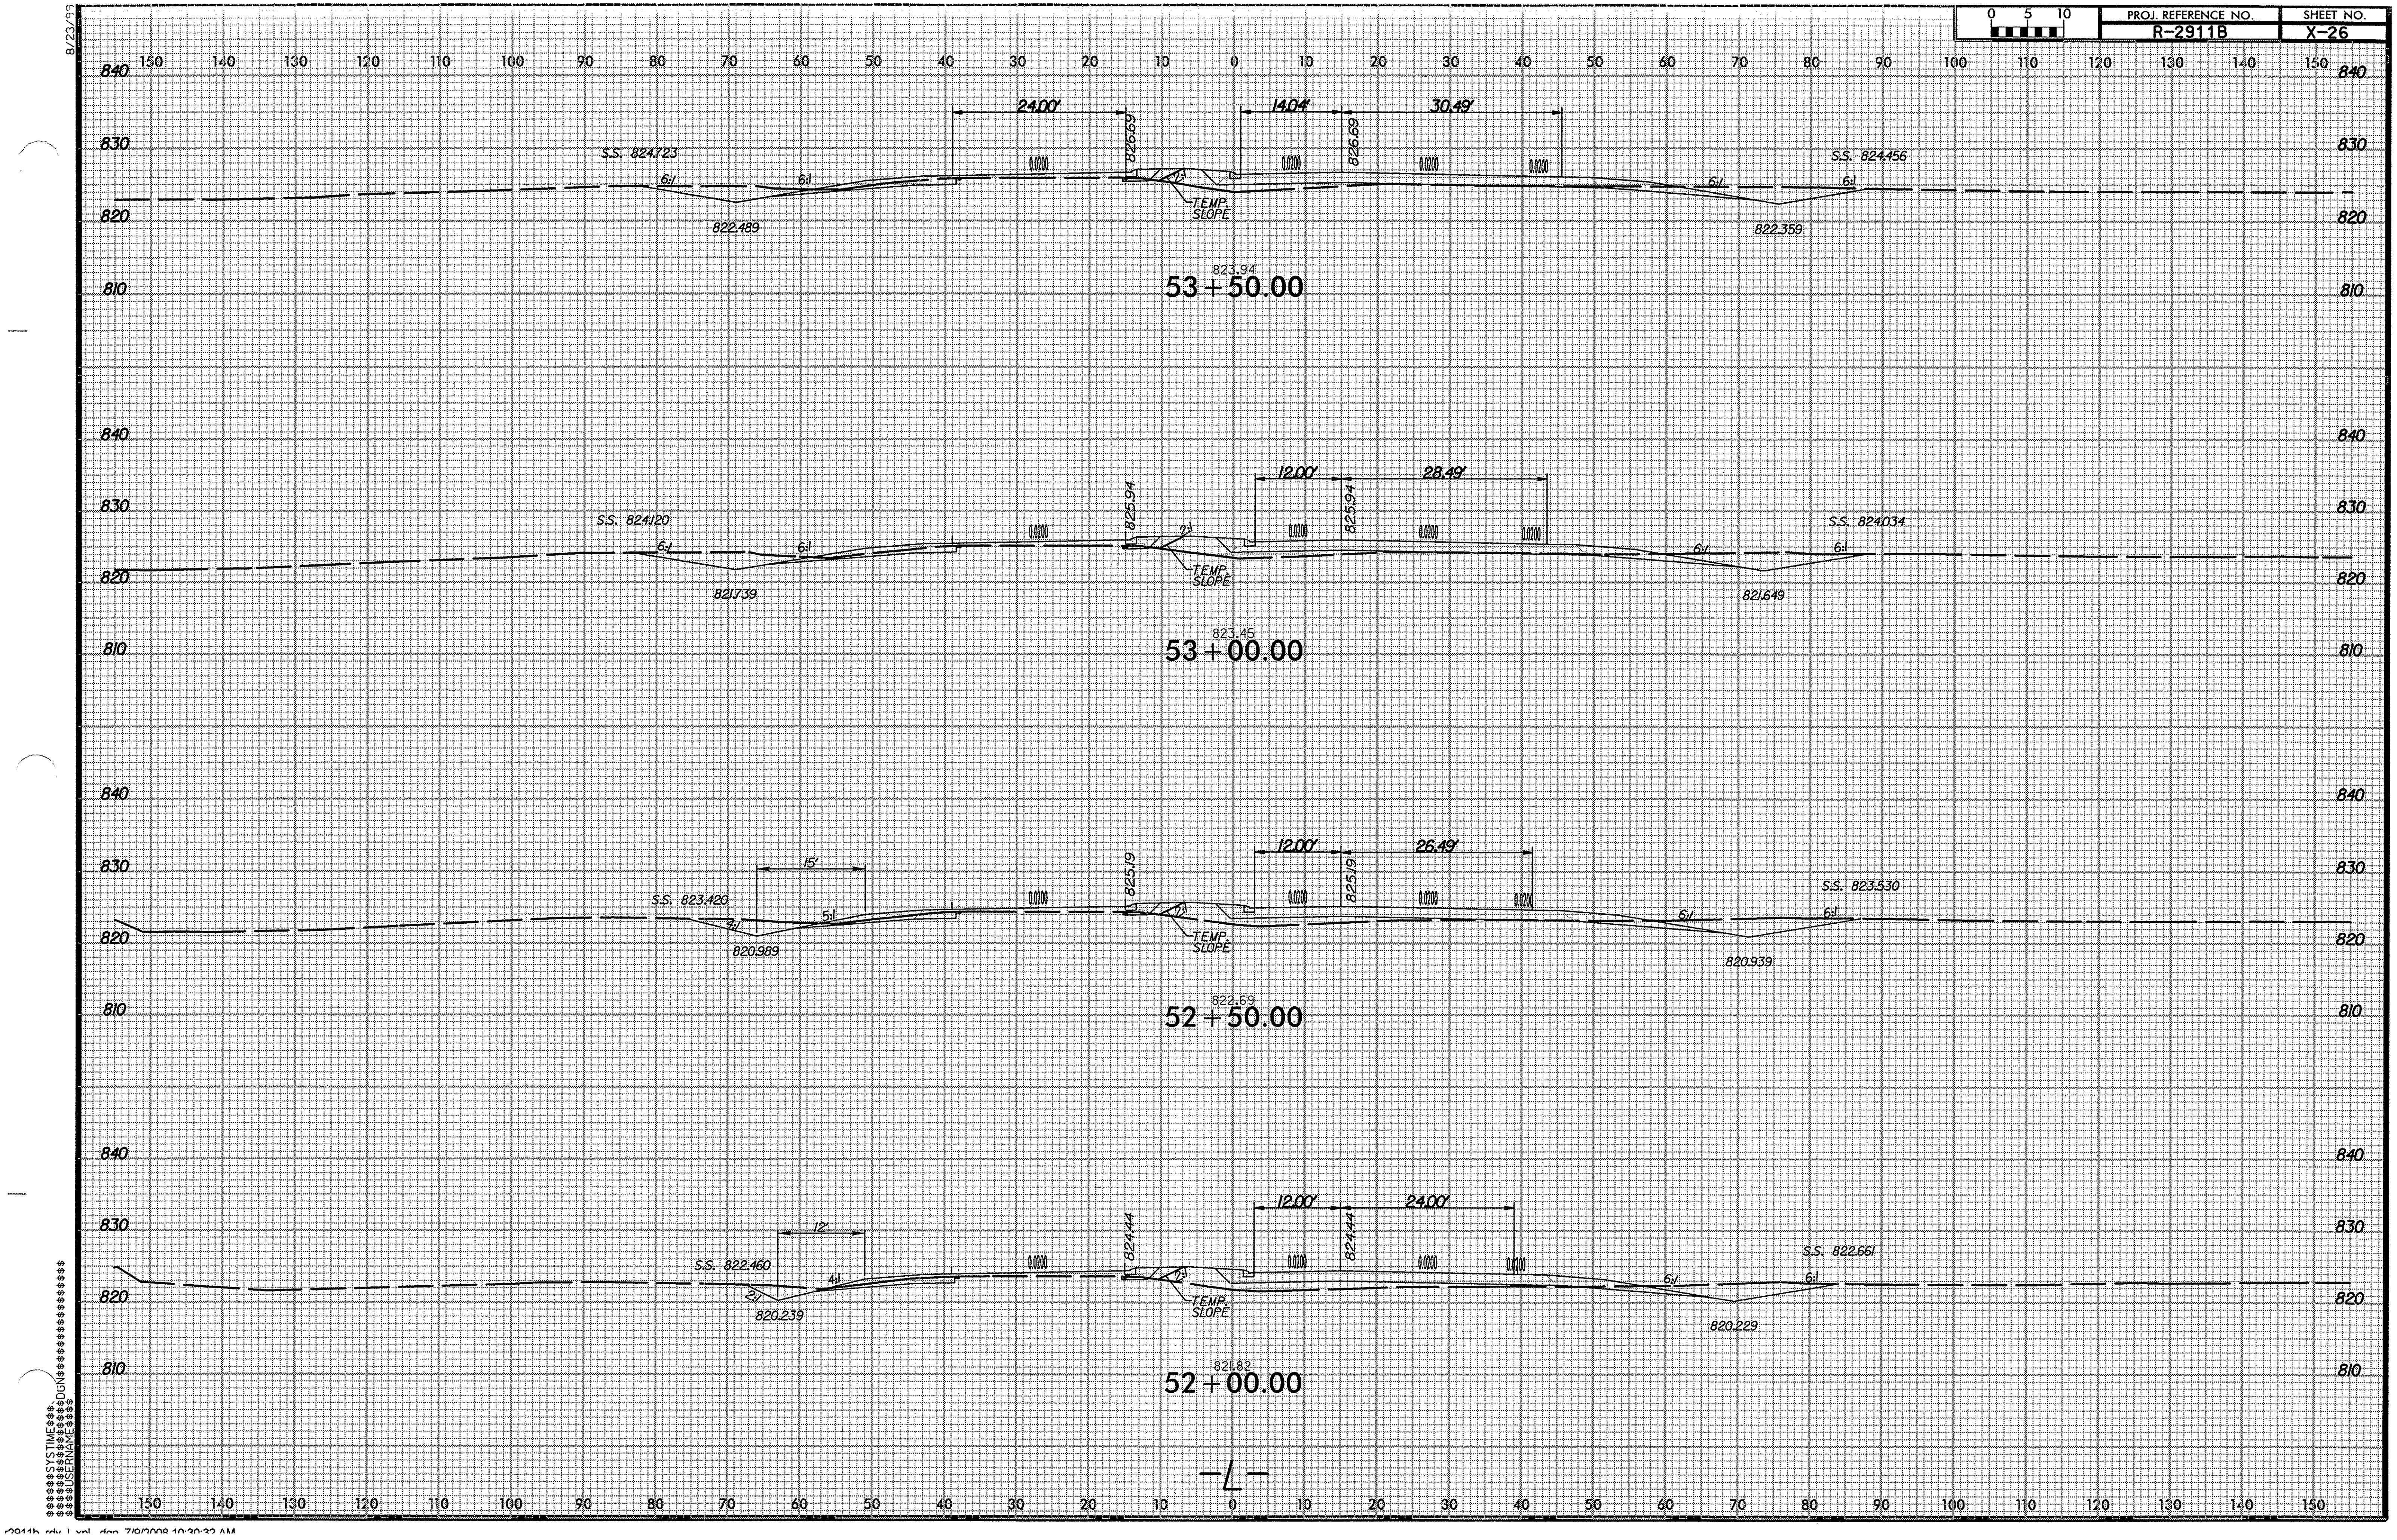

r2911b_rdy_L_xpl.dgn 7/9/2008 10:30:32 AM

PROJ. REFERENCE NO. R-2911B
SHEET NO. X-27

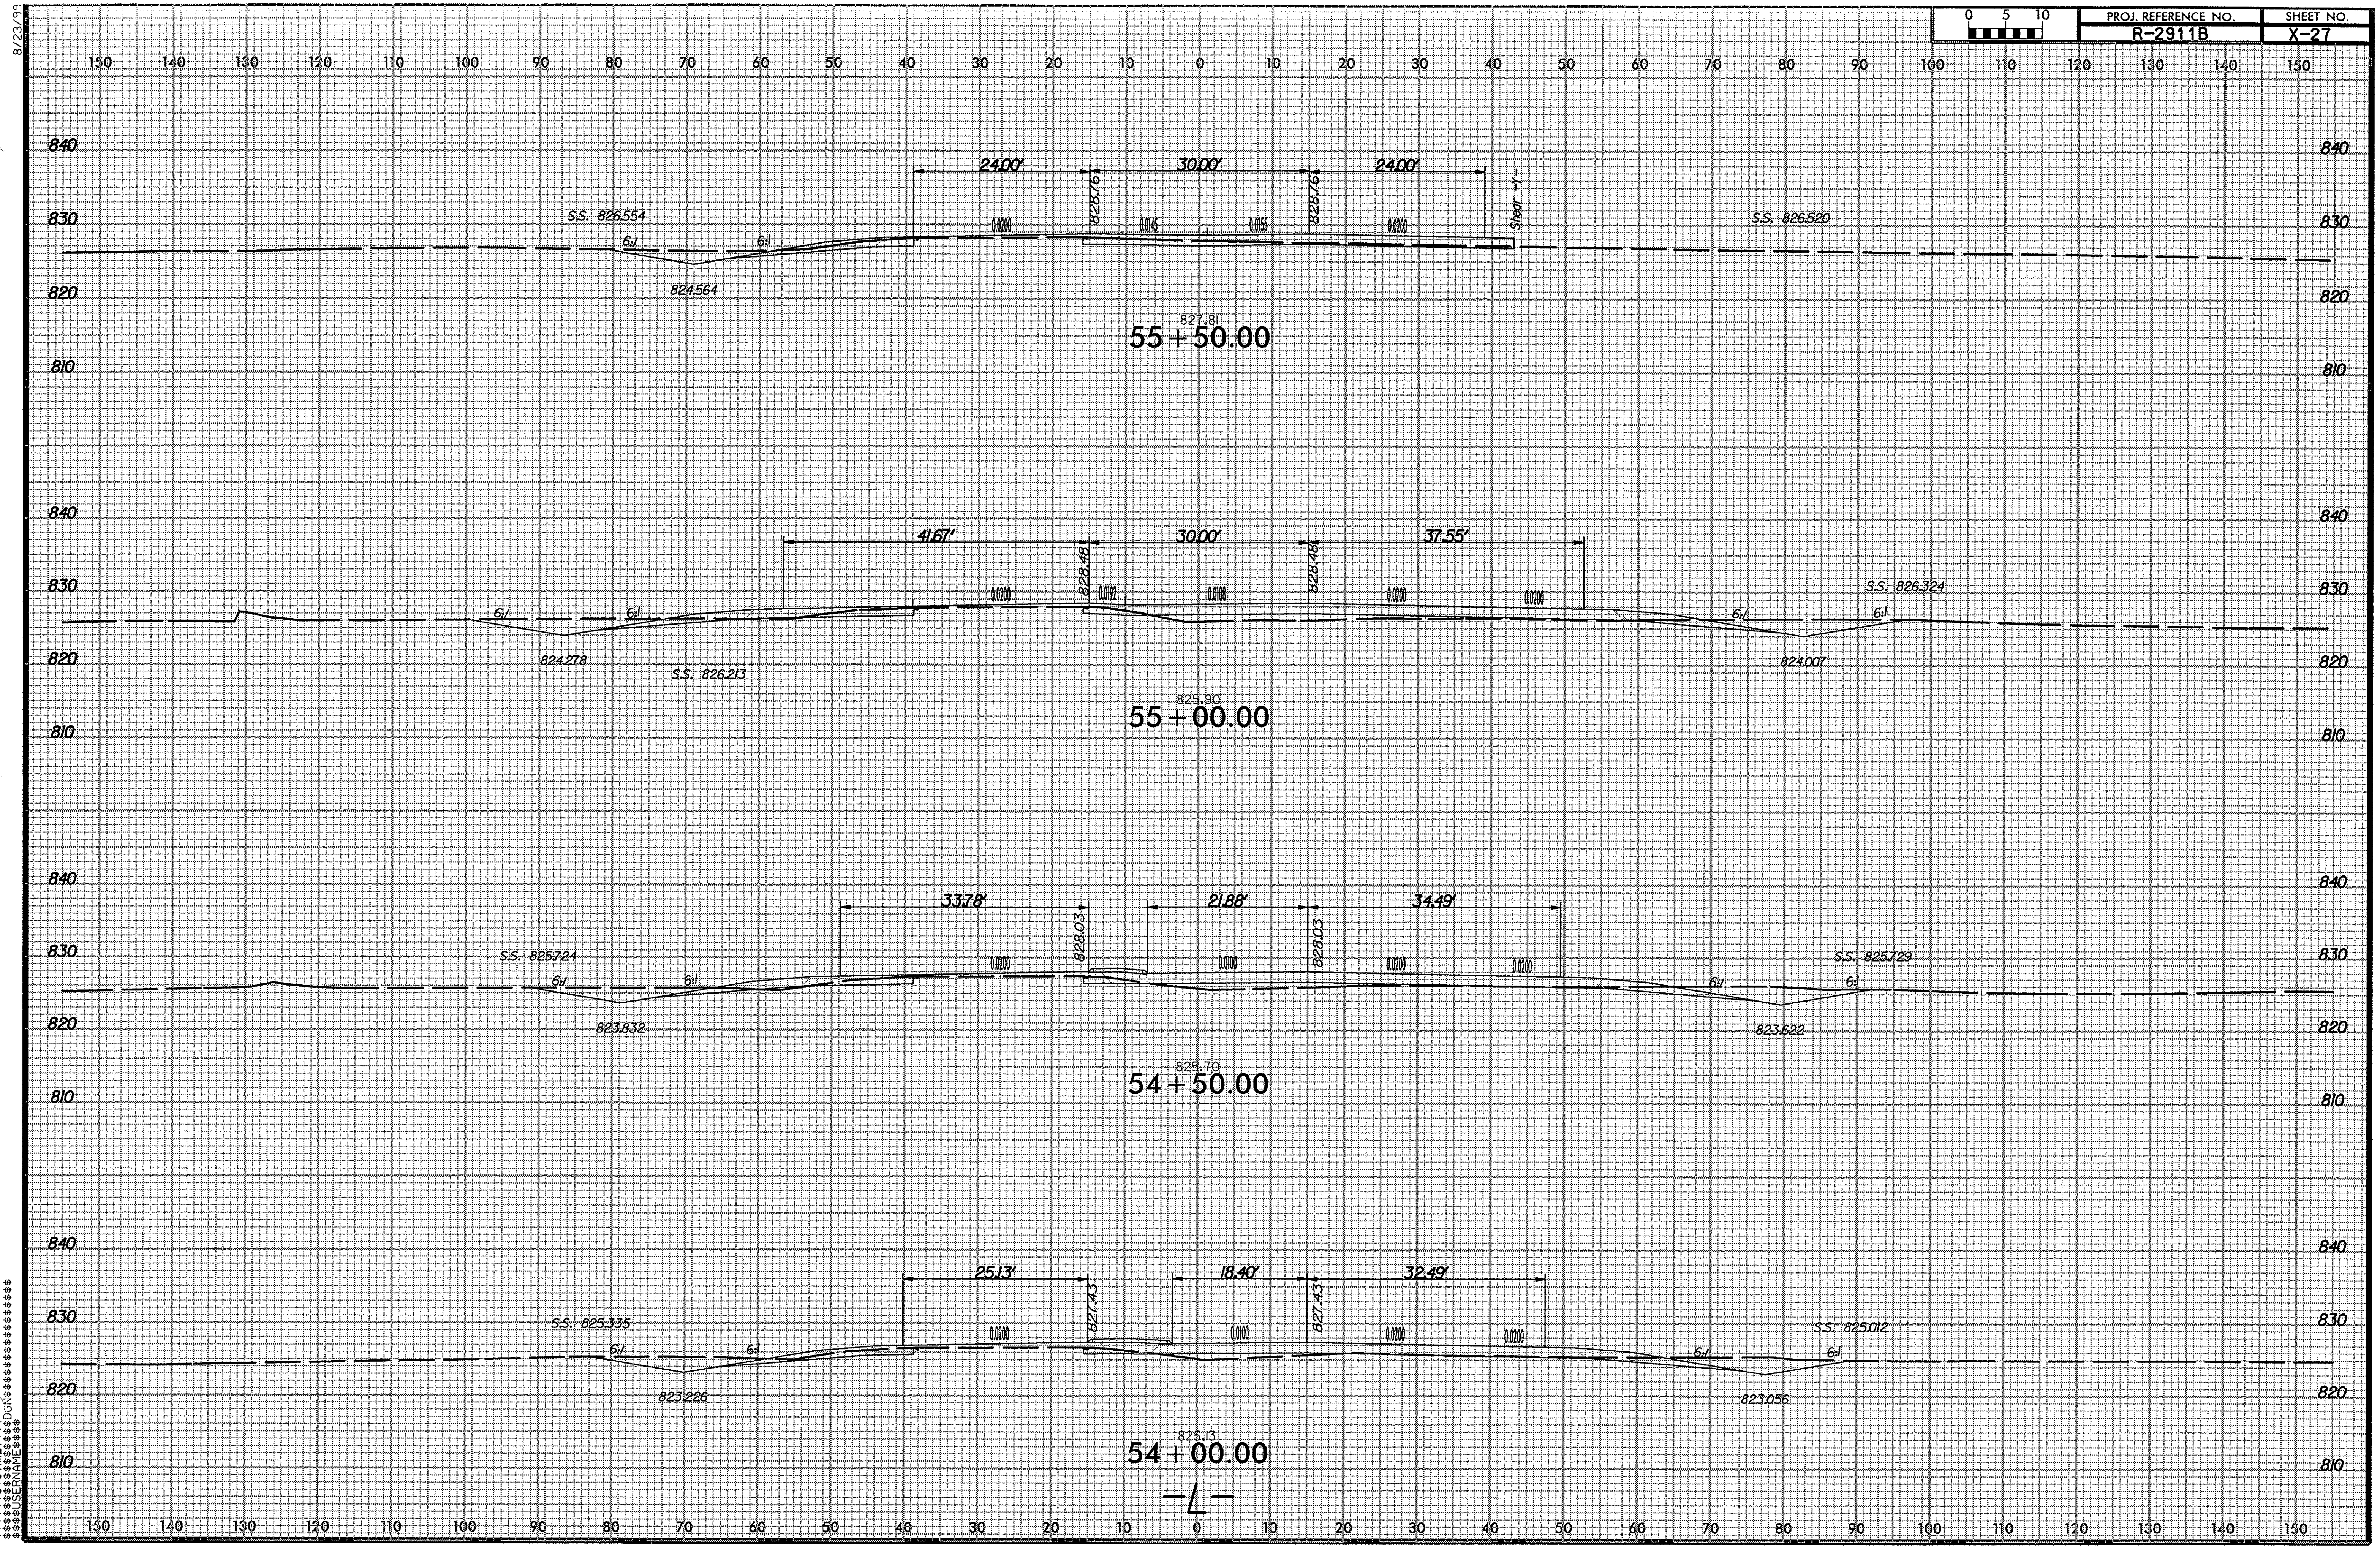

r2911b_rdy_L_xpl.dgn 7/9/2008 10:30:33 AM

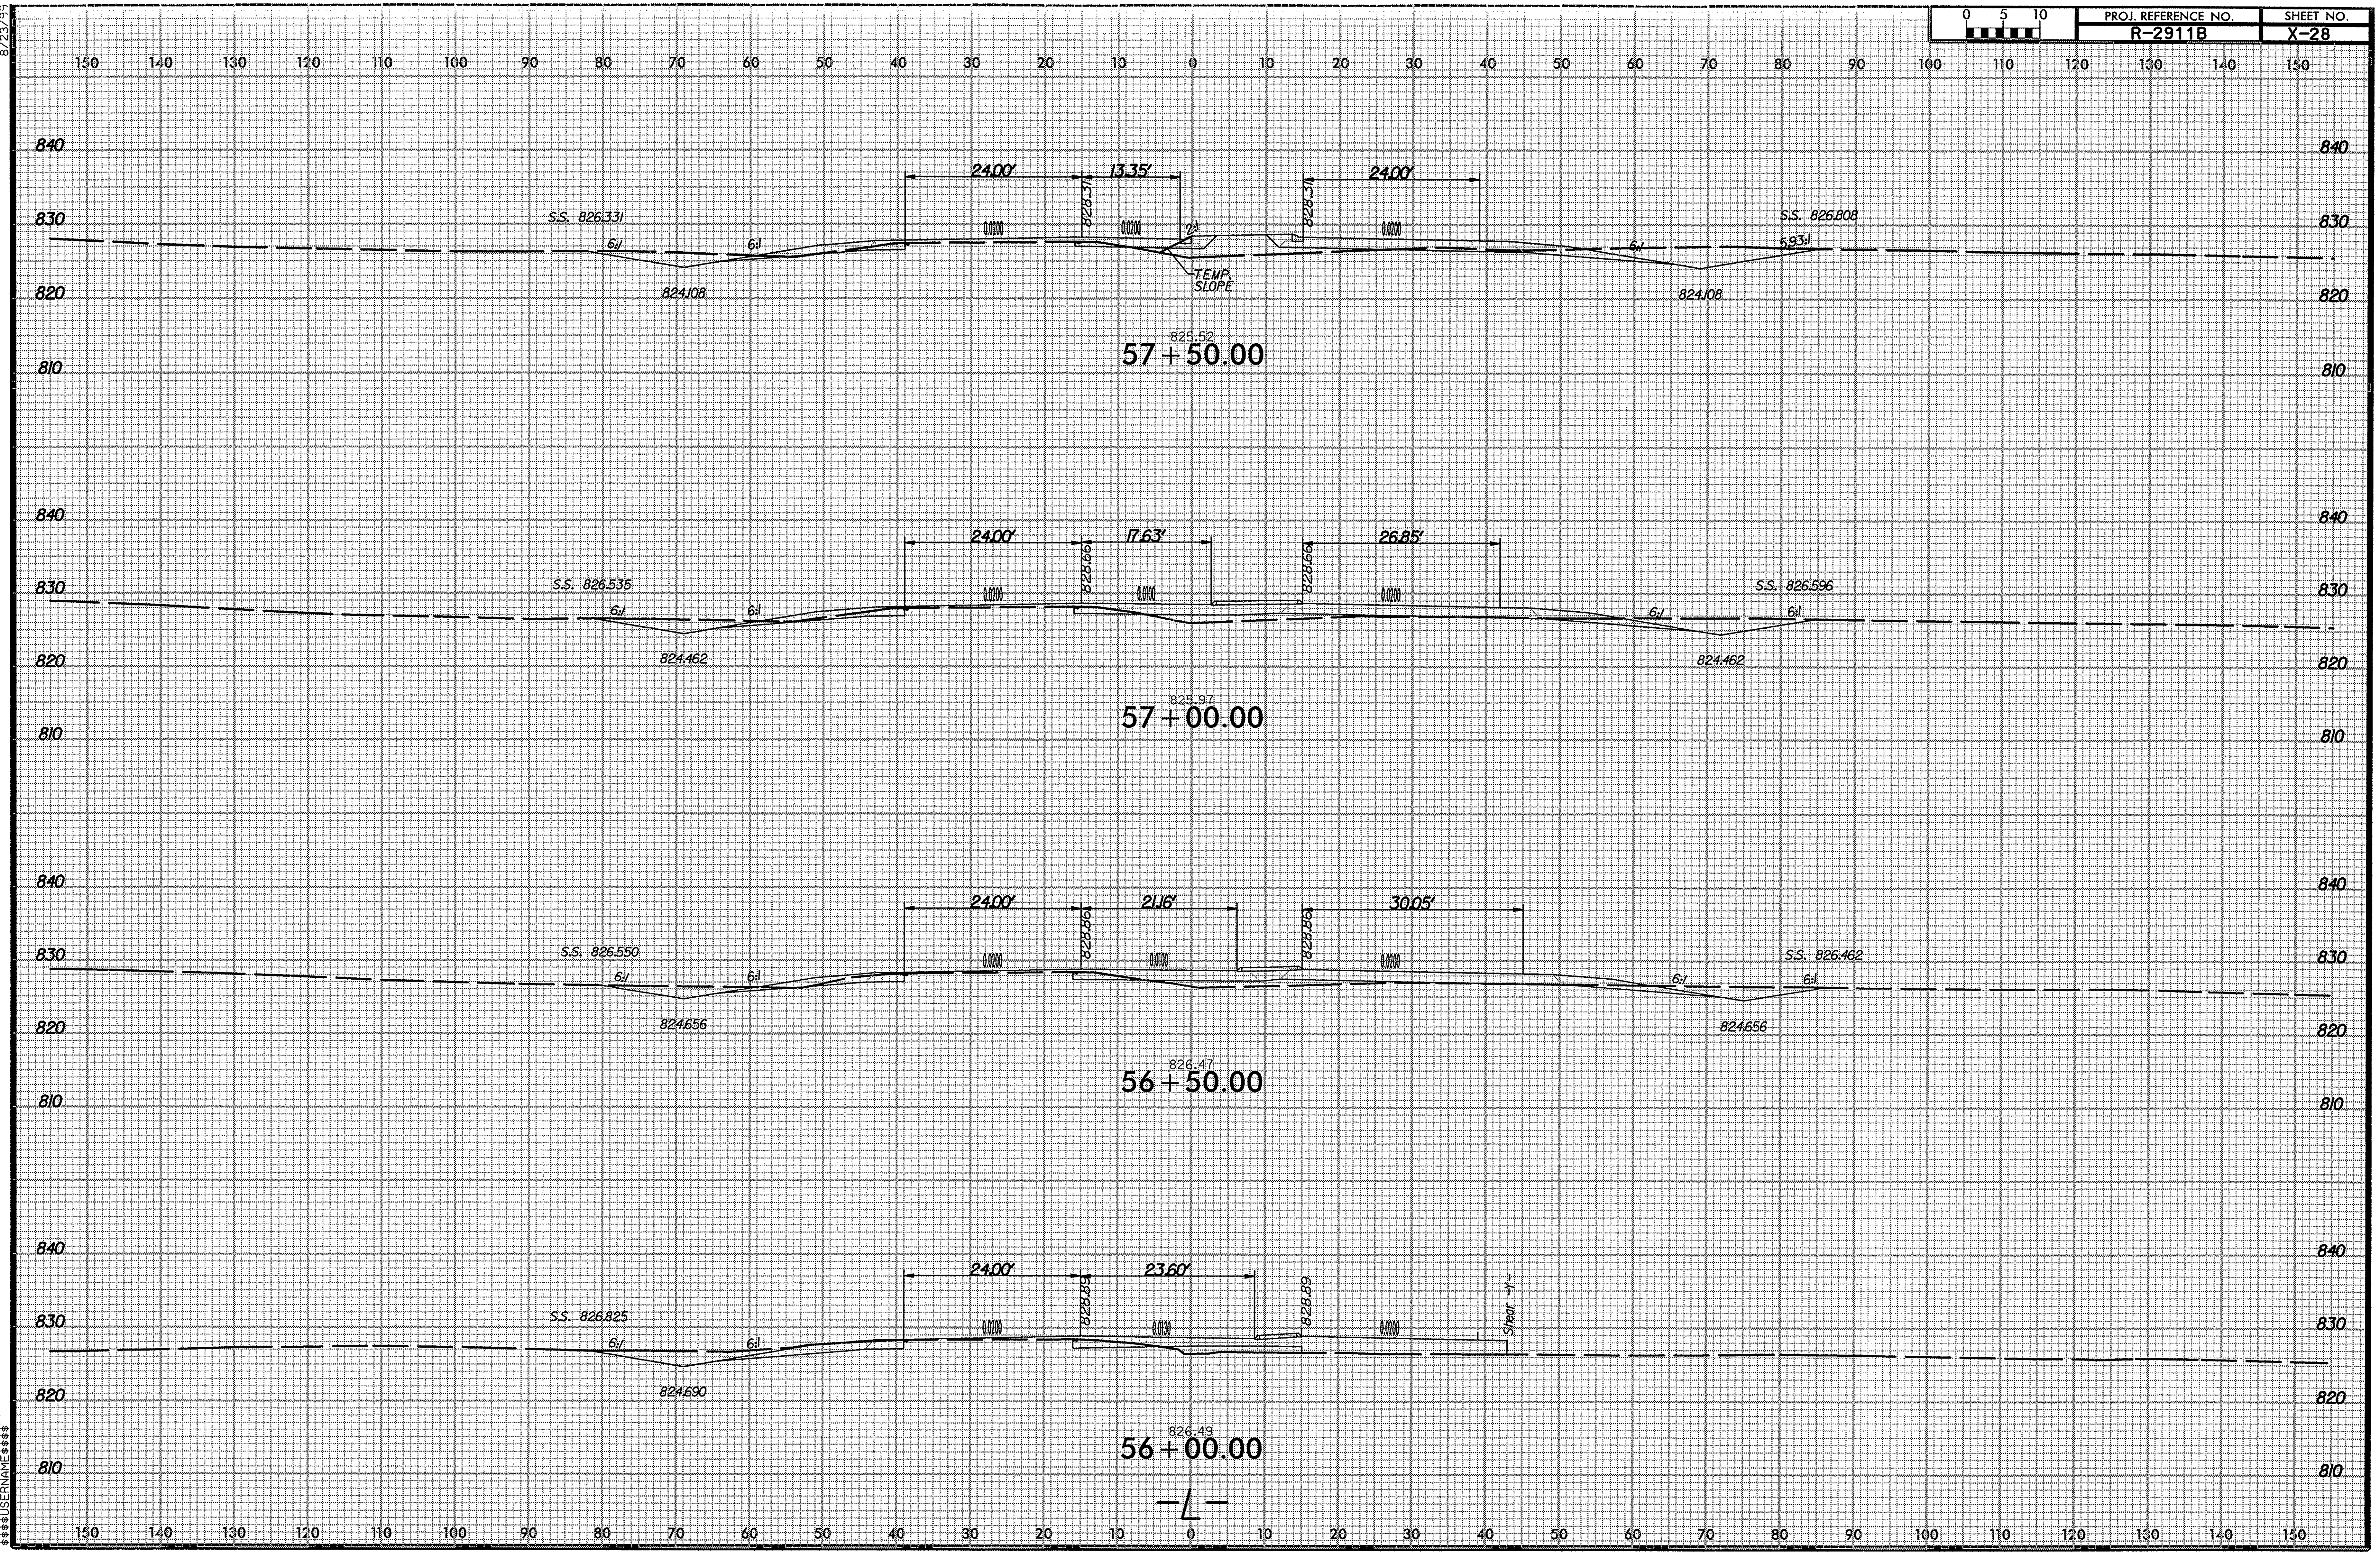

r2911b_rdy_L_xpl. dgn 7/9/2008 10:30:34 AM

8/23/99

PROJ. REFERENCE NO.	SHEET NO.
R-2911B	X-29

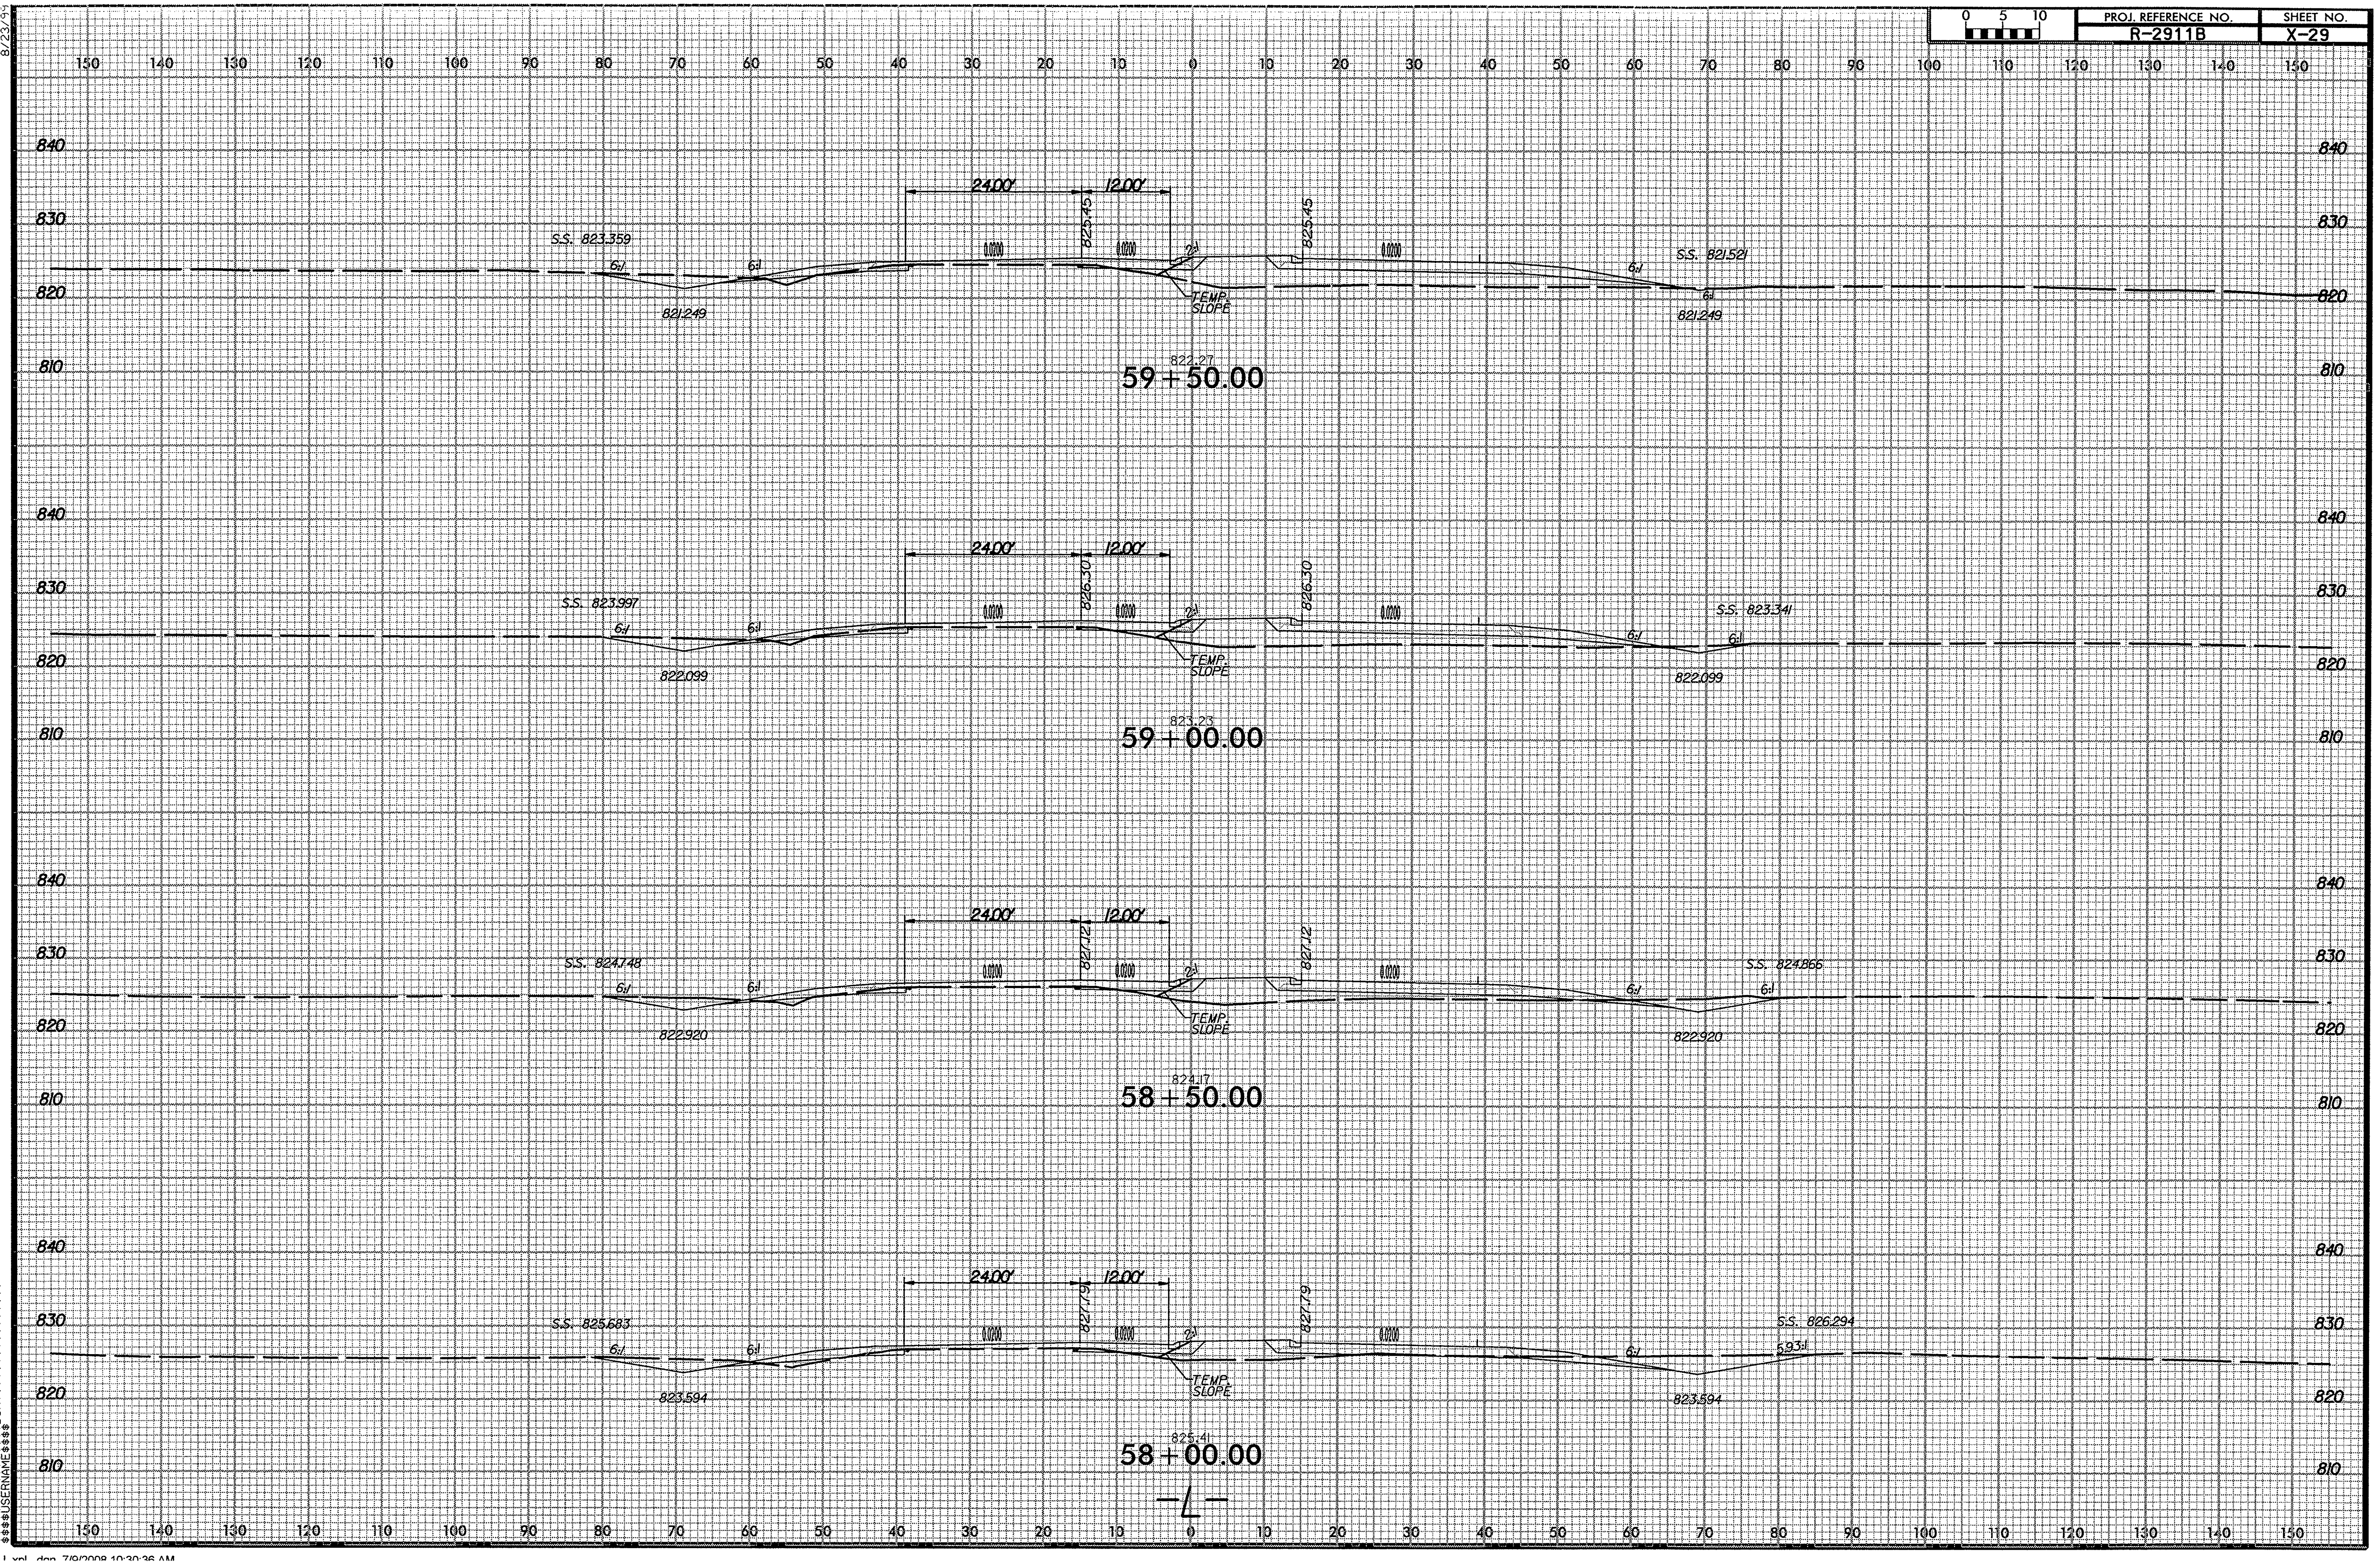

r2911b_rdy_L.xpl.dgn 7/9/2008 10:30:36 AM

PROJ. REFERENCE NO.	SHEET NO.
R-2911B	X-30

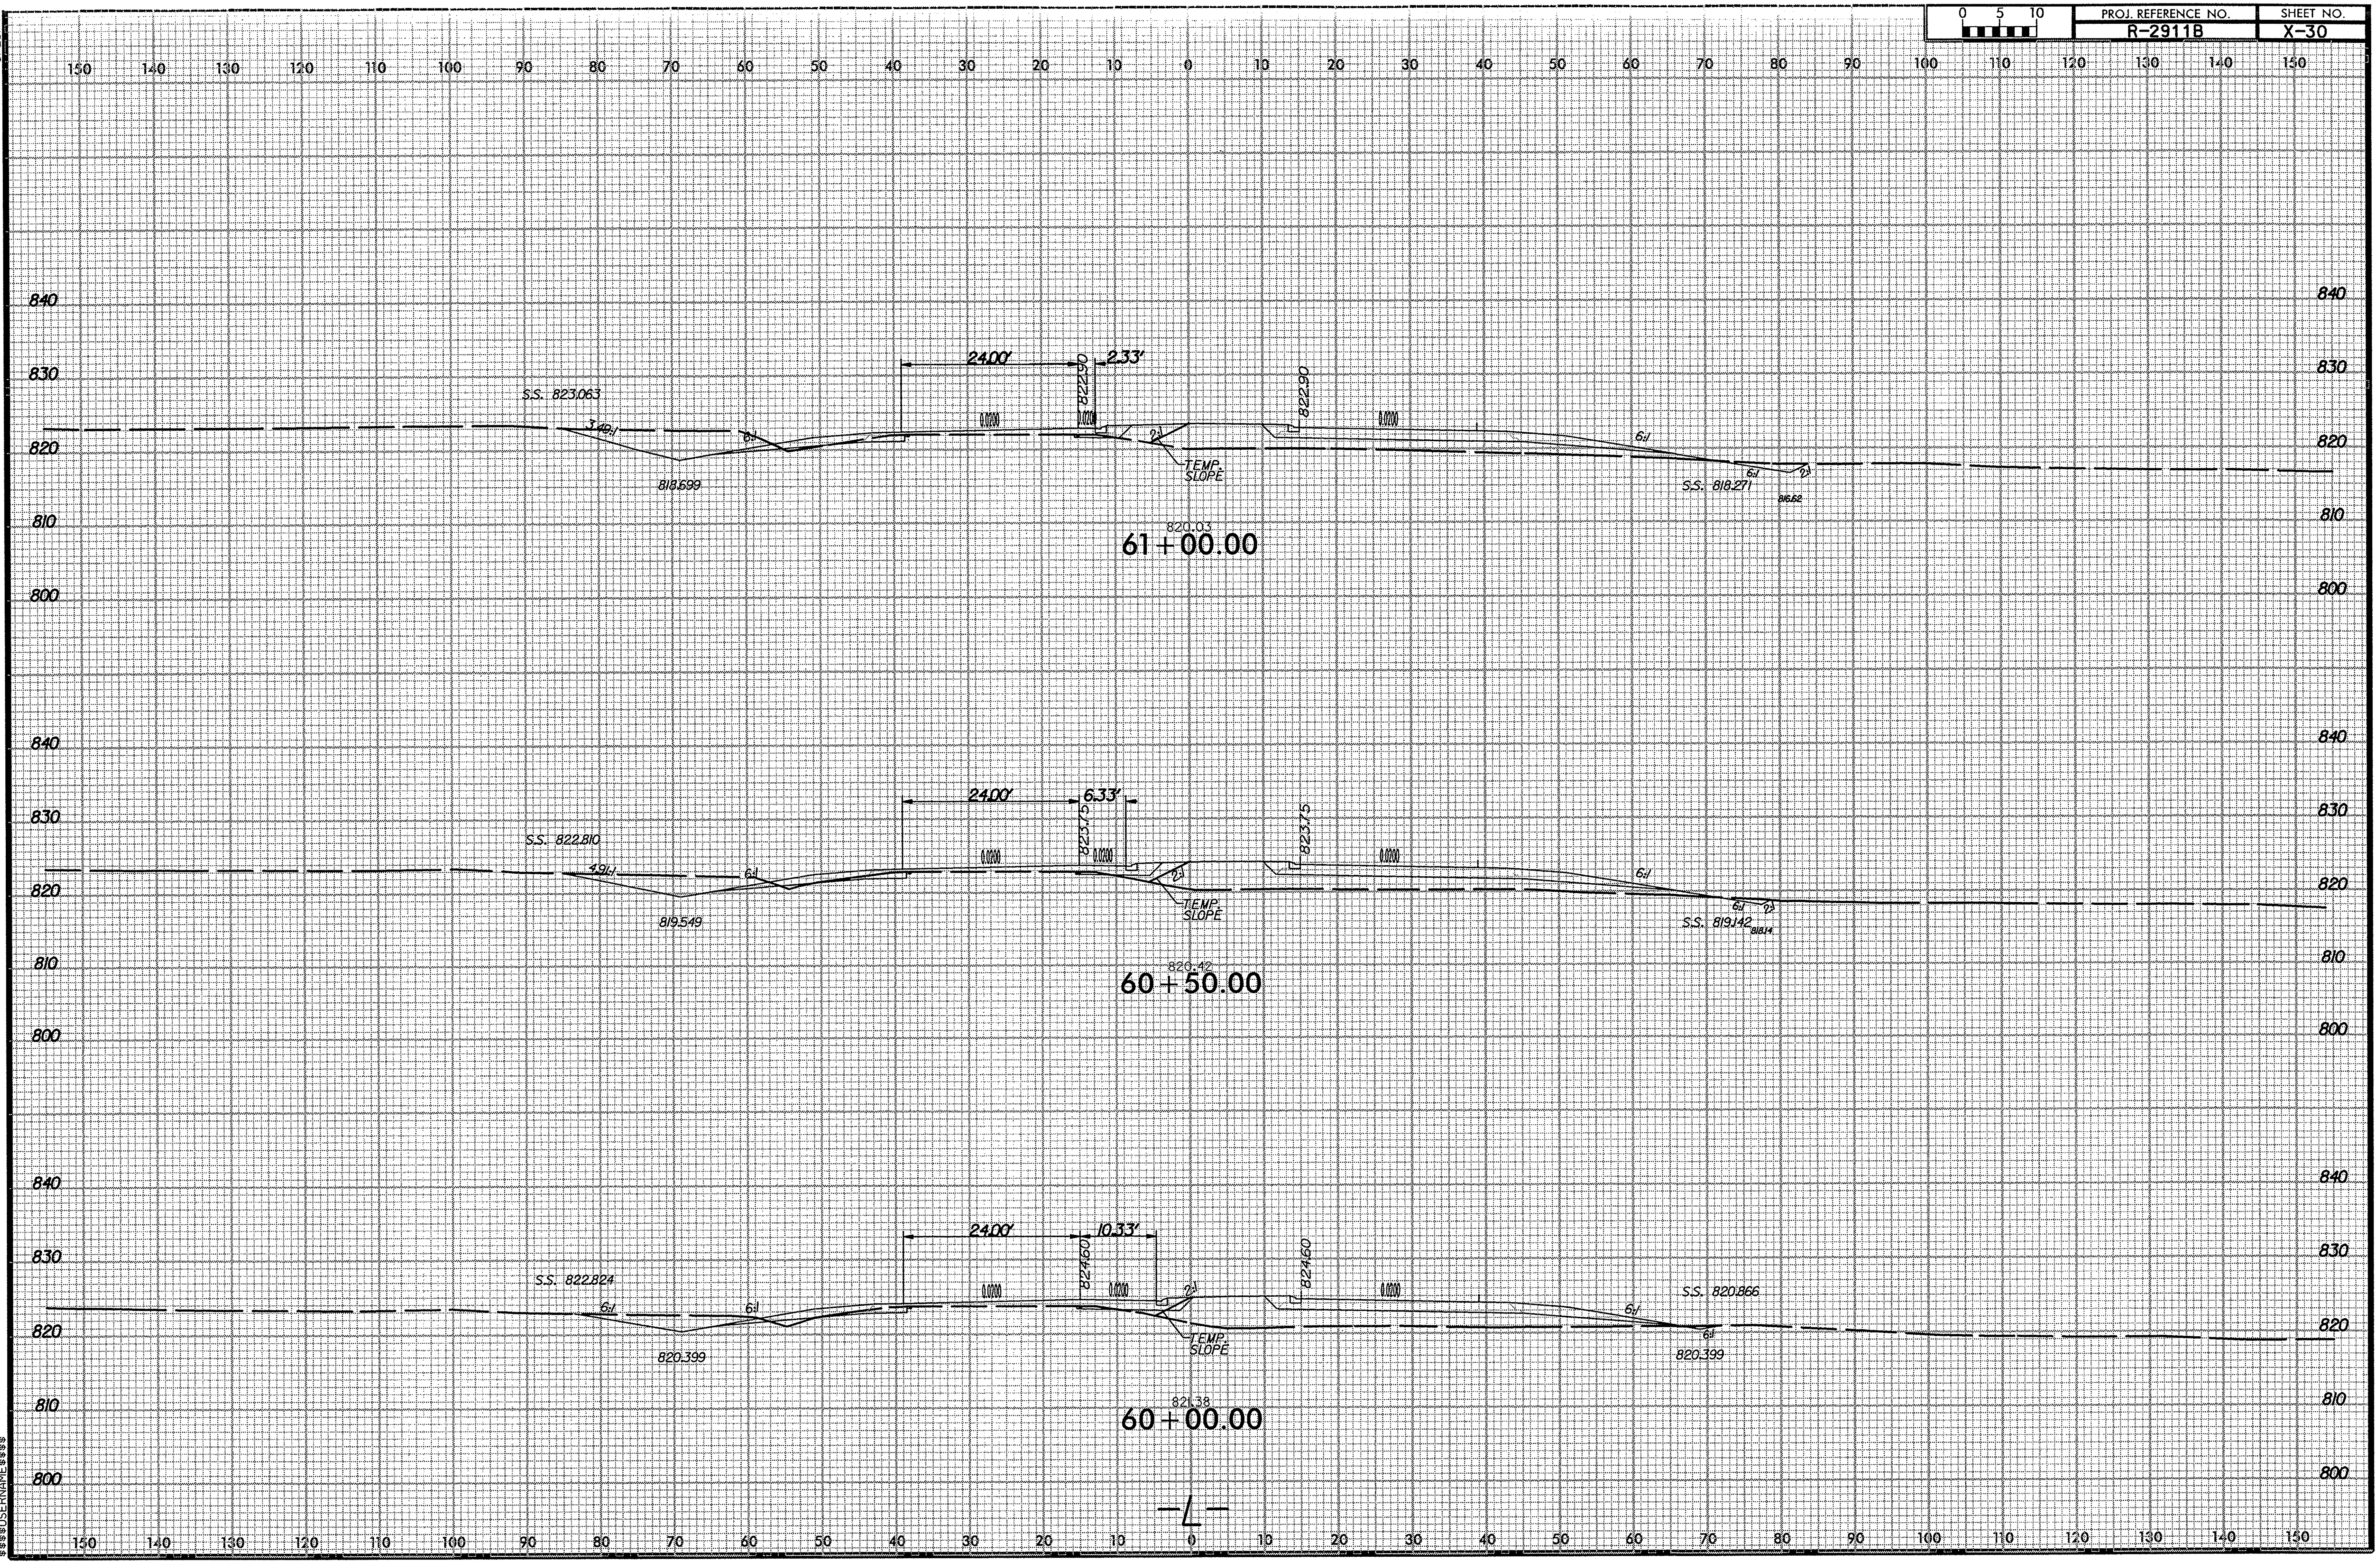

r2911b_rdy_L.xpl. dgn 7/9/2008 10:30:37 AM

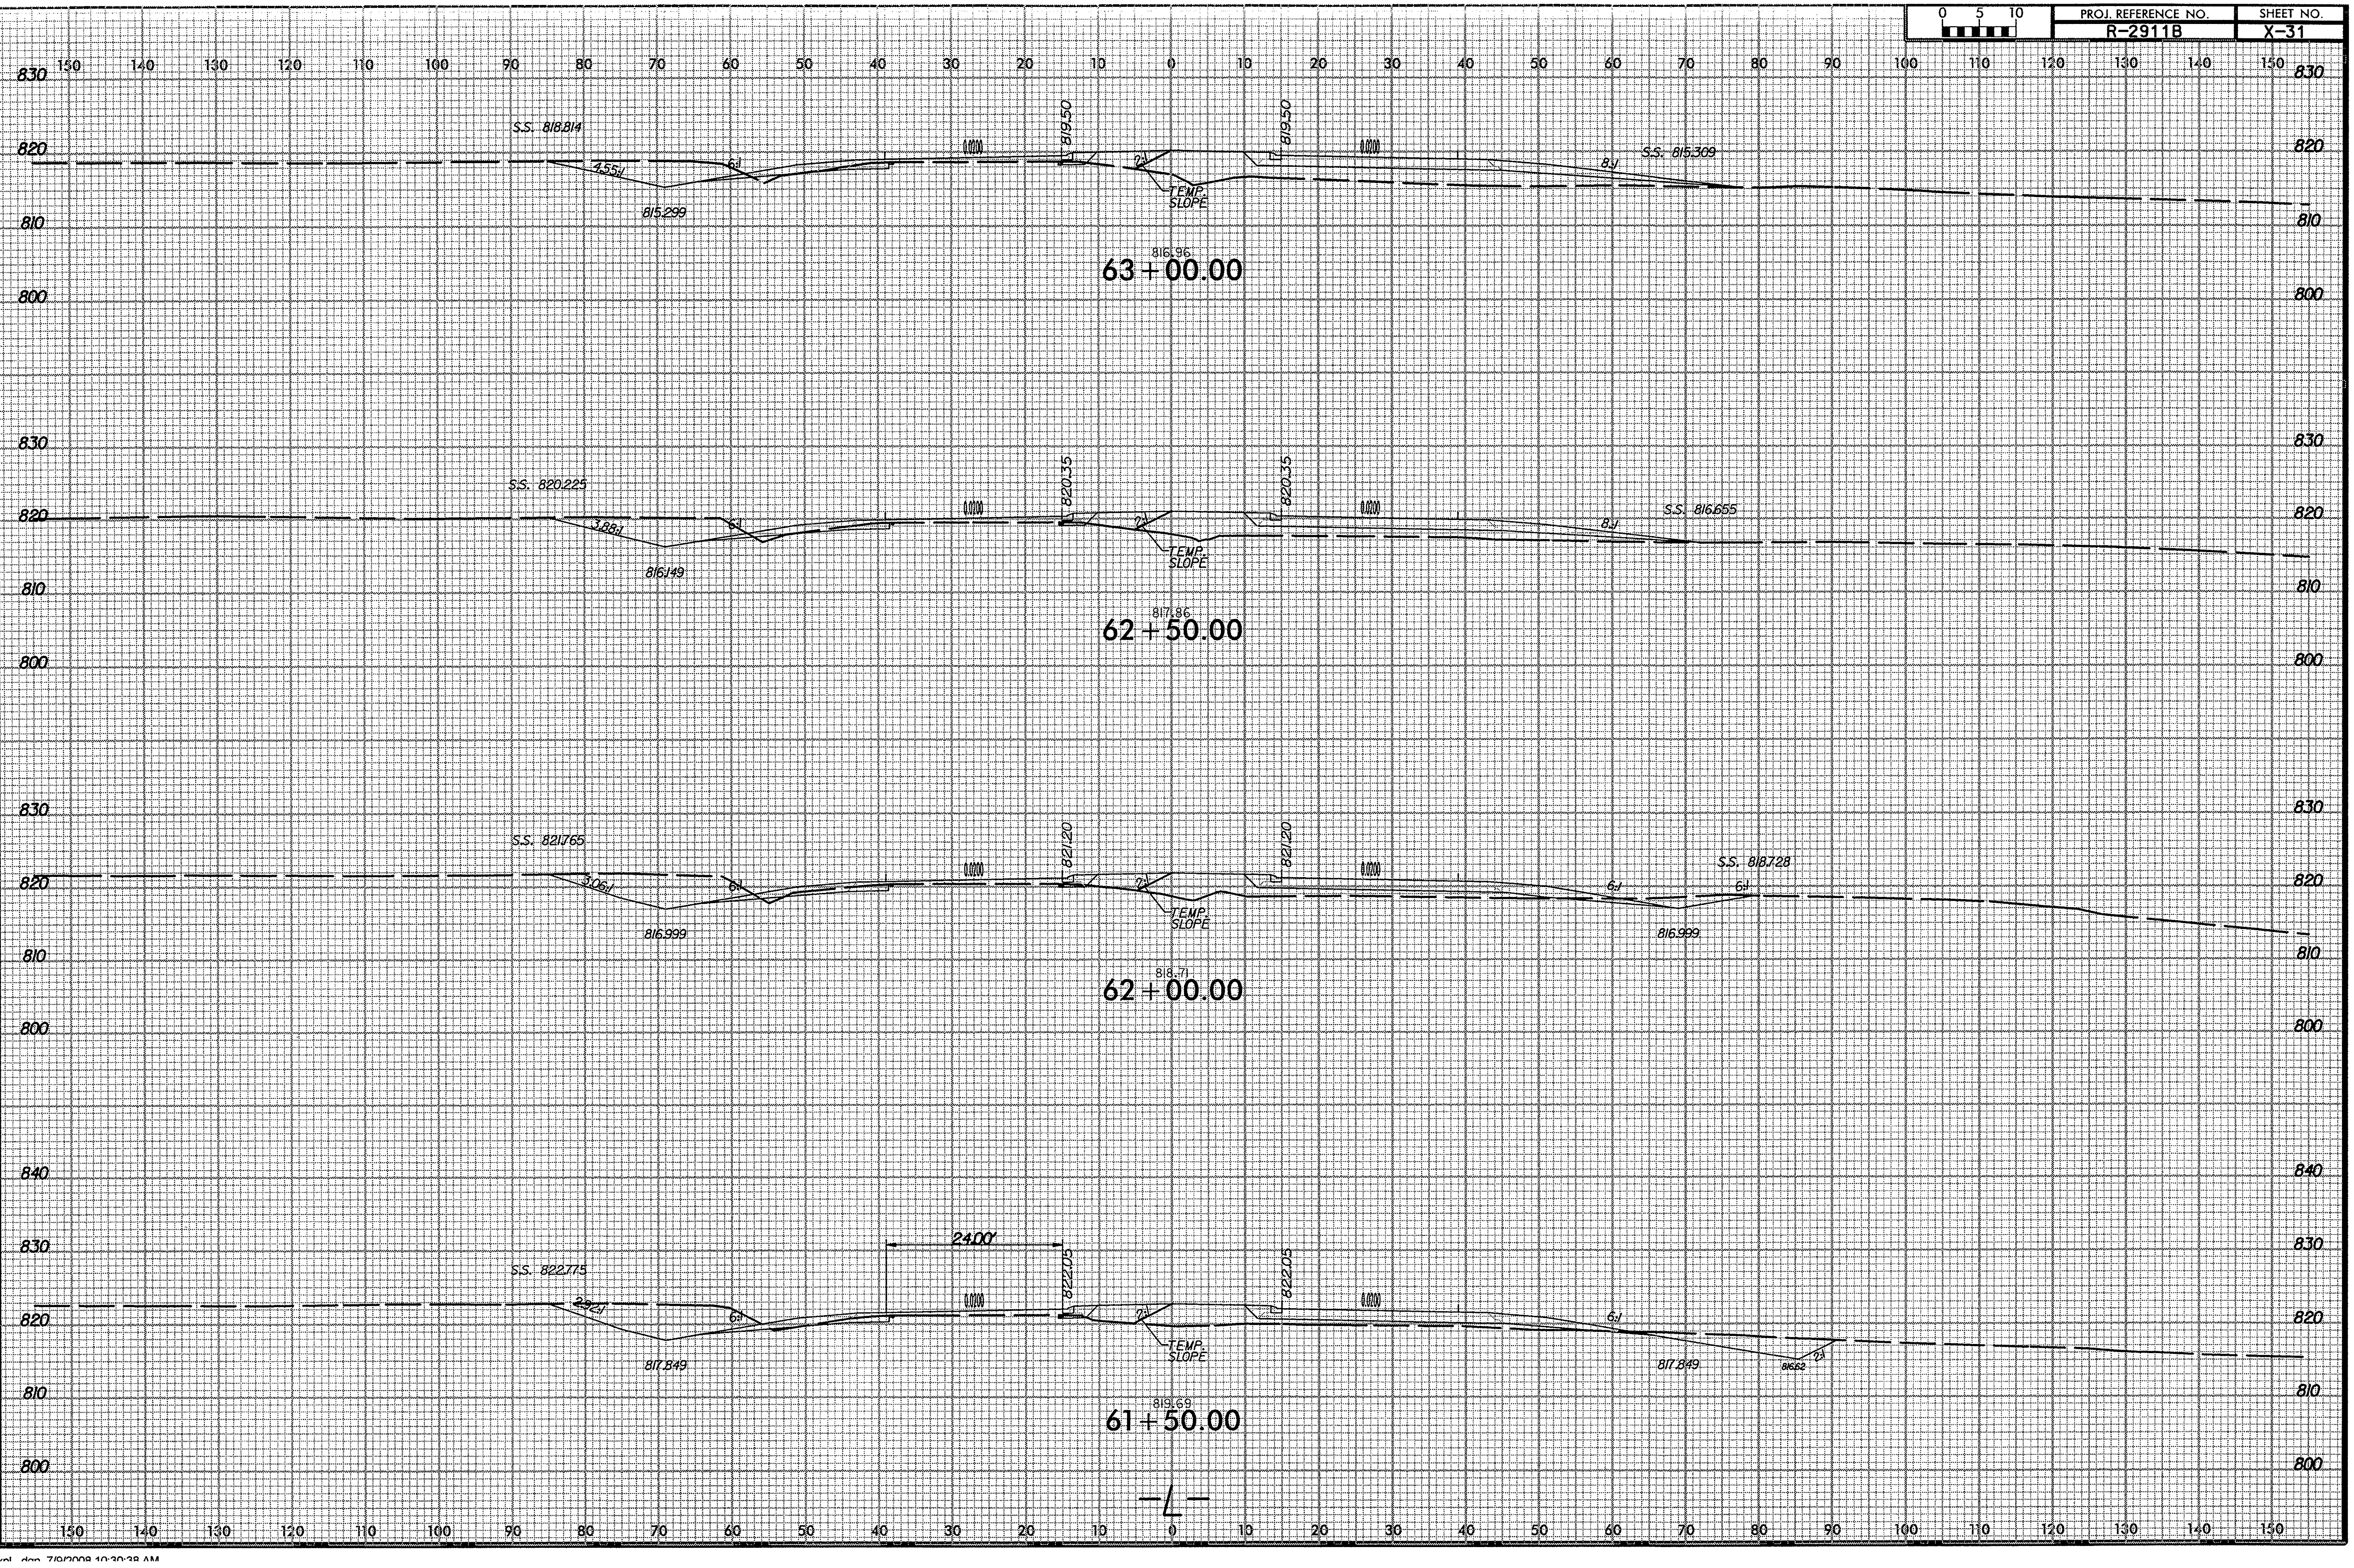

r2911b_rdy_L_xpl.dgn 7/9/2008 10:30:38 AM

PROJ. REFERENCE NO.	SHEET NO.
R-2911B	X-32

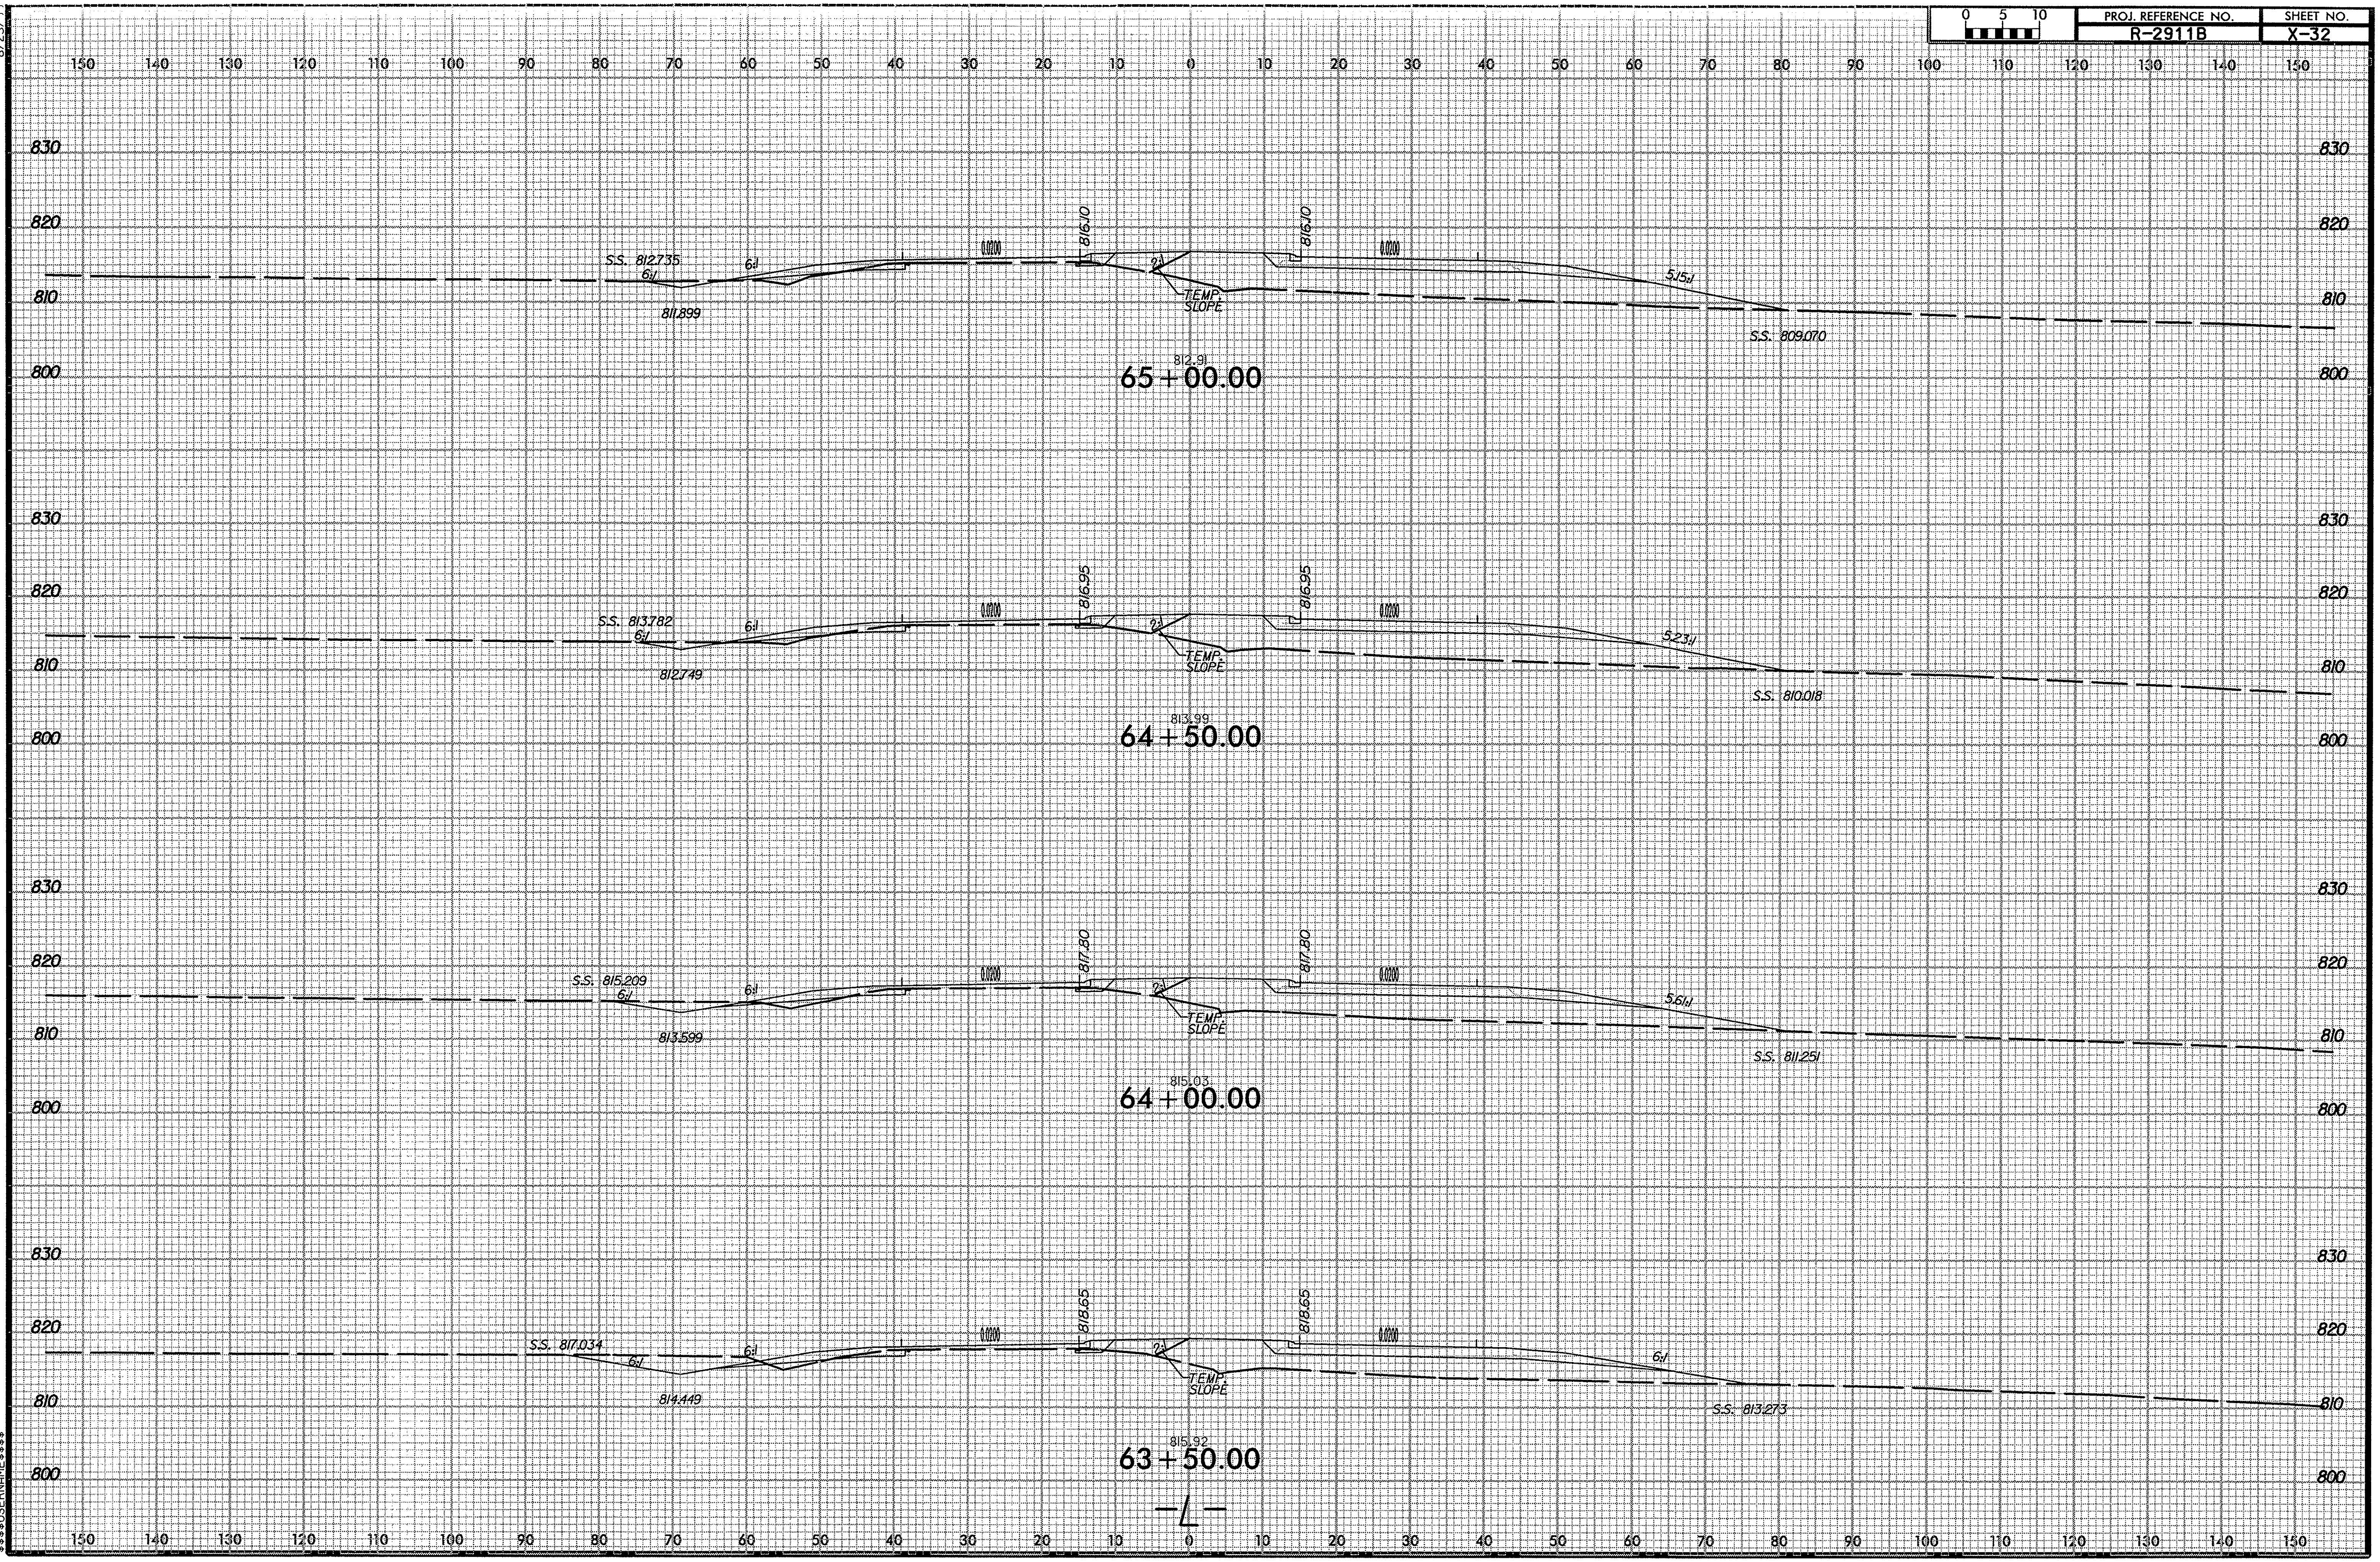

r2911b_rdy_L.xpl .dgn 7/9/2008 10:30:39 AM

8/23/99

PROJ. REFERENCE NO.	SHEET NO.
R-2911B	X-33

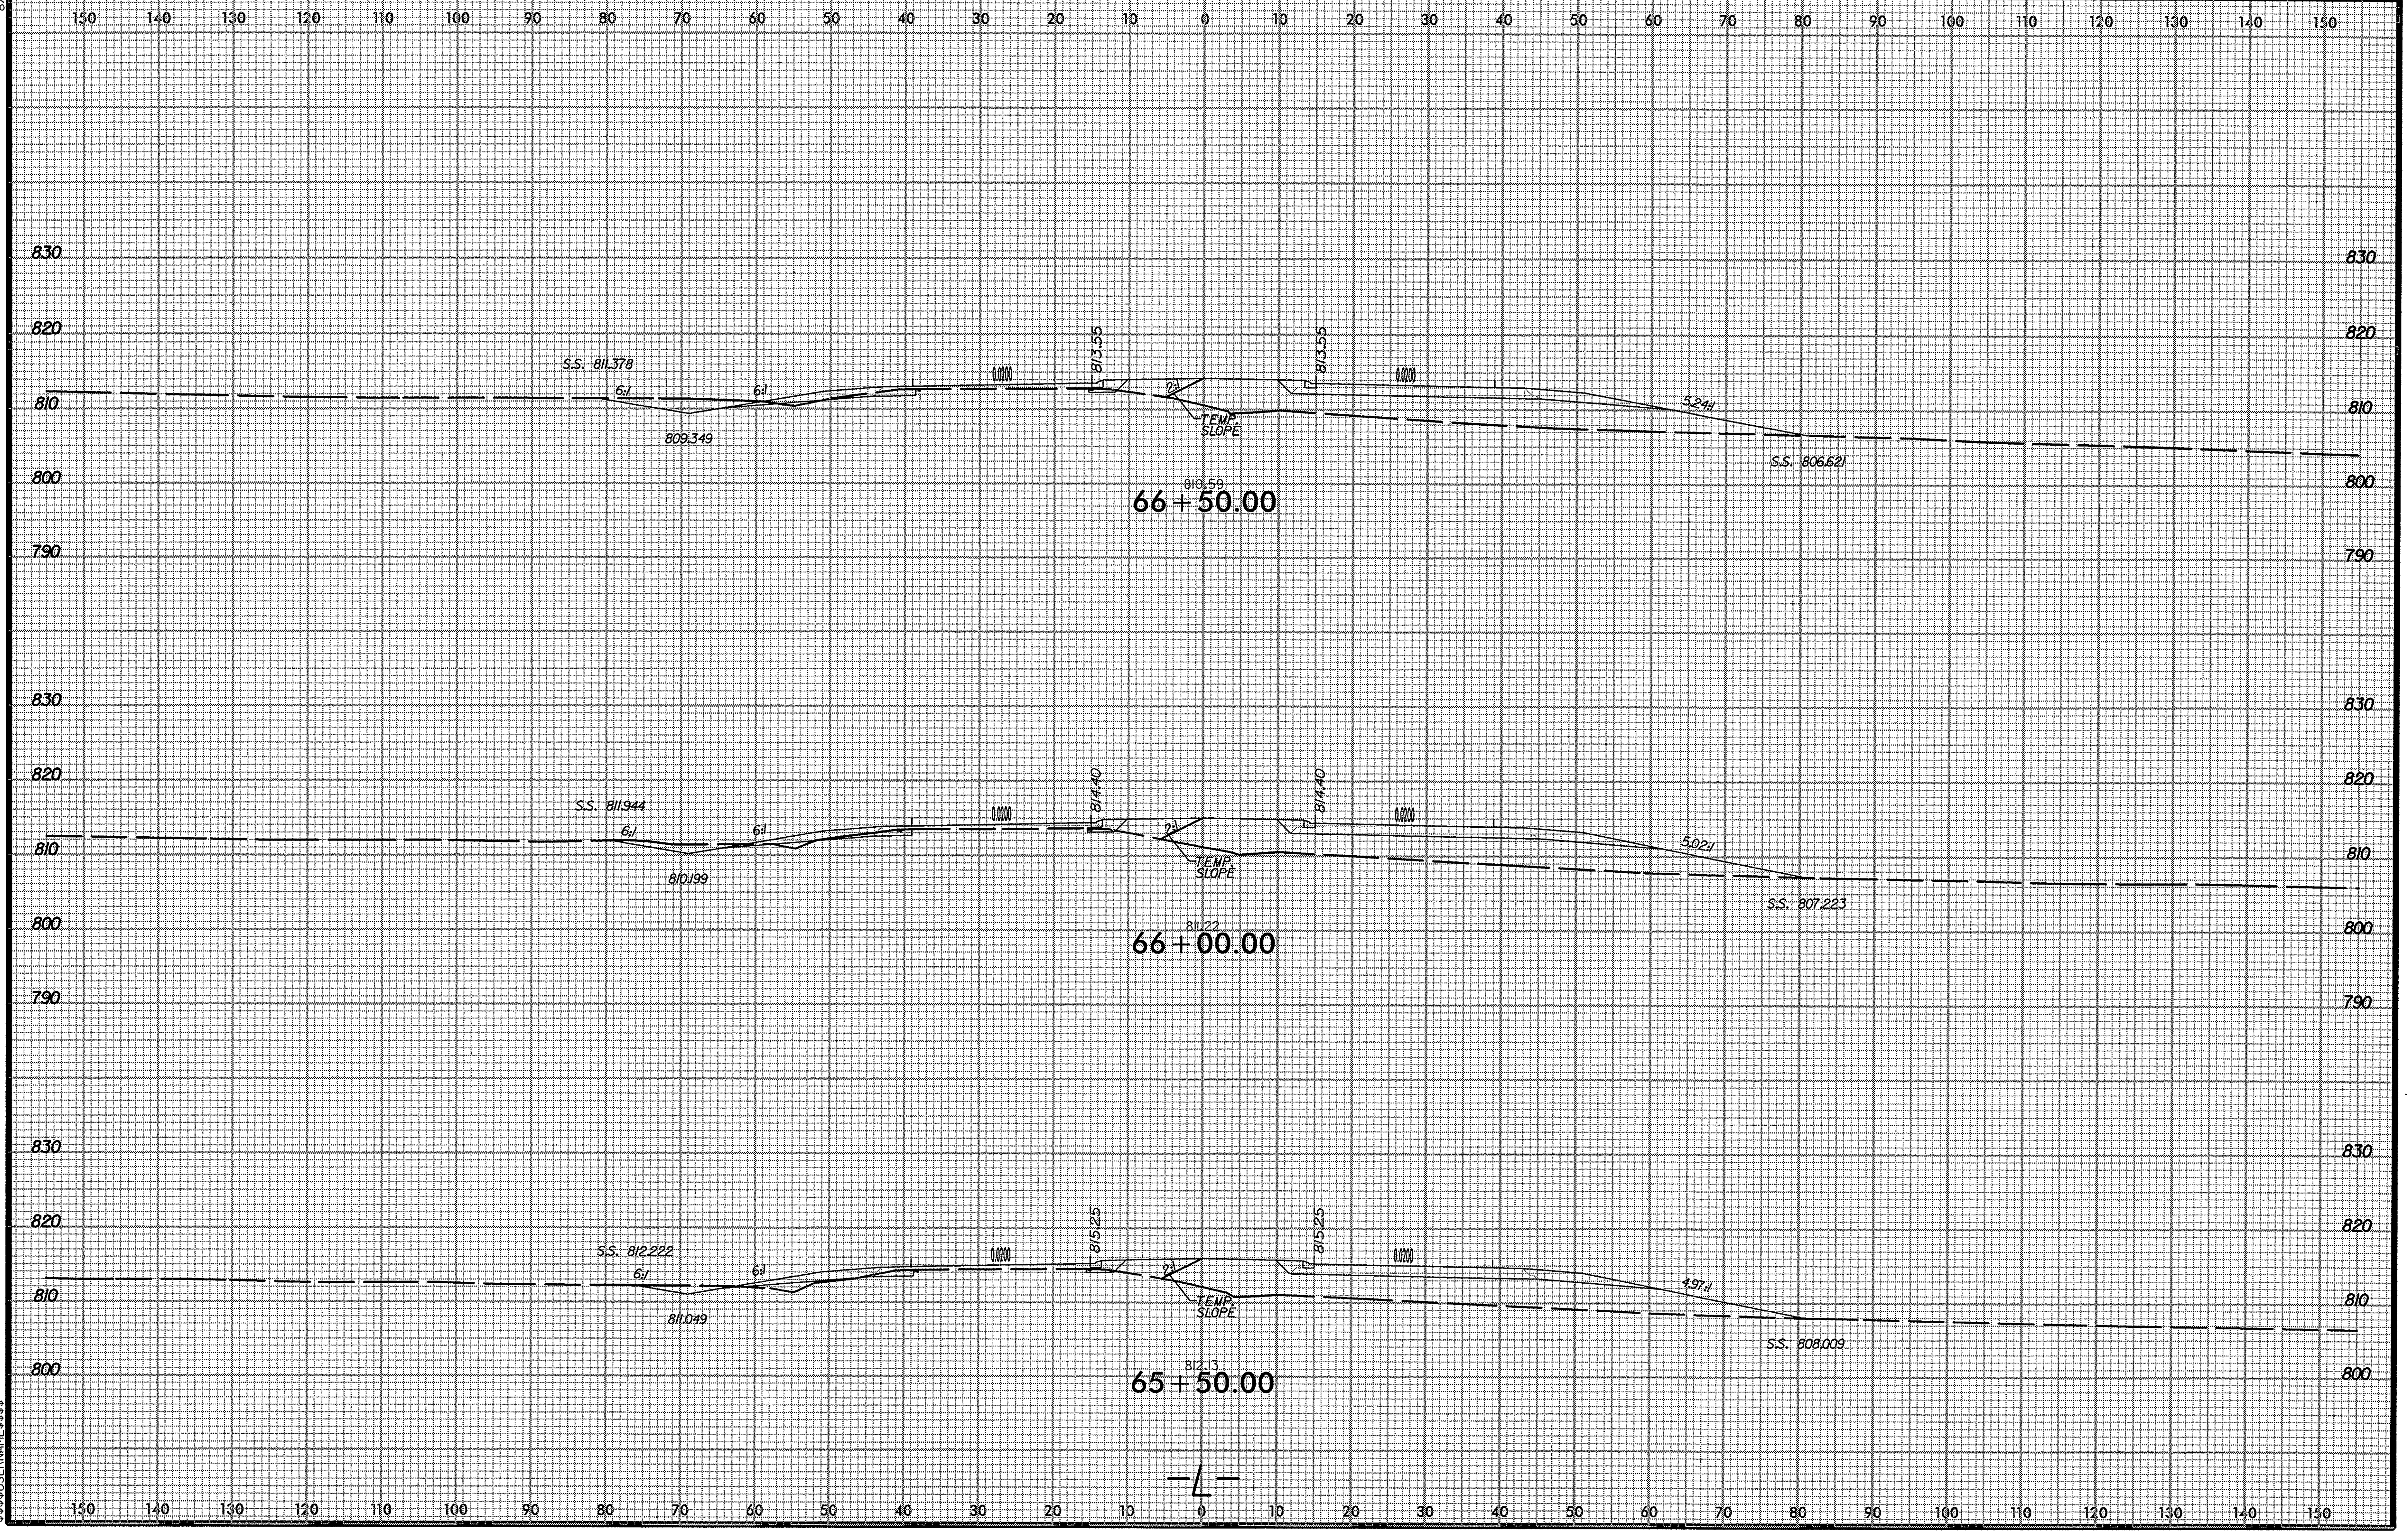

$$$$SYSTIME$$$$
$$$$USERNAME$$$$
$$$$DGN$$$$

r2911b_rdy_L.xpl .dgn 7/9/2008 10:30:41 AM

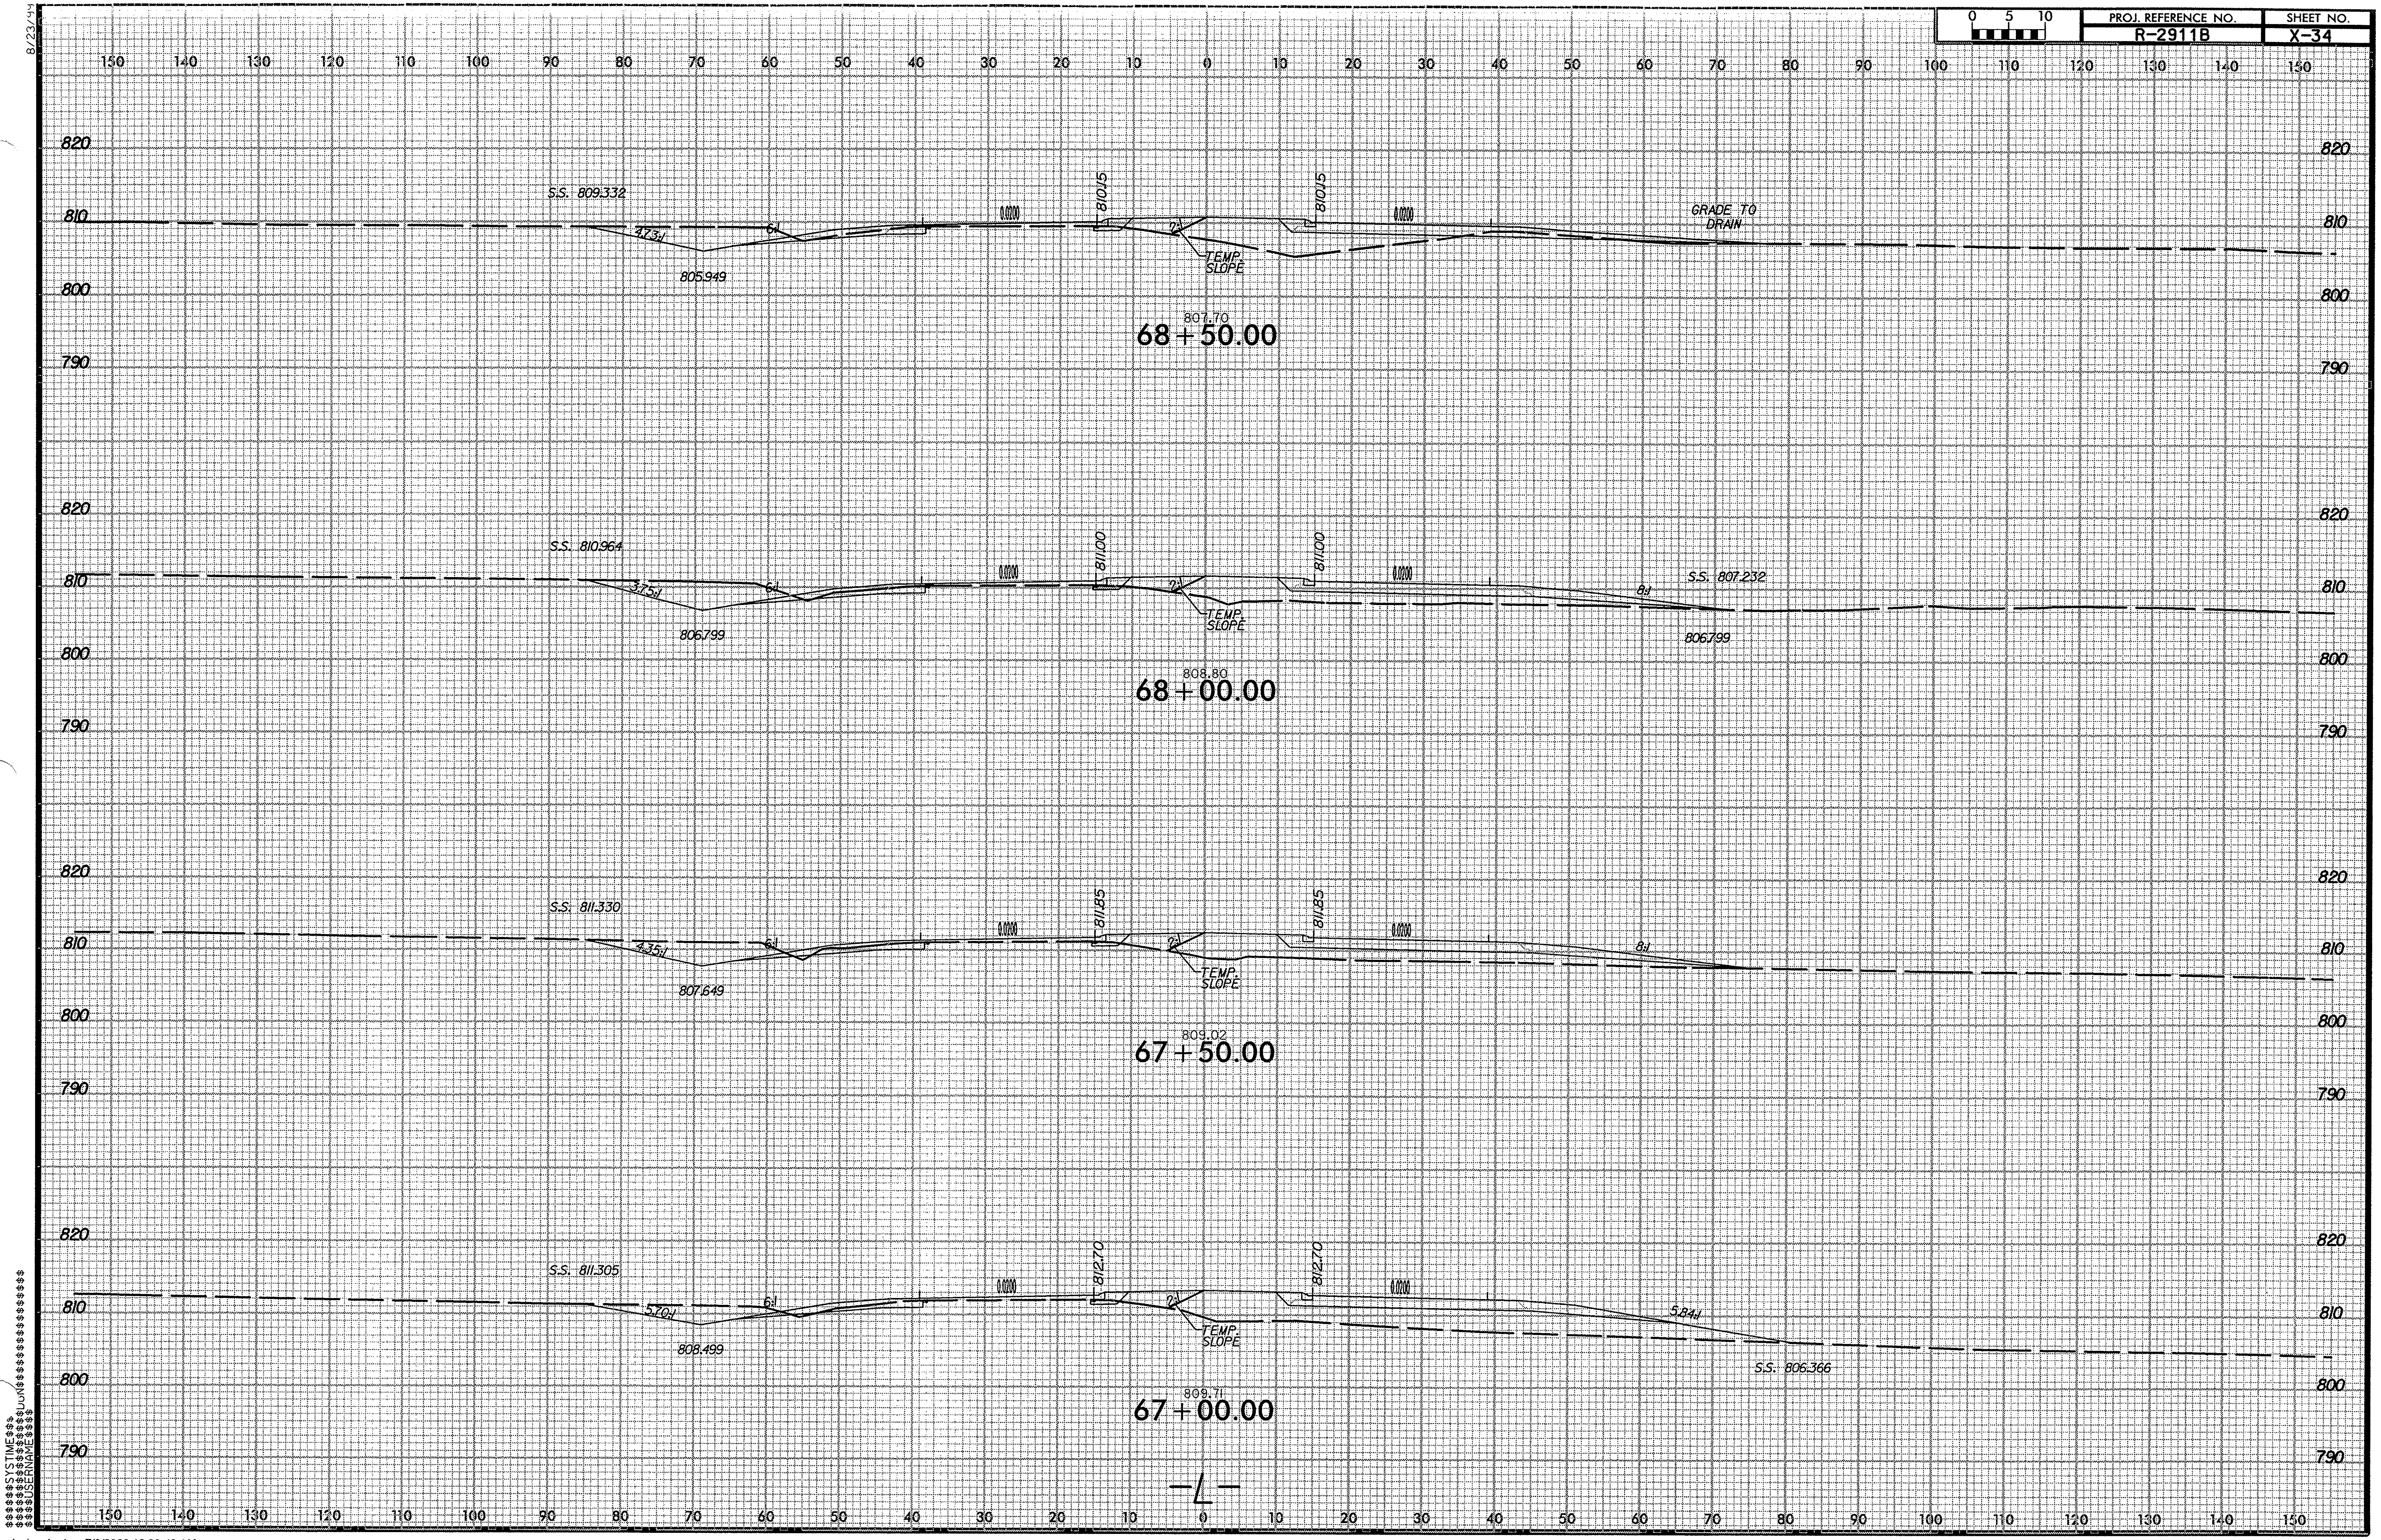

r2911b_rdy_l_xpl.dgn 7/9/2008 10:30:42 AM

8/23/99

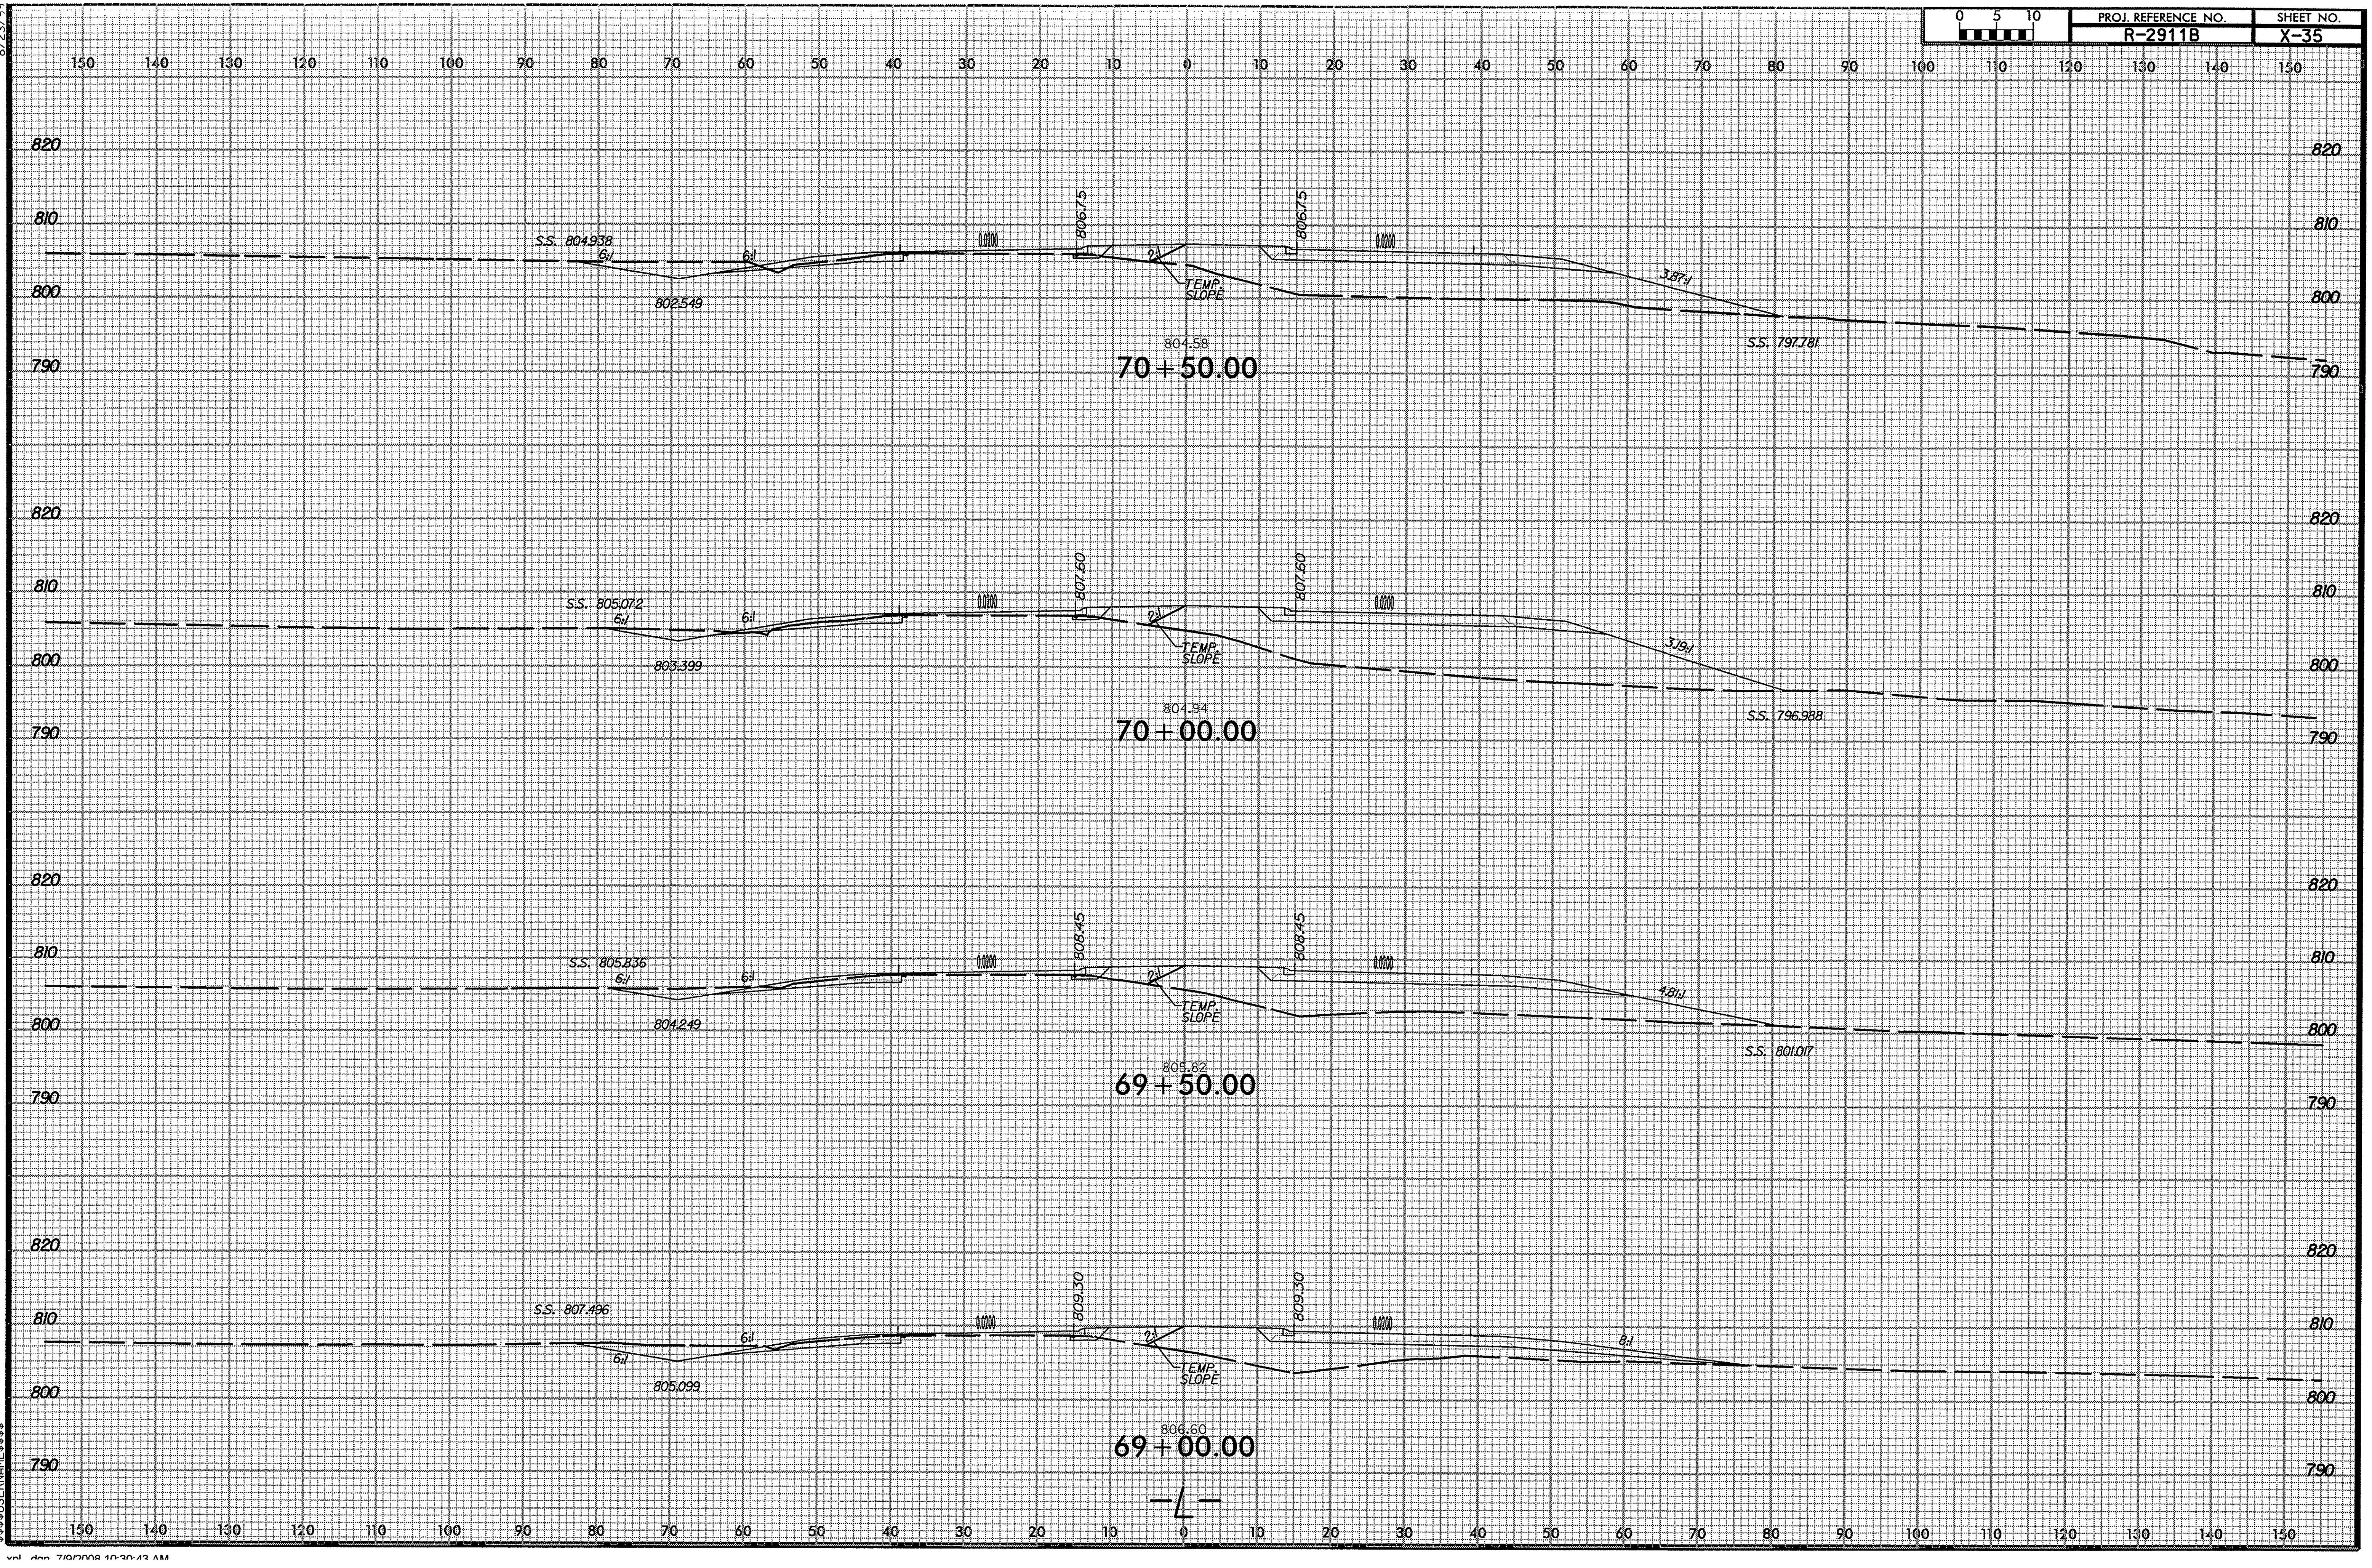

$$$$$$SYSTIME$$$$ $$$$$$USERNAME$$$$ $$$$$$DGN$$$$$$$$$$$$$$$$$$$

r2911b_rdy_l_xpl_.dgn 7/9/2008 10:30:43 AM

8/23/99

0 5 10	PROJ. REFERENCE NO.	SHEET NO.
	R-2911B	X-36

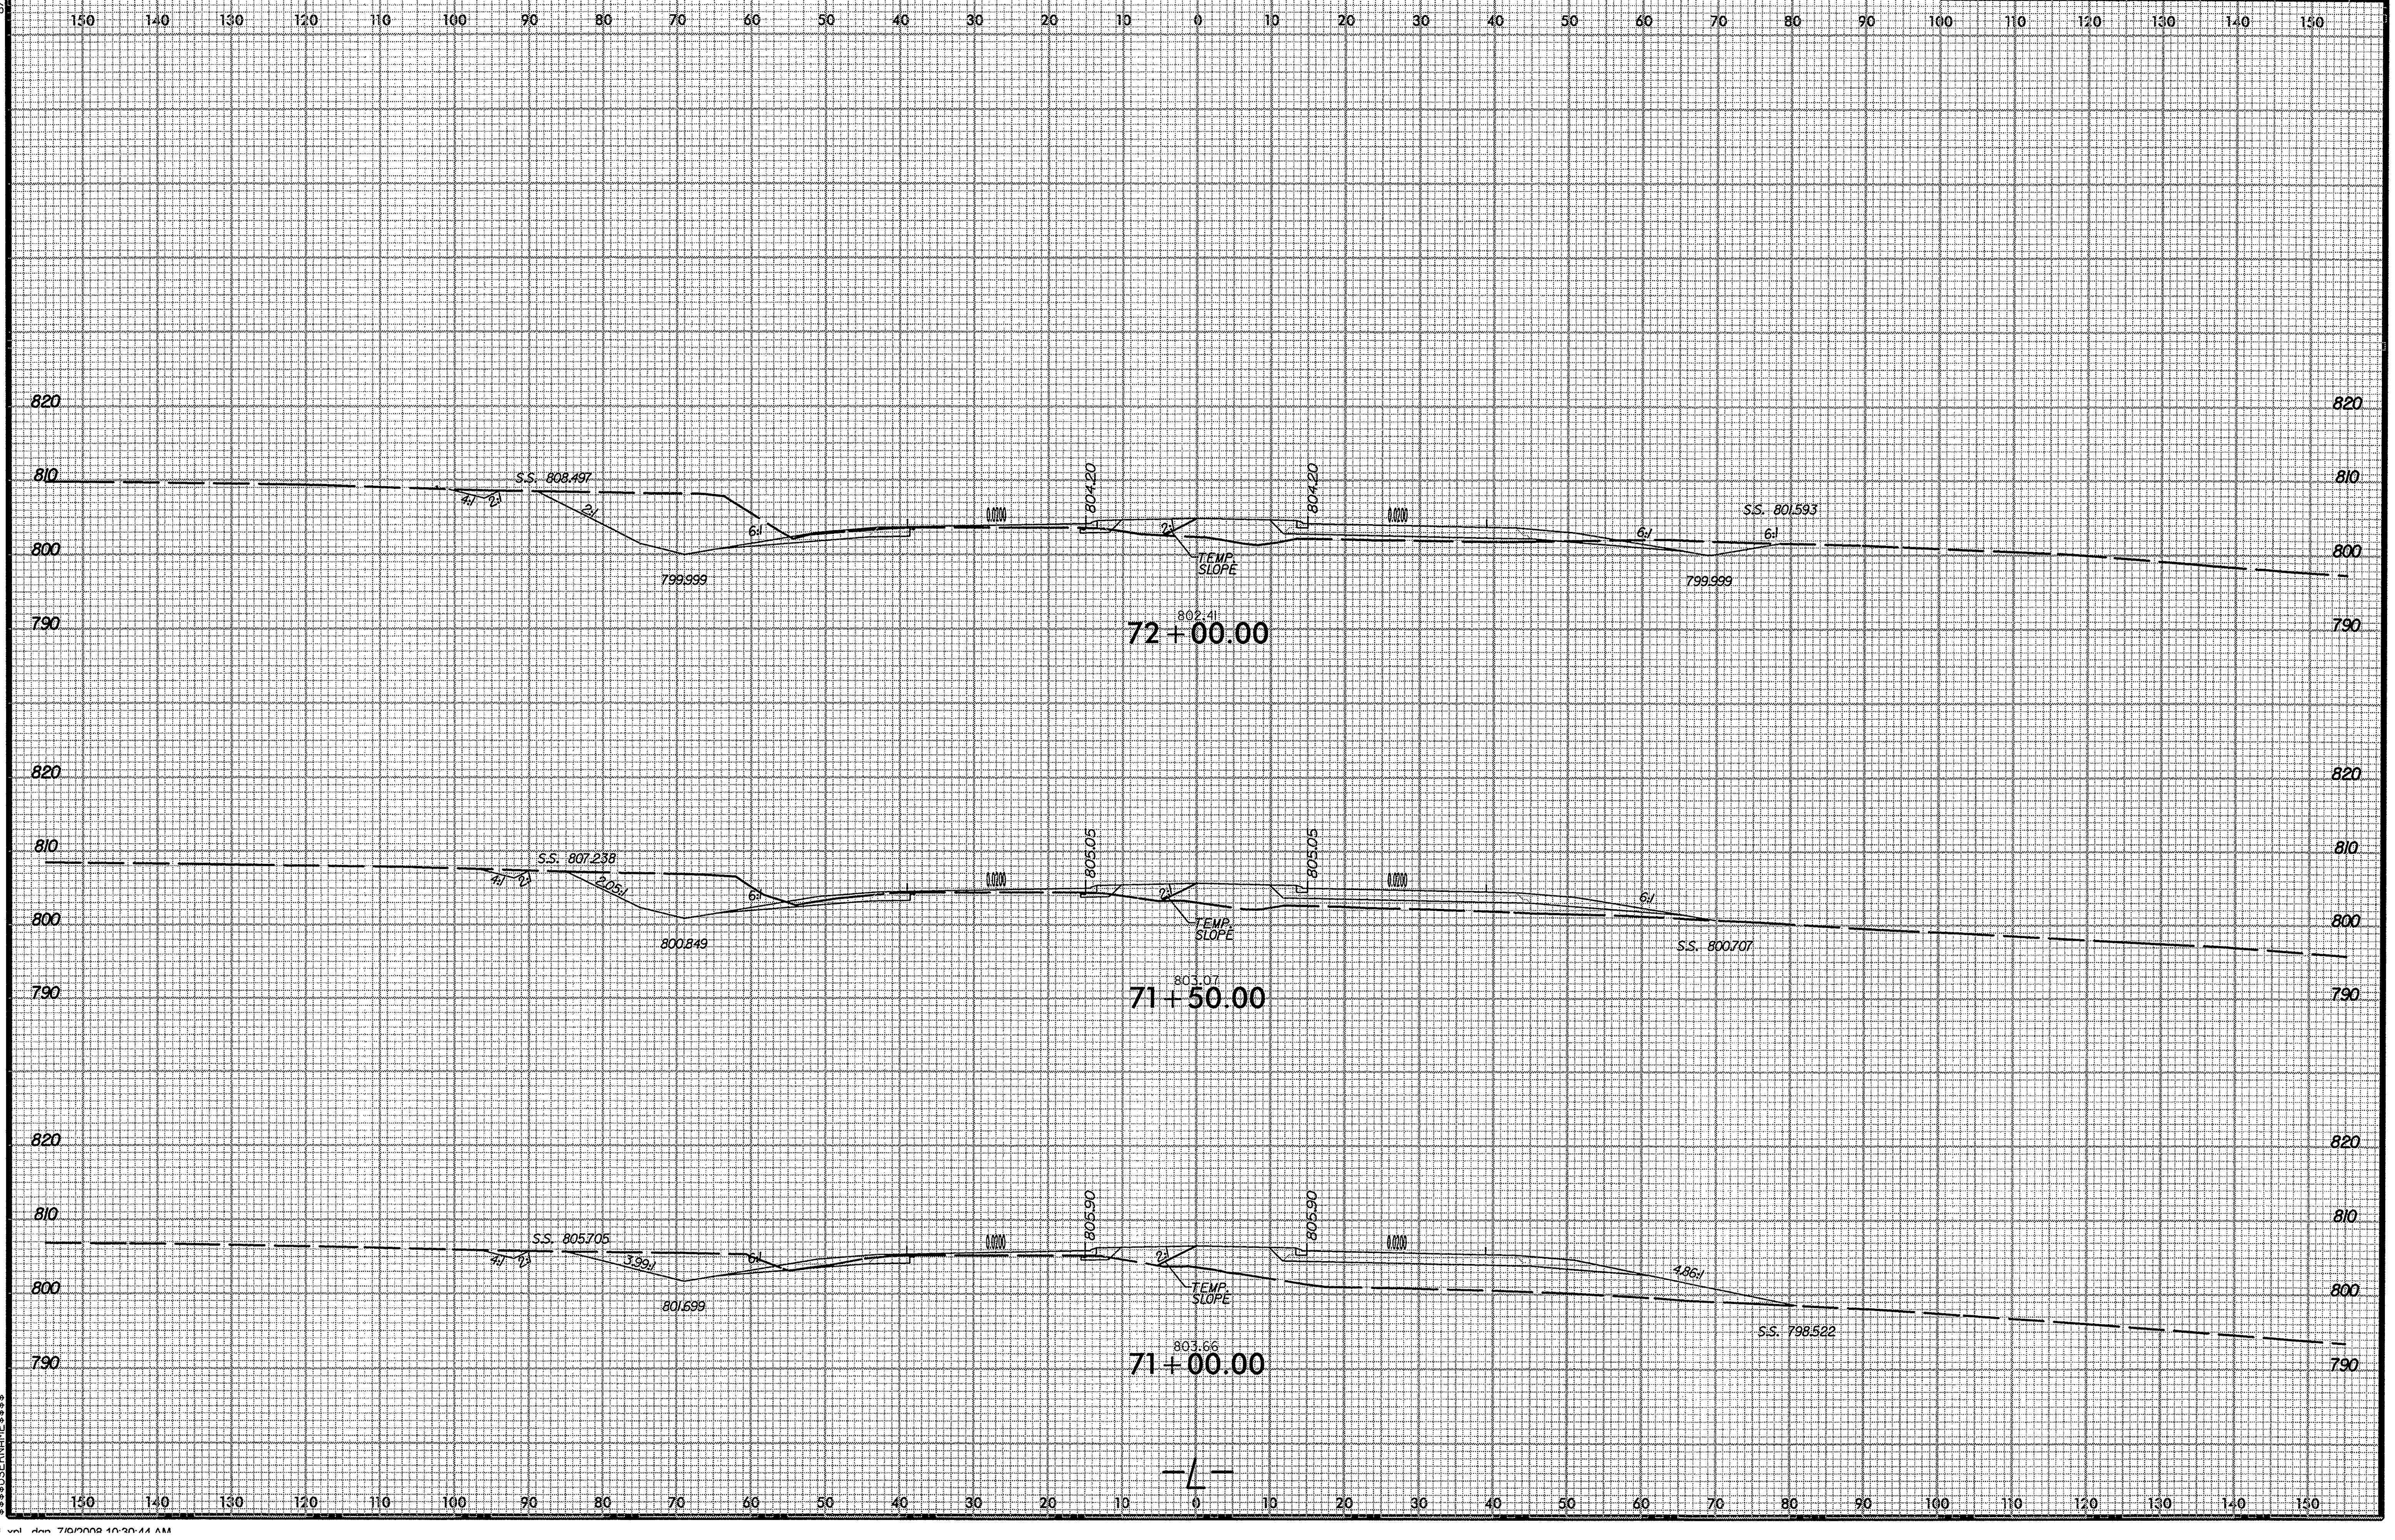

$$$$$SYSTIME$$$.
$$$$$$$$$$$$$$$$$$DGN$$$$$$$$$$$$$$$$$$
$$$$$USERNAME$$$$

r2911b_rdy_L.xpl .dgn 7/9/2008 10:30:44 AM

8/23/99

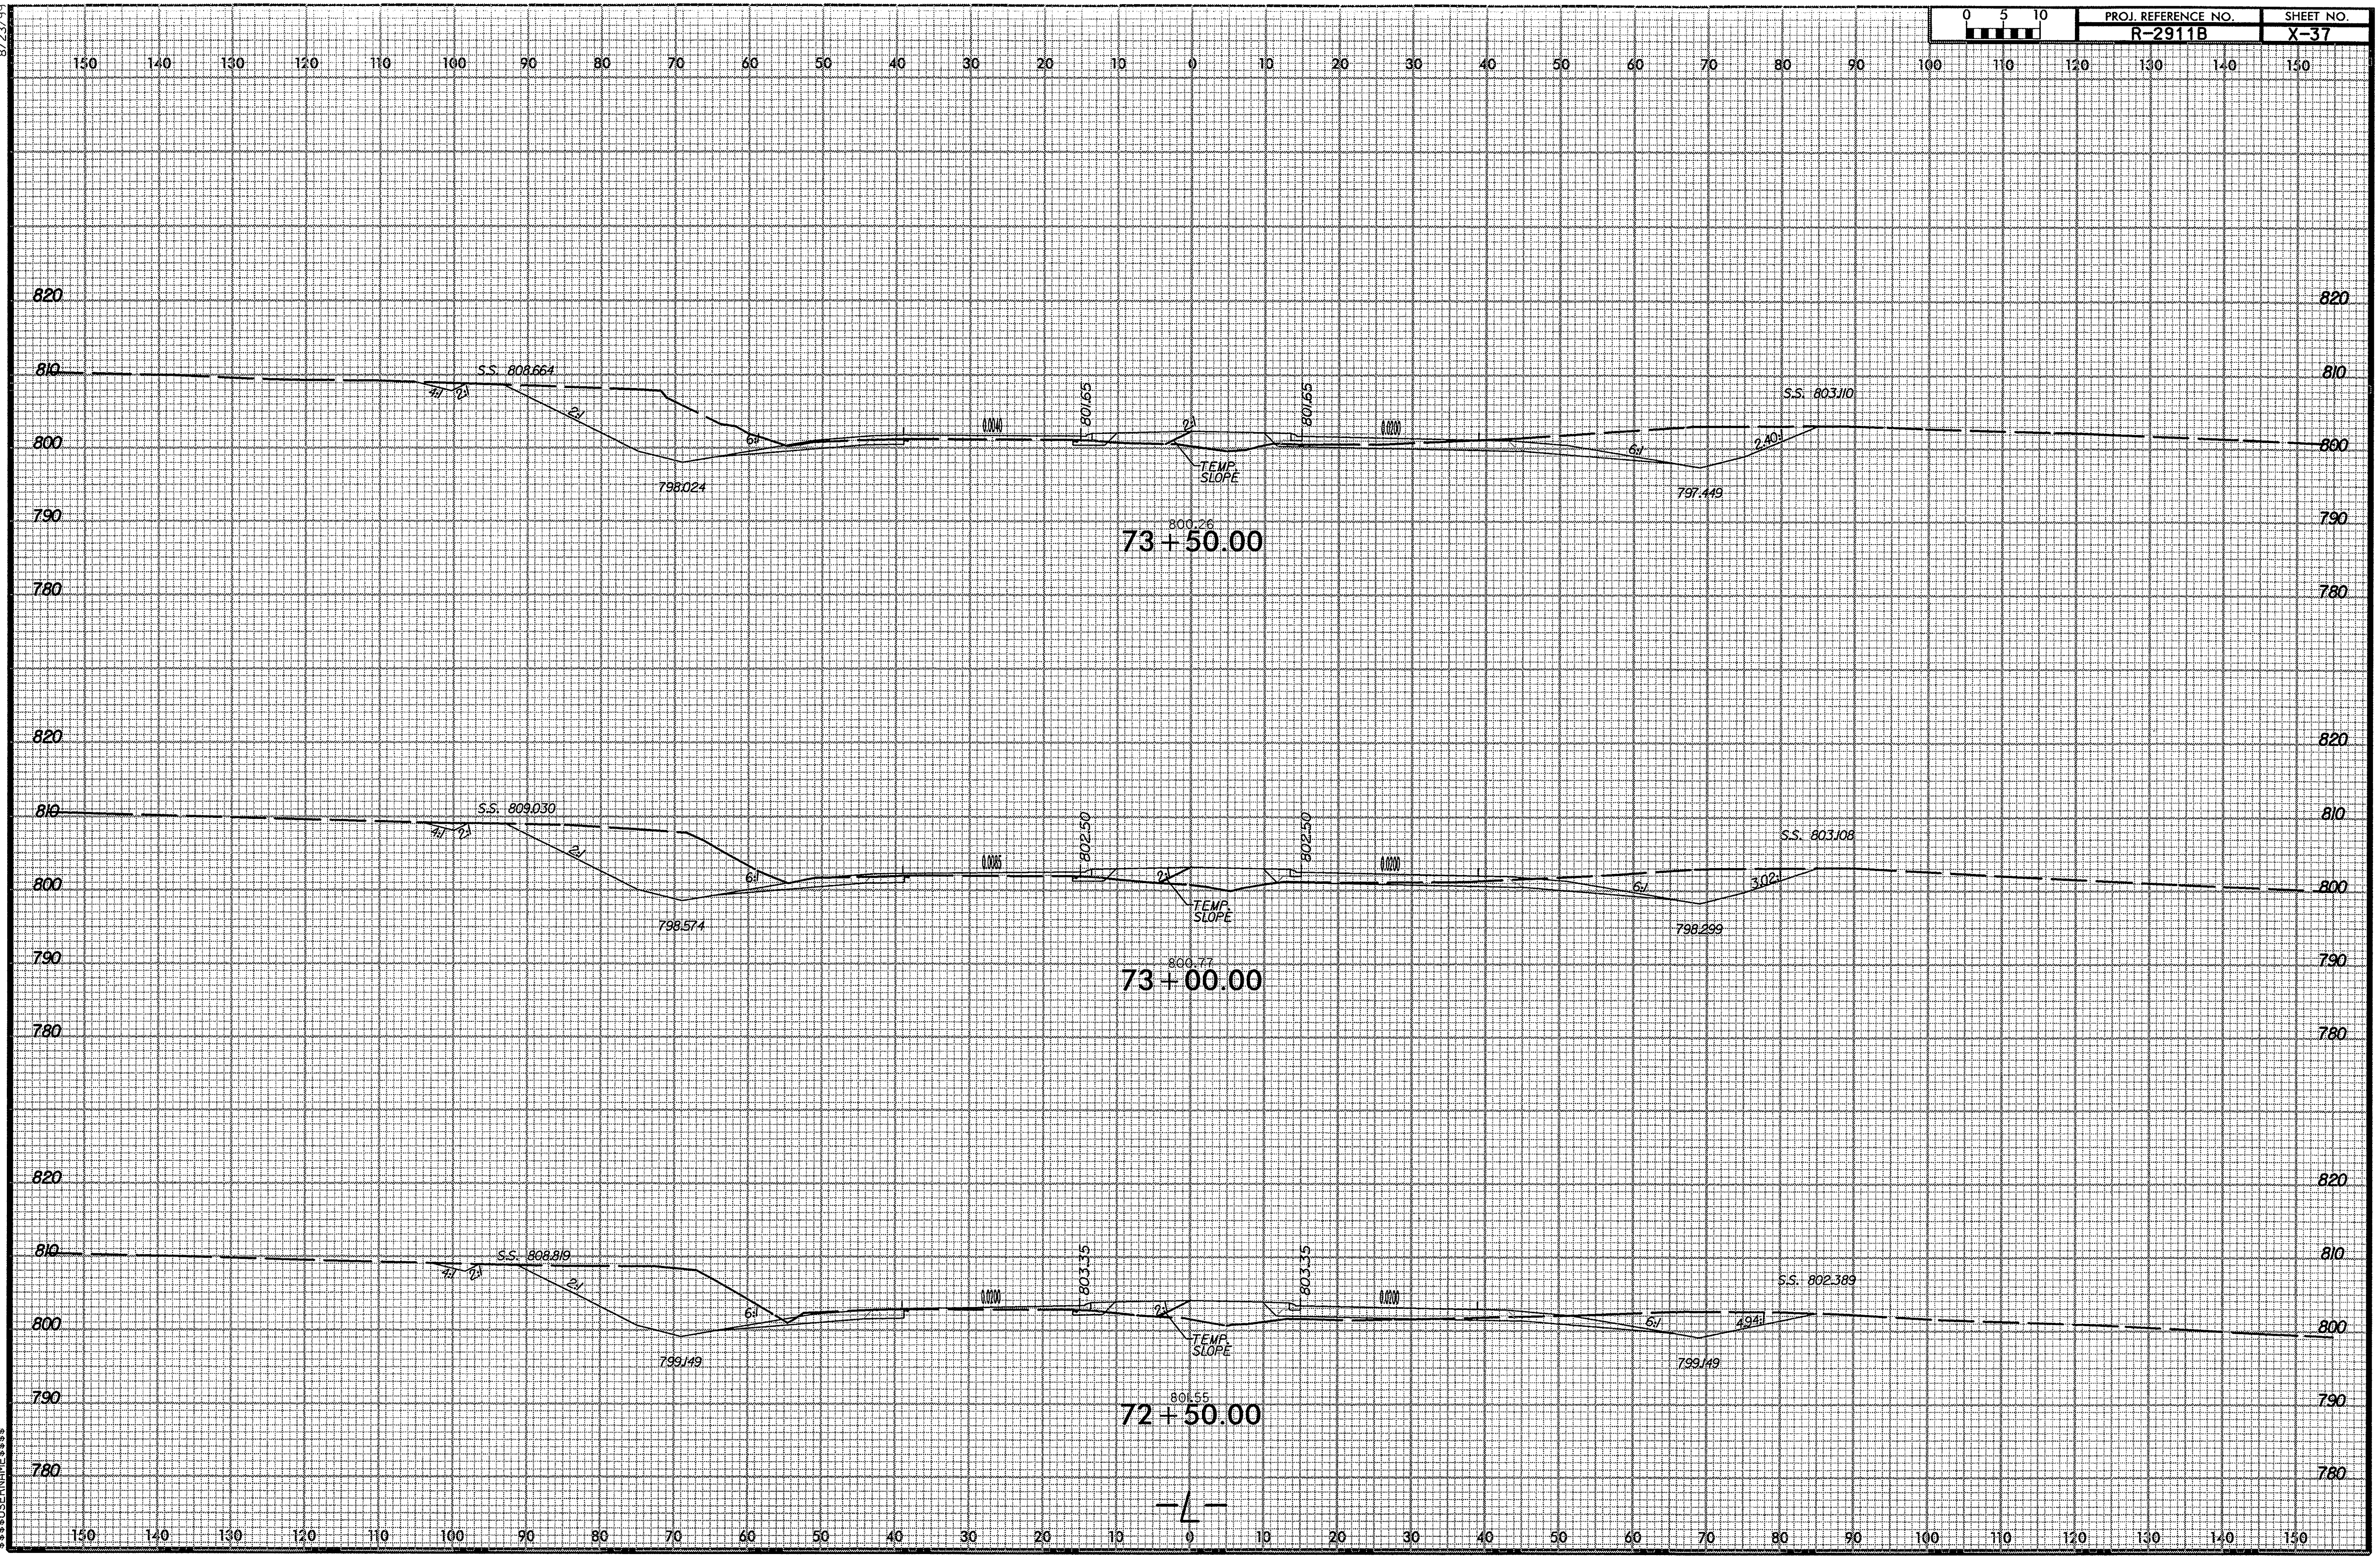

$$$$$$SYSTIME$$$$ $$$$$$$USERNAME$$$$ $$$$$$$$DGN$$$$$$$$$$$$$$

r2911b_rdy_L_xpl.dgn 7/9/2008 10:30:45 AM

PROJ. REFERENCE NO.	SHEET NO.
R-2911B	X-38

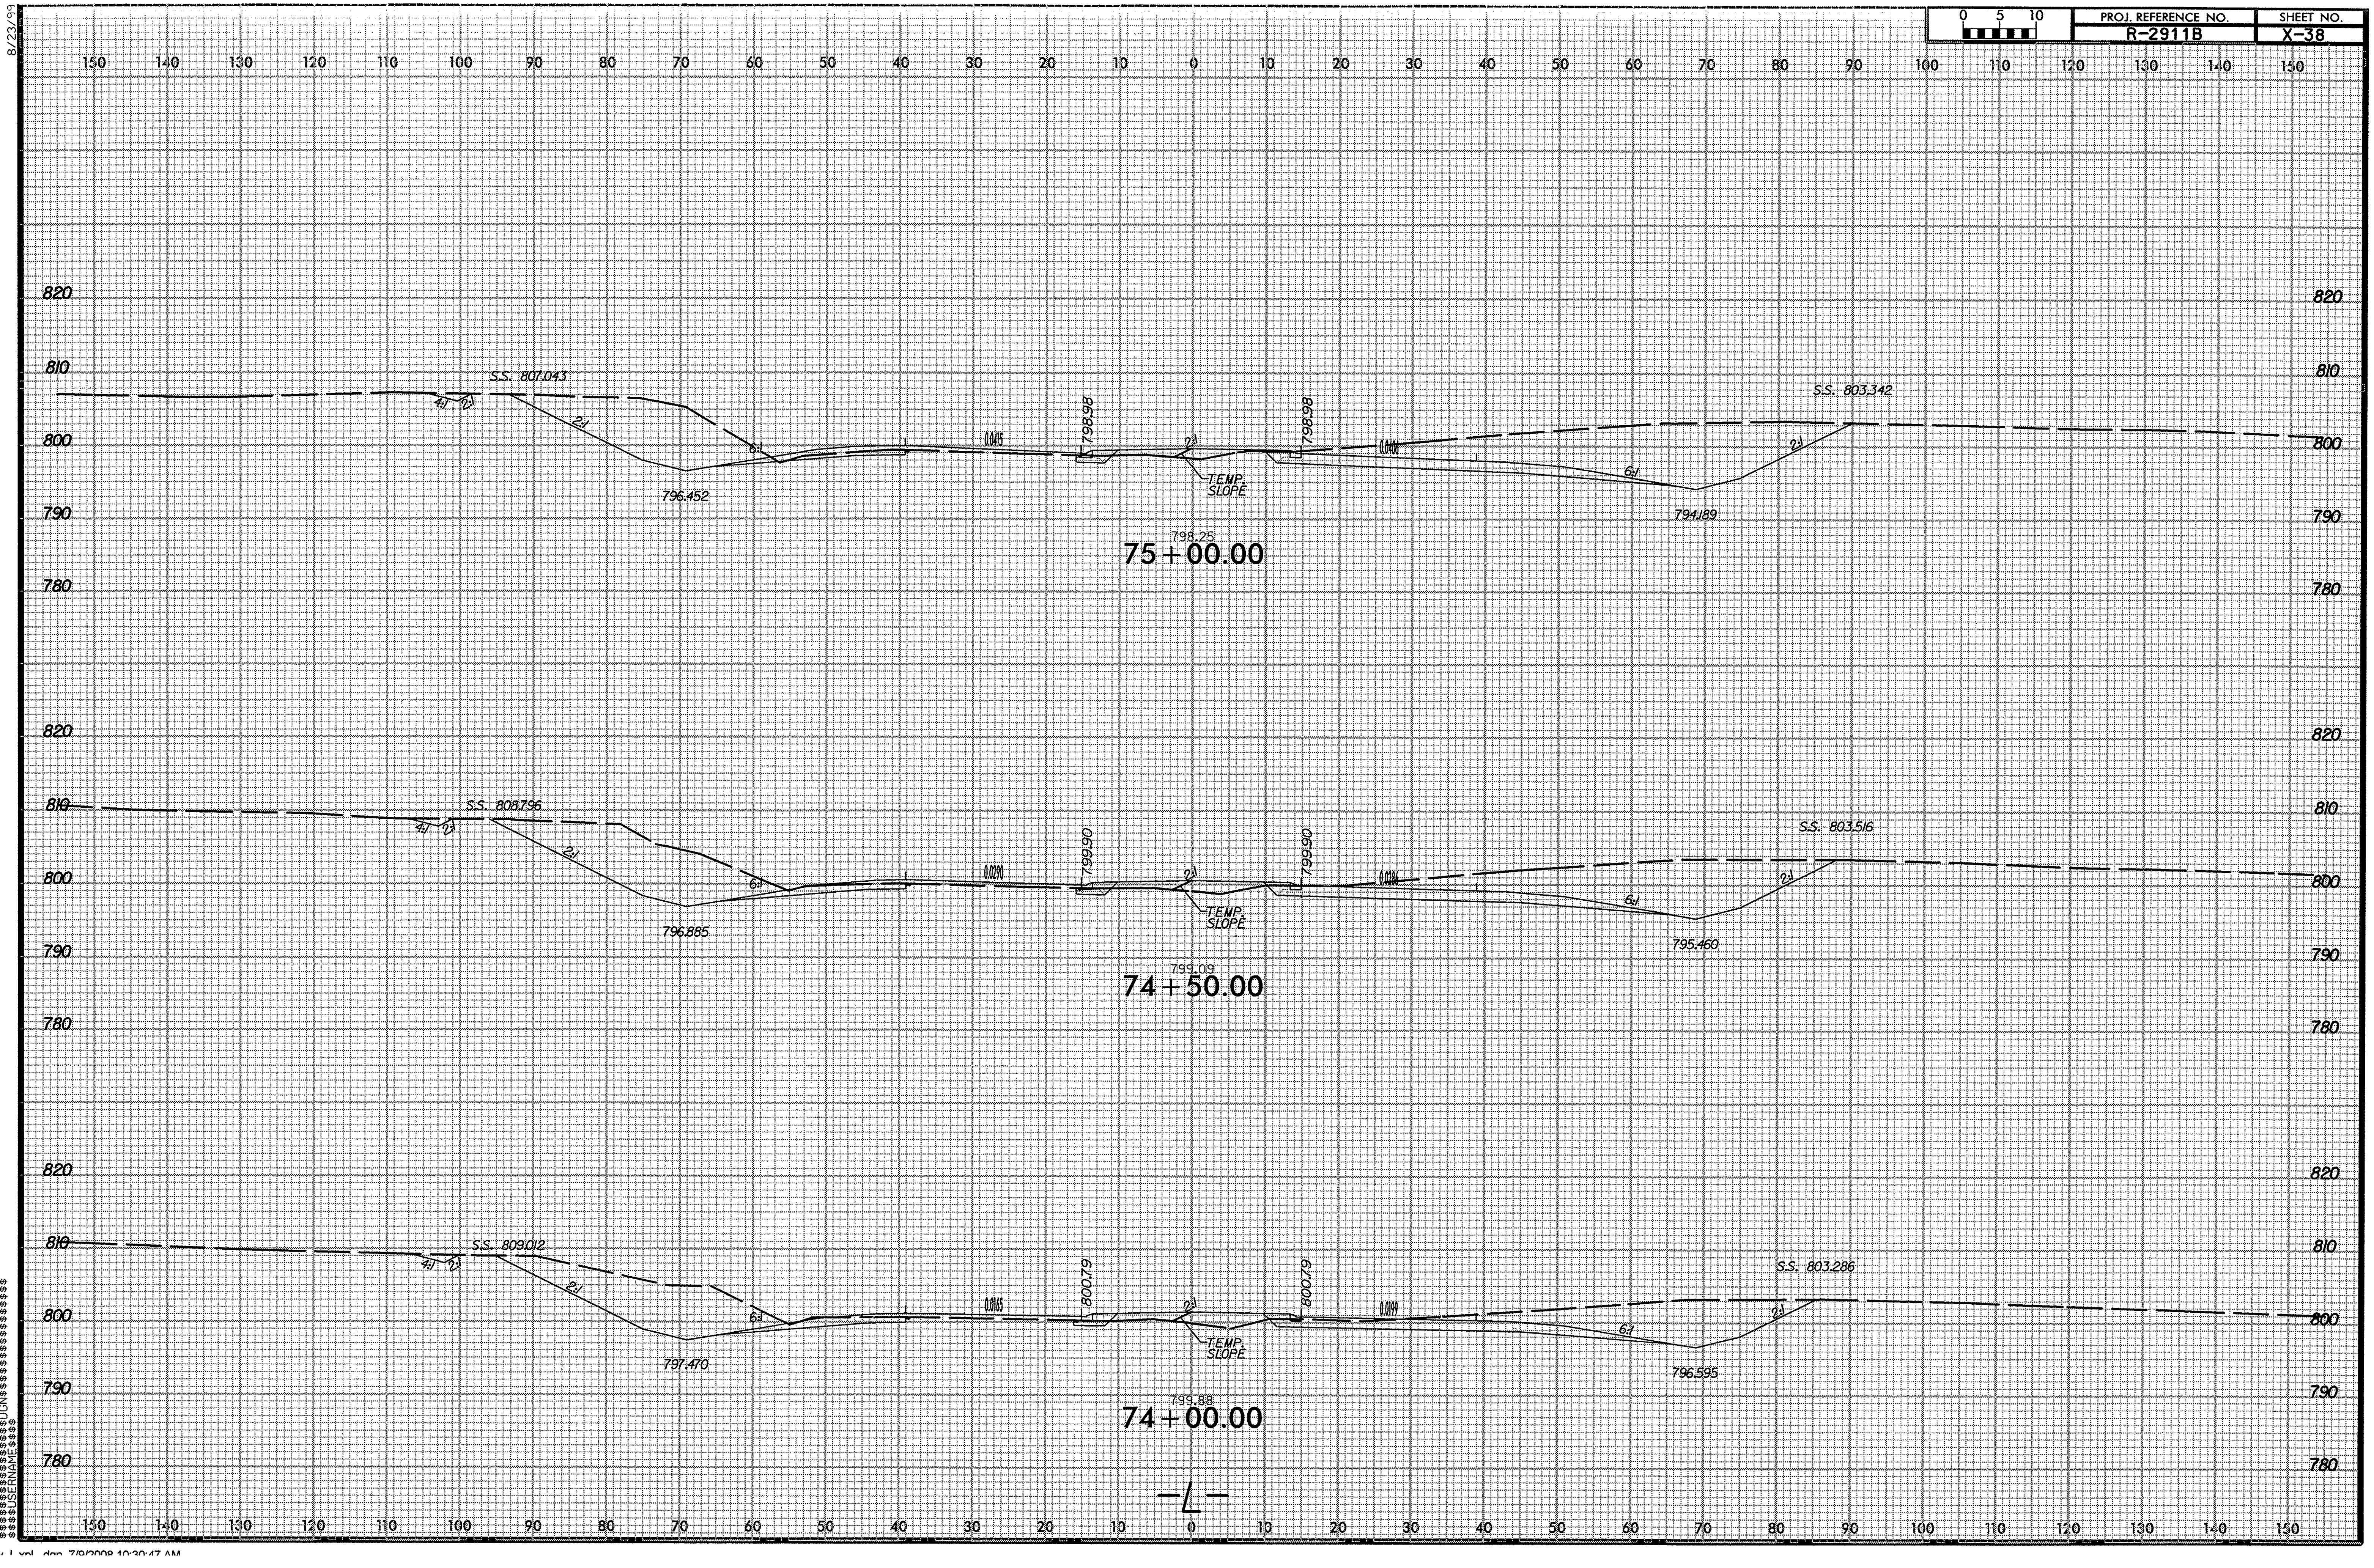

r2911b_rdy_L.xpl...dgn 7/9/2008 10:30:47 AM

0 5 10	PROJ. REFERENCE NO.	SHEET NO.
	R-2911B	X-39

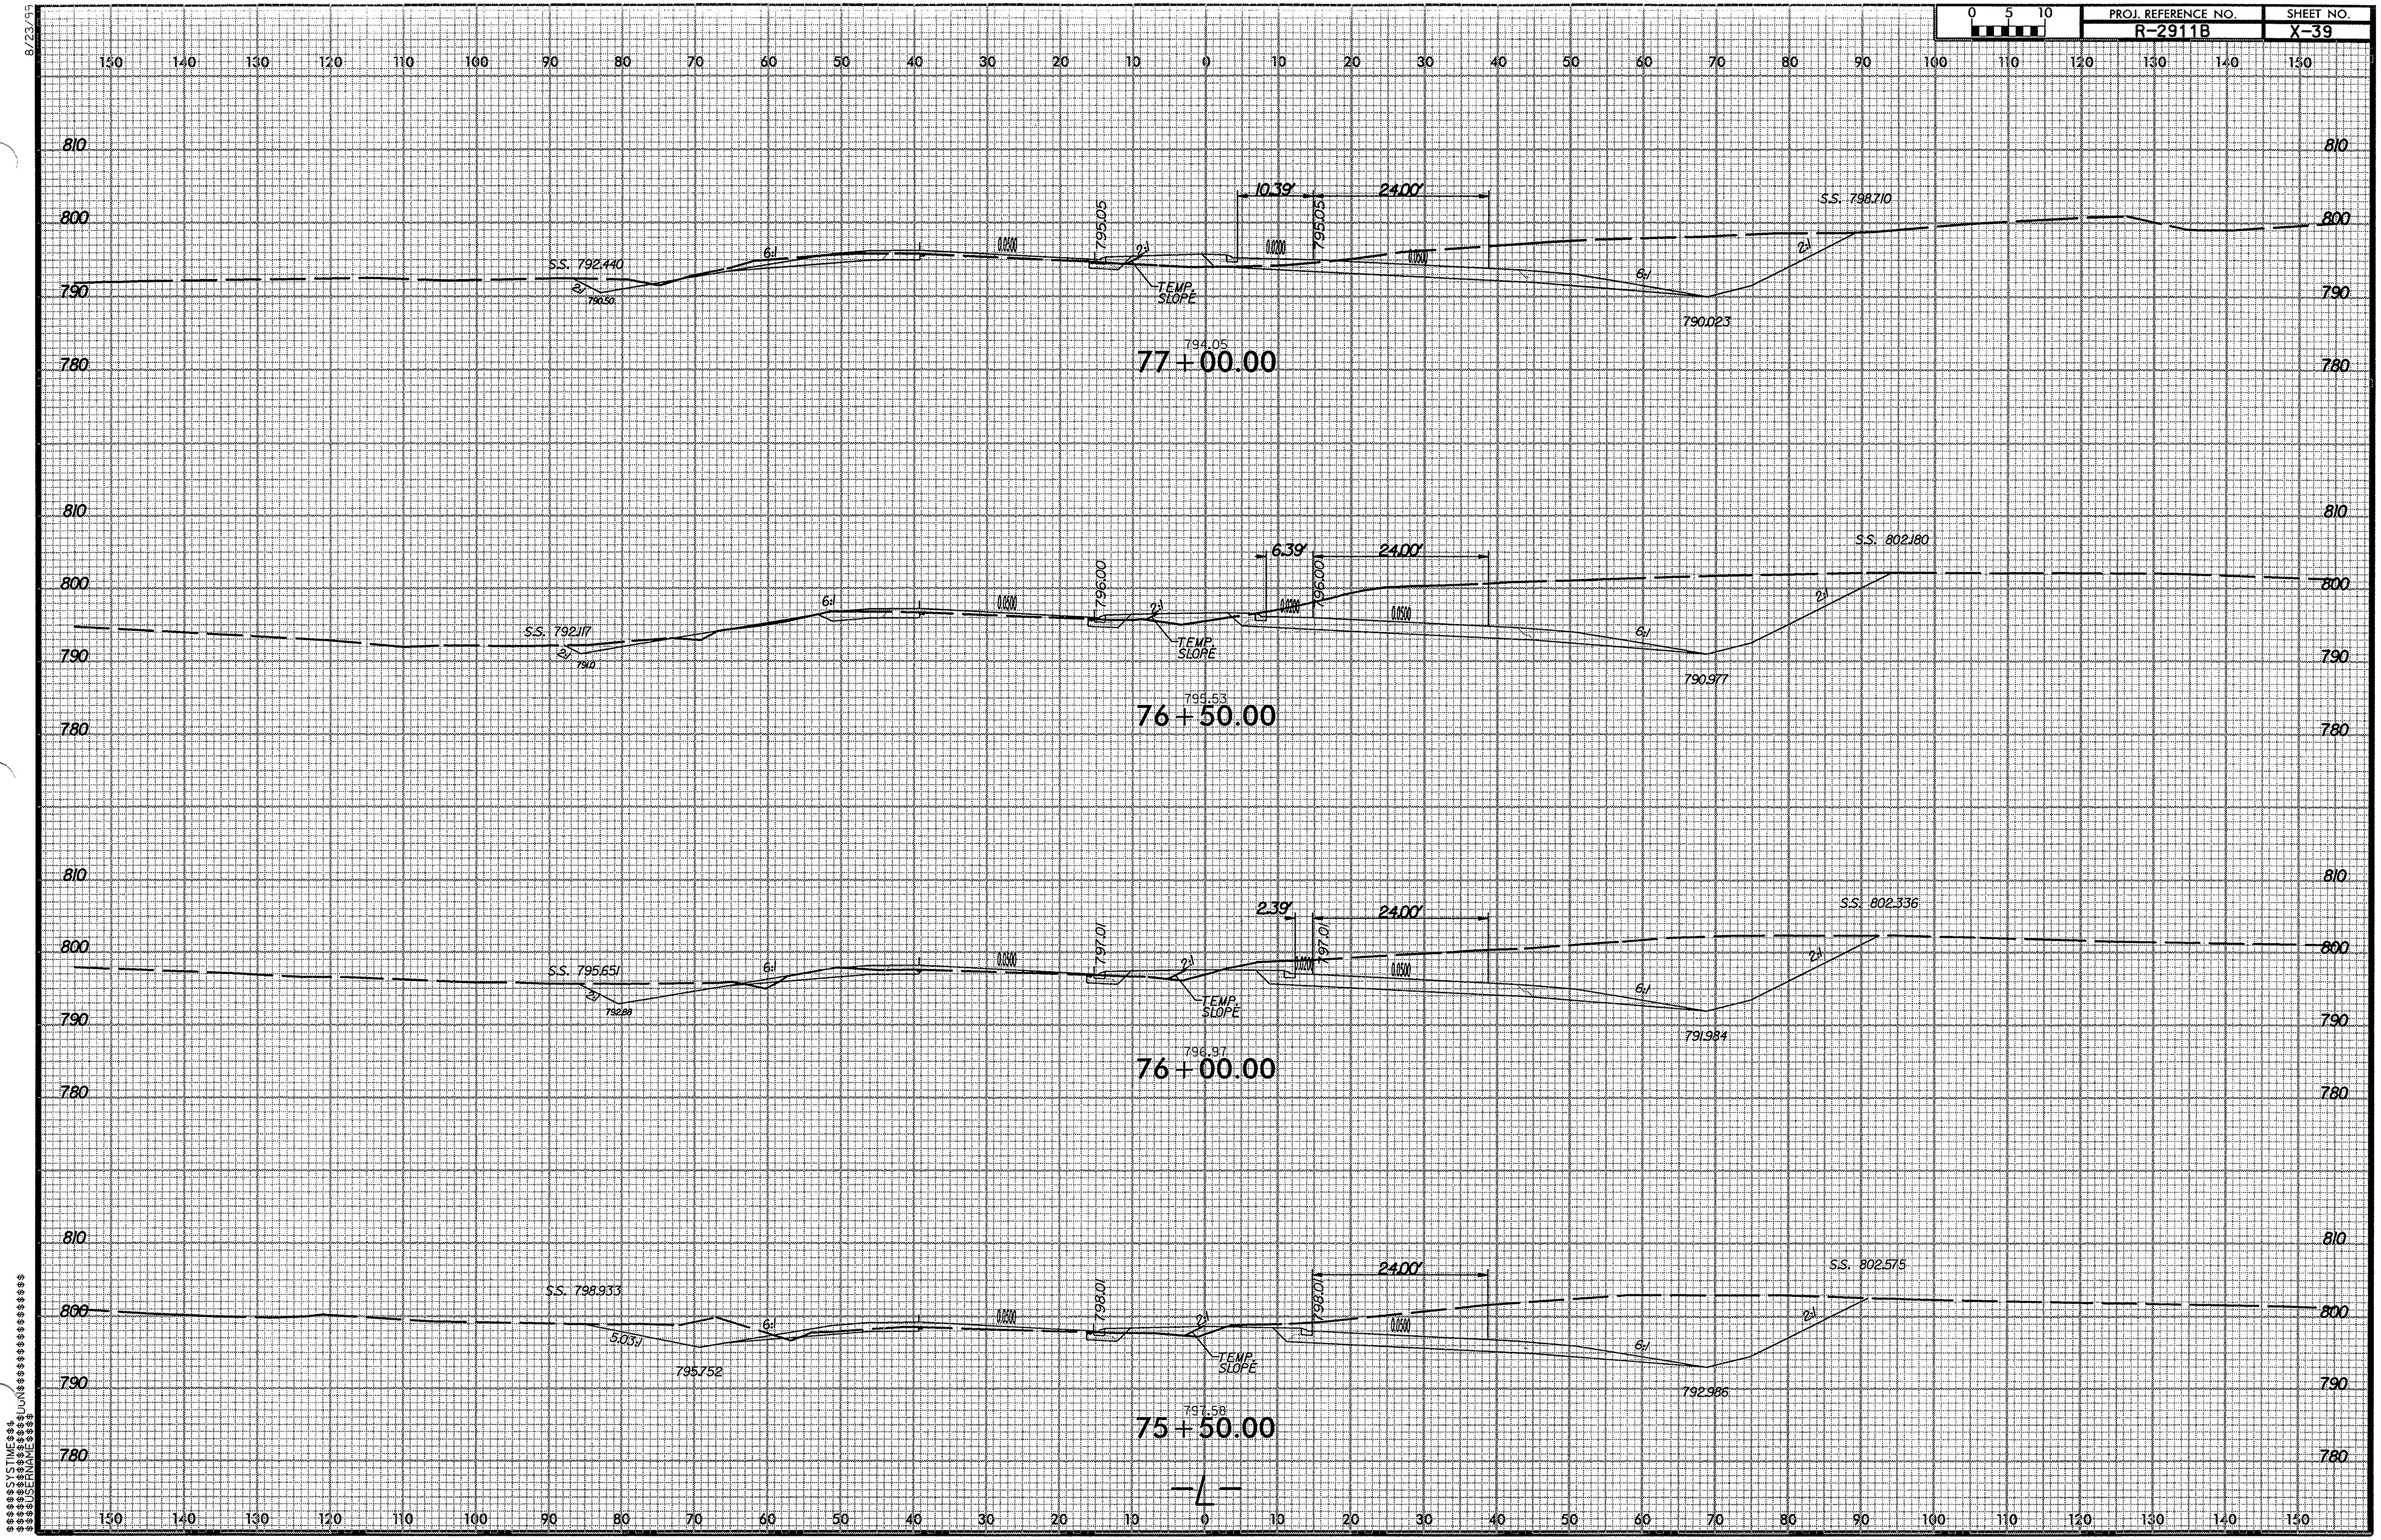

r2911b_rdy_L.xpl_.dgn 7/9/2008 10:30:48 AM

PROJ. REFERENCE NO.	SHEET NO.
R-2911B	X-40

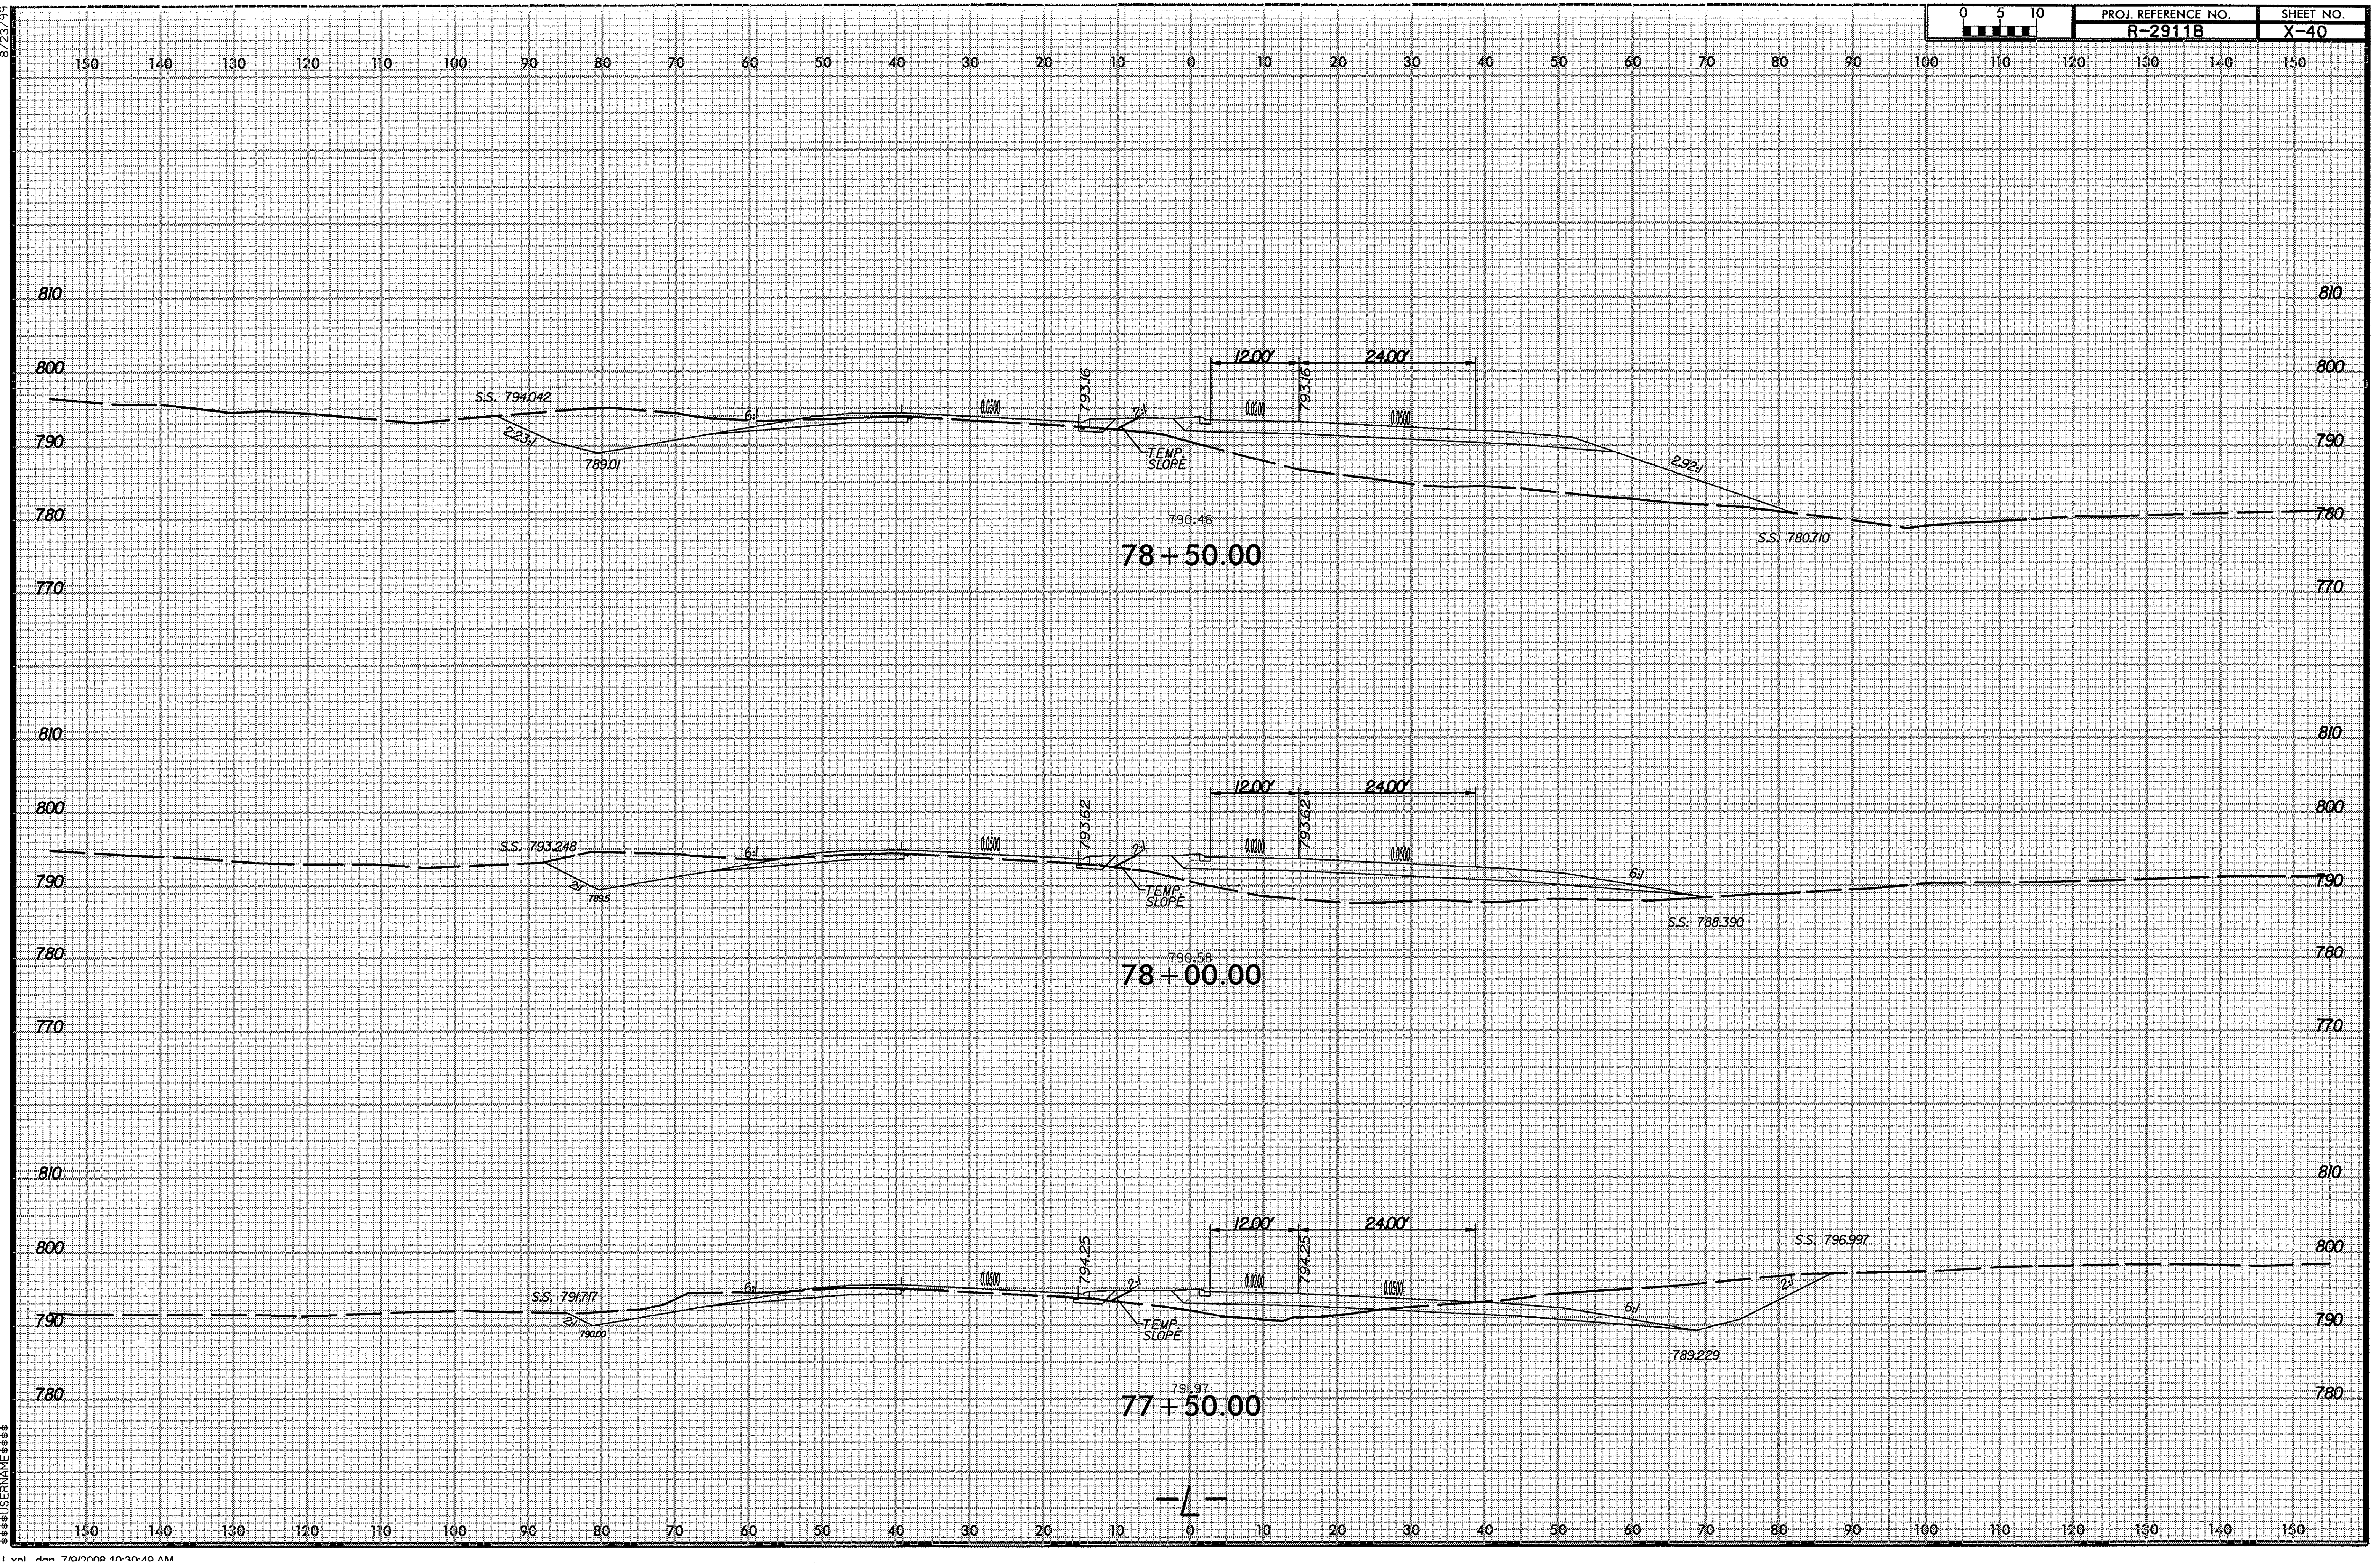

r2911b_rdy_L.xpl .dgn 7/9/2008 10:30:49 AM

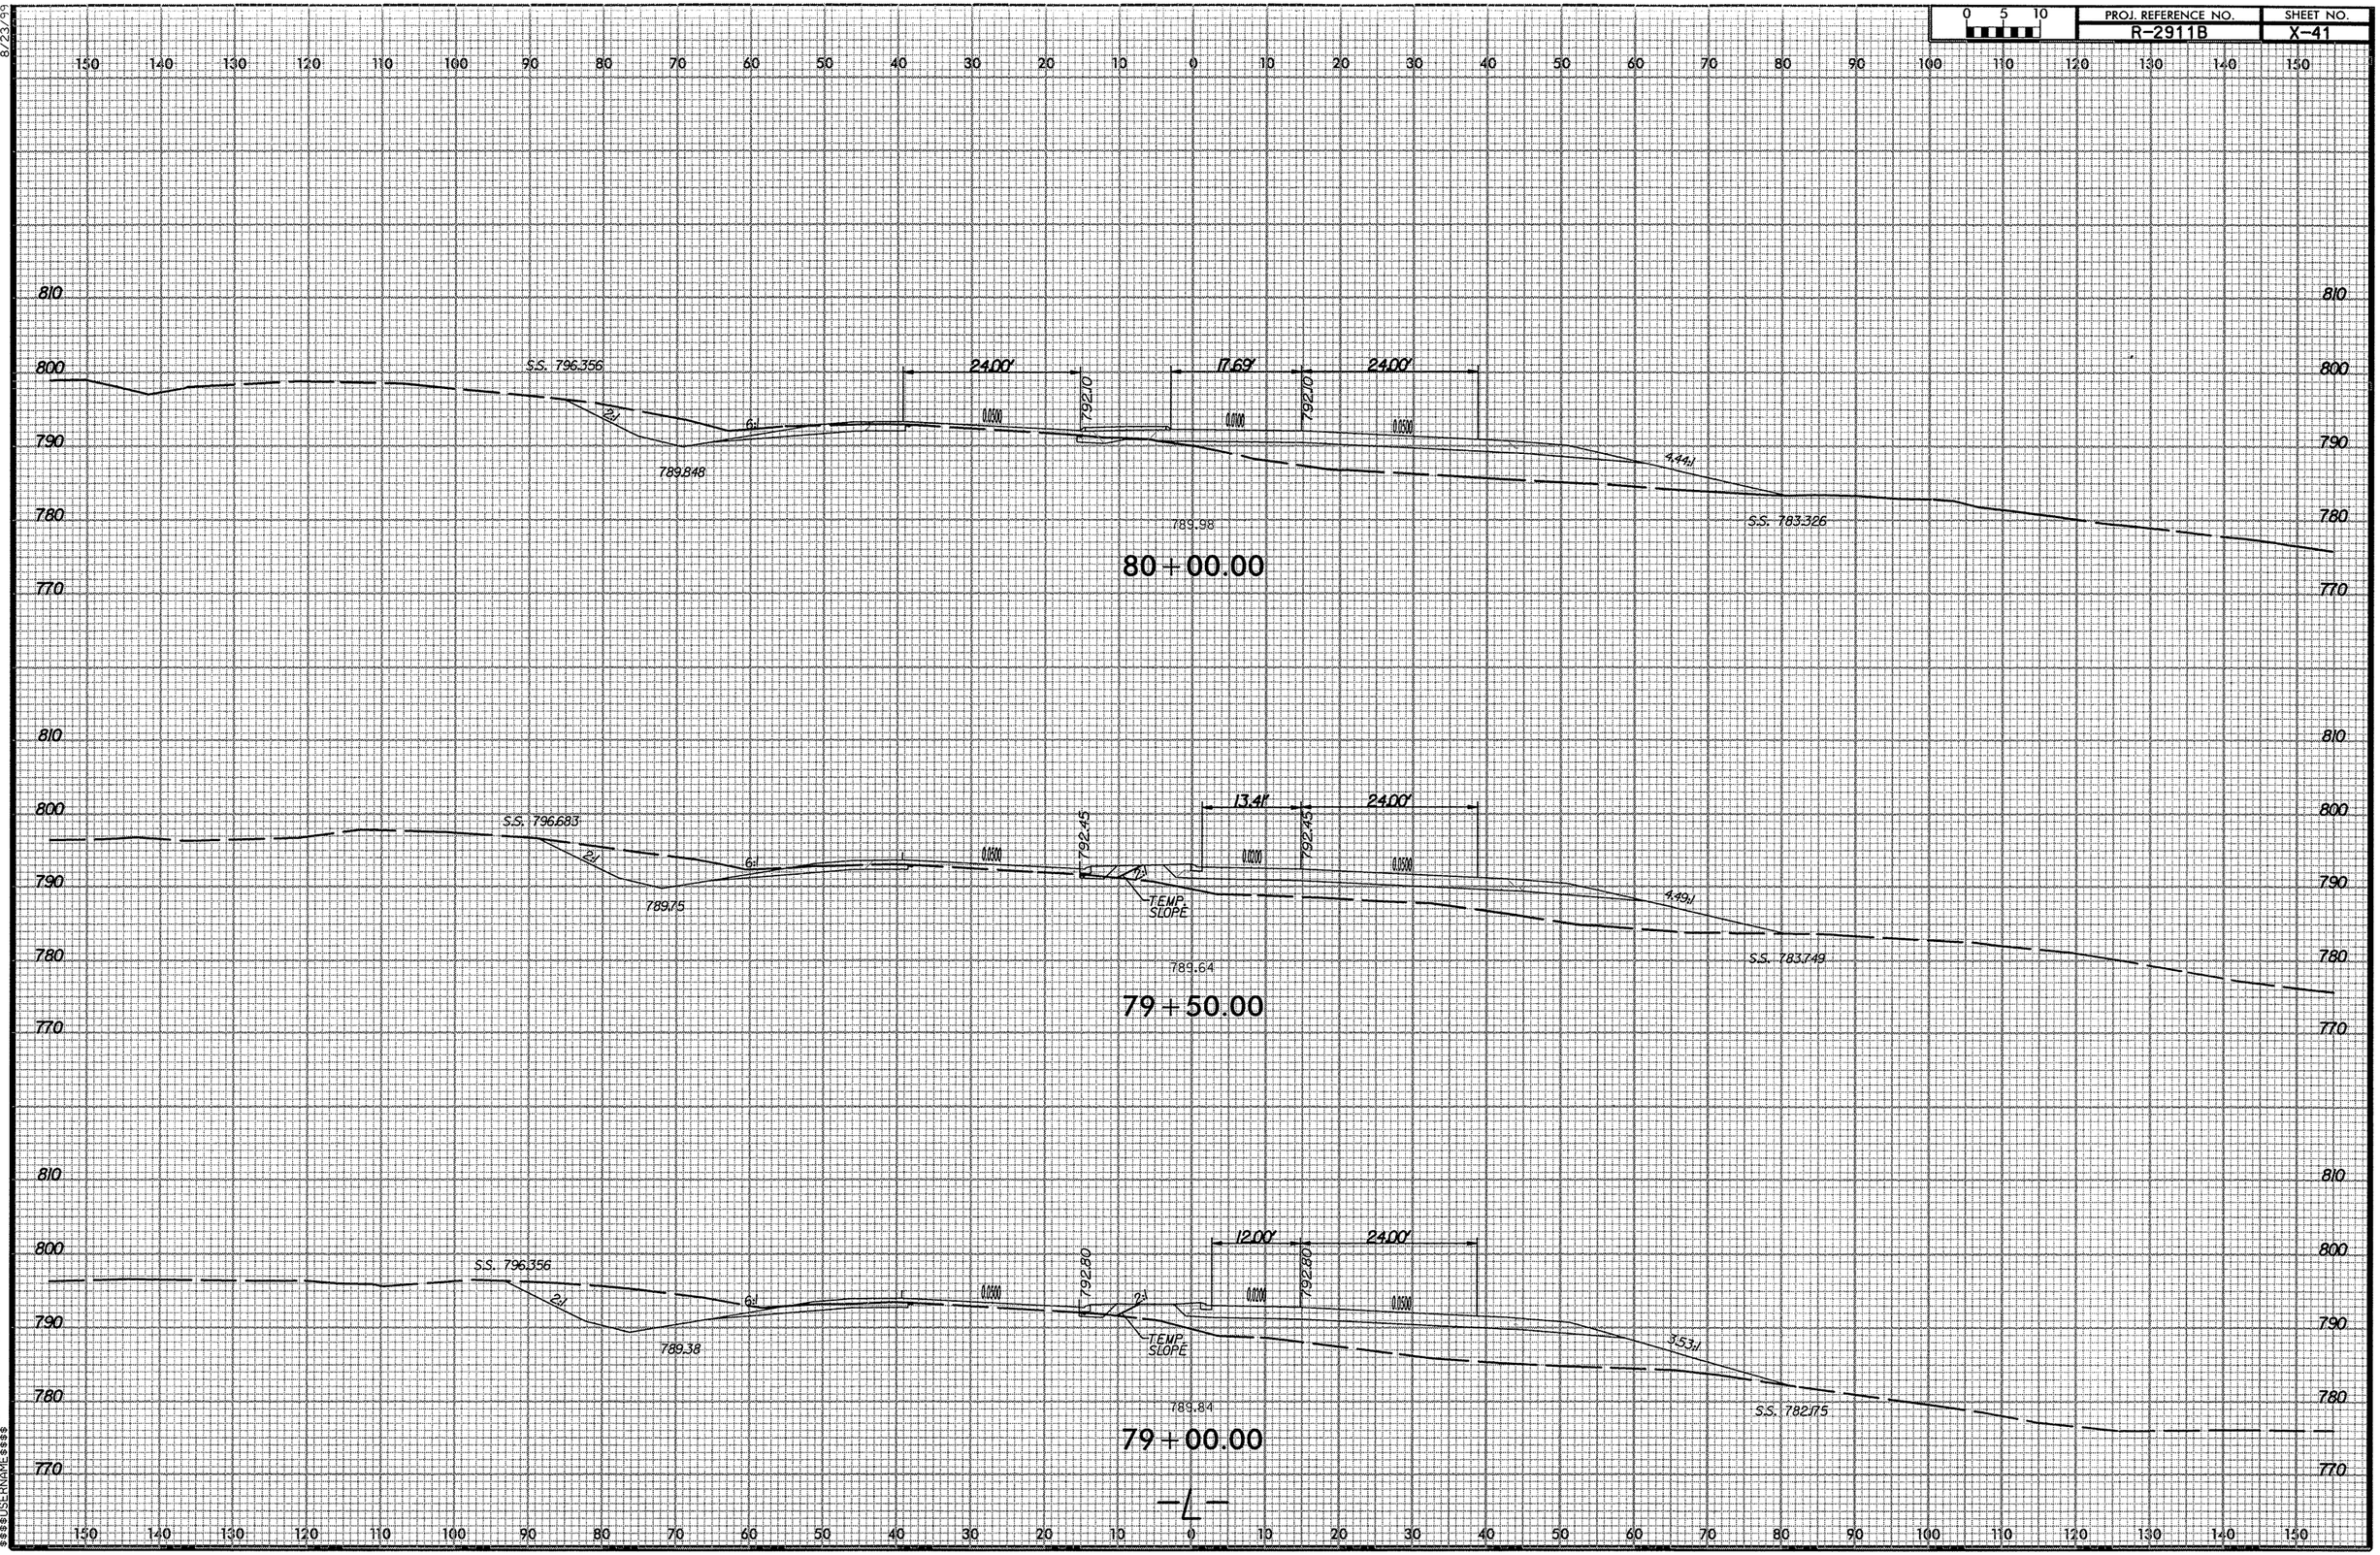

PROJ. REFERENCE NO.
R-2911B
SHEET NO.
X-41
0 5 10
S.S. 796.356
24.00'
17.69'
24.00'
792.10
0.0500
0.0100
0.0500
2:1
6:1
789.848
4.44:1
789.98
S.S. 783.326
80+00.00
S.S. 796.683
13.41'
24.00'
792.45
0.0500
0.0200
0.0500
2:1
6:1
789.75
TEMP. SLOPE
4.49:1
789.64
S.S. 783.749
79+50.00
S.S. 796.356
12.00'
24.00'
792.80
0.0500
0.0200
0.0500
2:1
6:1
789.38
TEMP. SLOPE
3.53:1
789.84
S.S. 782.175
79+00.00
-L-

PROJ. REFERENCE NO.	SHEET NO.
R-2911B	X-42

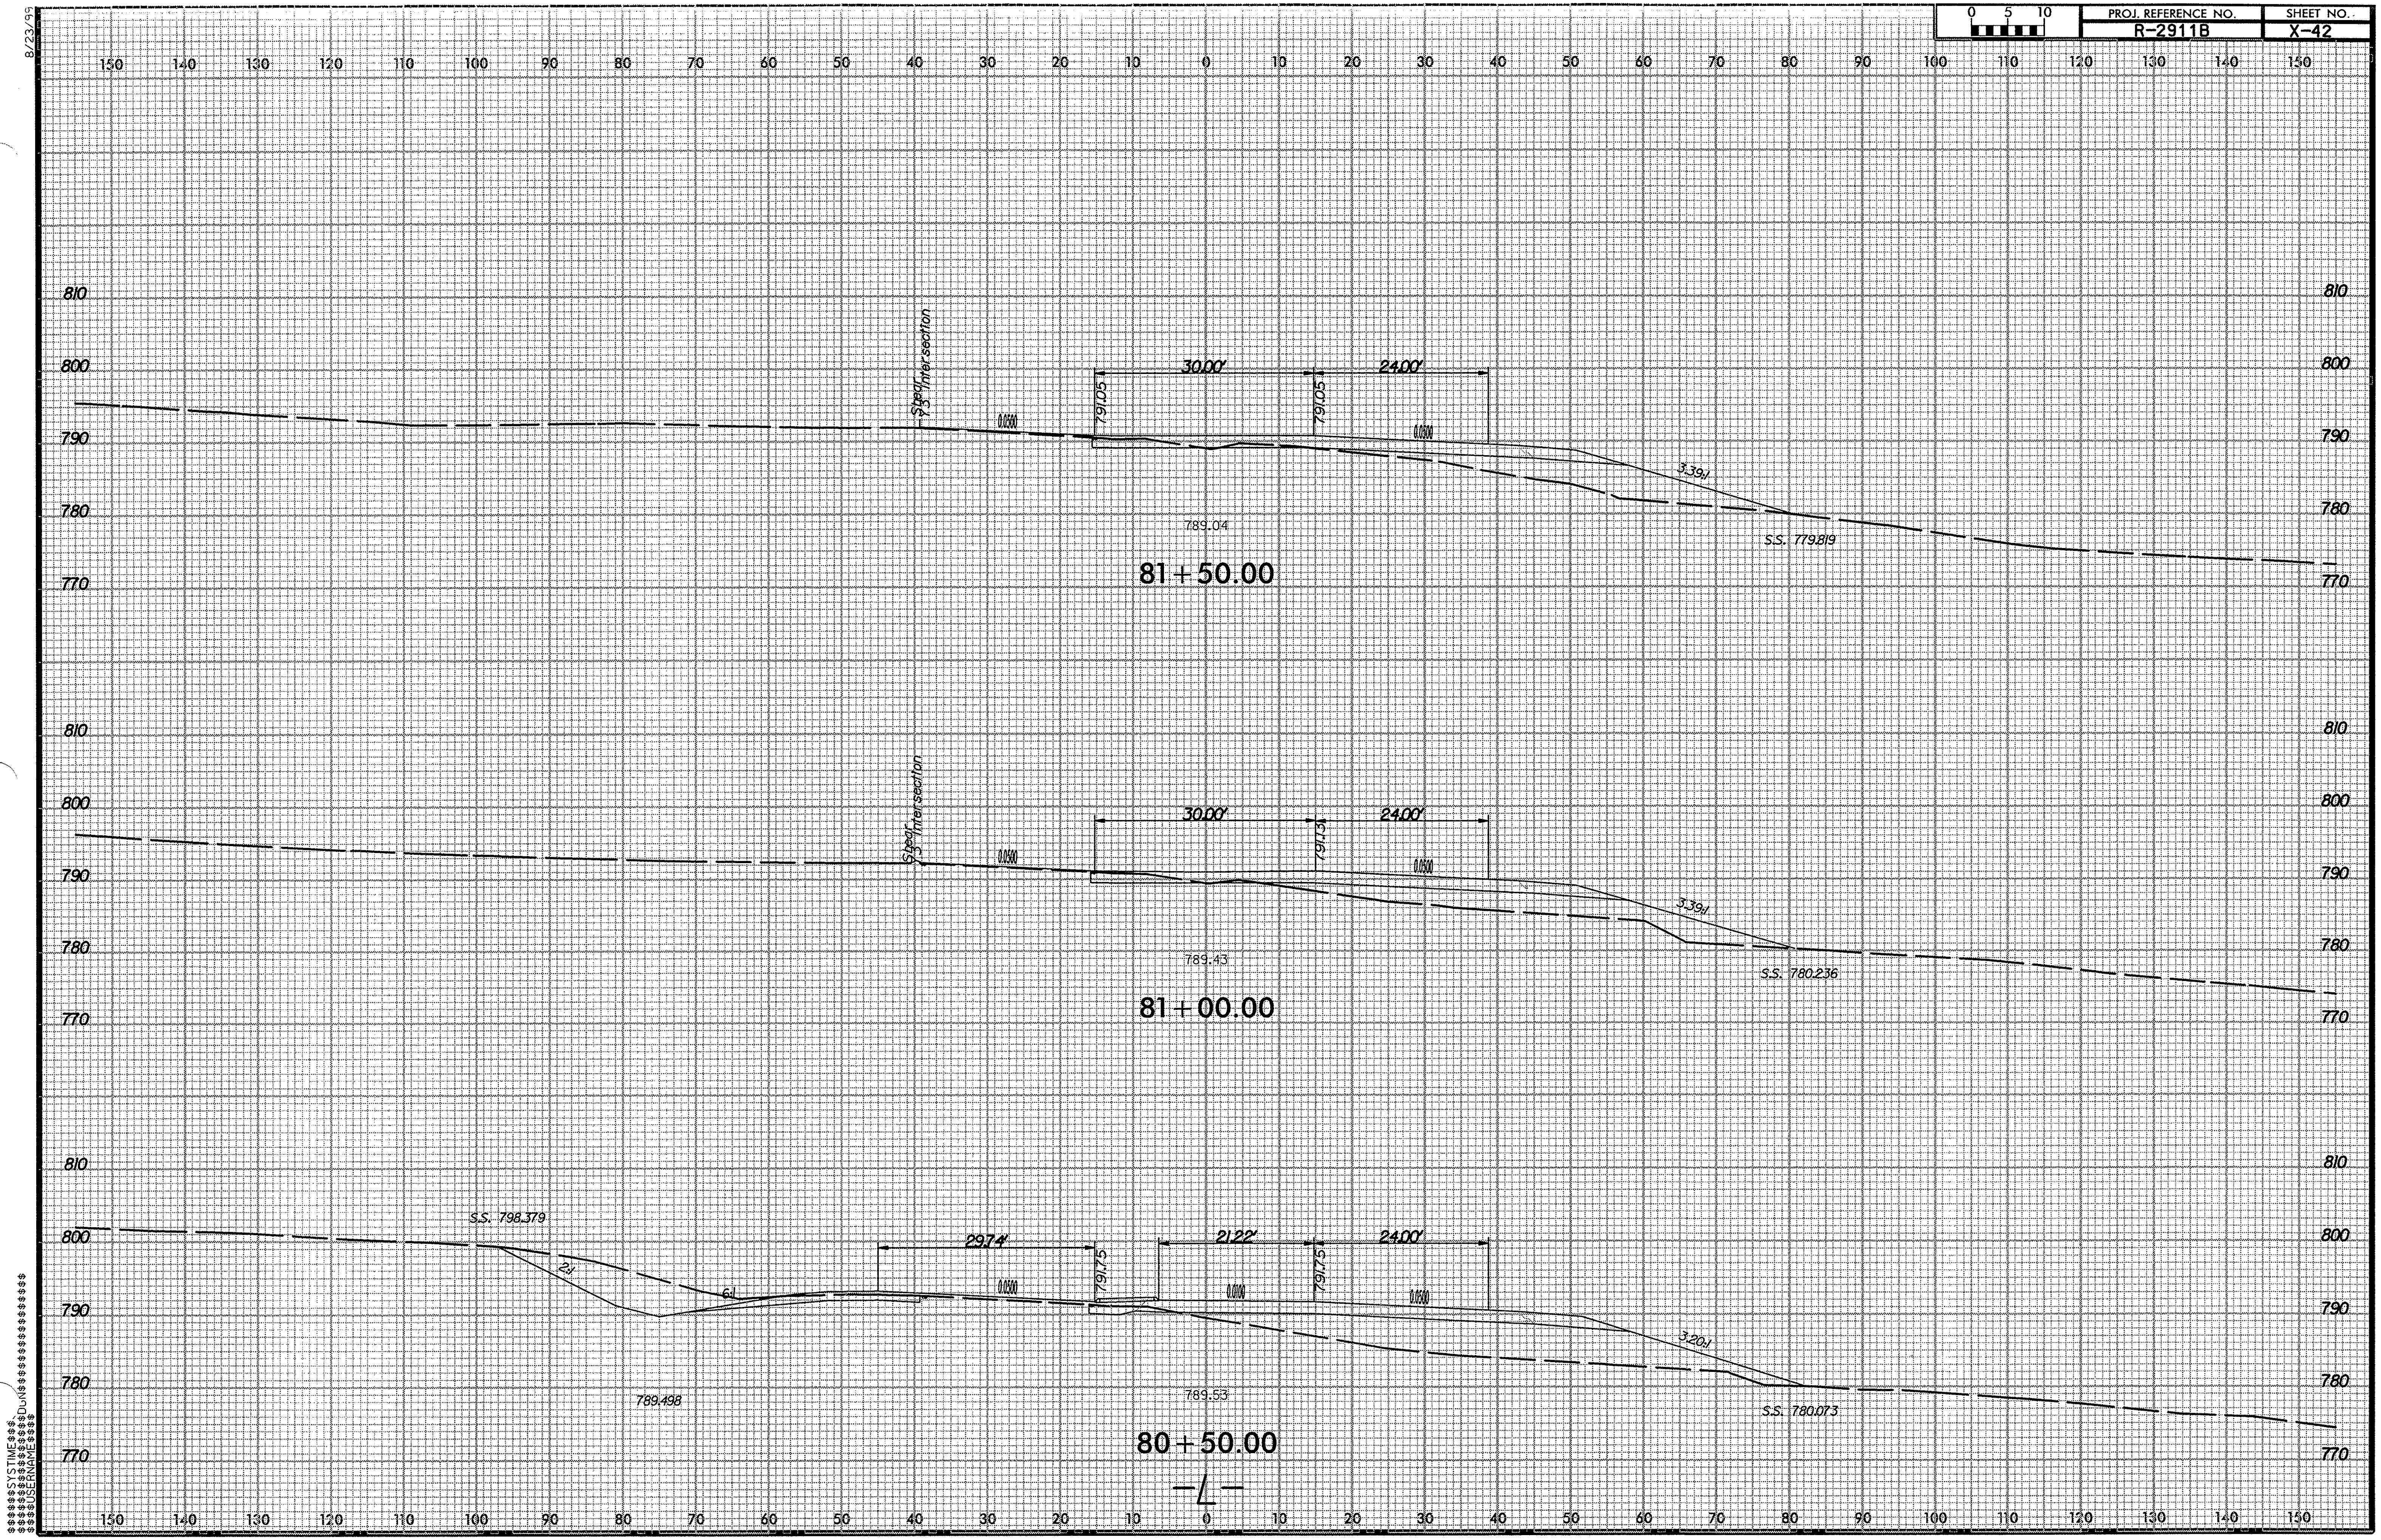

r2911b_rdy_L.xpl.dgn 7/9/2008 10:30:51 AM

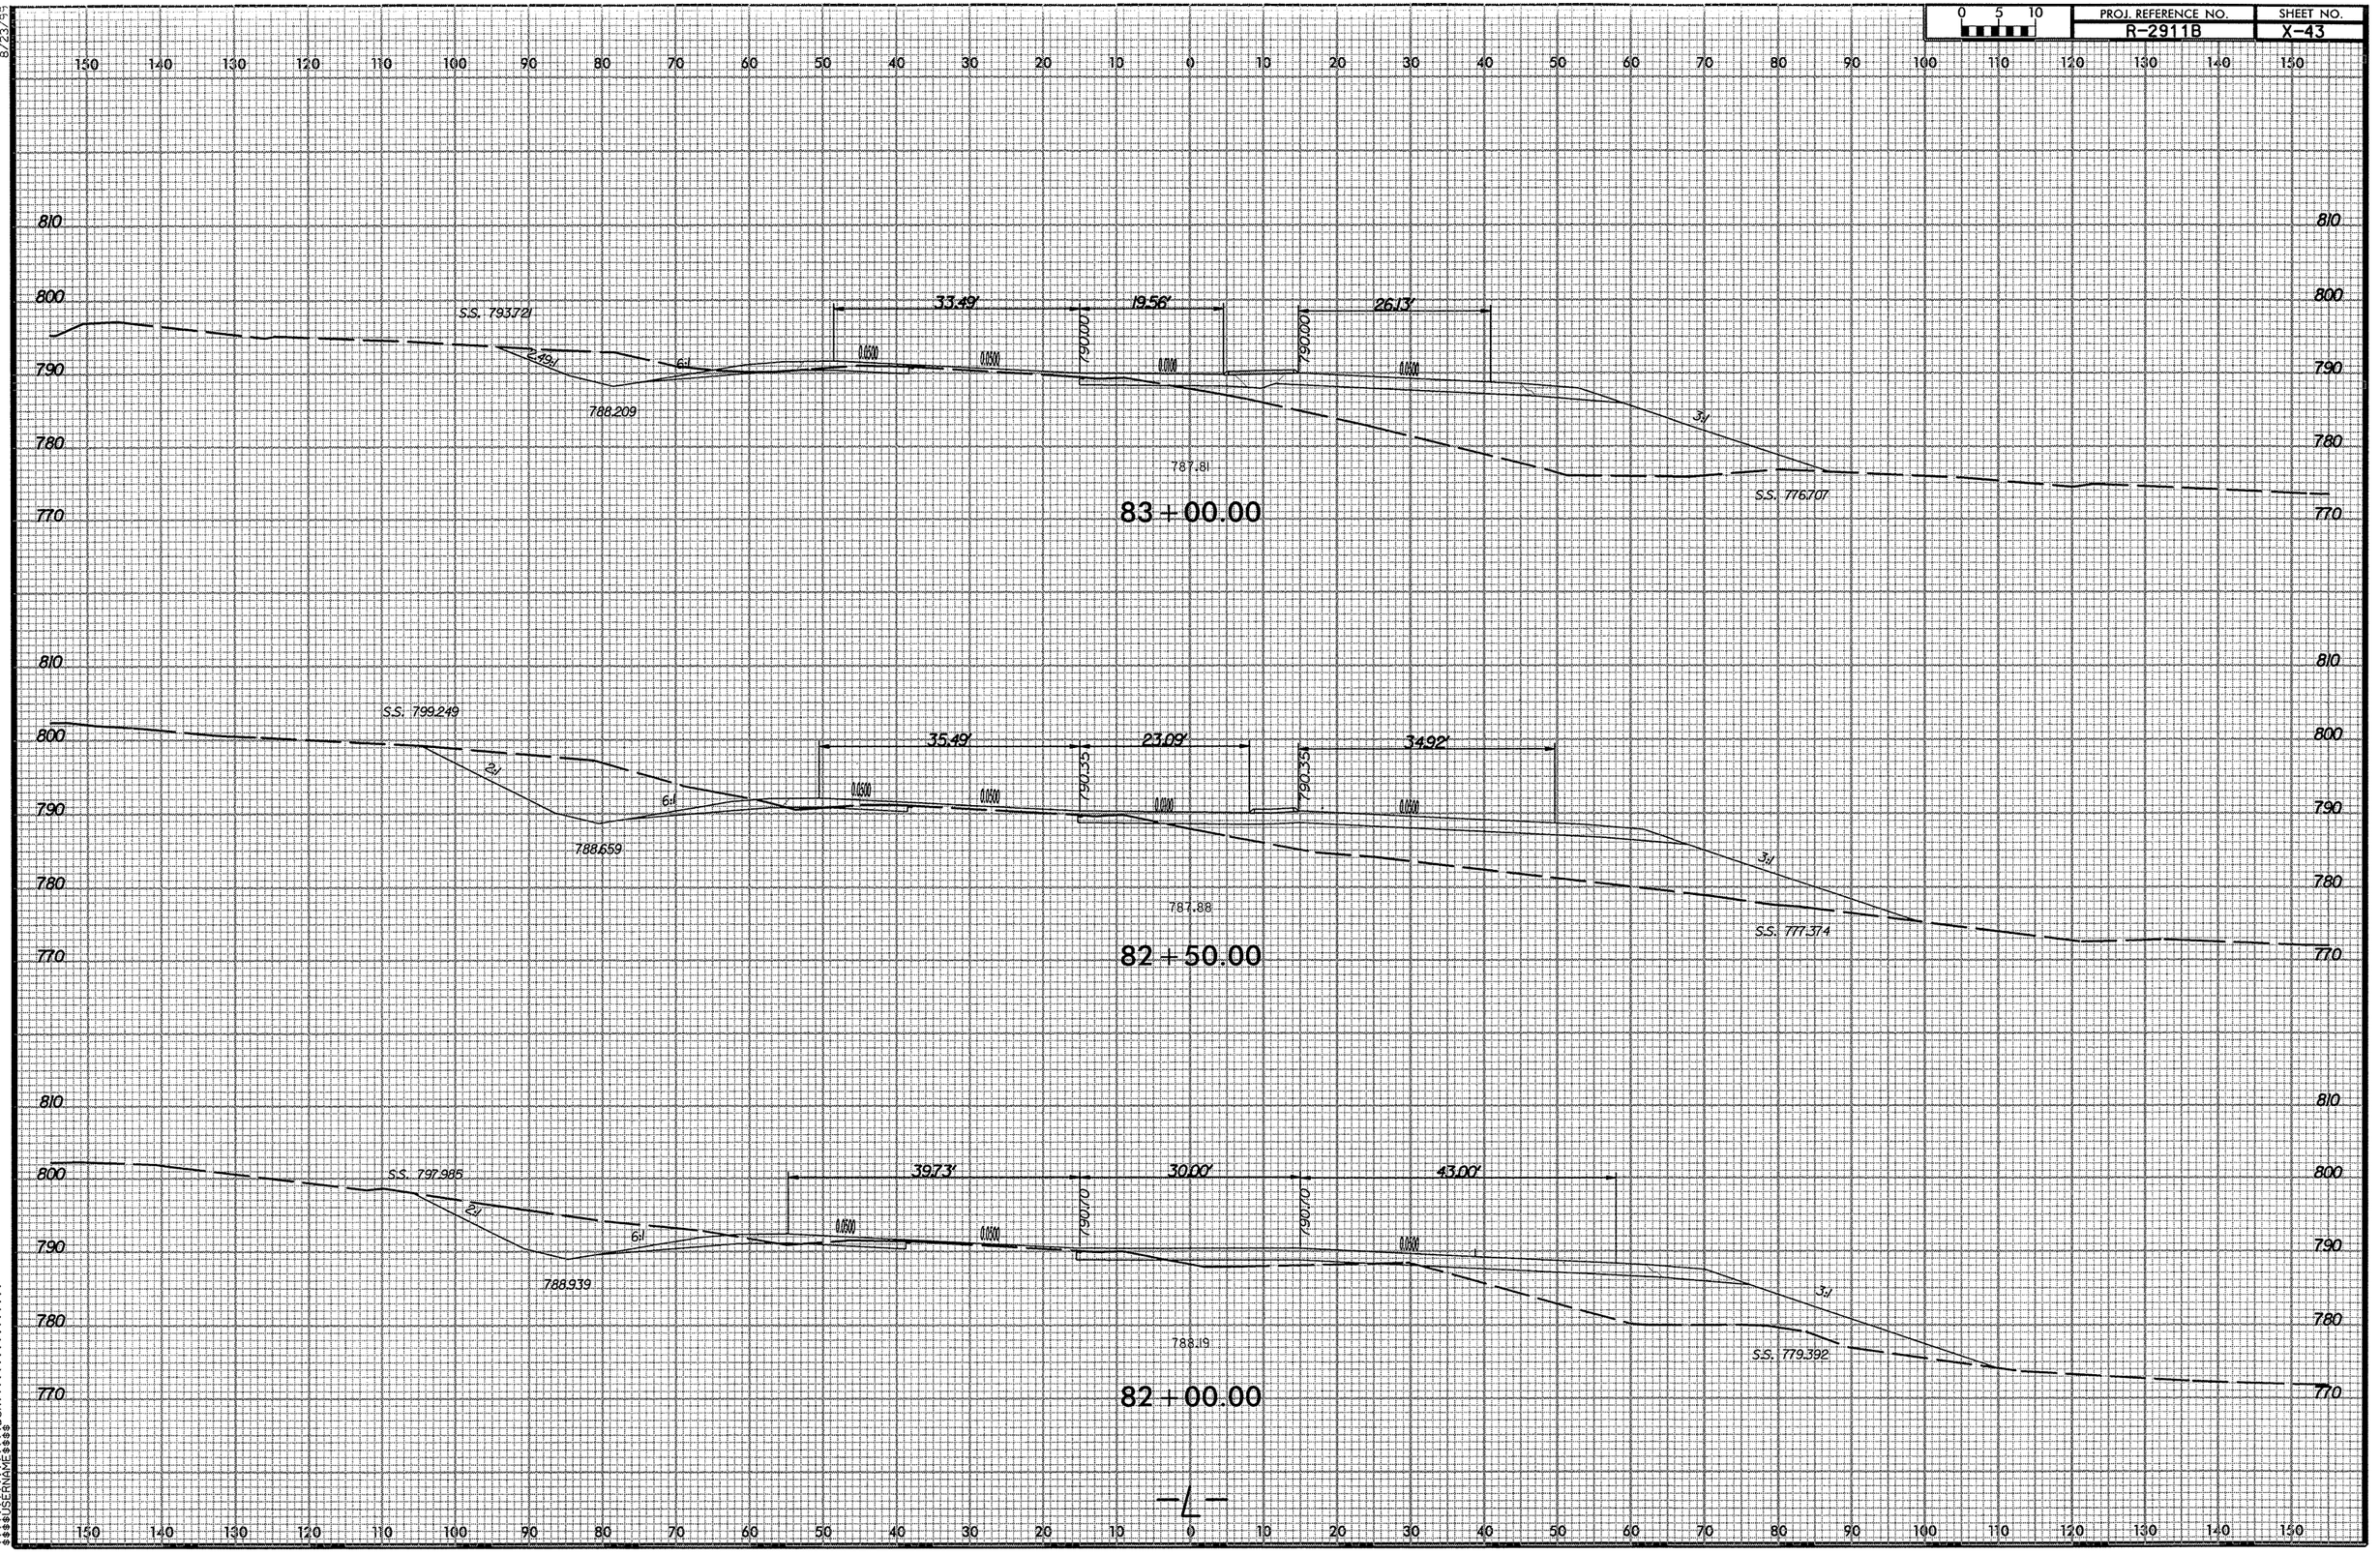

PROJ. REFERENCE NO.
R-2911B
SHEET NO.
X-43
0 5 10
S.S. 793.721
33.49'
19.56'
26.13'
790.00
790.00
2.49:1
6:1
0.0500
0.0500
0.0100
0.0500
788.209
787.81
3:1
S.S. 776.707
83+00.00
S.S. 799.249
35.49'
23.09'
34.92'
790.35
790.35
2:1
6:1
0.0500
0.0500
0.0100
0.0500
788.659
787.88
3:1
S.S. 777.374
82+50.00
S.S. 797.985
39.73'
30.00'
43.00'
790.70
790.70
2:1
6:1
0.0500
0.0500
0.0500
788.939
788.19
3:1
S.S. 779.392
82+00.00
-L-

PROJ. REFERENCE NO.	SHEET NO.
R-2911B	X-44

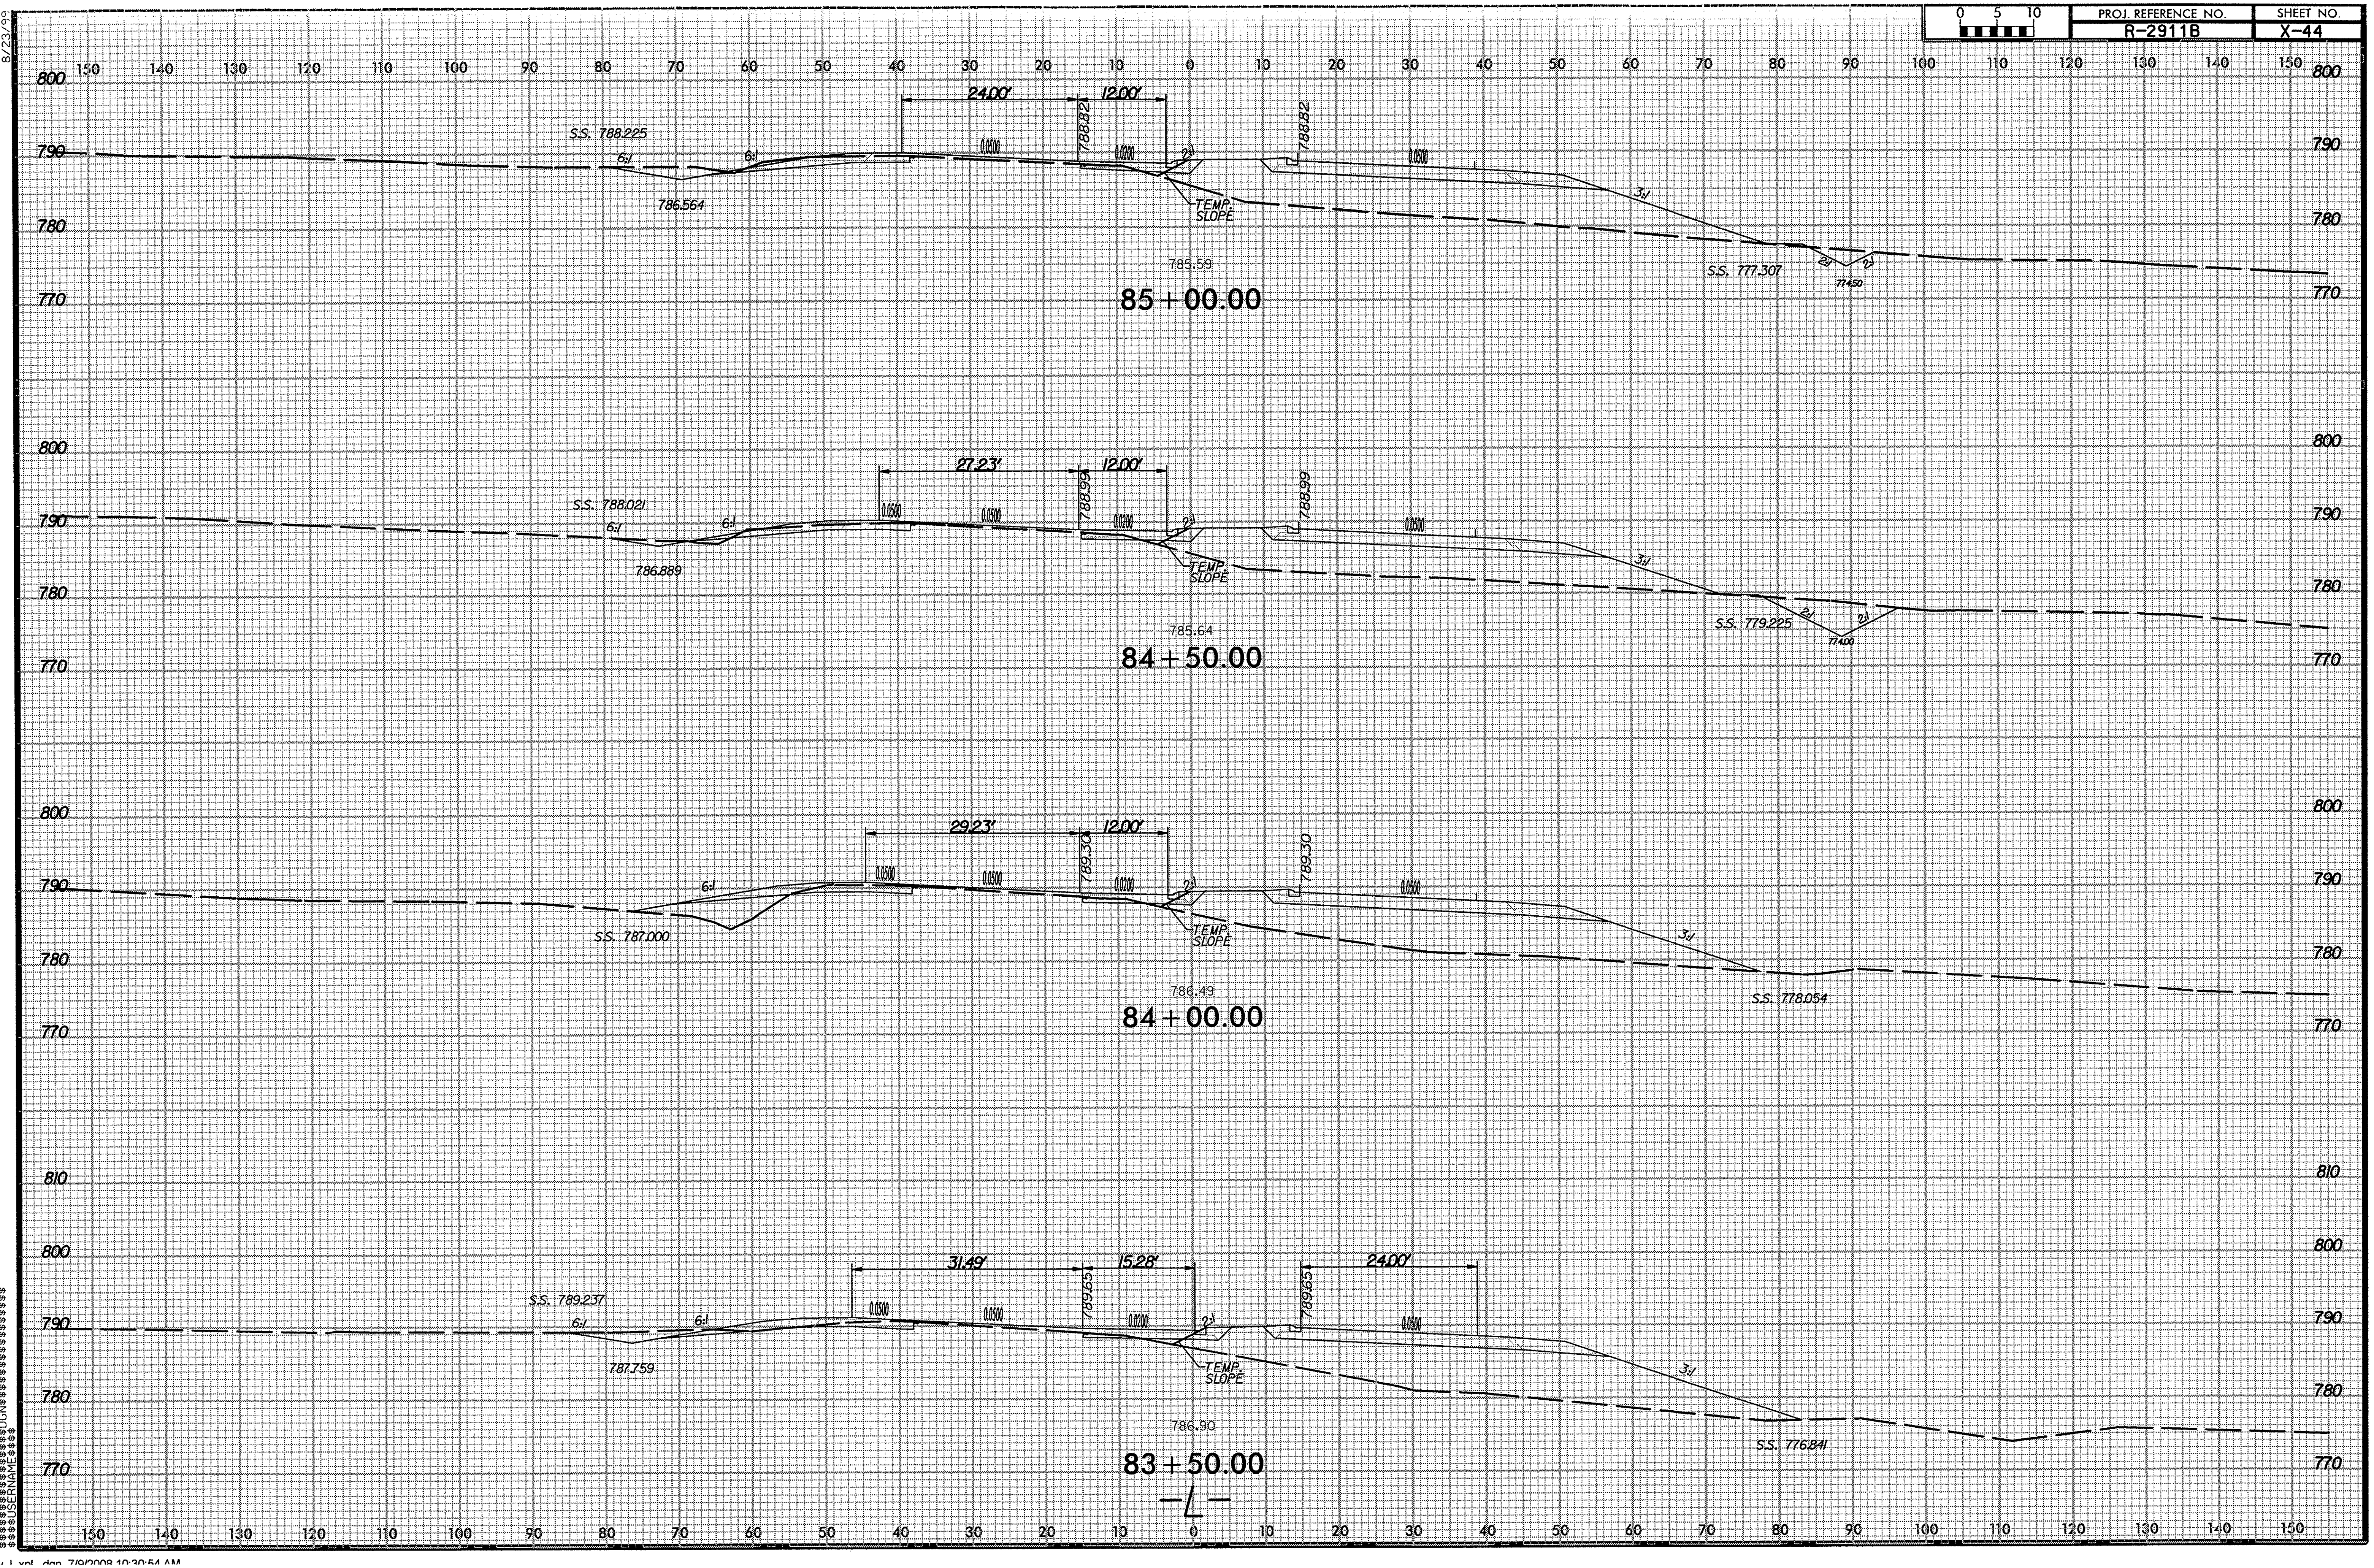

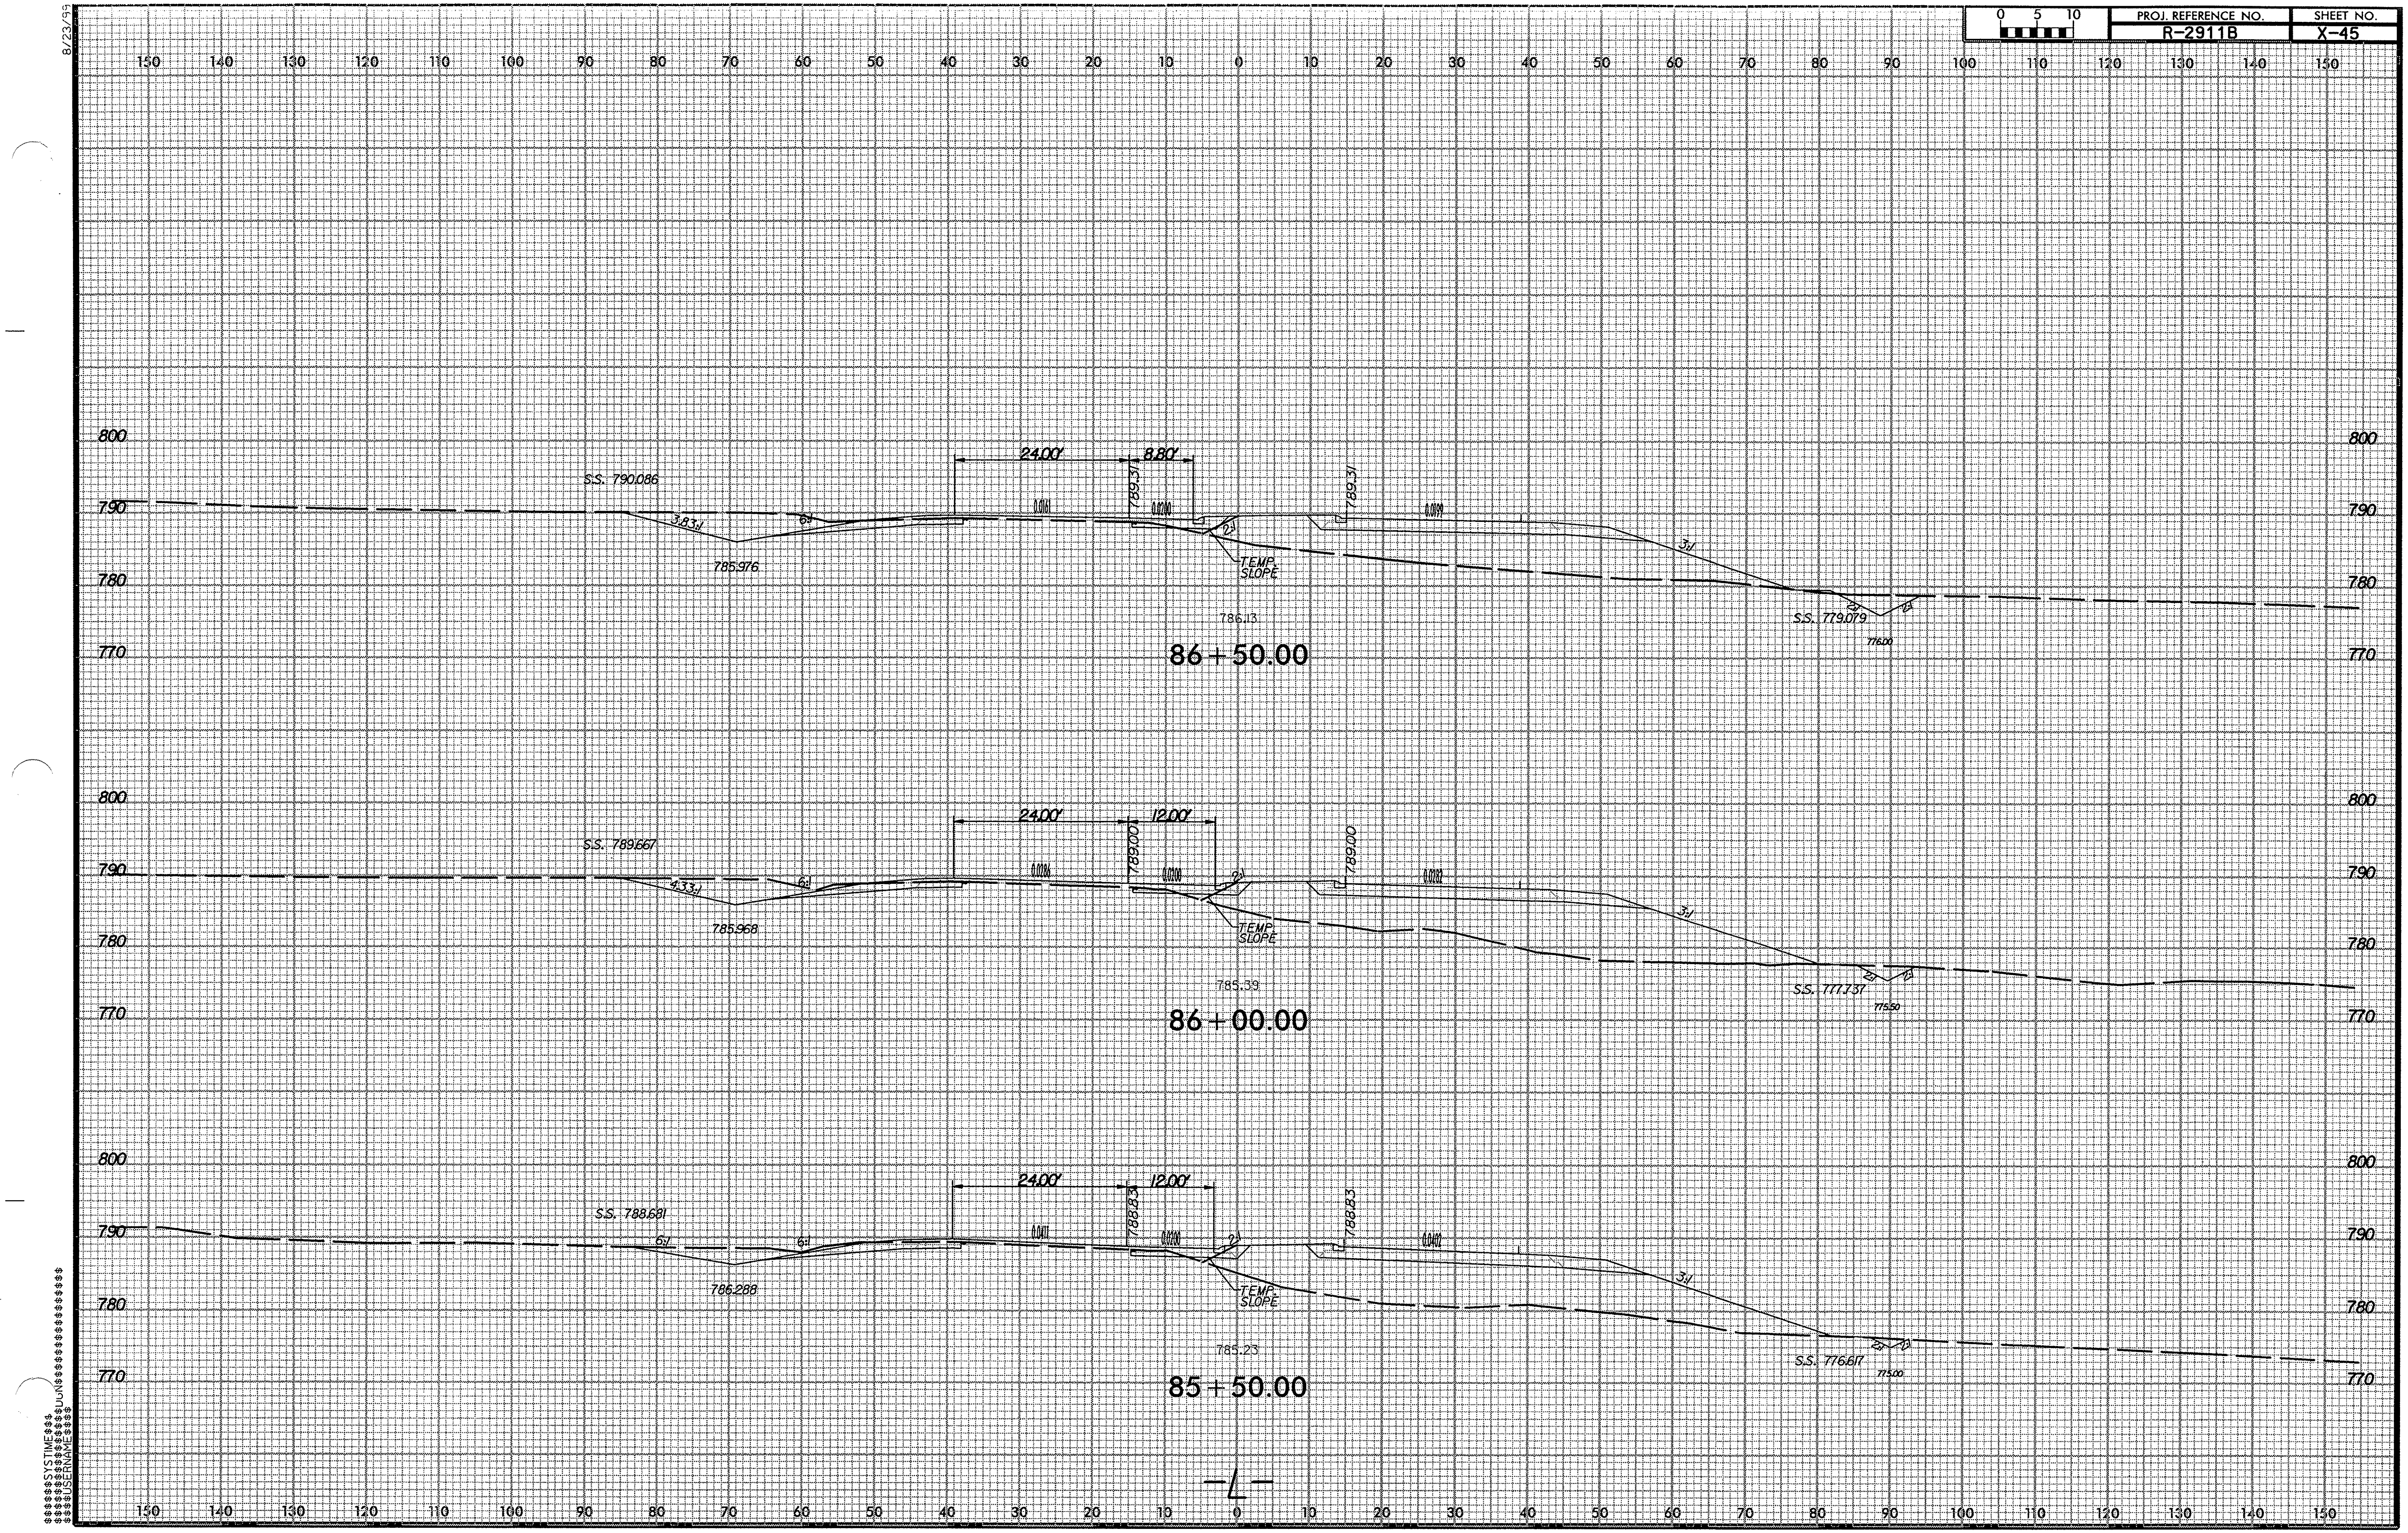

r2911b_rdy_L.xpl..dgn 7/9/2008 10:30:56 AM

PROJ. REFERENCE NO.	SHEET NO.
R-2911B	X-46

8/23/99

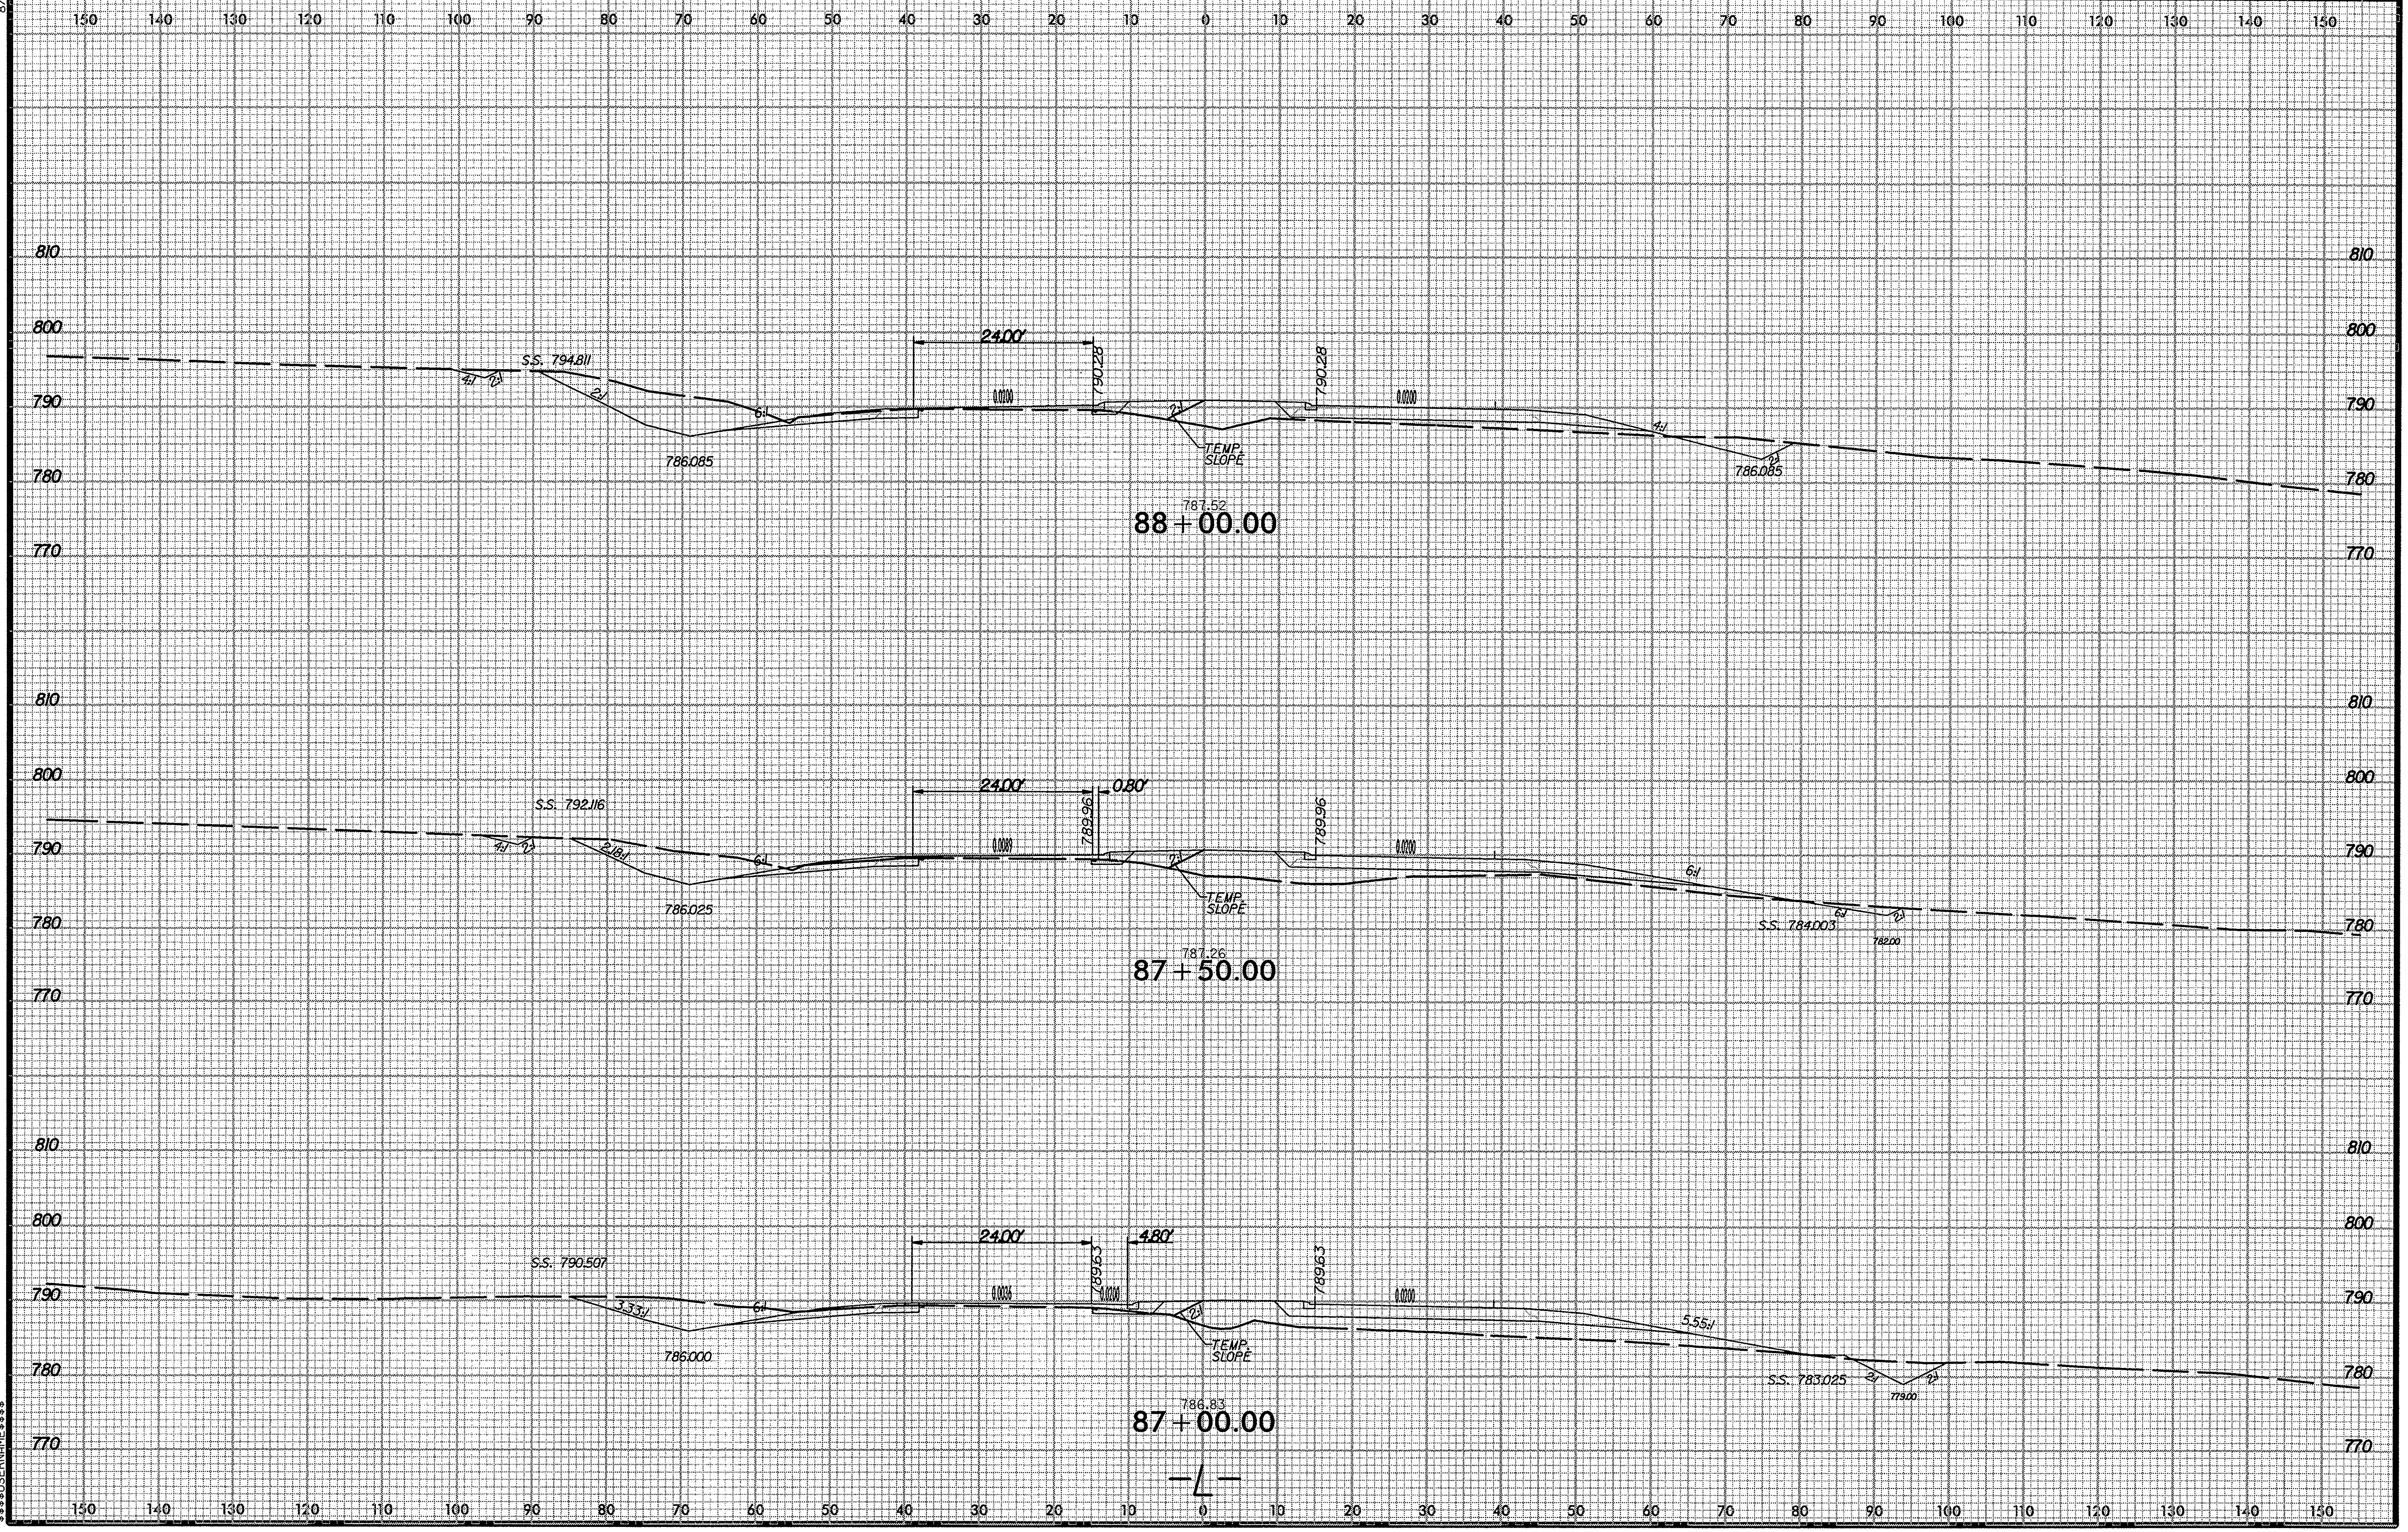

$$$$$SYSTIME$$$
$$$$$$$$$$$$$$$$$$$DGN$$$$$$$$$$$$$$$$$$$$$
$$$$USERNAME$$$$

r2911b_rdy_L.xpl...dgn 7/9/2008 10:30:56 AM

8/23/99

PROJ. REFERENCE NO.	SHEET NO.
R-2911B	X-47

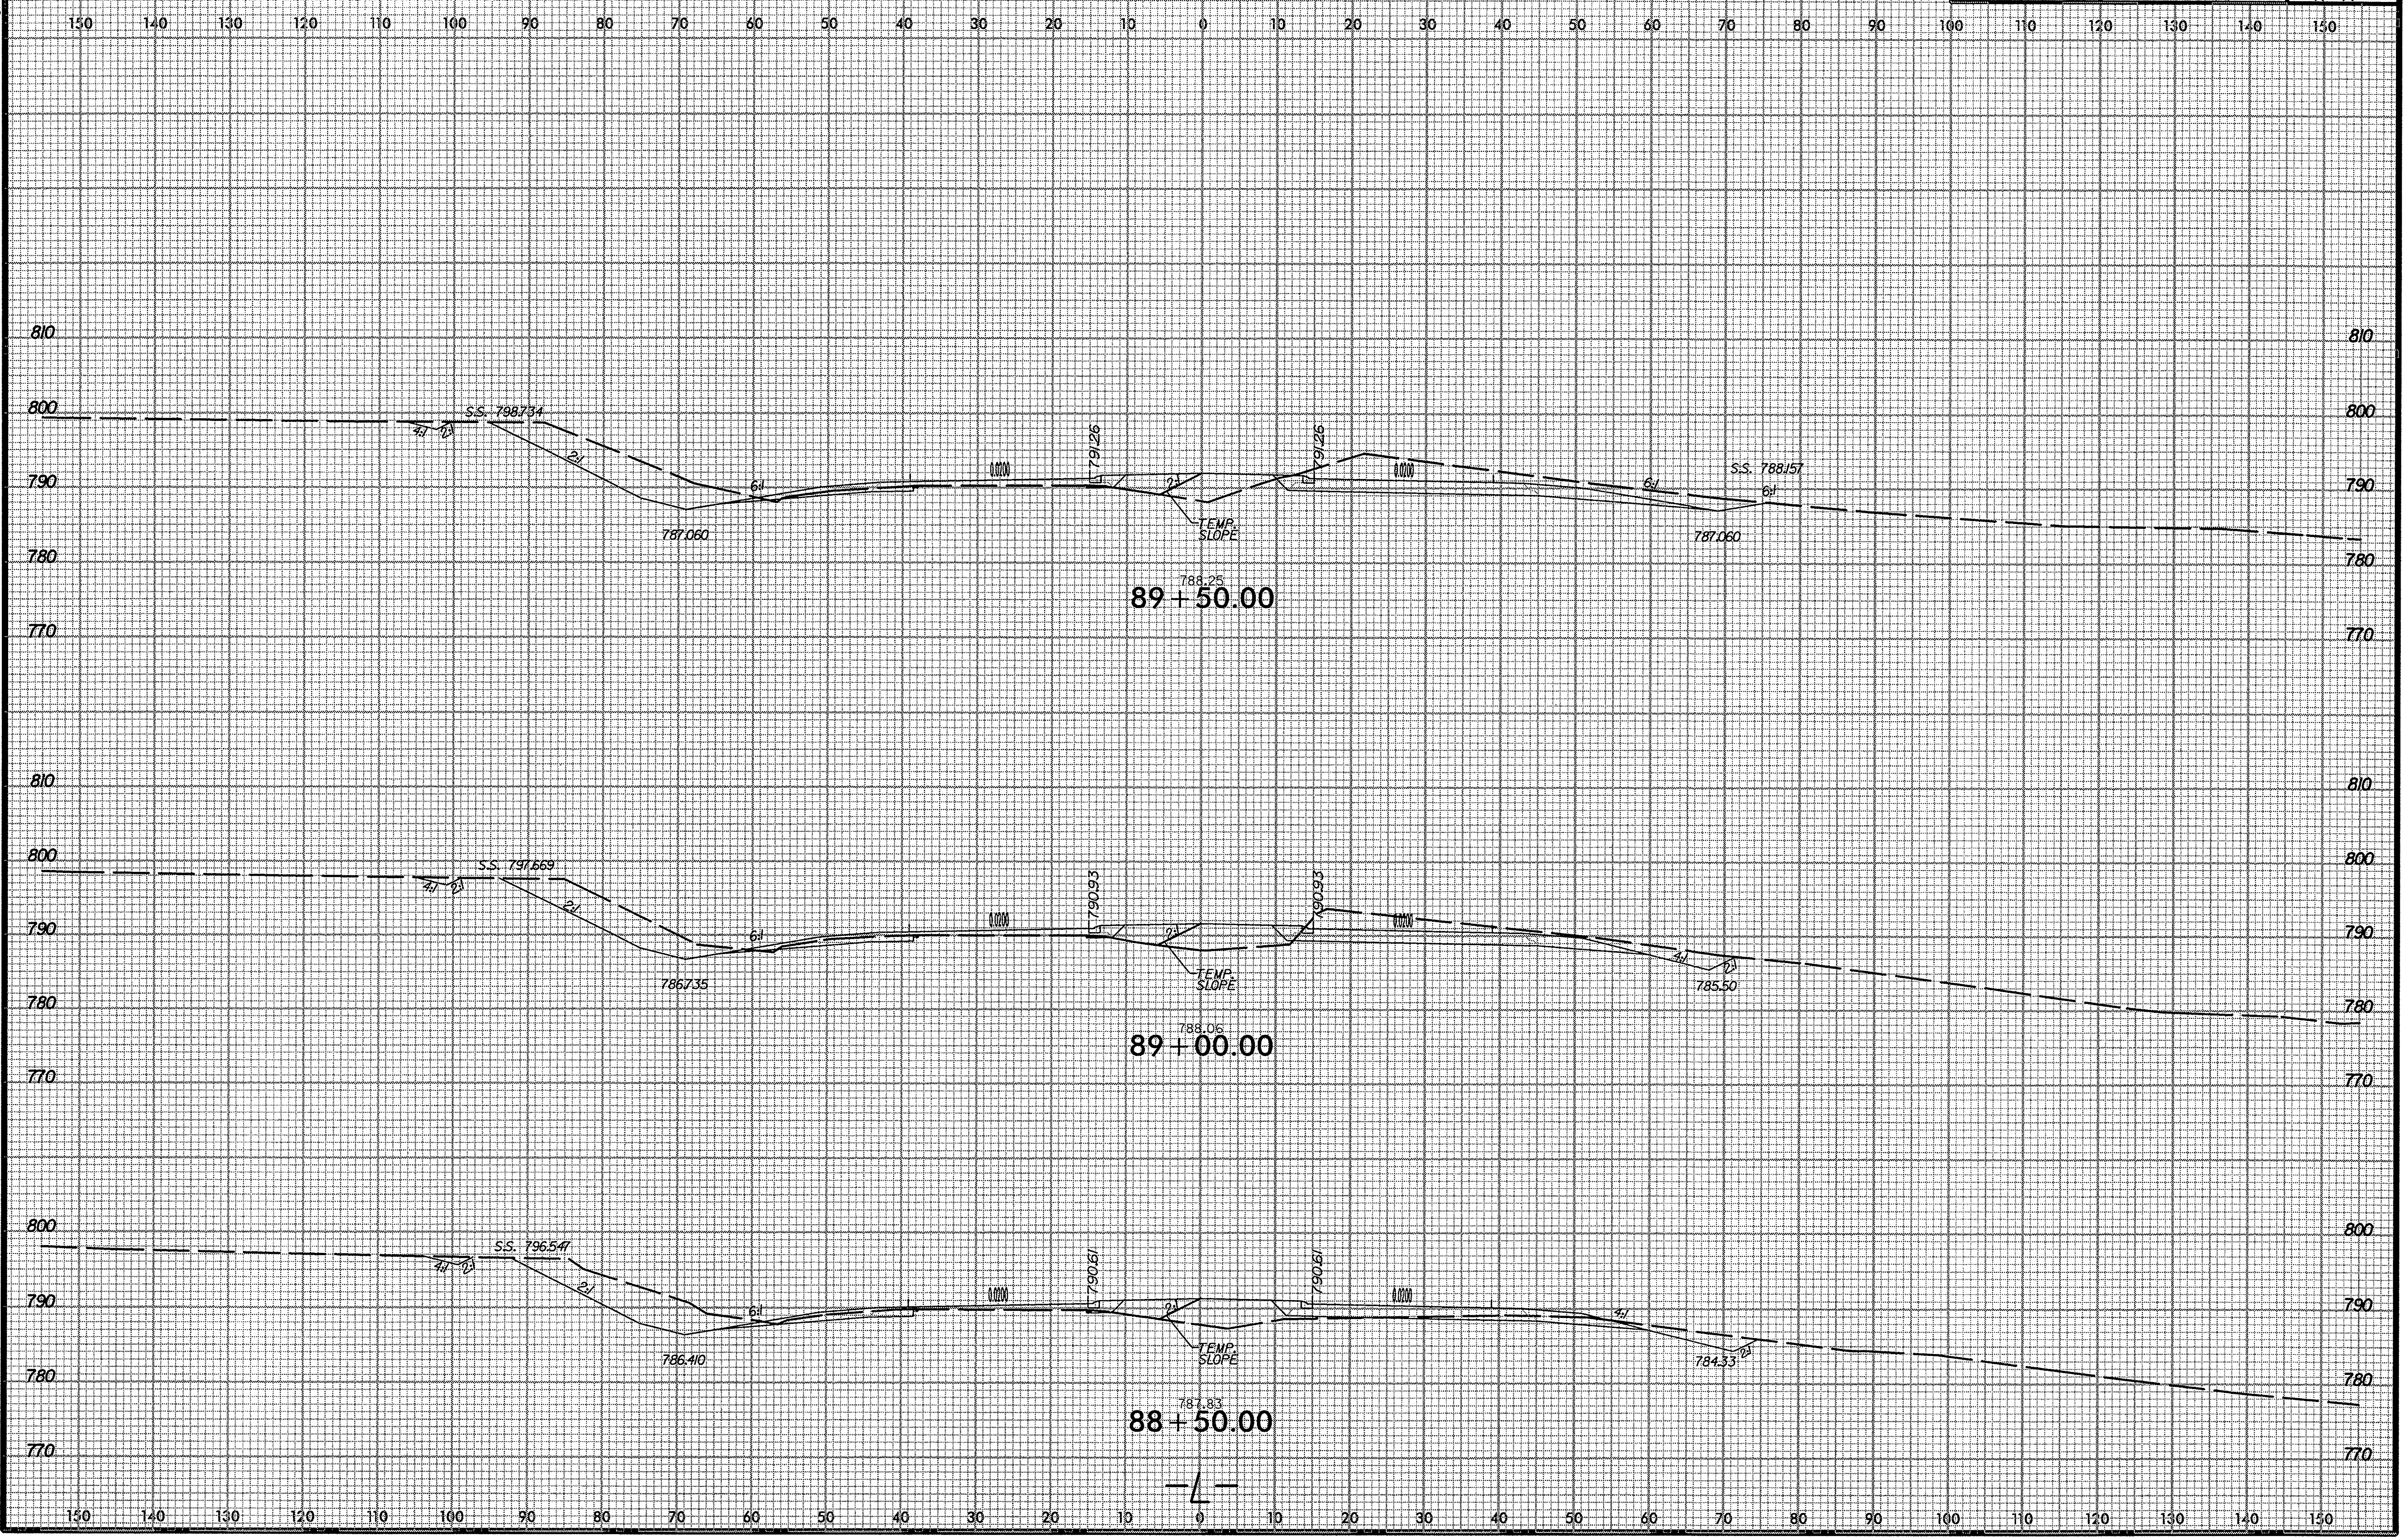

$$$$$$SYSTIME$$$$
$$$$$$USERNAME$$$$
$$$$$$$DGN$$$$$$$$$$$$$$$$$$$$$$

r2911b_rdy_L.xpl .dgn 7/9/2008 10:30:58 AM

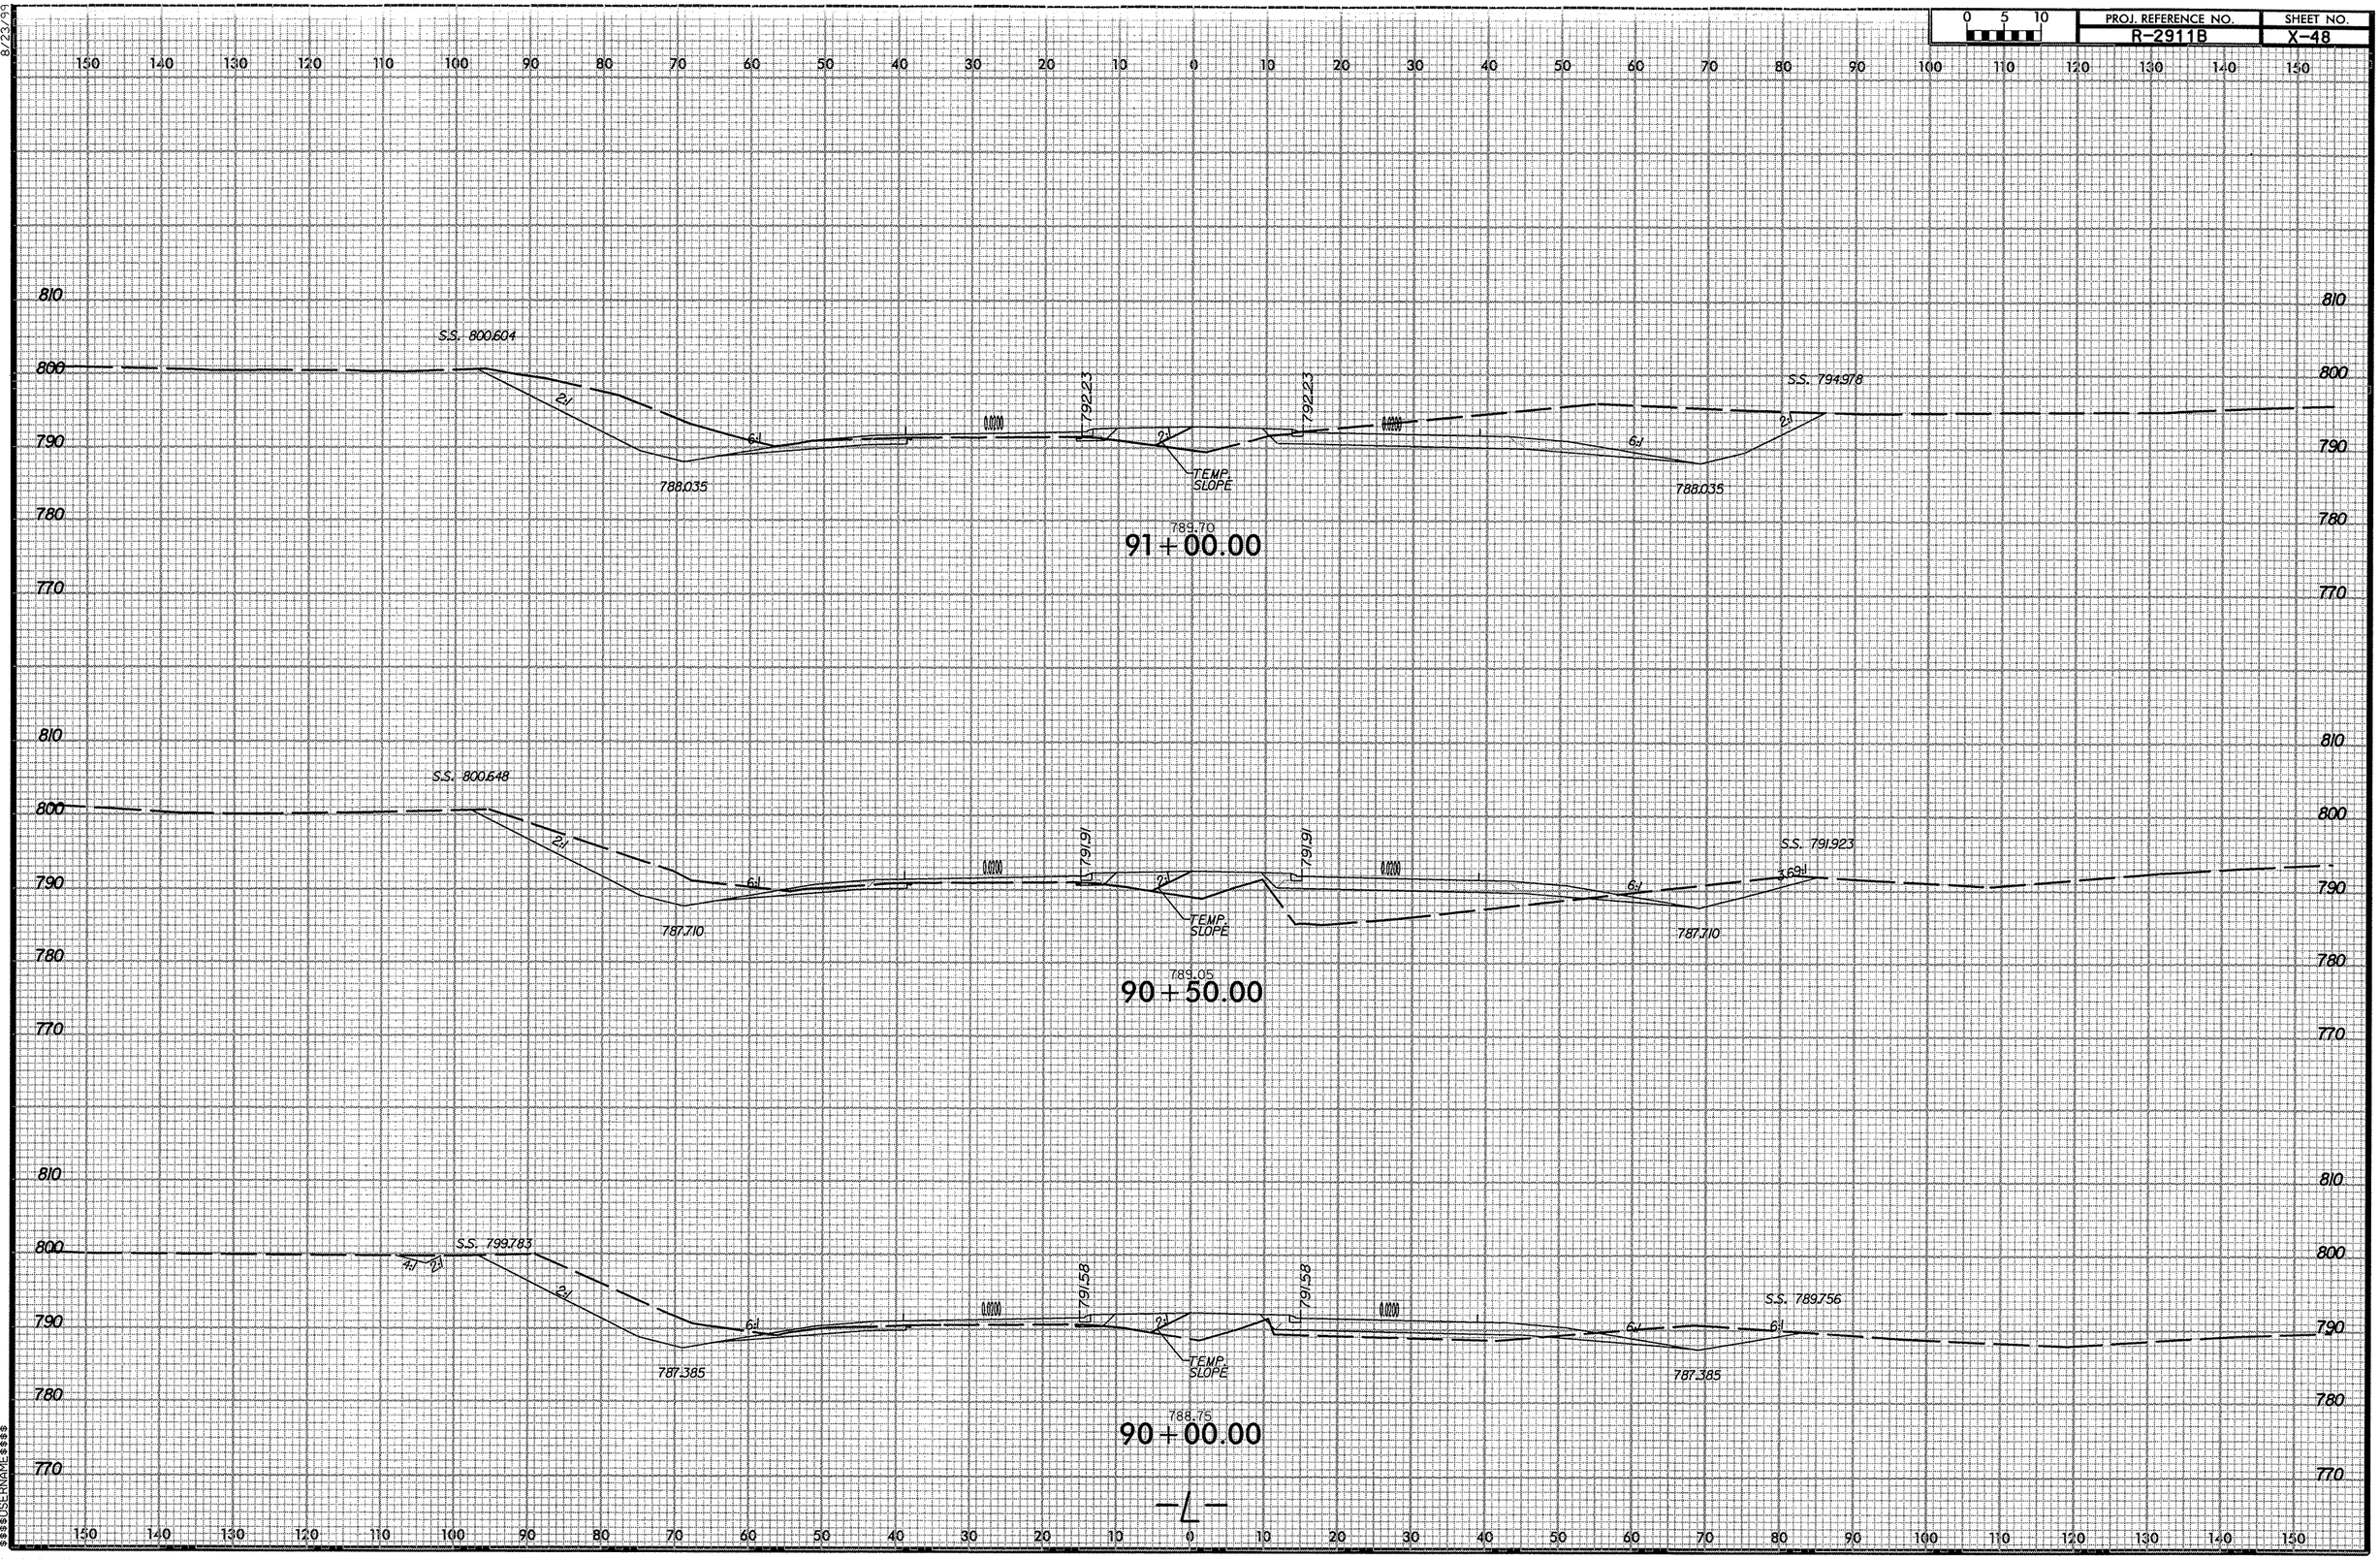

8/23/99

$$$$$$$$SYSTIME$$$$
$$$$$$$$USERNAME$$$$

r2911b_rdy_l.xsl dgn 7/9/2008 10:30:59 AM

PROJ. REFERENCE NO.	SHEET NO.
R-2911B	X-49

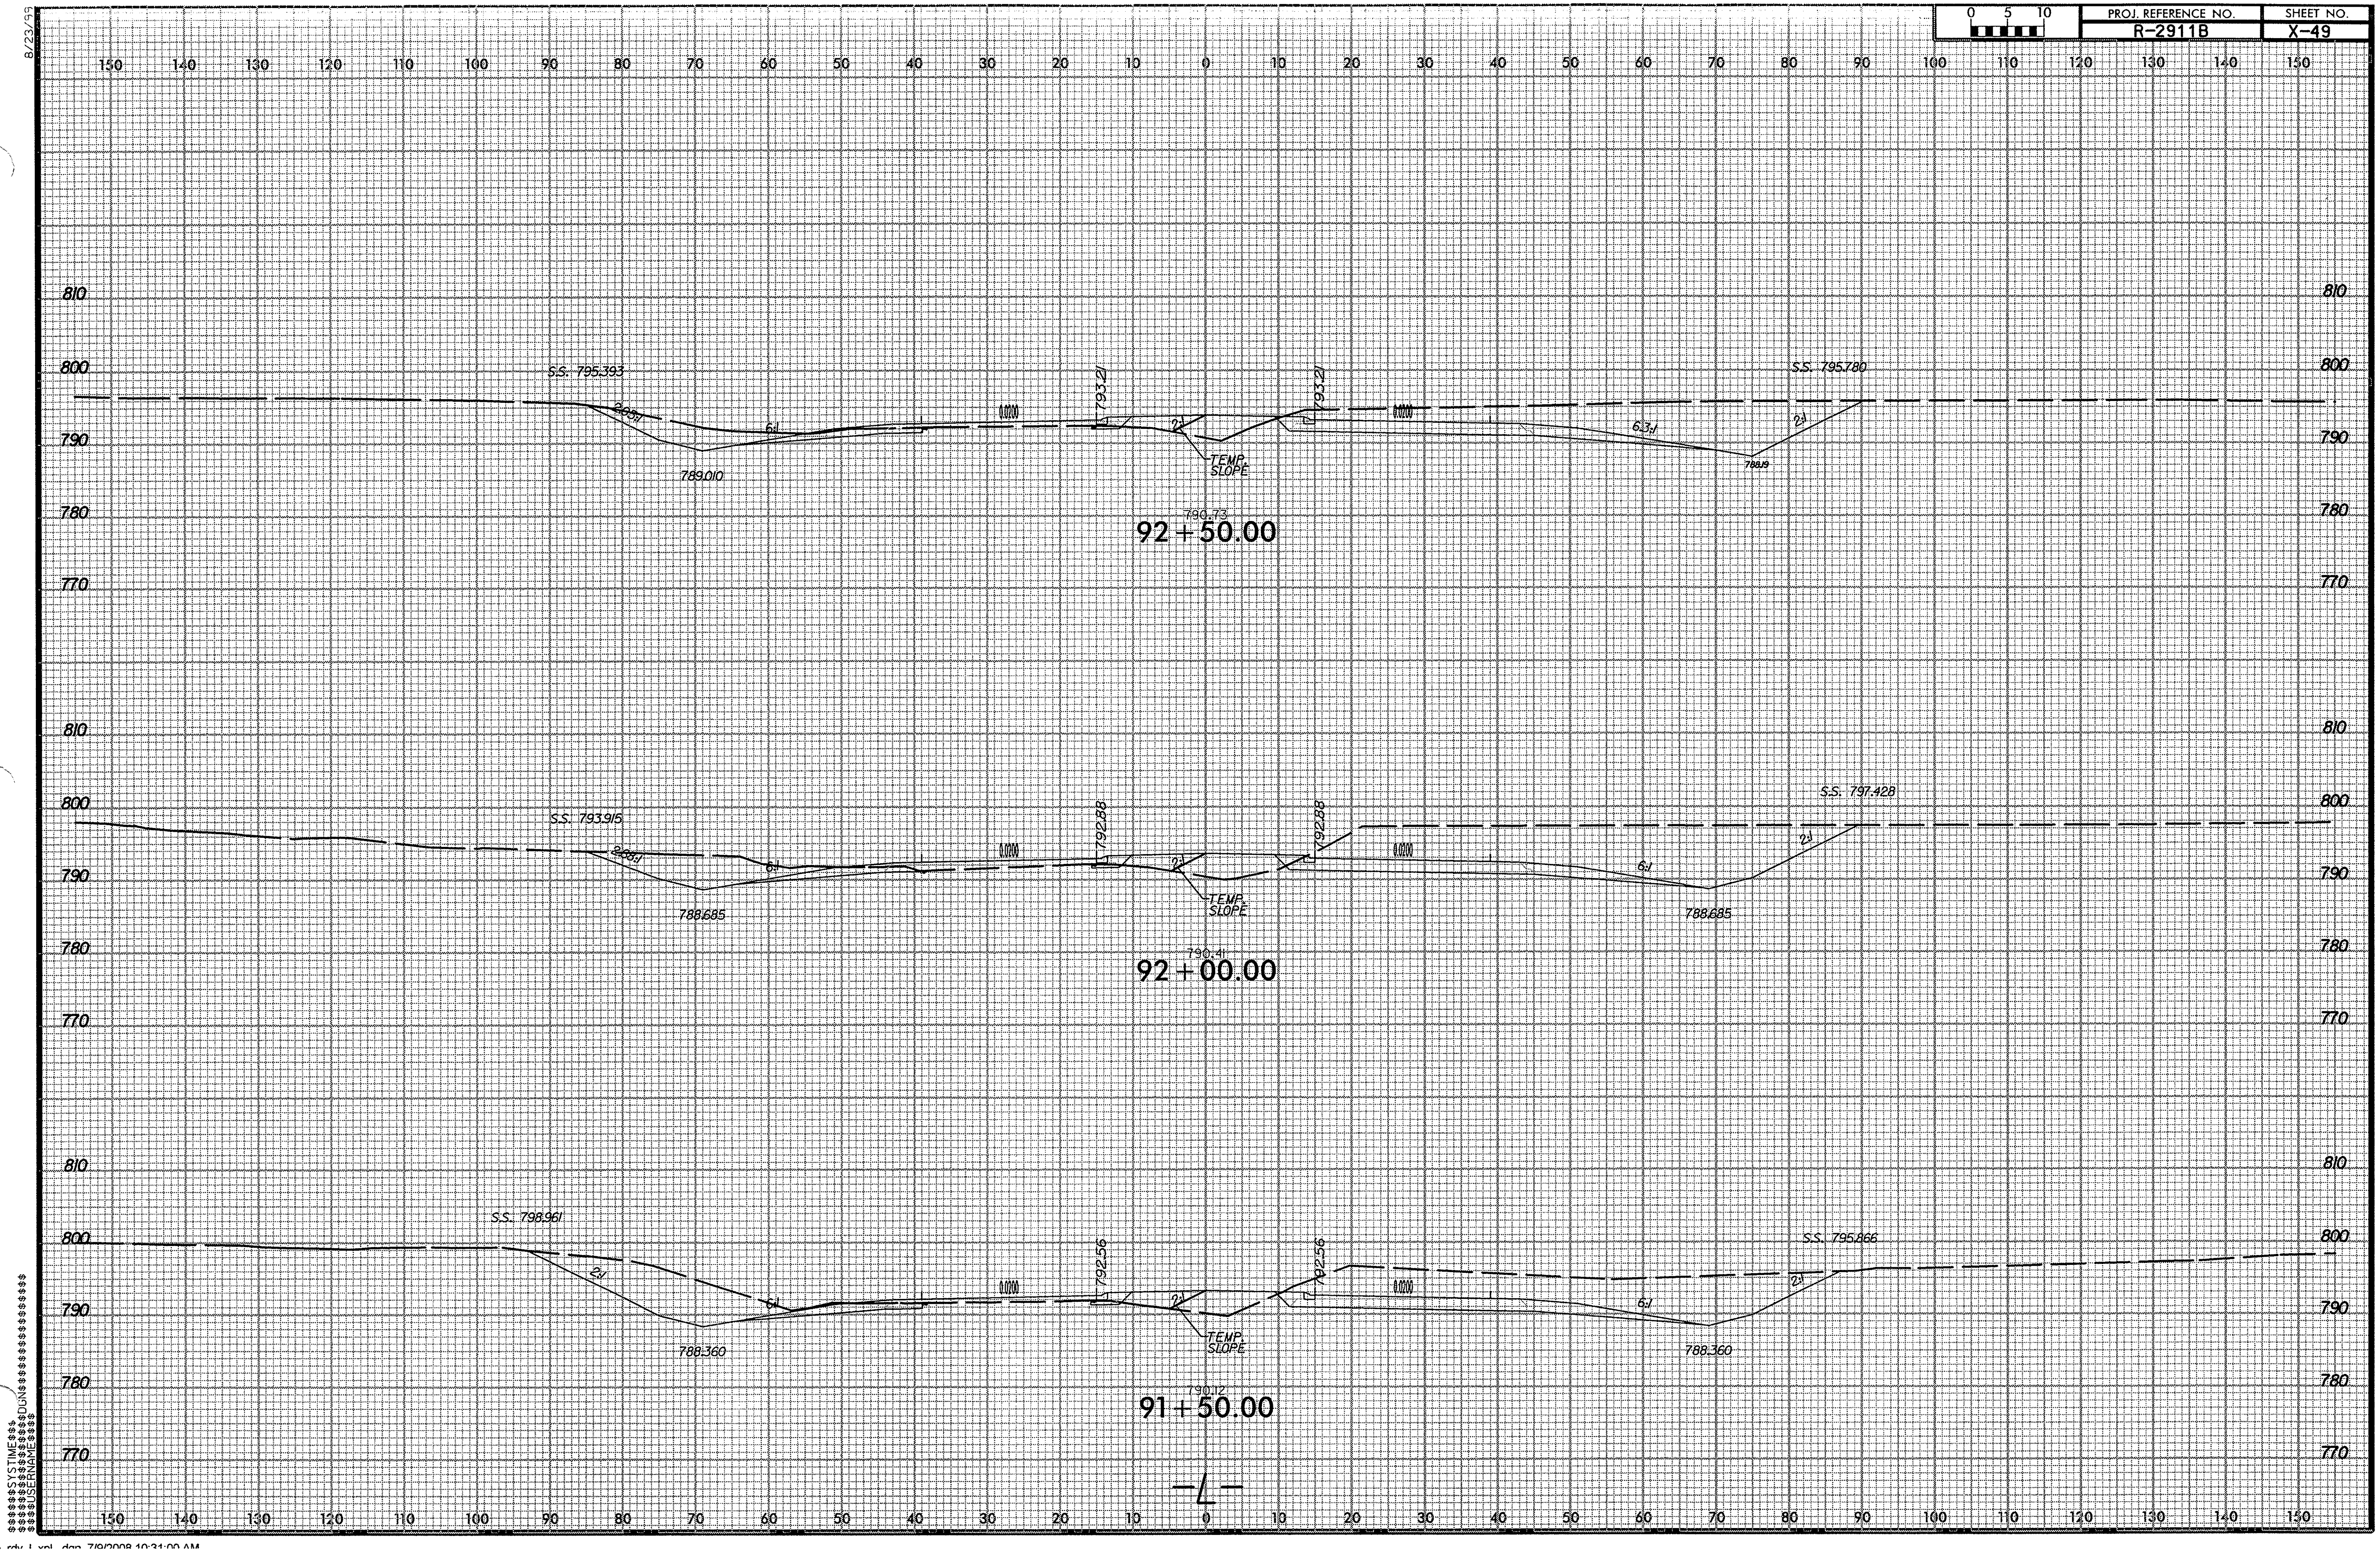

PROJ. REFERENCE NO.	SHEET NO.
R-2911B	X-50

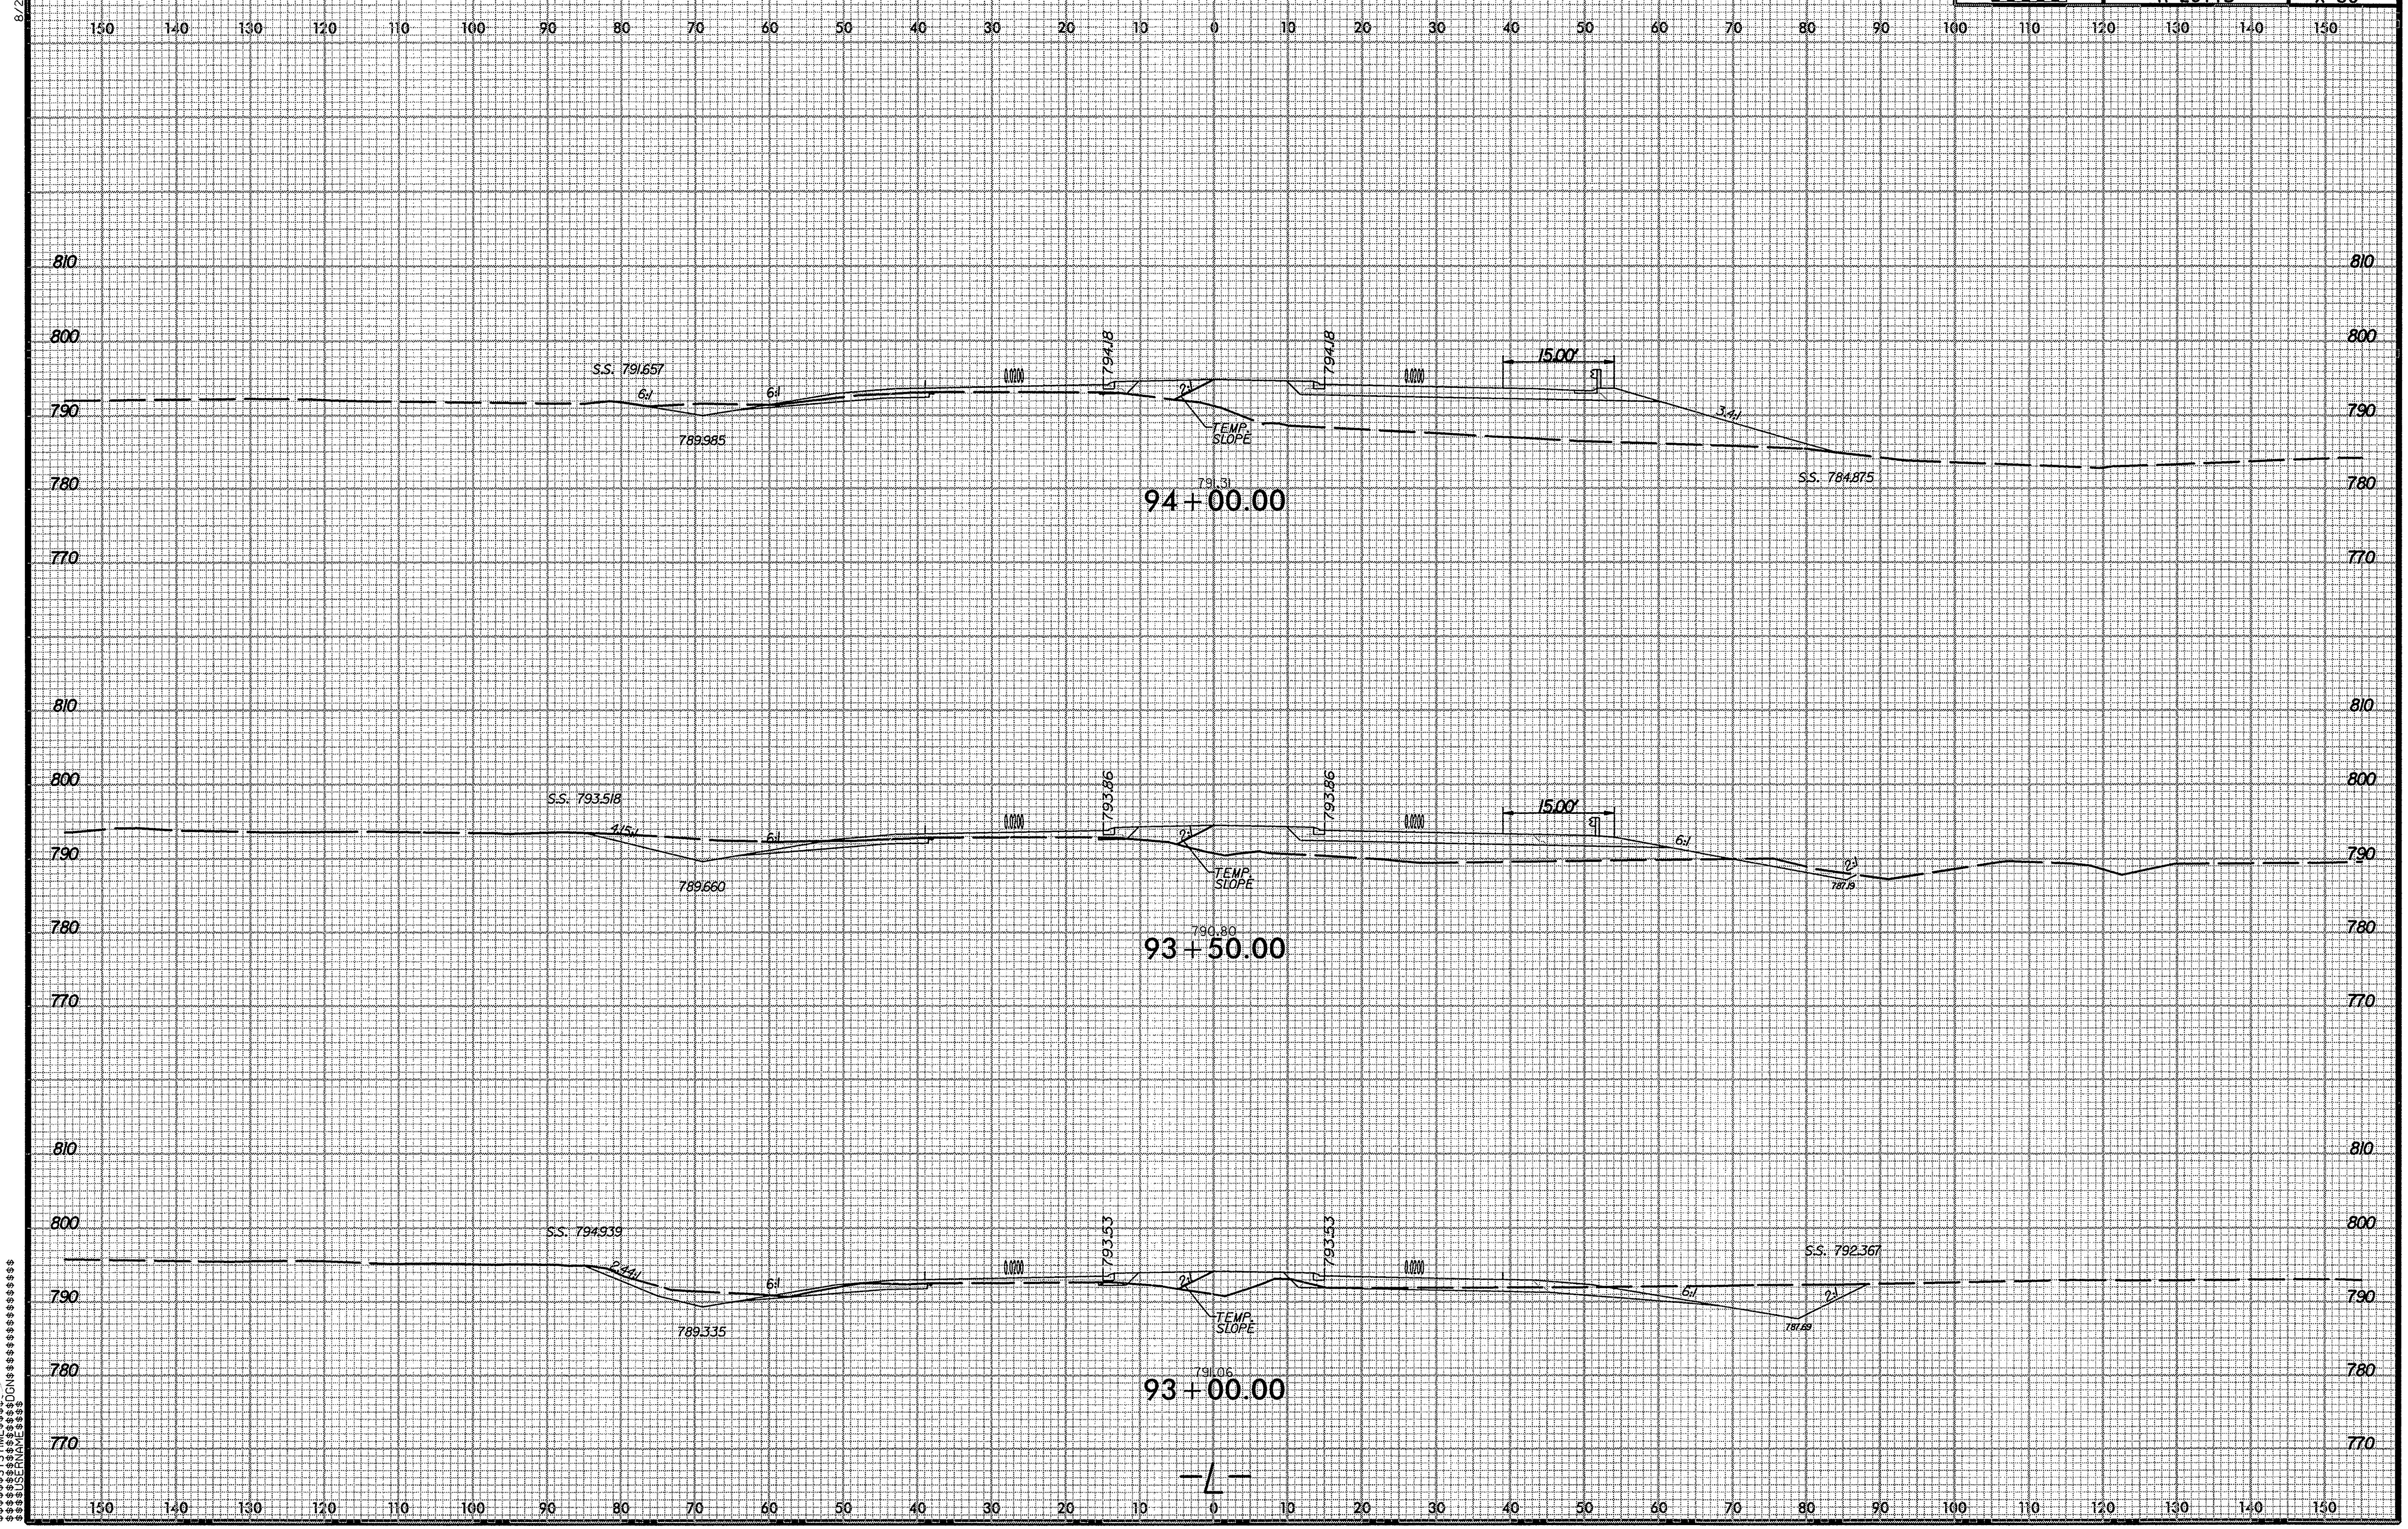

r2911b_rdy_L_xpl.dgn 7/9/2008 10:31:01 AM

PROJ. REFERENCE NO.	SHEET NO.
R-2911B	X-51

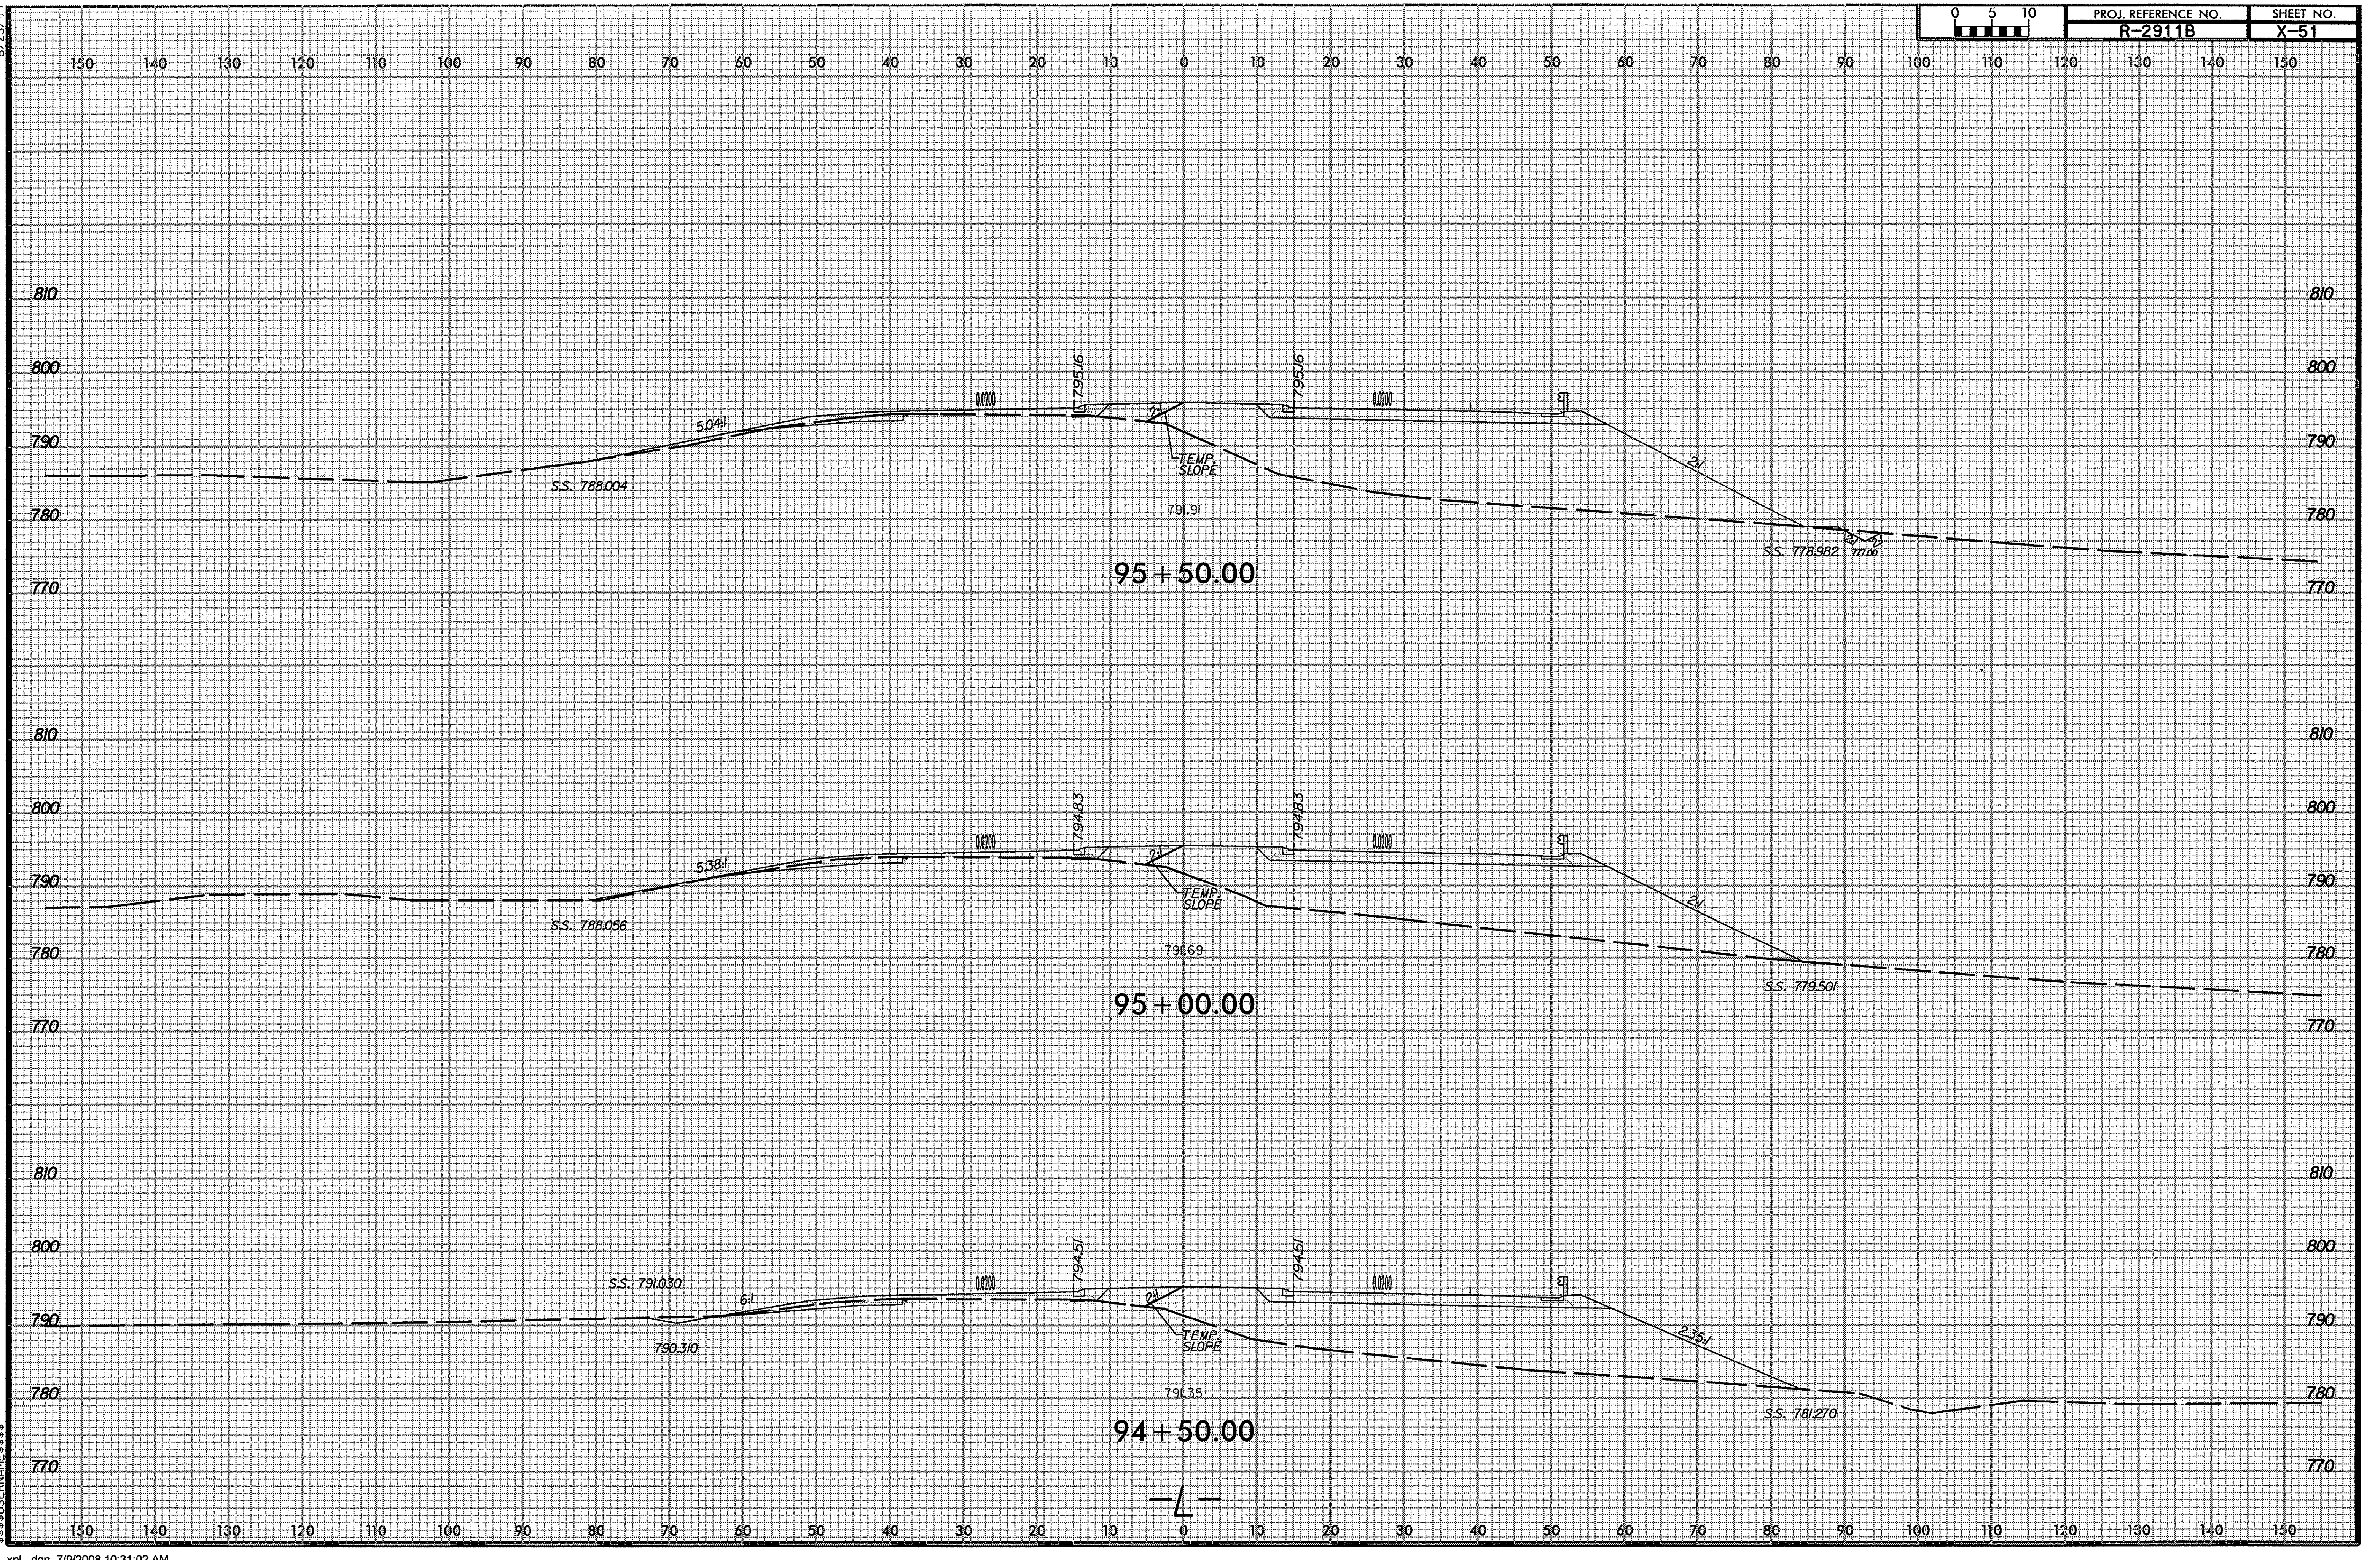

8/23/99

$$$$$$SYSTIME$$$$ $$$$$$DGN$$$$ $$$$USERNAME$$$$

r2911b_rdy_l_xpl.dgn 7/9/2008 10:31:02 AM

8/23/99

PROJ. REFERENCE NO. R-2911B

SHEET NO. X-52

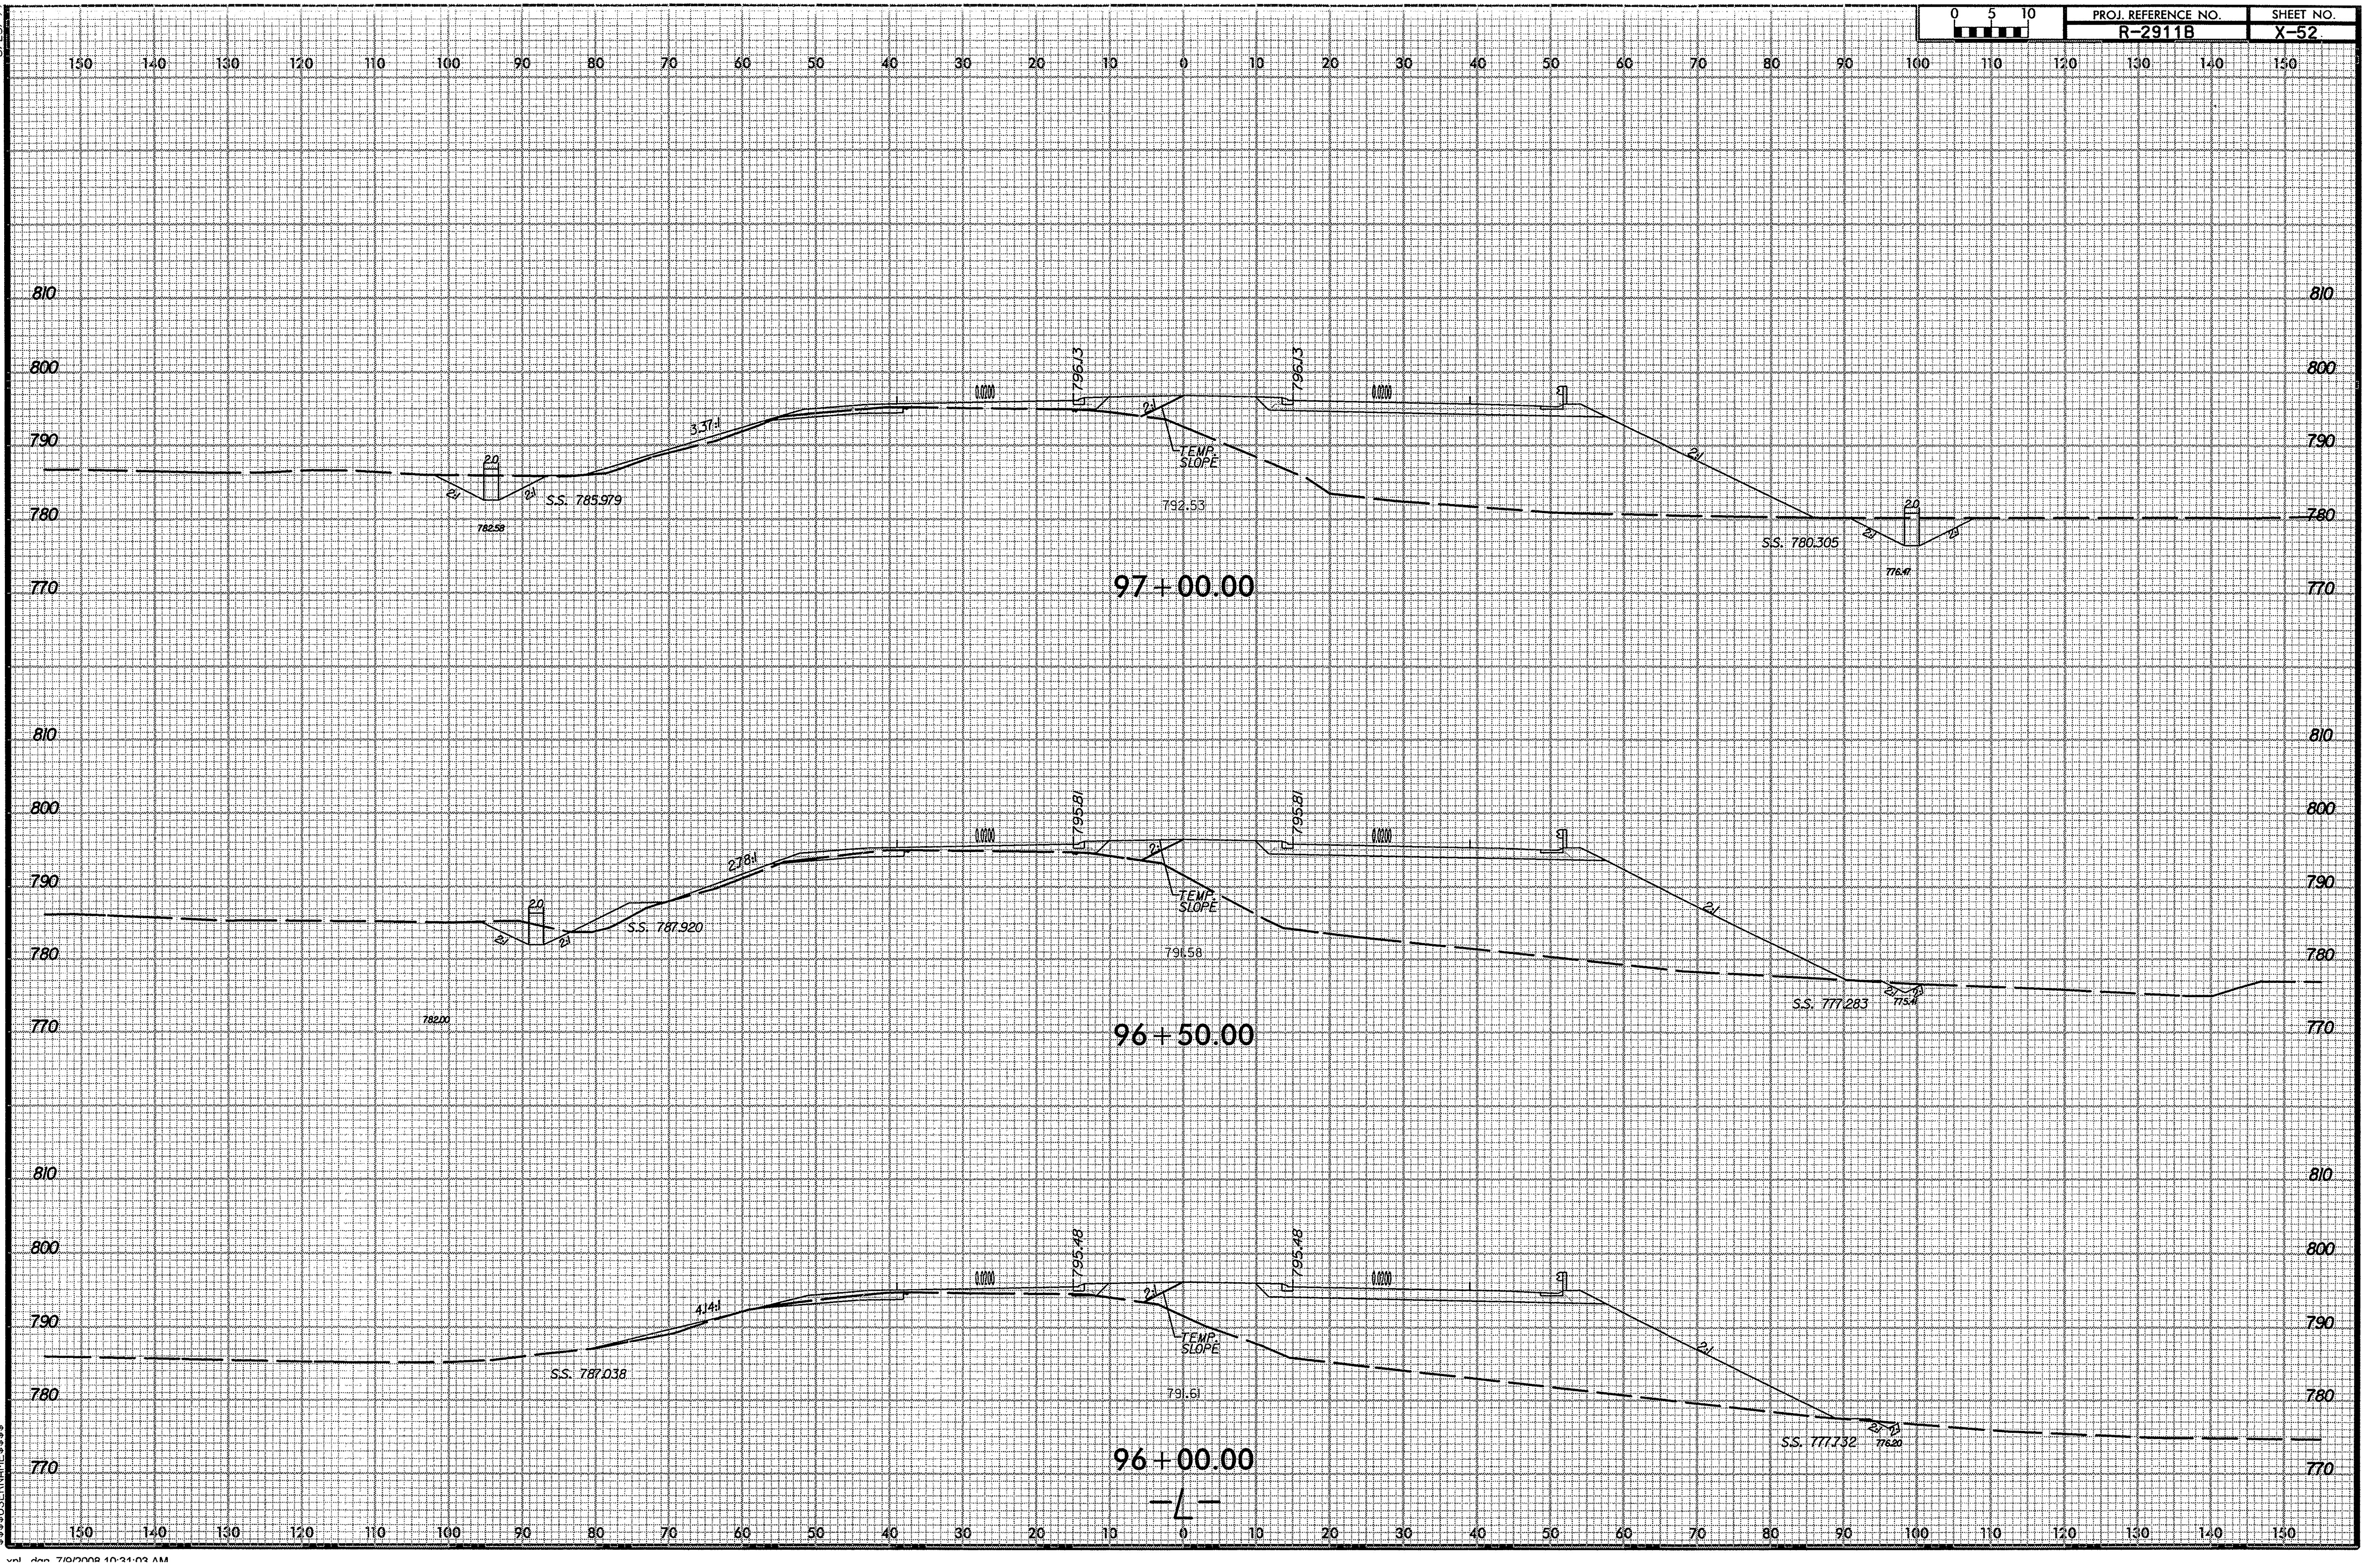

$$$$$$$SYSTIME$$$$
$$$$$$USERNAME$$$$$
$$$$$$$$$$$$$$$DGN$$$$$$$$$$$$$$$

r2911b_rdy_L_xpl.dgn 7/9/2008 10:31:03 AM

PROJ. REFERENCE NO.	SHEET NO.
R-2911B	X-53

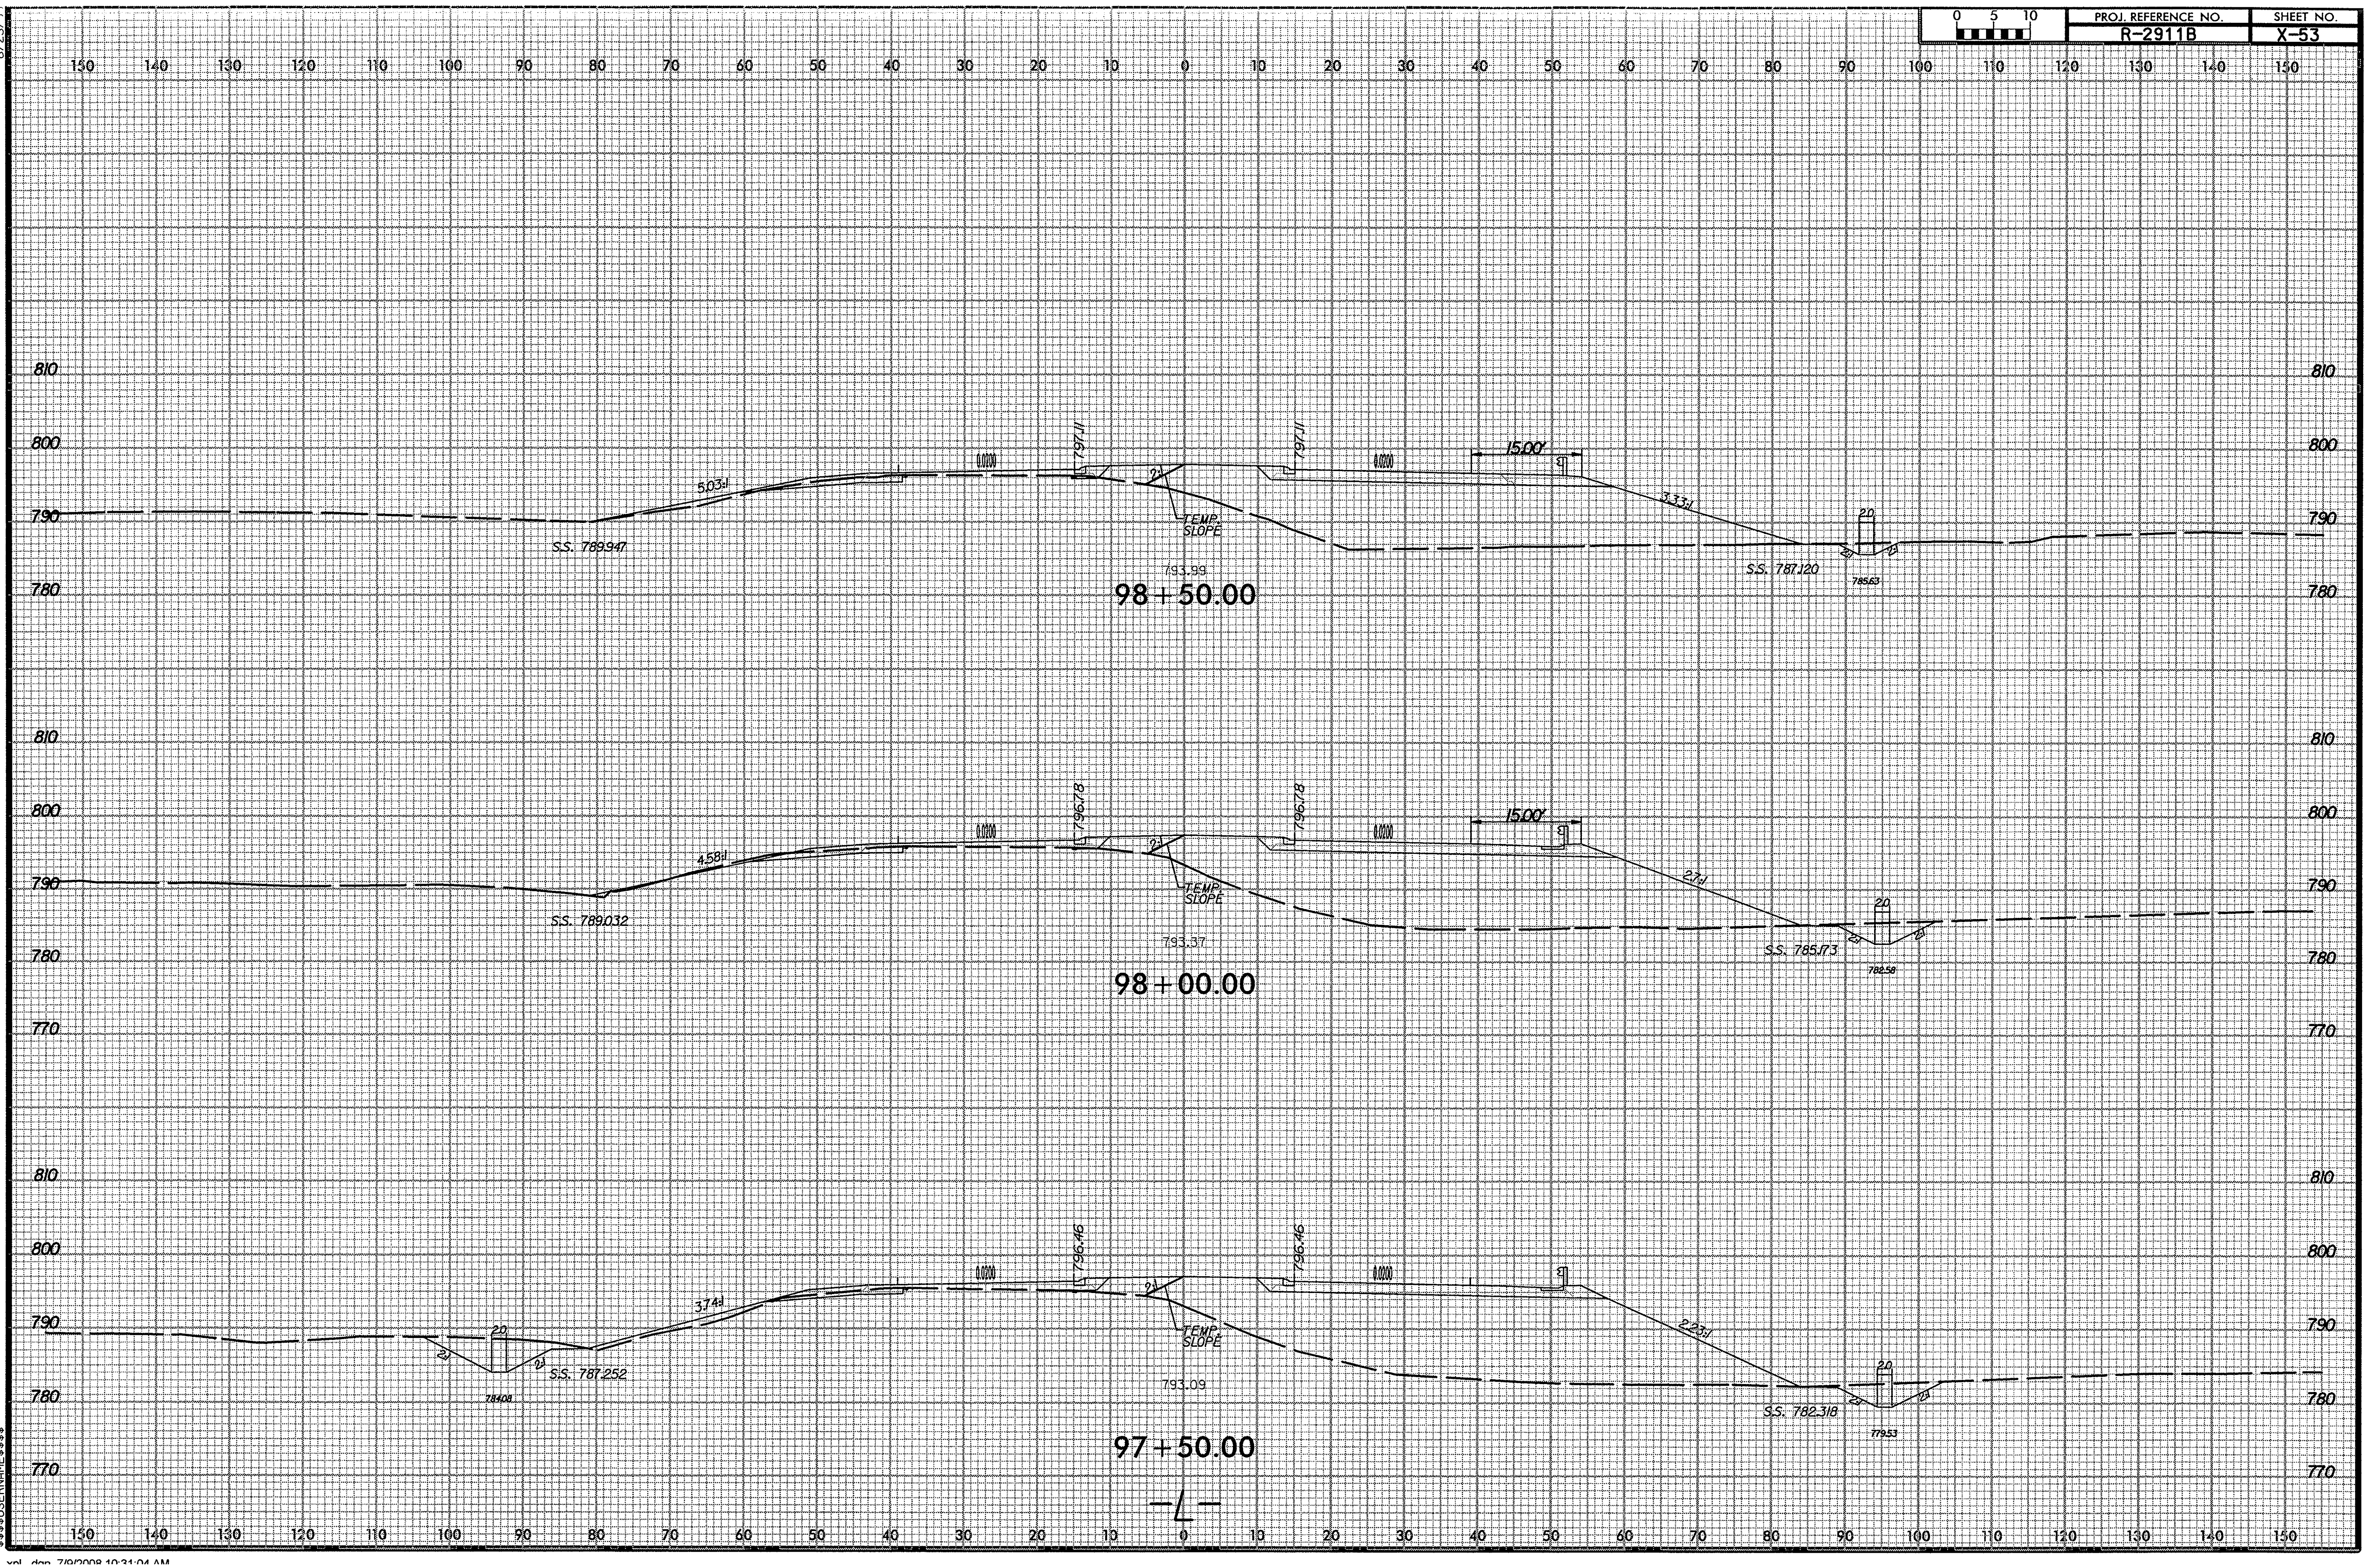

r2911b_rdy_L.xpl .dgn 7/9/2008 10:31:04 AM

8/23/99

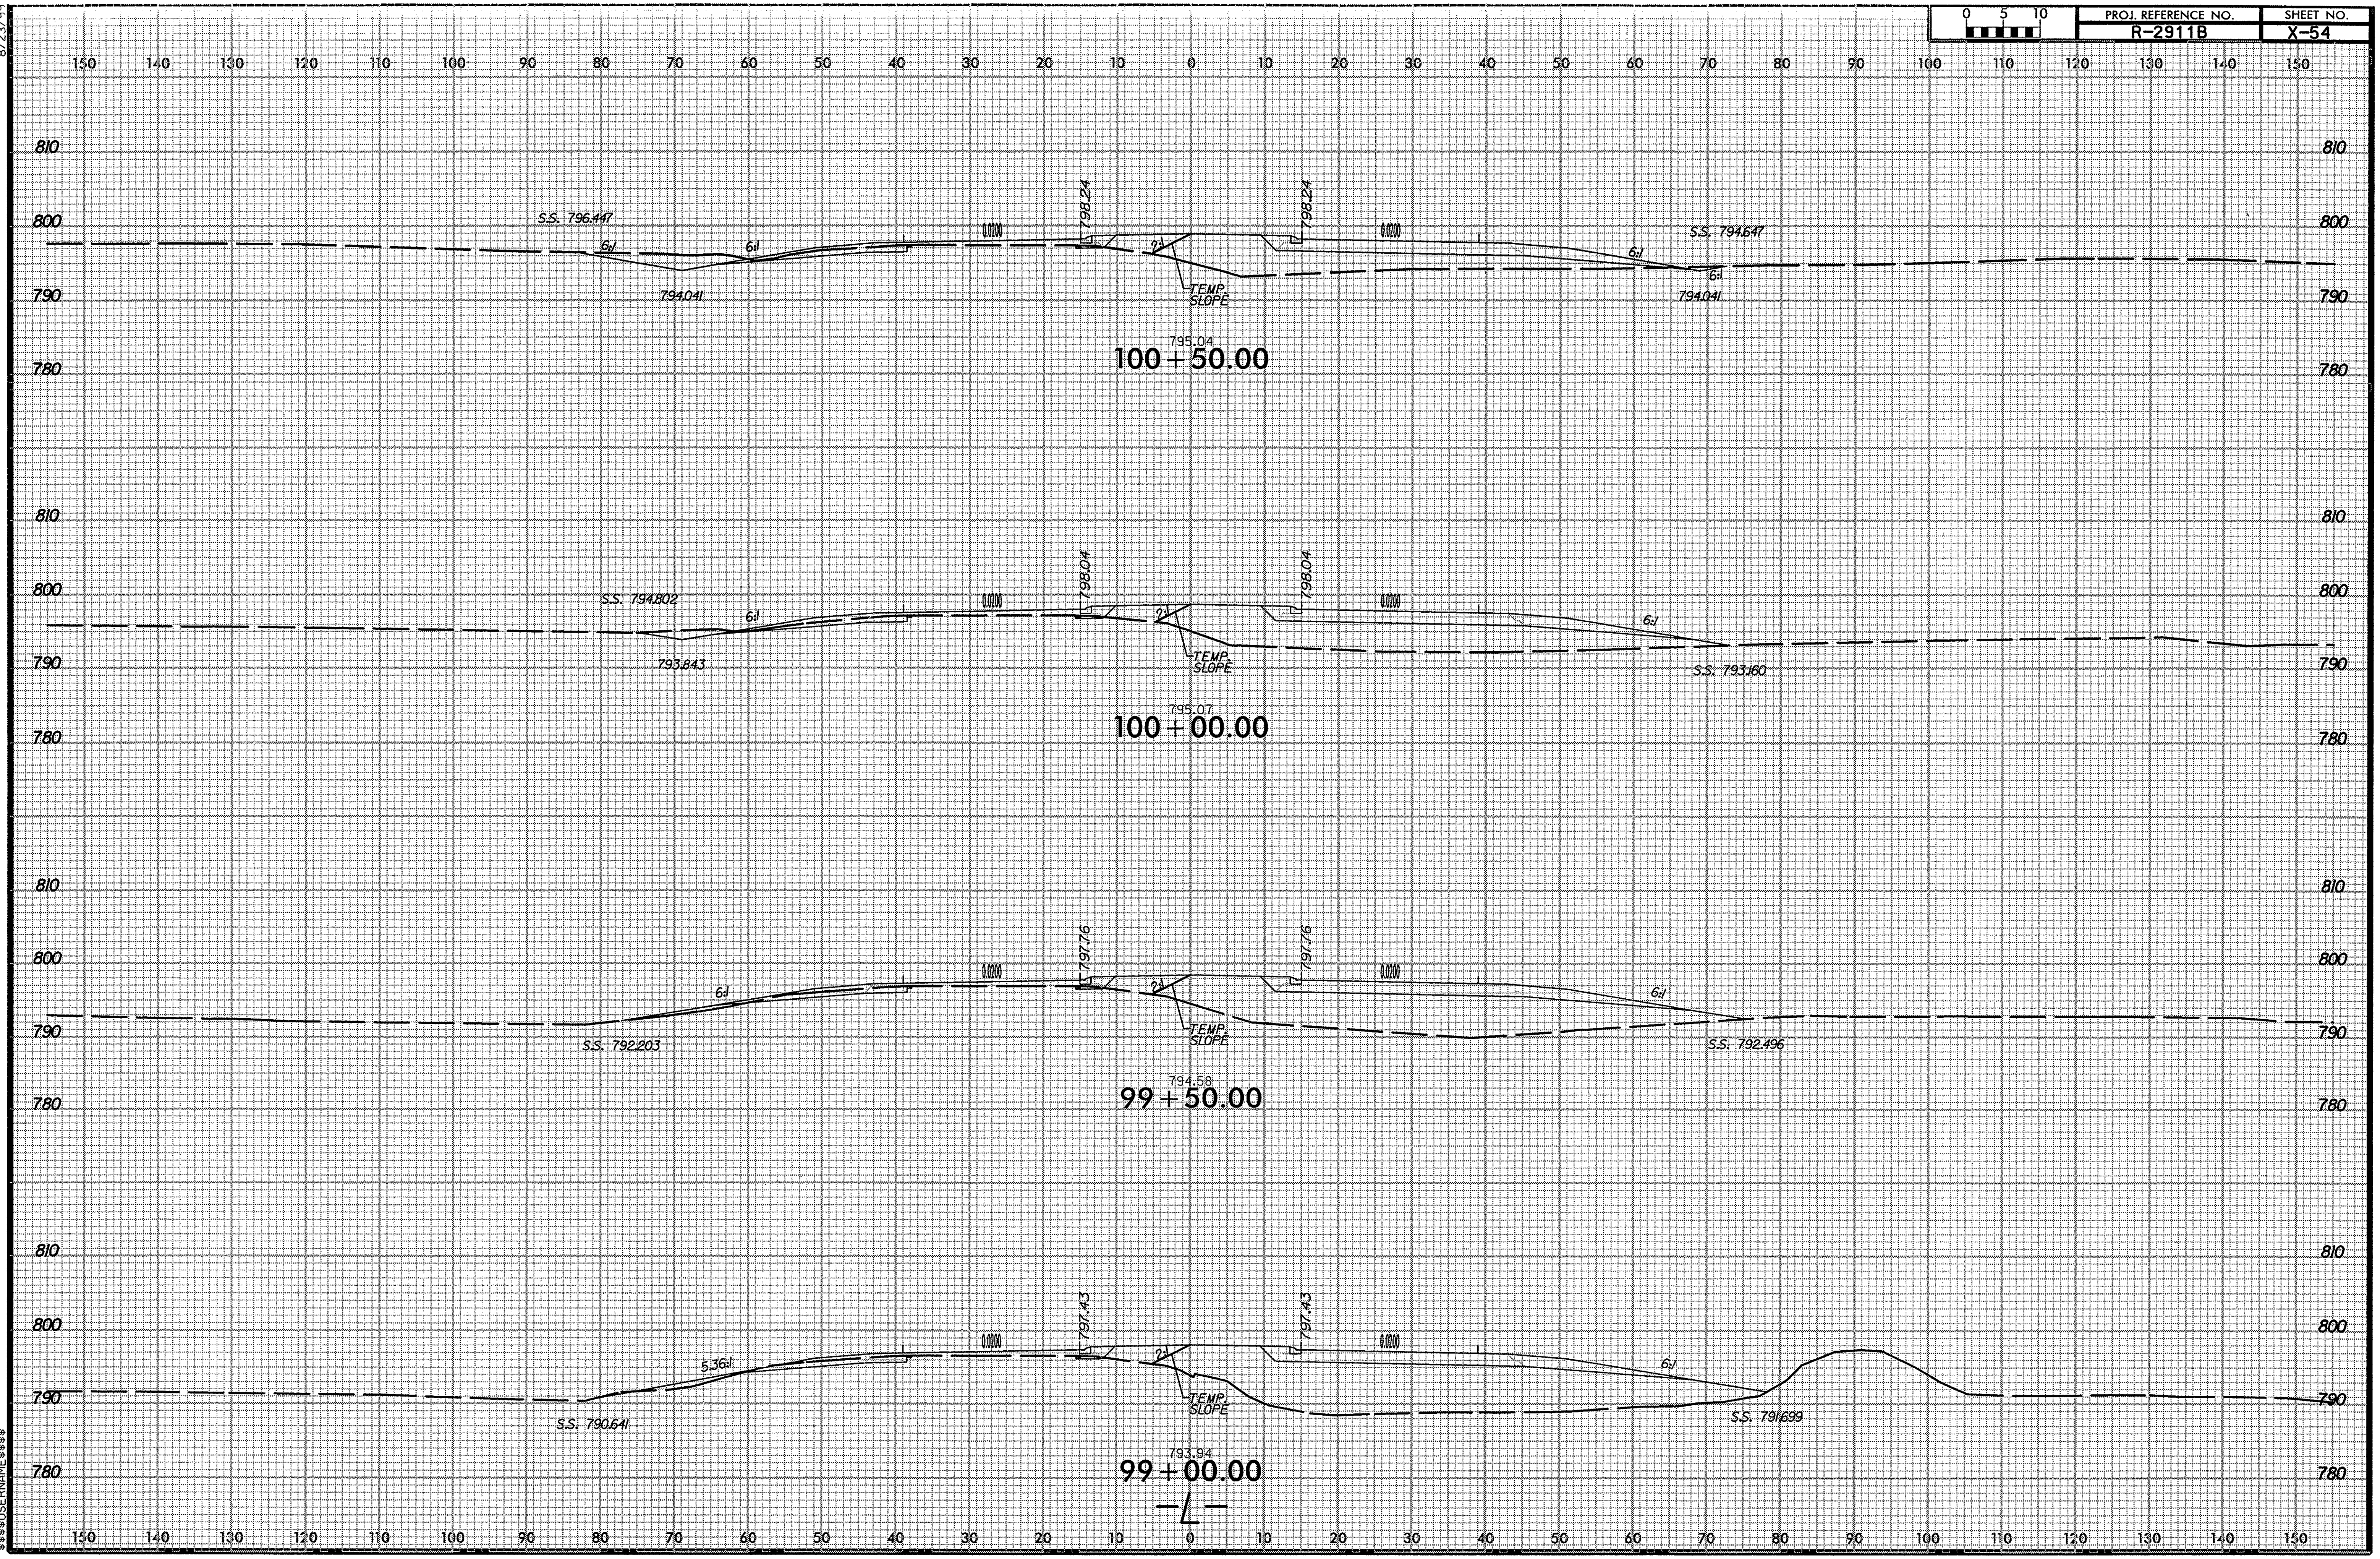

$$$$$$SYSTIME$$$$$ $$$$$$$USERNAME$$$$$ $$$$$$$$$DGN$$$$$$$$$$$$$$$$$$$$

r2911b_rdy_L.xpl .dgn 7/9/2008 10:31:06 AM

PROJ. REFERENCE NO.	SHEET NO.
R-2911B	X-55

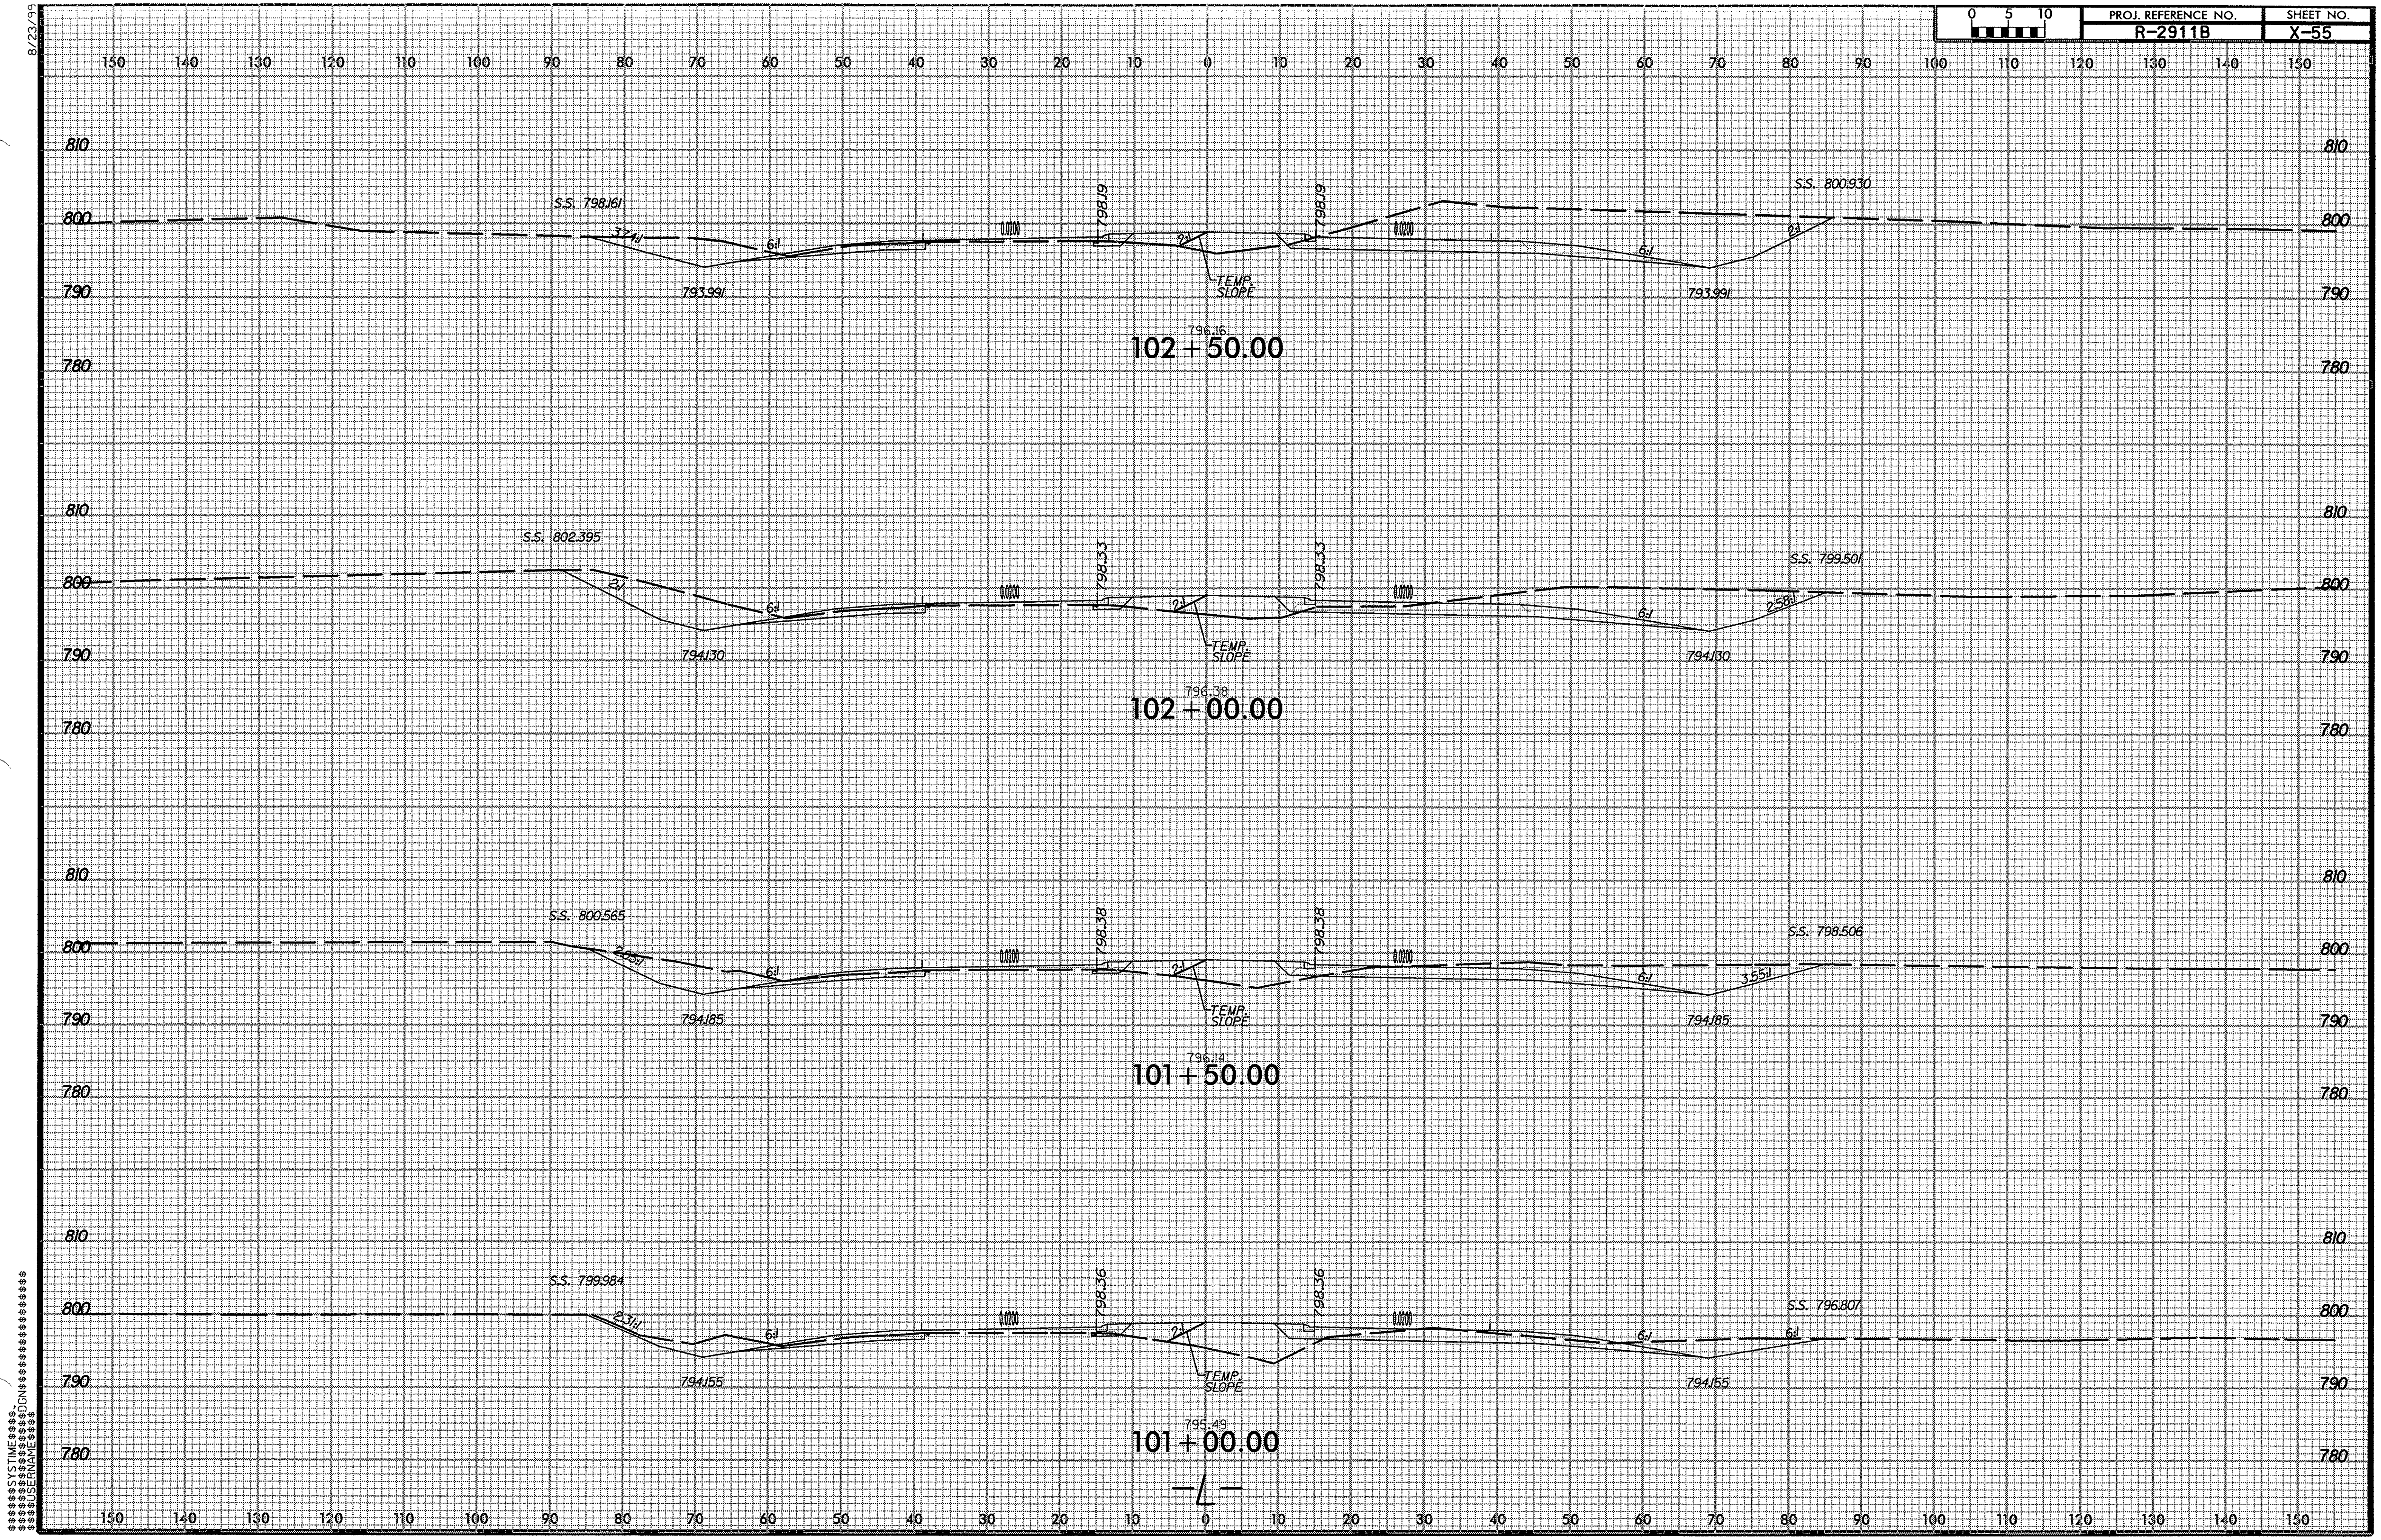

r2911b_rdy_L.xpl .dgn 7/9/2008 10:31:07 AM

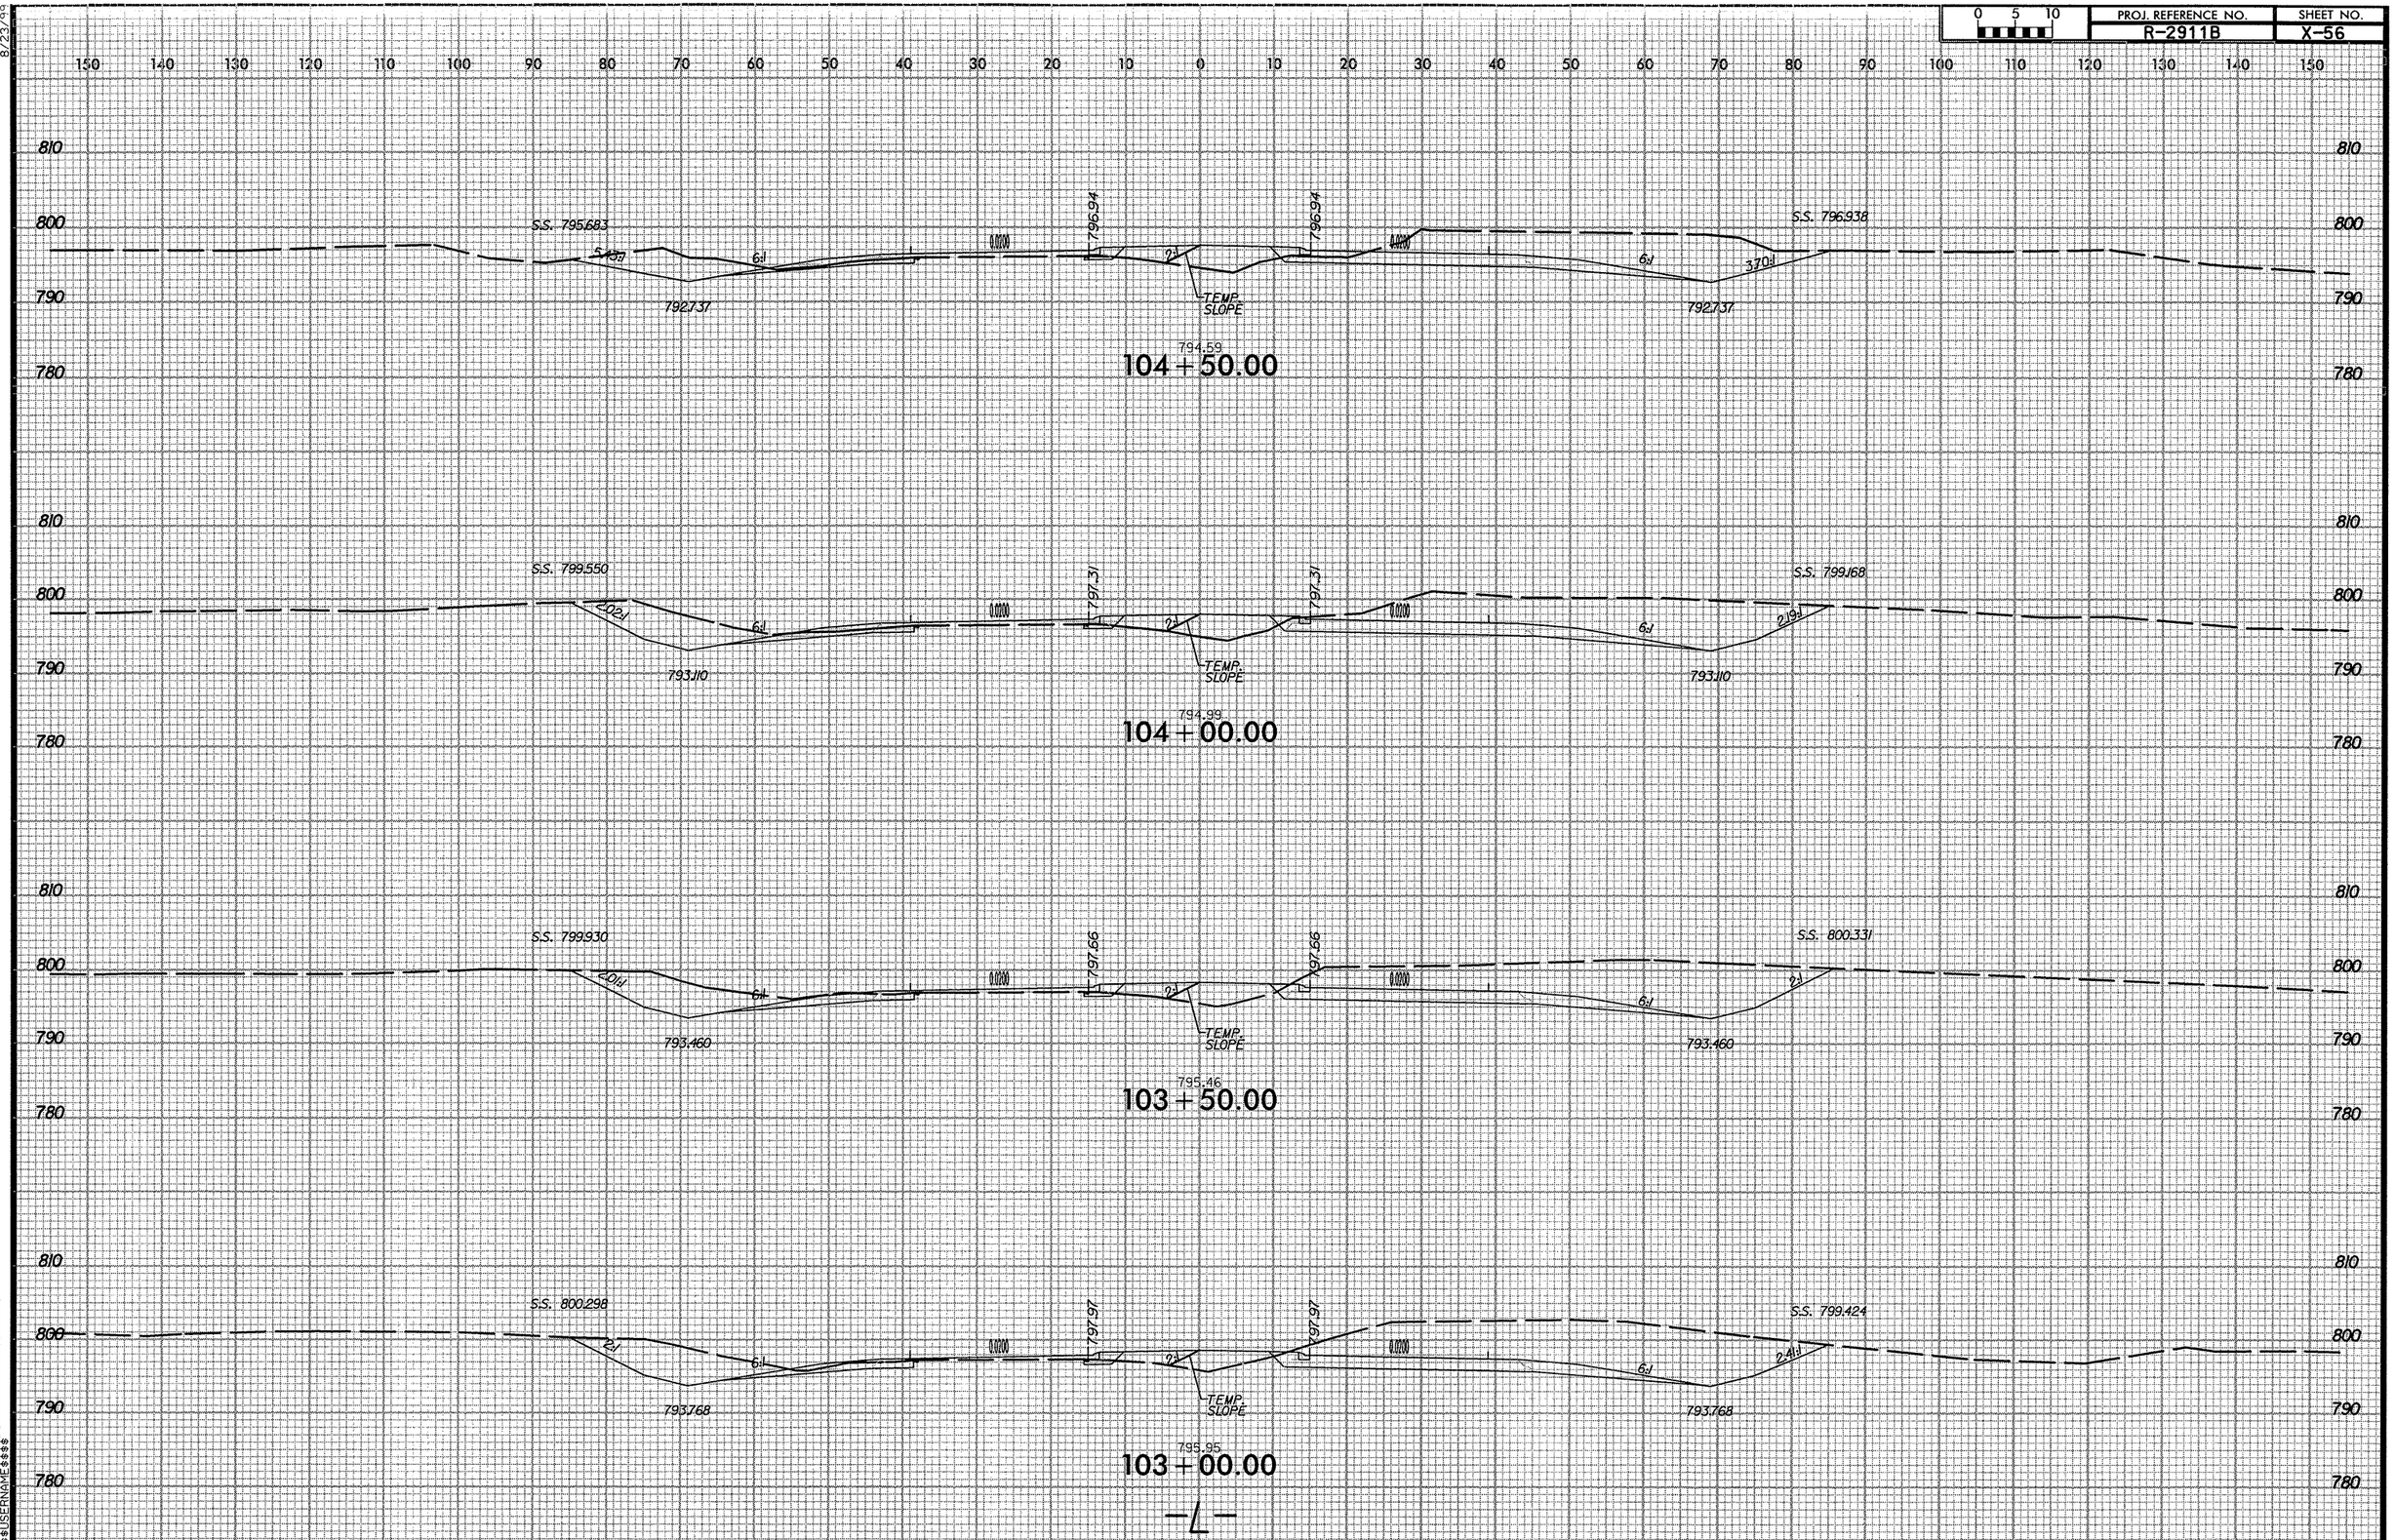

PROJ. REFERENCE NO.
R-2911B
SHEET NO.
X-56
0 5 10
S.S. 795.683
S.S. 796.938
796.94
796.94
792.737
792.737
TEMP. SLOPE
794.59
104 + 50.00
S.S. 799.550
S.S. 799.168
797.31
797.31
793.110
793.110
TEMP. SLOPE
794.99
104 + 00.00
S.S. 799.930
S.S. 800.331
797.66
797.66
793.460
793.460
TEMP. SLOPE
795.46
103 + 50.00
S.S. 800.298
S.S. 799.424
797.97
797.97
793.768
793.768
TEMP. SLOPE
795.95
103 + 00.00
-L-

PROJ. REFERENCE NO.	SHEET NO.
R-2911B	X-57

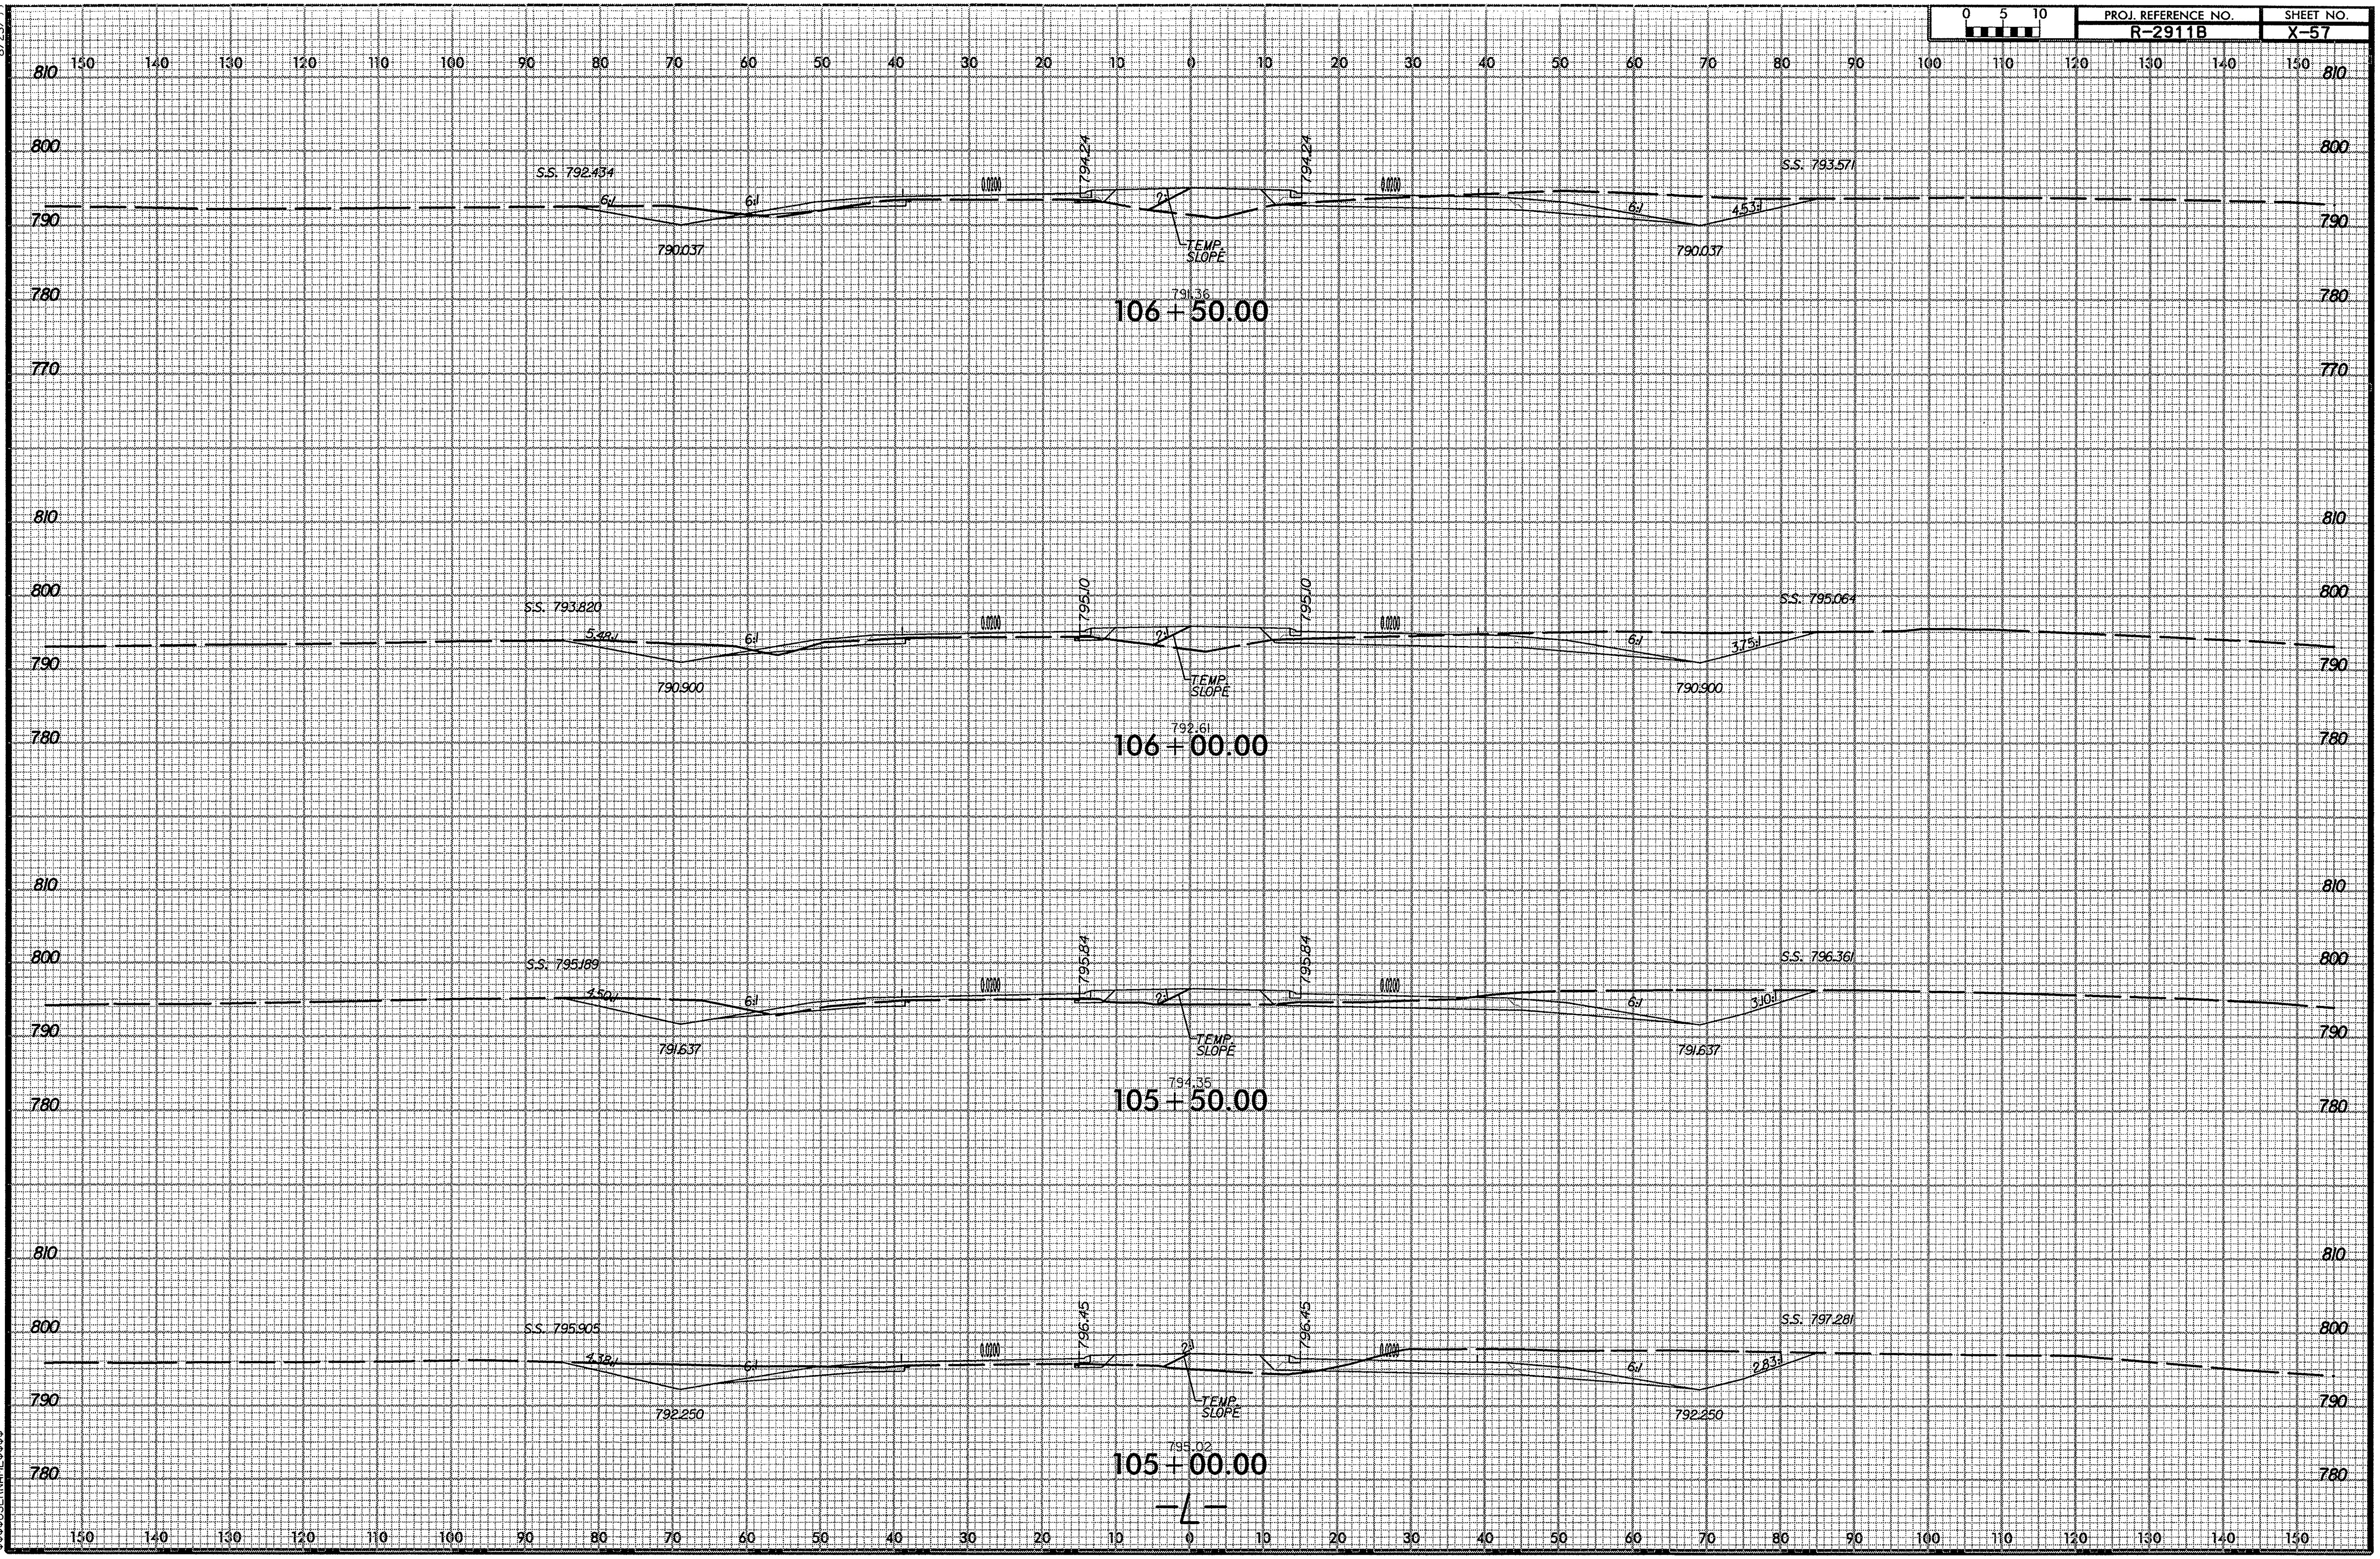

8/23/99

$$$$SYSTIME$$$$
$$$$DGN$$$$
$$$$USERNAME$$$$

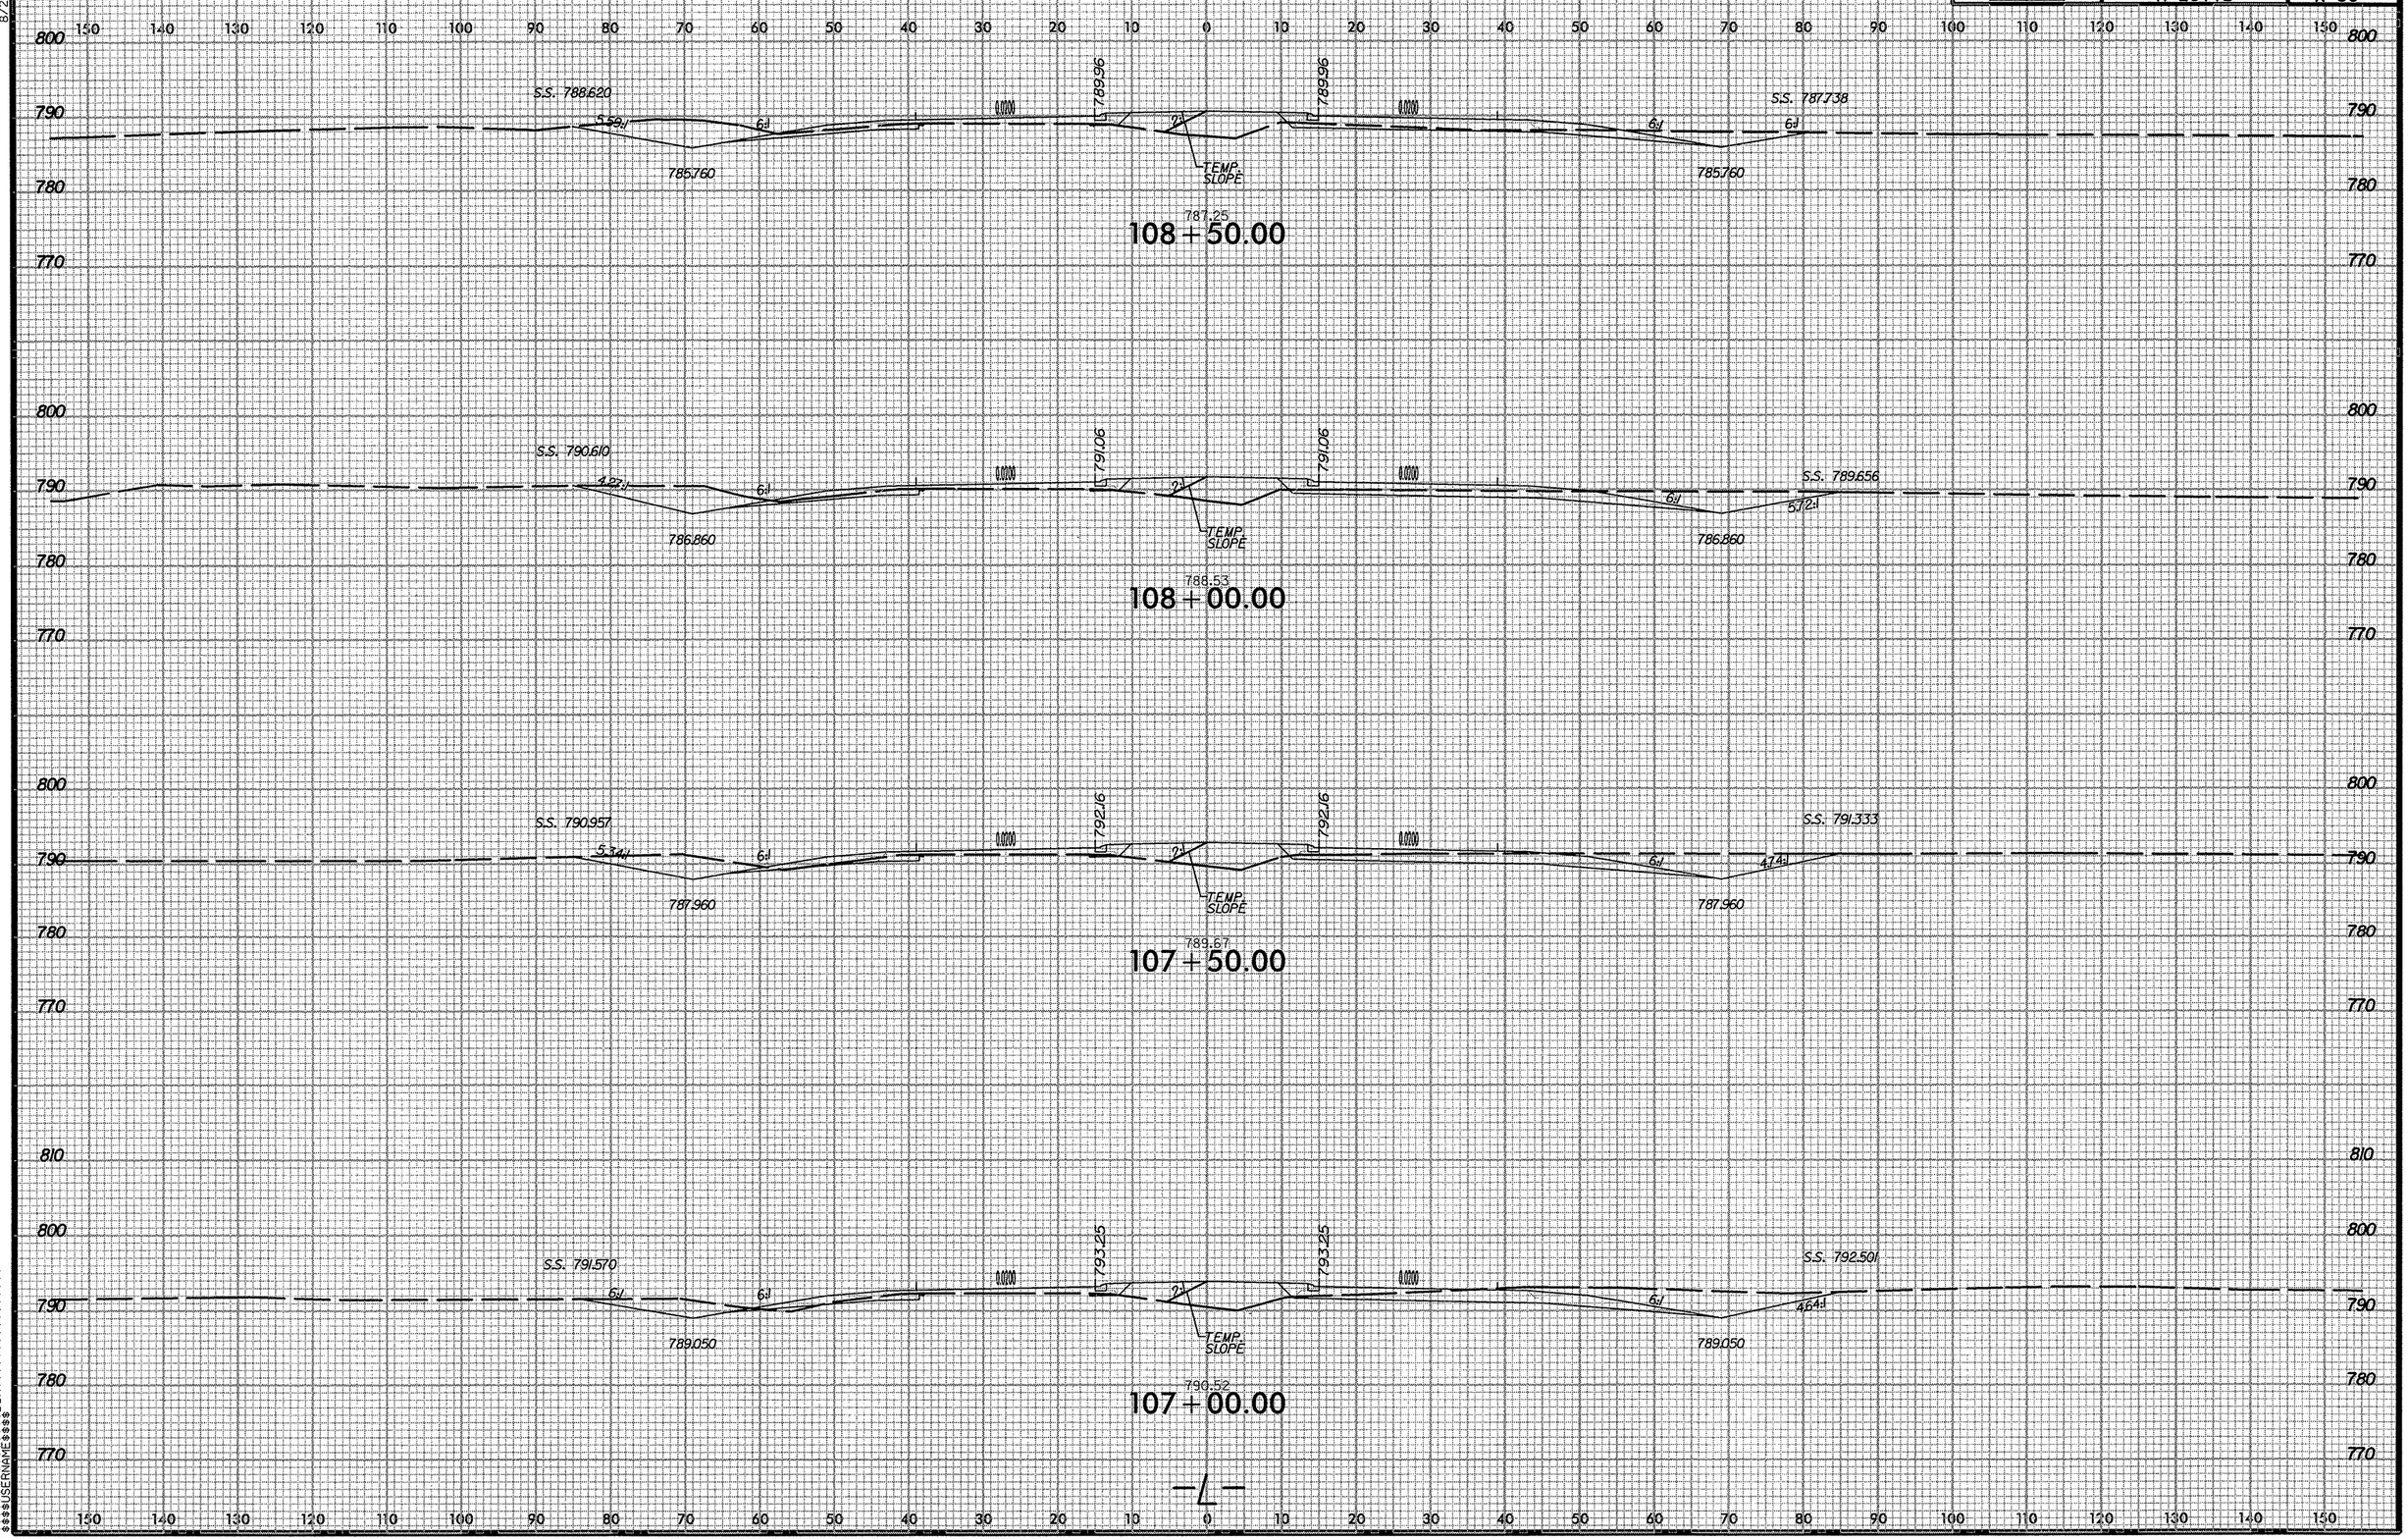

PROJ. REFERENCE NO.
R-2911B
SHEET NO.
X-58
0 5 10
S.S. 788.620
5.59:1
6:1
0.0200
789.96
2:1
TEMP. SLOPE
S.S. 787.738
785.760
787.25
108+50.00
S.S. 790.610
4.27:1
791.06
S.S. 789.656
5.72:1
786.860
788.53
108+00.00
S.S. 790.957
5.34:1
792.16
S.S. 791.333
4.74:1
787.960
789.67
107+50.00
S.S. 791.570
793.25
S.S. 792.501
4.64:1
789.050
790.52
107+00.00
-L-

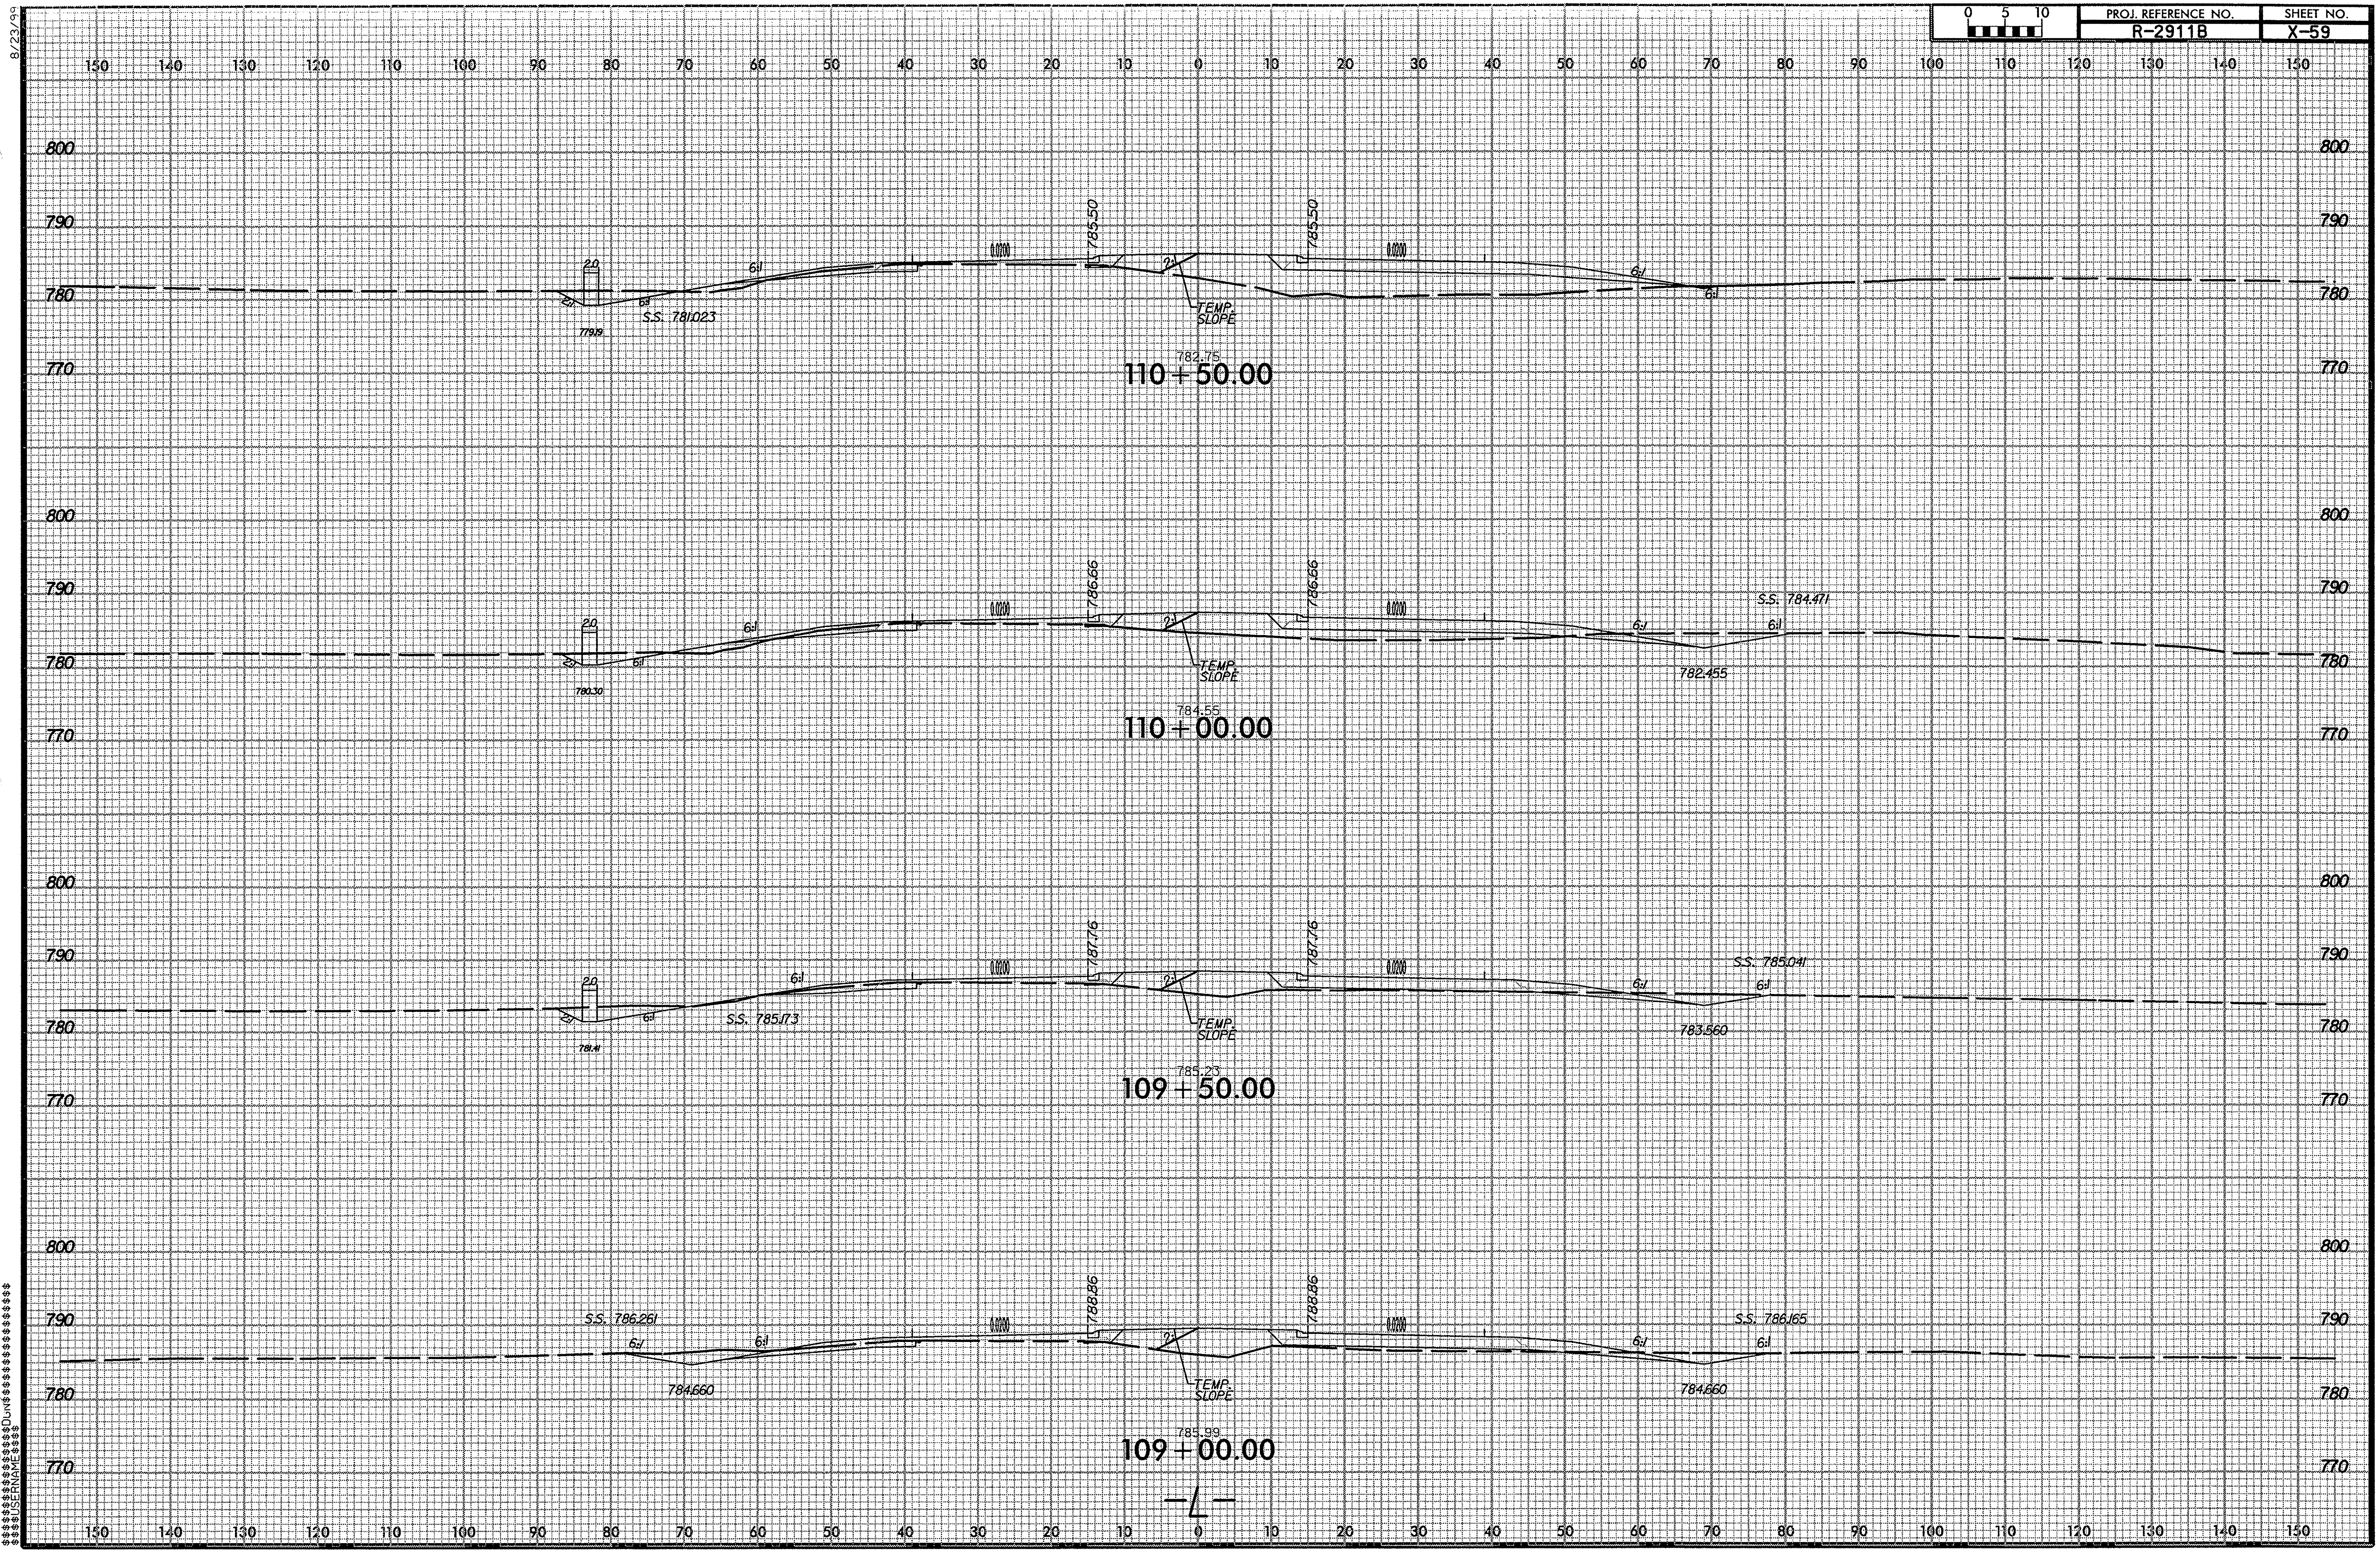

r2911b_rdy_L.xpl .dgn 7/9/2008 10:31:12 AM

PROJ. REFERENCE NO.	SHEET NO.
R-2911B	X-60

8/23/99

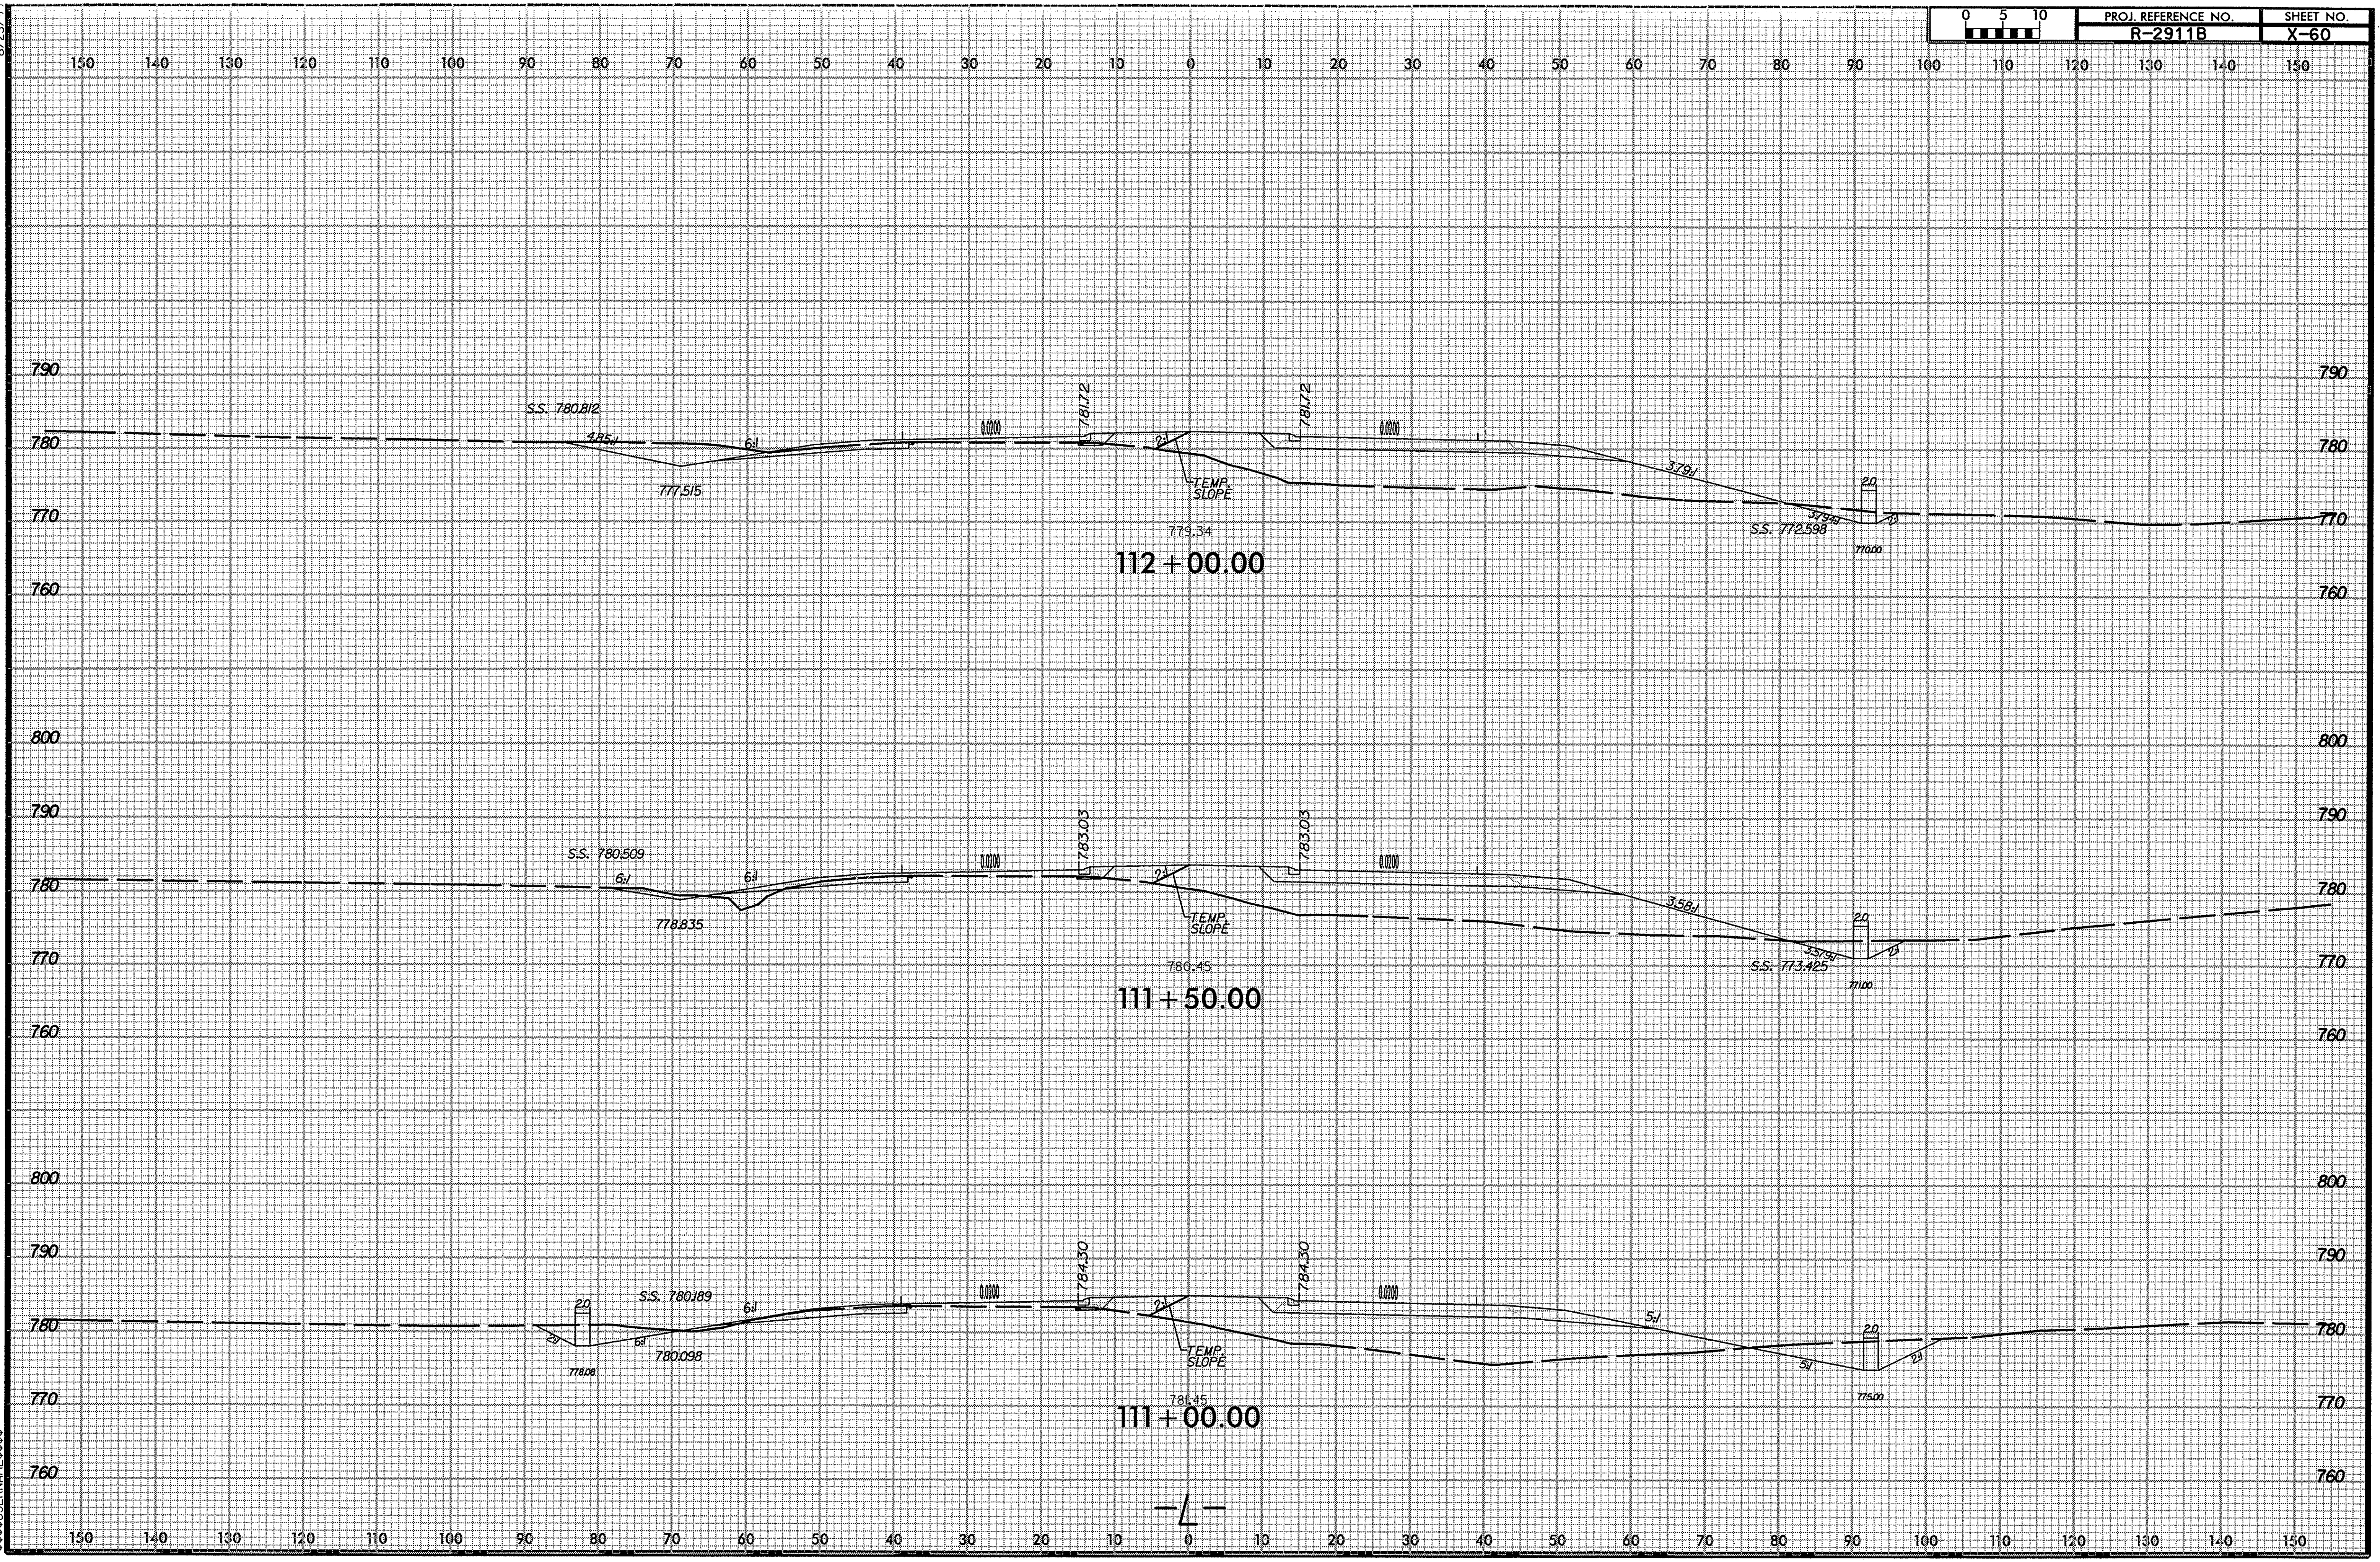

$$$$$$SYSTIME$$$$
$$$$$$USERNAME$$$$

PROJ. REFERENCE NO.	SHEET NO.
R-2911B	X-61

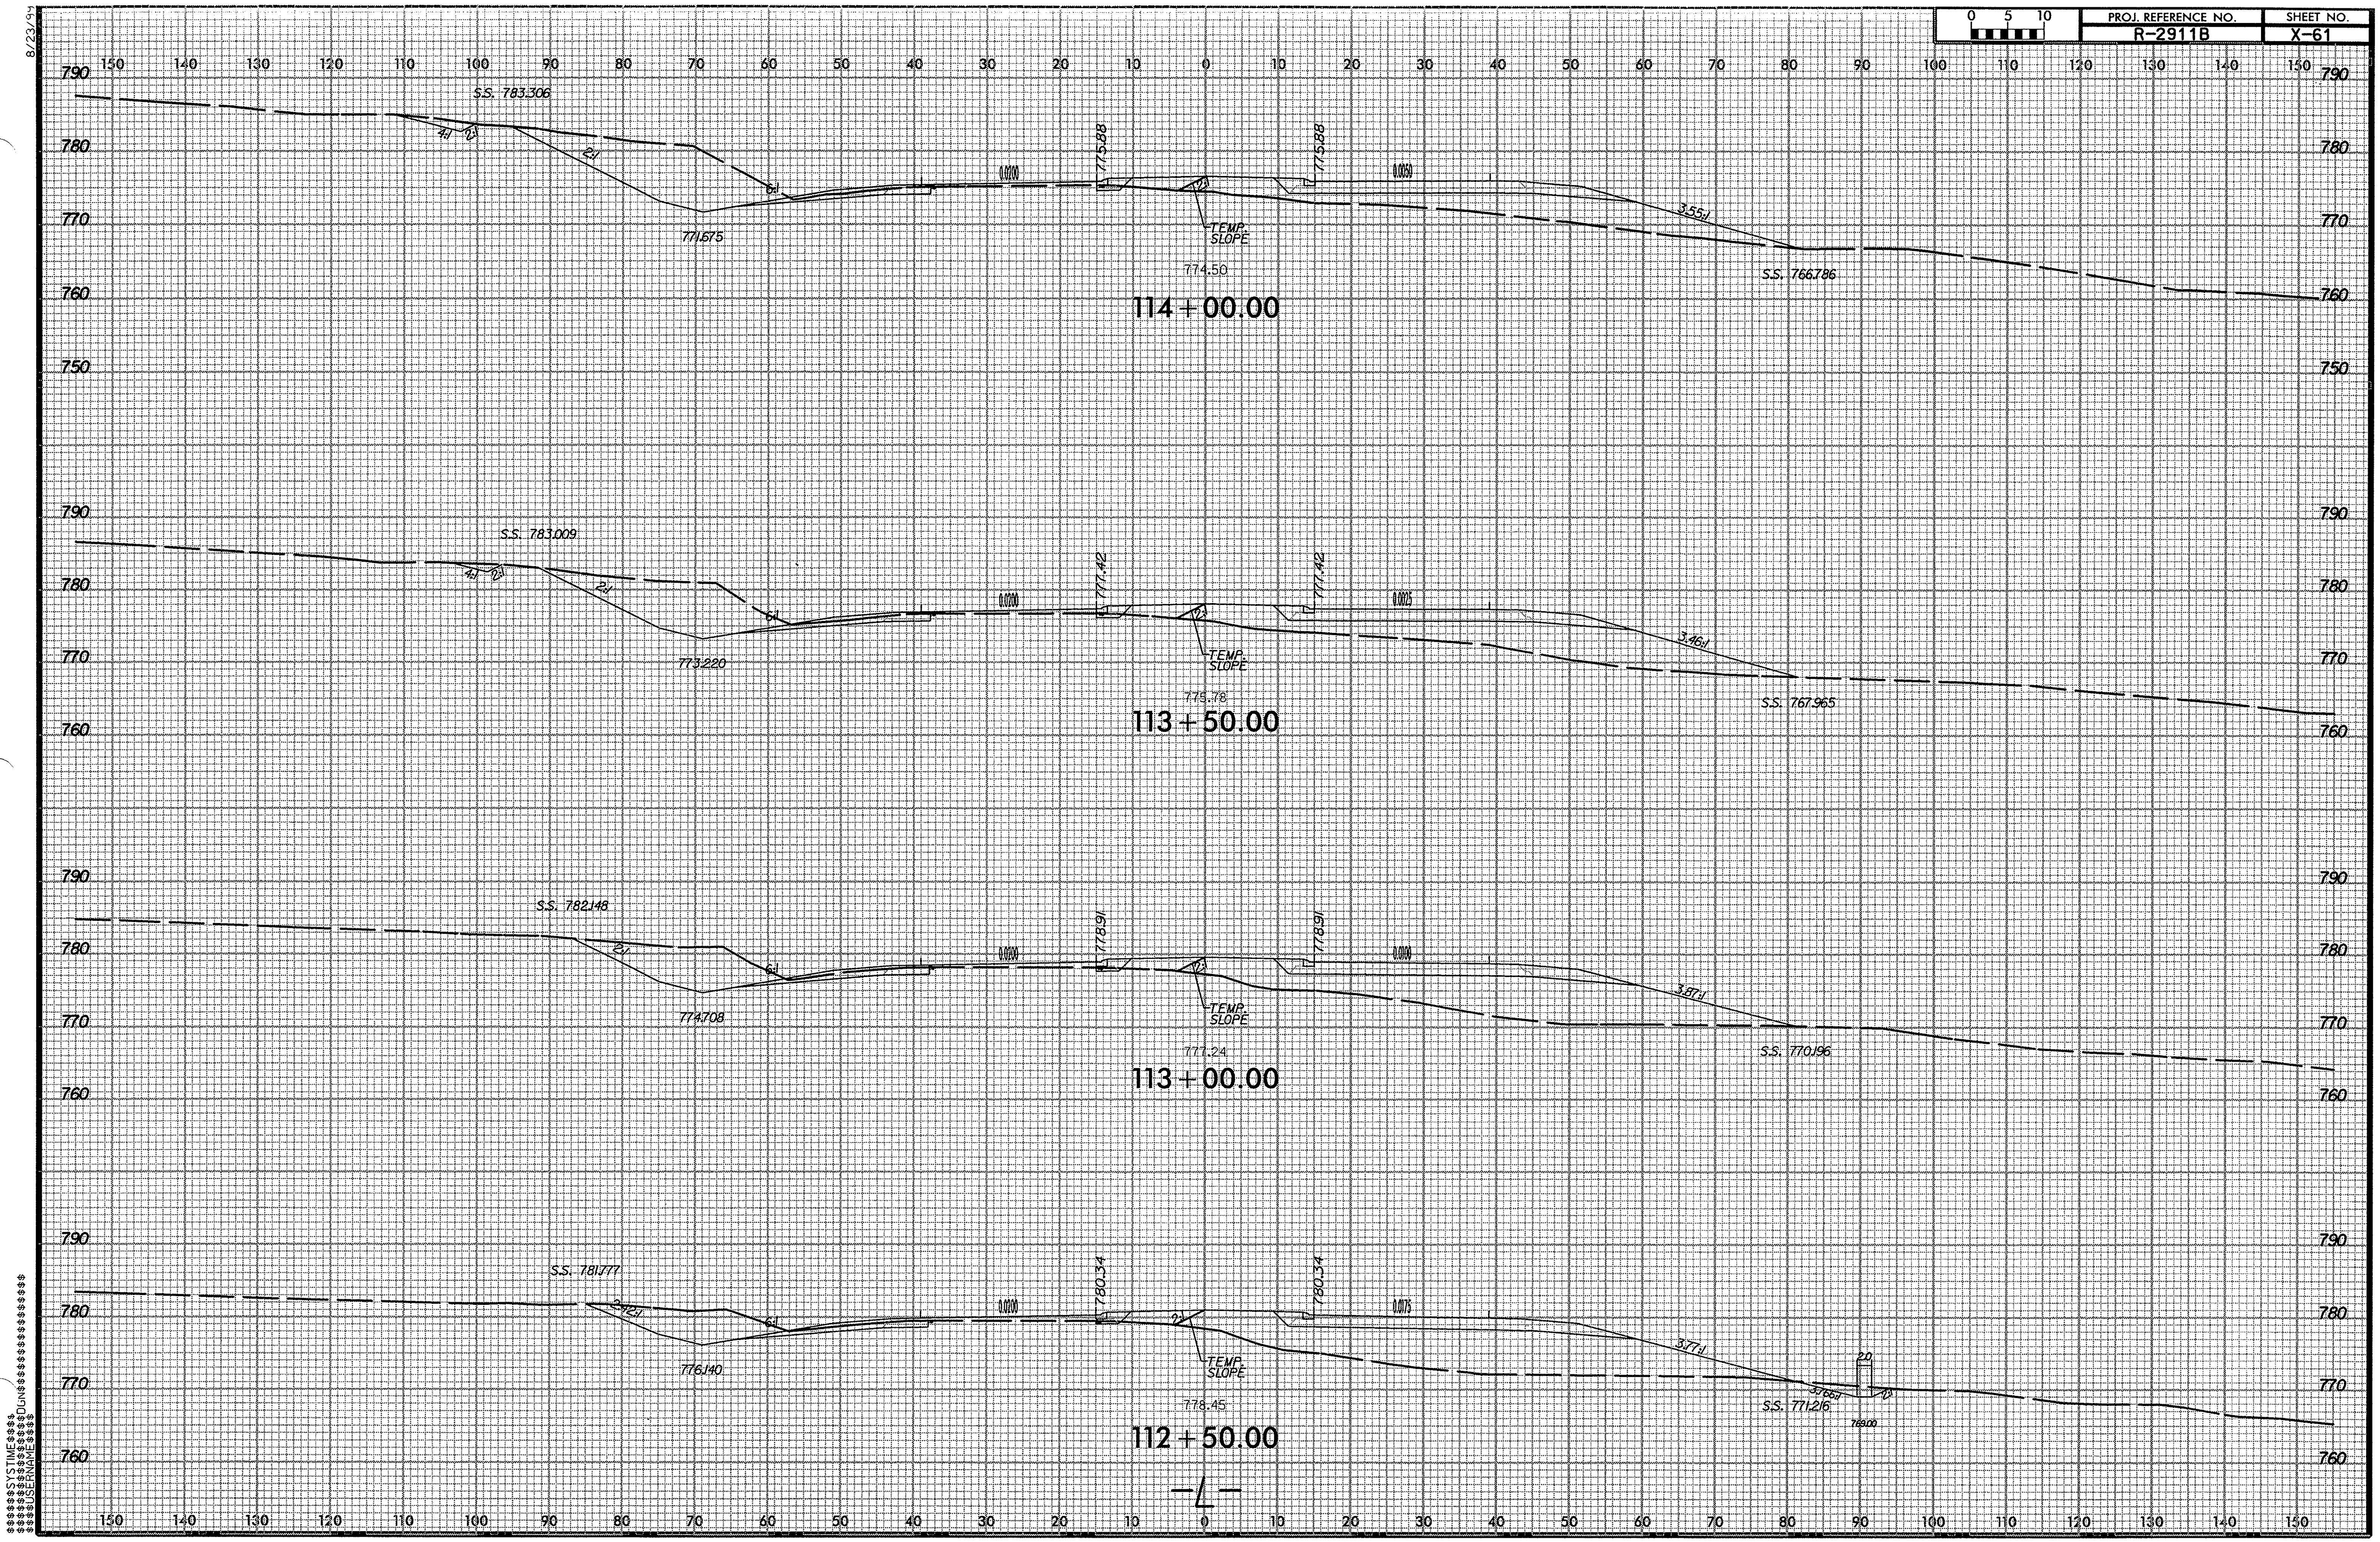

r2911b_rdy_l_xpl.dgn 7/9/2008 10:31:14 AM

PROJ. REFERENCE NO.	SHEET NO.
R-2911B	X-62

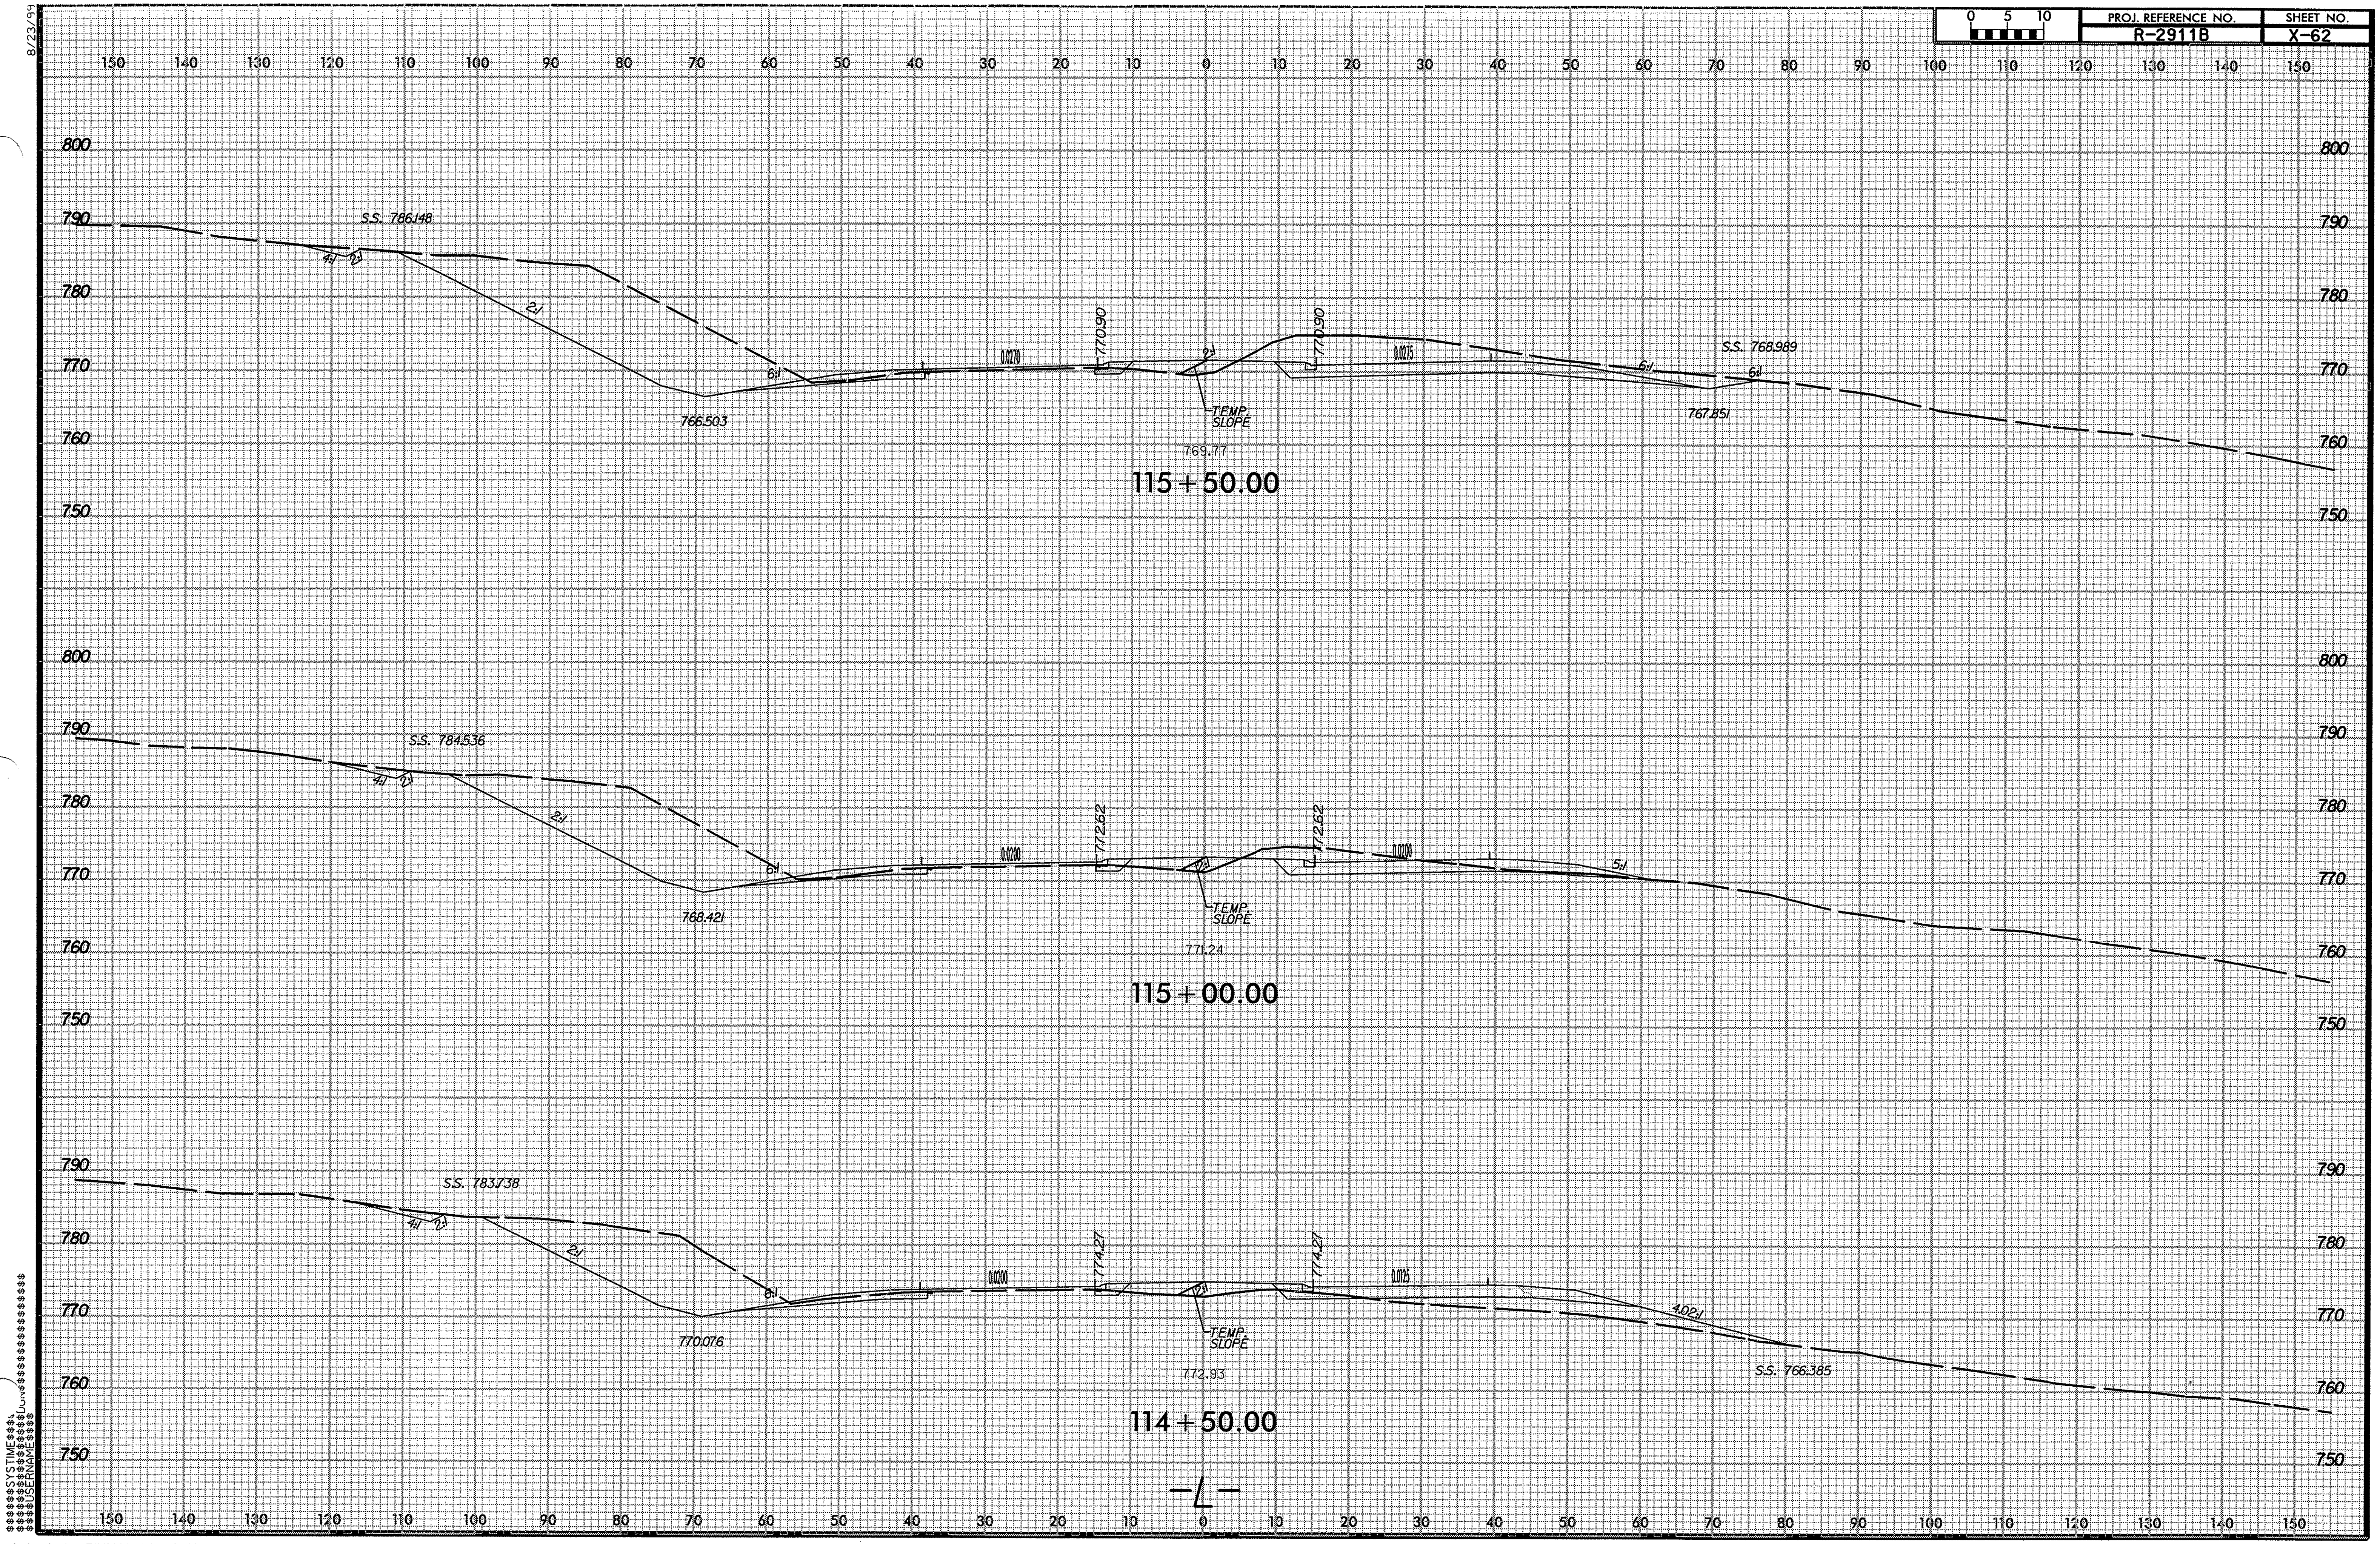

r2911b_rdy_L.xpl...dgn 7/9/2008 10:31:15 AM

8/23/99

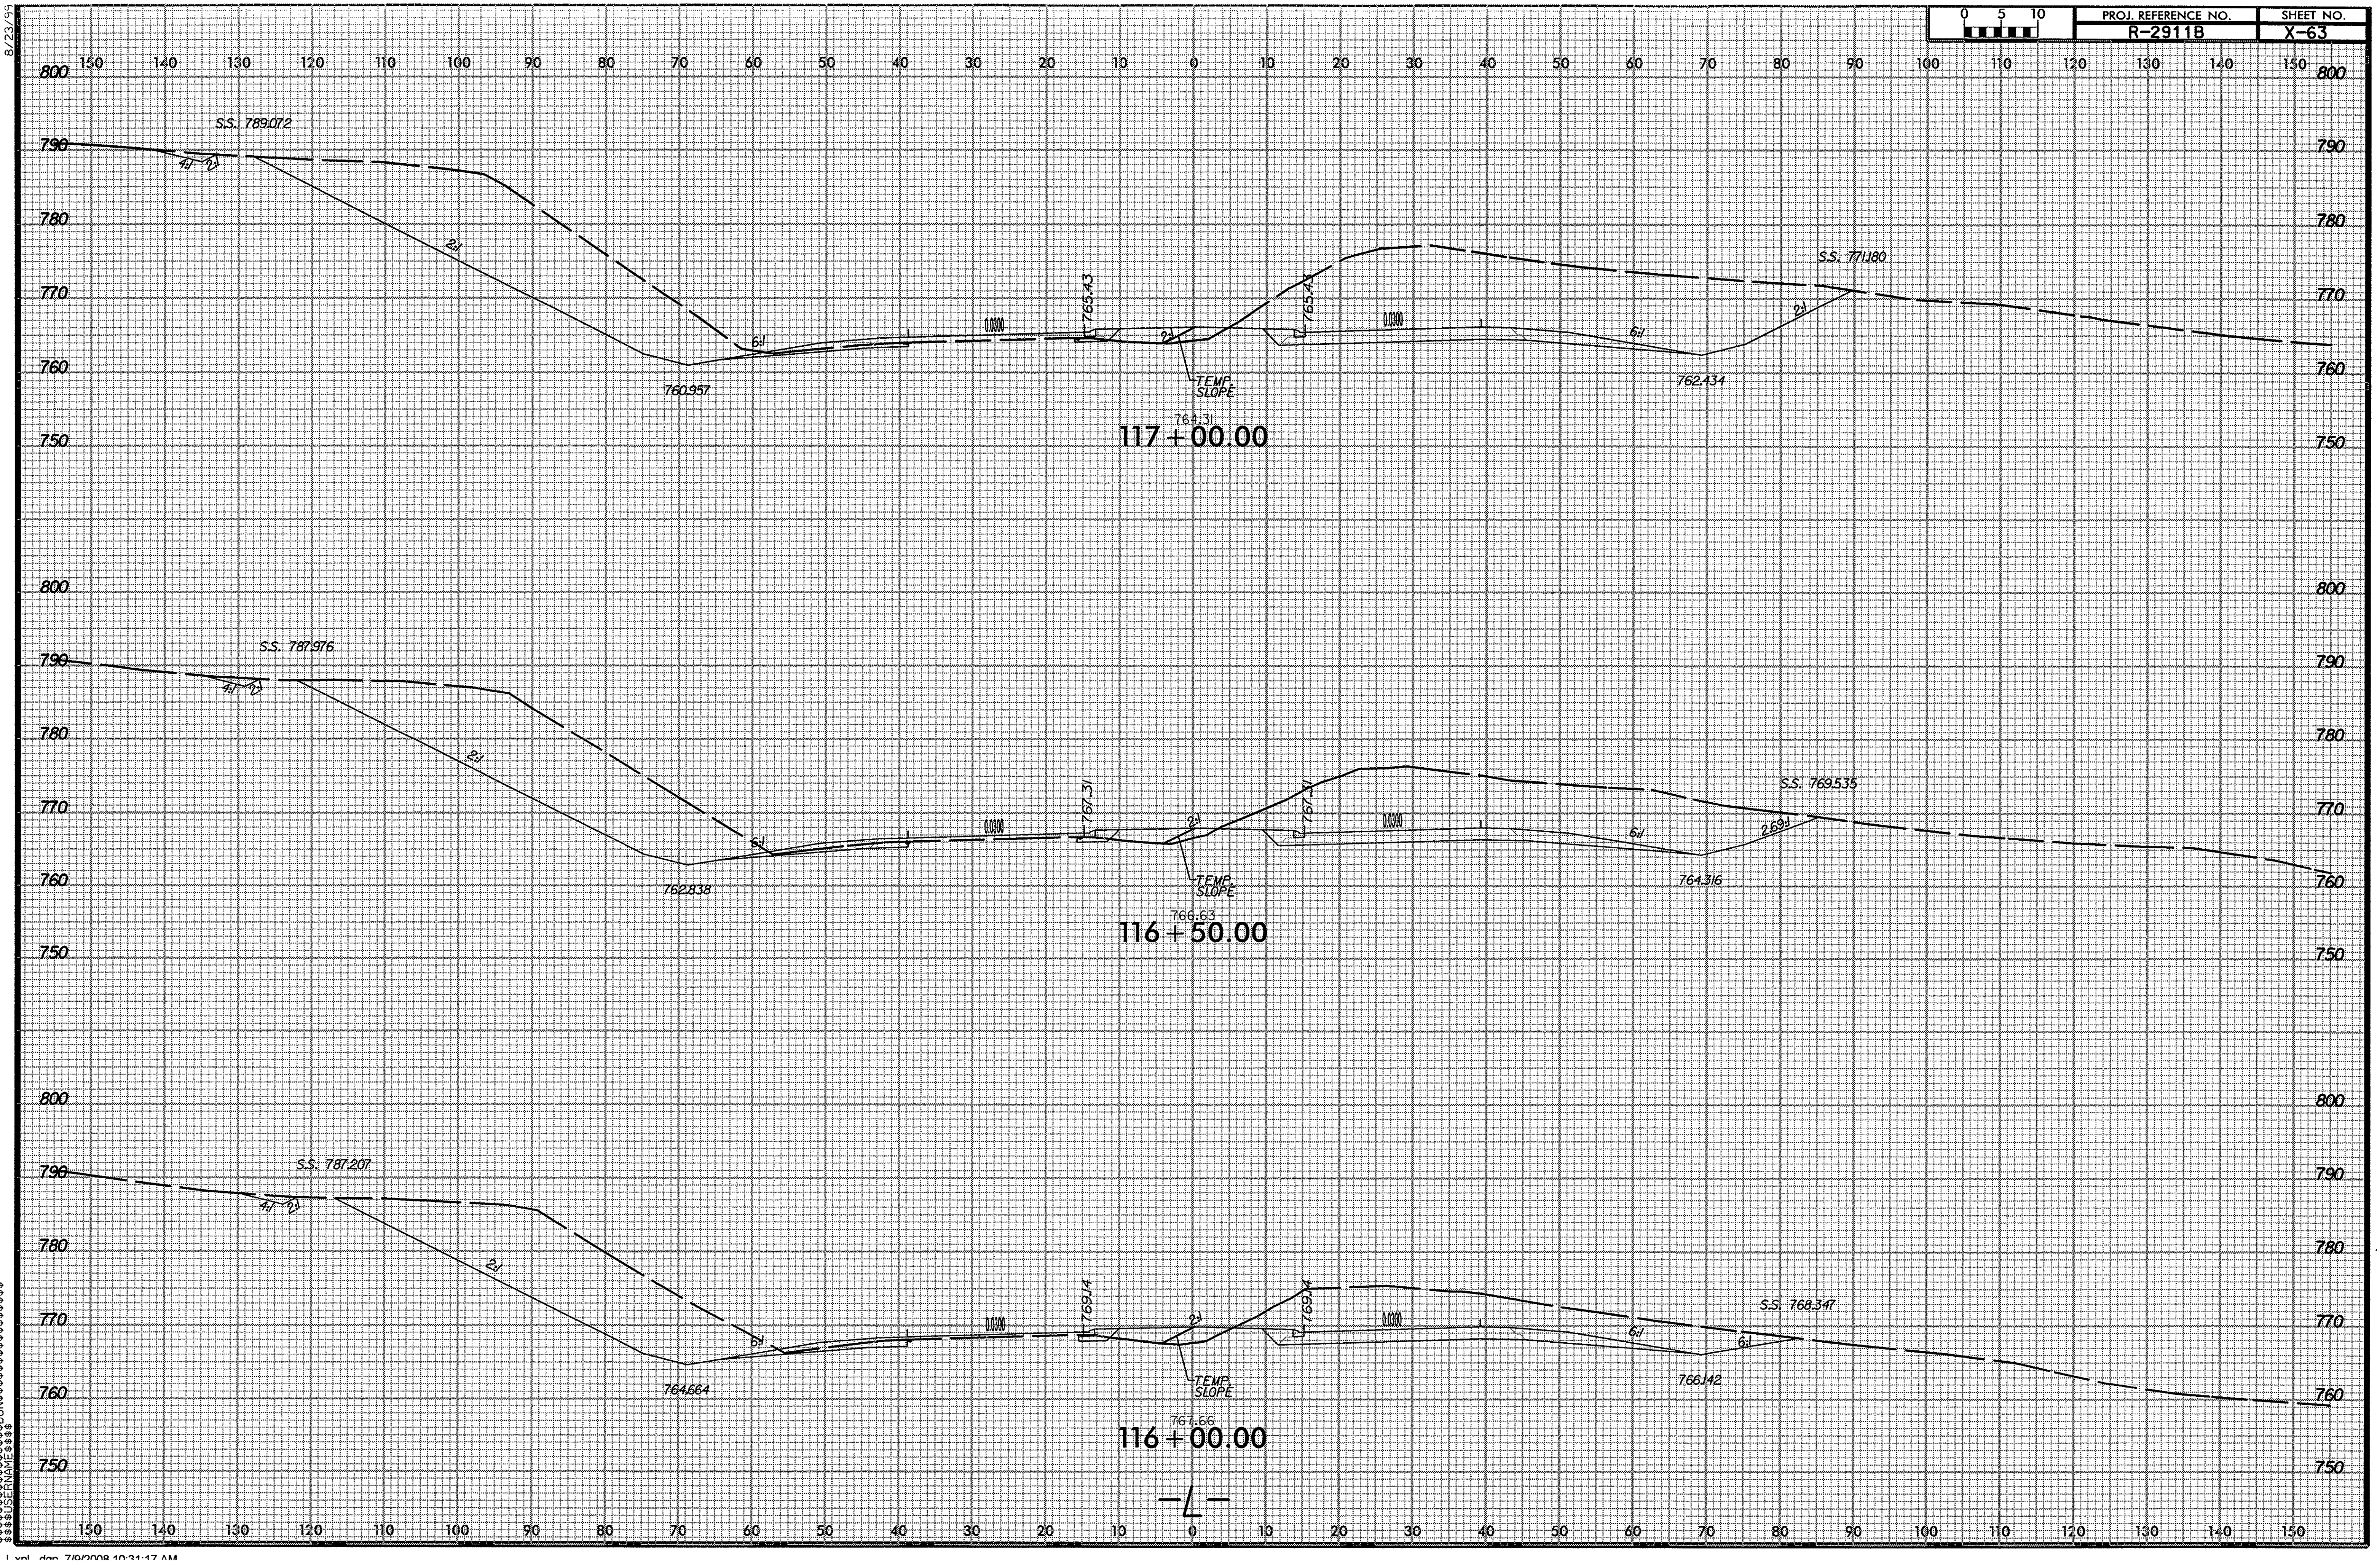

r2911b_rdy_L_xpl_dgn 7/9/2008 10:31:17 AM

PROJ. REFERENCE NO.	SHEET NO.
R-2911B	X-64

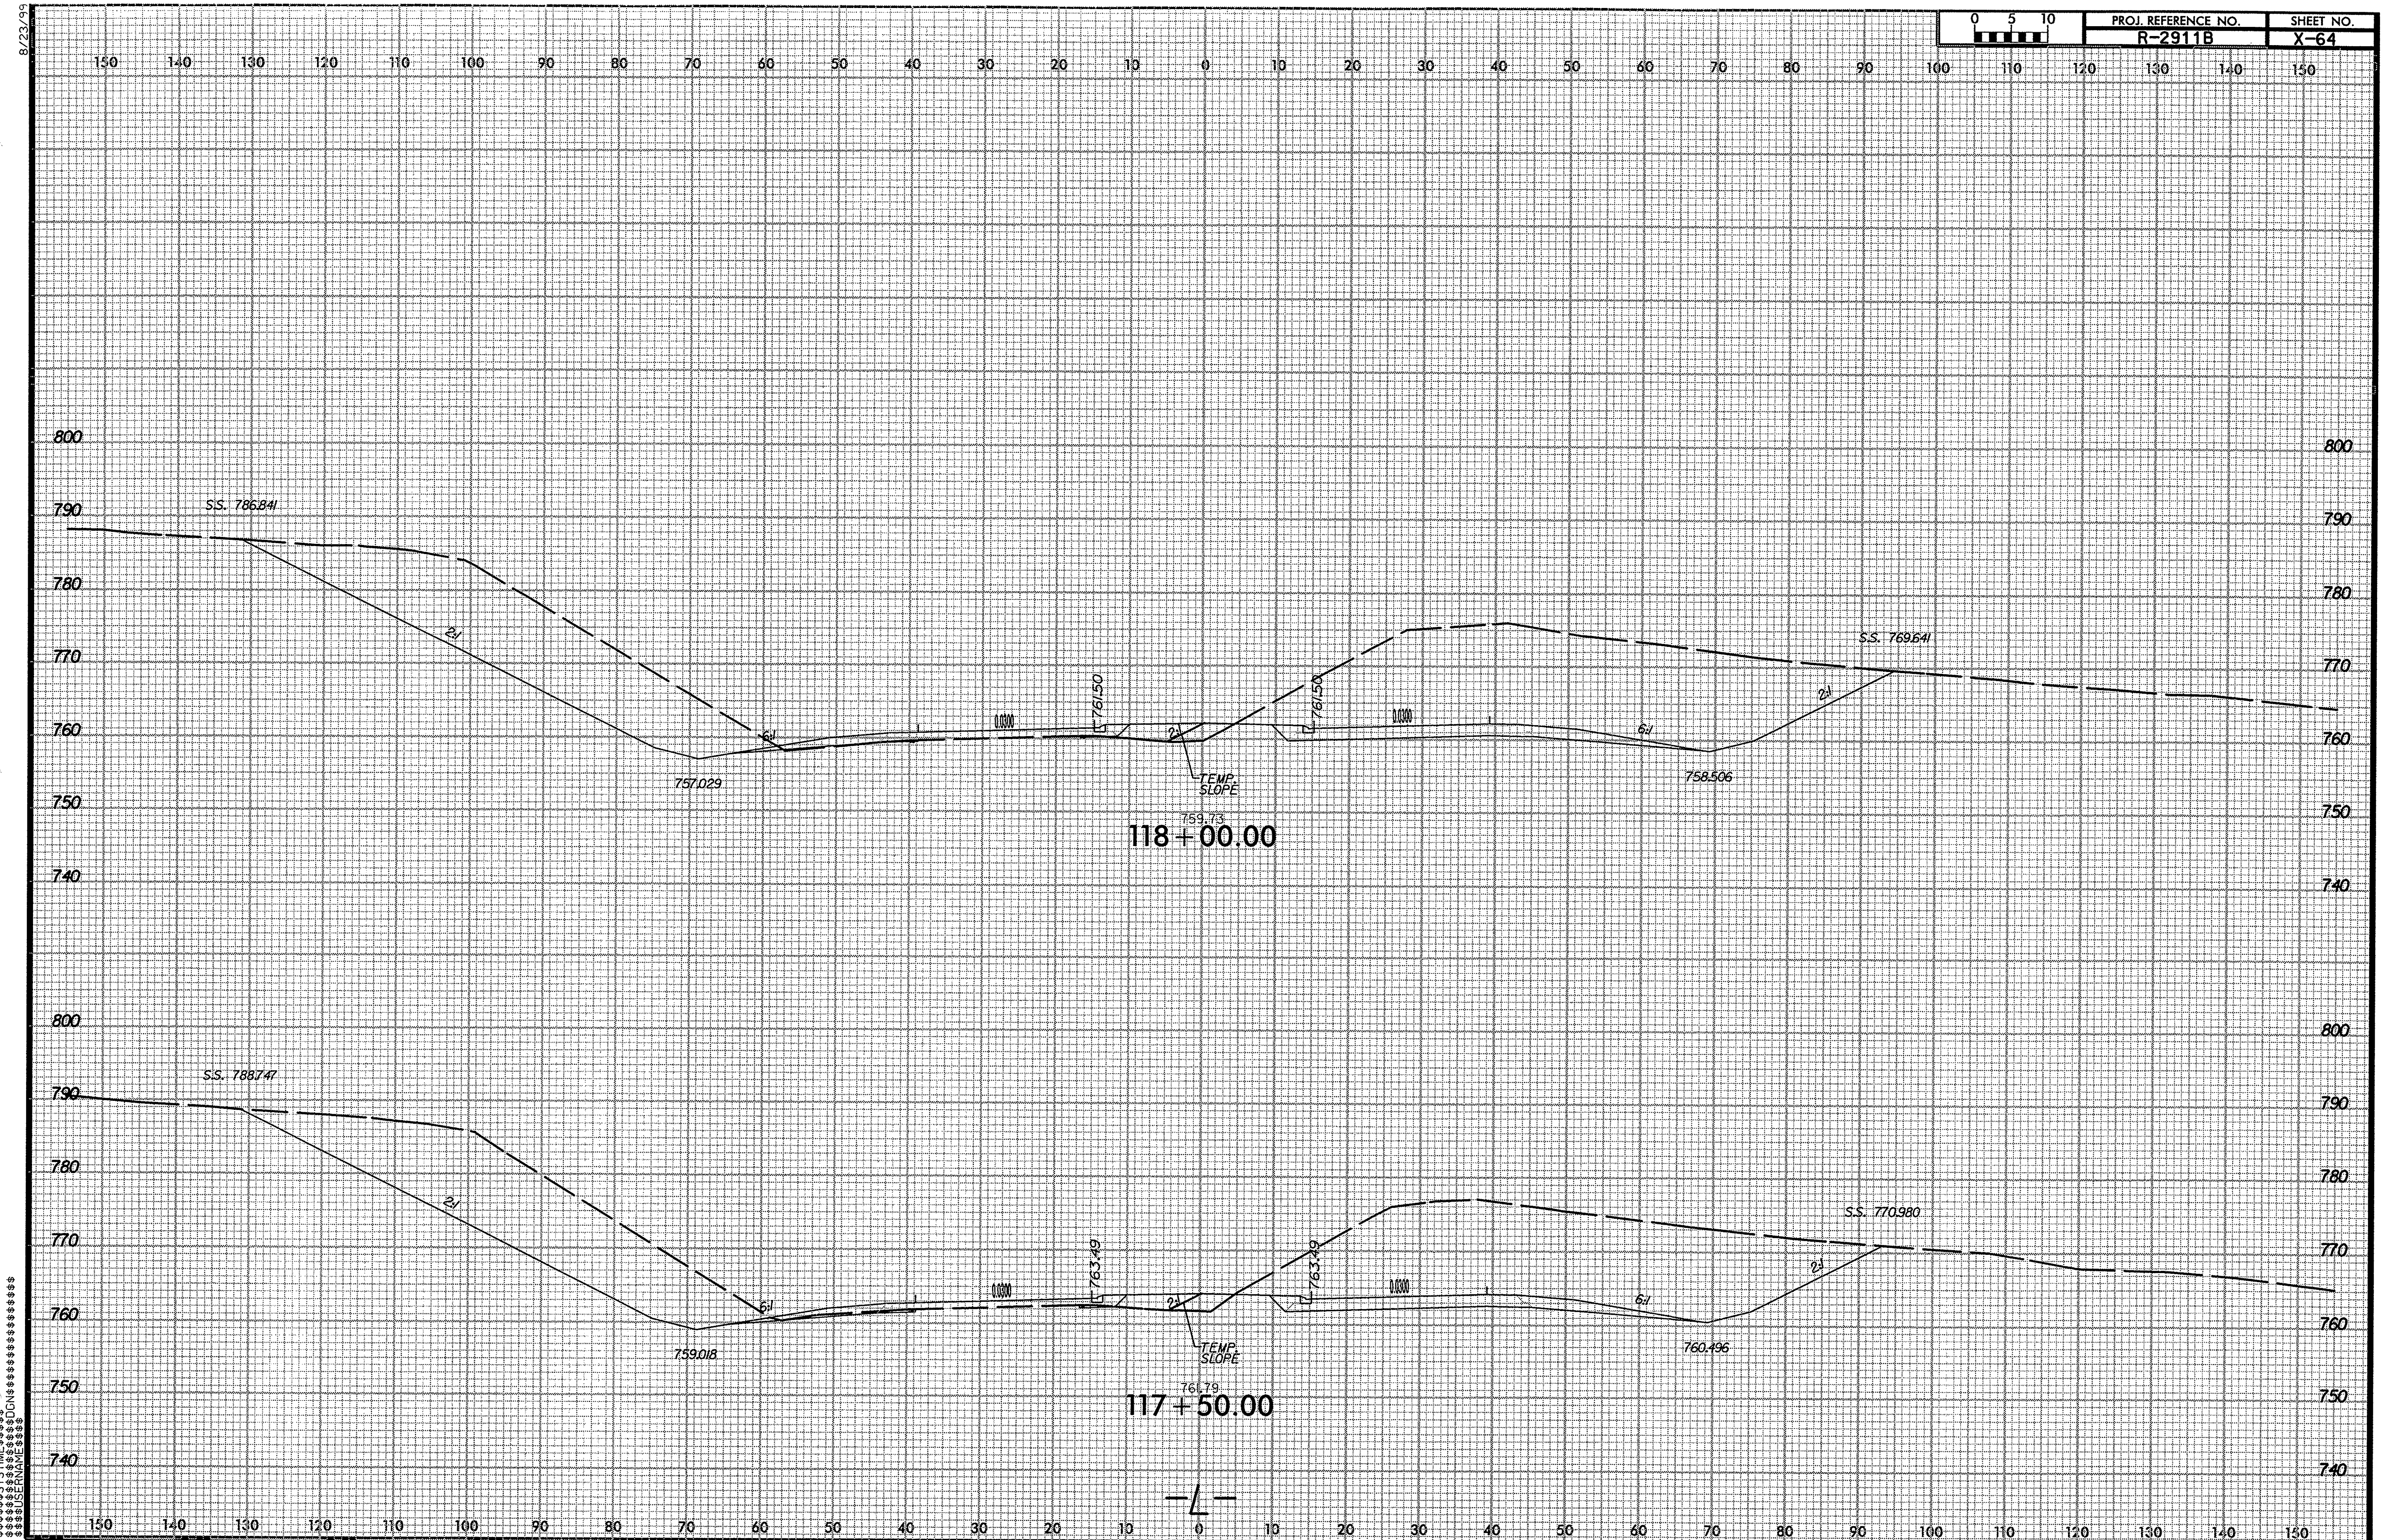

8/23/99

$$$$SYSTIME$$$$
$$$$DGN$$$$
$$$$USERNAME$$$$

r2911b_rdy_L.xpl.dgn 7/9/2008 10:31:18 AM

PROJ. REFERENCE NO.	SHEET NO.
R-2911B	X-65

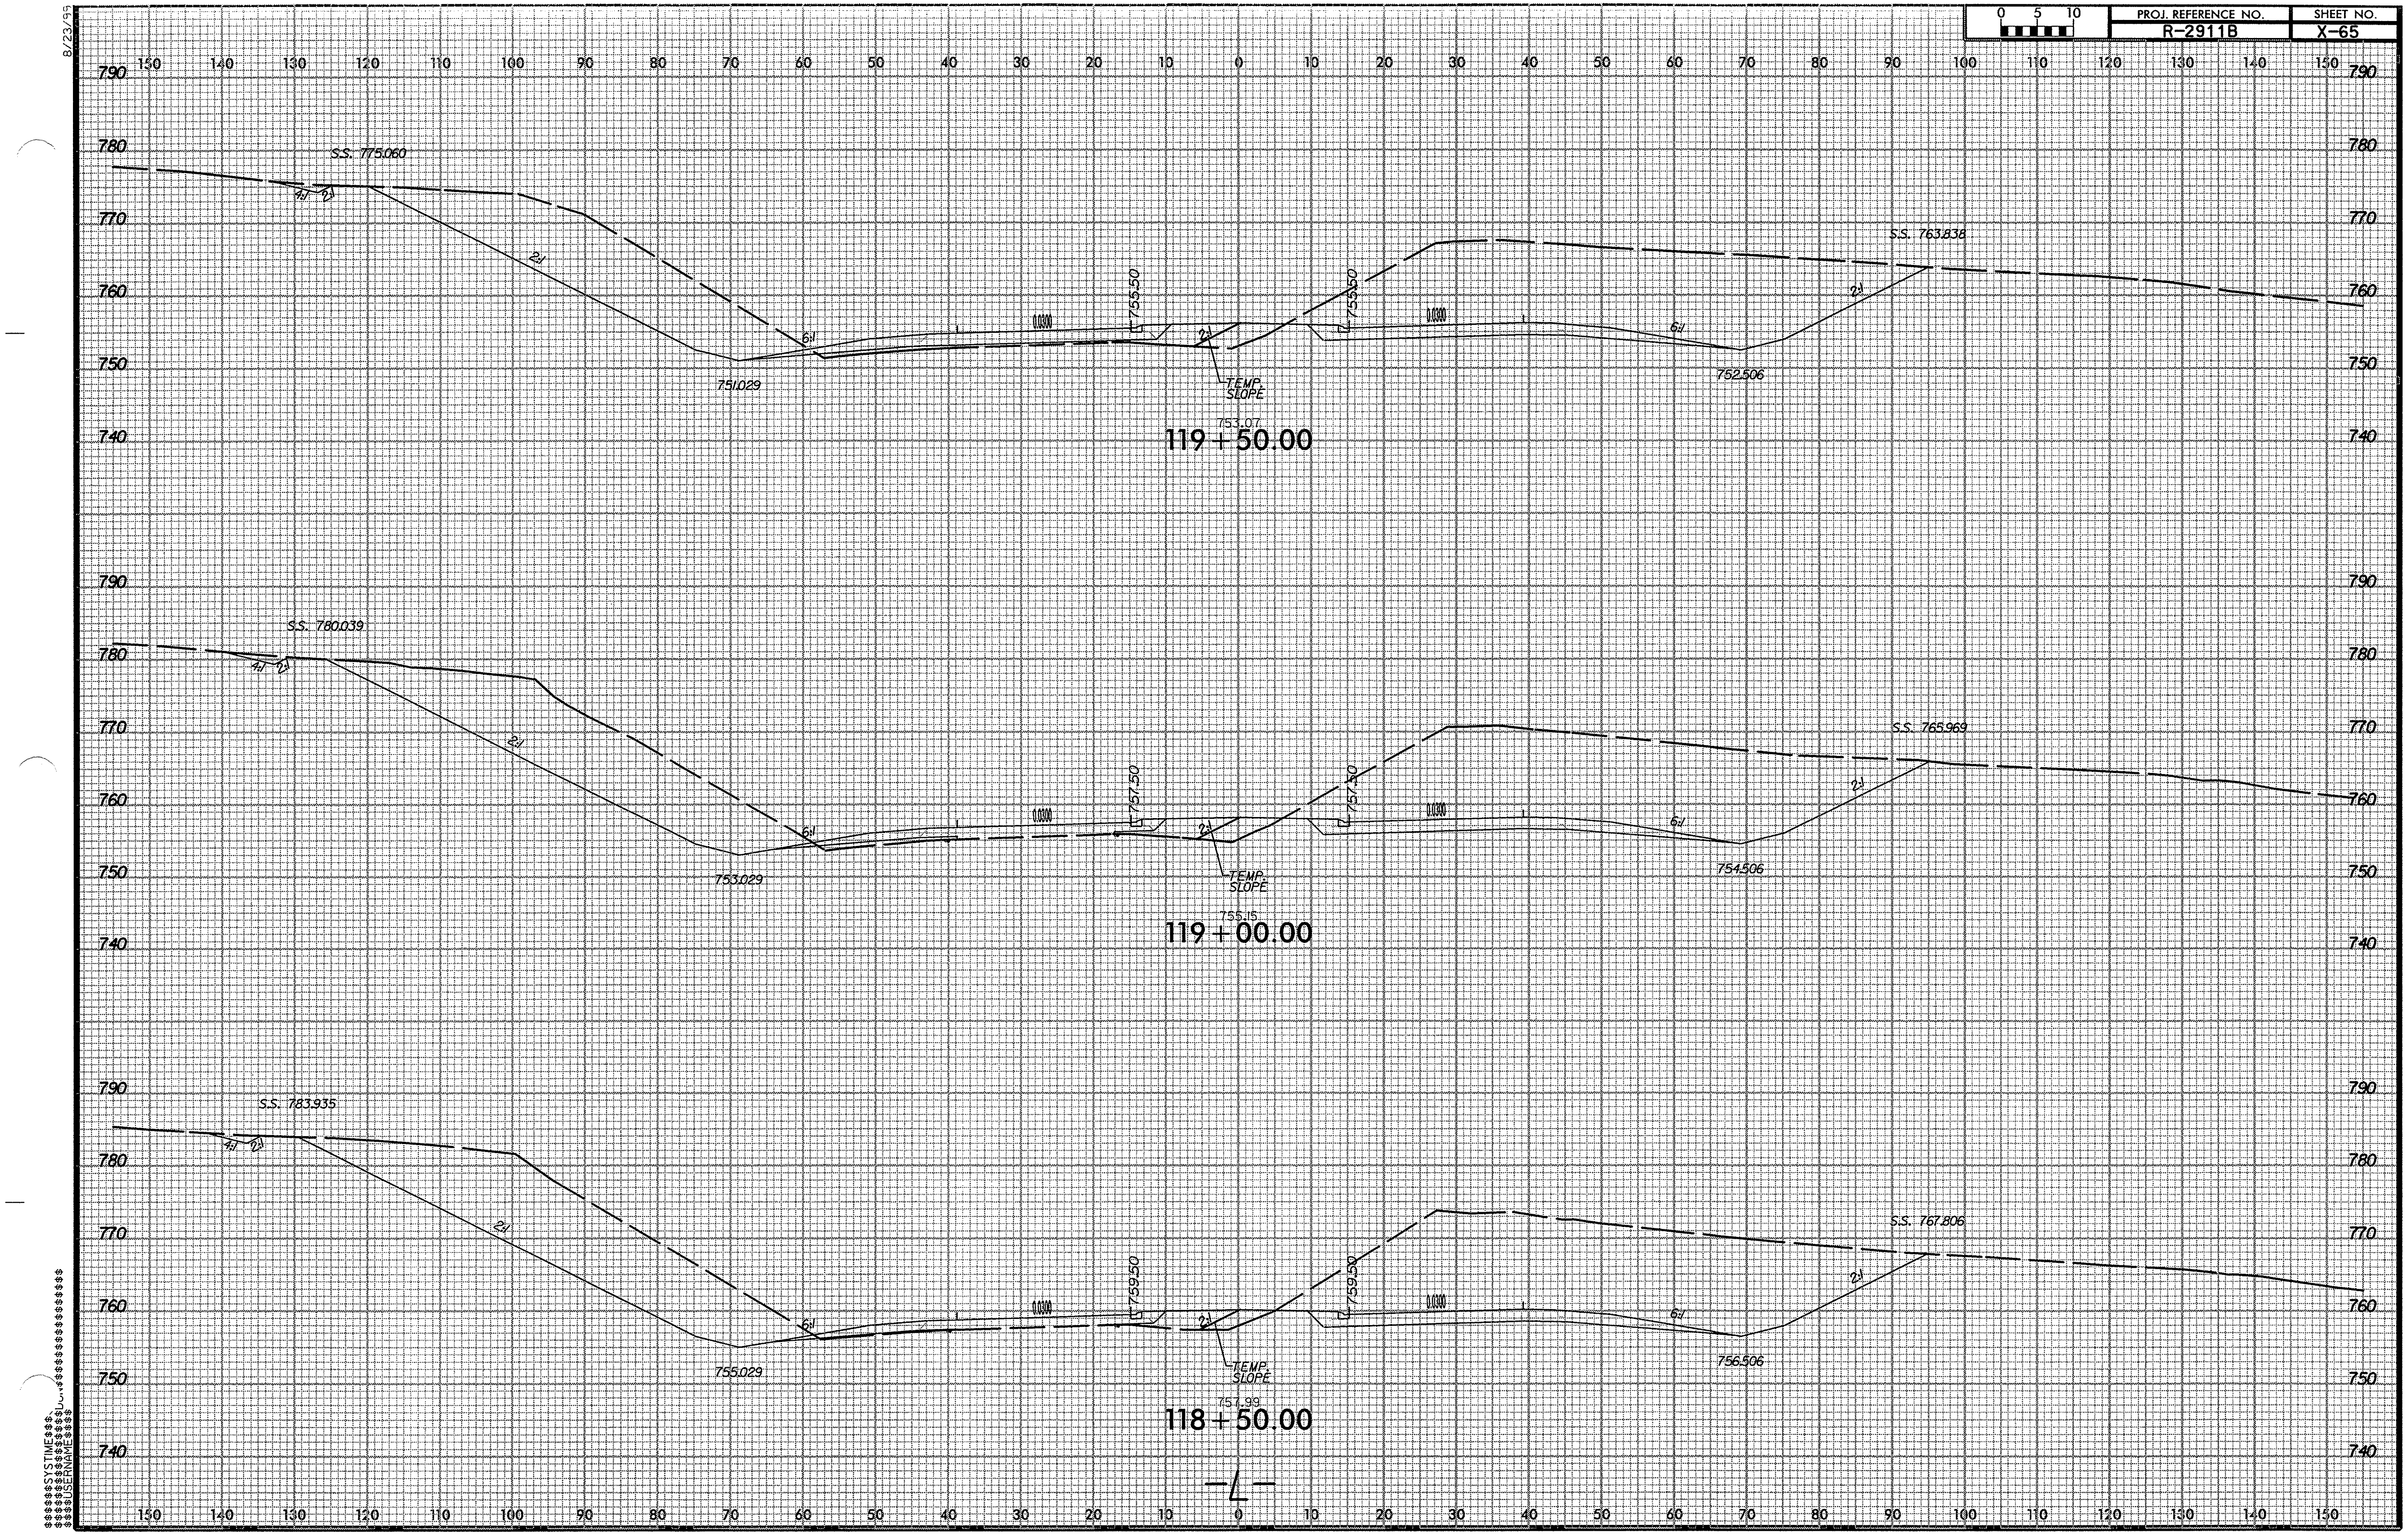

r2911b_rdy_l_xpl.dgn 7/9/2008 10:31:19 AM

PROJ. REFERENCE NO.	SHEET NO.
R-2911B	X-66

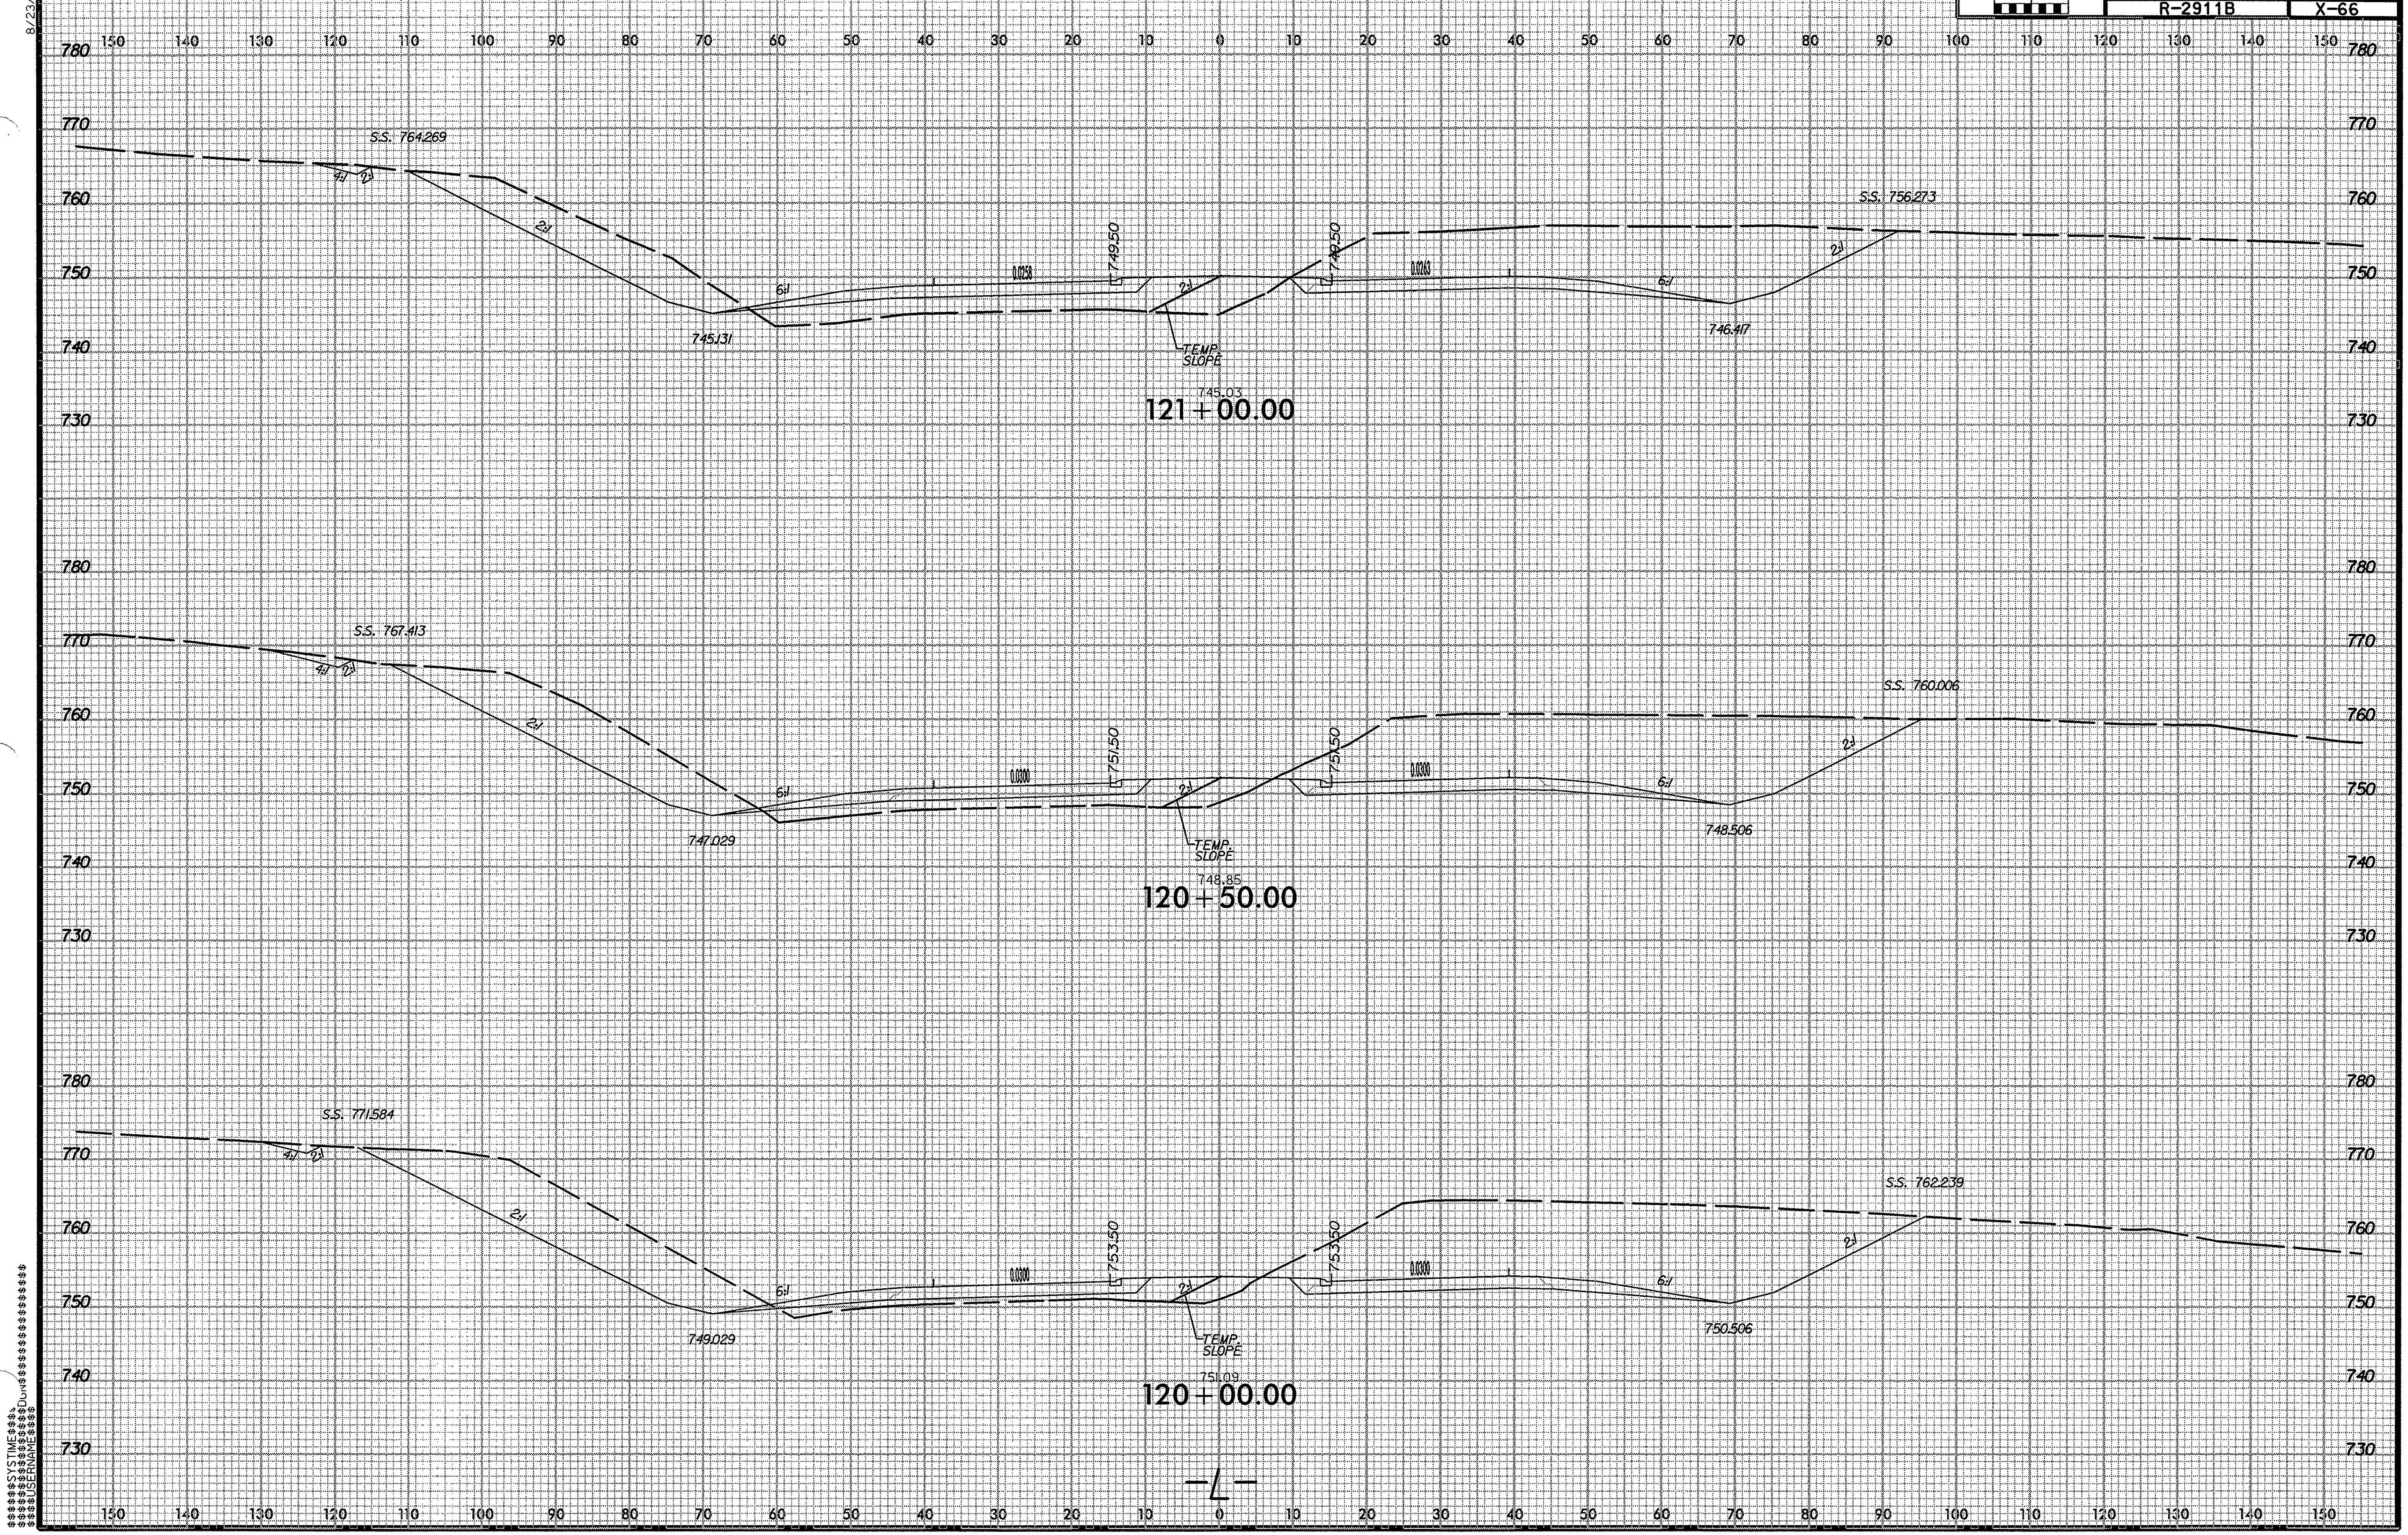

r2911b_rdy_L_xpl.dgn 7/9/2008 10:31:20 AM

PROJ. REFERENCE NO.	SHEET NO.
R-2911B	X-67

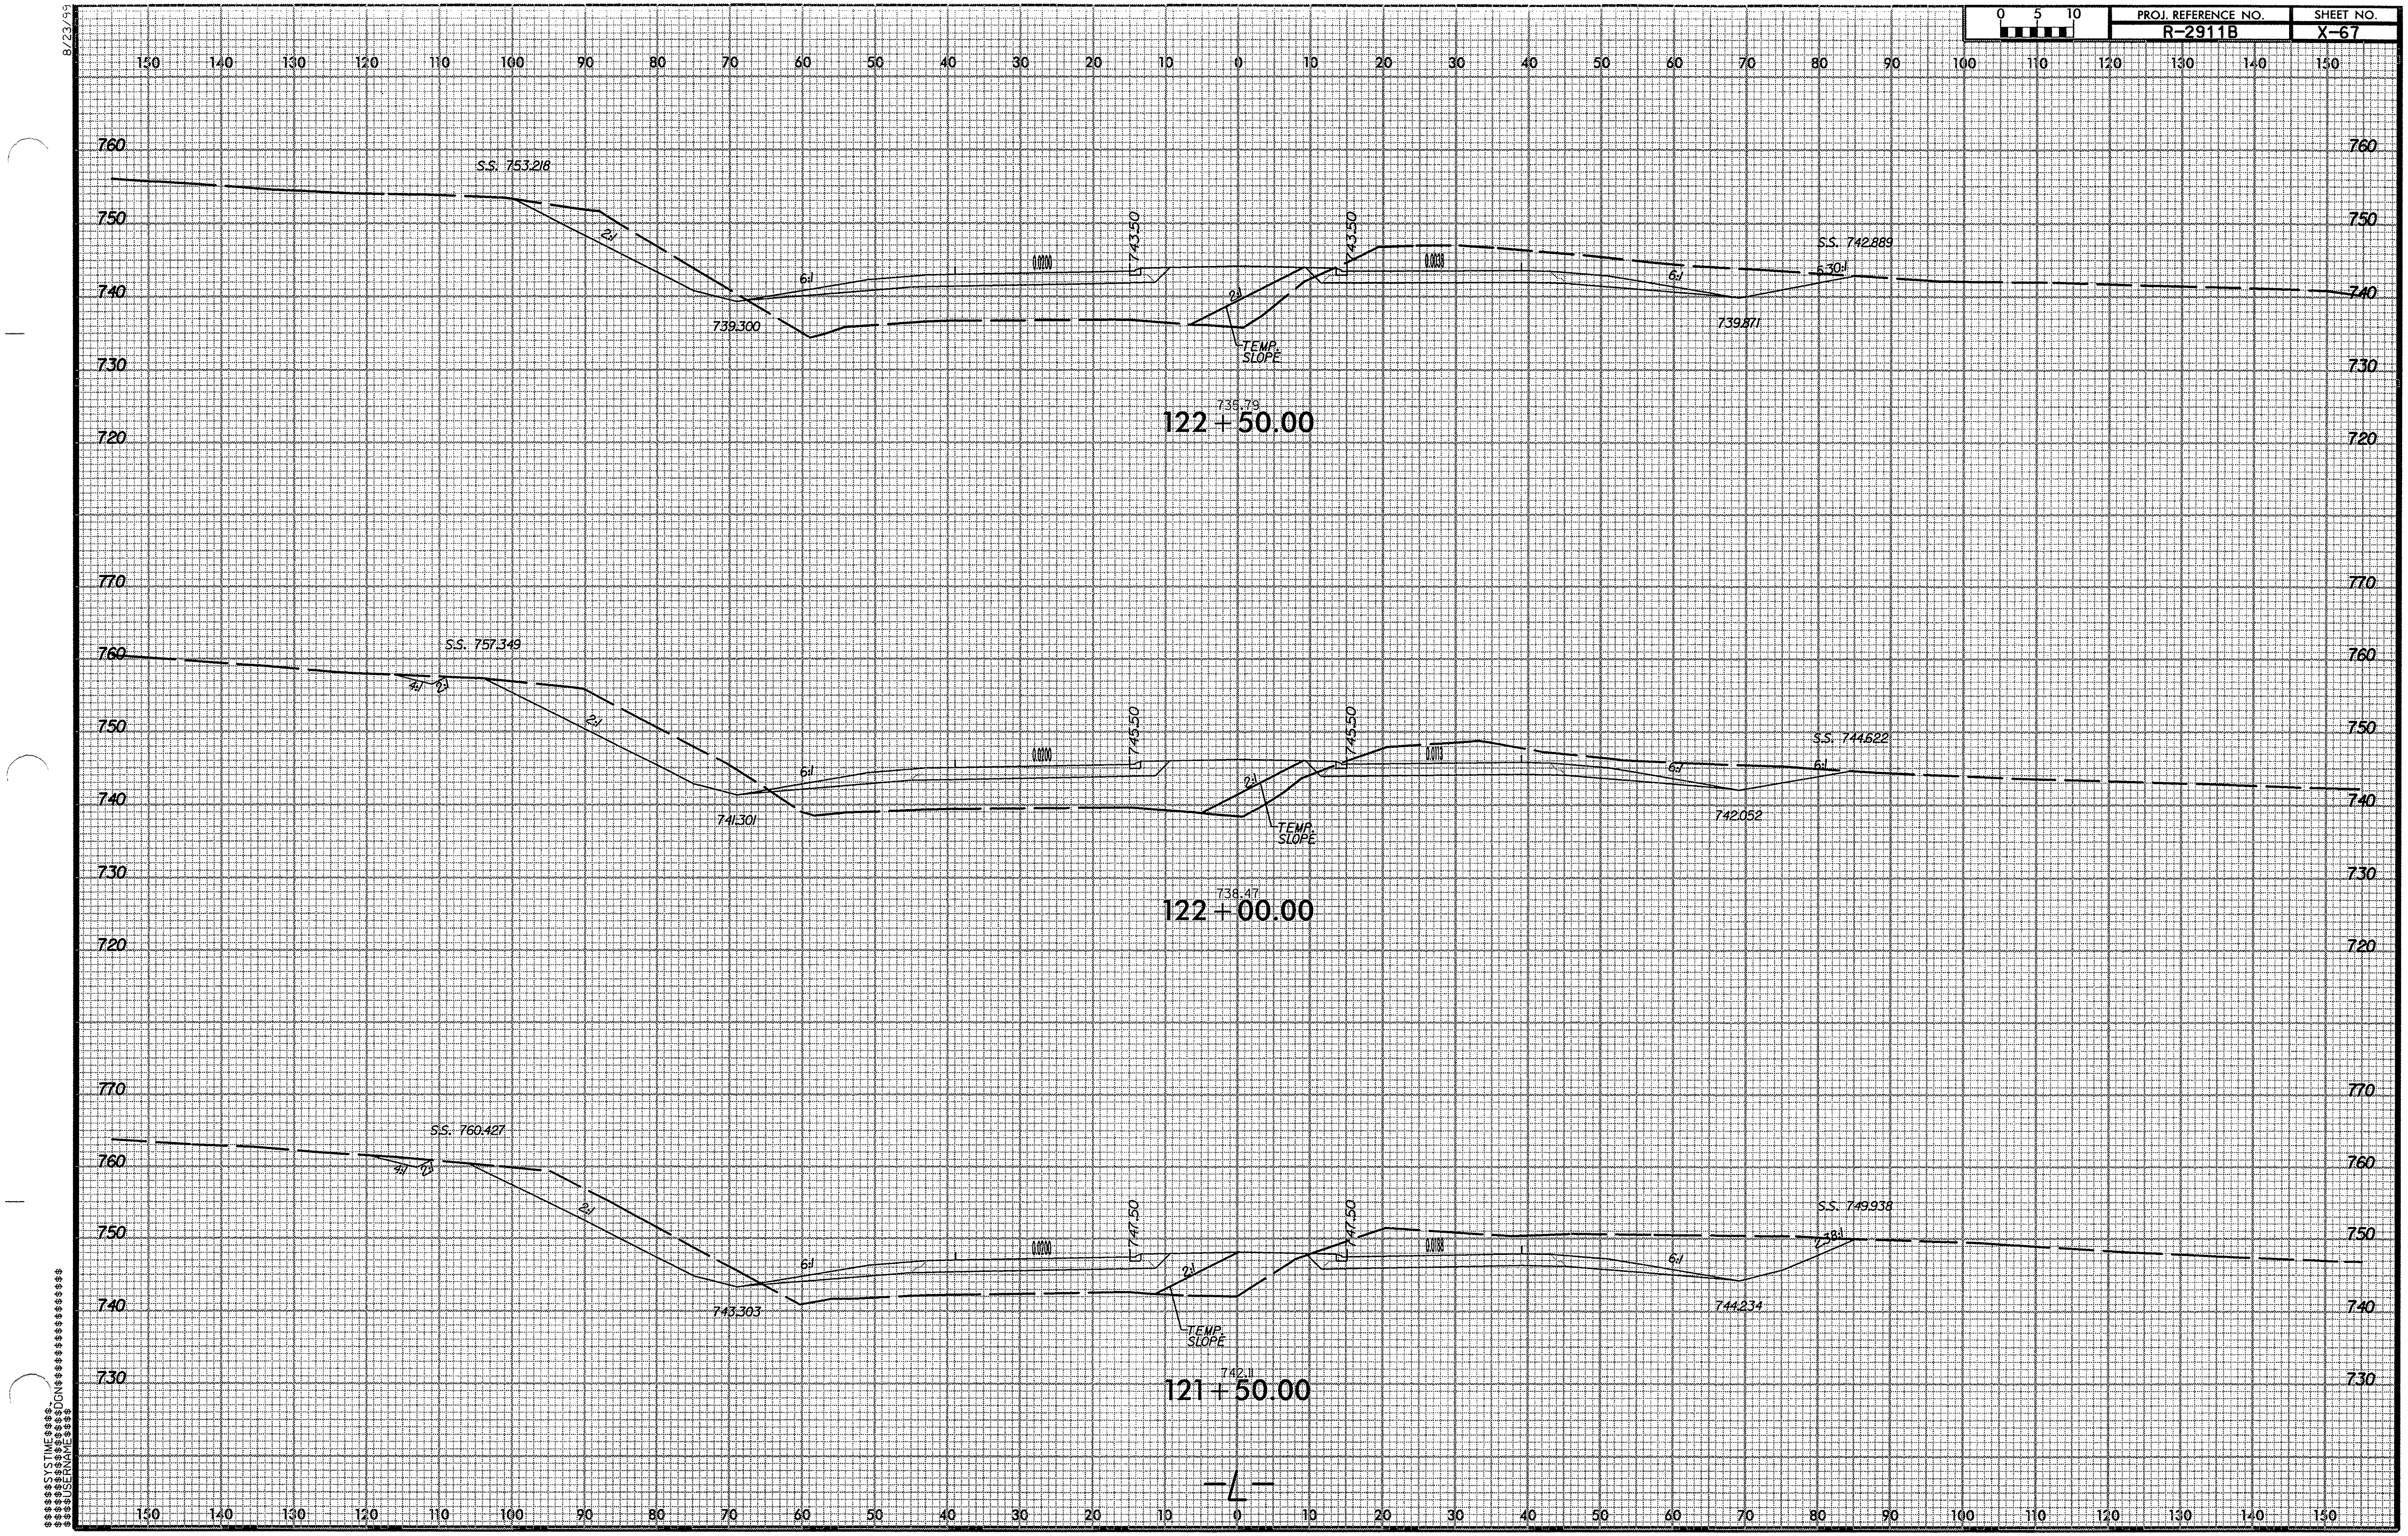

r2911b_rdy_L.xpl .dgn 7/9/2008 10:31:21 AM

PROJ. REFERENCE NO.	SHEET NO.
R-2911B	X-68

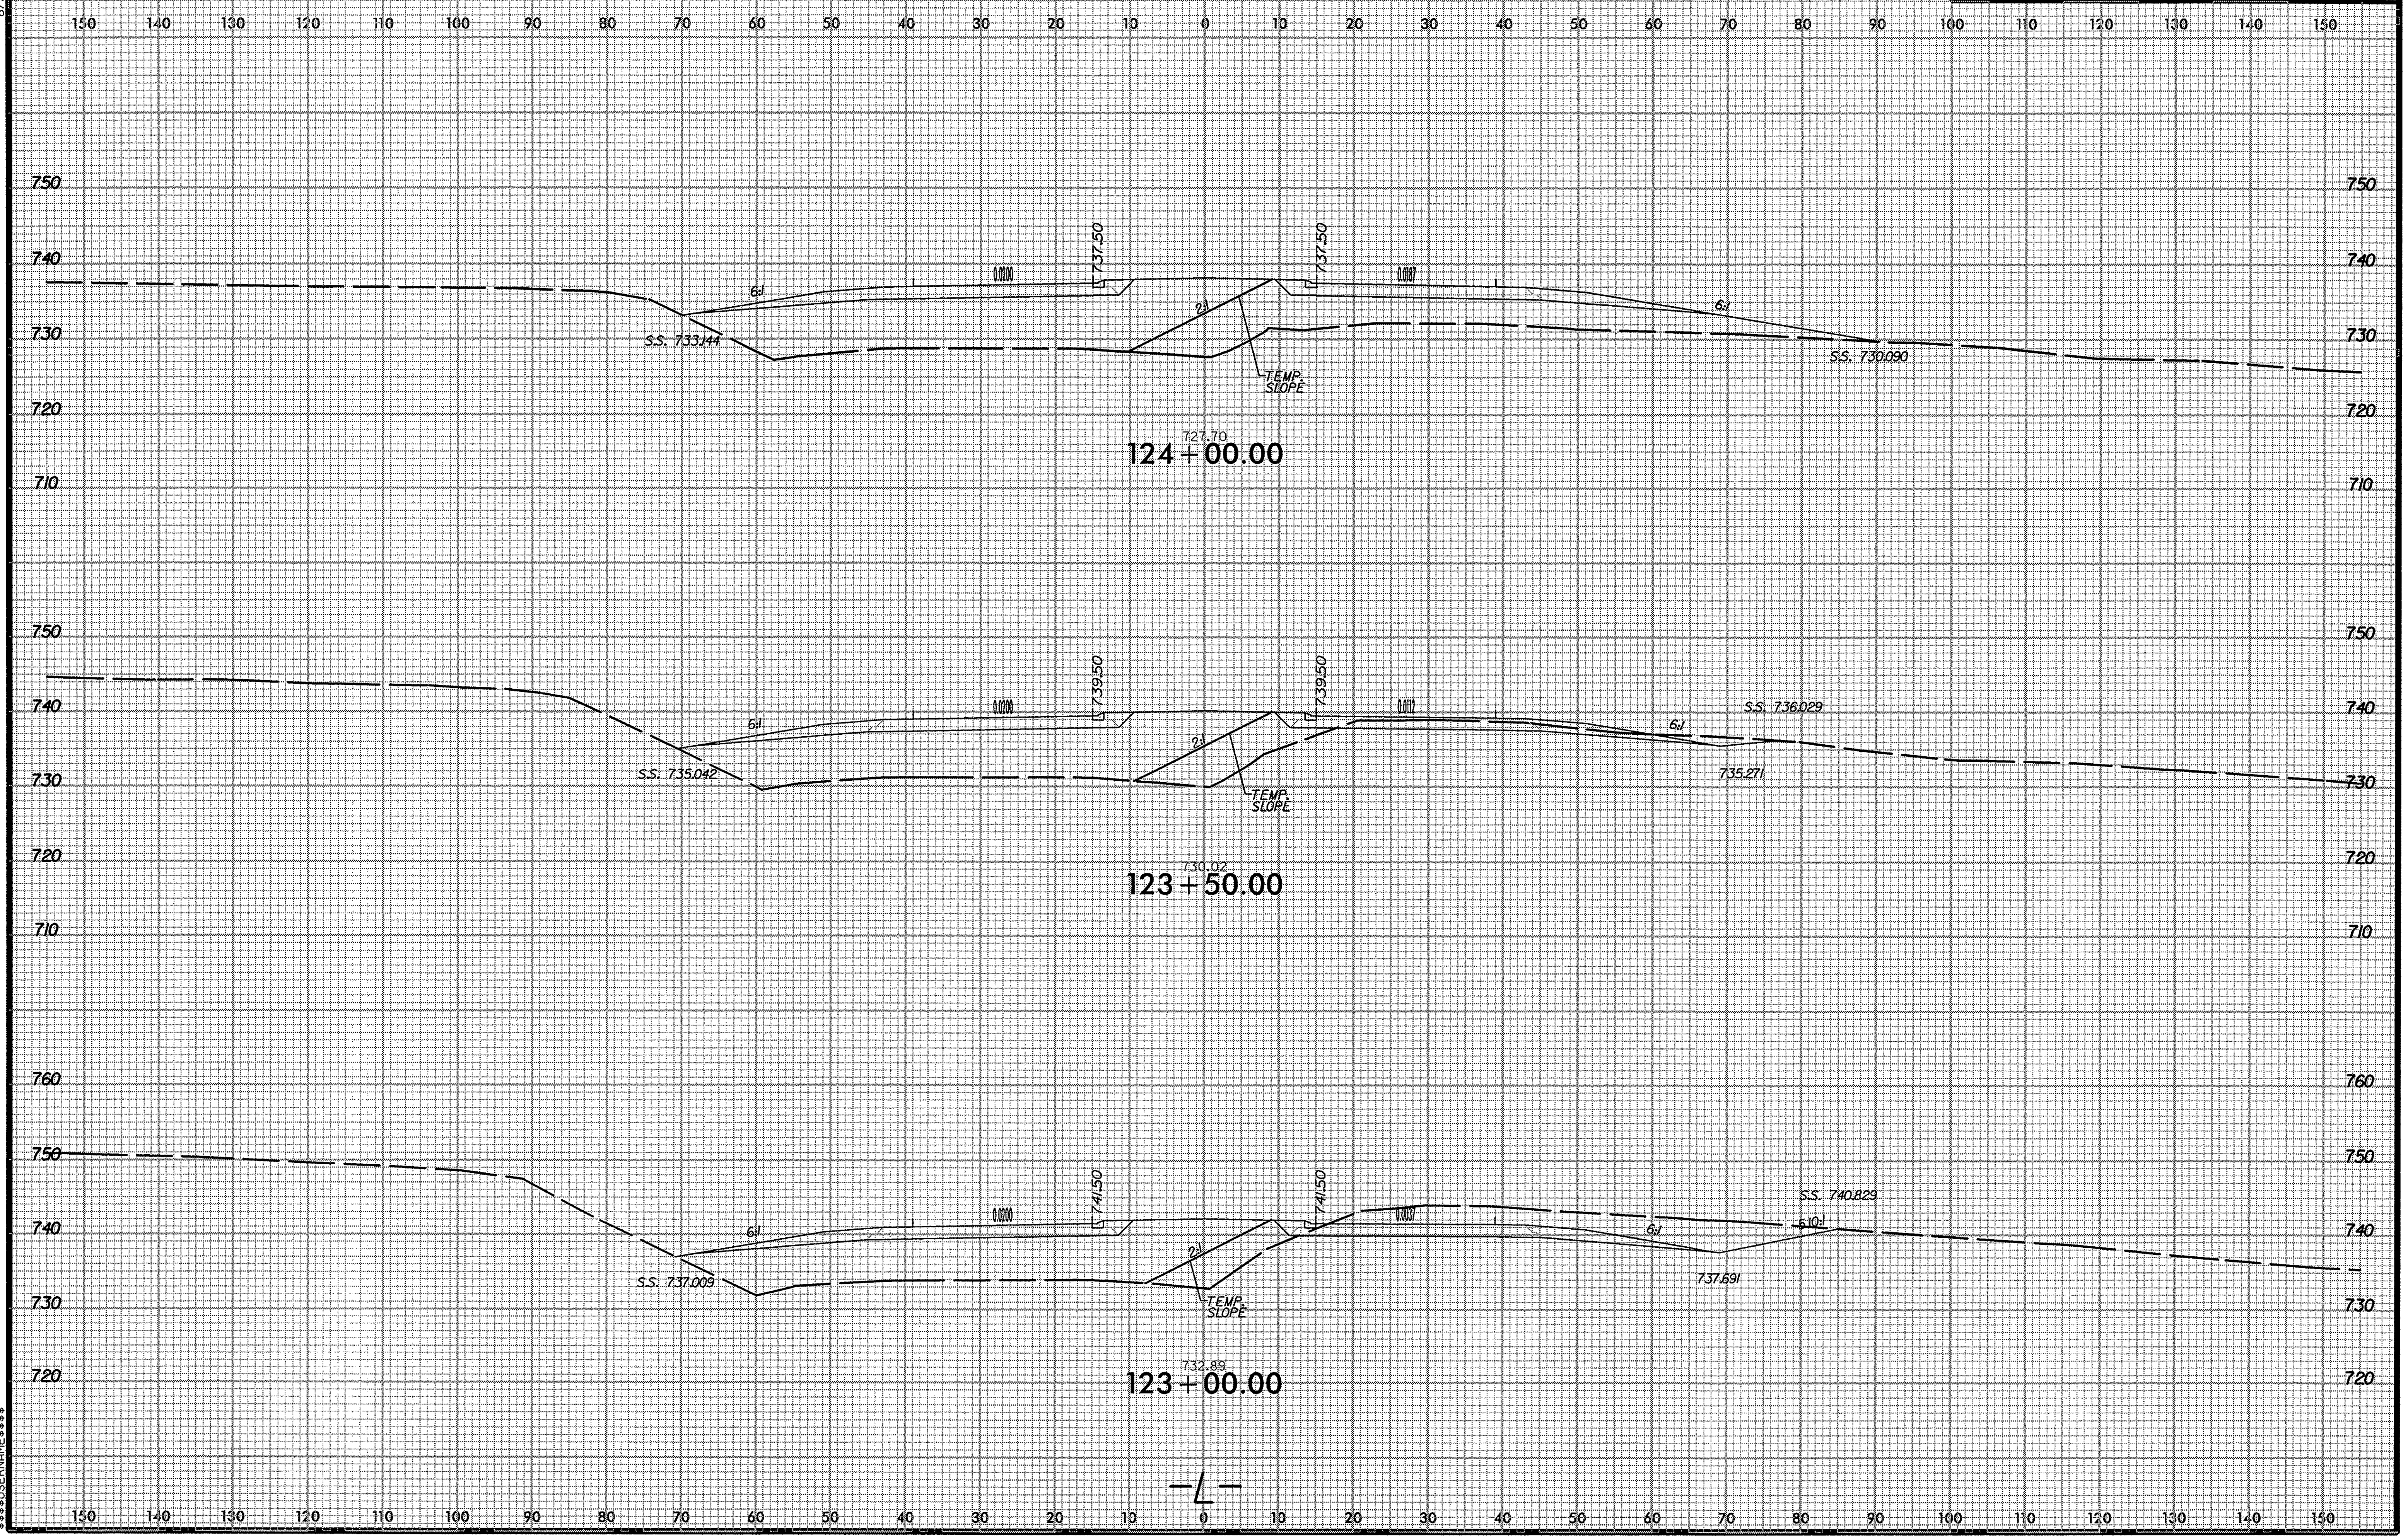

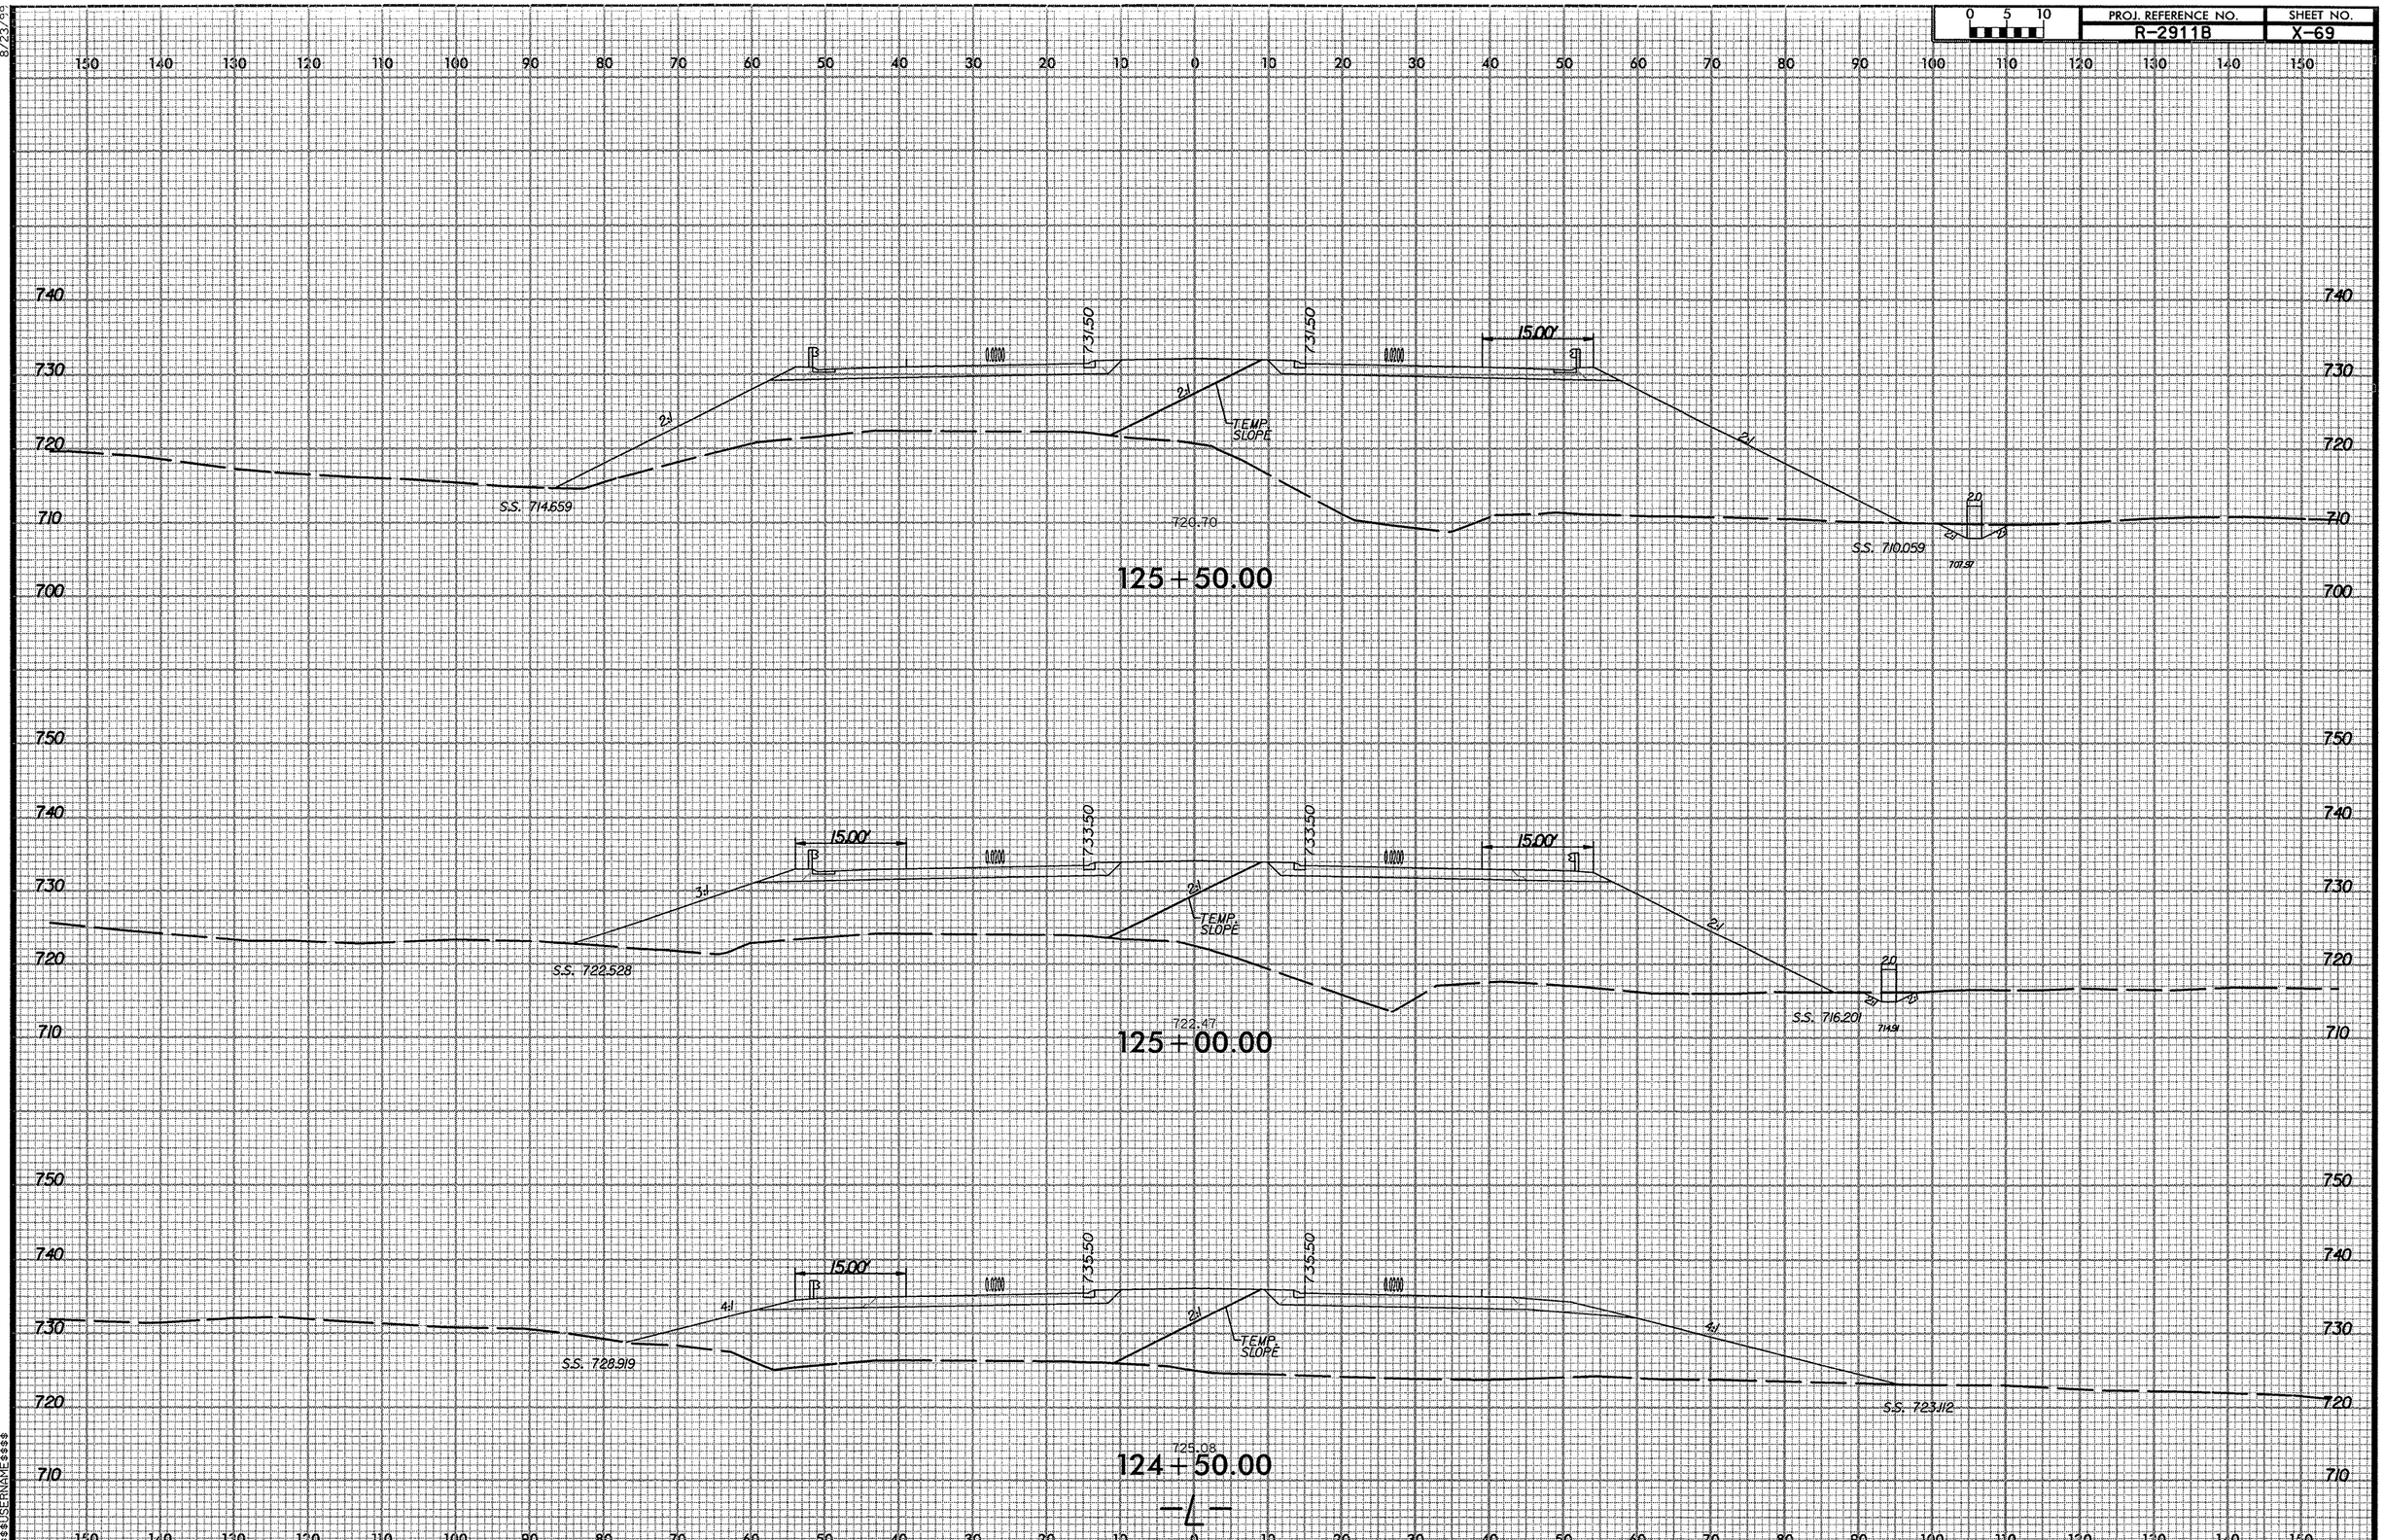

PROJ. REFERENCE NO.
R-2911B
SHEET NO.
X-69
0 5 10
15.00'
731.50
2:1
TEMP. SLOPE
S.S. 714.659
720.70
S.S. 710.059
707.57
2.0
125+50.00
733.50
3:1
S.S. 722.528
722.47
S.S. 716.201
714.91
125+00.00
735.50
4:1
S.S. 728.919
725.08
S.S. 723.112
124+50.00
-L-

PROJ. REFERENCE NO.	SHEET NO.
R-2911B	X-70

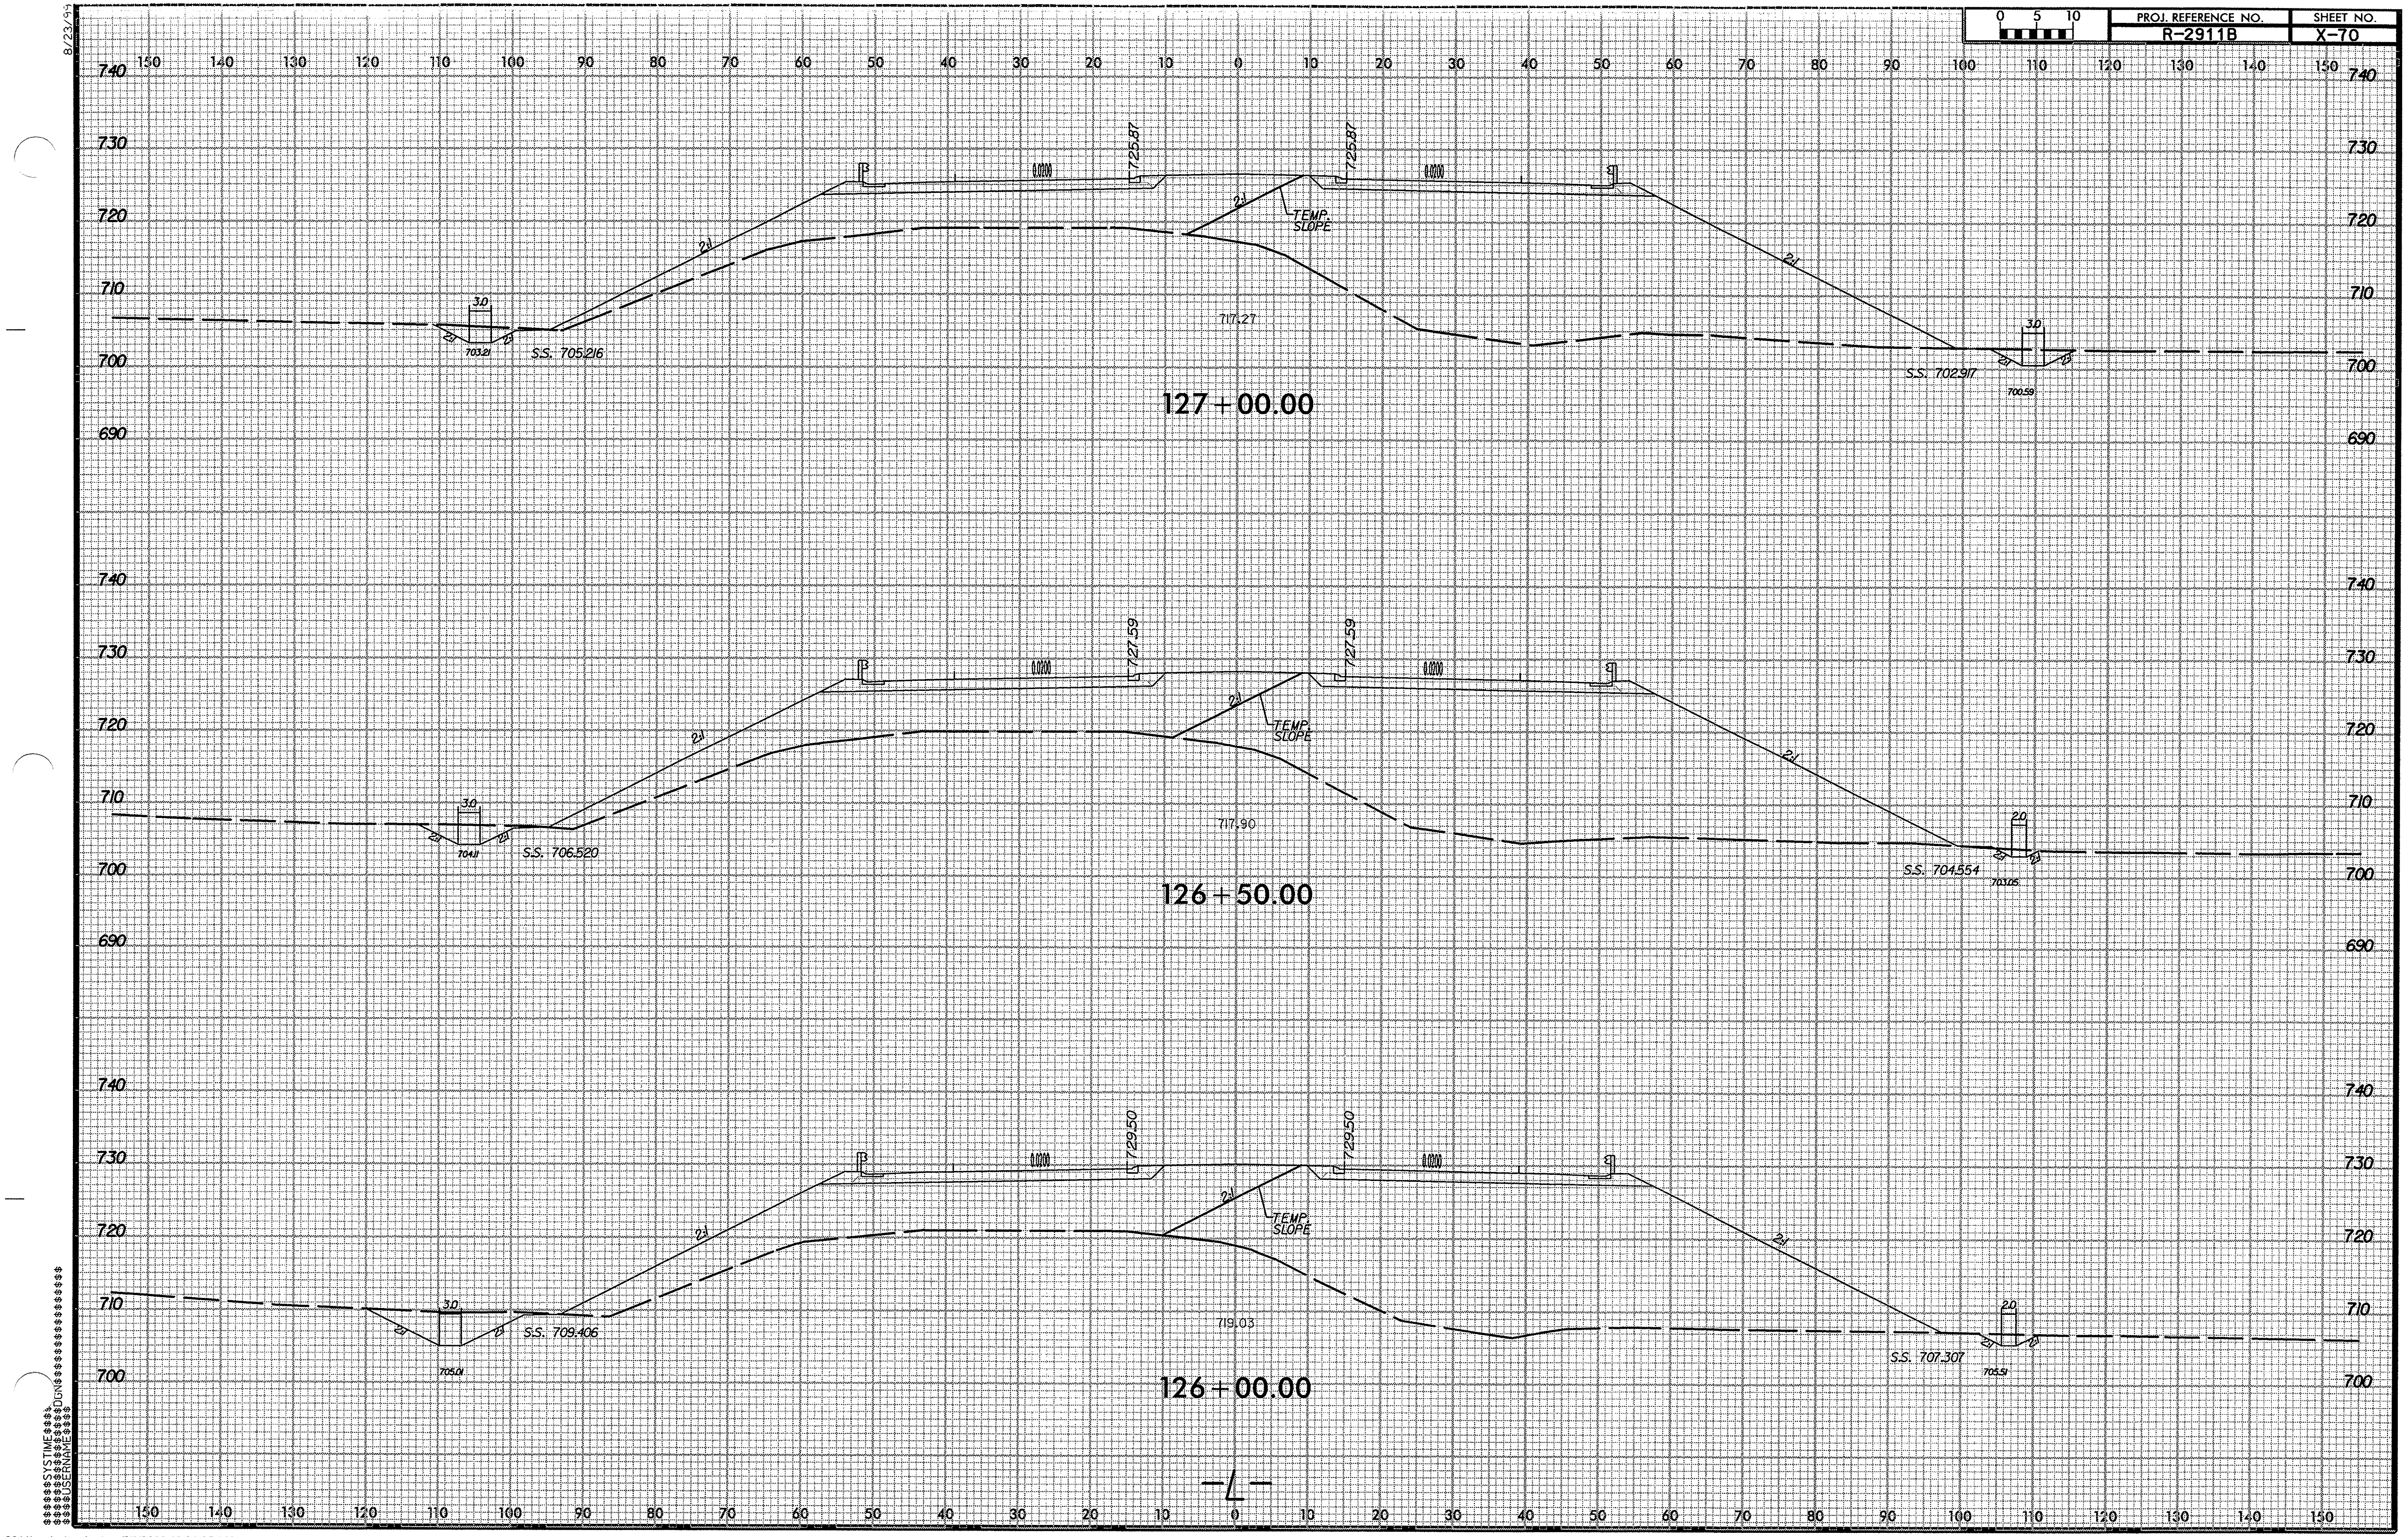

8/23/99

PROJ. REFERENCE NO.	SHEET NO.
R-2911B	X-71

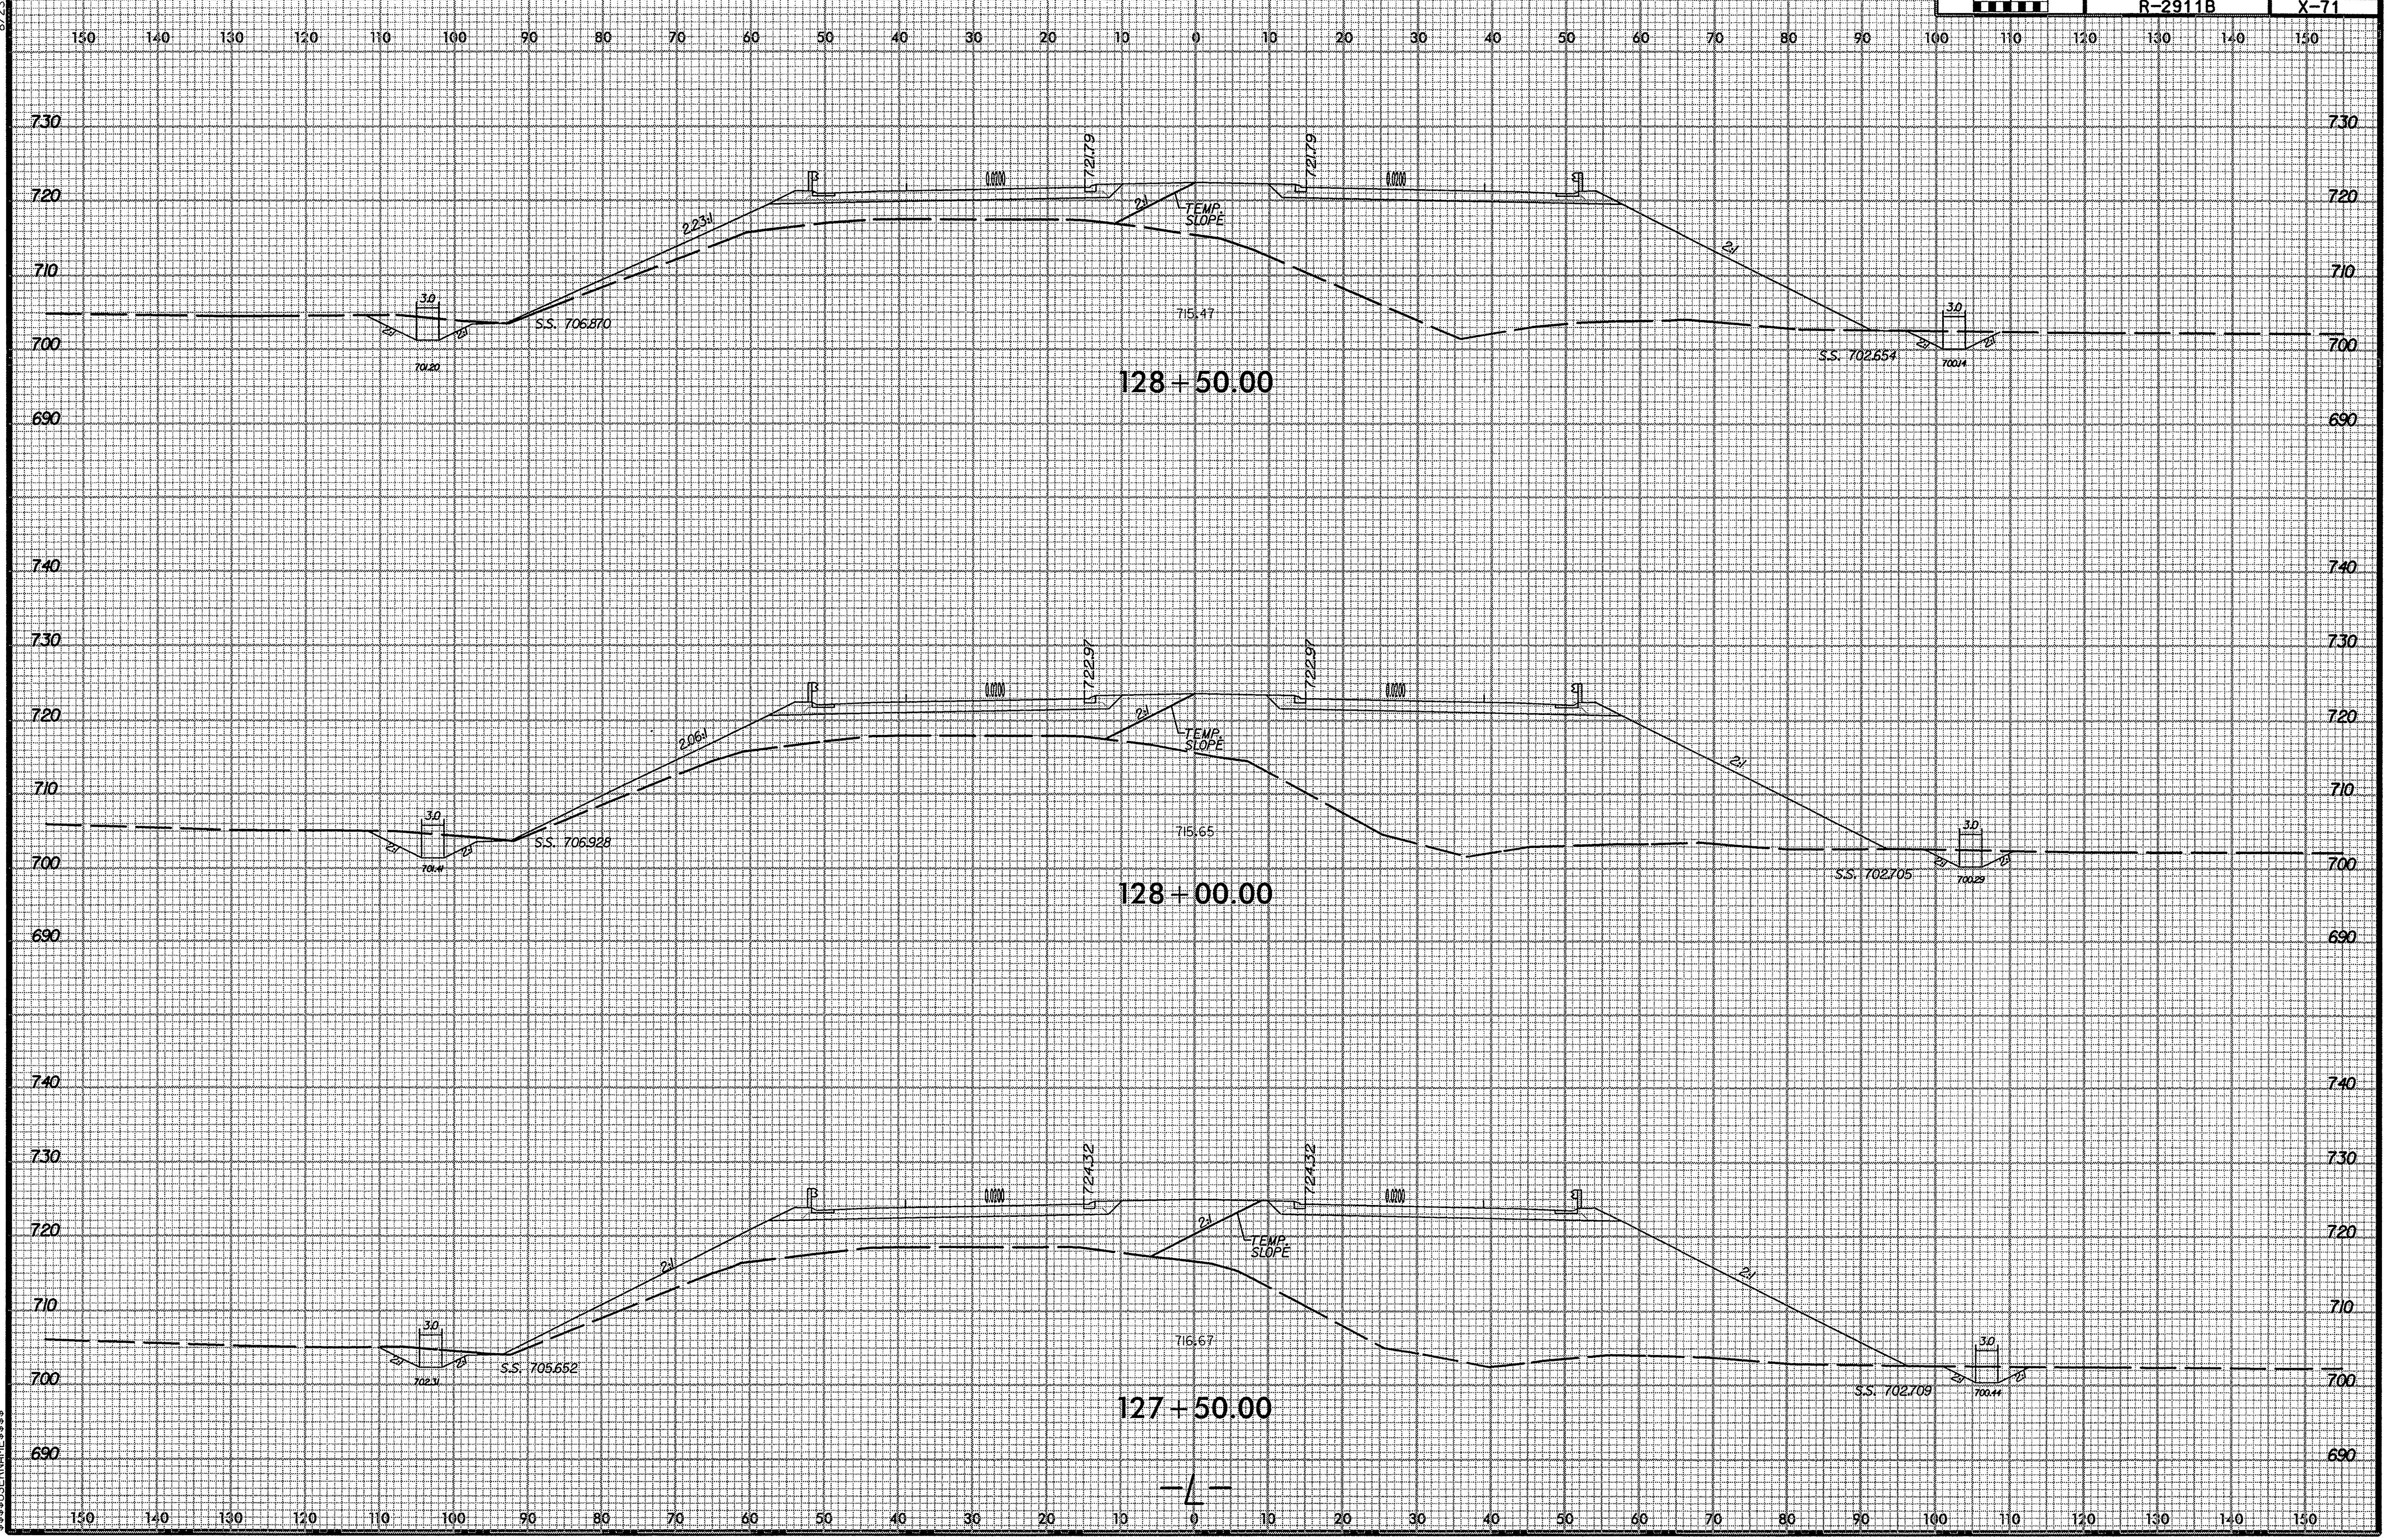

$$$$SYSTIME$$$$ $$$$USERNAME$$$$ $$$$DGN$$$$

r2911b_rdy_l_xpl.dgn 7/9/2008 10:31:26 AM

8/23/99

PROJ. REFERENCE NO.	SHEET NO.
R-2911B	X-72

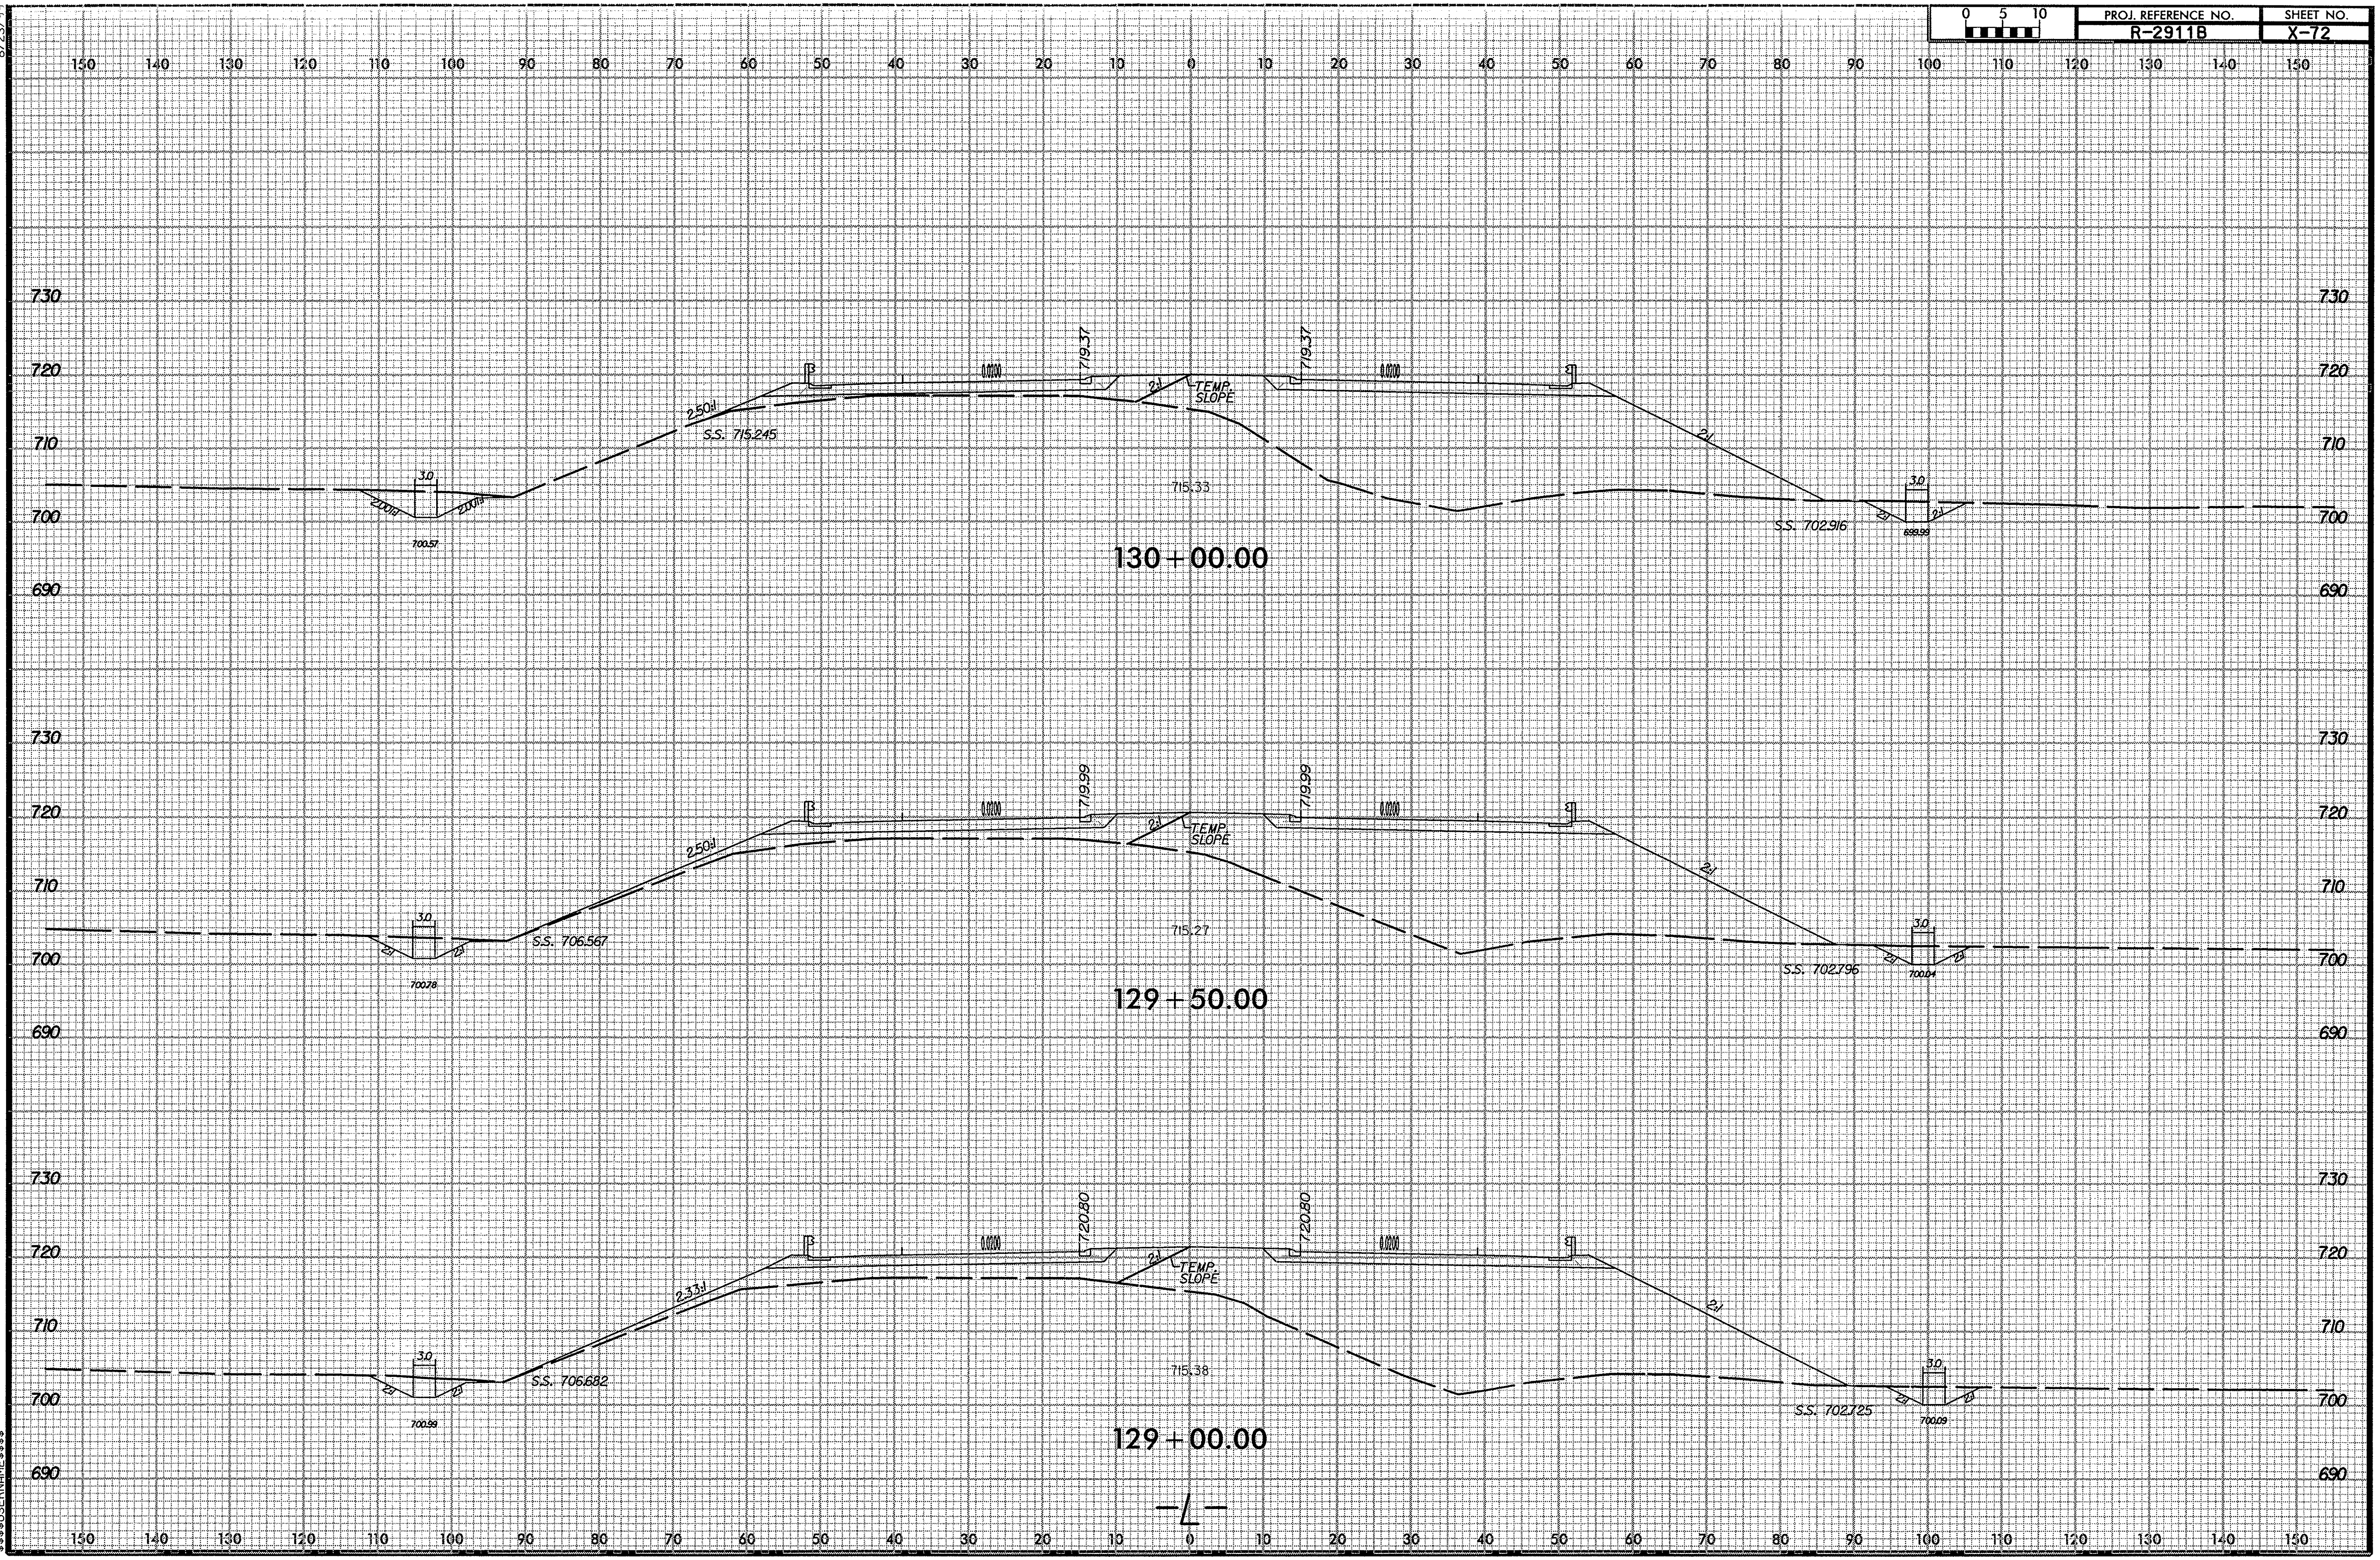

$$$$$$SYSTIME$$$$
$$$$$$$$$$$$$$DUN$$$$$$$$$$$$$$$$$$$$$$
$$$$$$USERNAME$$$$

r2911b_rdy_l_xpl .dgn 7/9/2008 10:31:27 AM

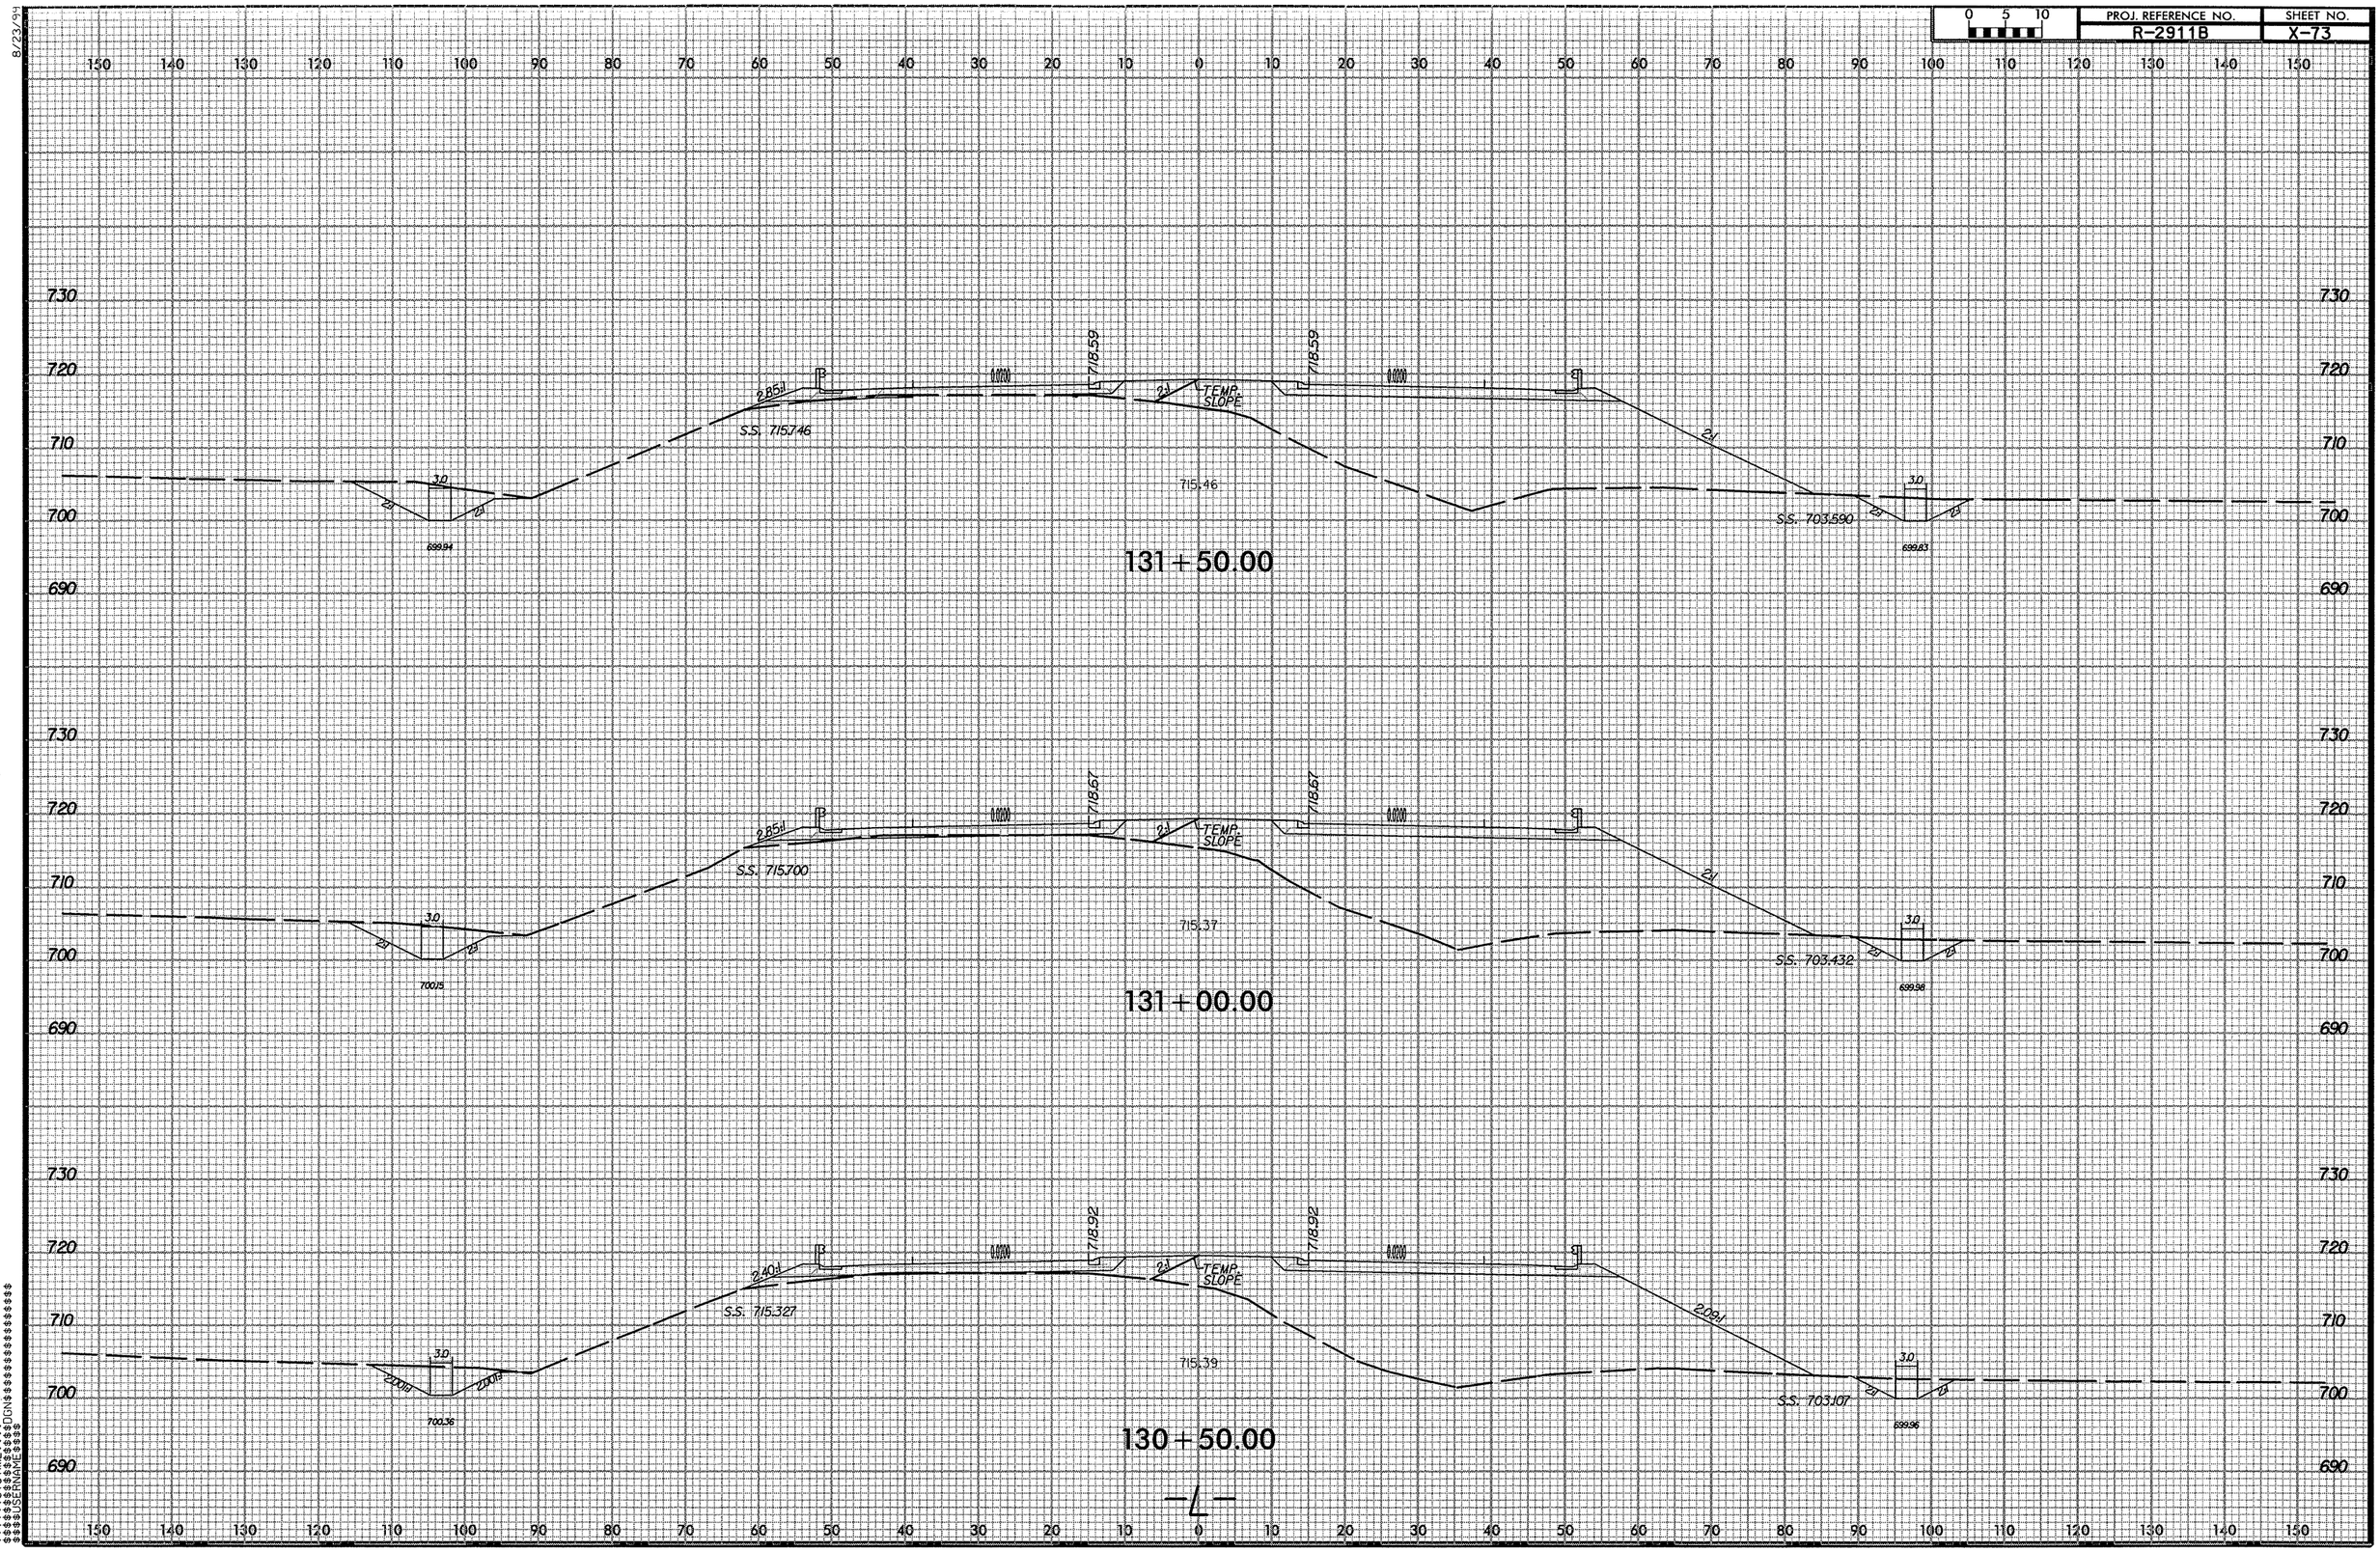

PROJ. REFERENCE NO.
R-2911B
SHEET NO.
X-73
0 5 10
131+50.00
718.59
718.59
2.85:1
S.S. 715.746
TEMP. SLOPE
715.46
S.S. 703.590
699.94
699.83
131+00.00
718.67
718.67
2.85:1
S.S. 715.700
TEMP. SLOPE
715.37
S.S. 703.432
700.15
699.98
130+50.00
718.92
718.92
2.40:1
S.S. 715.327
TEMP. SLOPE
715.39
2.09:1
S.S. 703.107
700.36
699.96
-L-

PROJ. REFERENCE NO.	SHEET NO.
R-2911B	X-74

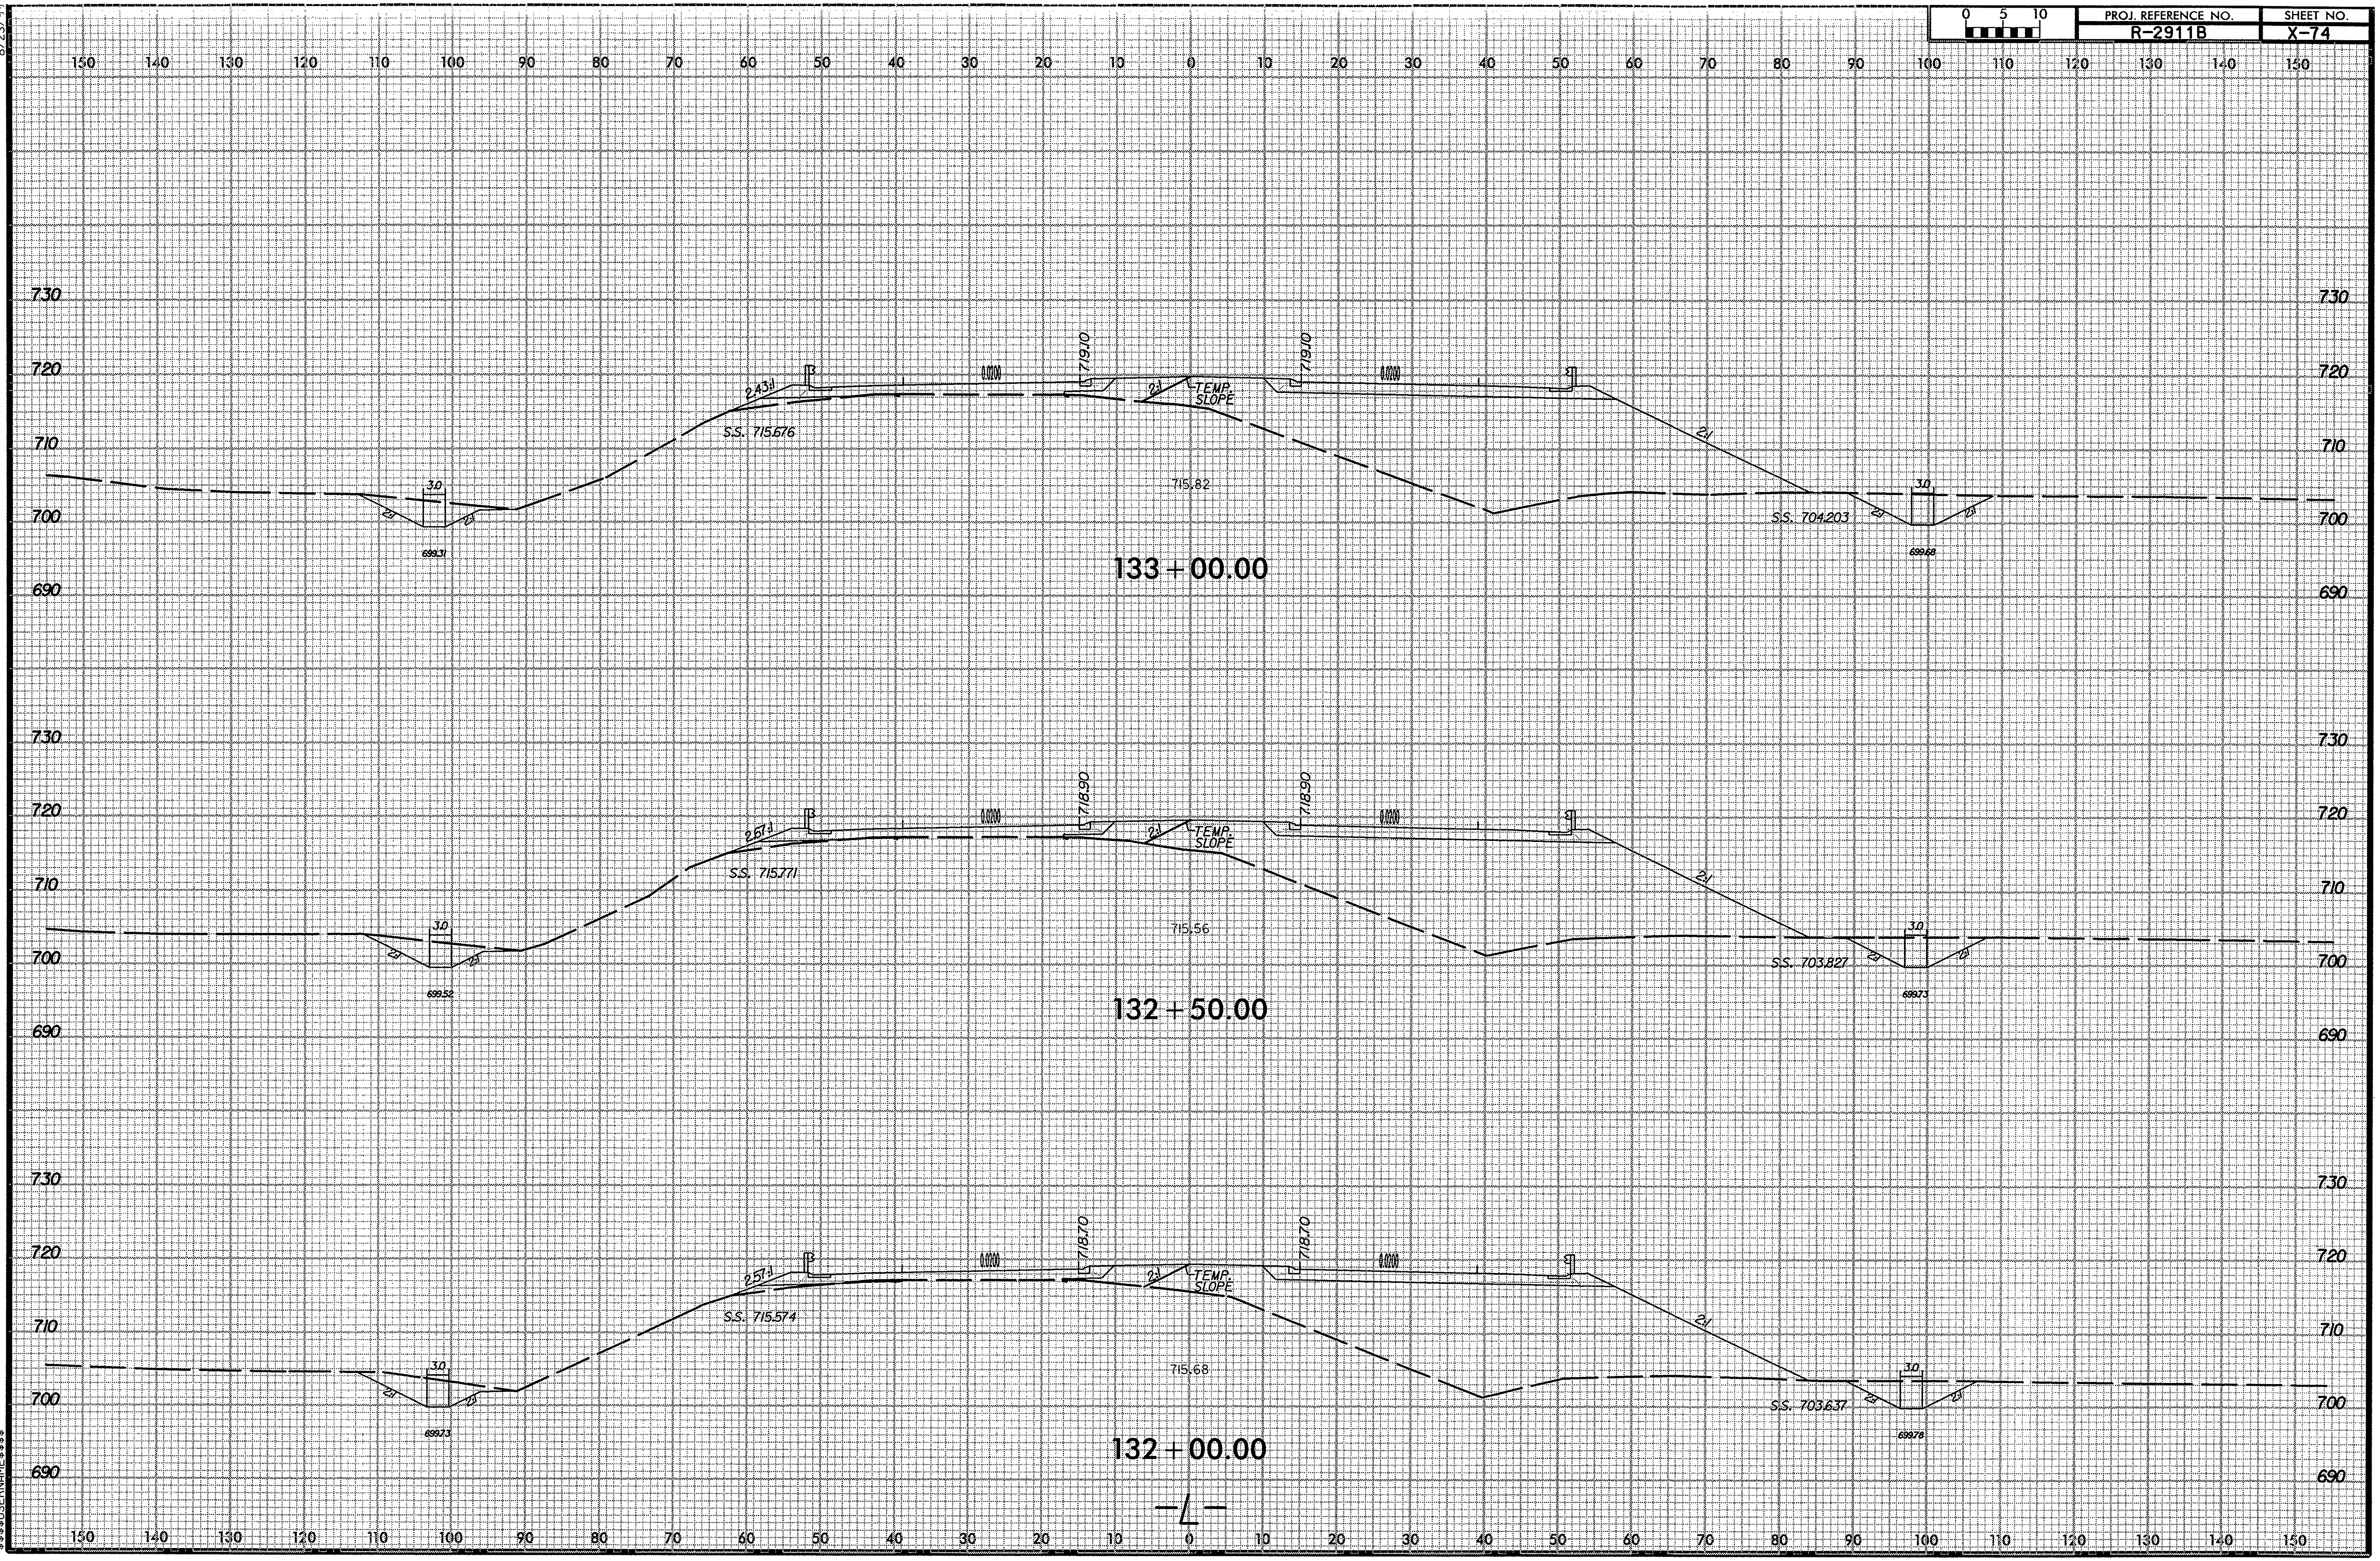

r2911b_rdy_l_xpl.dgn 7/9/2008 10:31:29 AM

PROJ. REFERENCE NO.	SHEET NO.
R-2911B	X-75

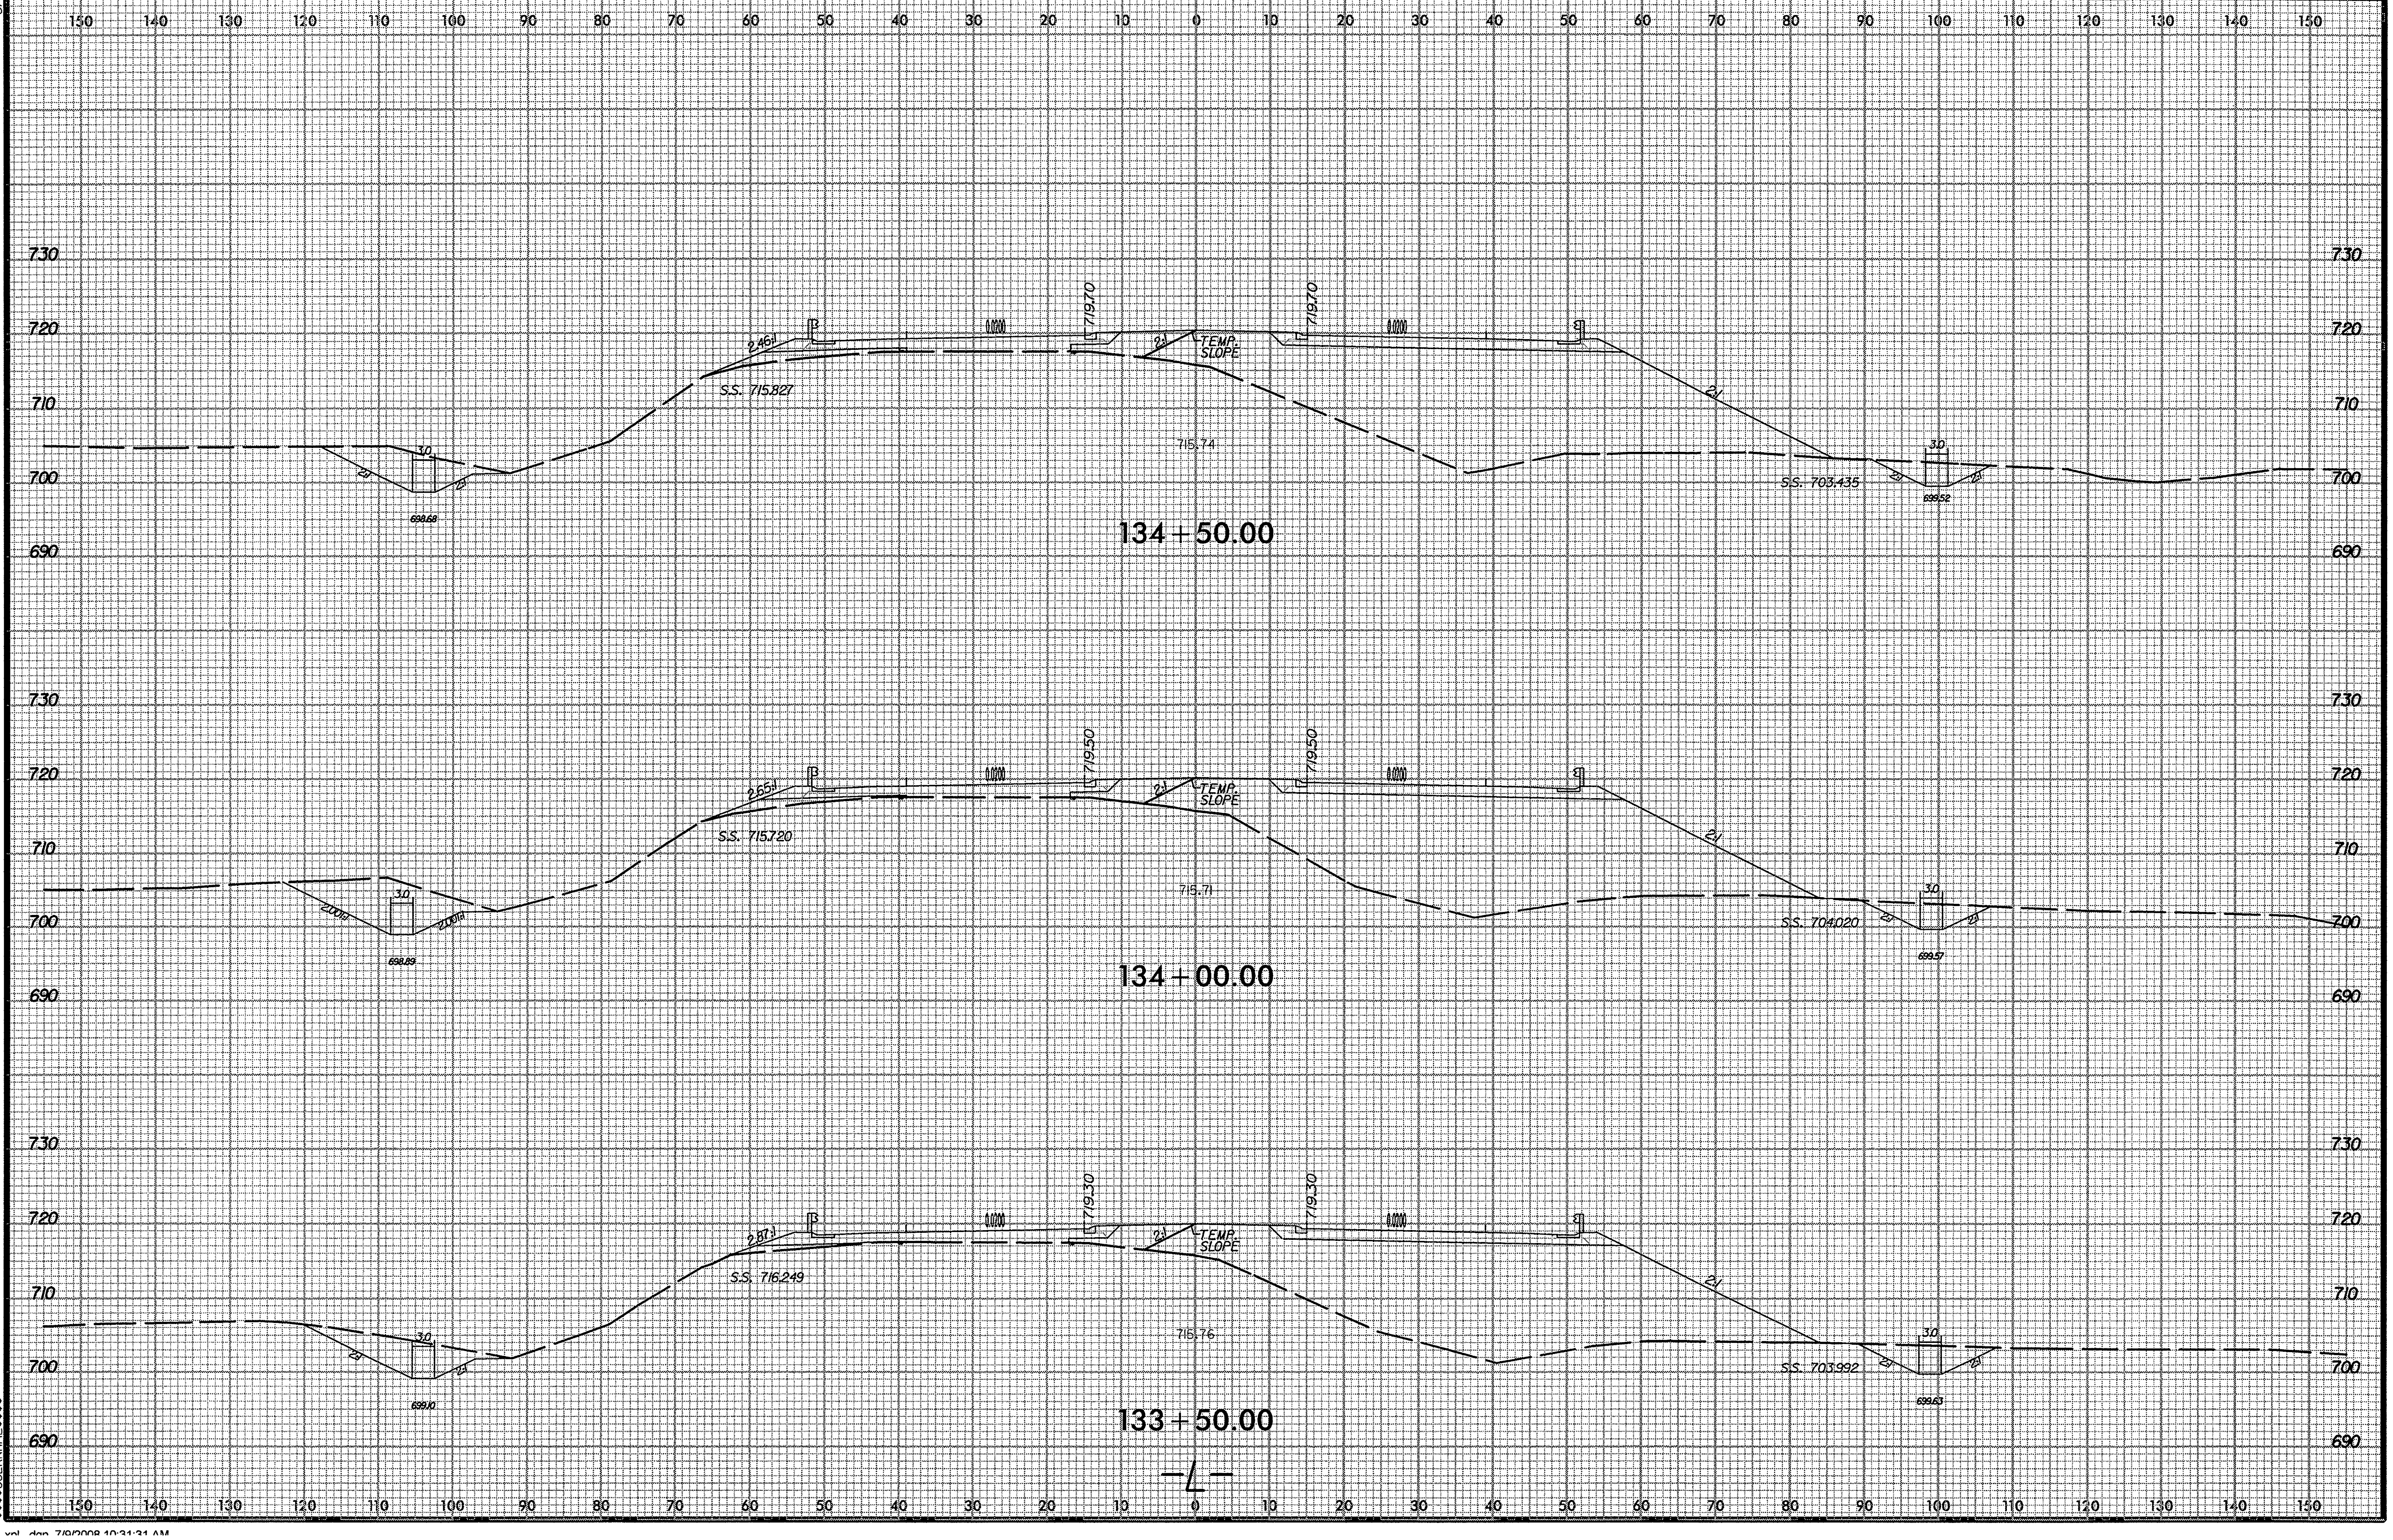

8/23/99

$$$$$$SYSTIME$$$$ $$$$$$$$$$$$$DGN$$$$$$$$$$$$$$ $$$$$$USERNAME$$$$

r2911b_rdy_L.xpl_.dgn 7/9/2008 10:31:31 AM

PROJ. REFERENCE NO.	SHEET NO.
R-2911B	X-76

8/23/99

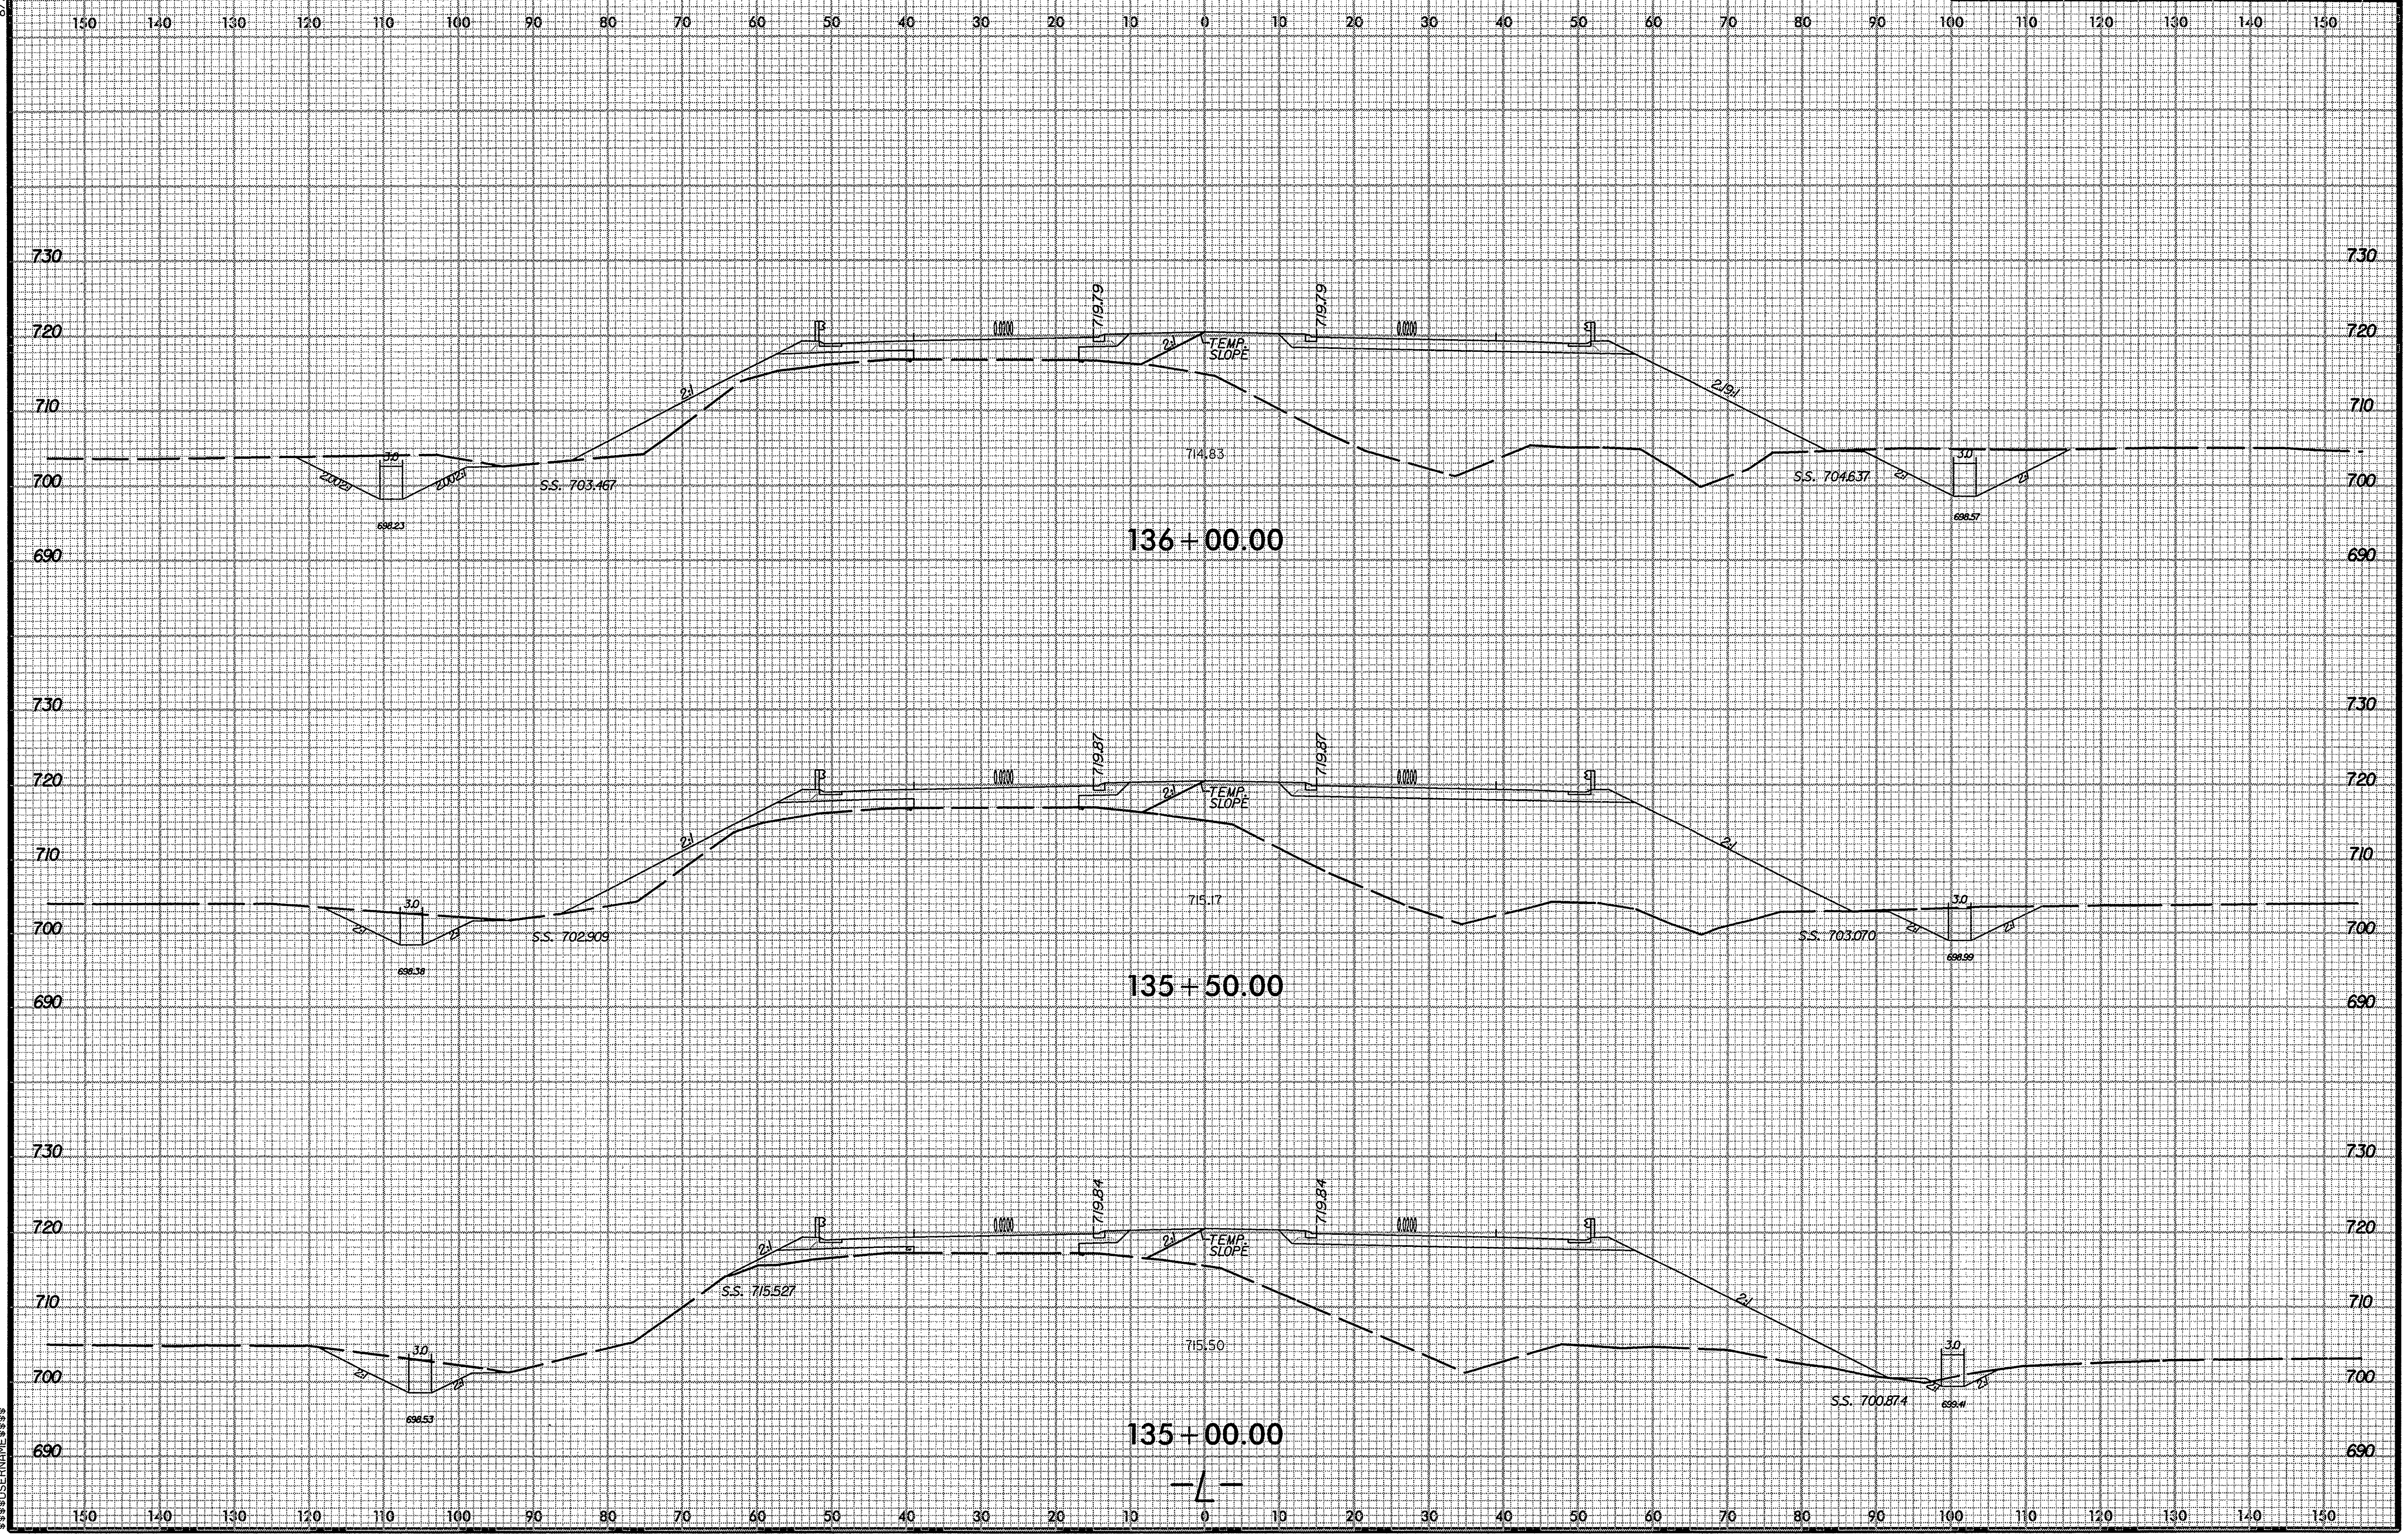

$$$$$$SYSTIME$$$$
$$$$$$DGN$$$$$$$$$$$$$$$$$
$$$$$$USERNAME$$$$

r2911b_rdy_L_xpl.dgn 7/9/2008 10:31:32 AM

8/23/99

0 5 10	PROJ. REFERENCE NO.	SHEET NO.
	R-2911B	X-77

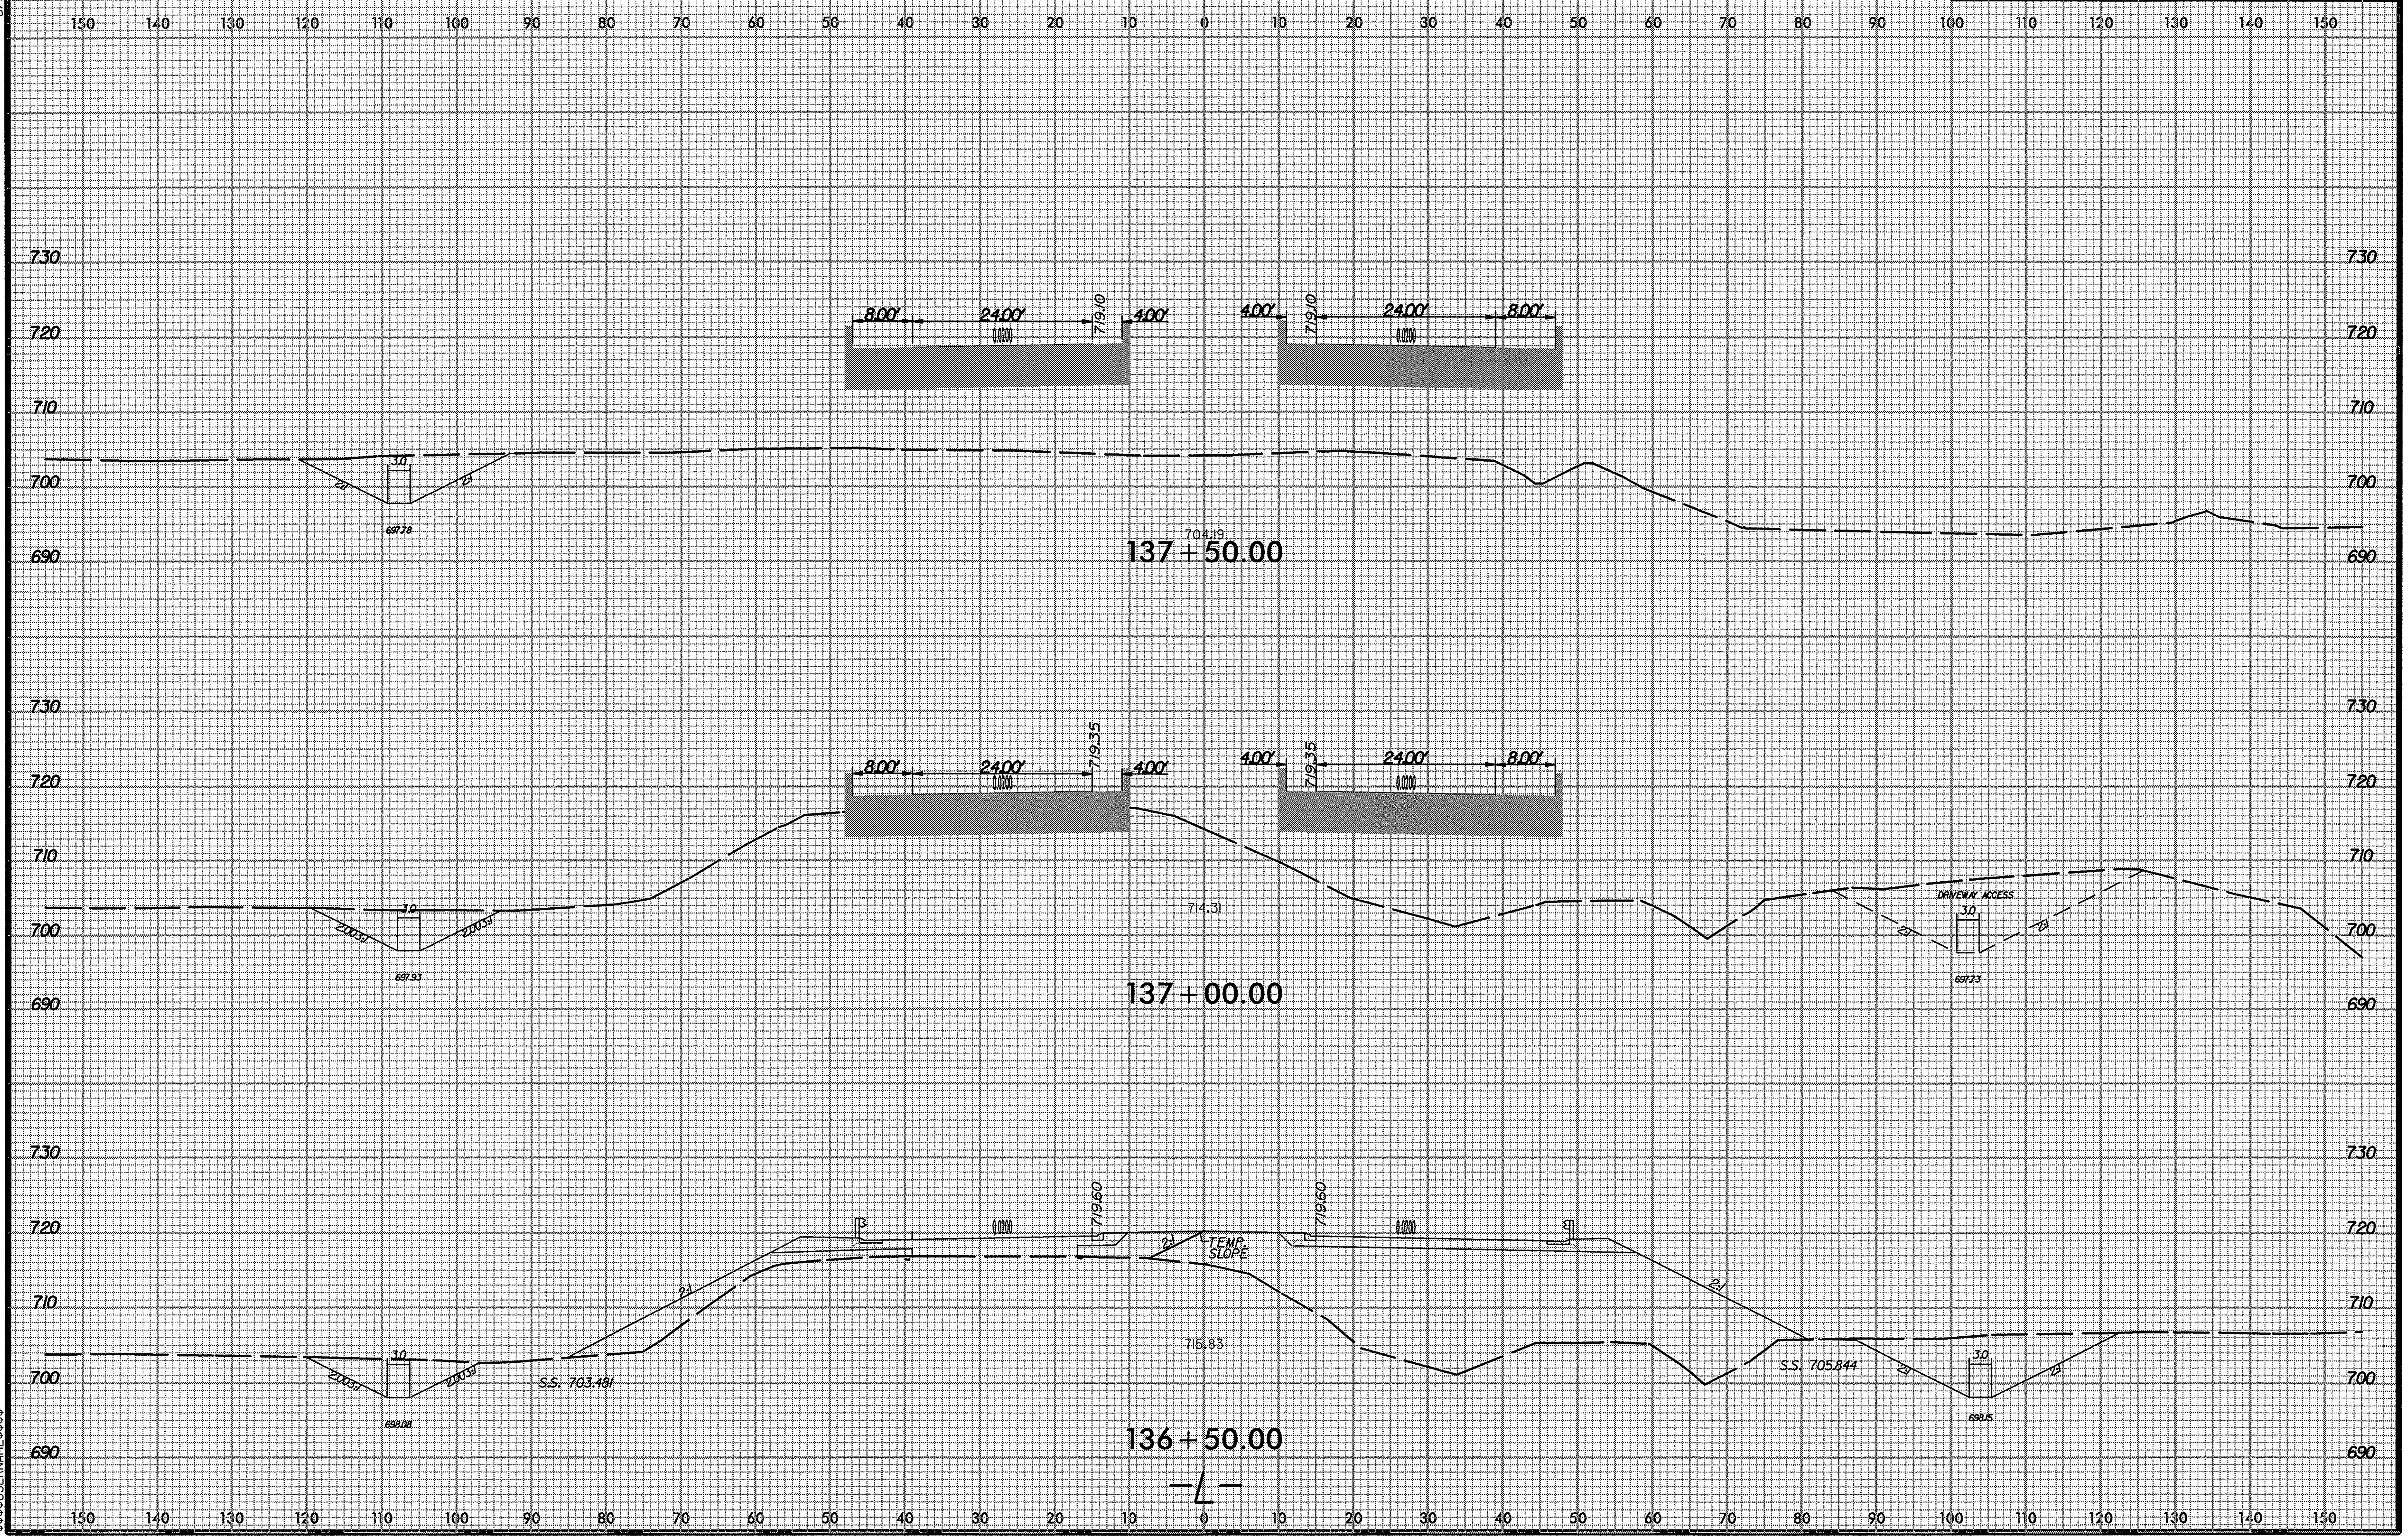

$$$$SYSTIME$$$$
$$$$USERNAME$$$$
$$$$DGN$$$$

r2911b_rdy_L_xpl.dgn 7/9/2008 10:31:33 AM

PROJ. REFERENCE NO.	SHEET NO.
R-2911B	X-78

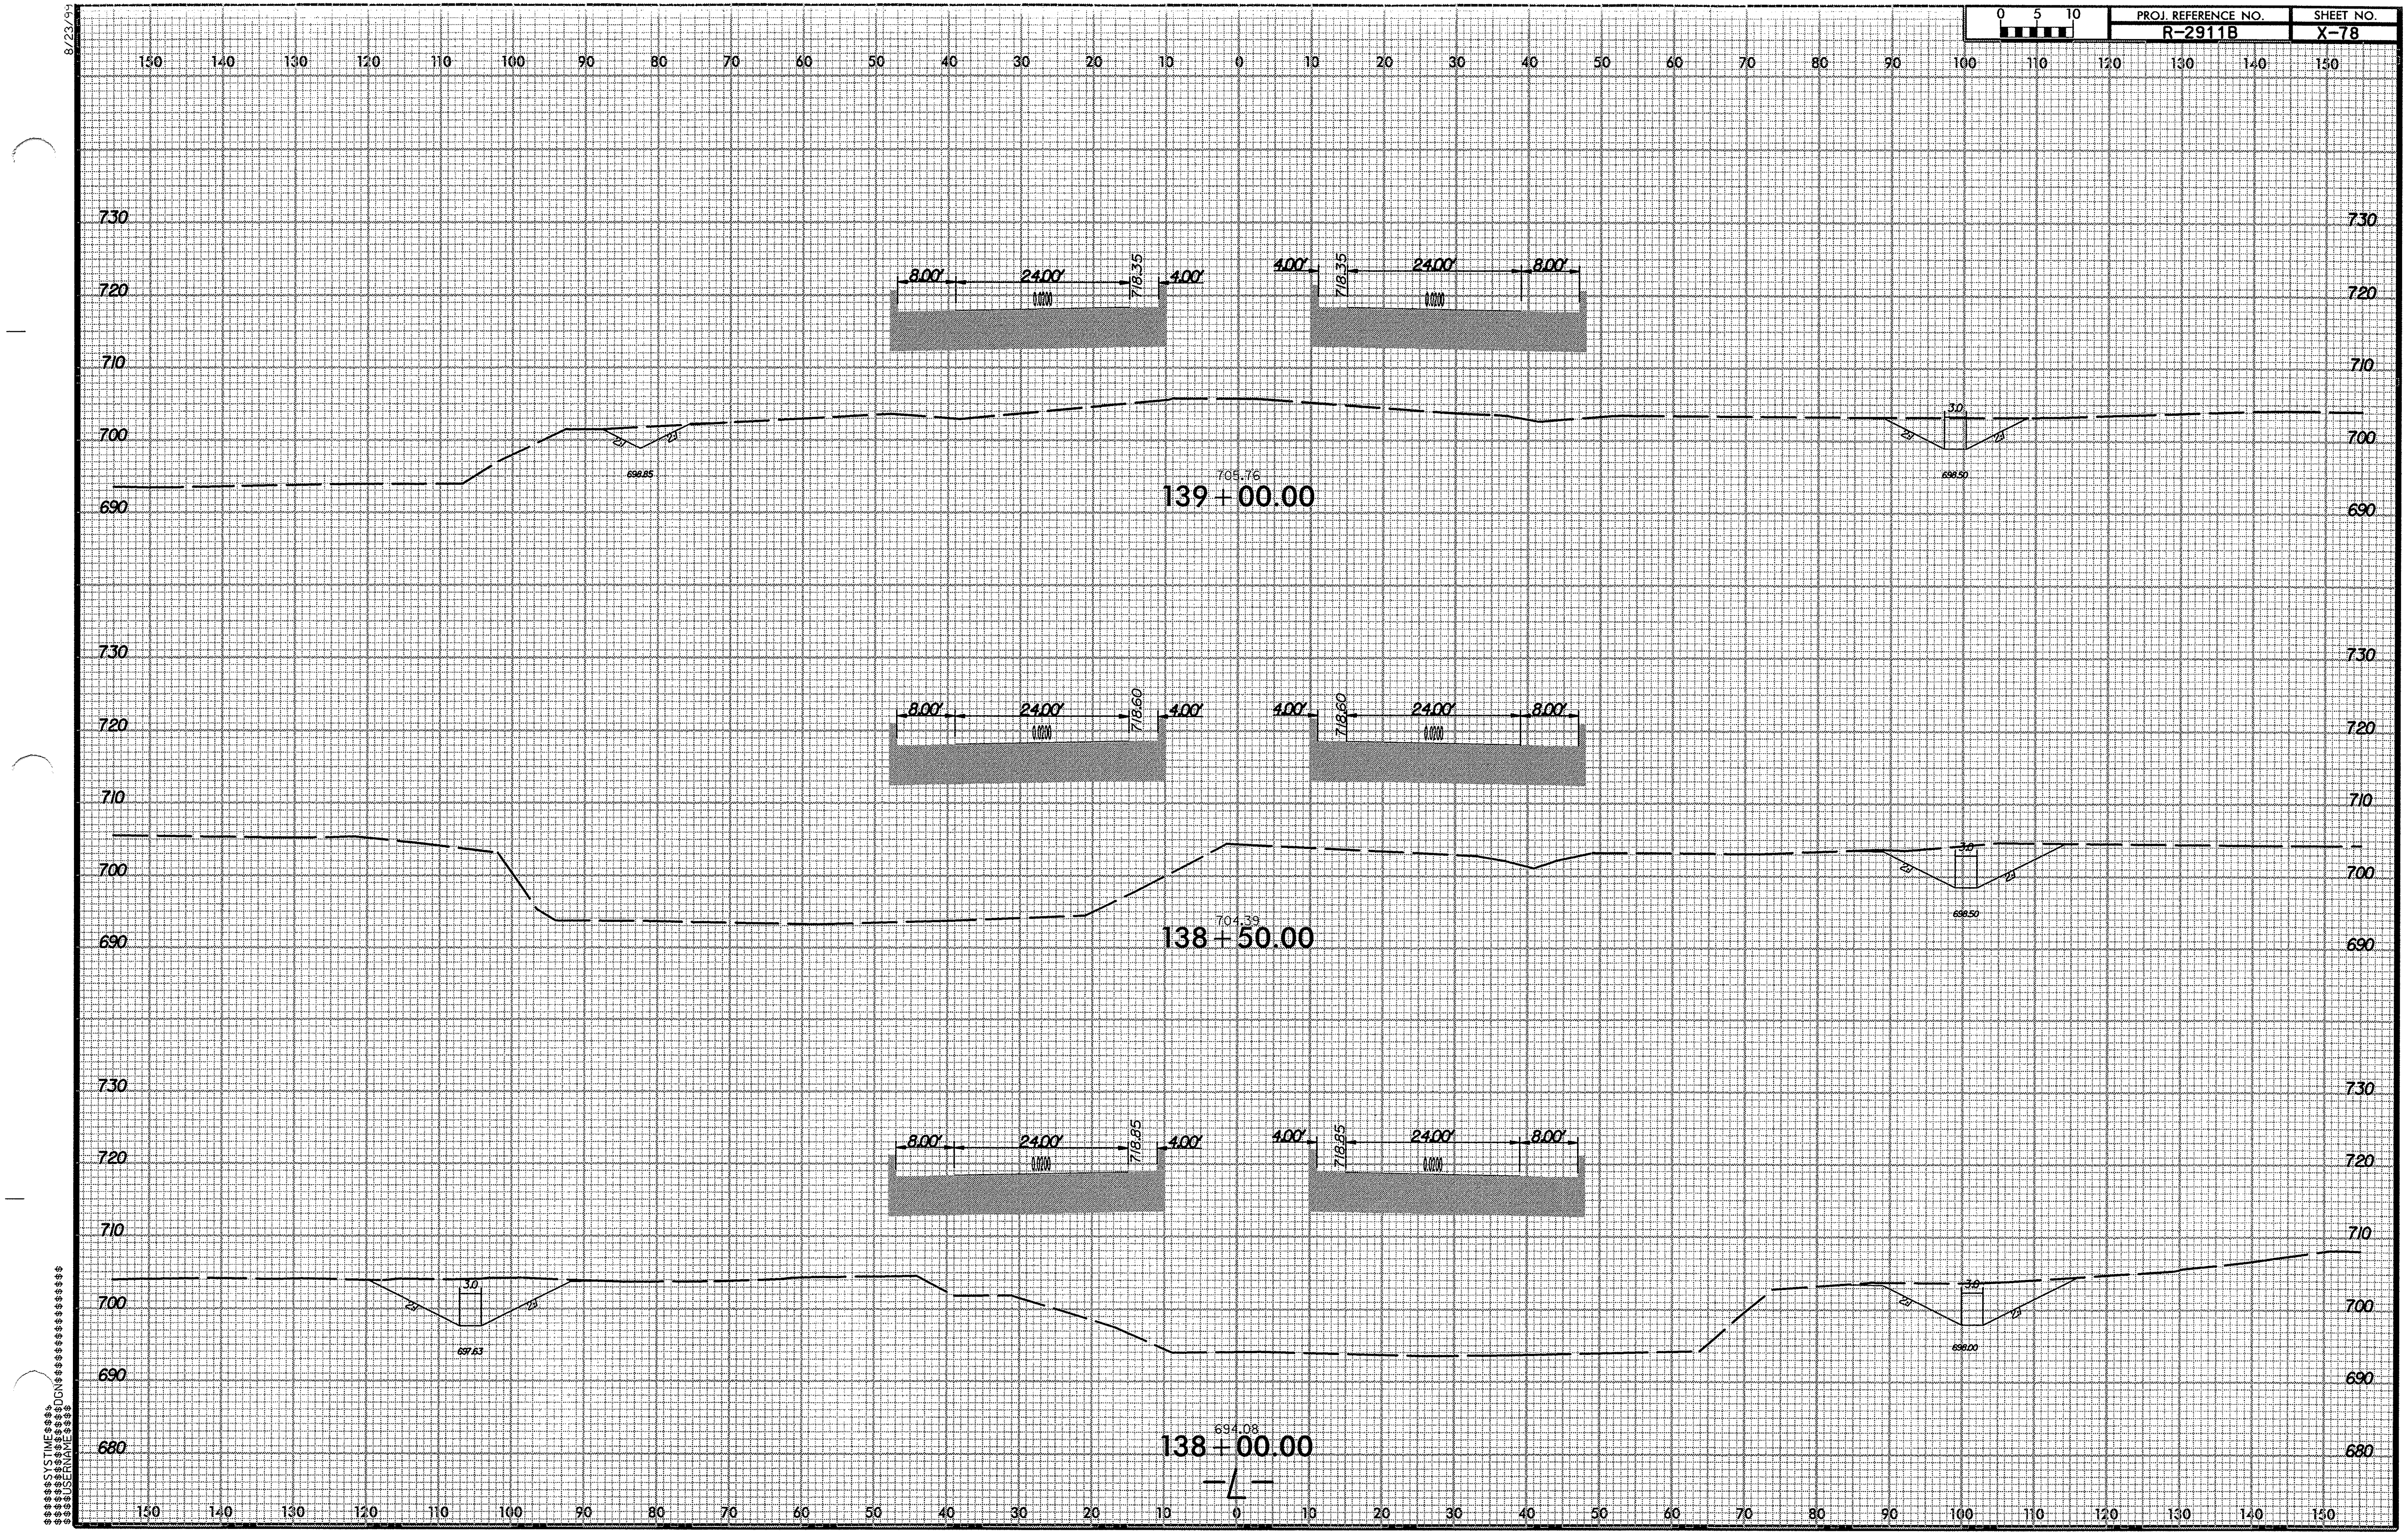

r2911b_rdy_L_xpl.dgn 7/9/2008 10:31:34 AM

PROJ. REFERENCE NO.	SHEET NO.
R-2911B	X-79

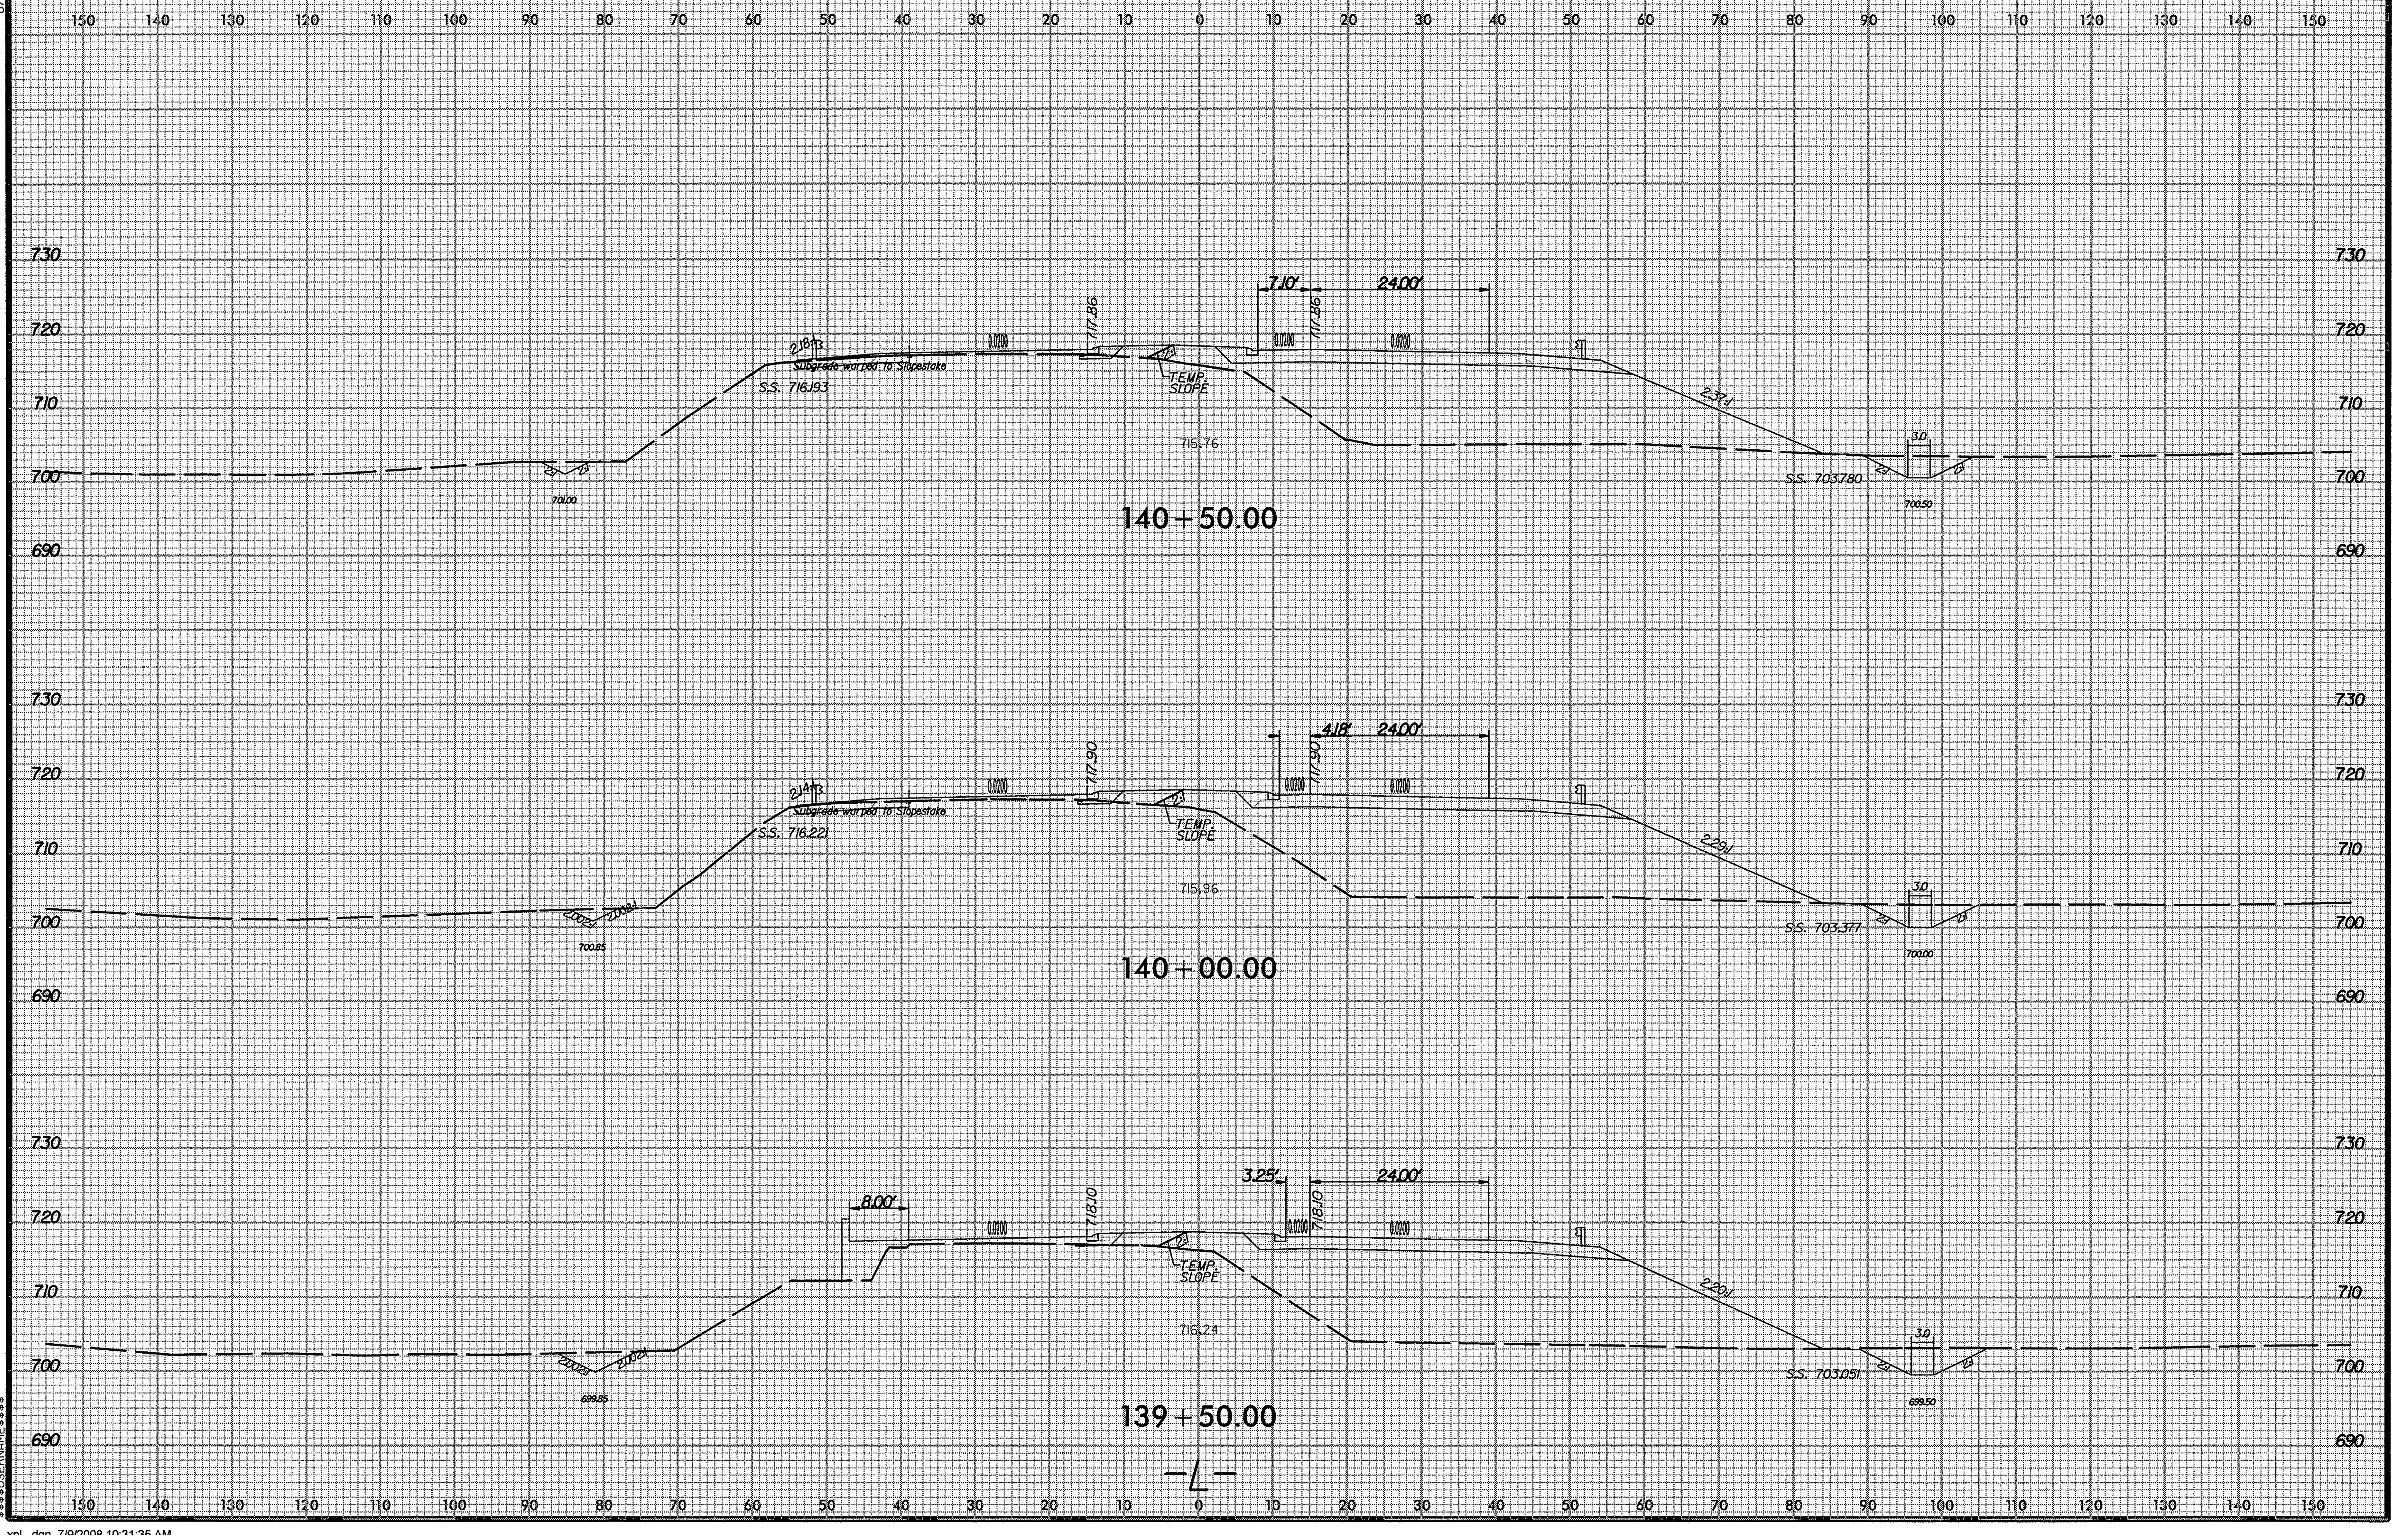

r2911b_rdy_L.xpl.dgn 7/9/2008 10:31:35 AM

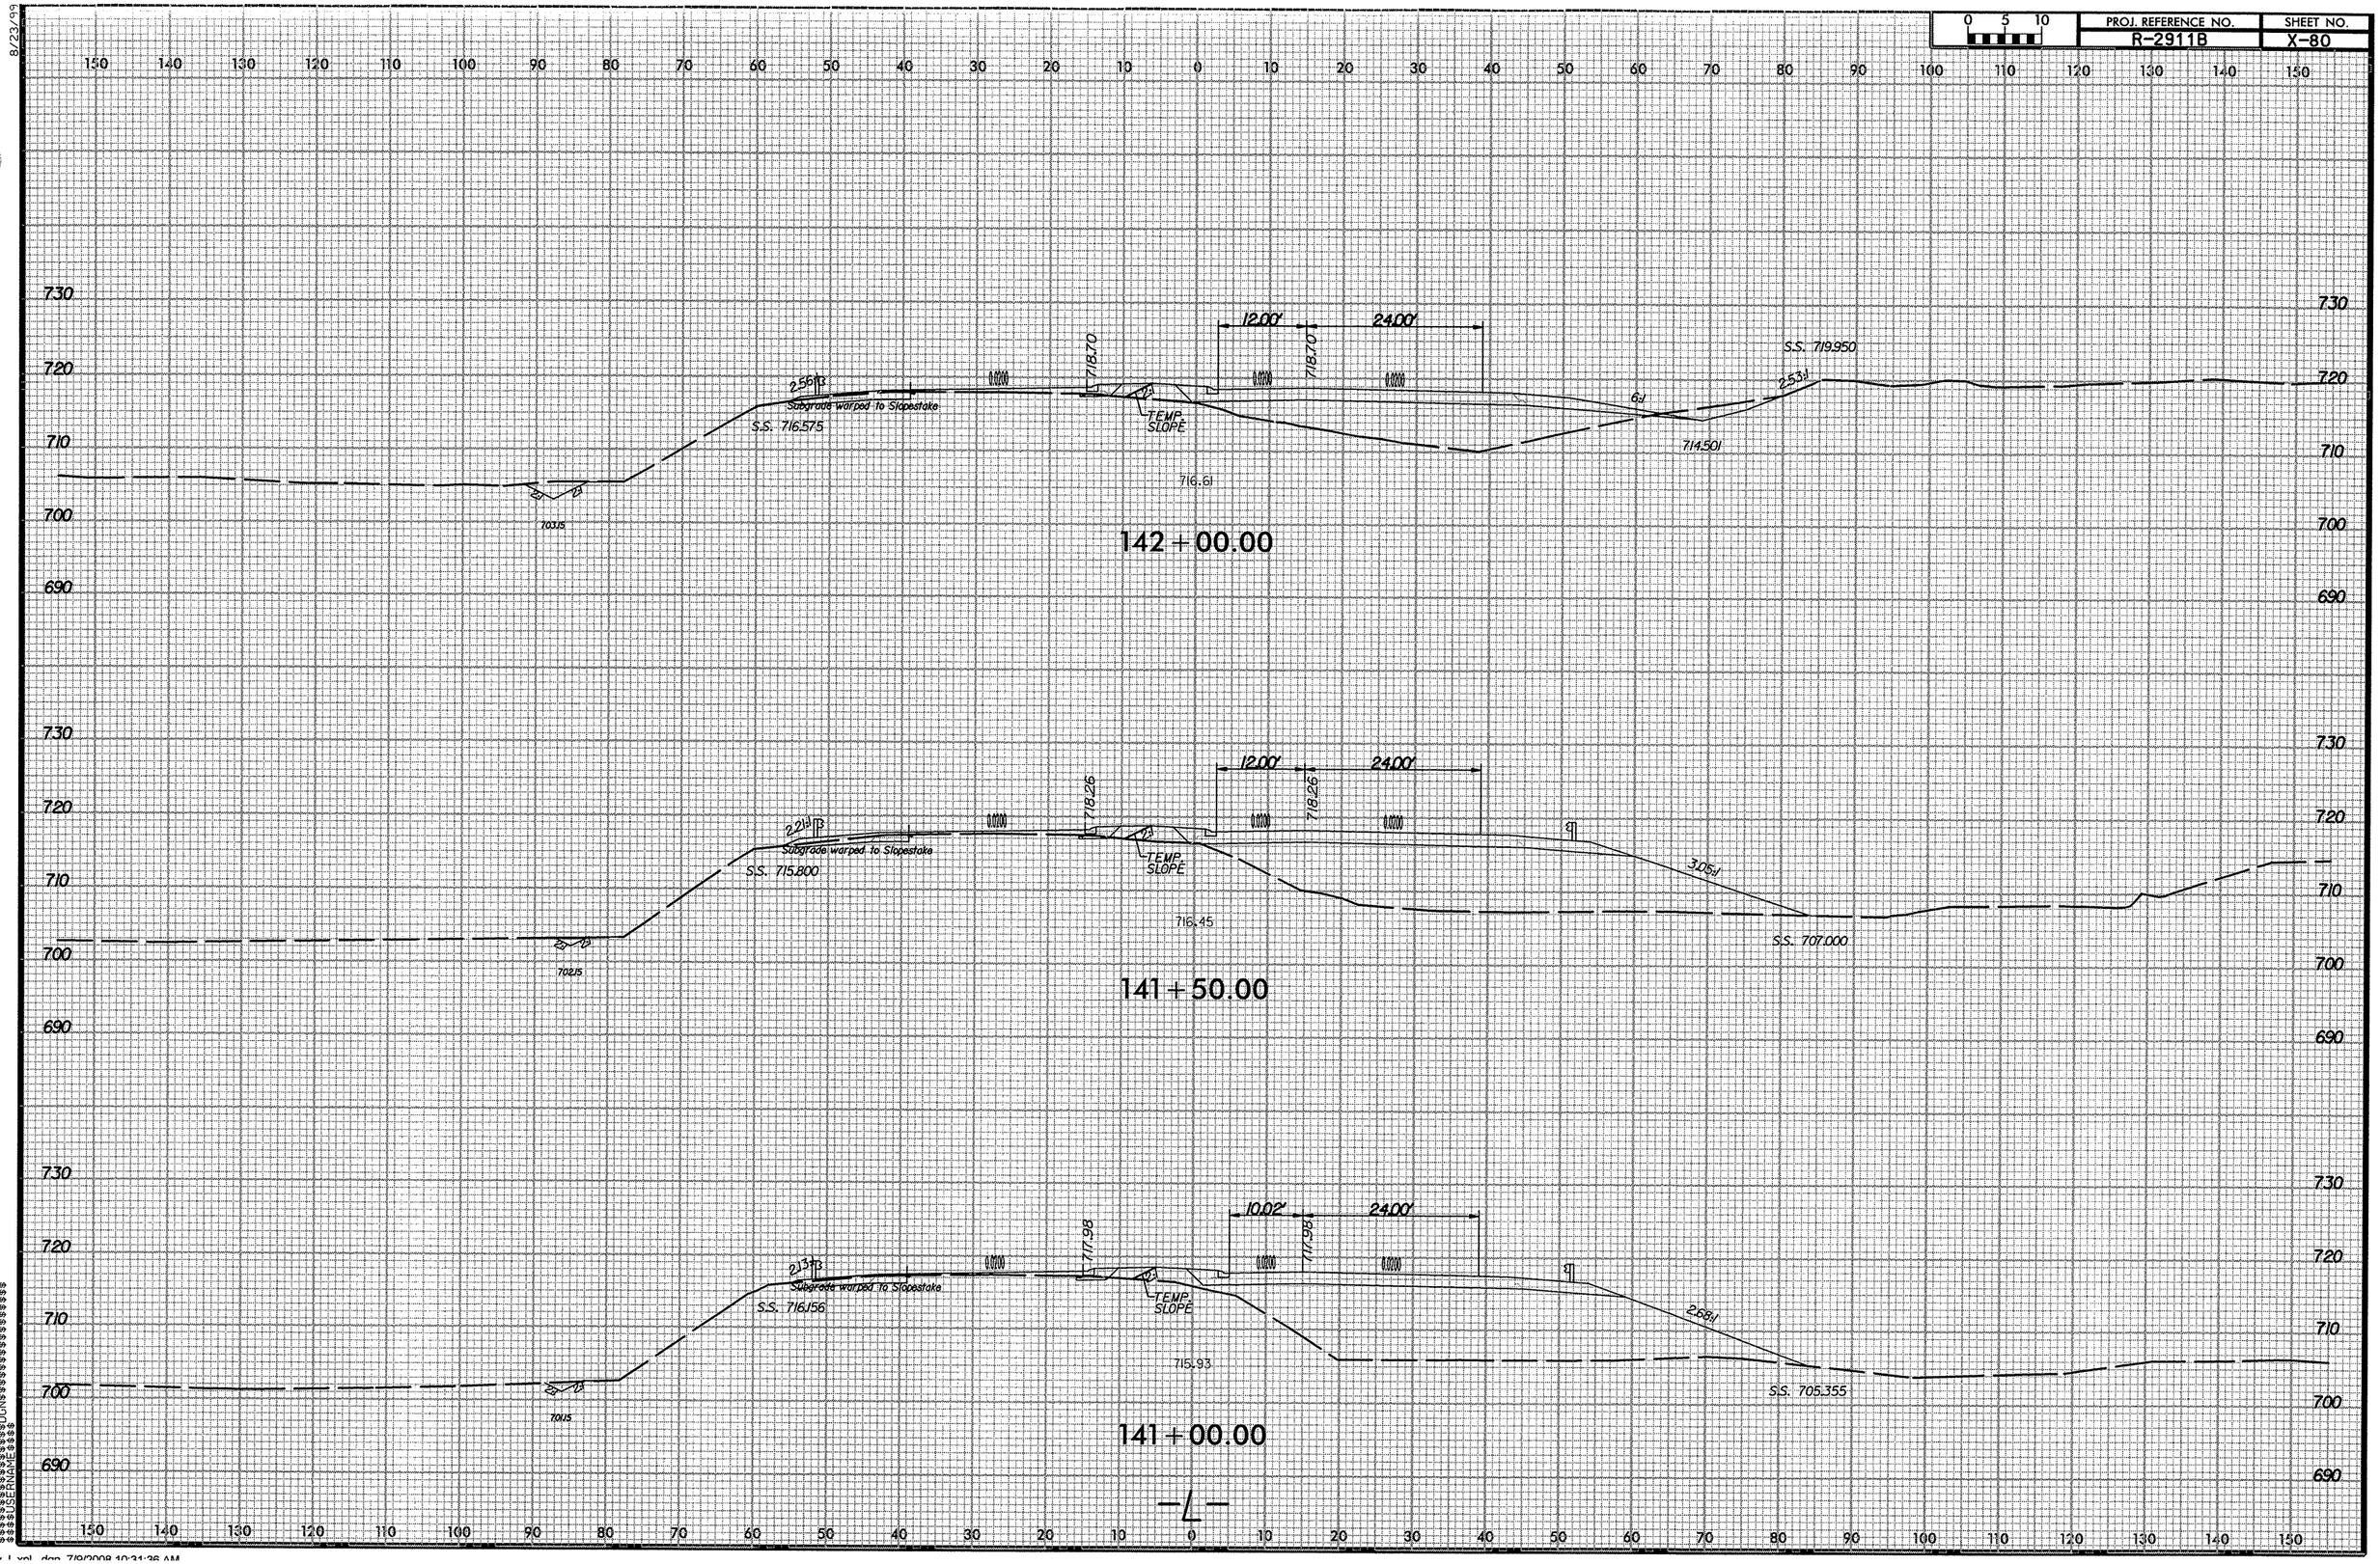

PROJ. REFERENCE NO.
R-2911B
SHEET NO.
X-80
0 5 10
142+00.00
12.00'
24.00'
718.70
718.70
2.56:1
Subgrade warped to Slopestake
S.S. 716.575
TEMP. SLOPE
716.61
703.15
714.501
6:1
2.53:1
S.S. 719.950
141+50.00
12.00'
24.00'
718.26
718.26
2.21:1
Subgrade warped to Slopestake
S.S. 715.800
TEMP. SLOPE
716.45
702.15
3.05:1
S.S. 707.000
141+00.00
10.02'
24.00'
717.98
717.98
2.13:1
Subgrade warped to Slopestake
S.S. 716.156
TEMP. SLOPE
715.93
701.15
2.68:1
S.S. 705.355
-L-

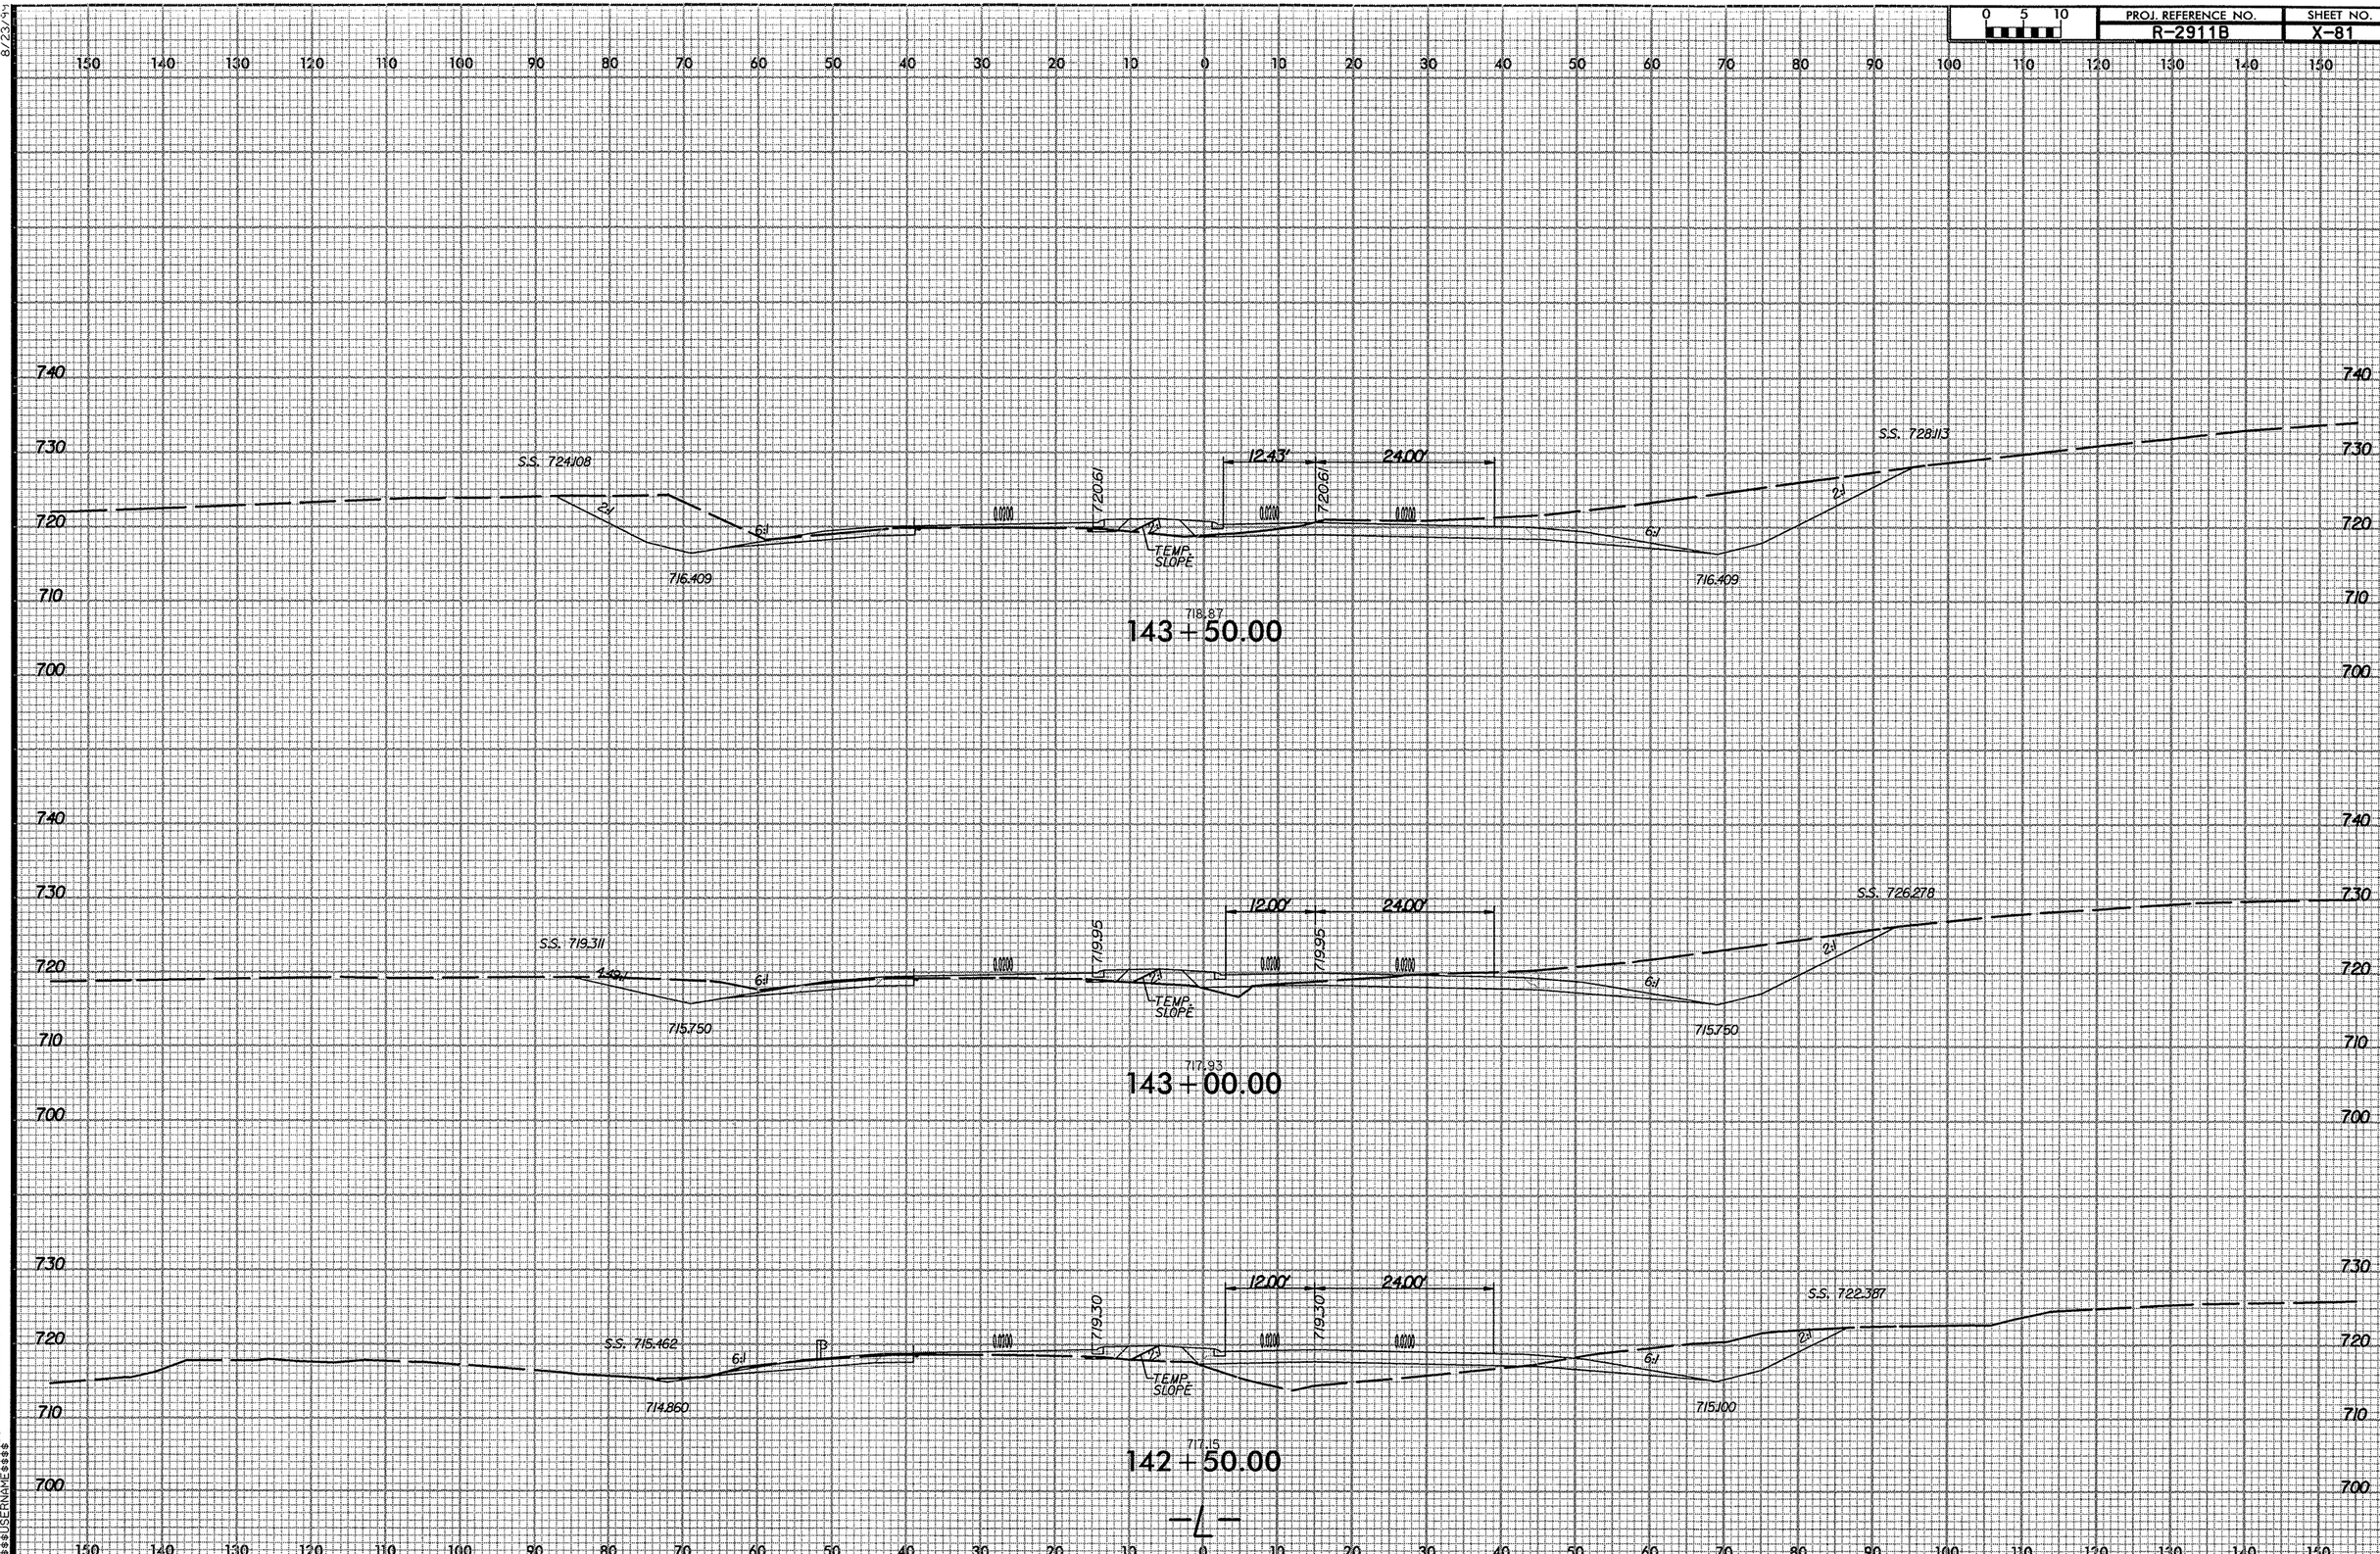

PROJ. REFERENCE NO.
R-2911B
SHEET NO.
X-81
0 5 10
S.S. 724.108
S.S. 728.113
12.43'
24.00'
720.61
720.61
2:1
6:1
0.0200
TEMP. SLOPE
716.409
716.409
718.87
143 + 50.00
S.S. 719.311
S.S. 726.278
12.00'
24.00'
719.95
719.95
715.750
715.750
717.93
143 + 00.00
S.S. 715.462
S.S. 722.387
12.00'
24.00'
719.30
719.30
714.860
715.100
717.15
142 + 50.00
-L-

8/23/99

PROJ. REFERENCE NO.	SHEET NO.
R-2911B	X-82

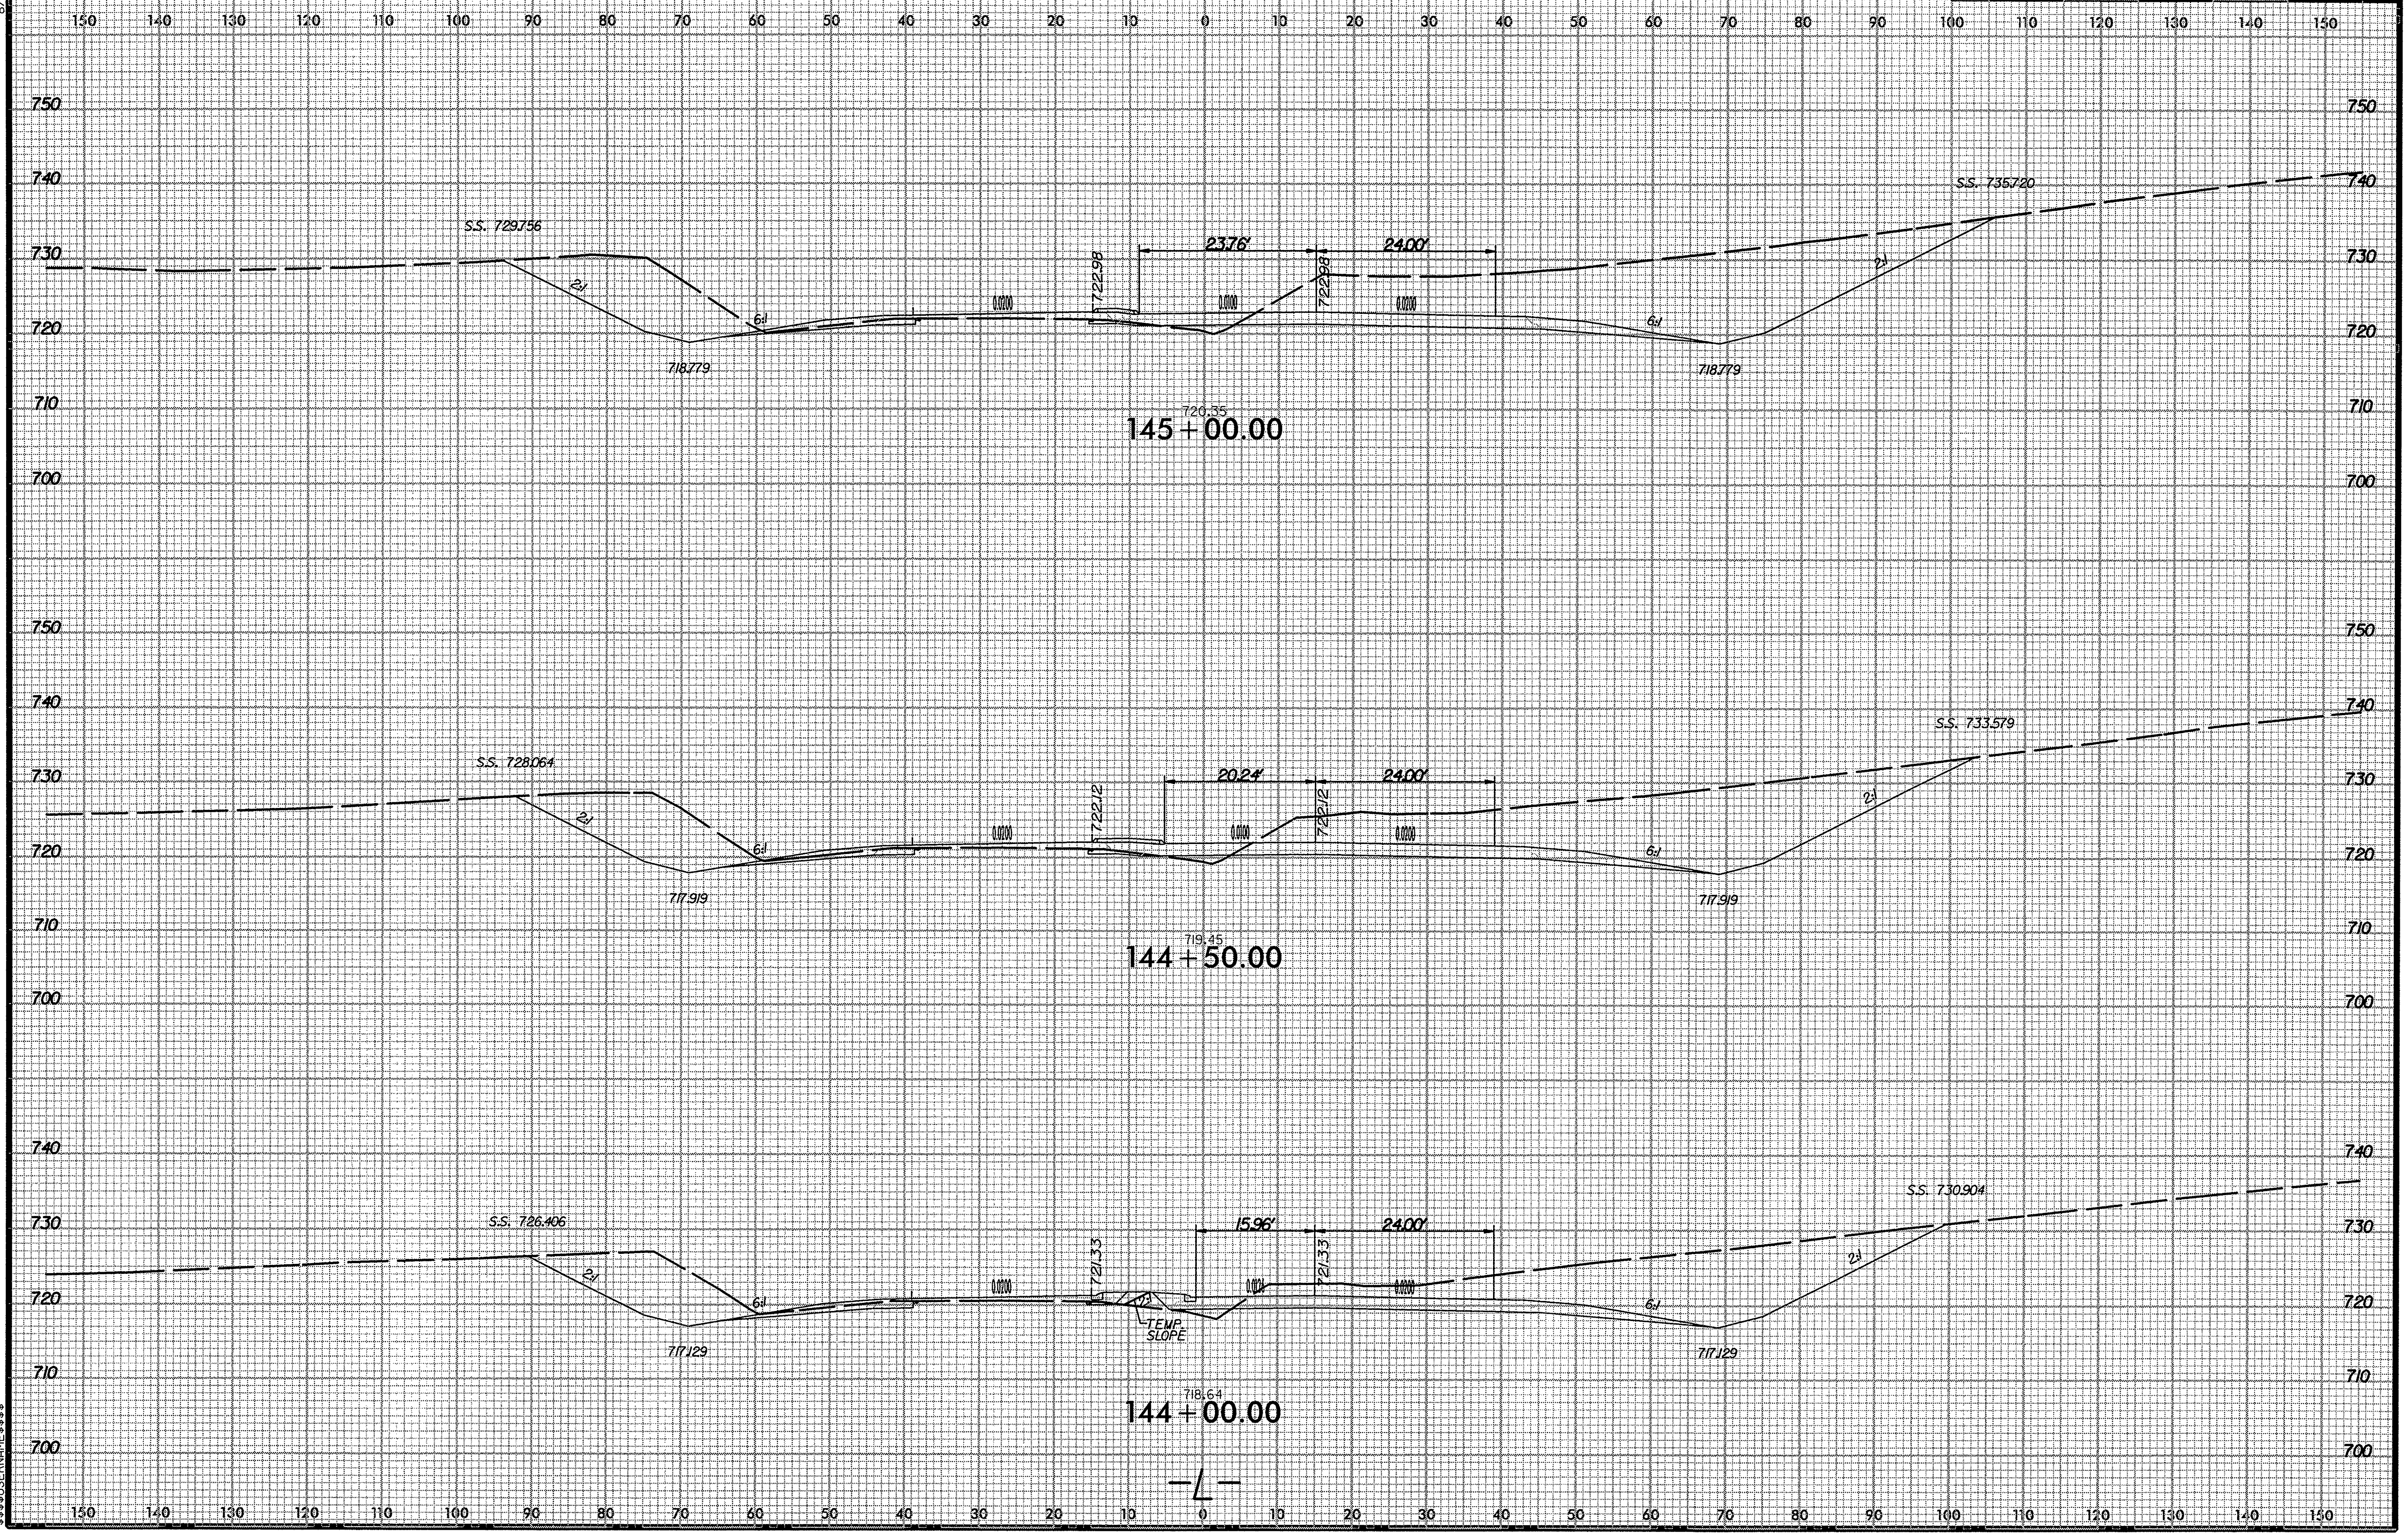

$$$$SYSTIME$$$$
$$$$$$$$$$$$$$$$$$$$DGN$$$$$$$$$$$$$$$$$$$$$
$$$$USERNAME$$$$

r2911b_rdy_L_xpl.dgn 7/9/2008 10:31:39 AM

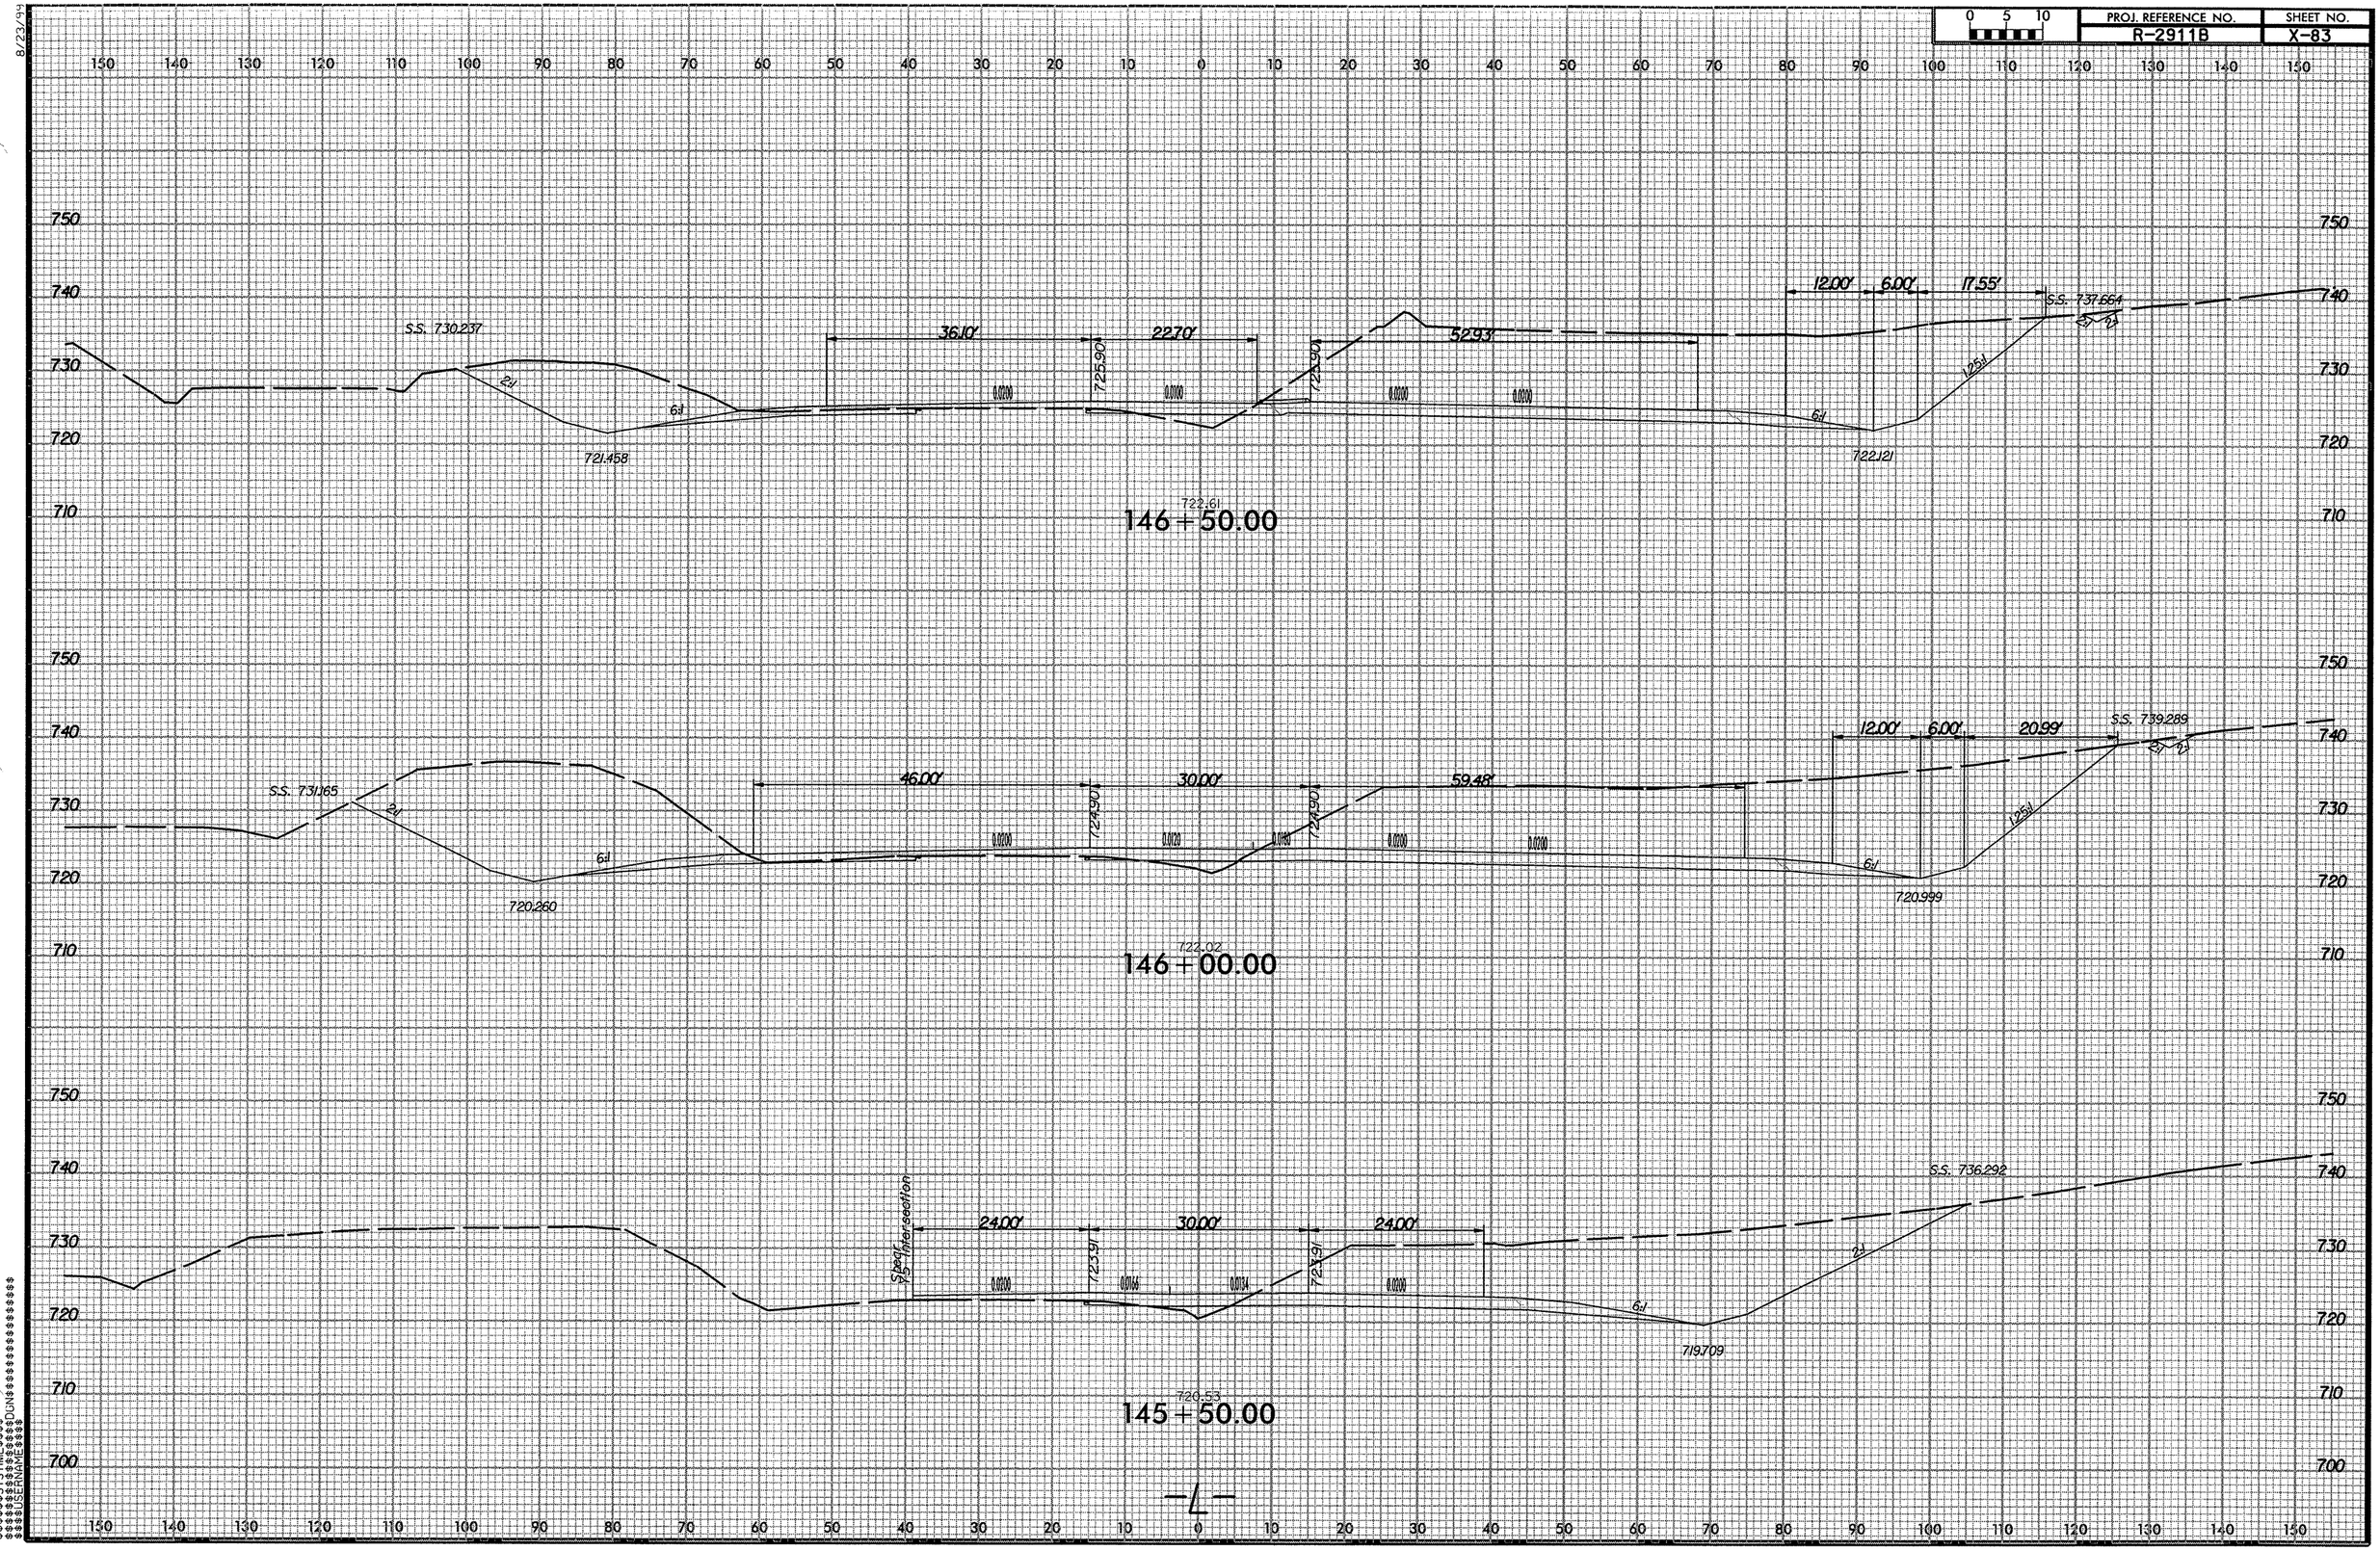

PROJ. REFERENCE NO.
R-2911B
SHEET NO.
X-83
0 5 10
S.S. 730.237
36.10'
22.70'
52.93'
12.00'
6.00'
17.55'
S.S. 737.664
725.90
725.90
721.458
722.121
722.61
146+50.00
S.S. 731.165
46.00'
30.00'
59.48'
12.00'
6.00'
20.99'
S.S. 739.289
724.90
724.90
720.260
720.999
722.02
146+00.00
Spear
Intersection
24.00'
30.00'
24.00'
S.S. 736.292
723.91
723.91
719.709
720.53
145+50.00
-L-

0 5 10	PROJ. REFERENCE NO.	SHEET NO.
	R-2911B	X-84

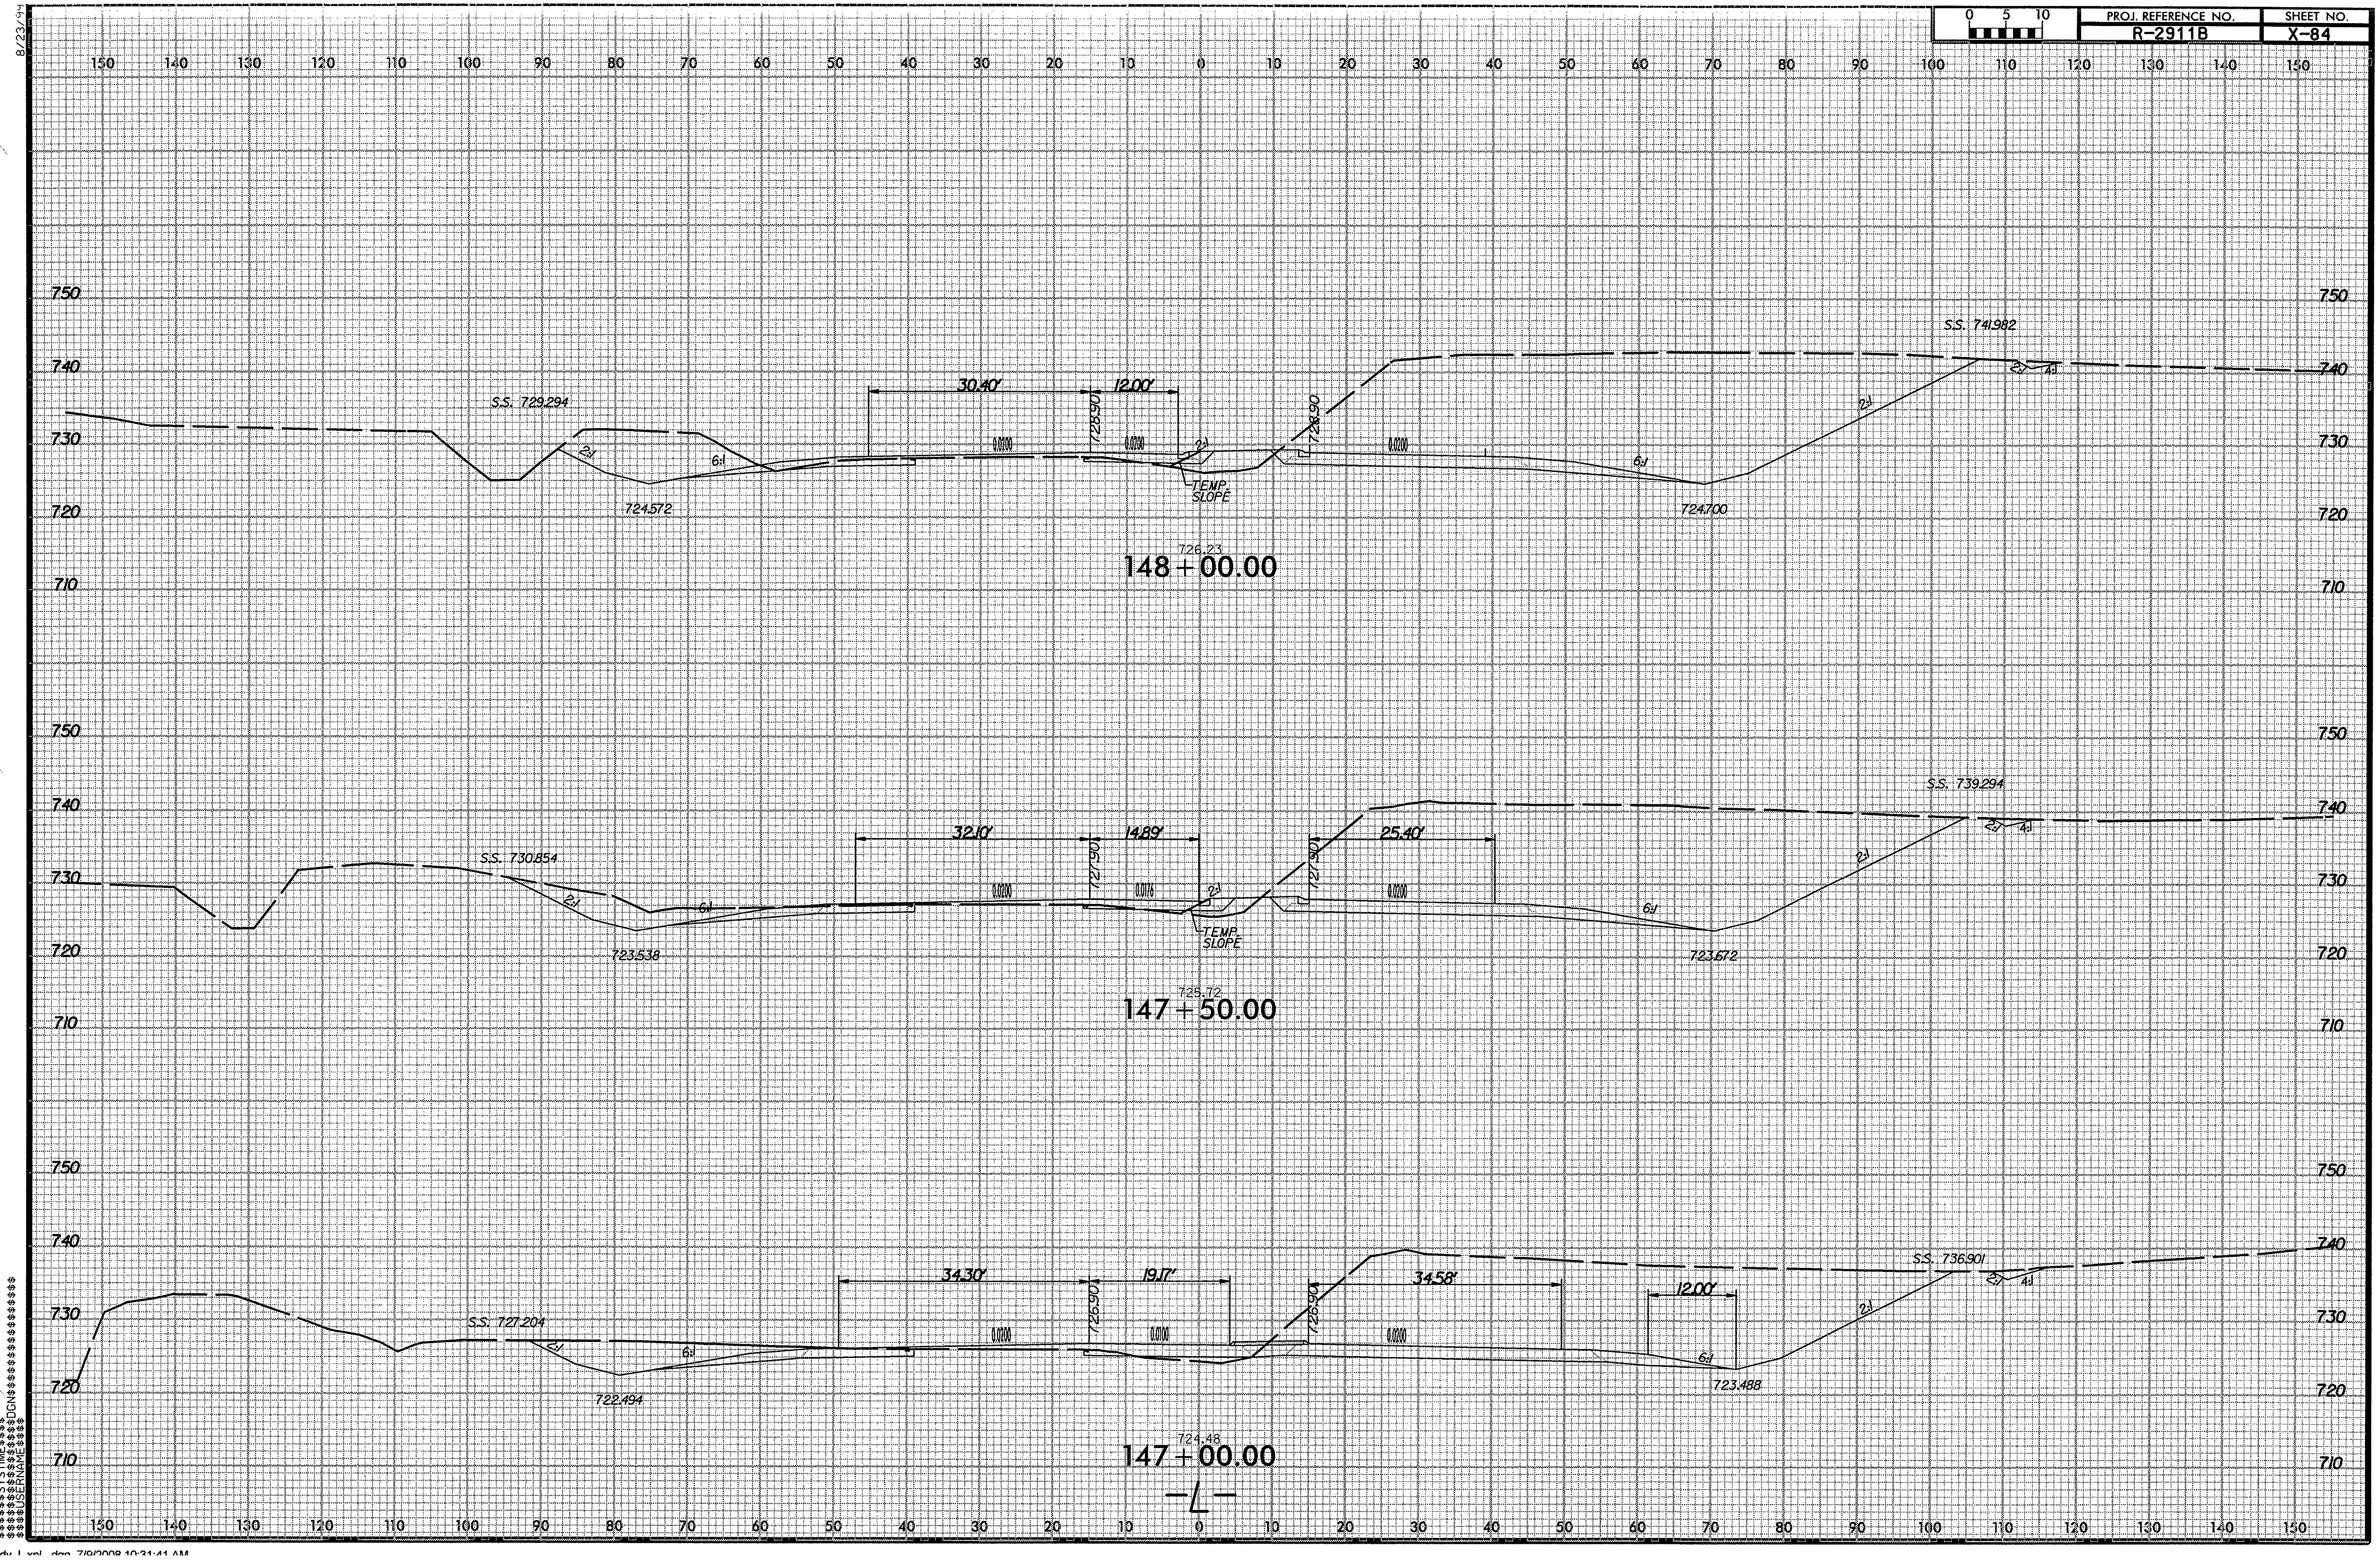

8/23/99

0 5 10	PROJ. REFERENCE NO.	SHEET NO.
	R-2911B	X-85

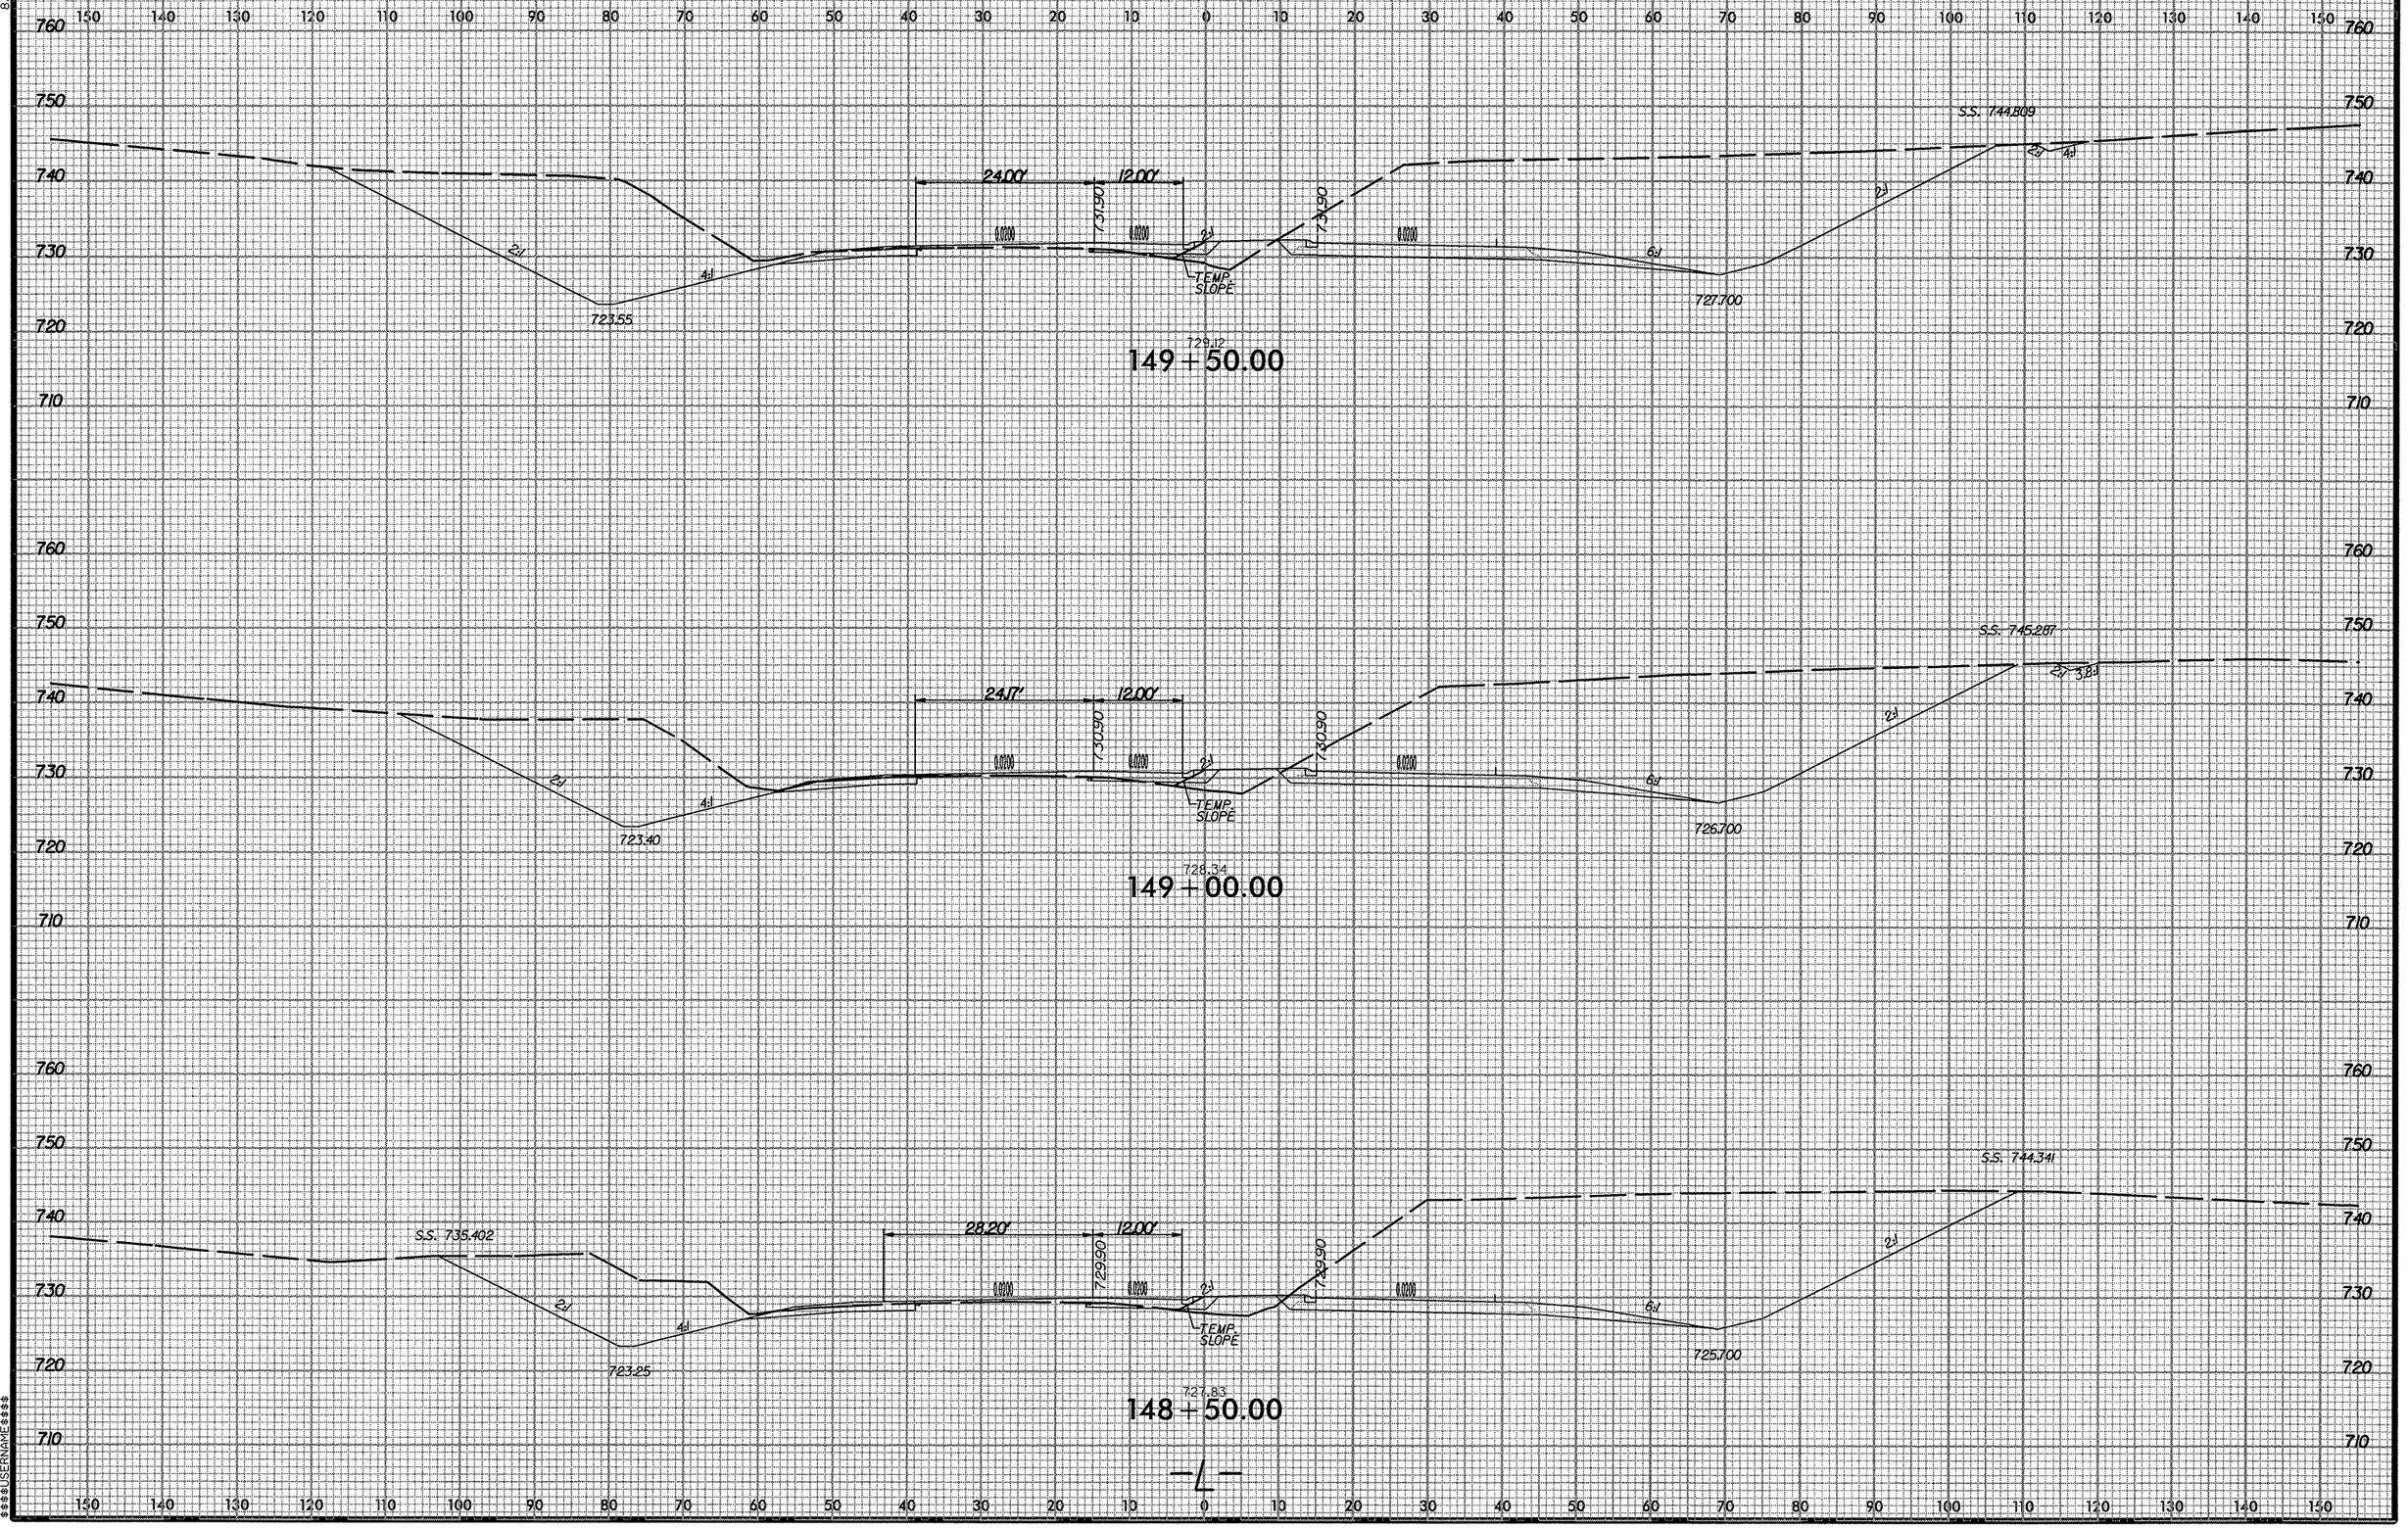

$$SYSTIME$$ $$DGN$$
$$USERNAME$$

r2911b rdy l.xpl dgn 7/9/2008 10:31:42 AM

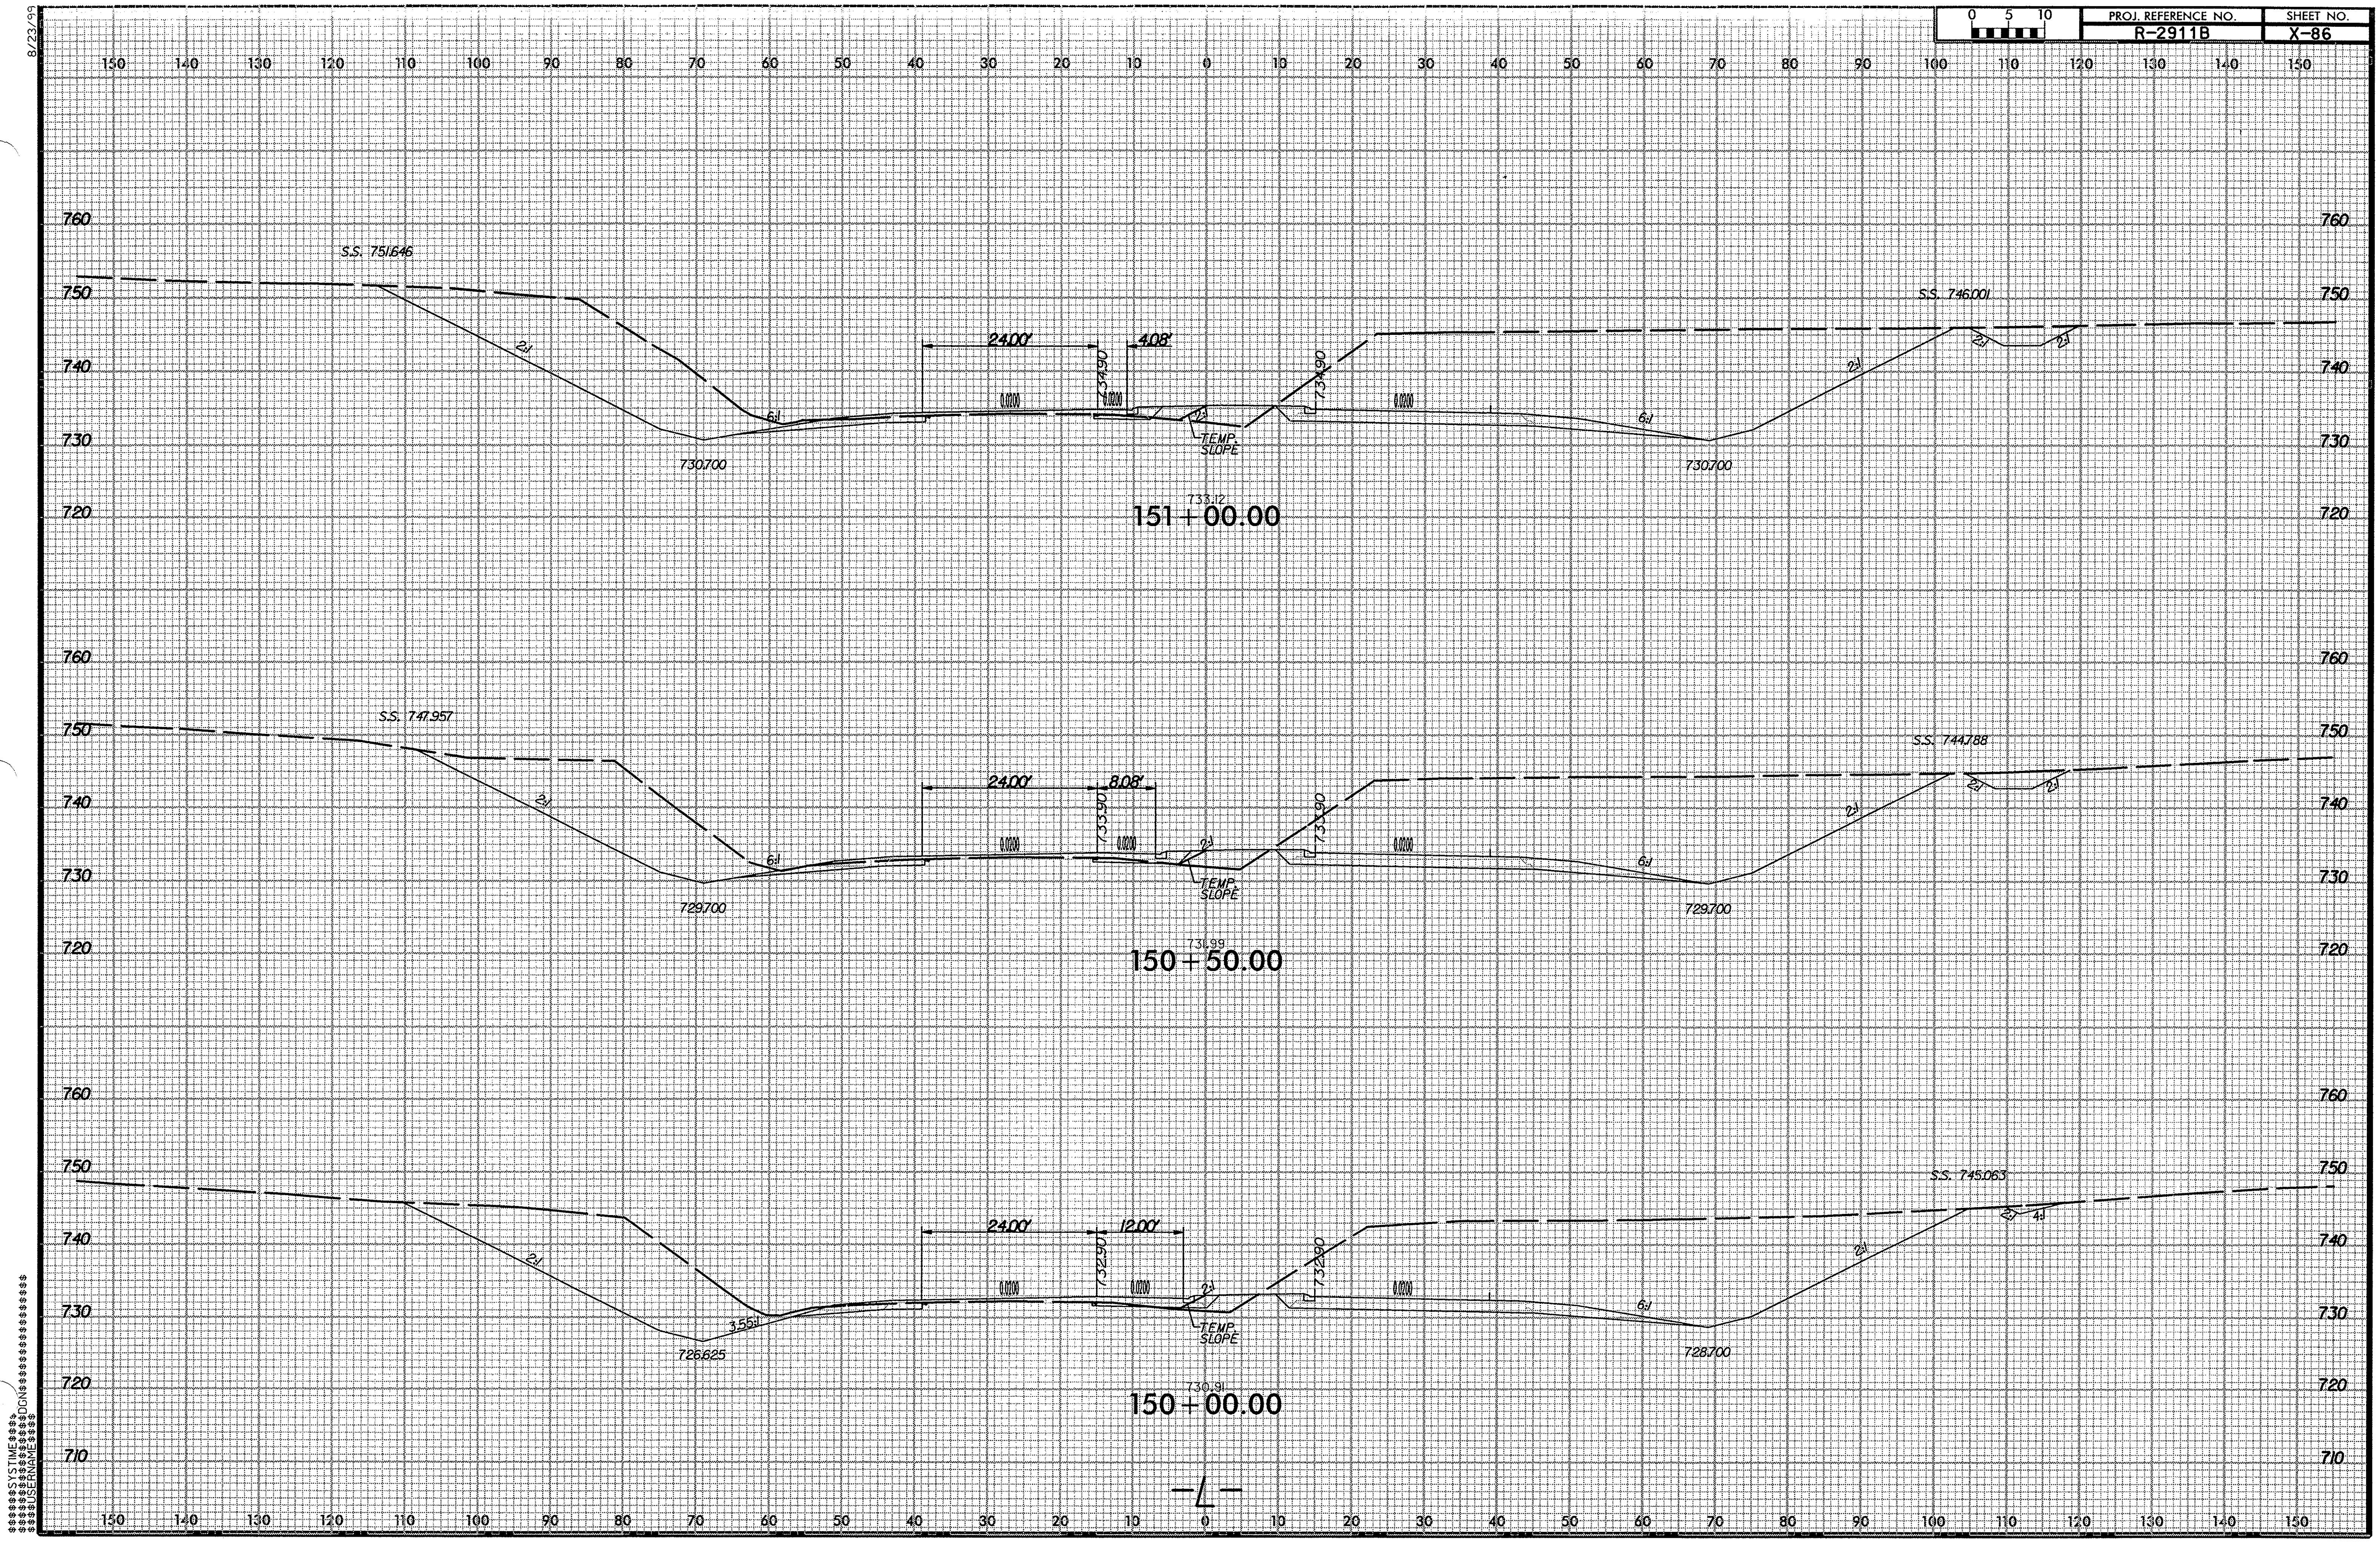

r2911b_rdy_L.xpl .dgn 7/9/2008 10:31:44 AM

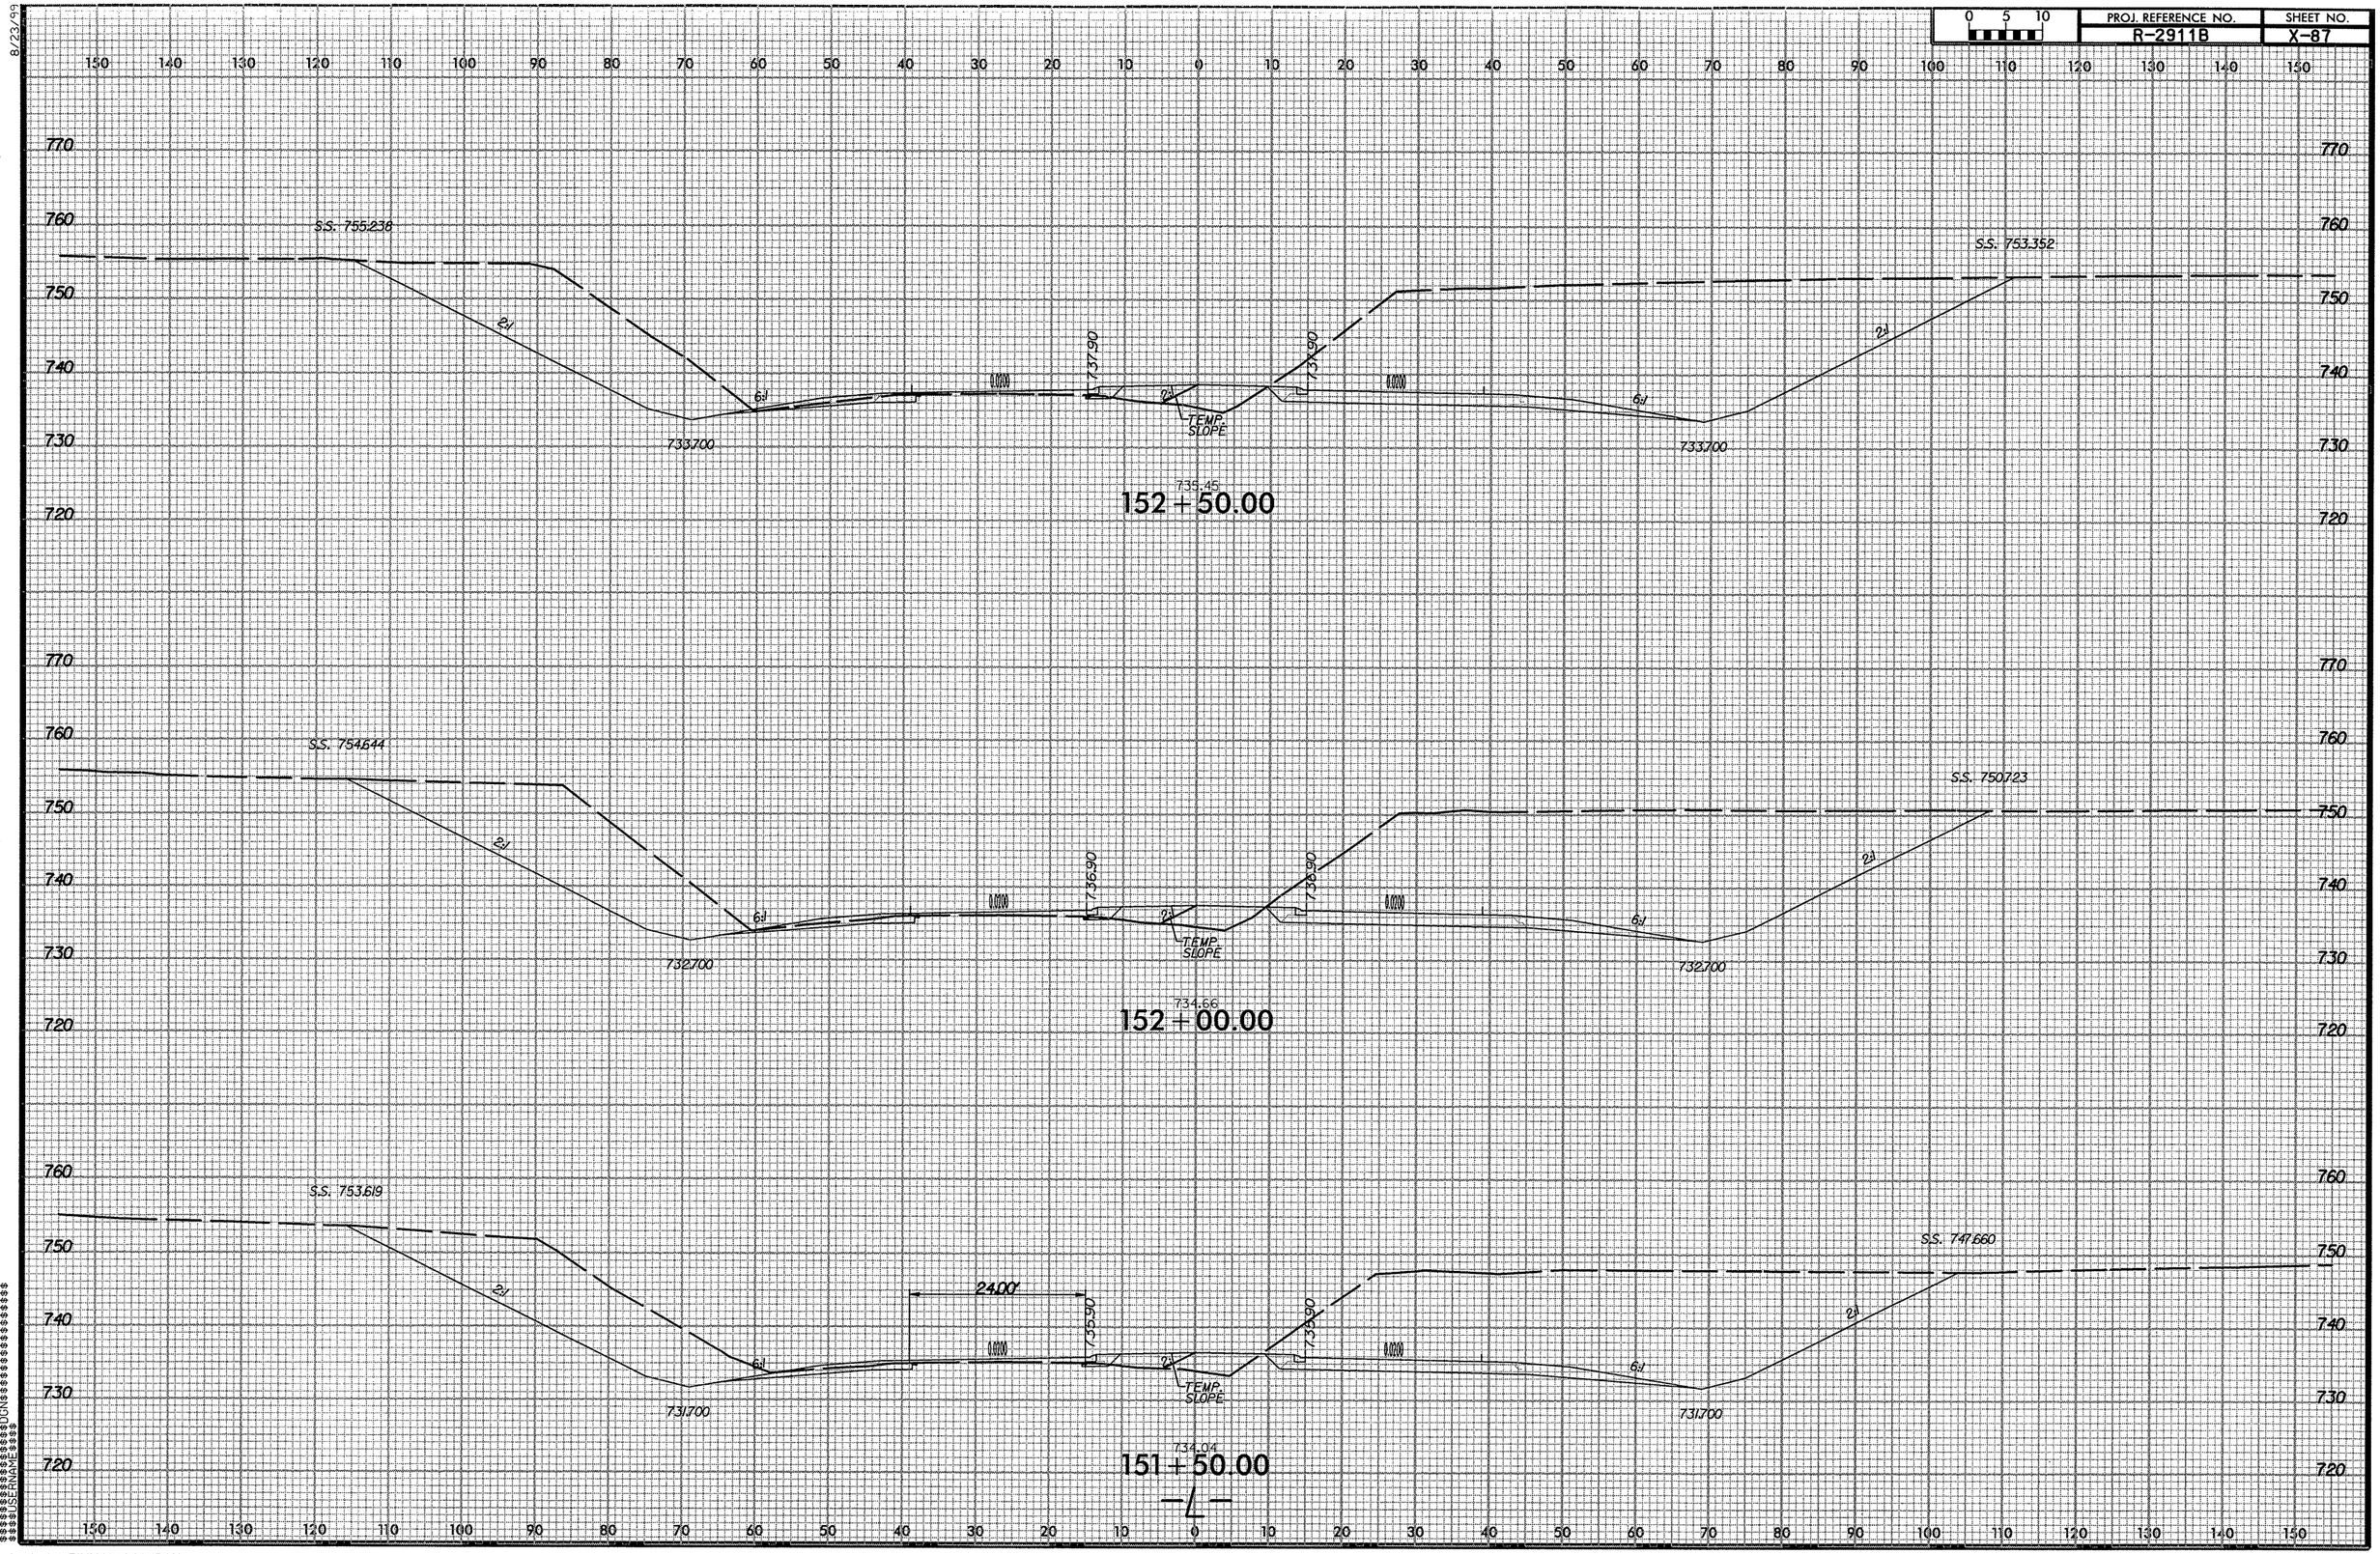

PROJ. REFERENCE NO.
R-2911B
SHEET NO.
X-87
0 5 10
S.S. 755.238
S.S. 753.352
737.90
737.90
2:1
6:1
0.0200
TEMP. SLOPE
733.700
733.700
735.45
152 + 50.00
S.S. 754.644
S.S. 750.723
736.90
736.90
732.700
732.700
734.66
152 + 00.00
S.S. 753.619
S.S. 747.660
24.00'
735.90
735.90
731.700
731.700
734.04
151 + 50.00
-L-

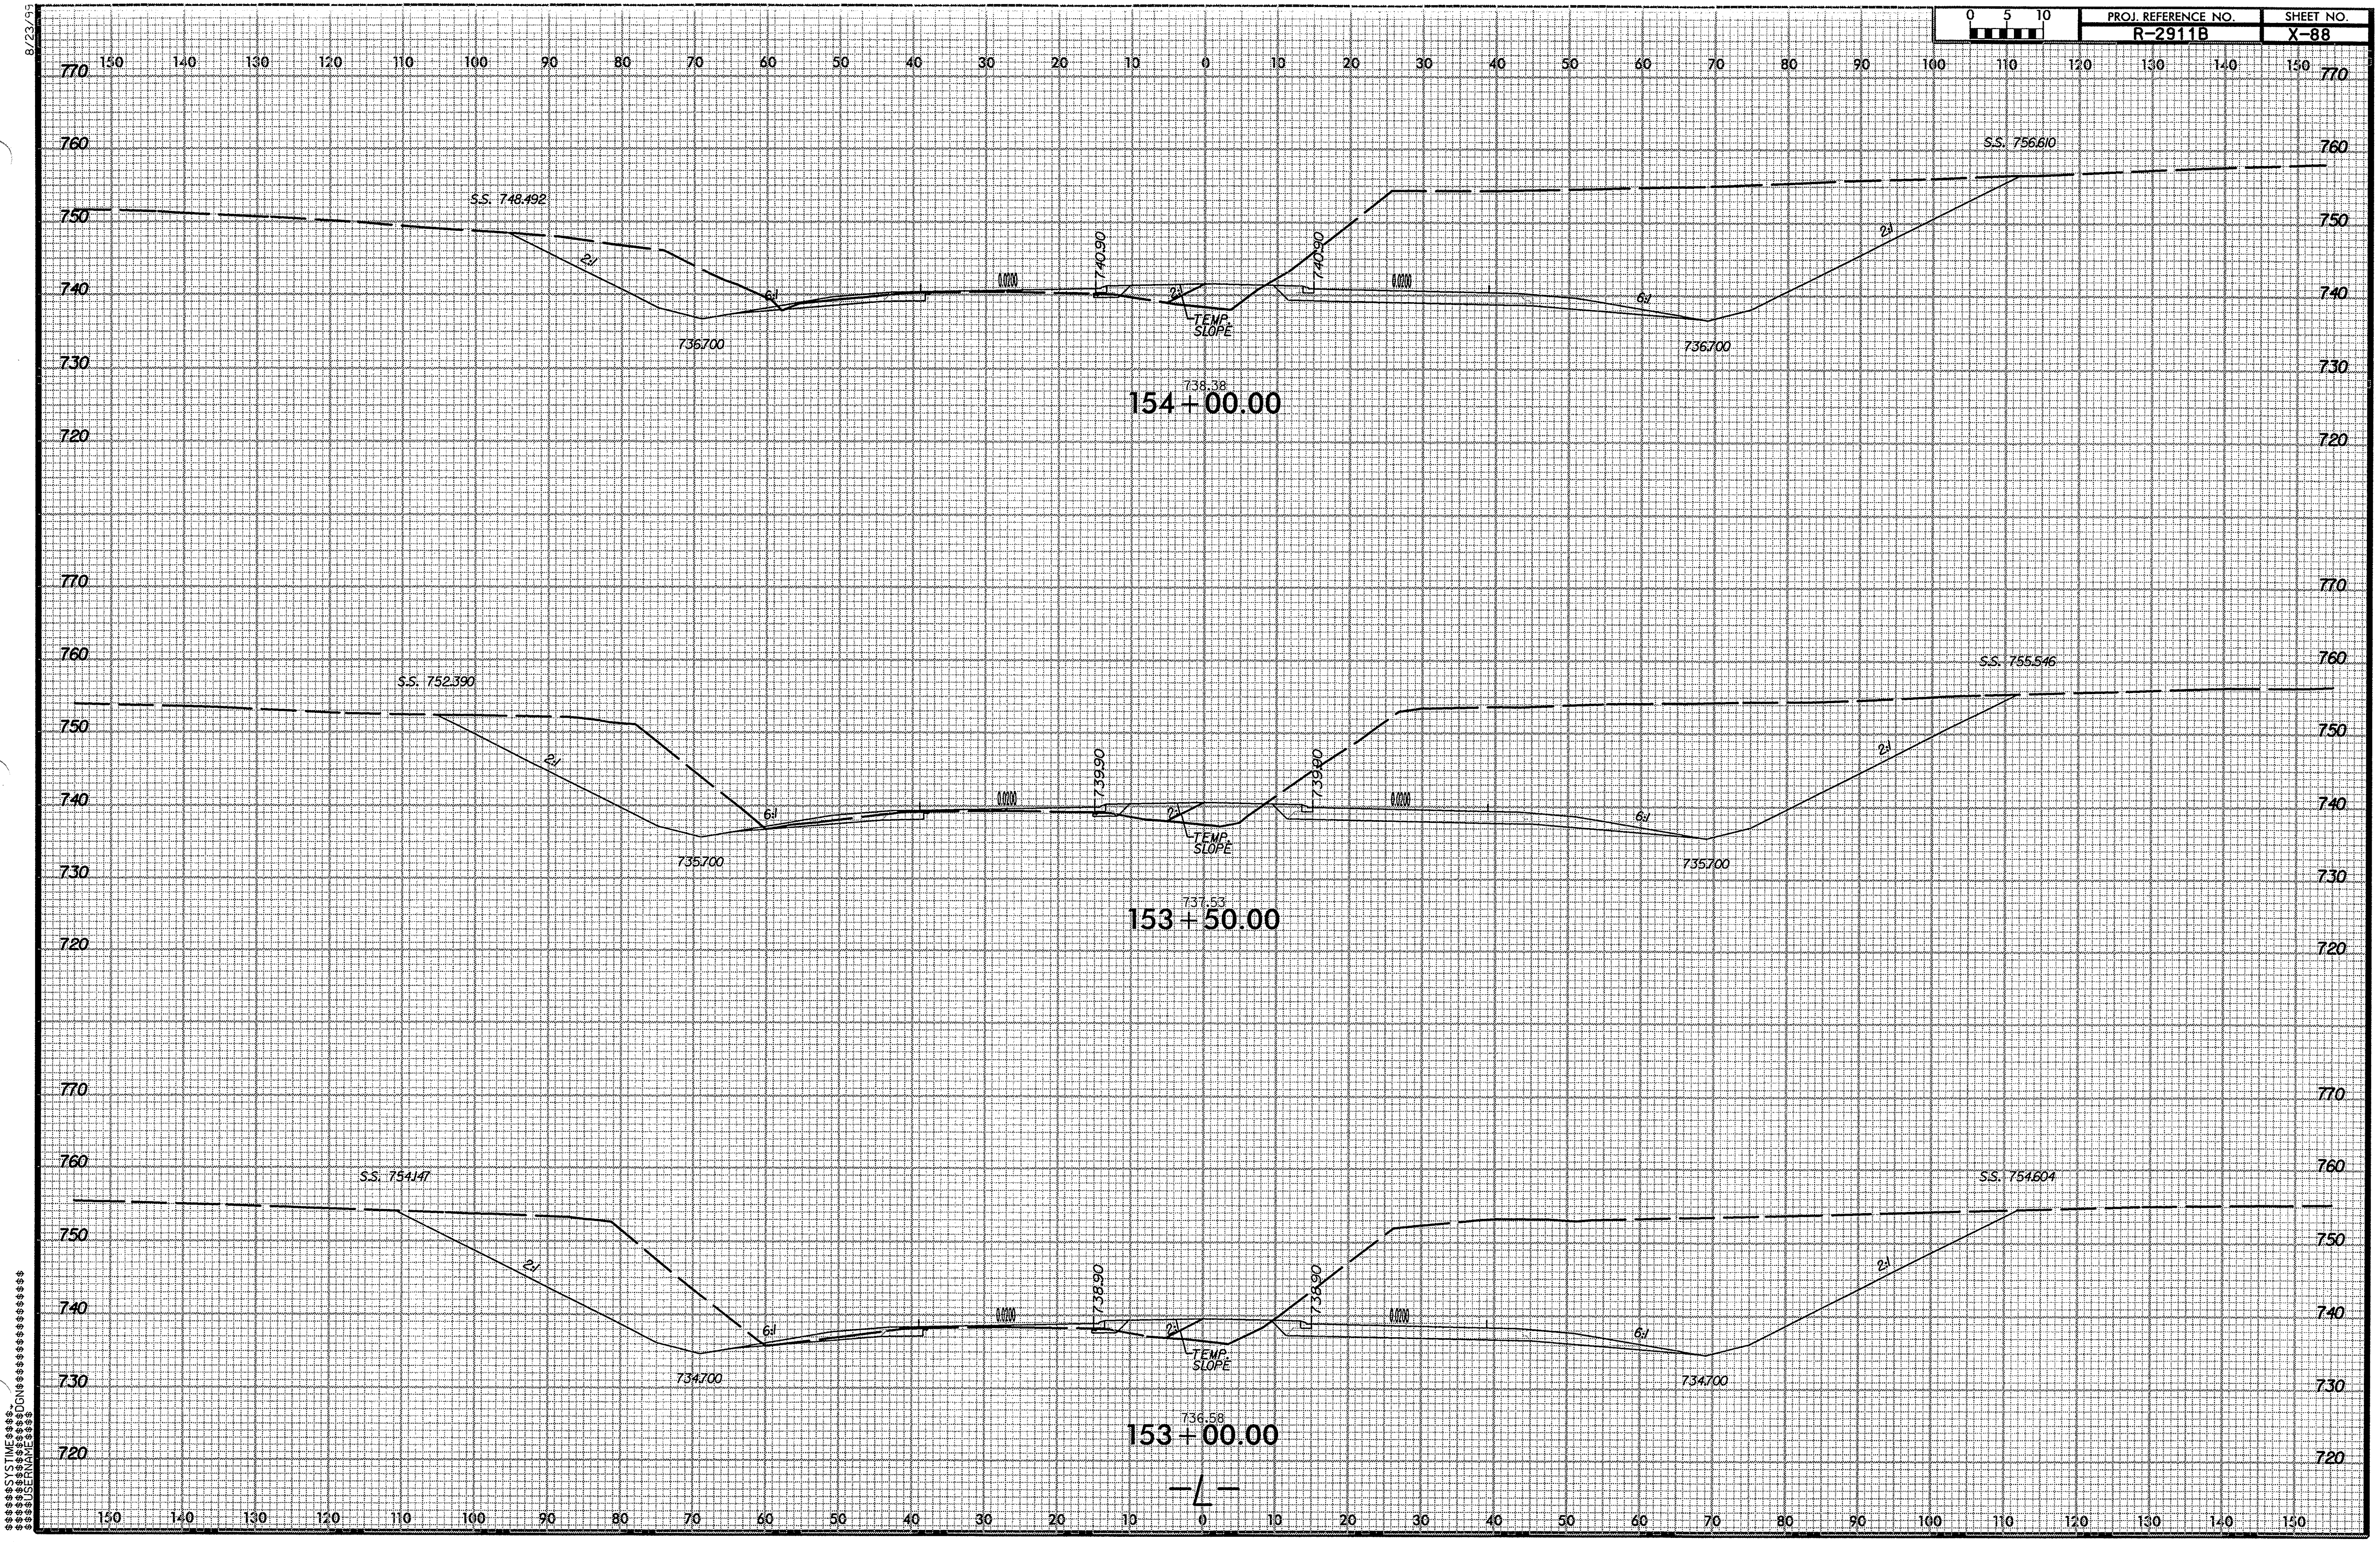

r2911b_rdy_L_xpl.dgn 7/9/2008 10:31:46 AM

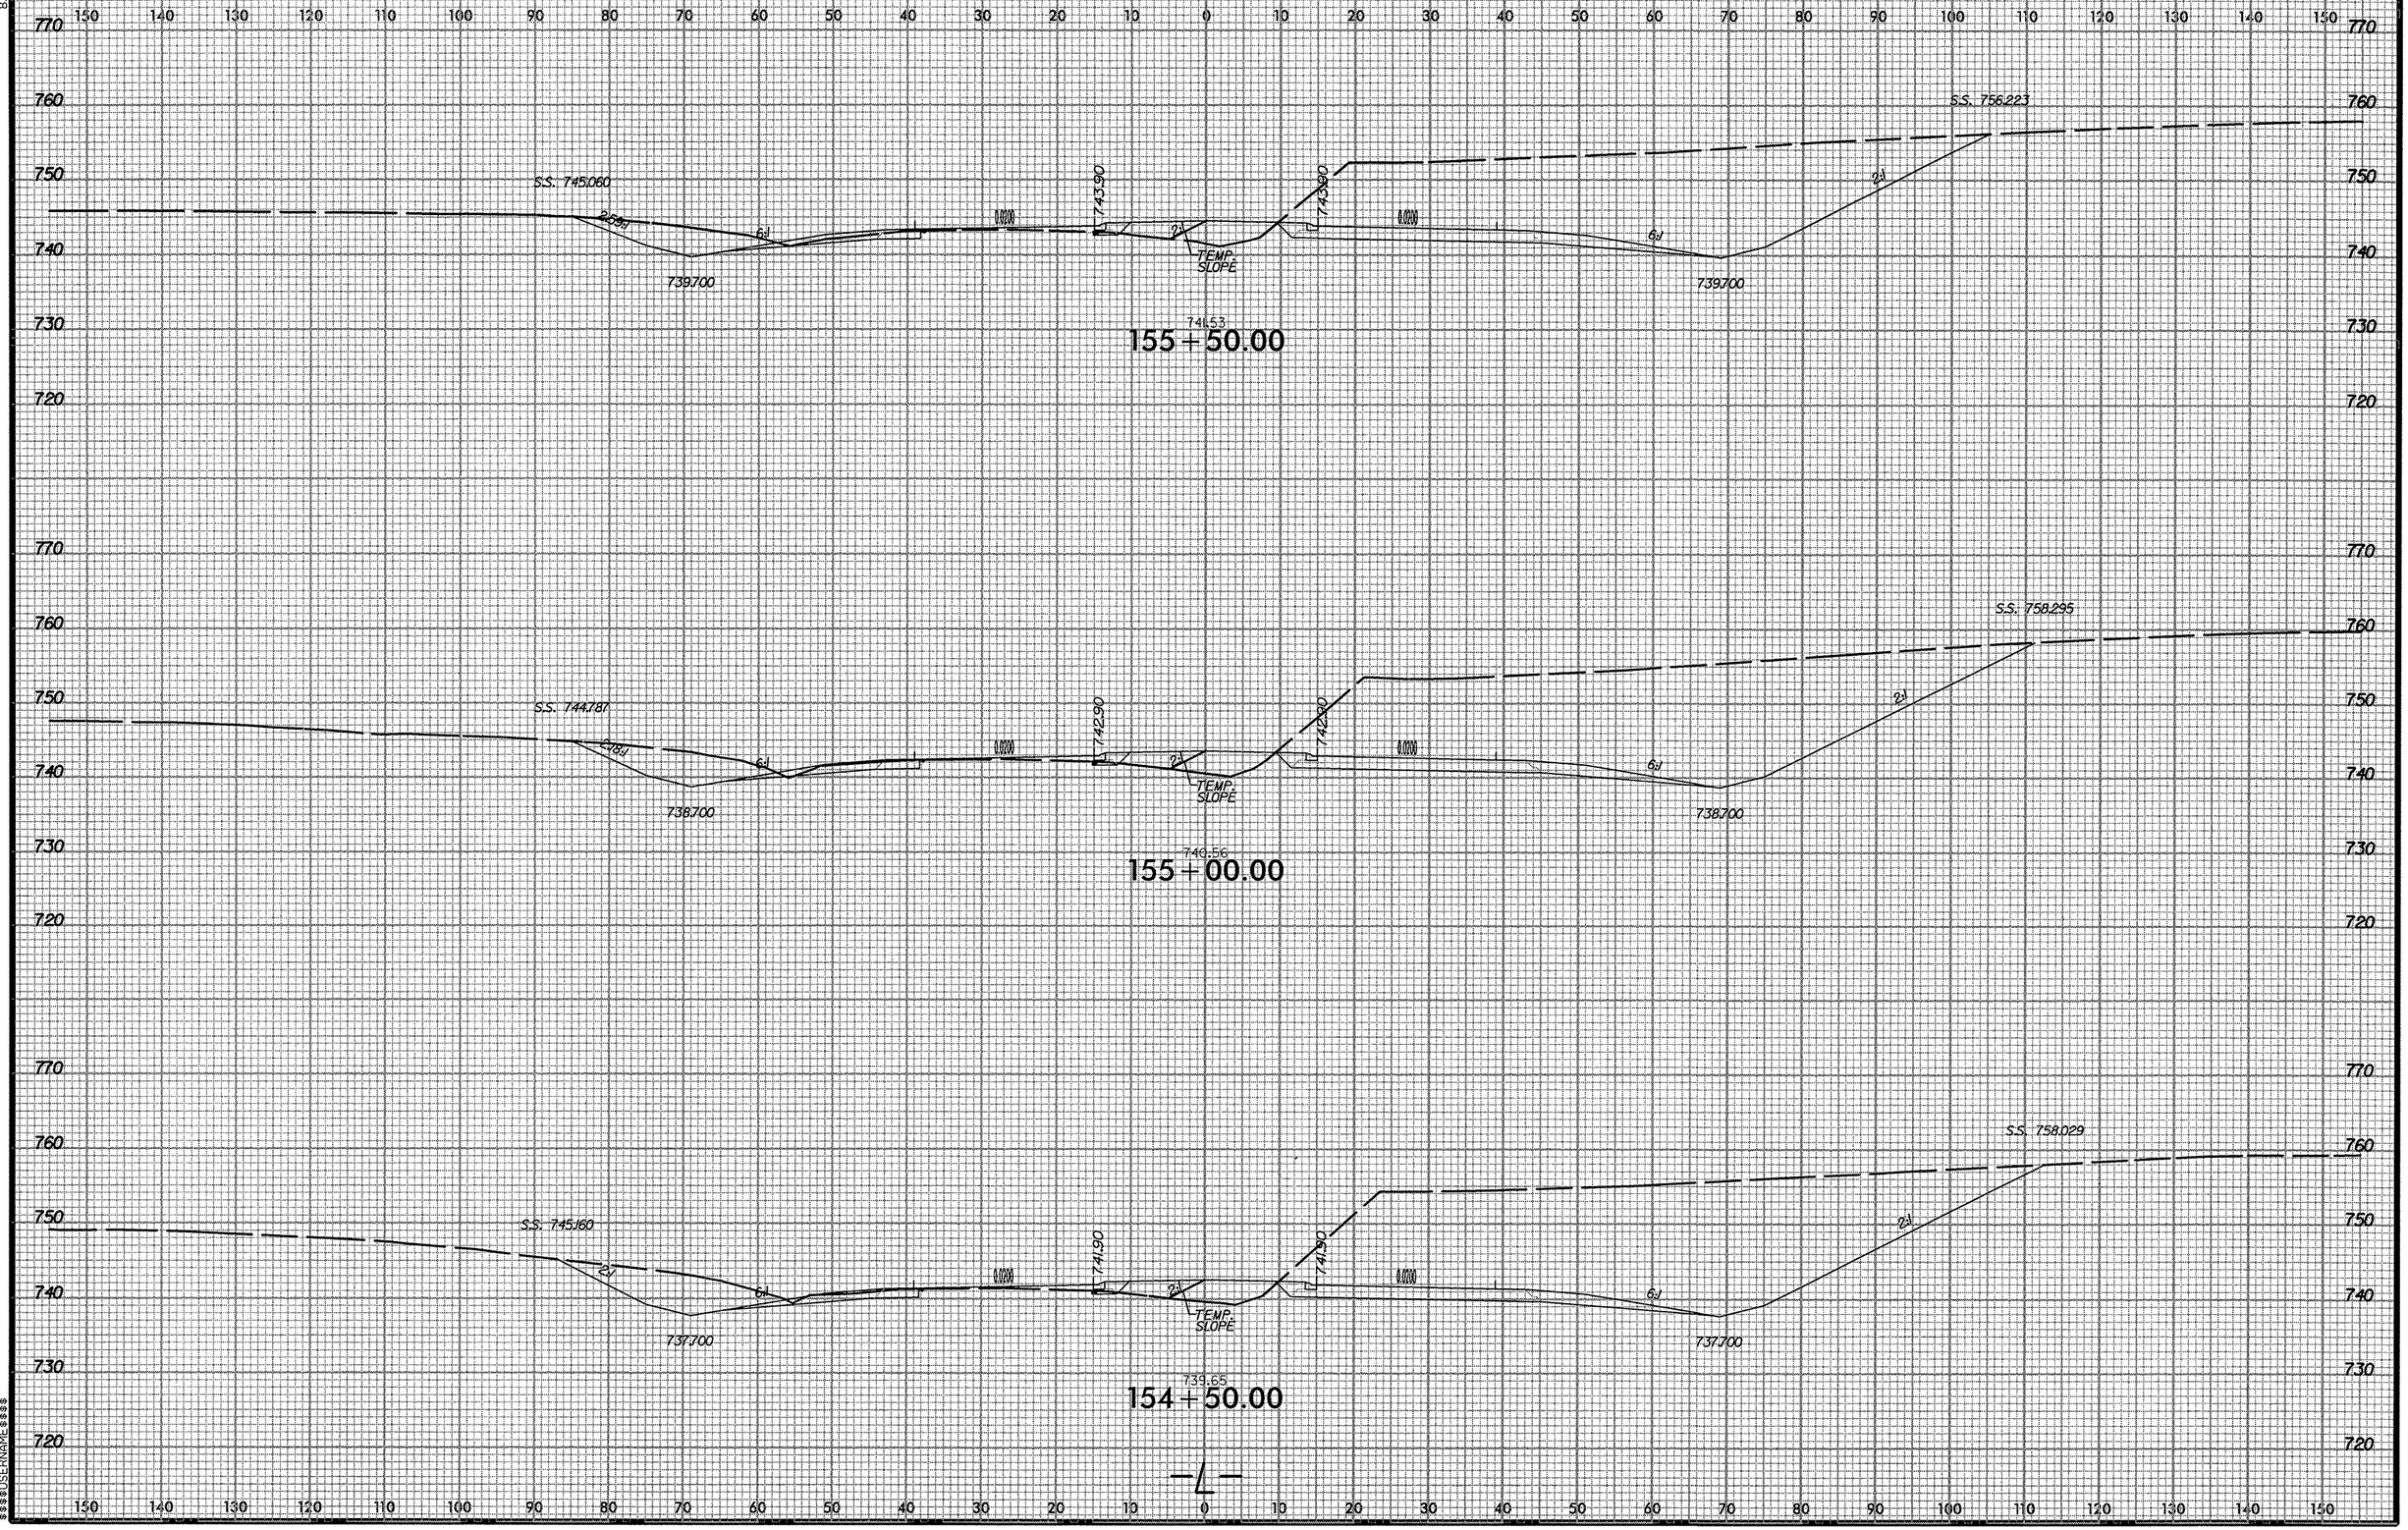

PROJ. REFERENCE NO.
R-2911B
SHEET NO.
X-89
0 5 10
S.S. 745.060
S.S. 756.223
743.90
739.700
TEMP. SLOPE
741.53
155+50.00
S.S. 744.787
S.S. 758.295
742.90
738.700
740.56
155+00.00
S.S. 745.160
S.S. 758.029
741.90
737.700
739.65
154+50.00
-L-

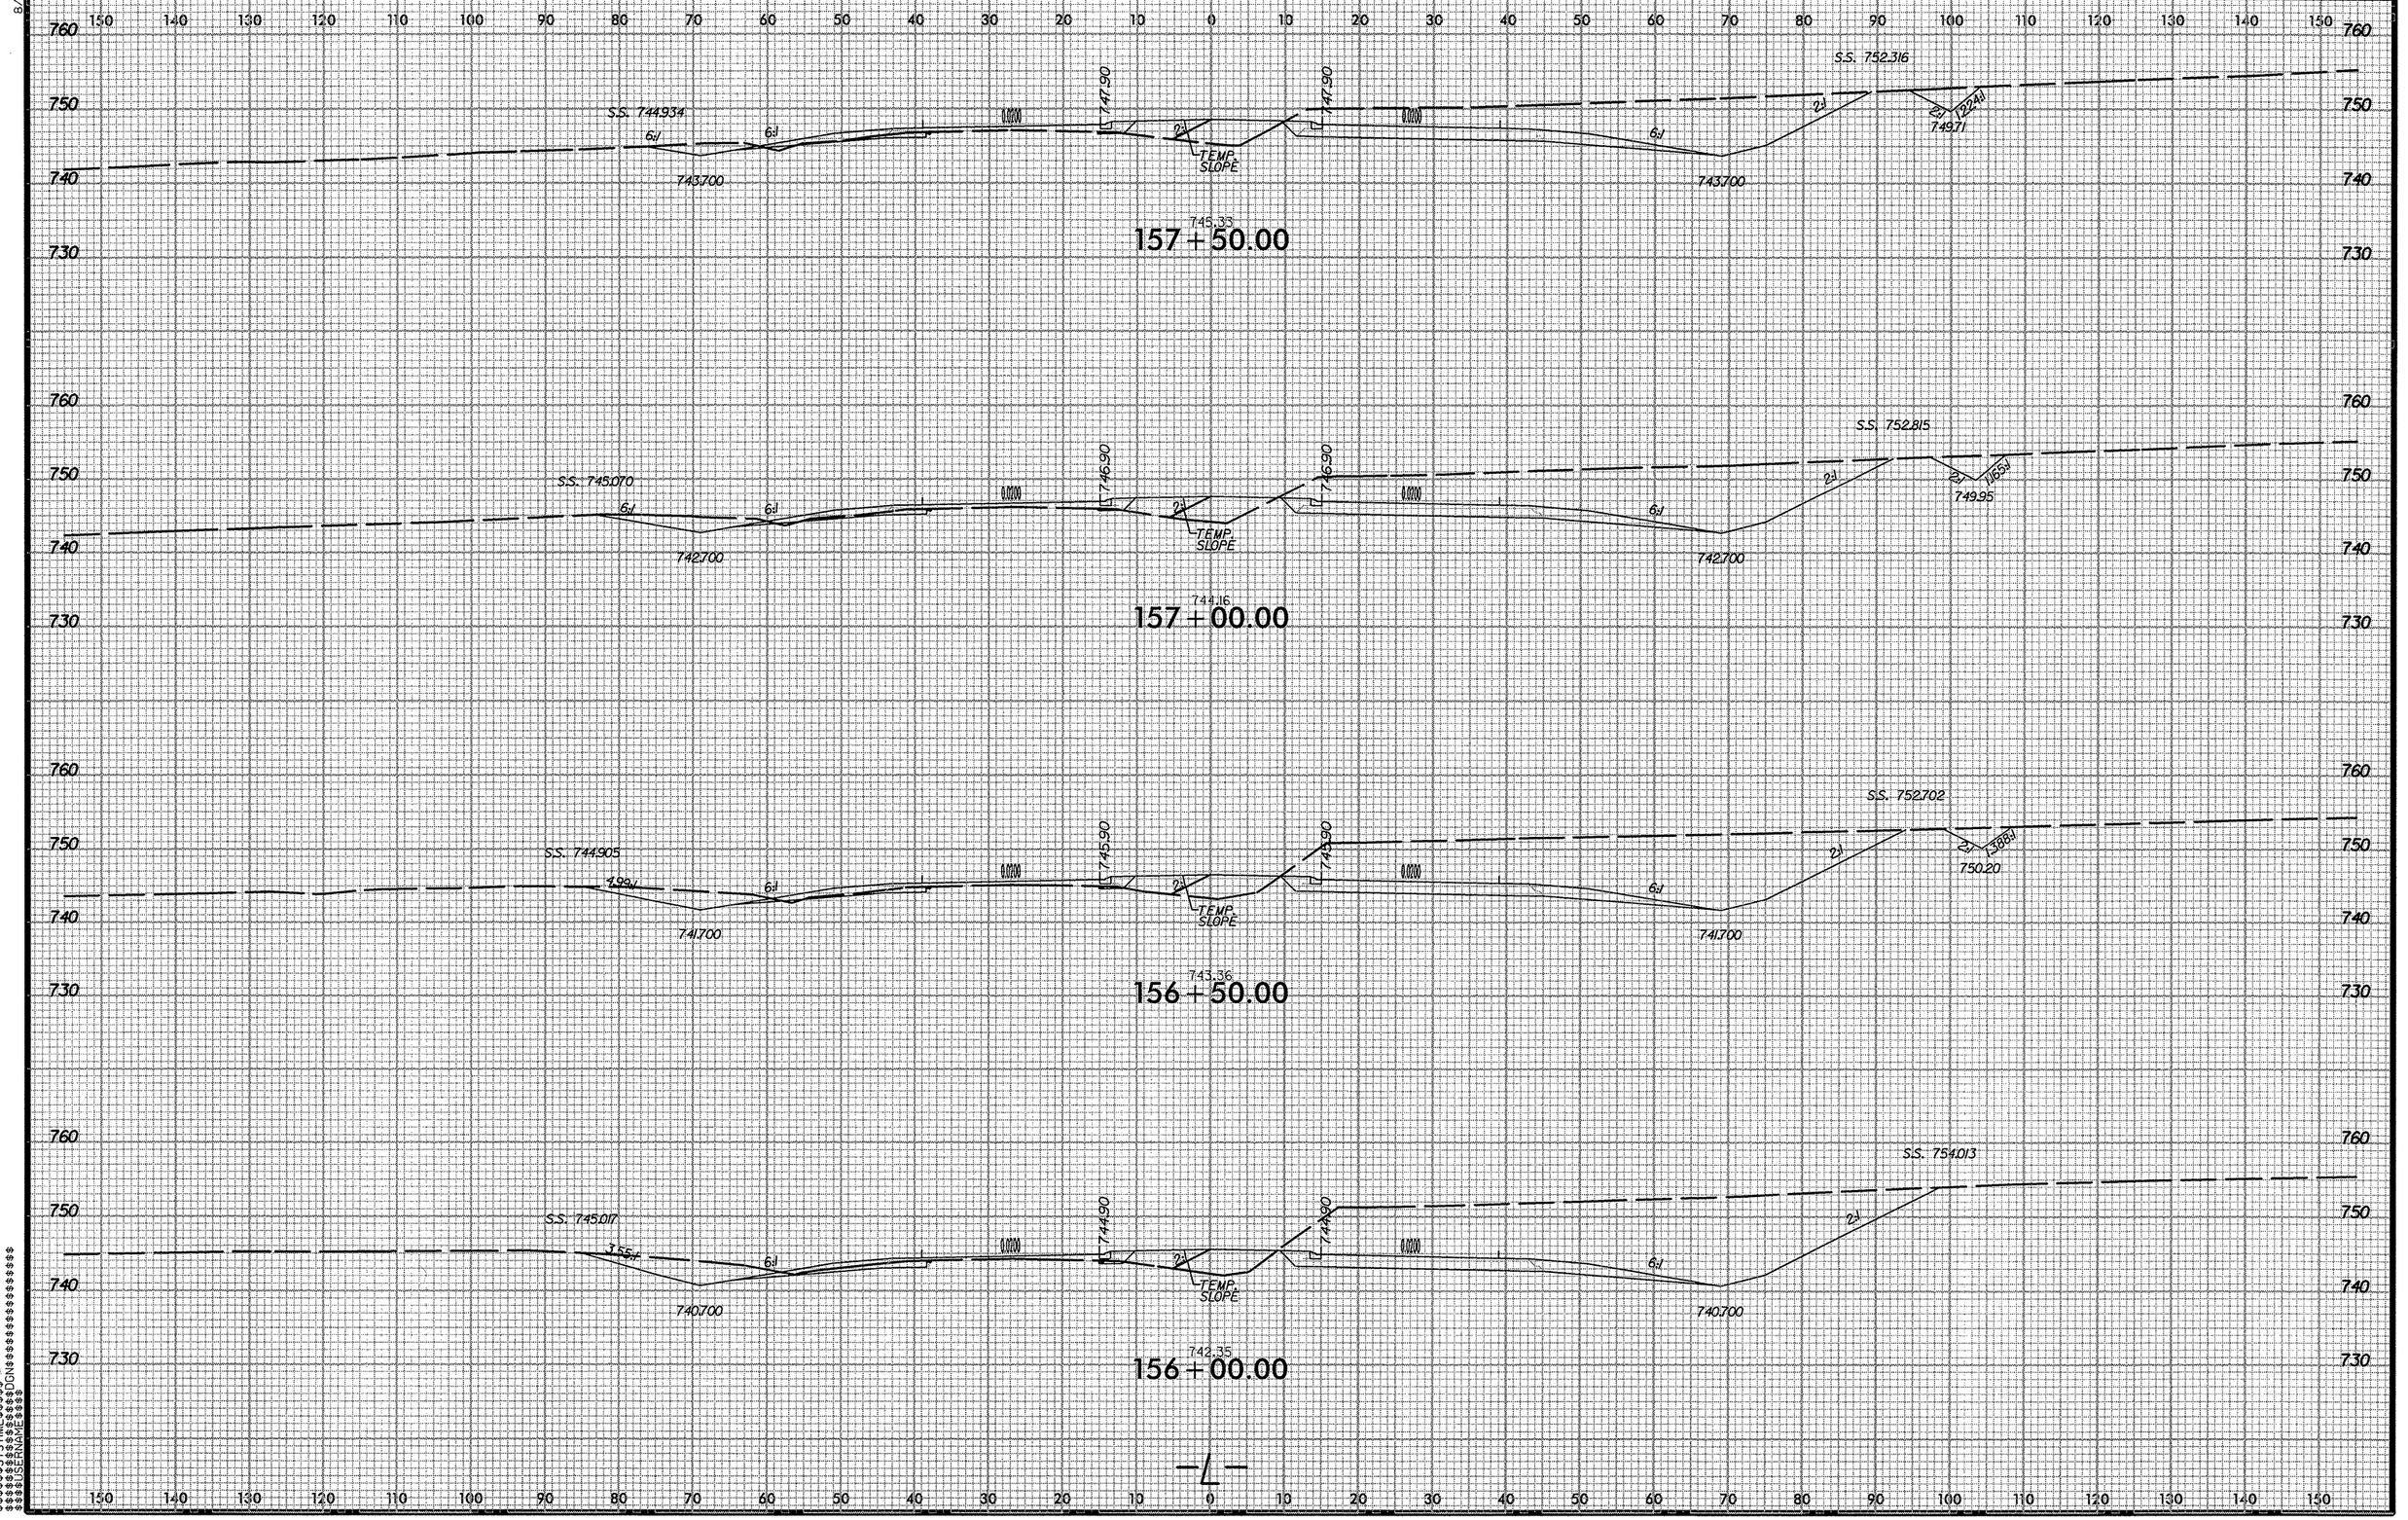

PROJ. REFERENCE NO.
R-2911B
SHEET NO.
X-90
0 5 10
S.S. 744.934
S.S. 752.316
747.90
747.90
743.700
743.700
749.71
TEMP. SLOPE
745.33
157 + 50.00
S.S. 745.070
S.S. 752.815
746.90
746.90
742.700
742.700
749.95
TEMP. SLOPE
744.16
157 + 00.00
S.S. 744.905
S.S. 752.702
745.90
745.90
741.700
741.700
750.20
TEMP. SLOPE
743.36
156 + 50.00
S.S. 745.017
S.S. 754.013
744.90
744.90
740.700
740.700
TEMP. SLOPE
742.35
156 + 00.00
-L-

8/23/99

PROJ. REFERENCE NO.	SHEET NO.
R-2911B	X-91

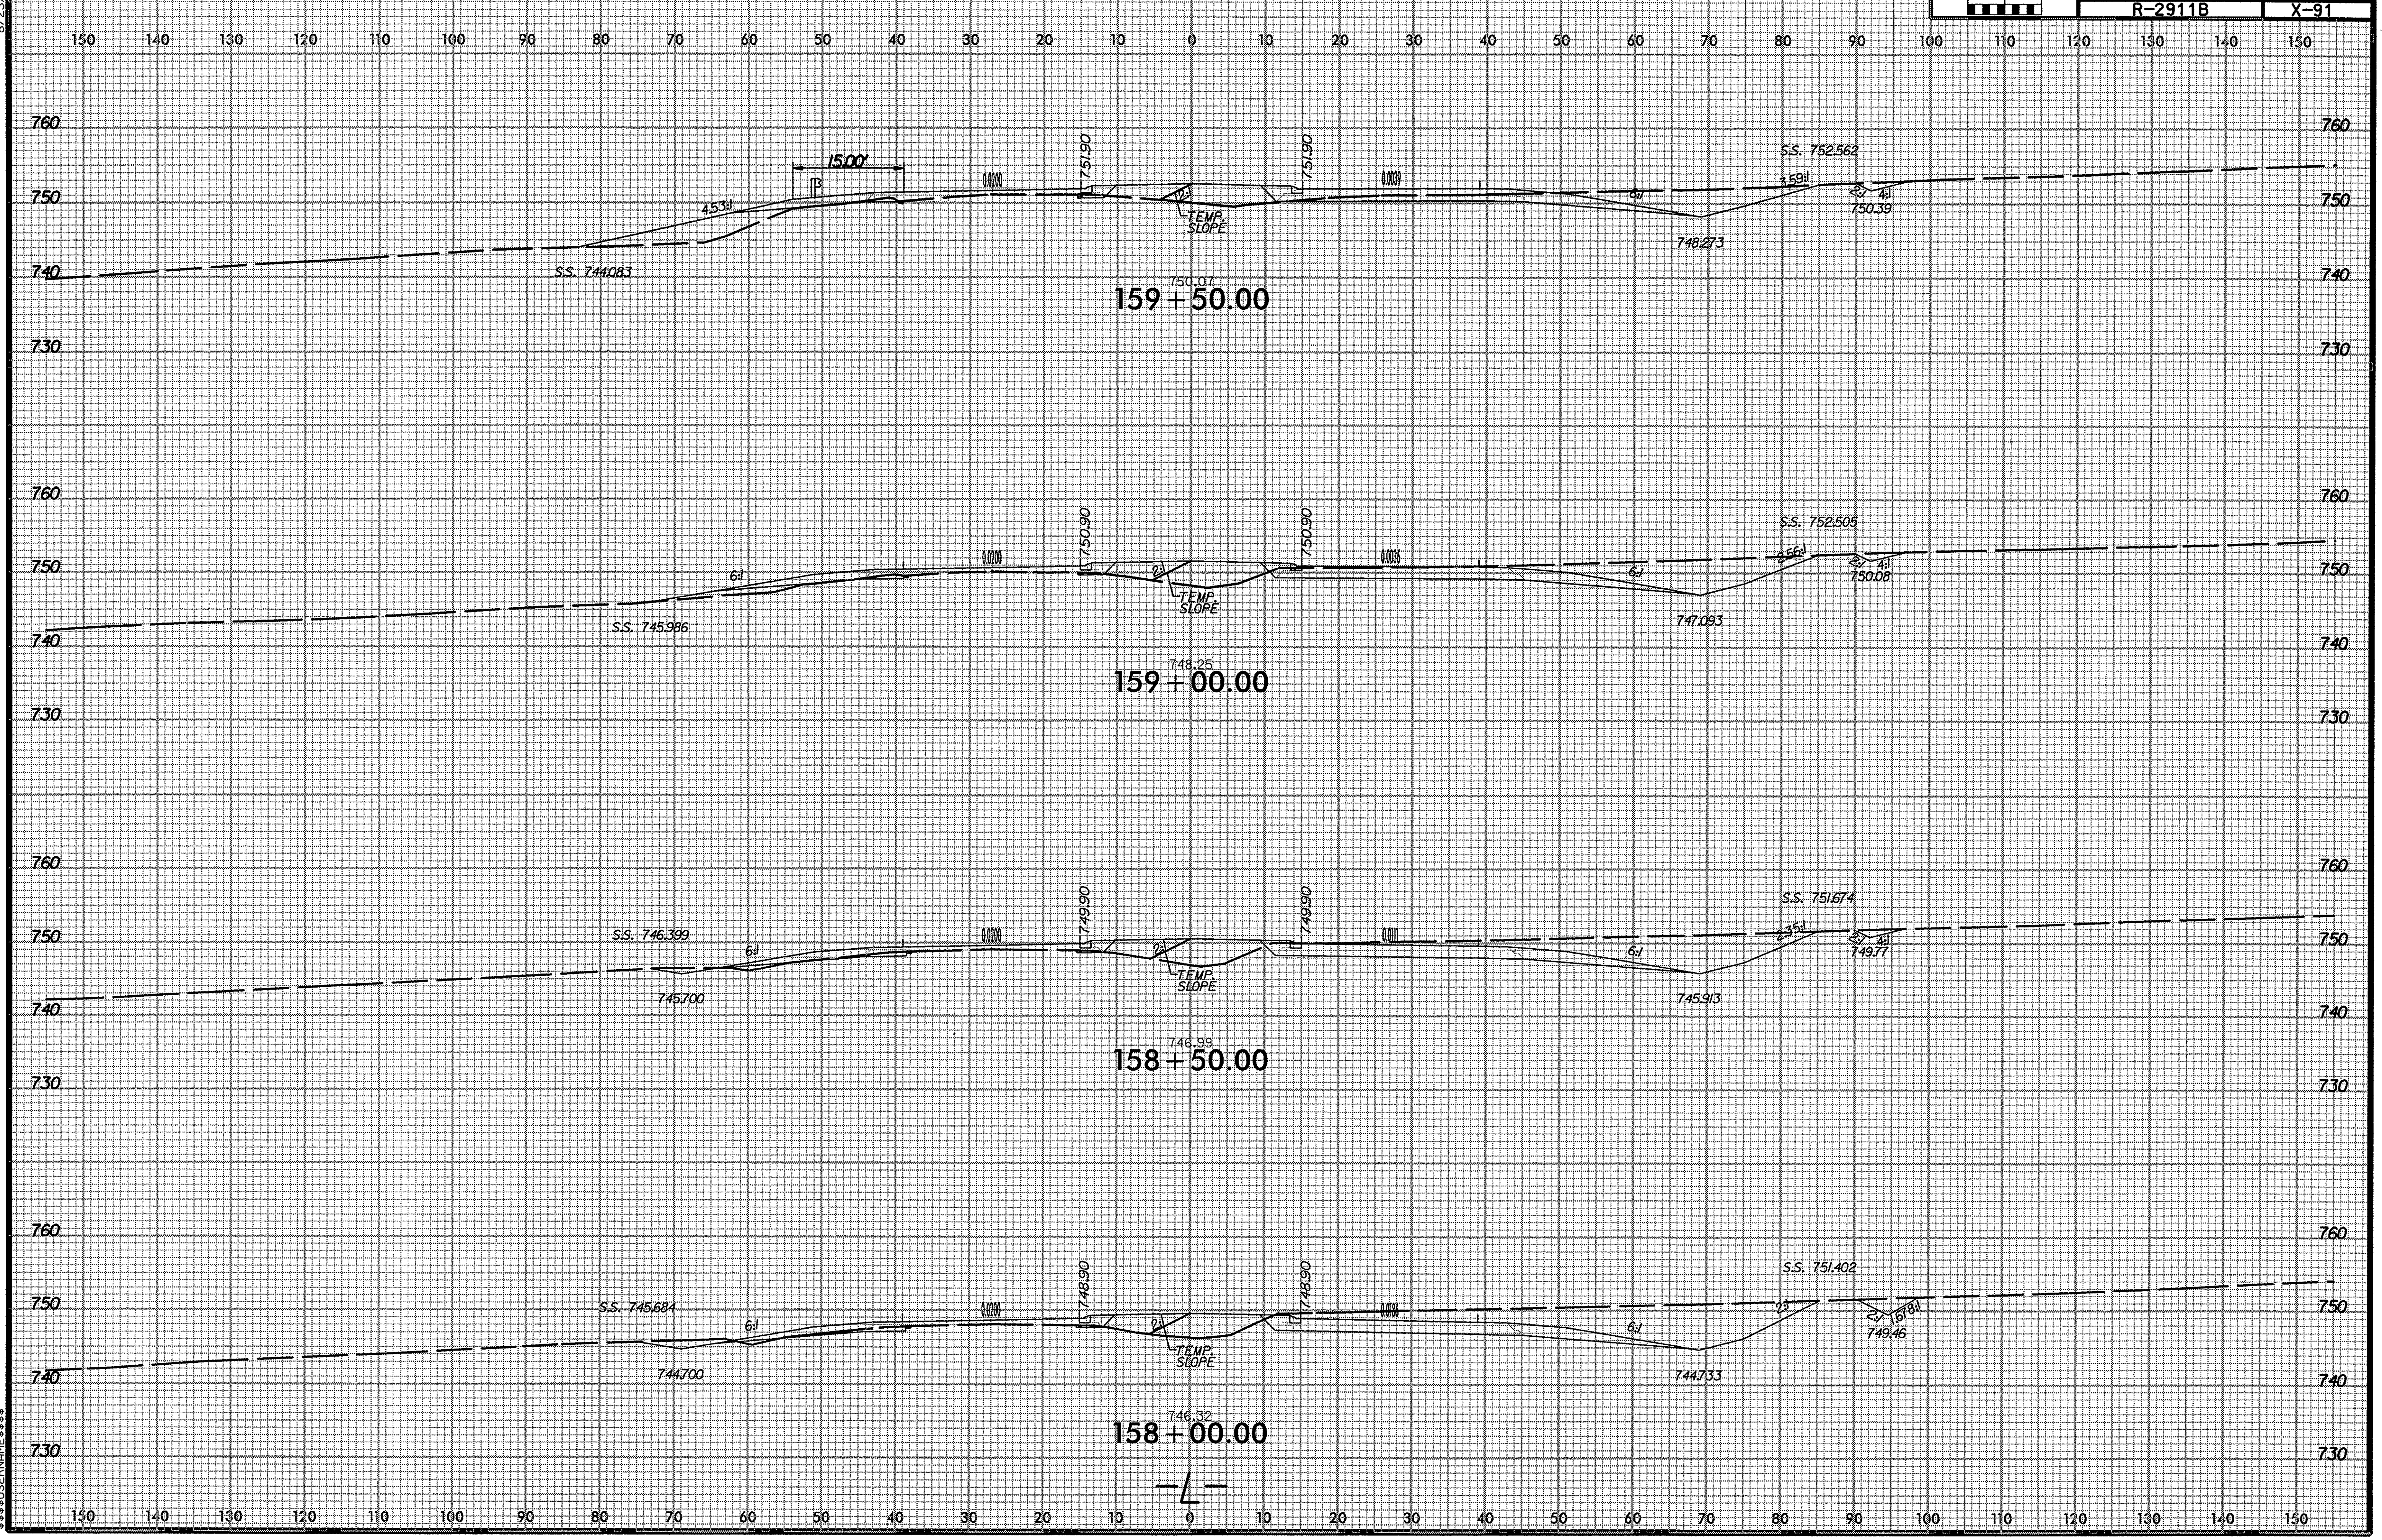

$$$$$$SYSTIME$$$$ $$$$$$$$$$$$$$$$DGN$$$$ $$$$USERNAME$$$$

r2911b_rdy_l_xpl.dgn 7/9/2008 10:31:50 AM

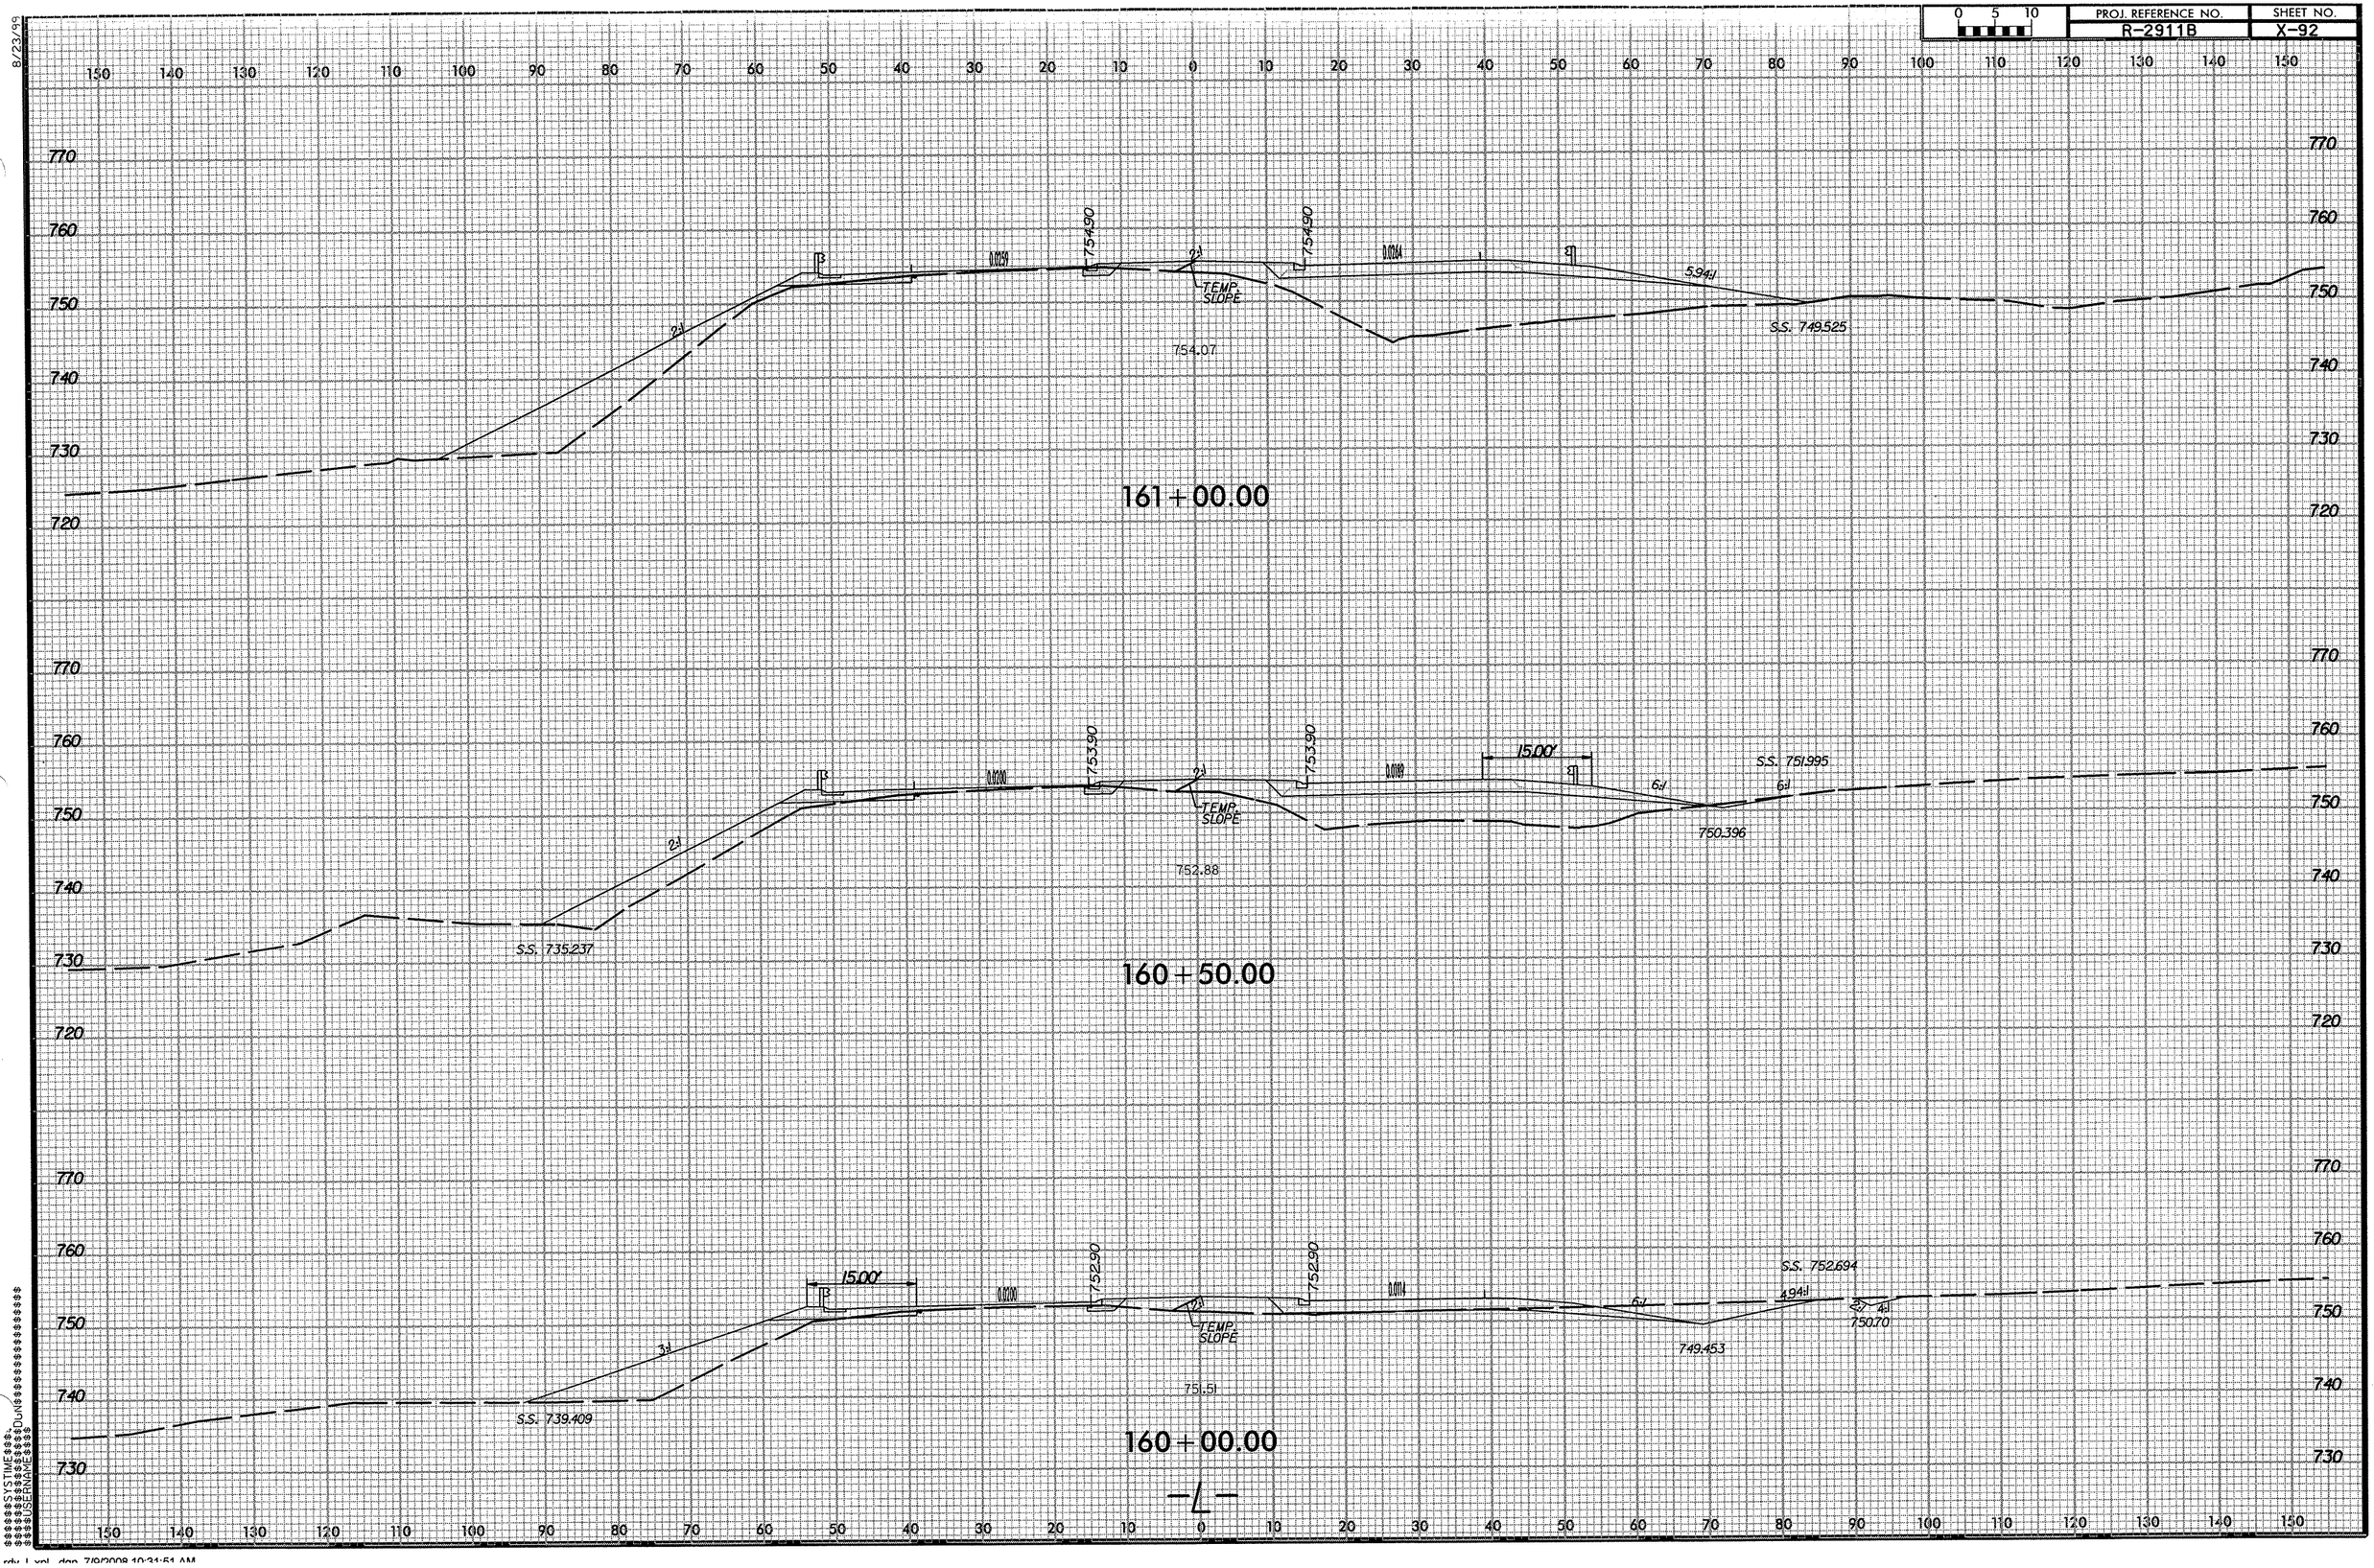

PROJ. REFERENCE NO.
R-2911B
SHEET NO.
X-92
0 5 10
8/23/99
161+00.00
754.90
754.90
0.0259
0.0264
2:1
TEMP. SLOPE
754.07
5.94:1
S.S. 749.525
160+50.00
753.90
753.90
0.0200
0.0189
15.00'
2:1
TEMP. SLOPE
752.88
6:1
6:1
S.S. 751.995
750.396
S.S. 735.237
160+00.00
752.90
752.90
0.0200
0.0114
15.00'
3:1
TEMP. SLOPE
751.51
6:1
4.94:1
2:1
4:1
S.S. 752.694
750.70
749.453
S.S. 739.409
-L-

PROJ. REFERENCE NO.	SHEET NO.
R-2911B	X-93

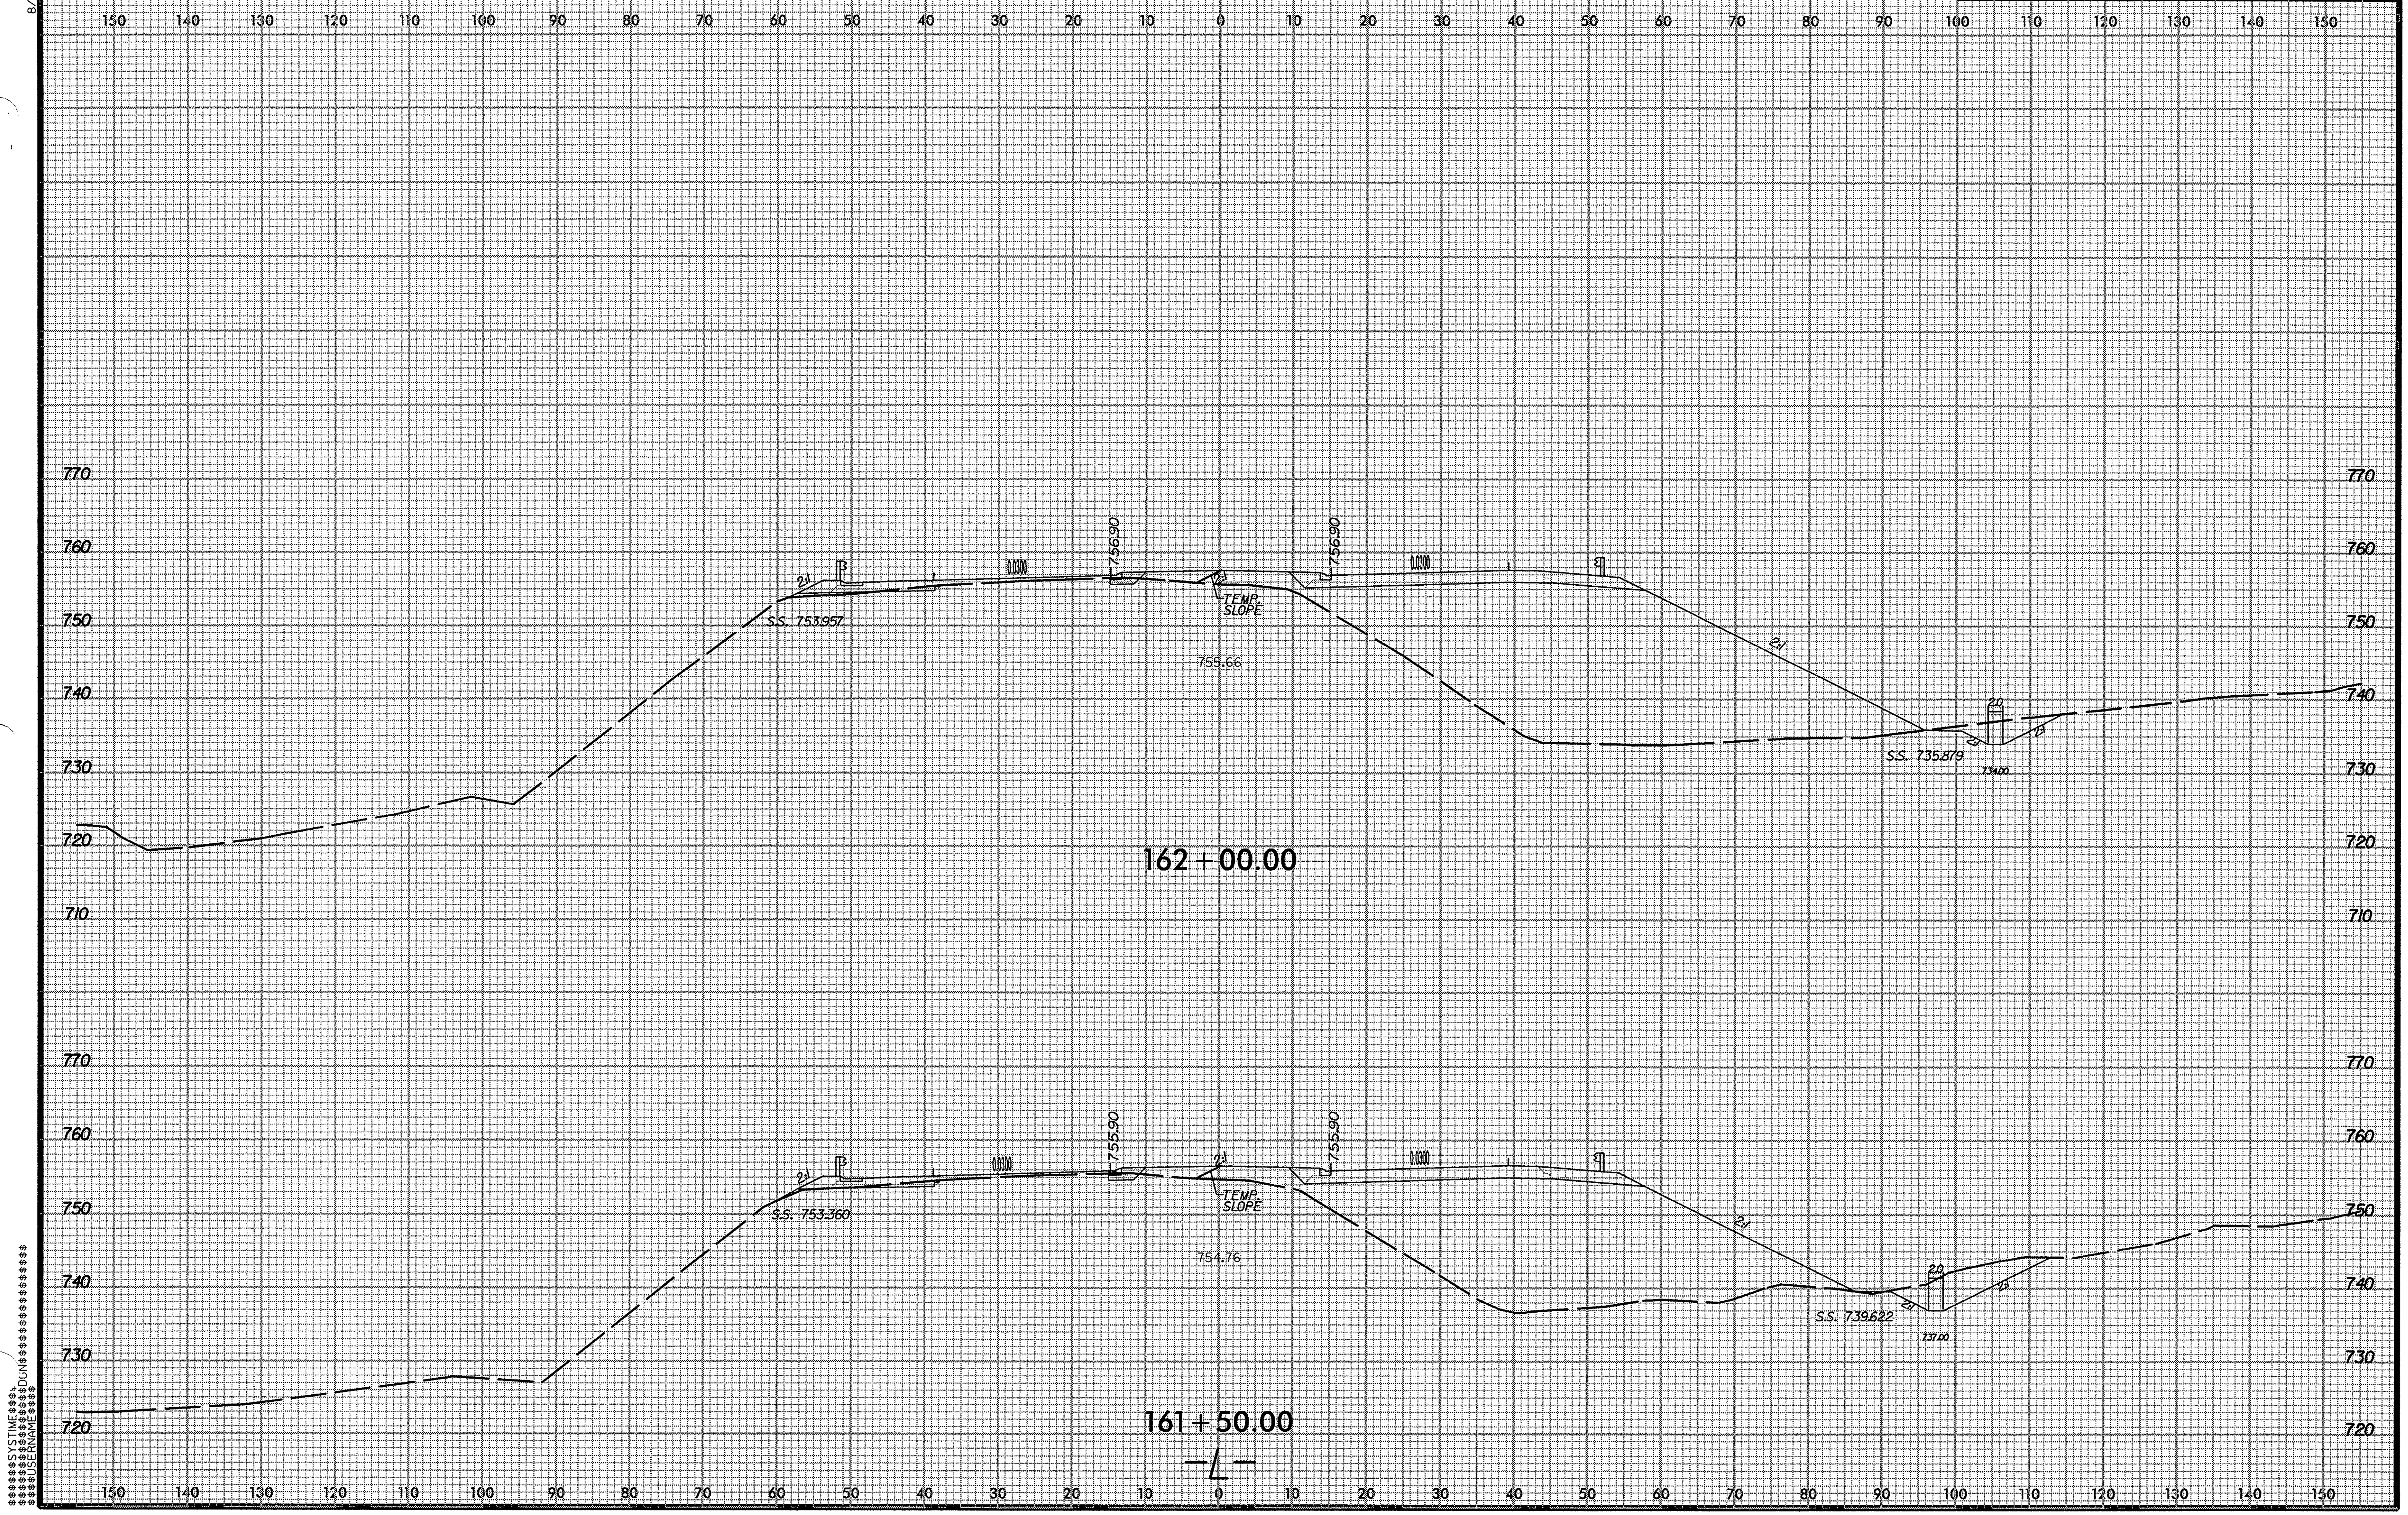

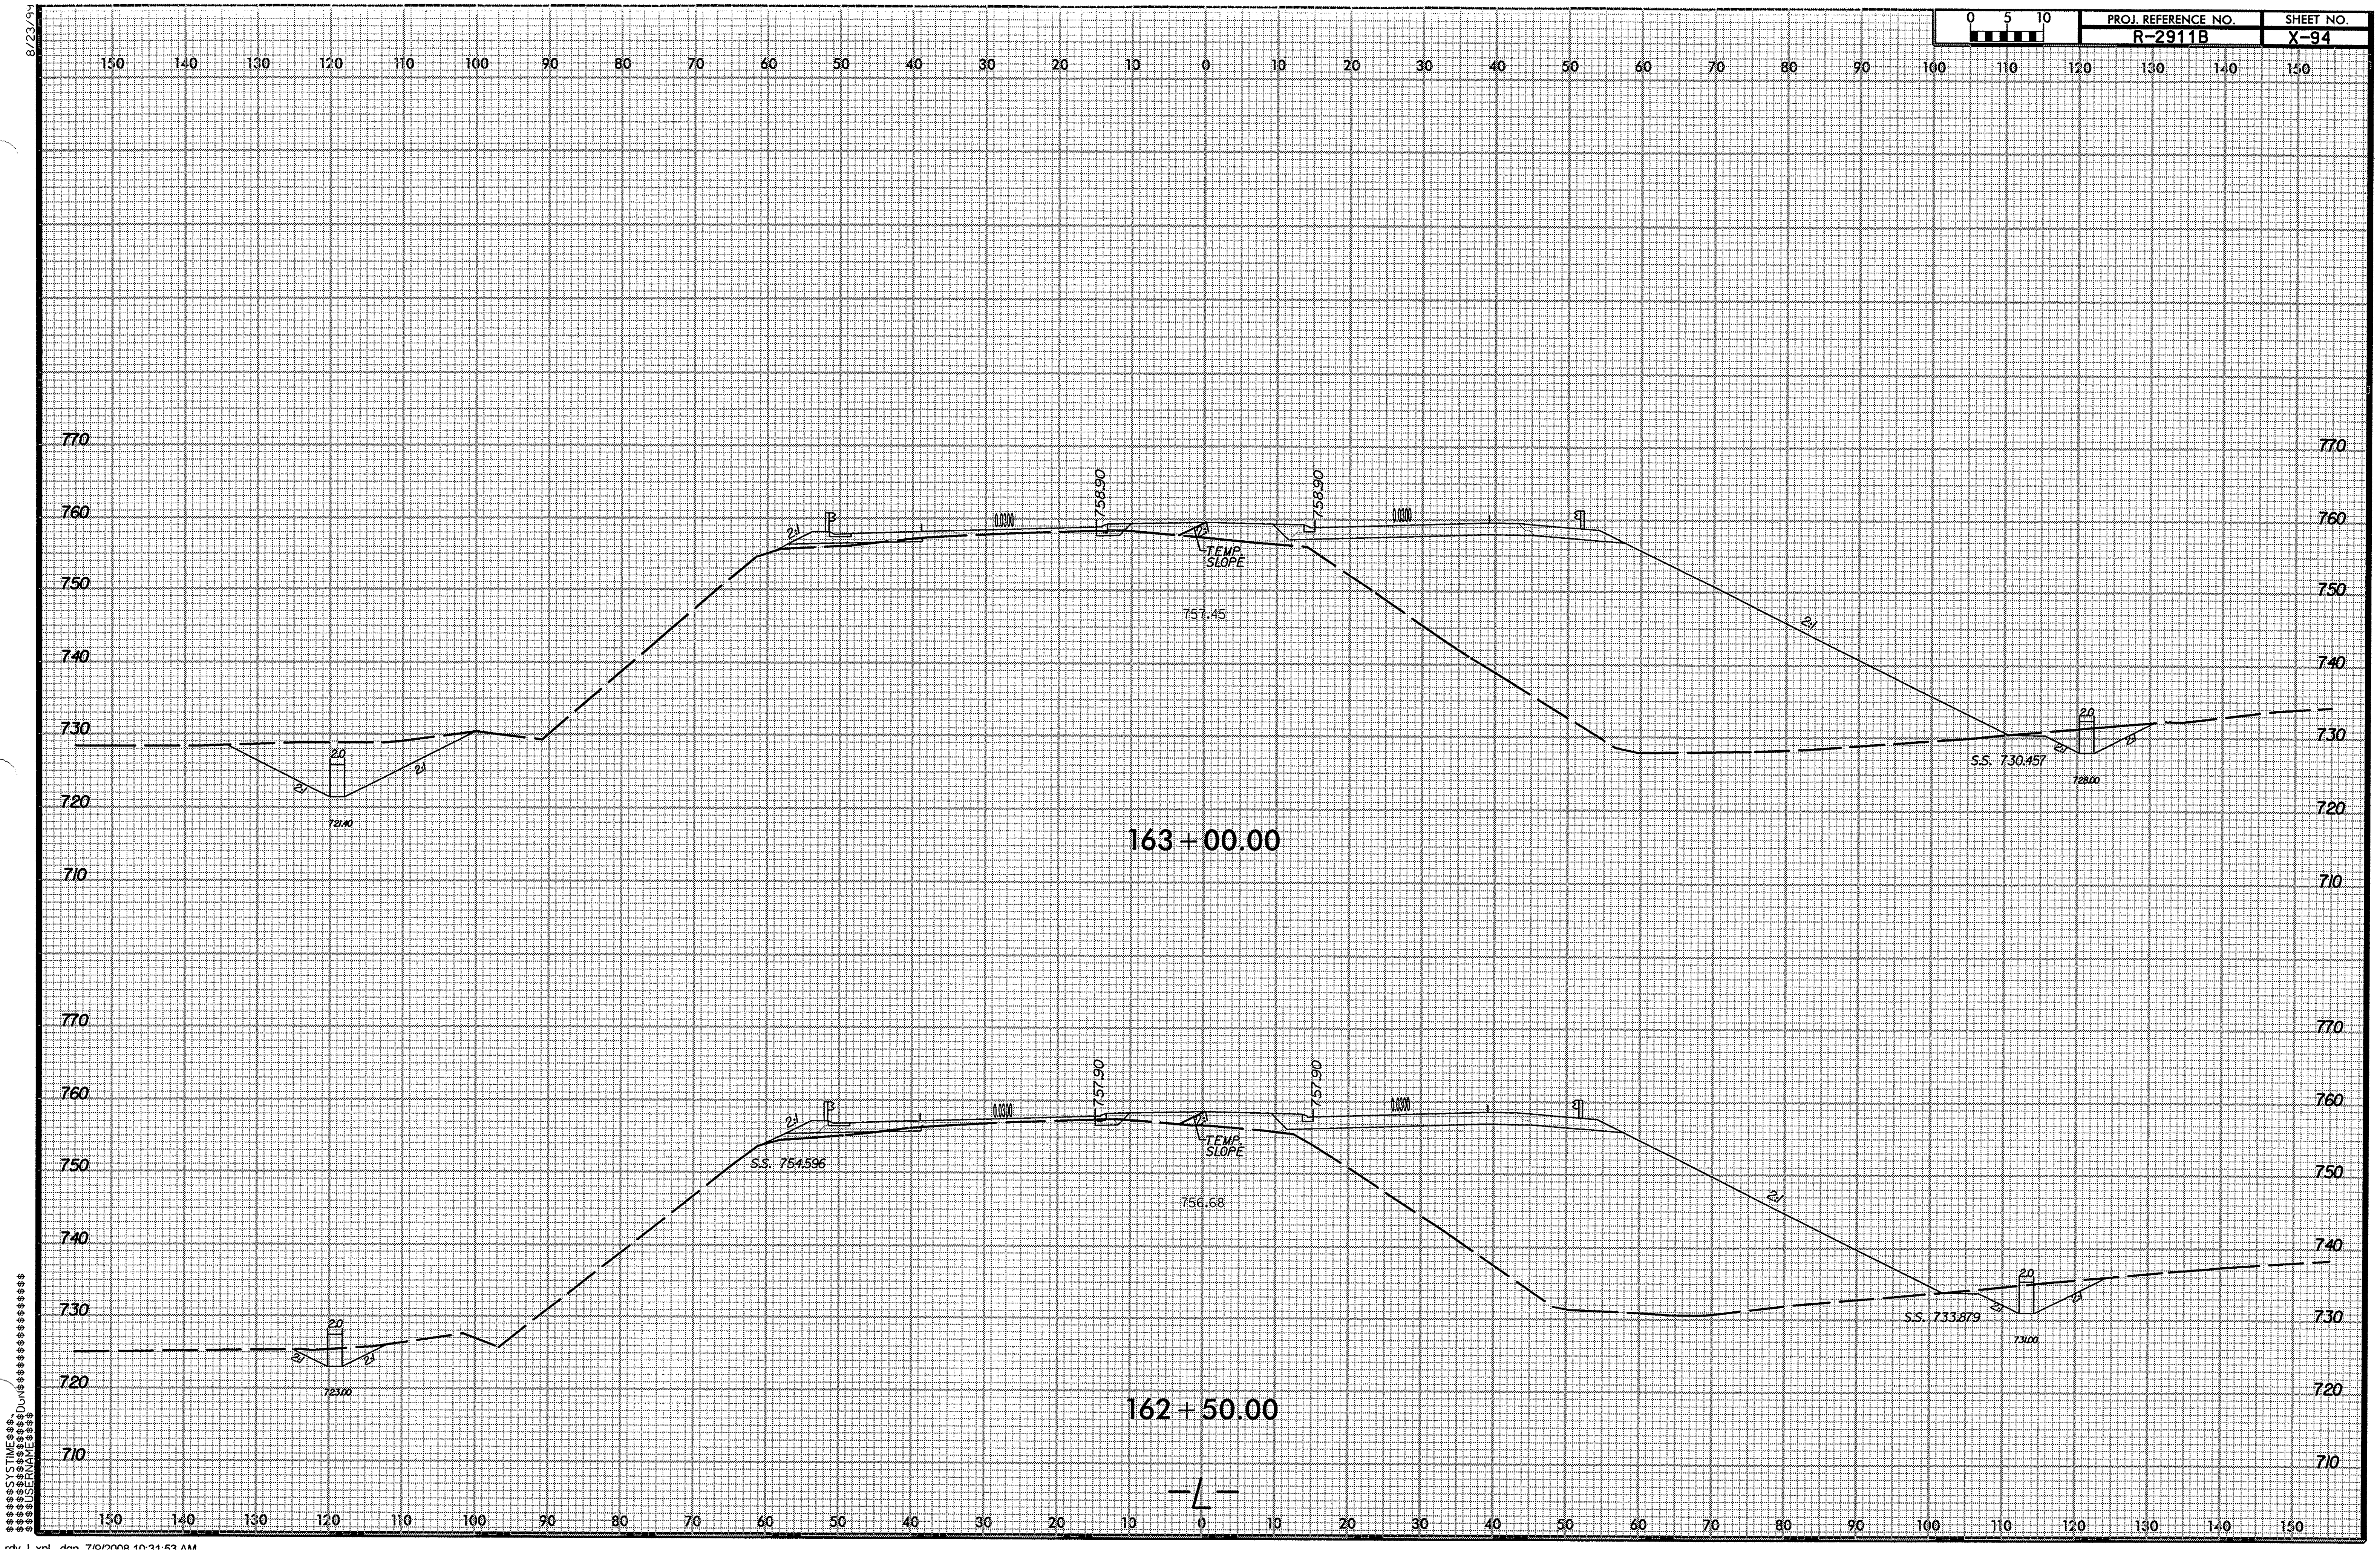

r2911b_rdy_l_xpl.dgn 7/9/2008 10:31:53 AM

8/23/99

PROJ. REFERENCE NO.	SHEET NO.
R-2911B	X-95

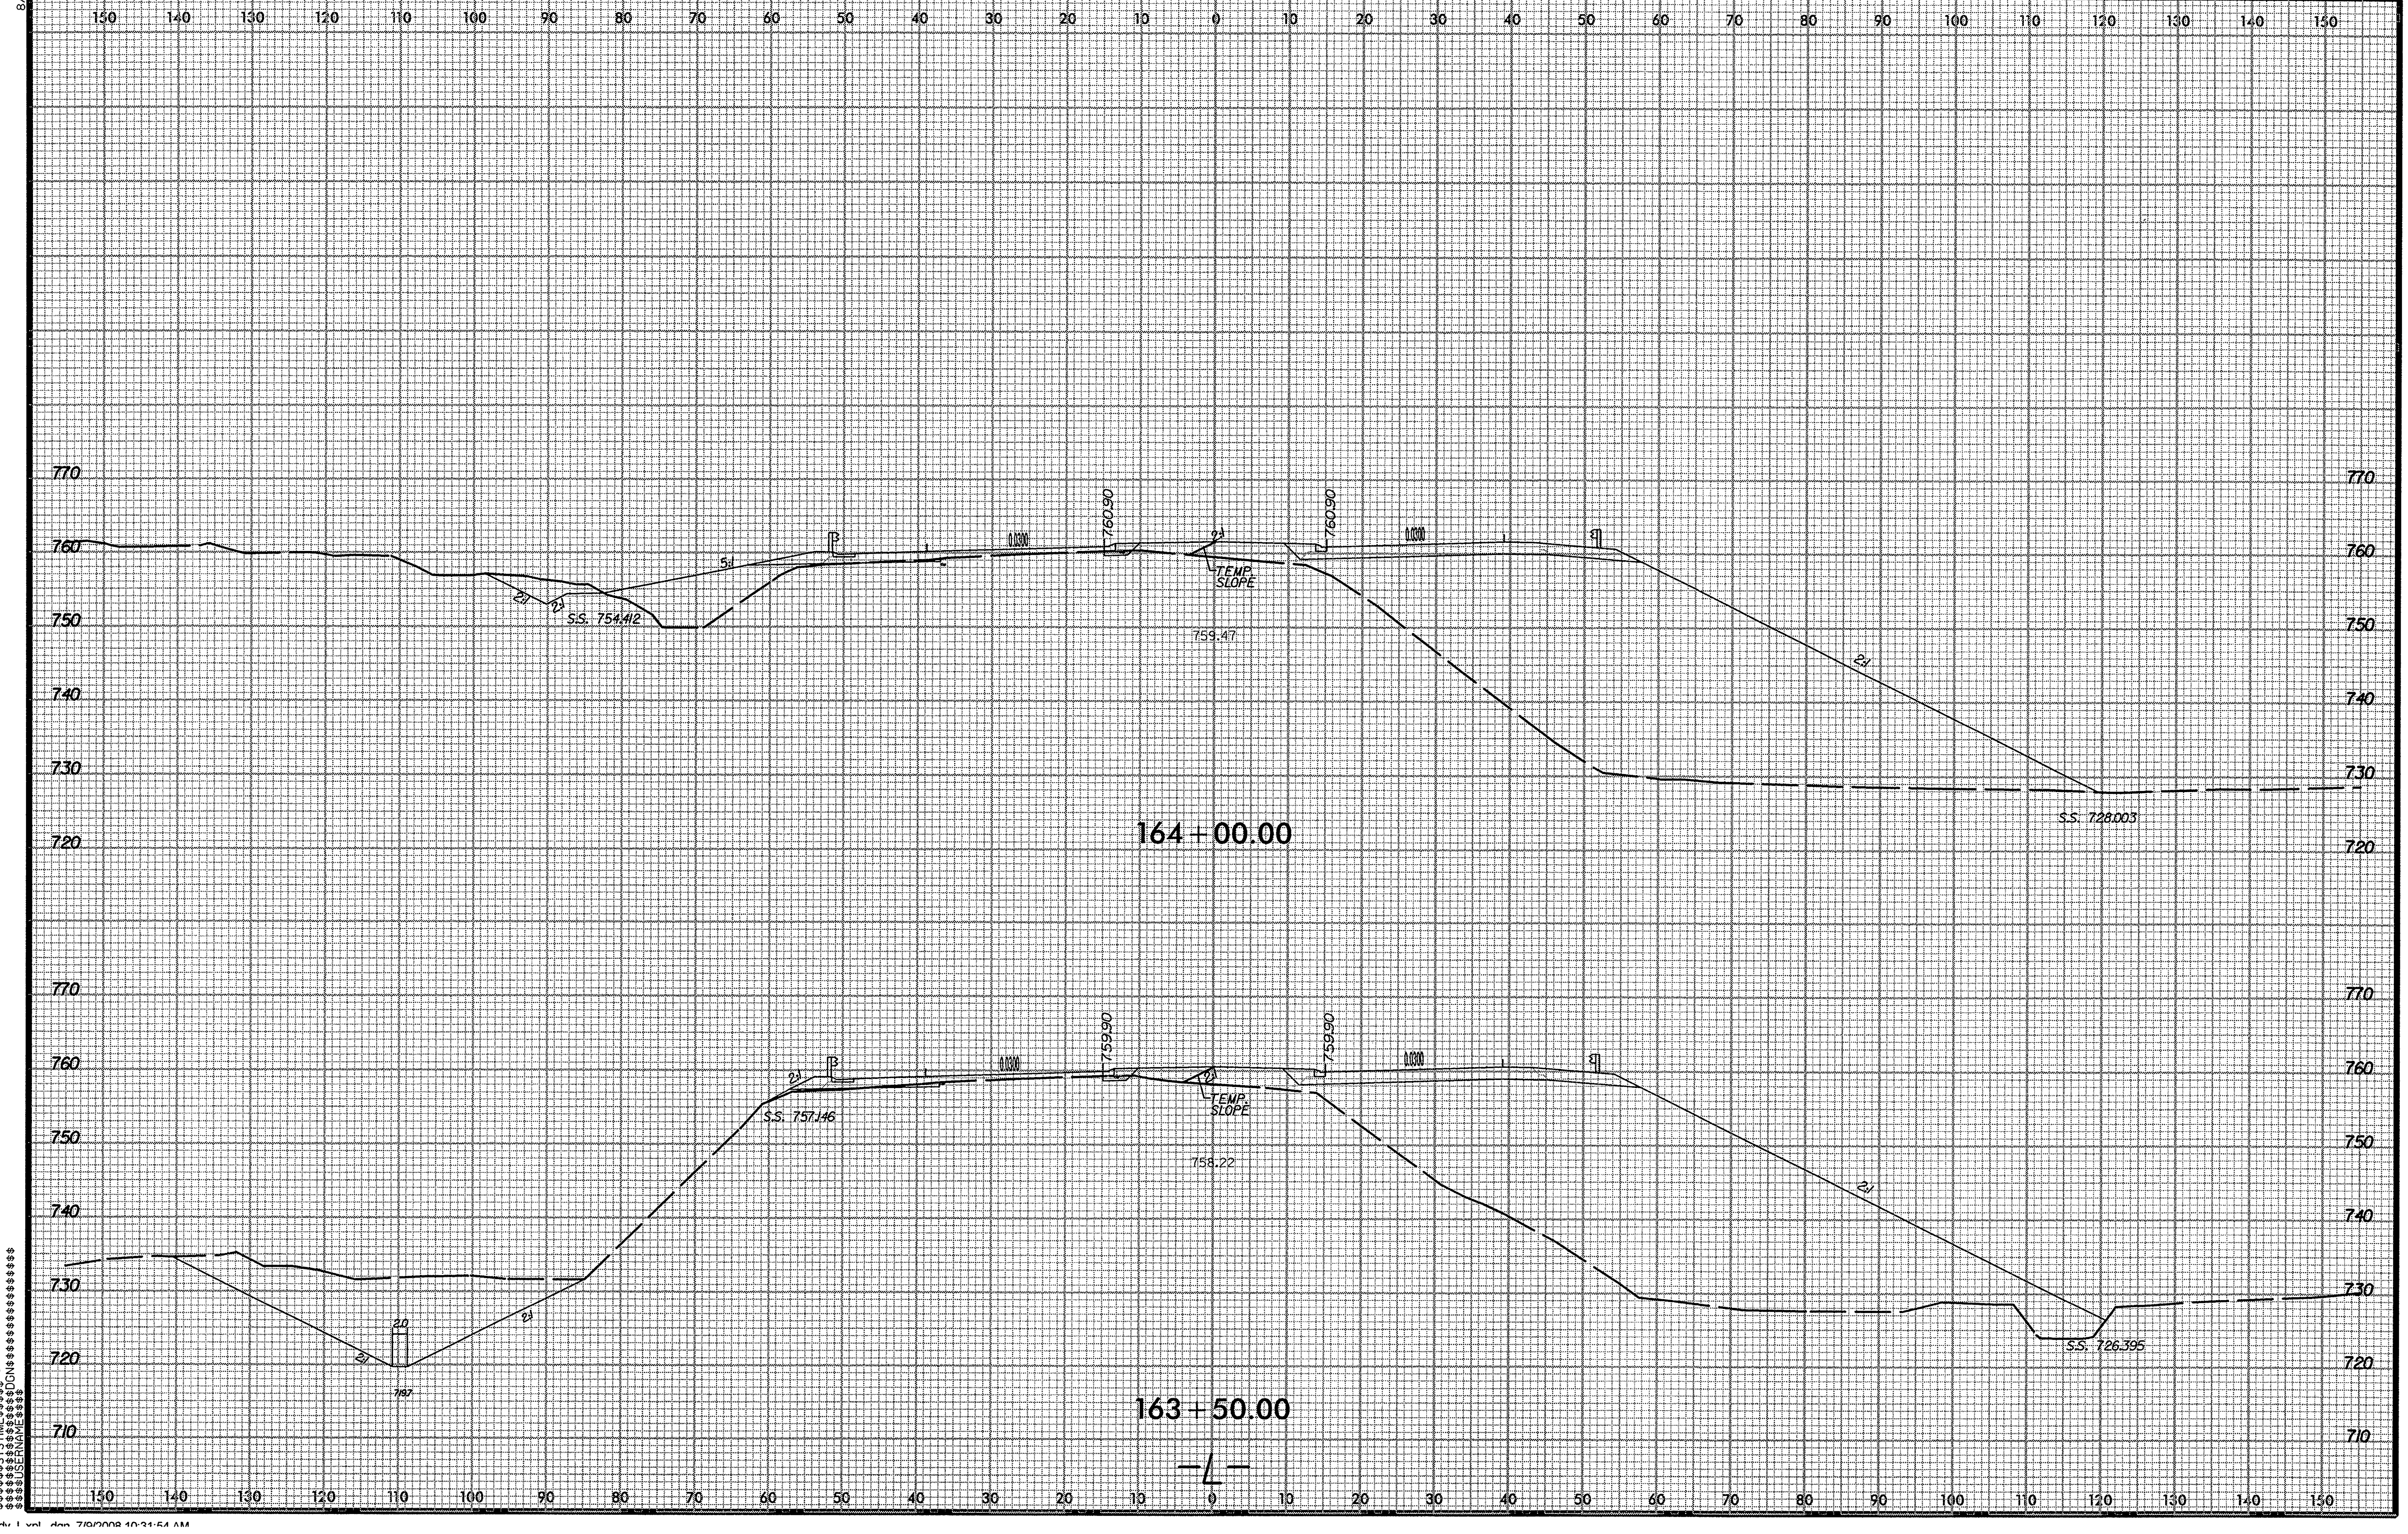

$$$$$SYSTIME$$$$$ $$$$$$$$$$DGN$$$$$$$$$$ $$$$$USERNAME$$$$$

r2911b_rdy_L.xpl .dgn 7/9/2008 10:31:54 AM

8/23/99

0 5 10	PROJ. REFERENCE NO.	SHEET NO.
	R-2911B	X-96

150 140 130 120 110 100 90 80 70 60 50 40 30 20 10 0 10 20 30 40 50 60 70 80 90 100 110 120 130 140 150

780 770 760 750 740 730 720

S.S. 760.522
6:1
4.54:1
758.88
0.030
762.90
2:1
TEMP. SLOPE
761.74
762.90
0.030
2:1
S.S. 733.264

165+00.00

770 760 750 740 730 720

4.69:1
2:1
2:1
0.030
761.90
2:1
TEMP. SLOPE
760.50
761.90
0.030
2:1
S.S. 729.511

164+50.00

150 140 130 120 110 100 90 80 70 60 50 40 30 20 10 0 10 20 30 40 50 60 70 80 90 100 110 120 130 140 150

$$$$$$$$SYSTIME$$$$
$$$$$$$$USERNAME$$$$

c2911b rdy Lxpl dgn 7/9/2008 10:21:55 AM

PROJ. REFERENCE NO.	SHEET NO.
R-2911B	X-97

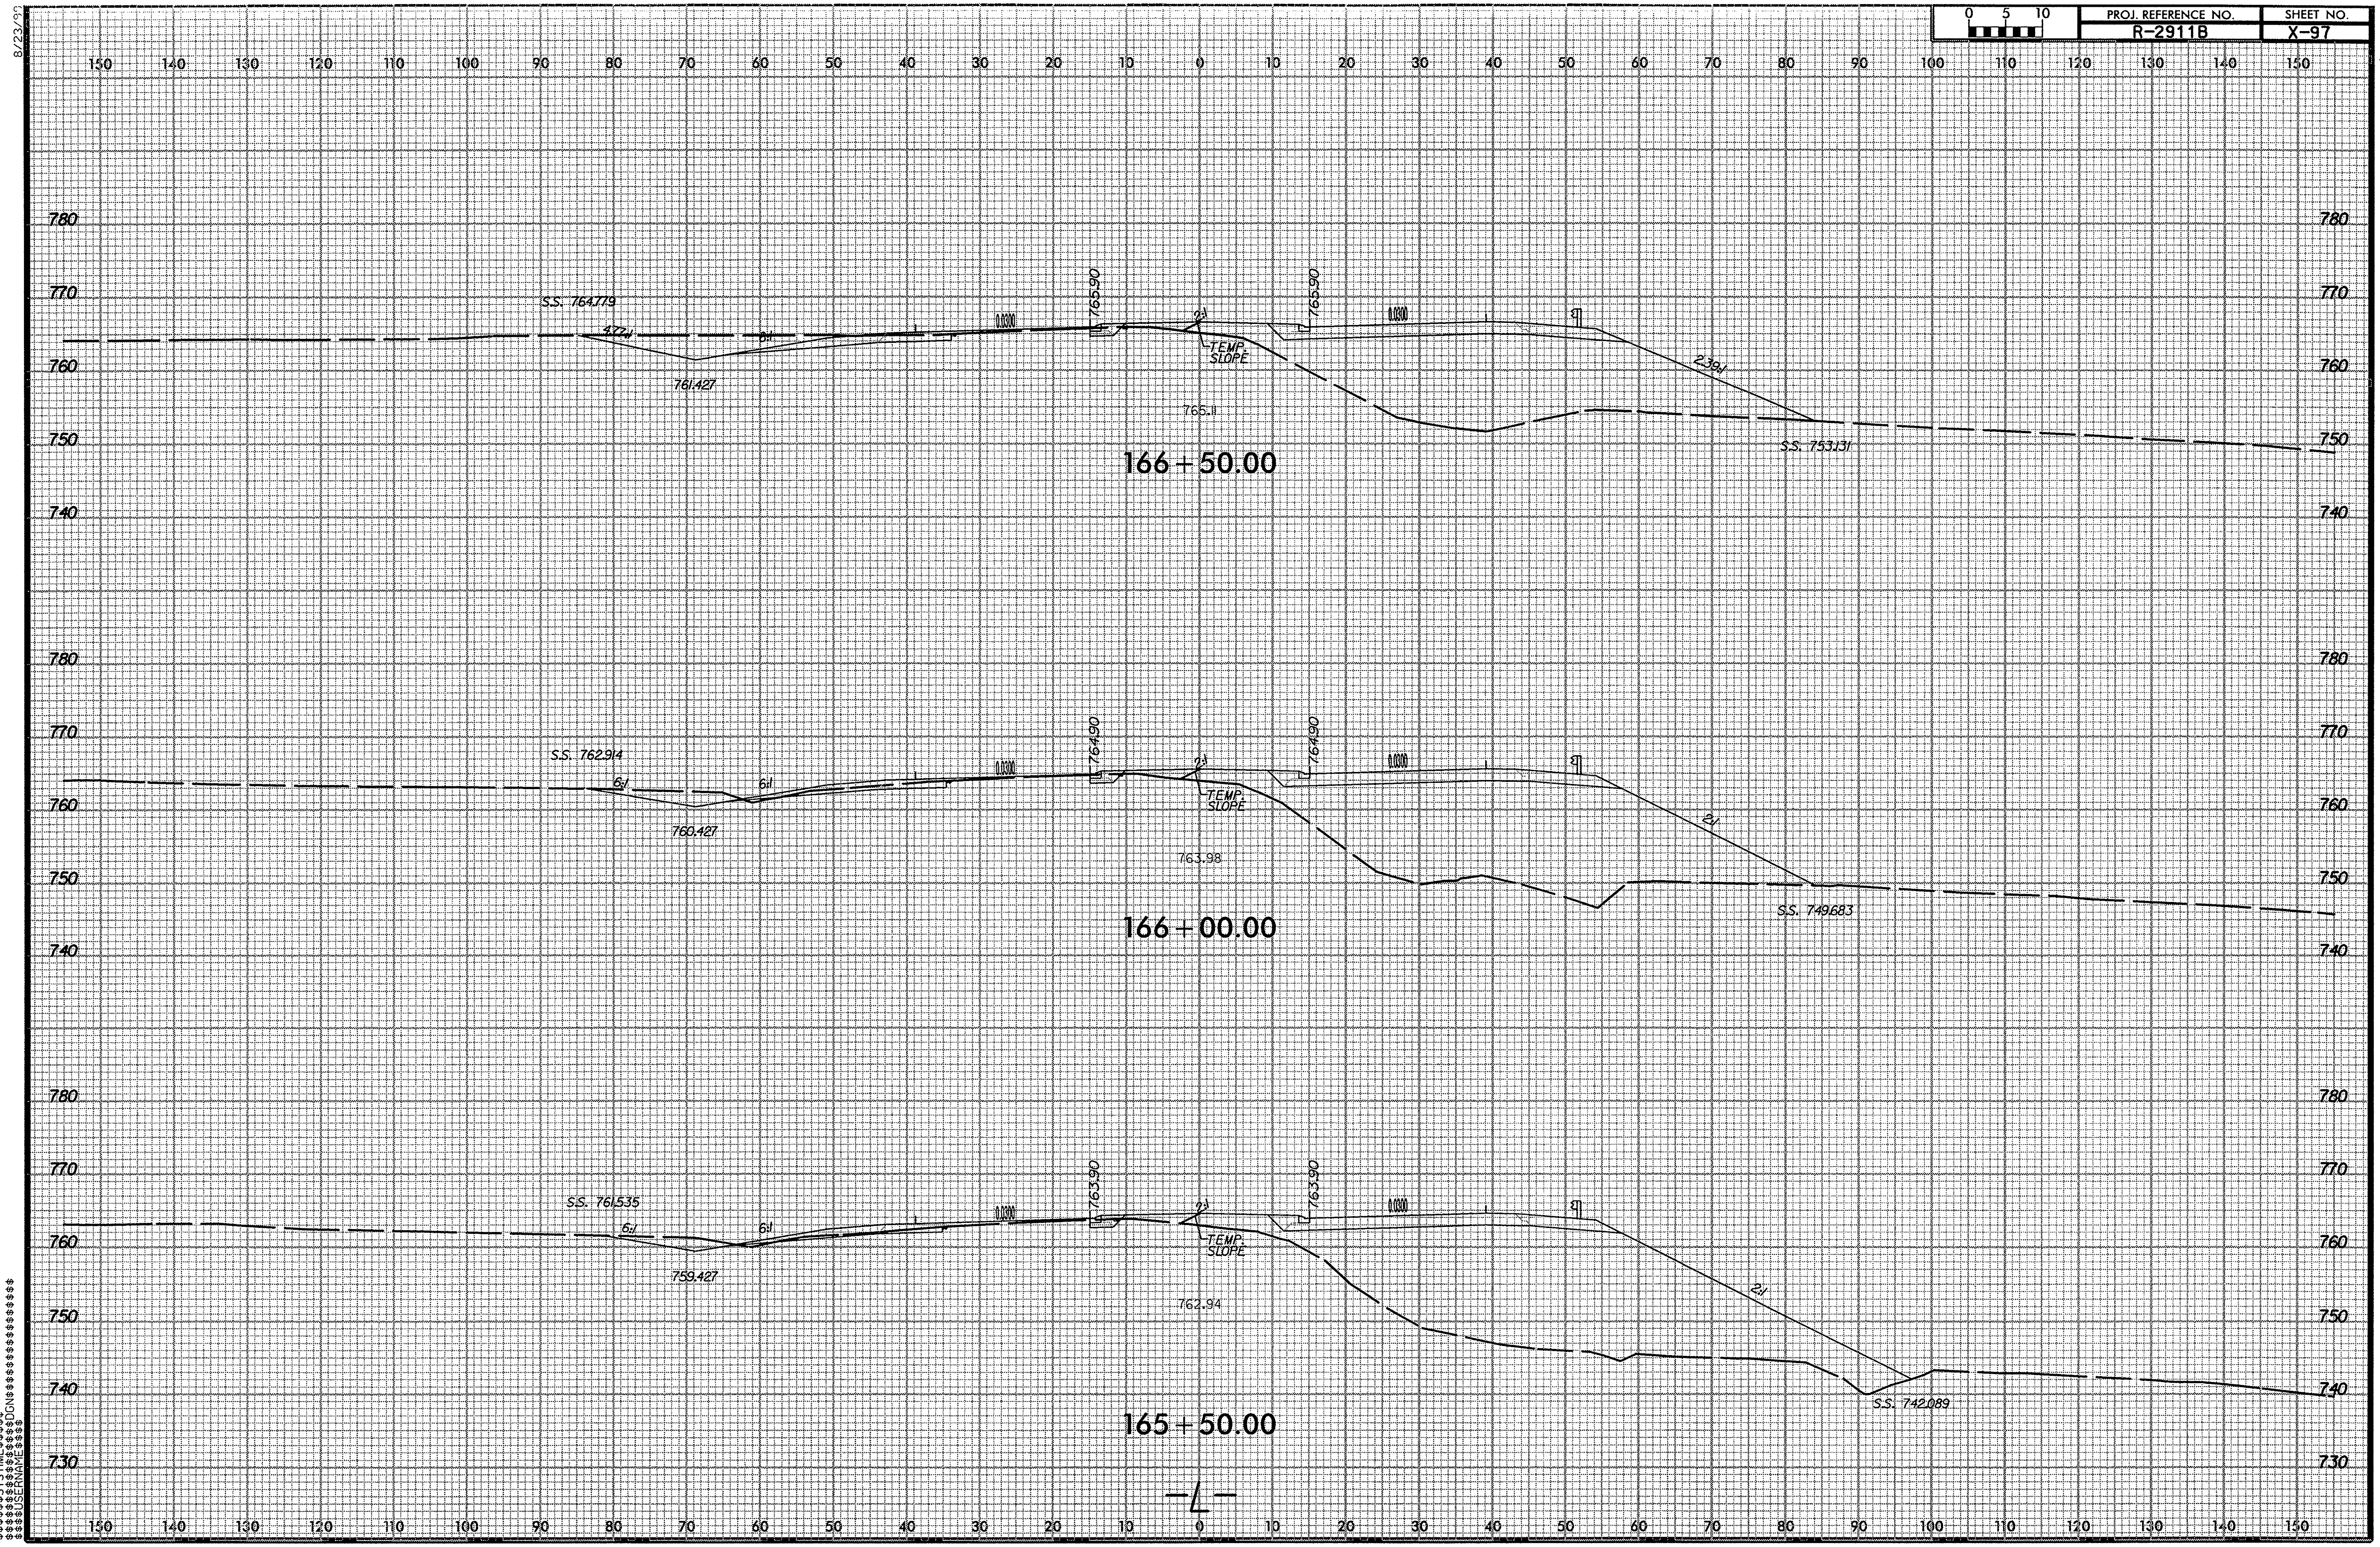

r2911b_rdy_L_xpl .dgn 7/9/2008 10:31:56 AM

PROJ. REFERENCE NO. R-2911B | SHEET NO. X-98

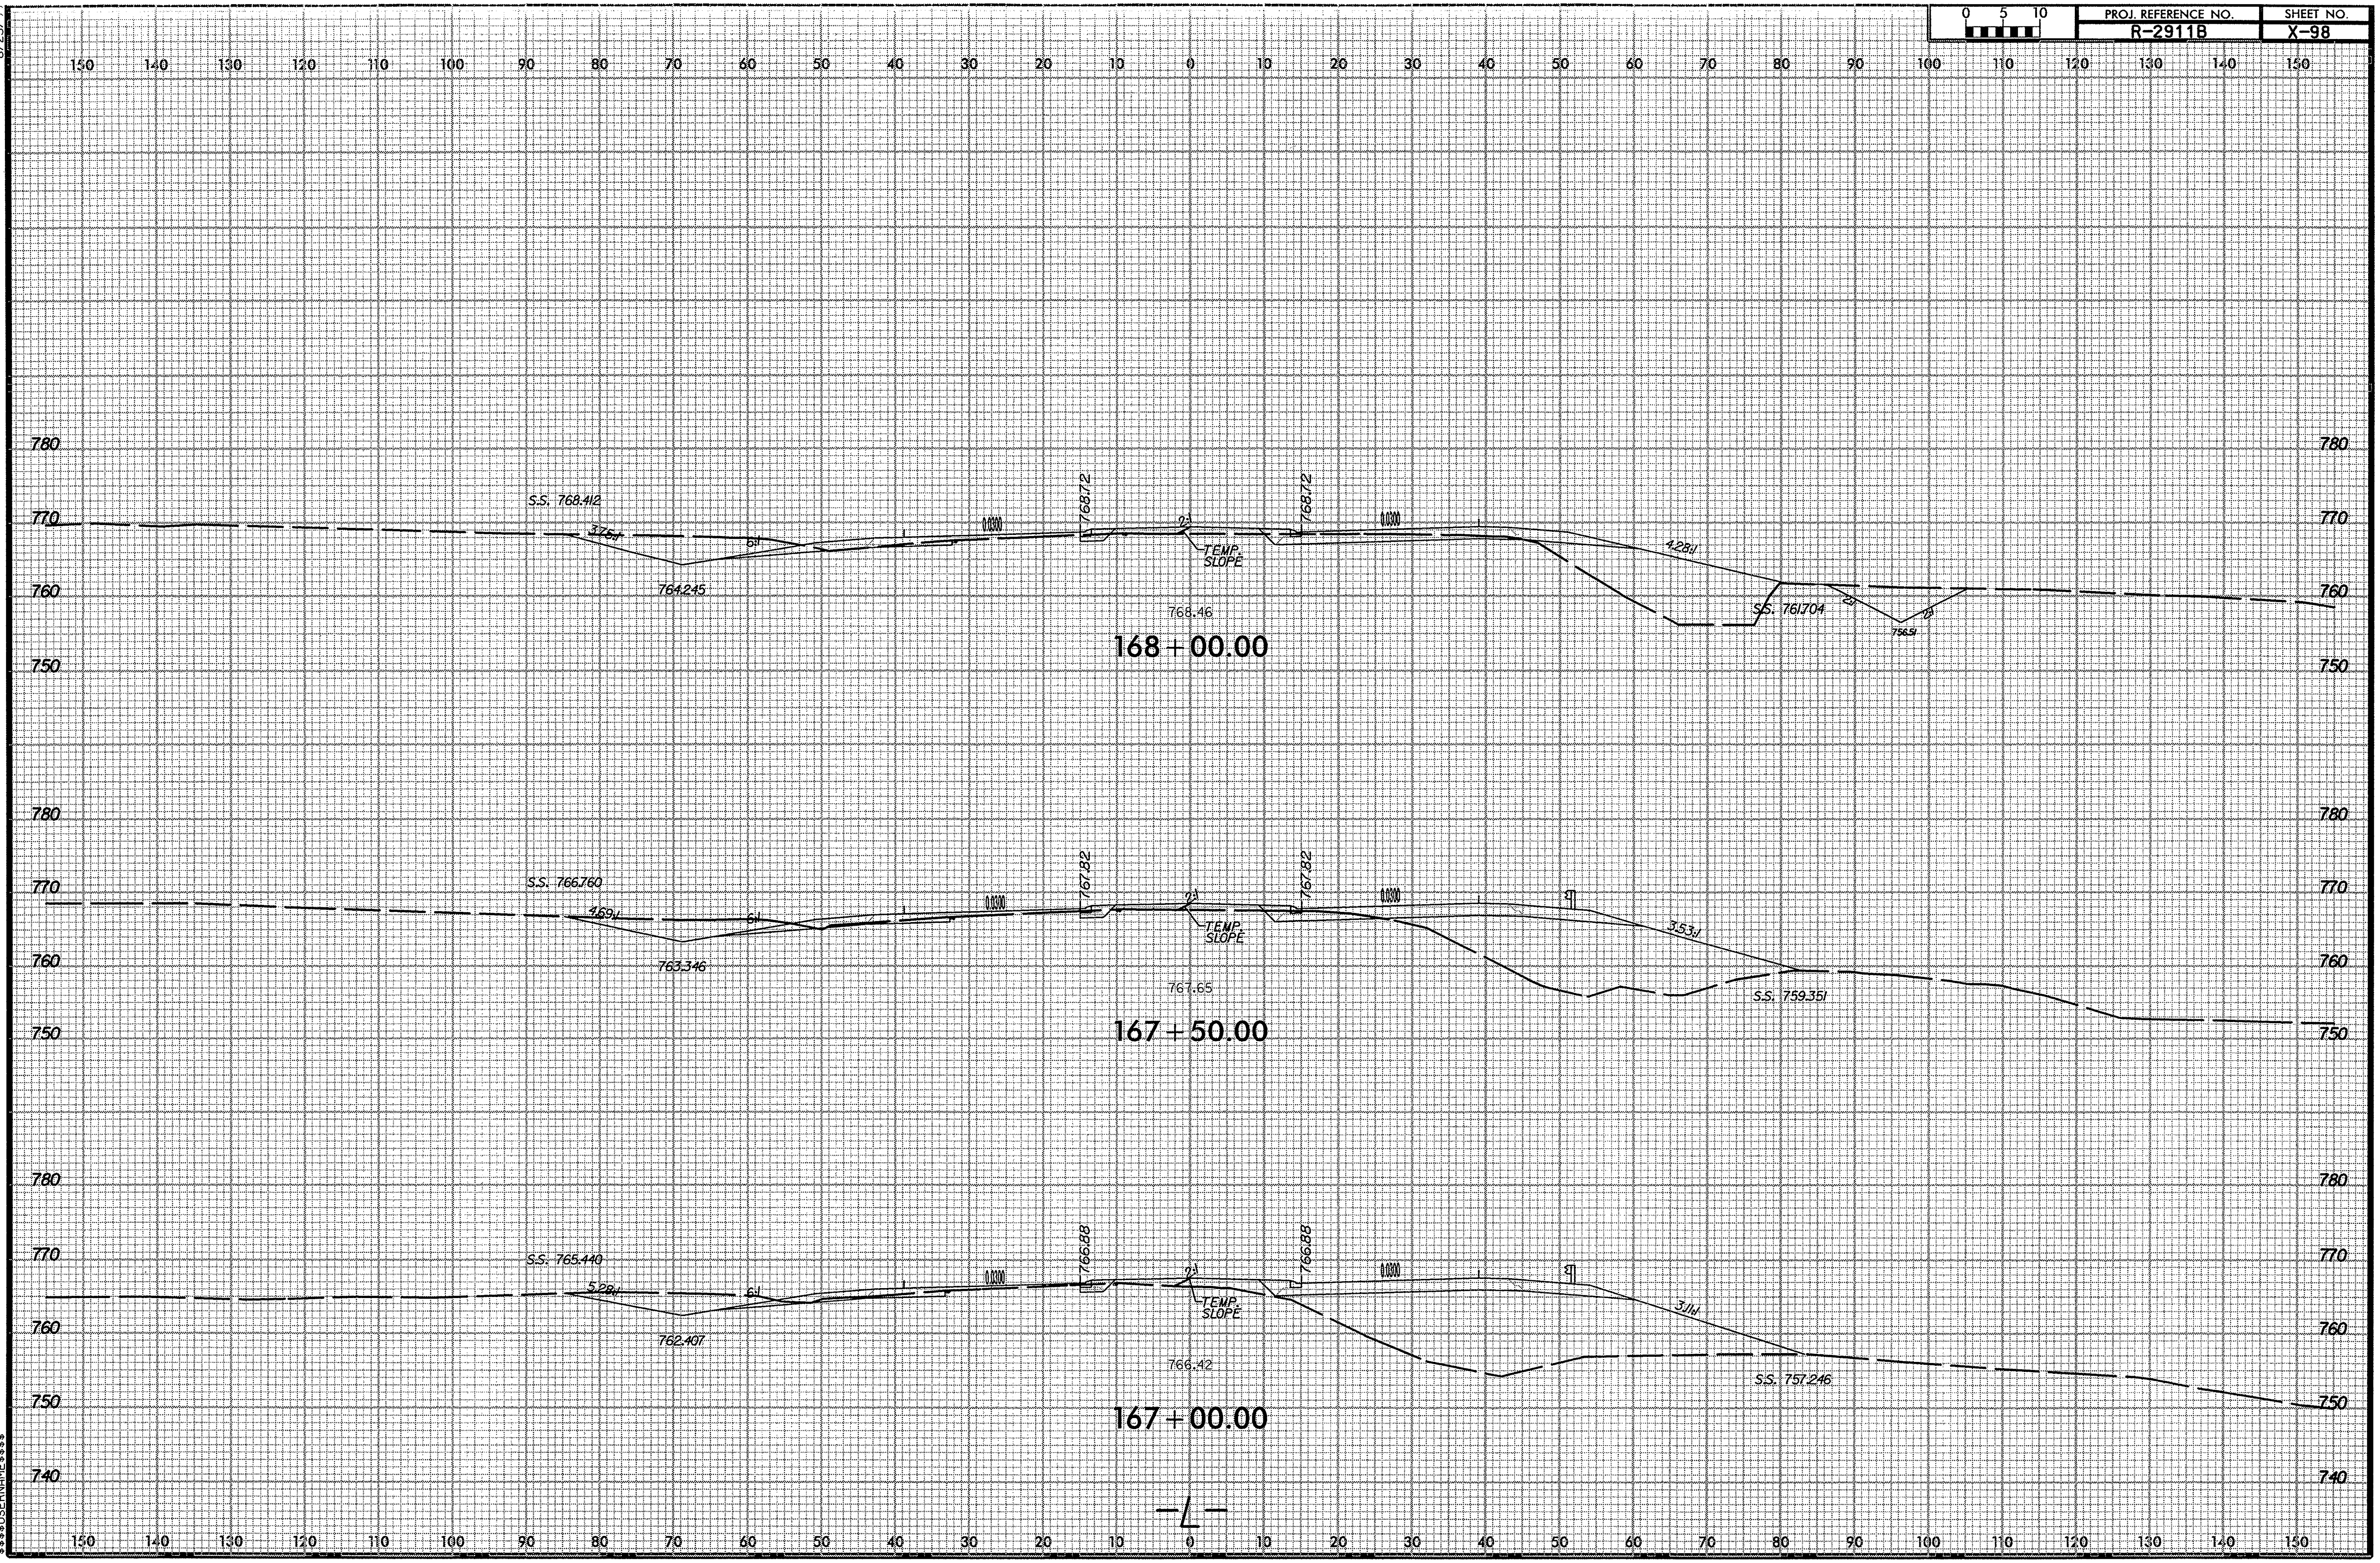

8/23/99

$$$$$$SYSTIME$$$$ $$$$$$USERNAME$$$$

r2911b_rdy_L_xpl.dgn 7/9/2008 10:31:58 AM

PROJ. REFERENCE NO. R-2911B | SHEET NO. X-99

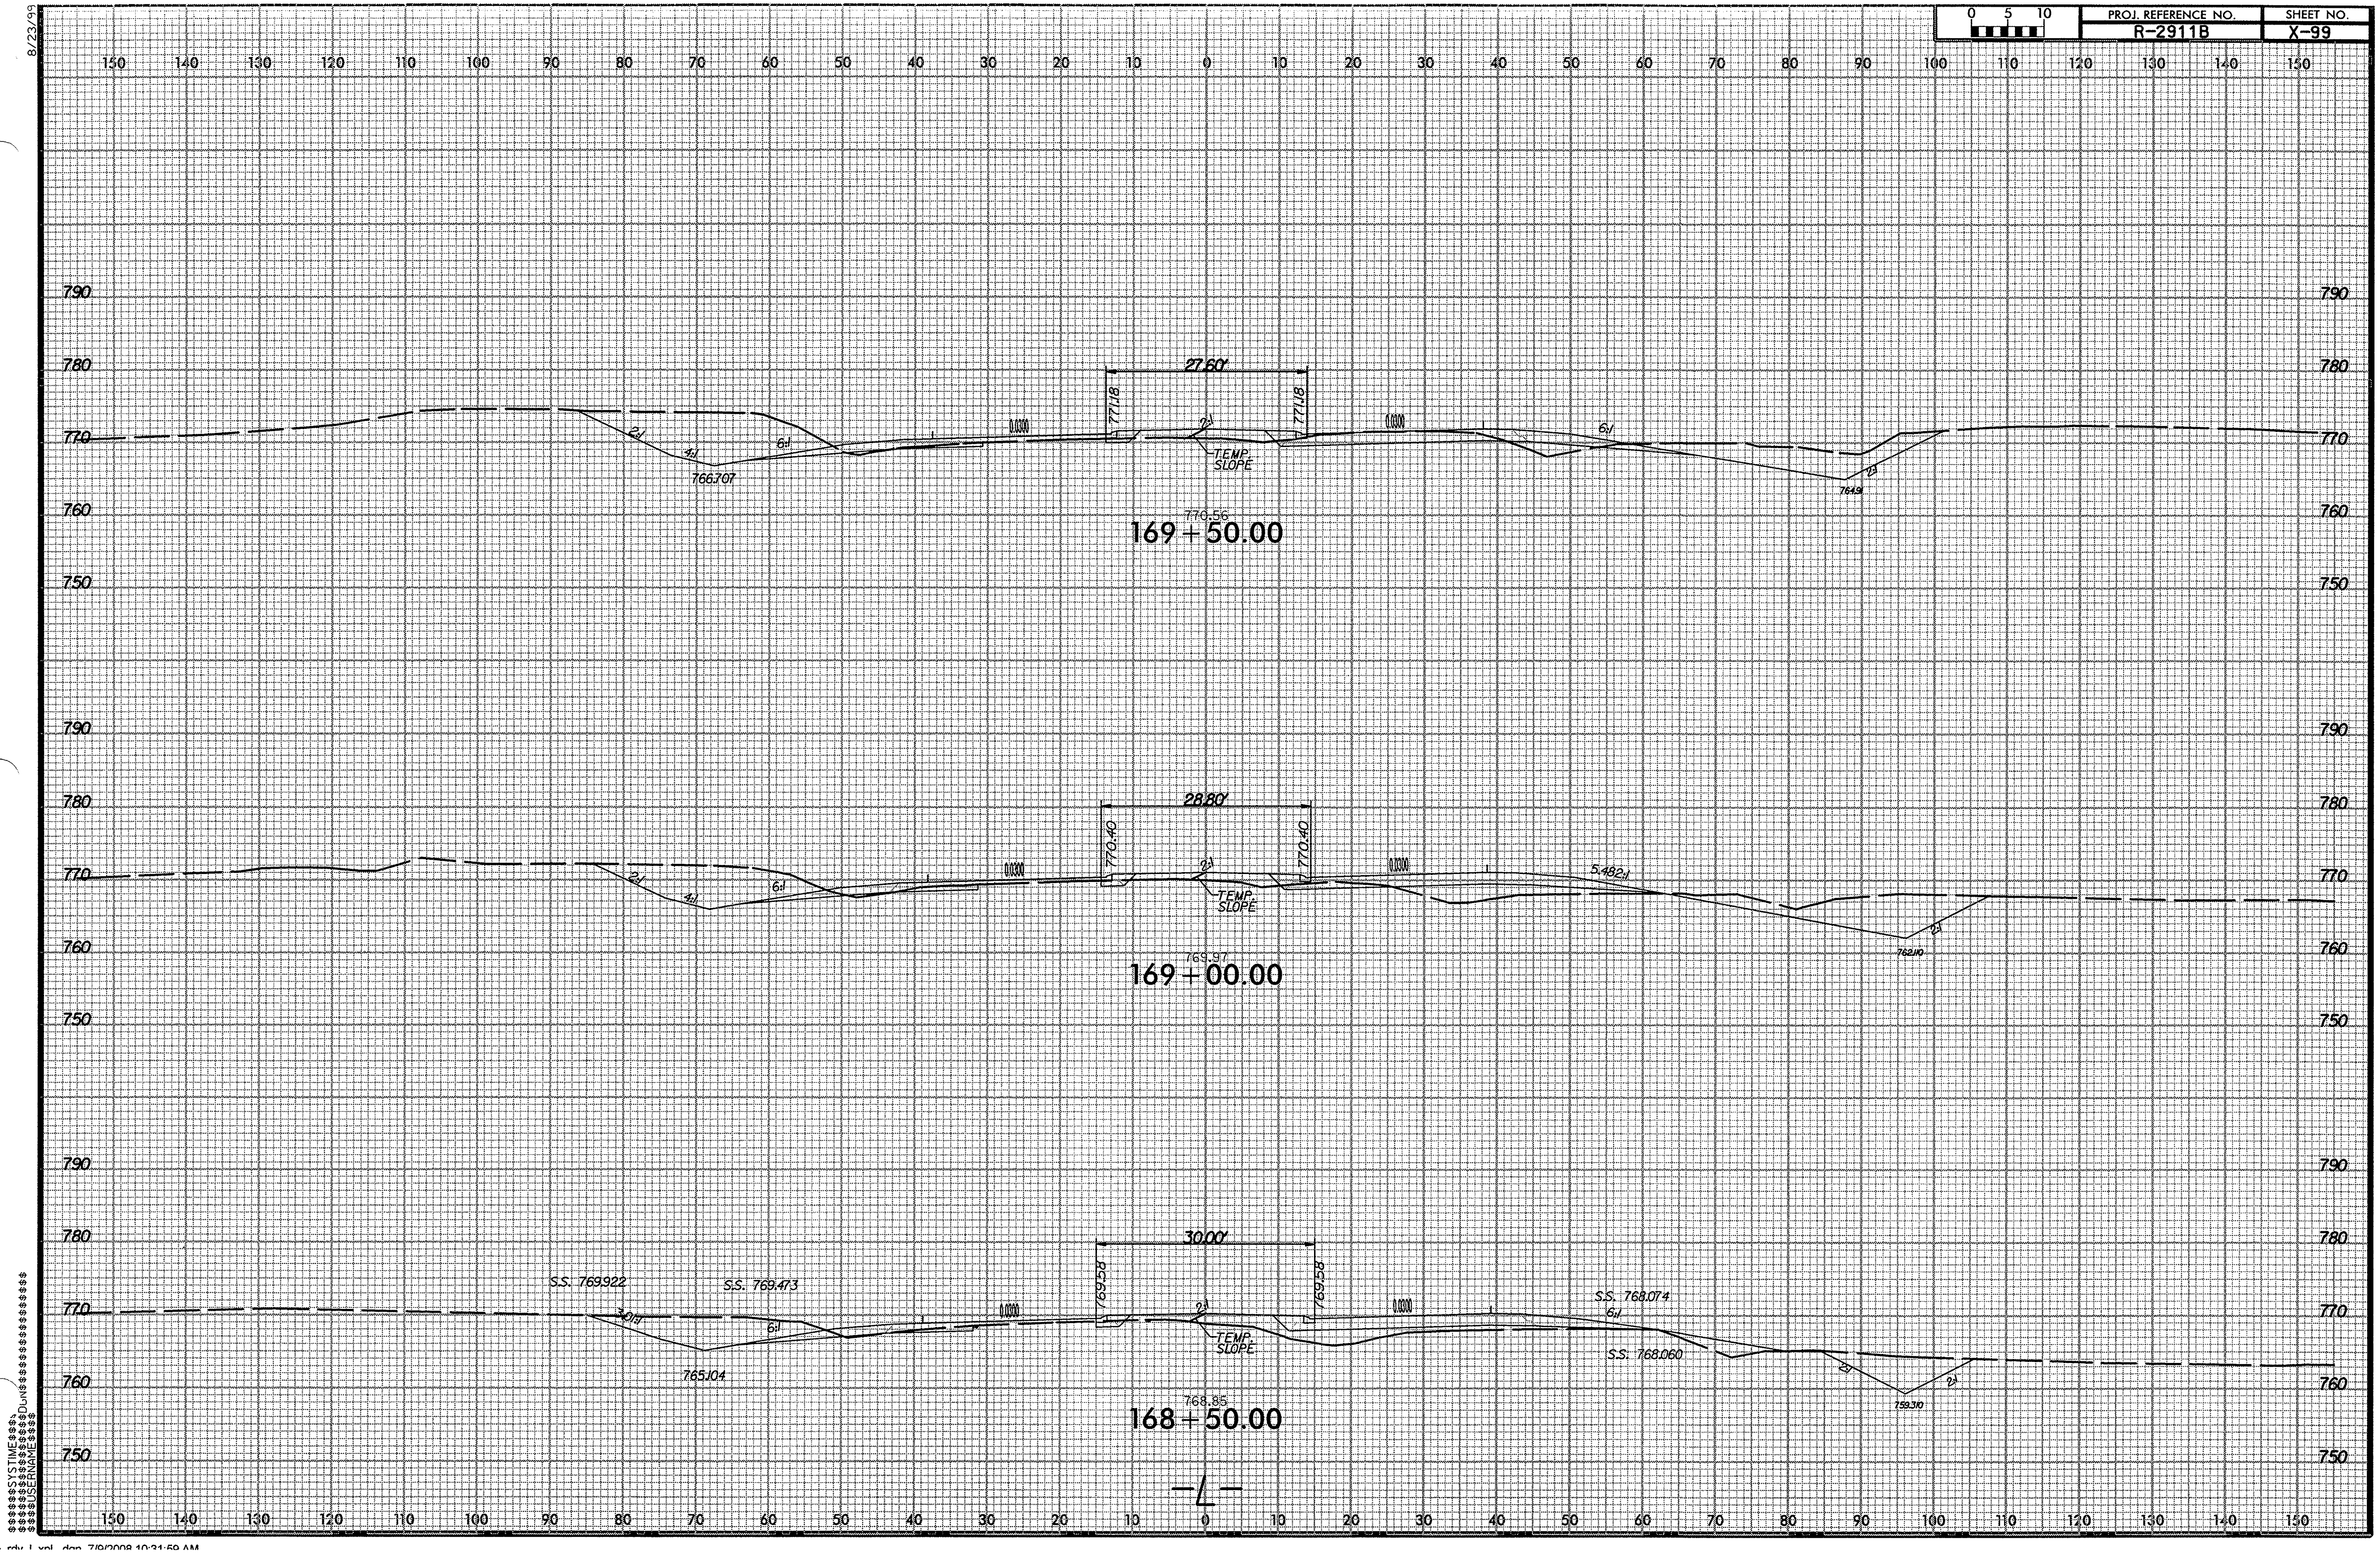

r2911b_rdy_L.xpl .dgn 7/9/2008 10:31:59 AM

8/23/99

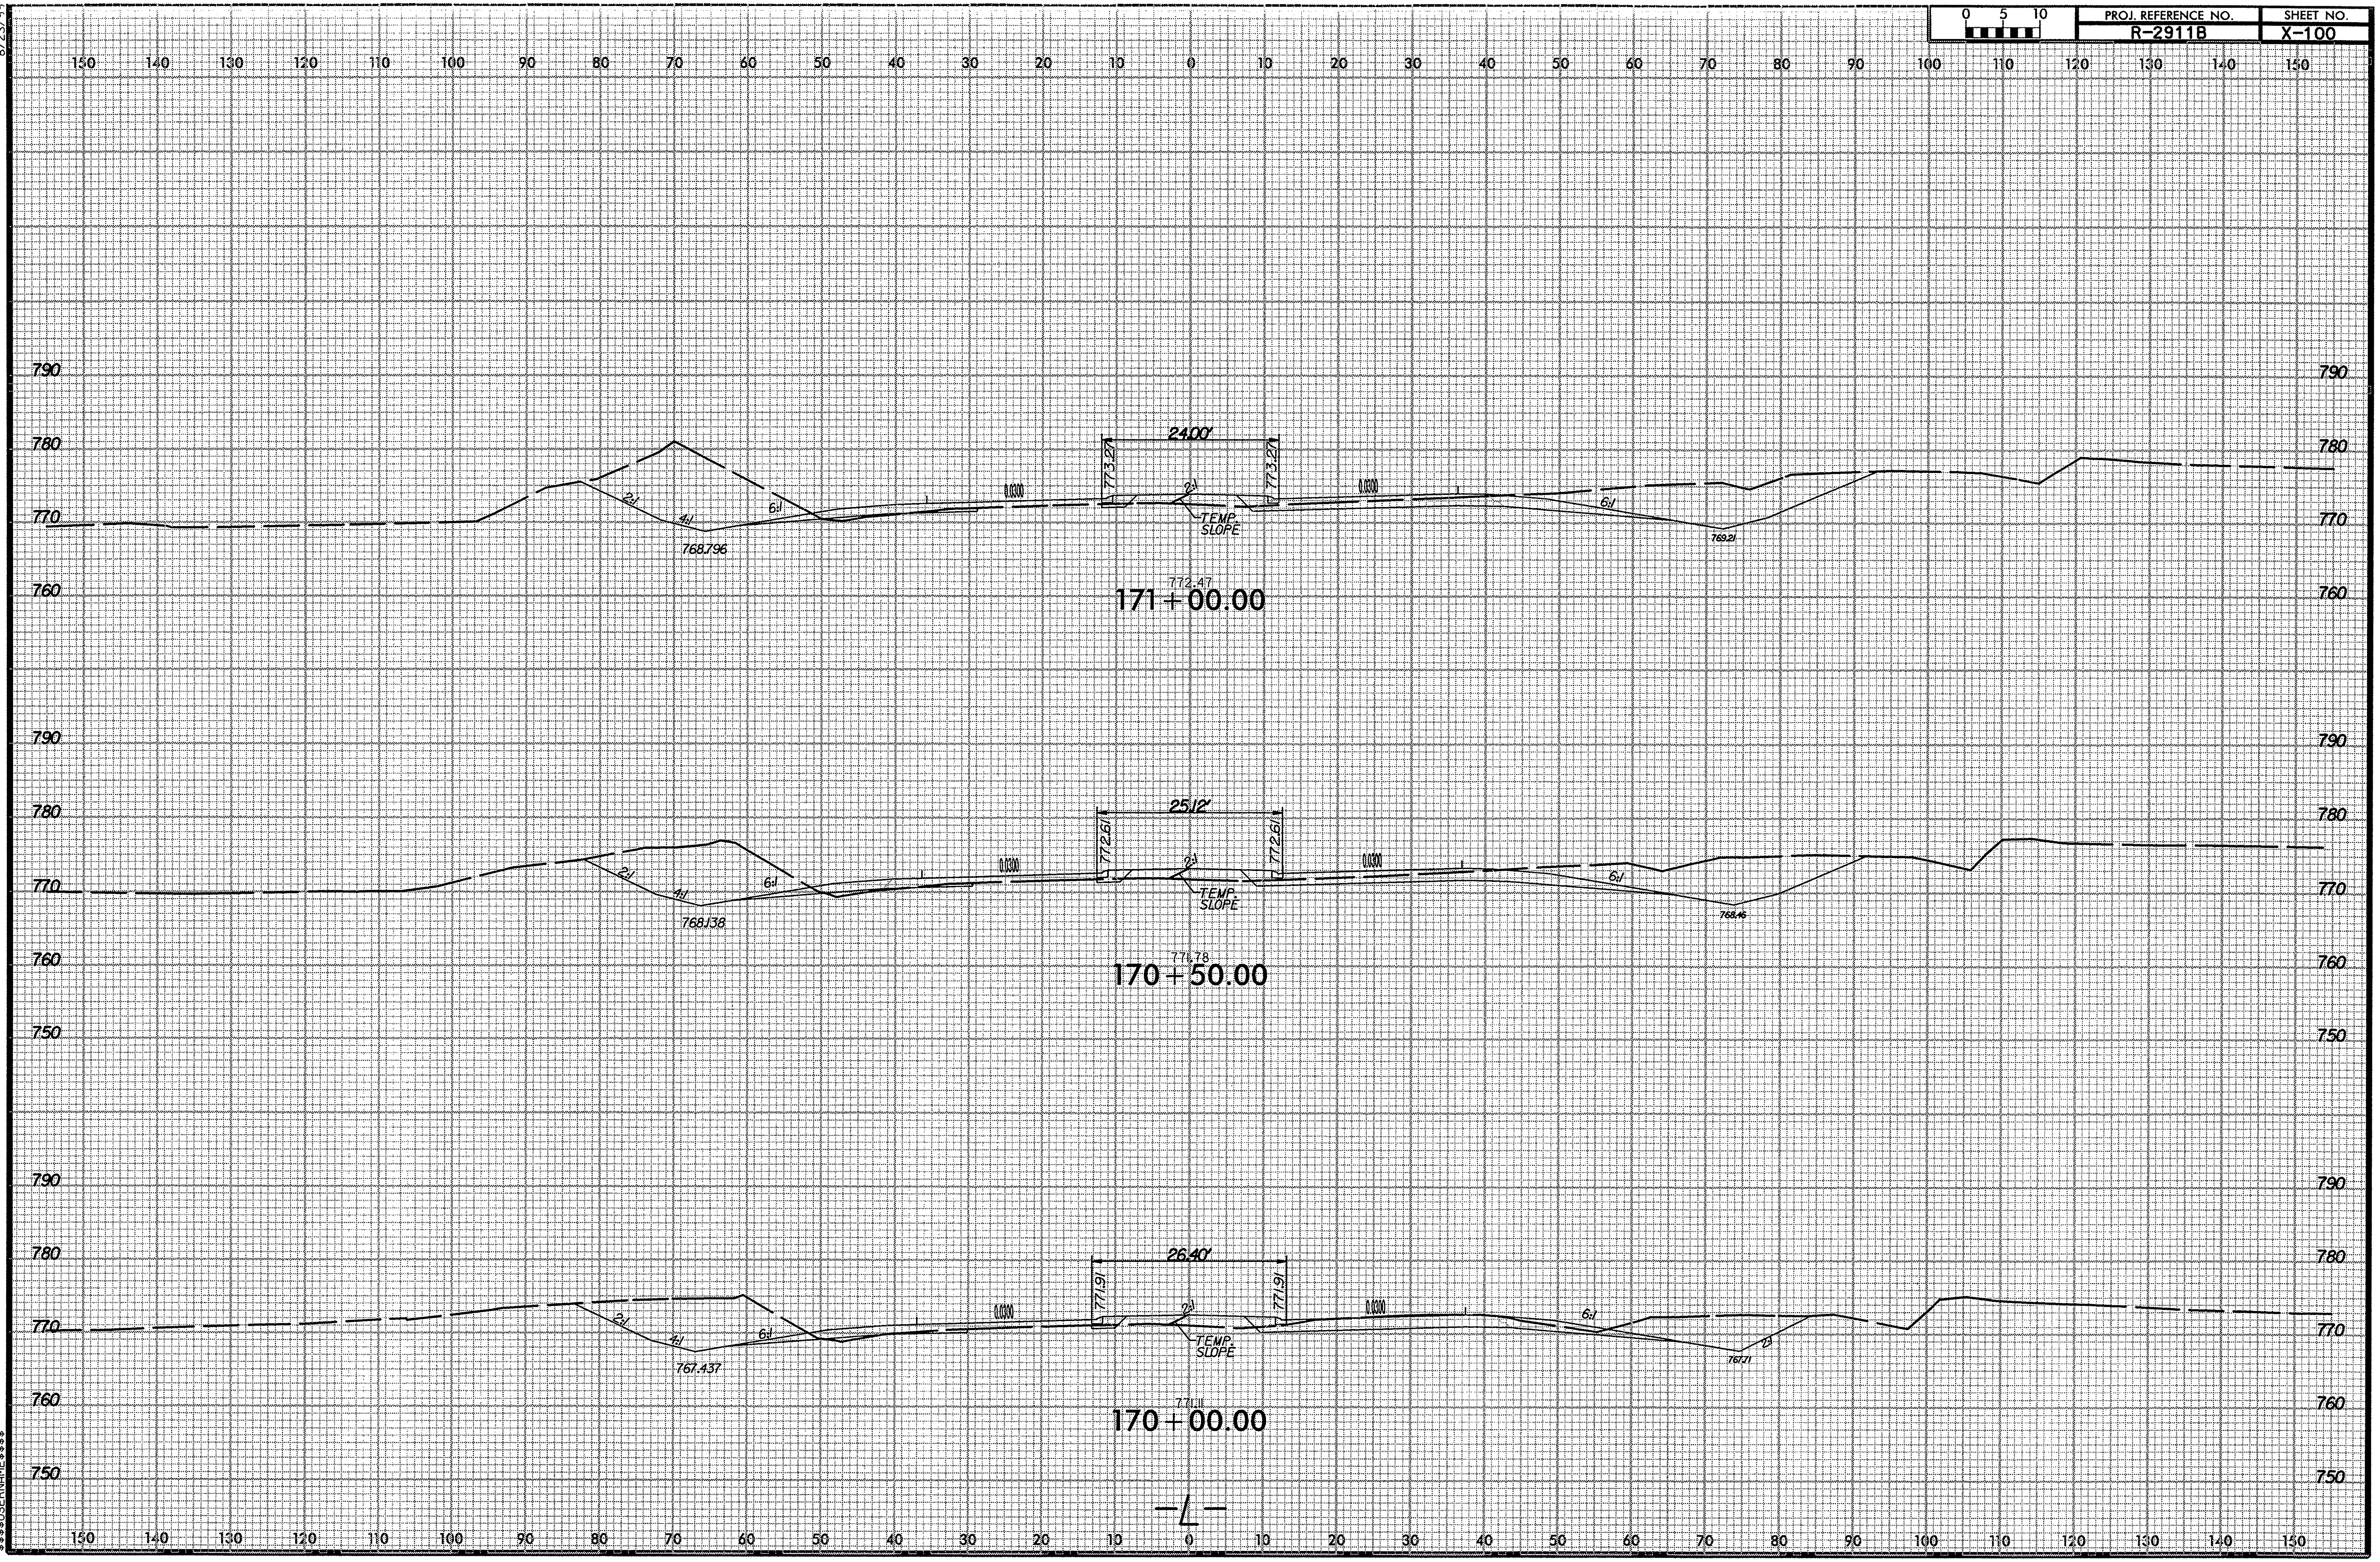

$$$$$$SYSTIME$$$$
$$$$$$$$$$DGN$$$$$$$$$$$$$$$$$$$$
$$$$USERNAME$$$$

r2911b_rdy_L_xpl.dgn 7/9/2008 10:32:00 AM

8/23/99

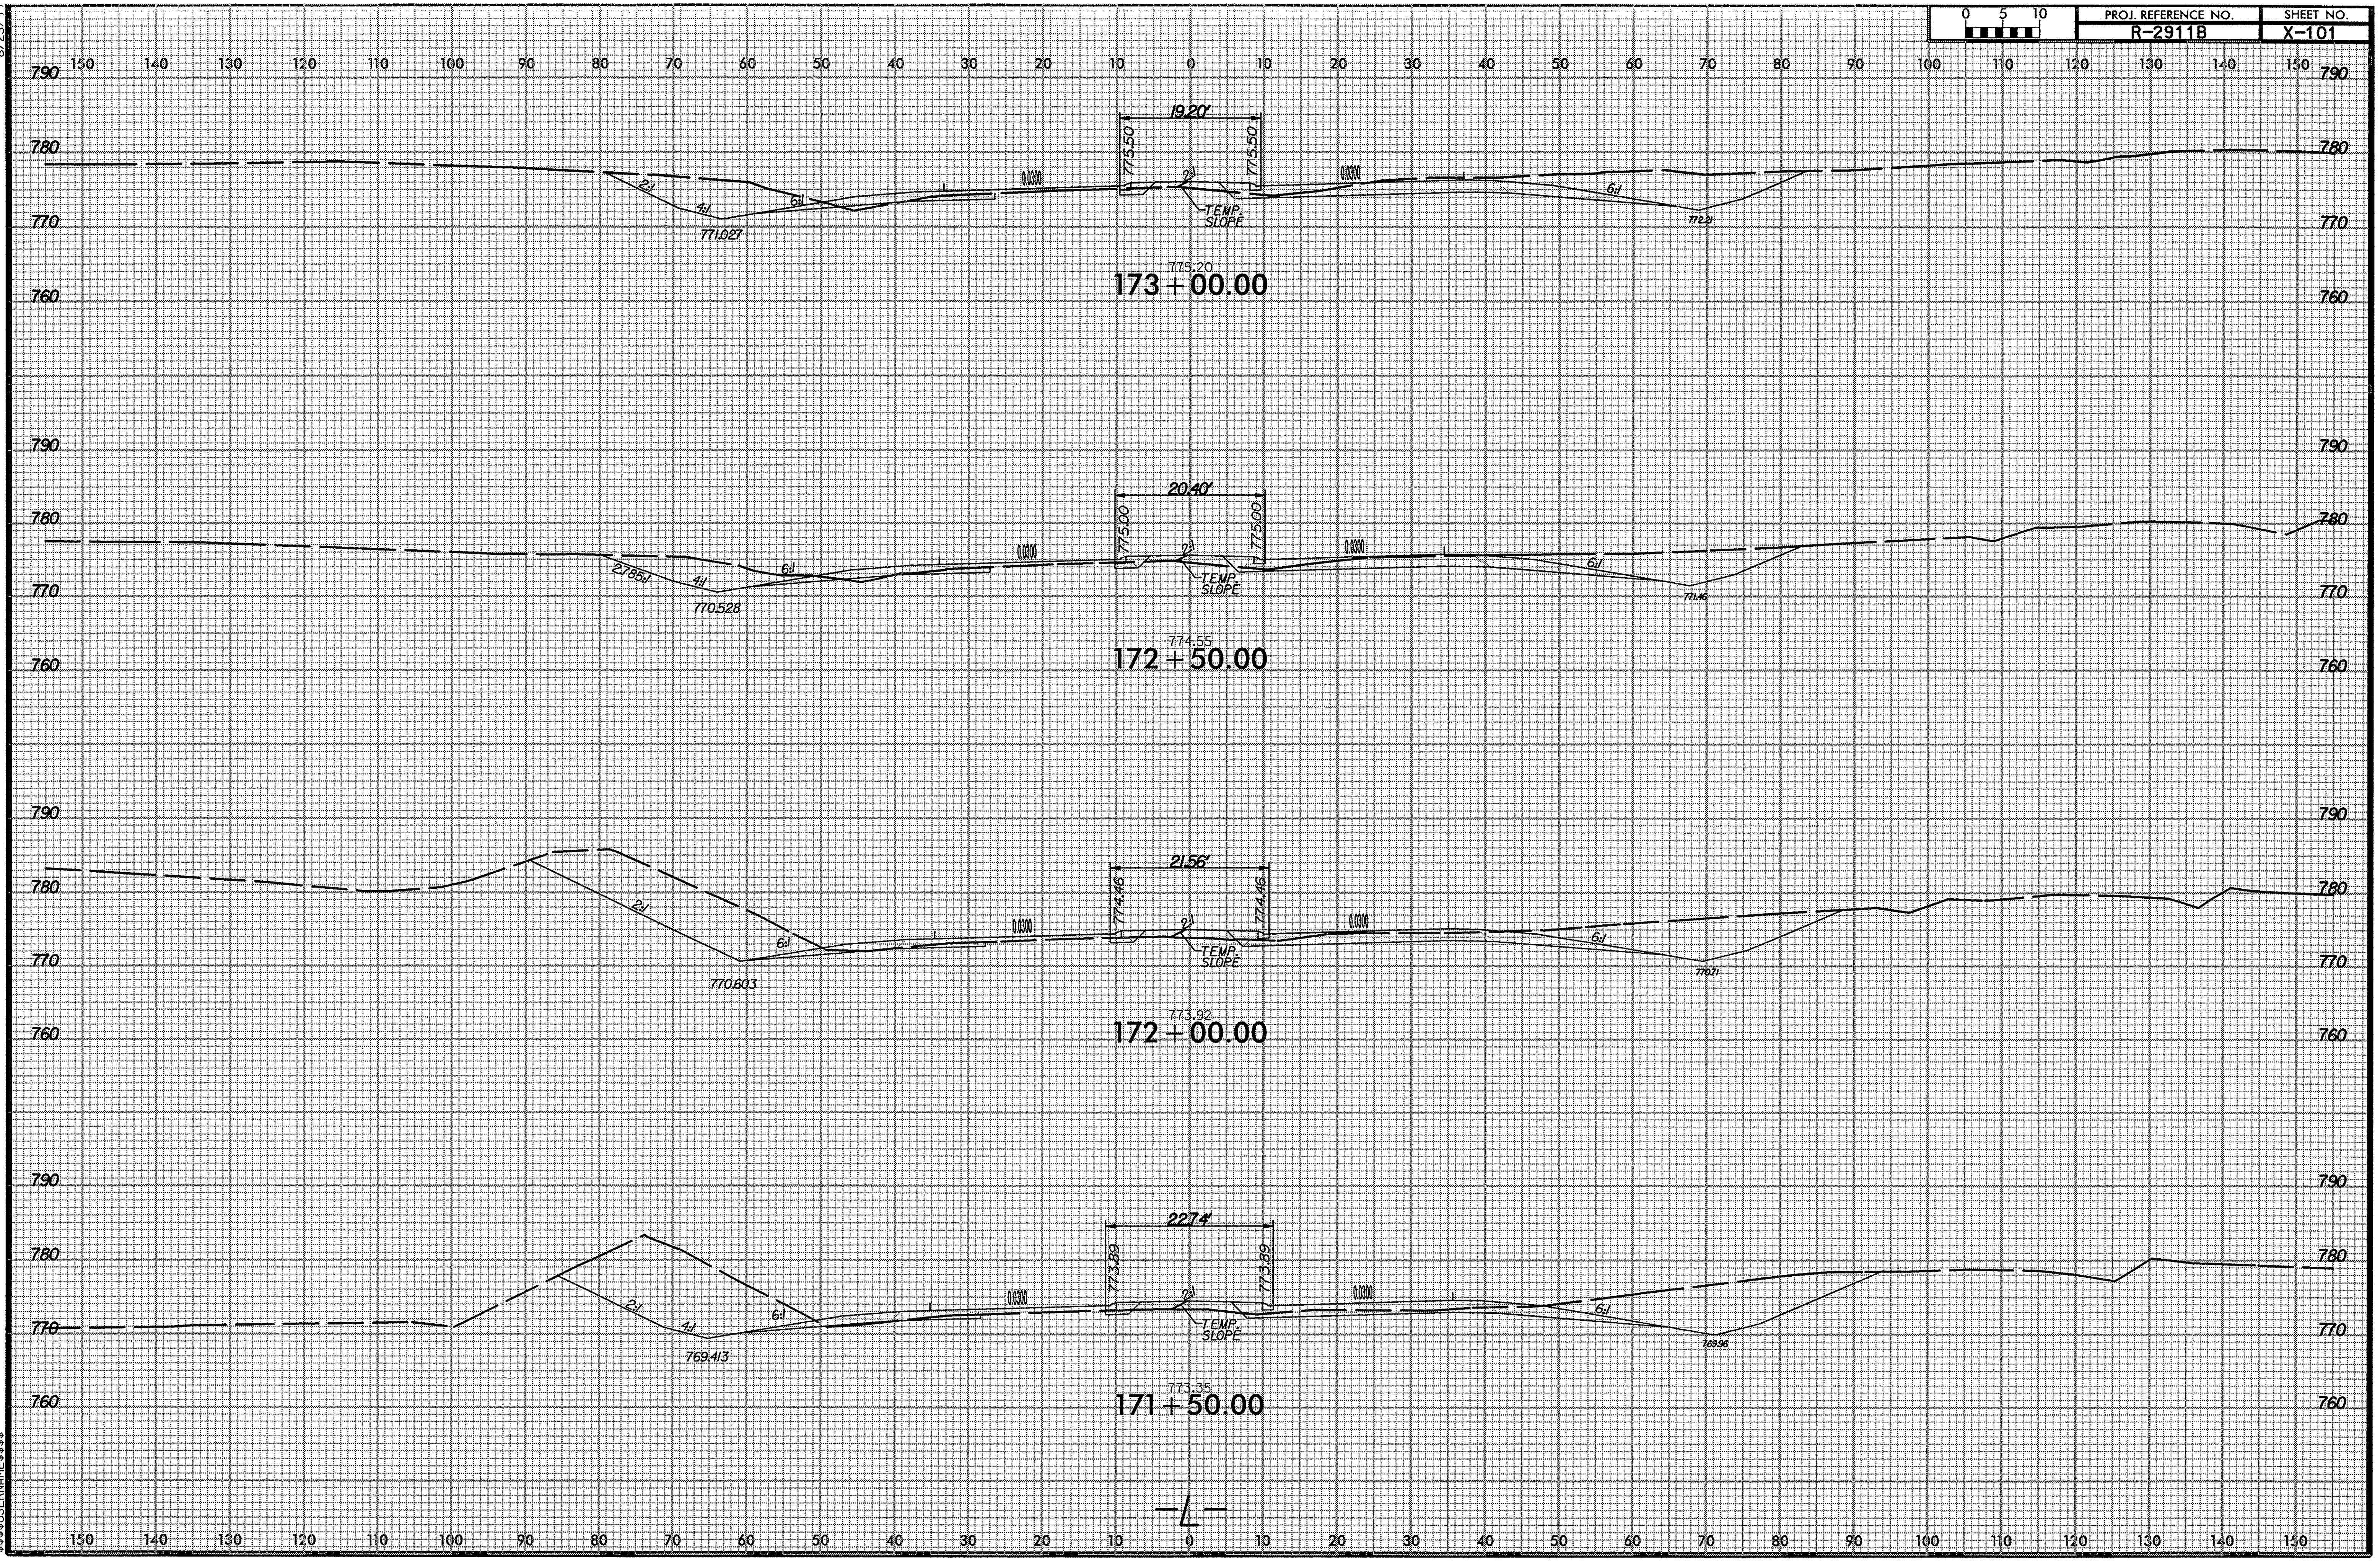

$$$$SYSTIME$$$$
$$$$USERNAME$$$$
$$$$DGN$$$$

r2911b_rdy_L_xpl..dgn 7/9/2008 10:32:01 AM

PROJ. REFERENCE NO.	SHEET NO.
R-2911B	X-102

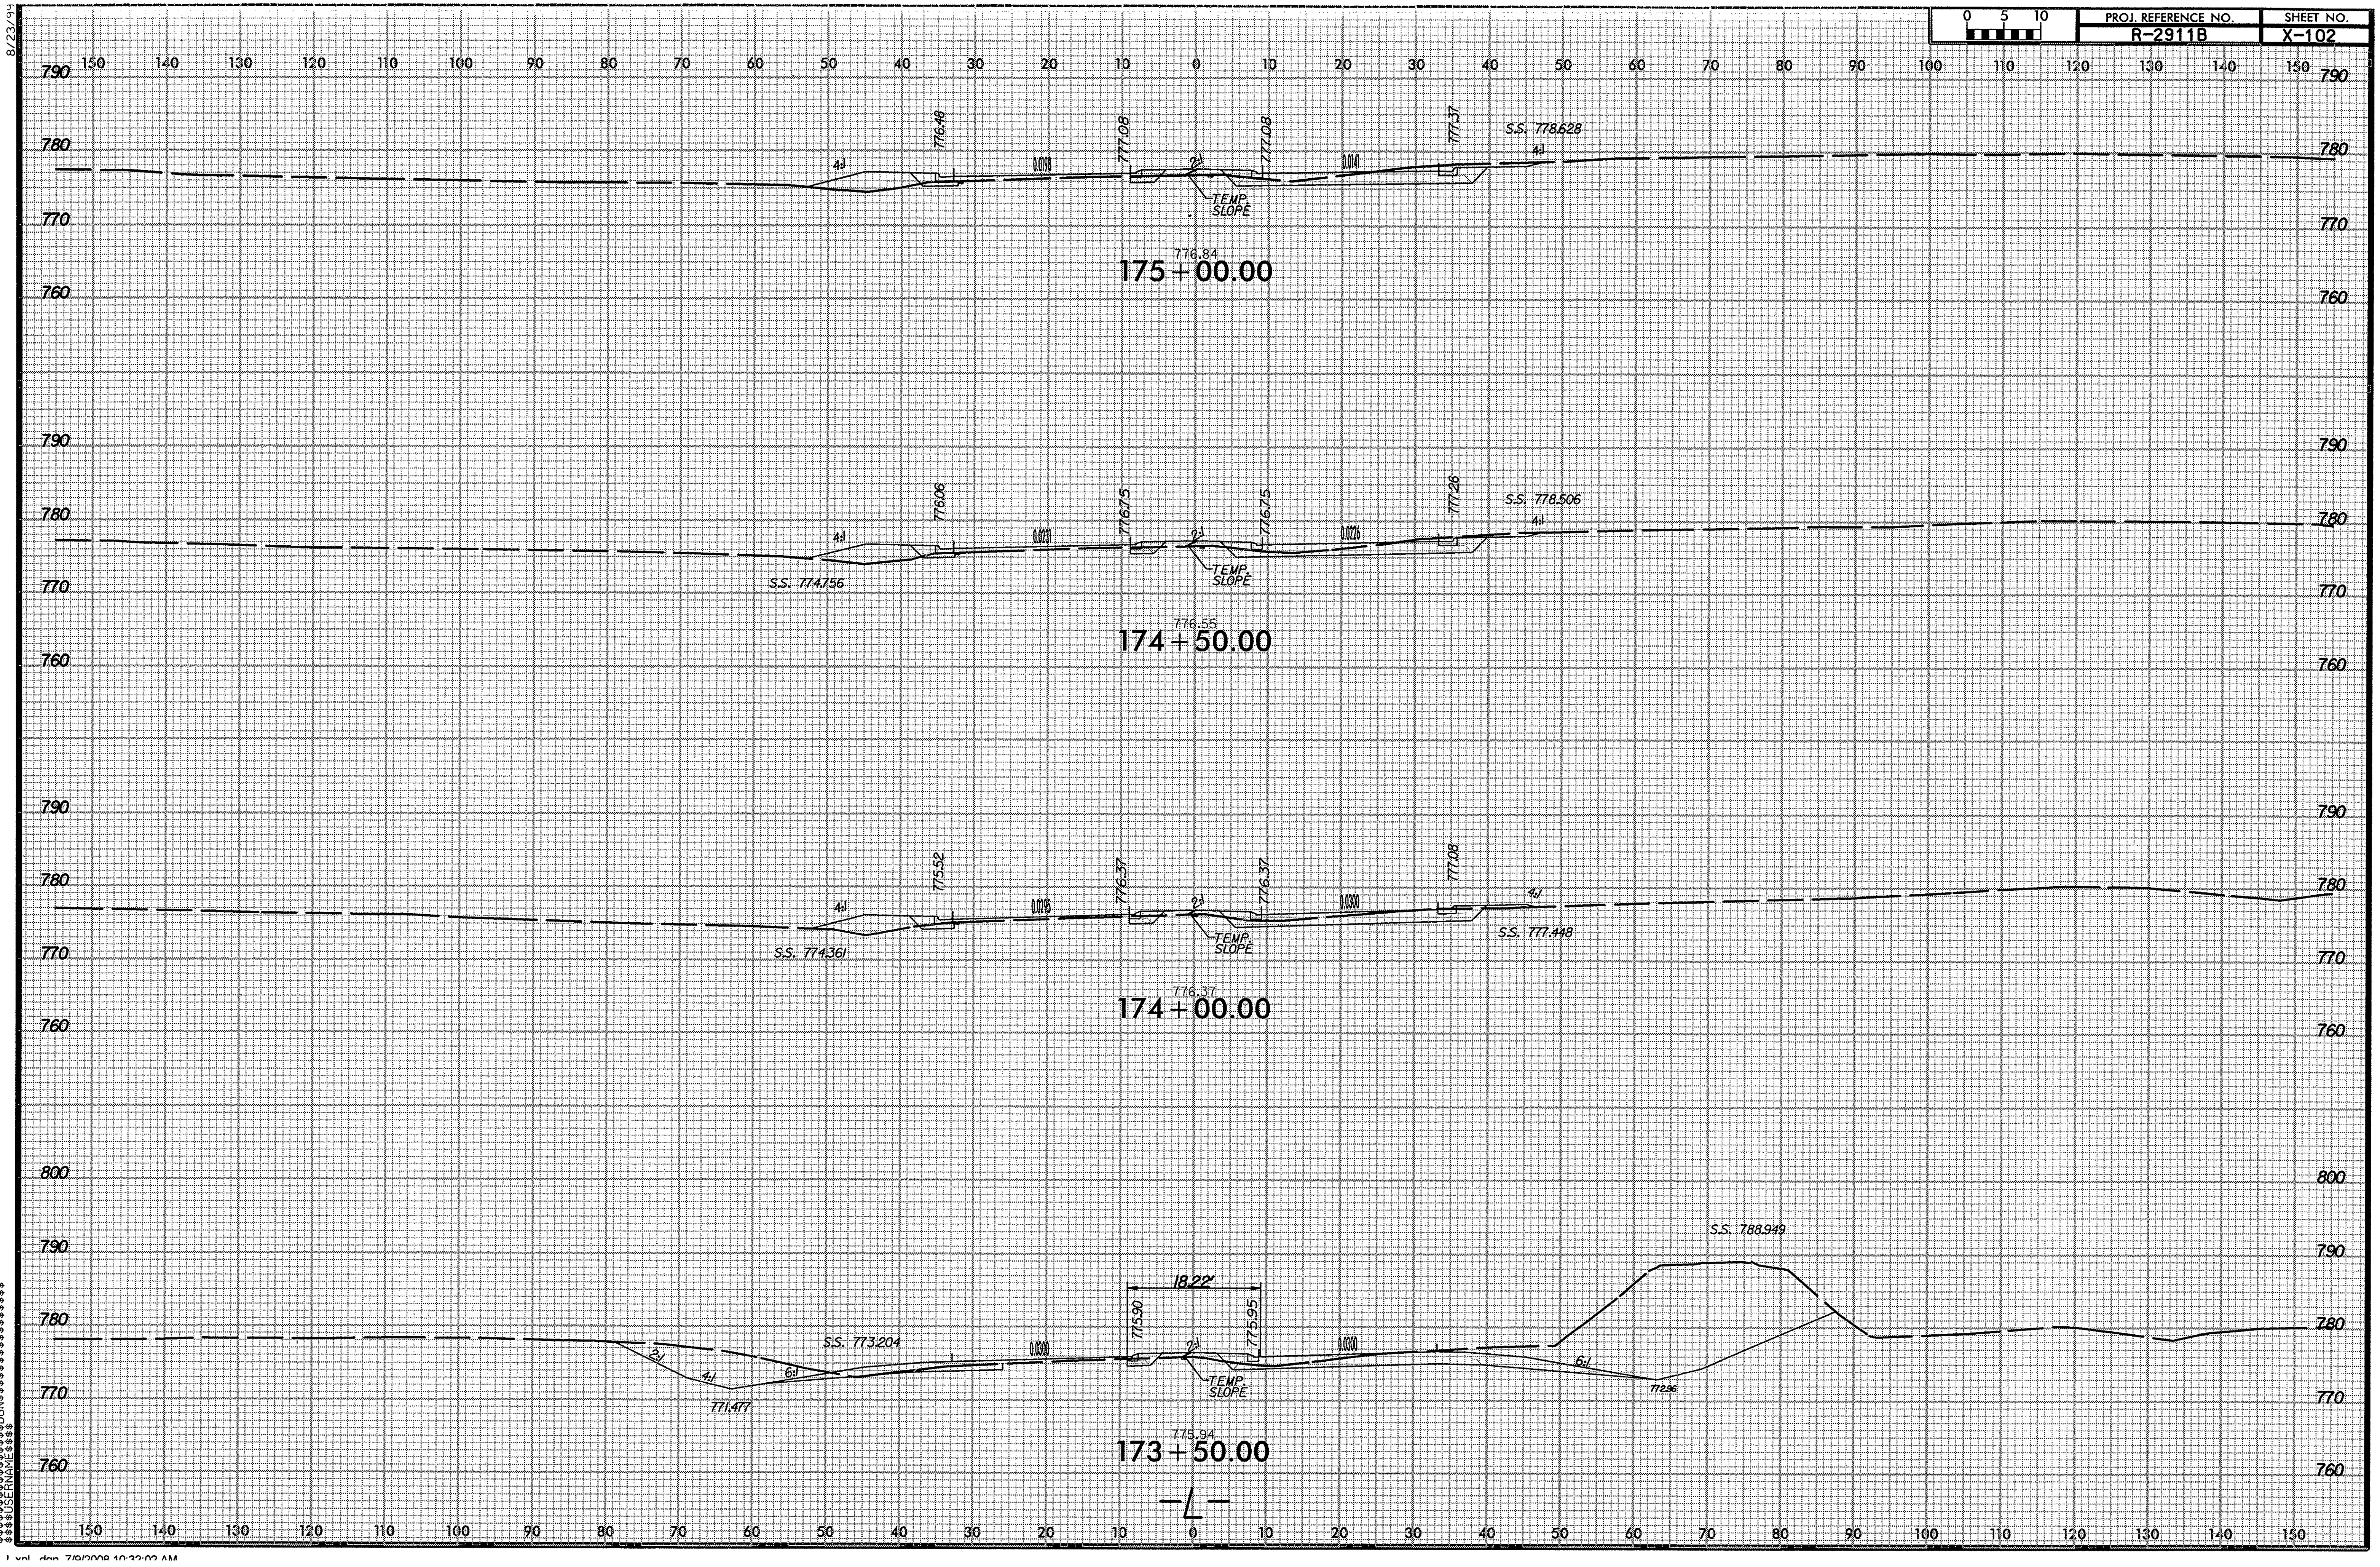

r2911b_rdy_L.xpl_.dgn 7/9/2008 10:32:02 AM

PROJ. REFERENCE NO.	SHEET NO.
R-2911B	X-103

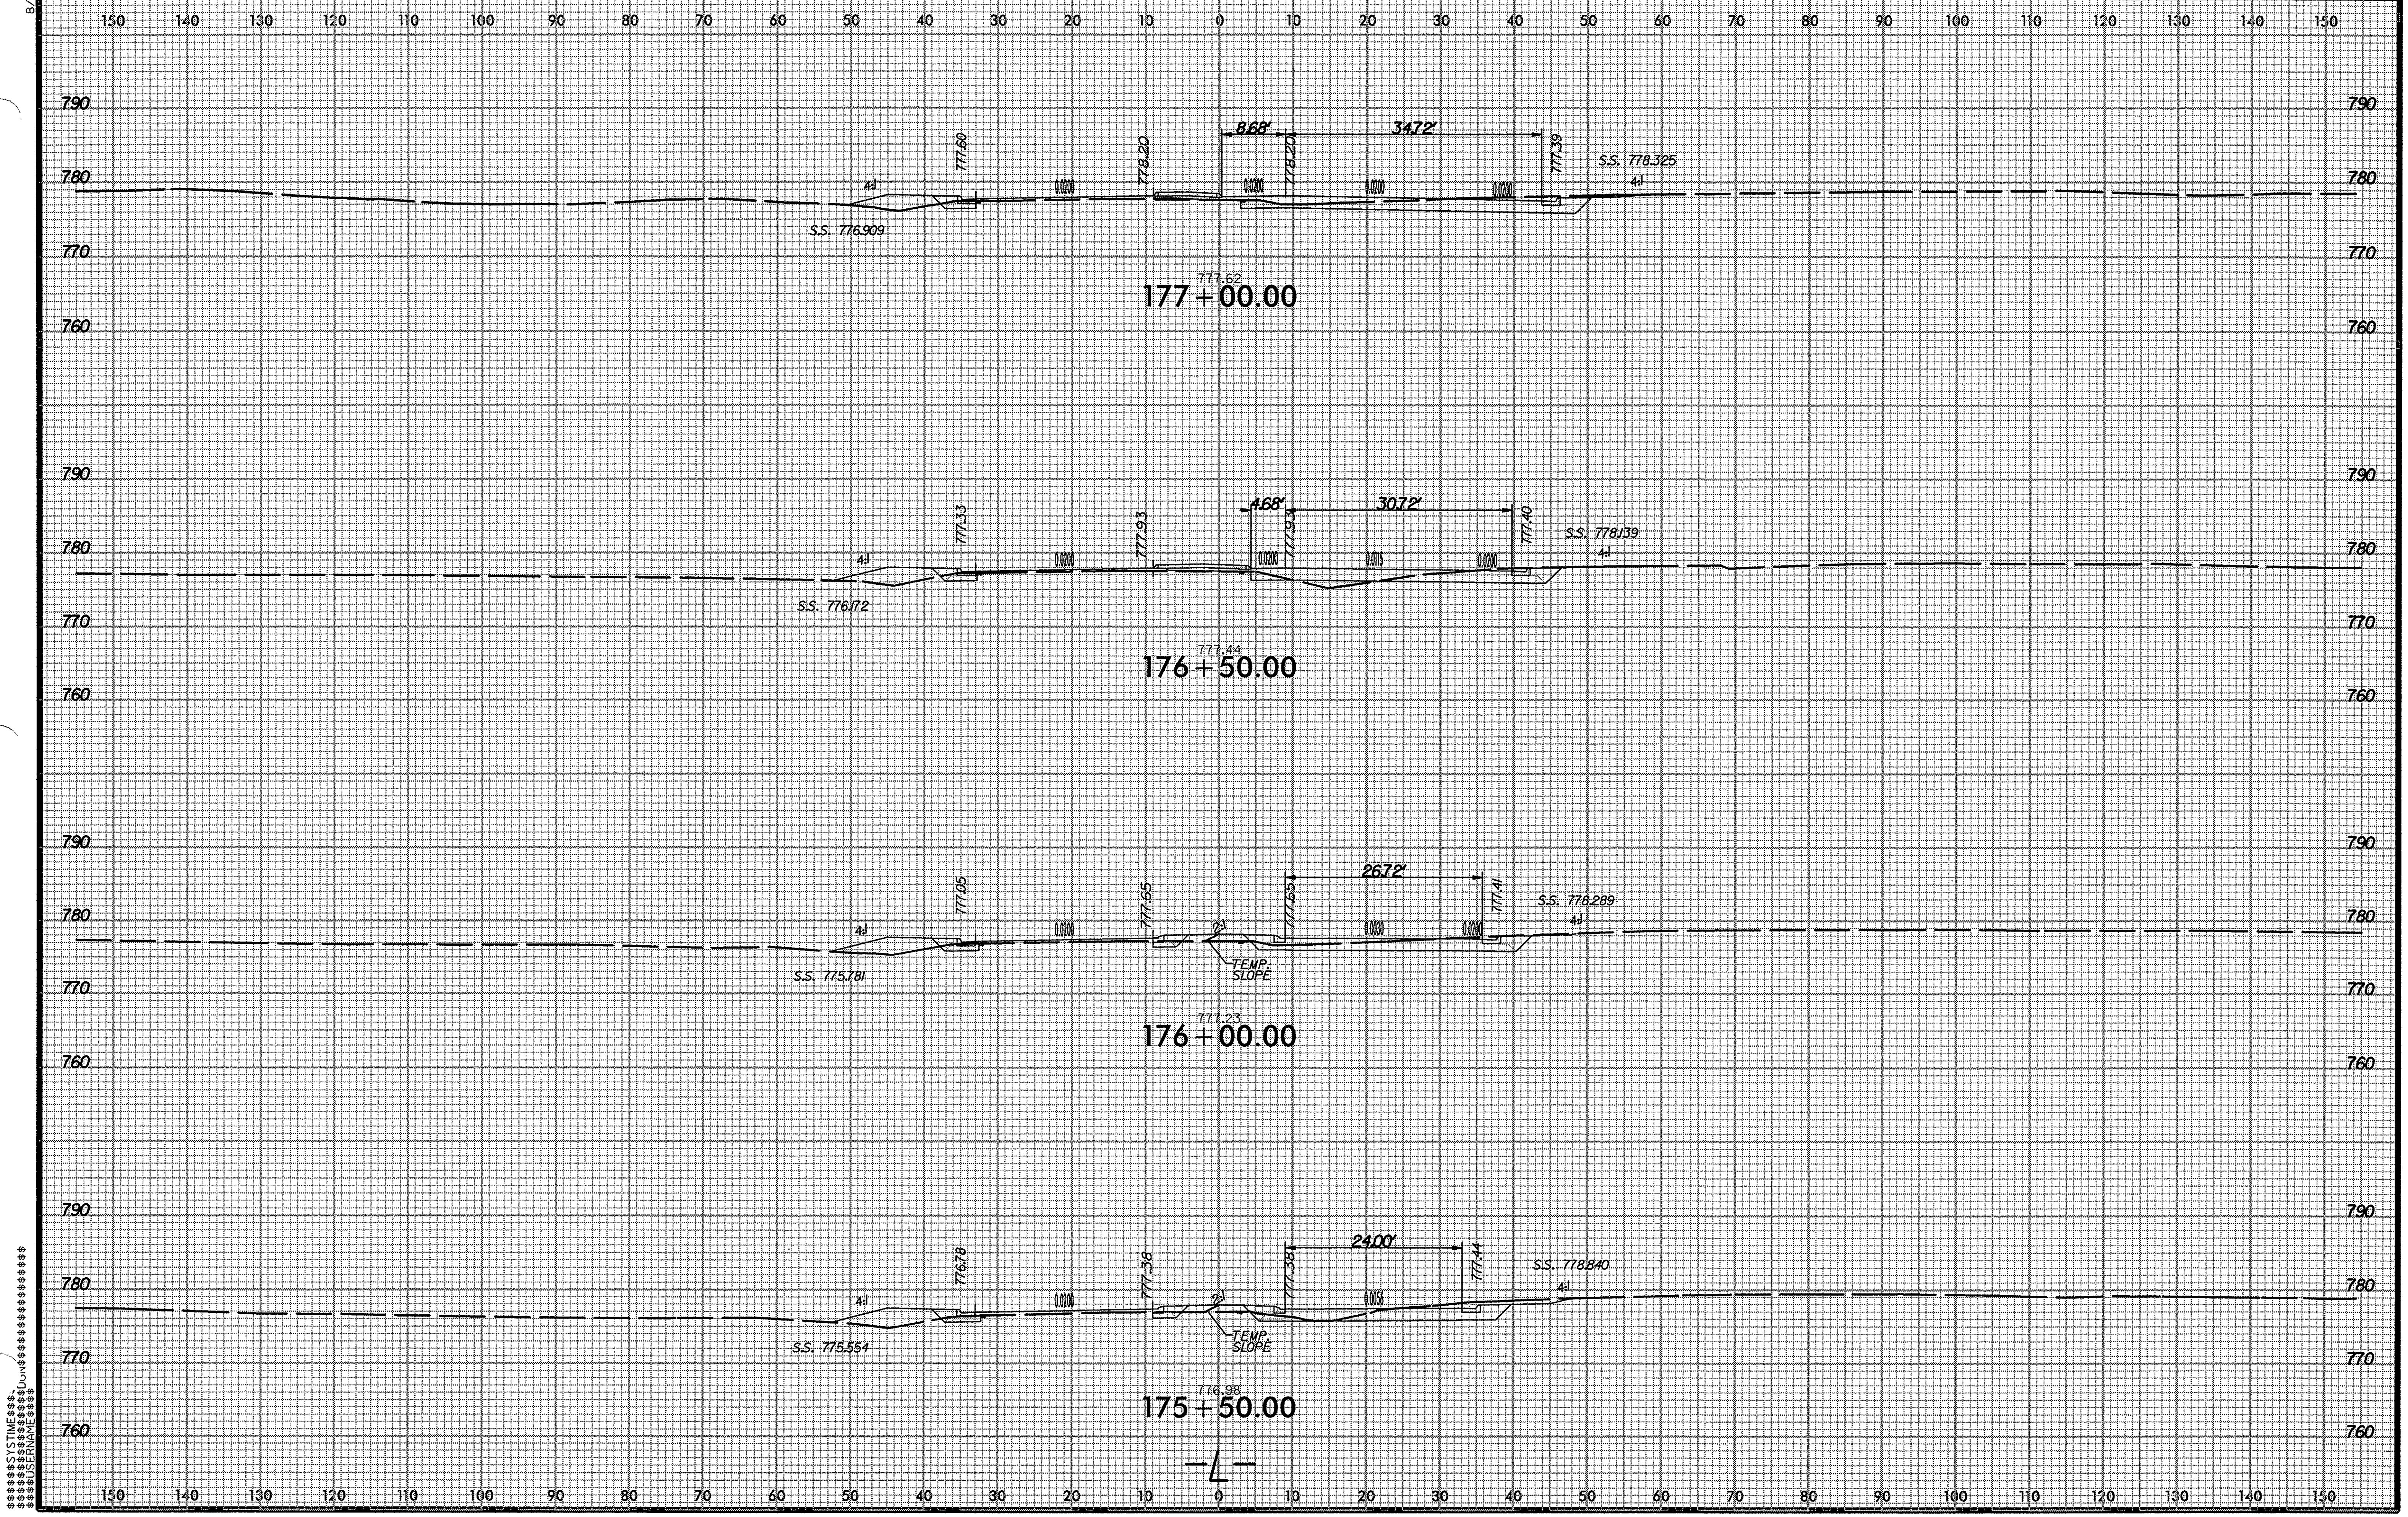

8/23/99

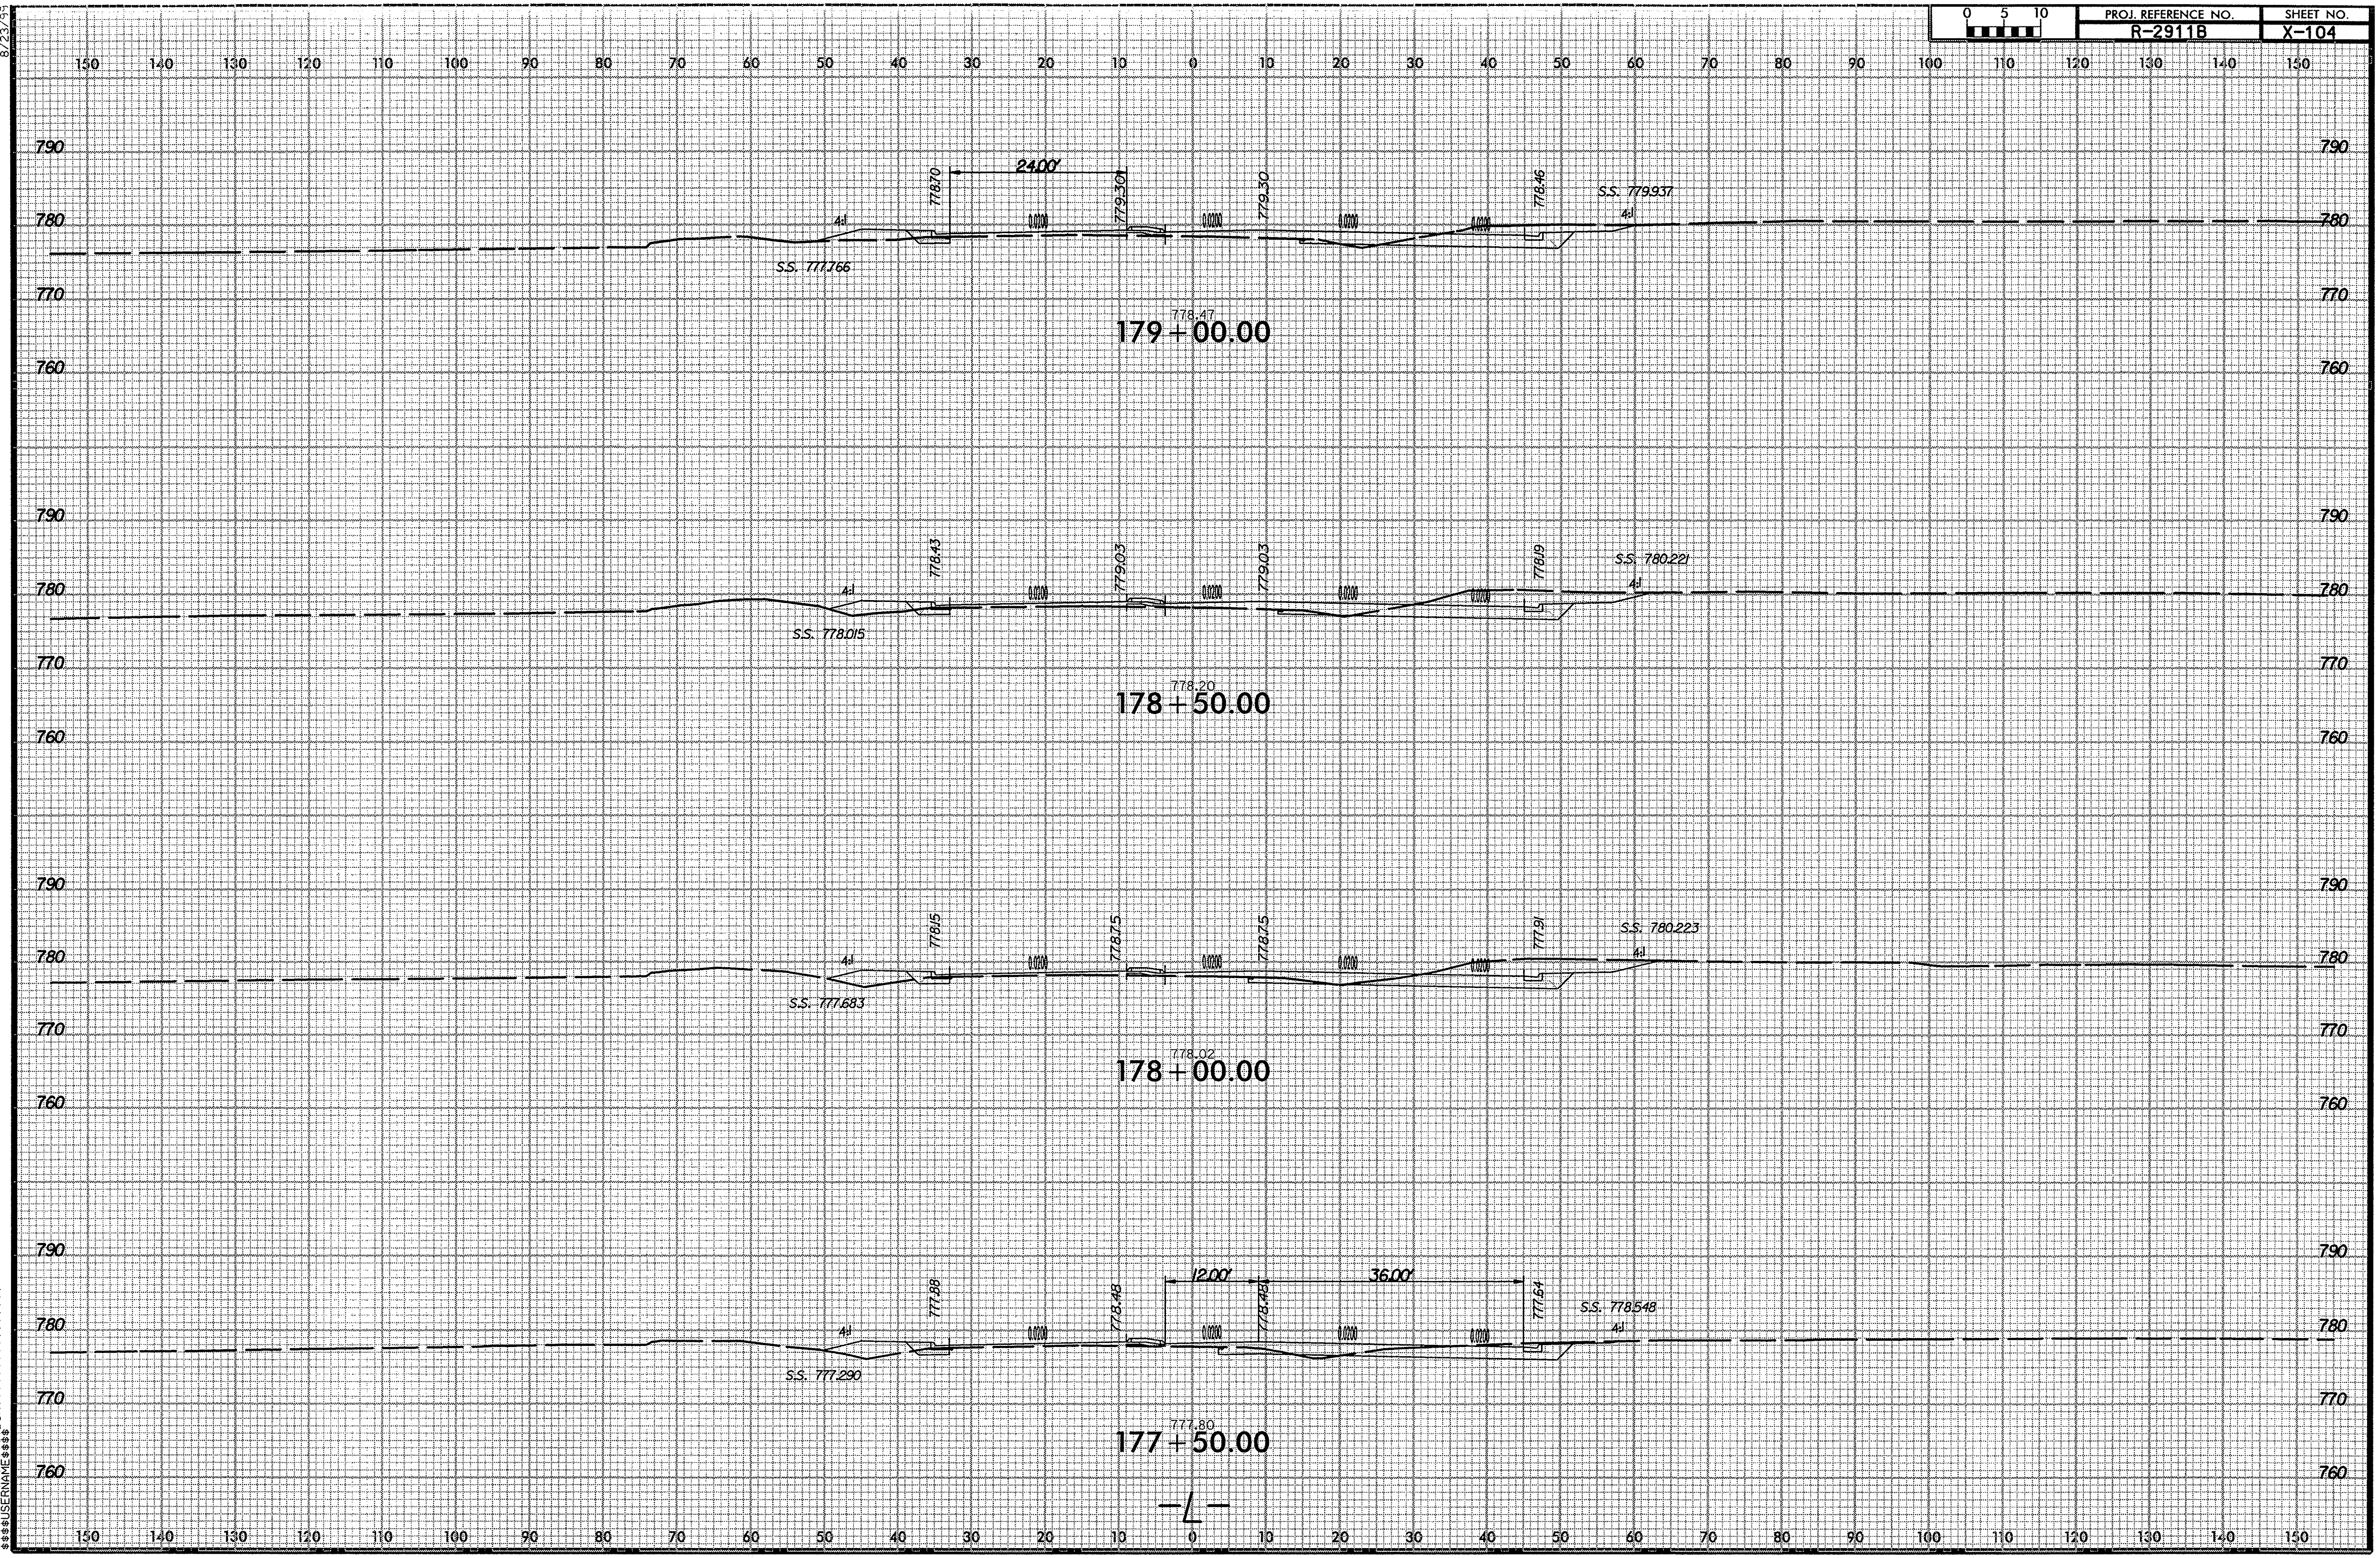

$$$$$$SYSTIME$$$$$$
$$$$$$USERNAME$$$$$$
$$$$$$DGN$$$$$$

r2911b_rdy_L_xpl.dgn 7/9/2008 10:32:05 AM

0 5 10	PROJ. REFERENCE NO.	SHEET NO.
	R-2911B	X-105

8/23/99

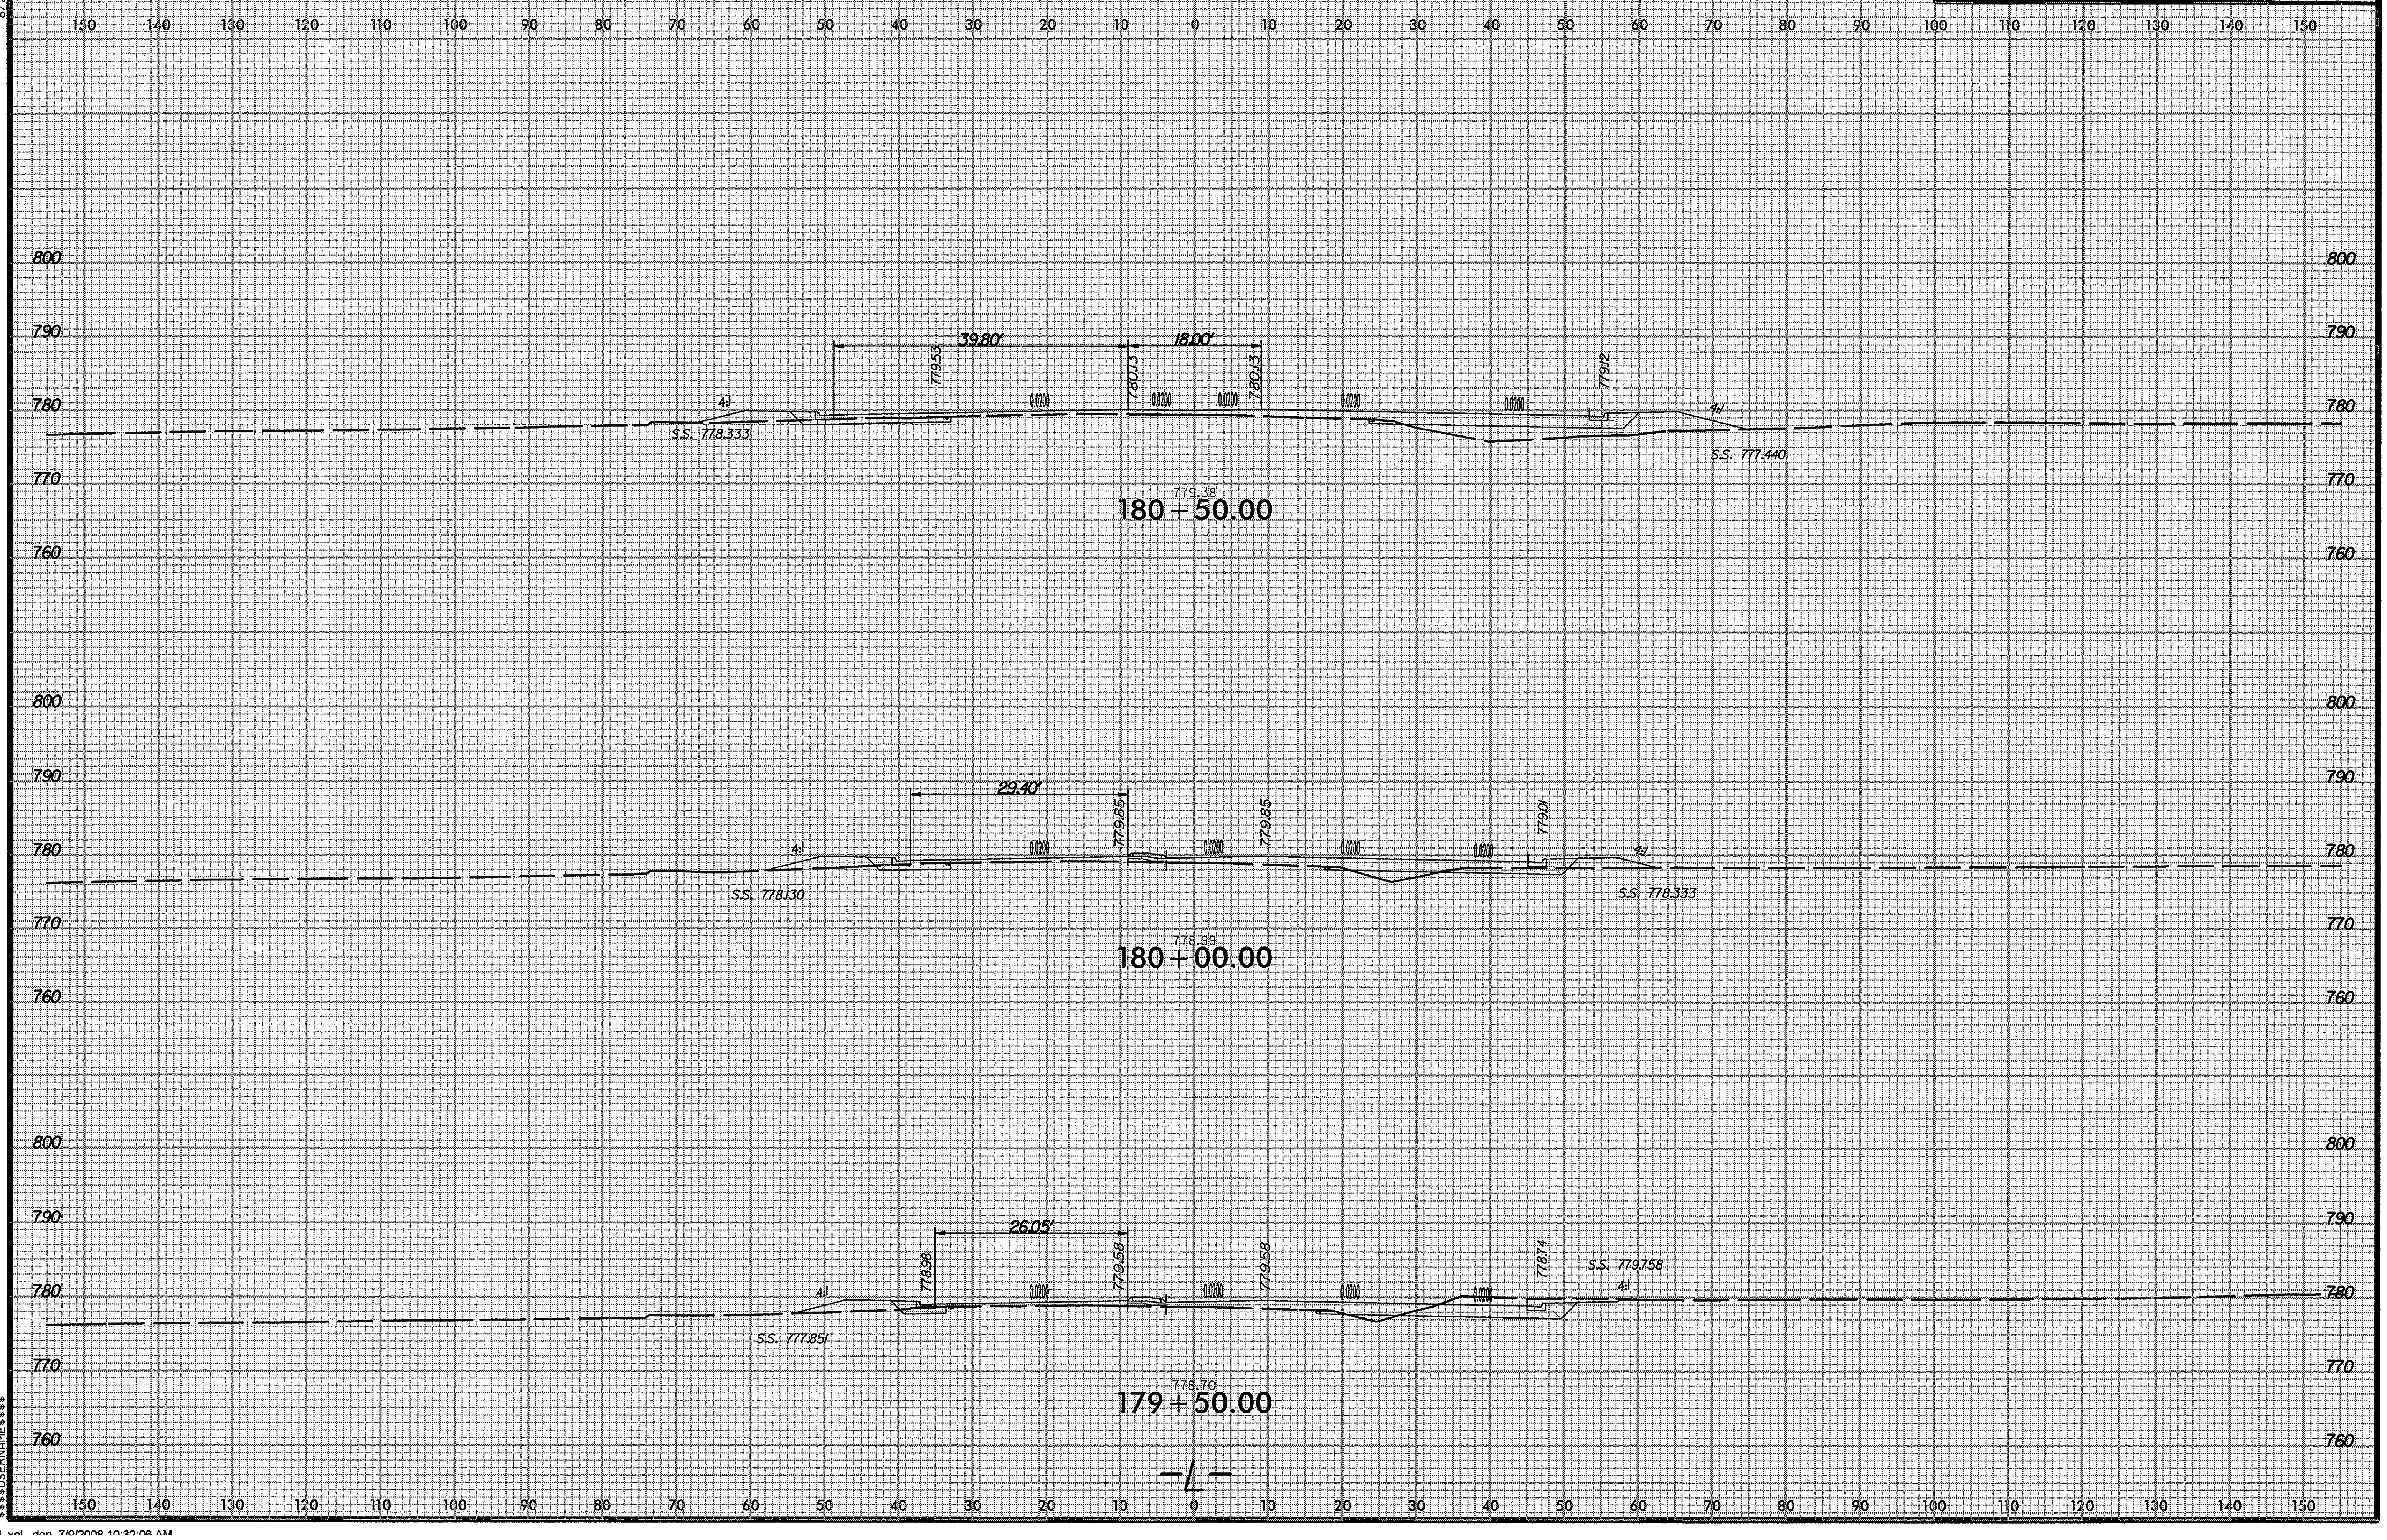

$$$$$$SYSTIME$$$$
$$$$$$$$$$$$$$$$$$$$$DGN$$$$
$$$$$USERNAME$$$$

r2911b_rdy_L.xpl...dgn 7/9/2008 10:32:06 AM

0 5 10	PROJ. REFERENCE NO.	SHEET NO.
	R-2911B	X-106

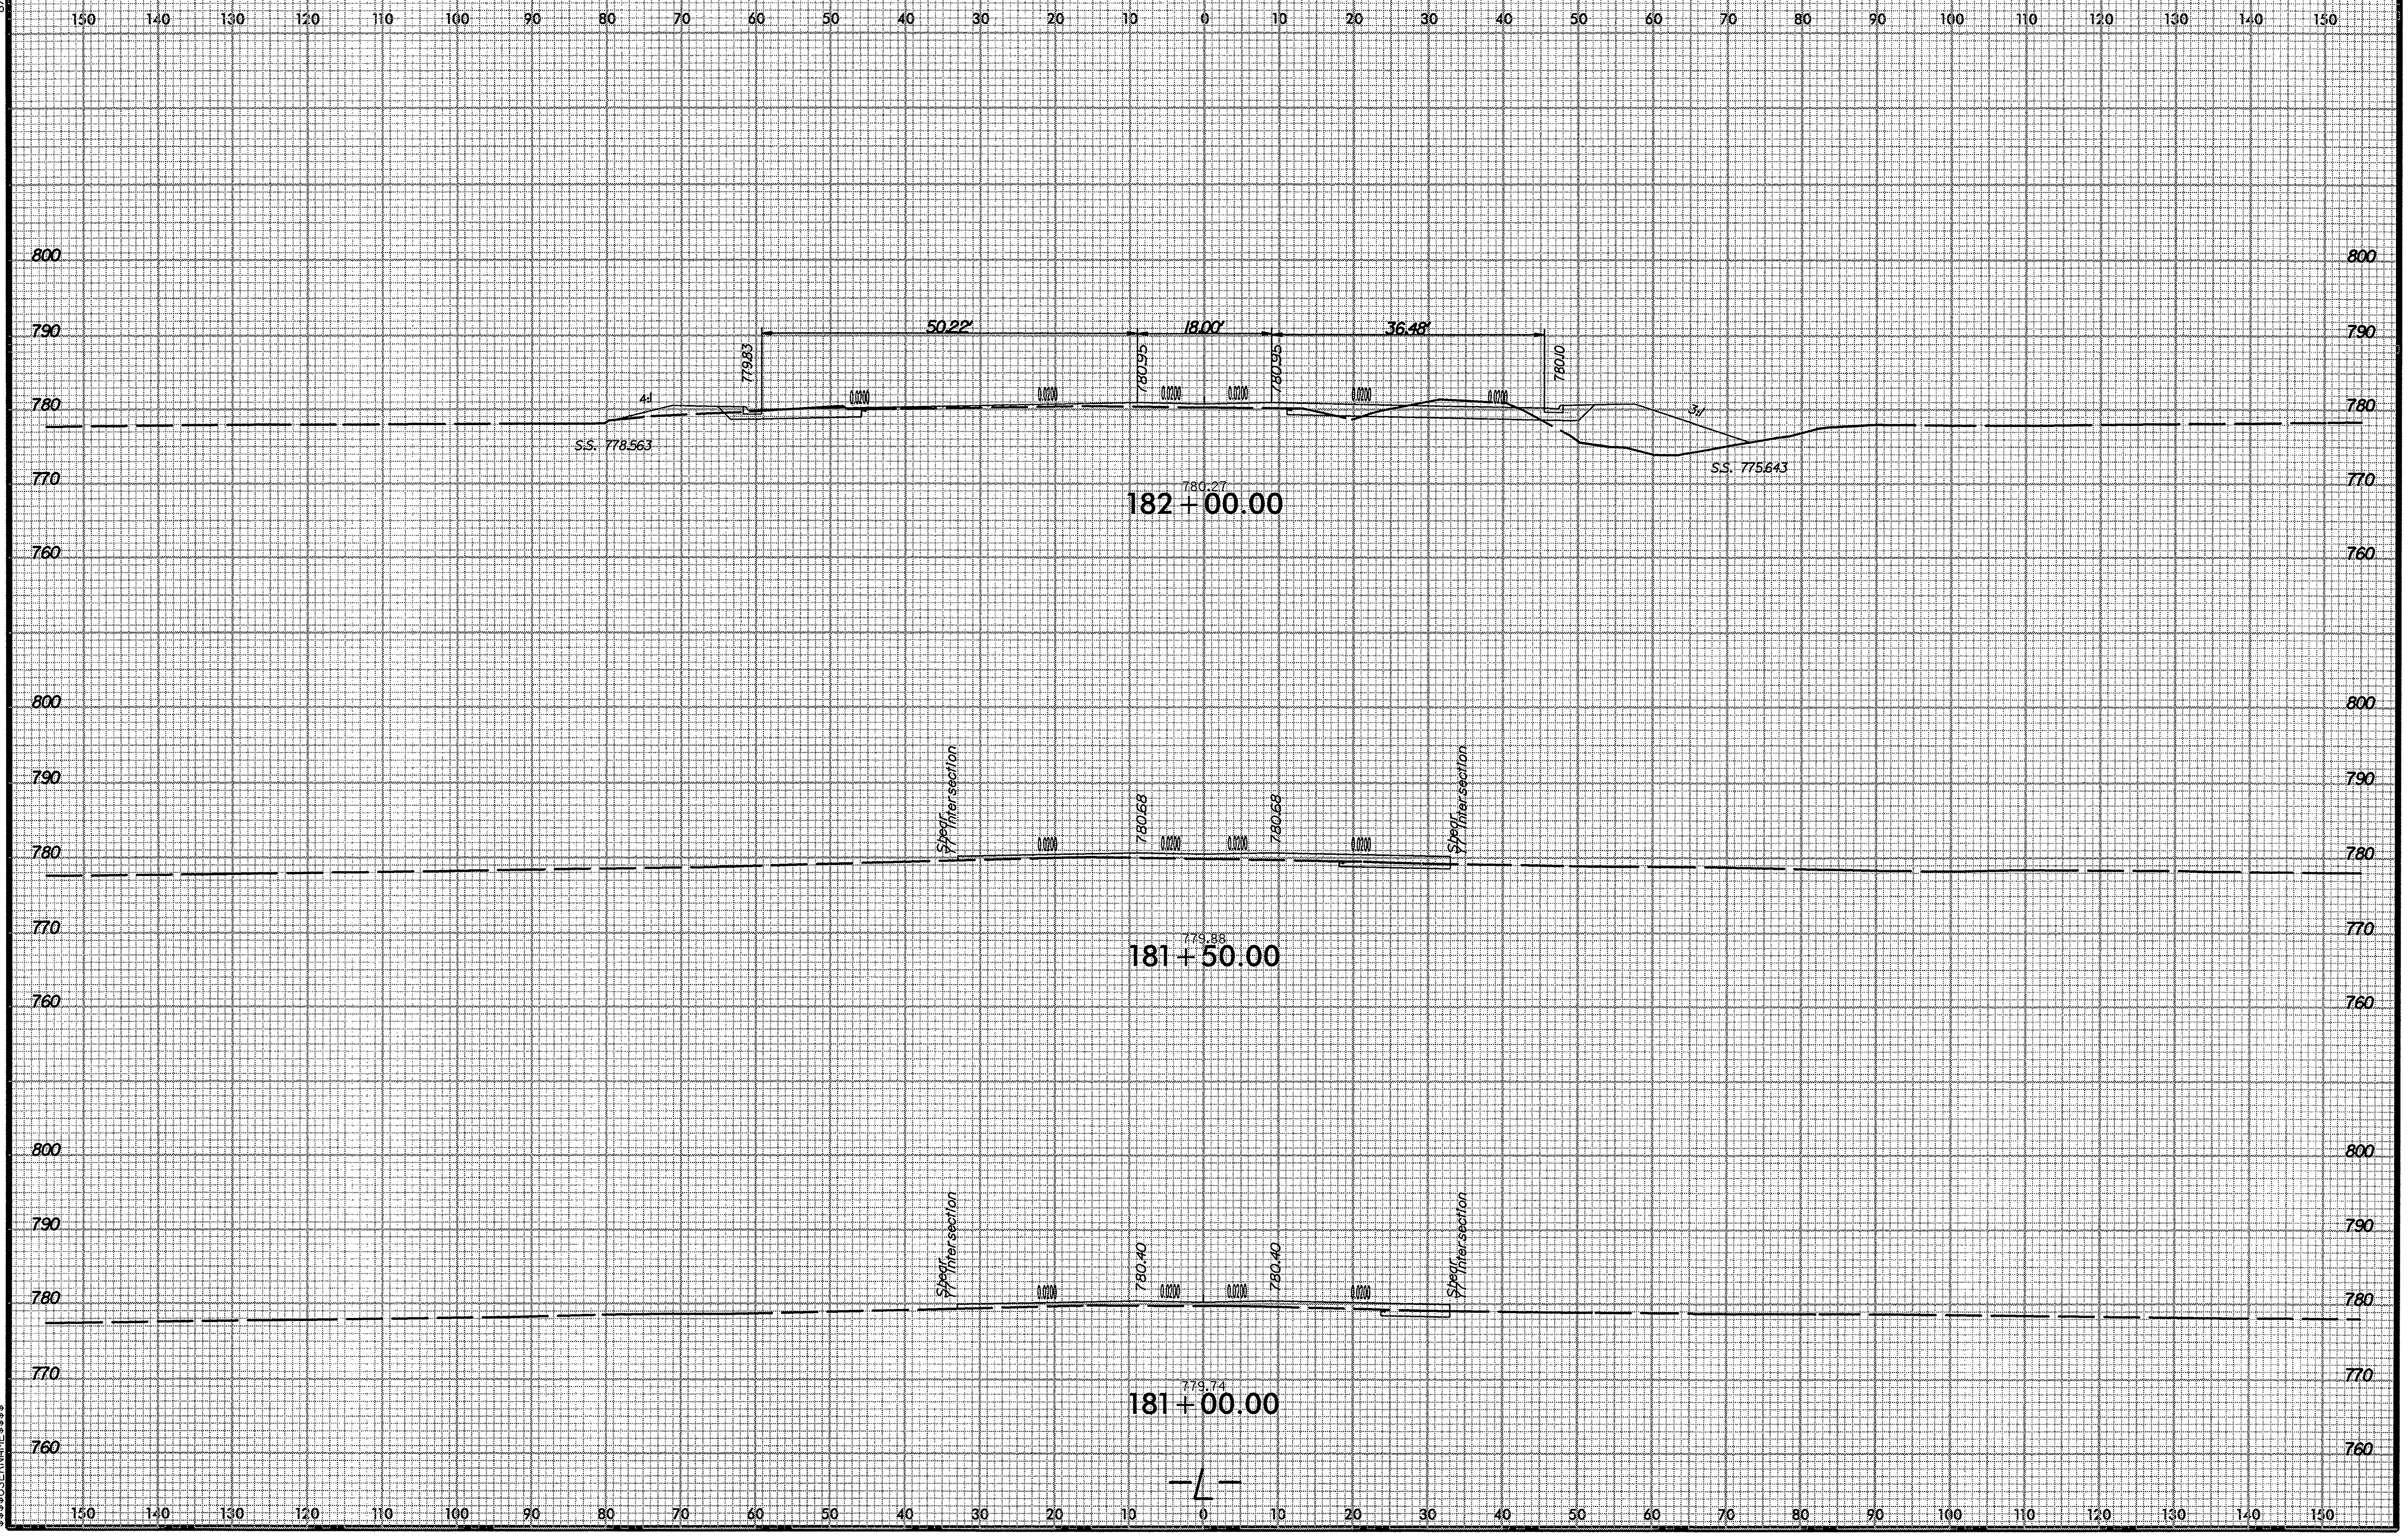

$$$$$$SYSTIME$$$$ $$$$$$$$$DGN$$$$$$$$$$$$$$$$$$ $$$$USERNAME$$$$

r2911b_rdy_L.xpl .dgn 7/9/2008 10:32:07 AM

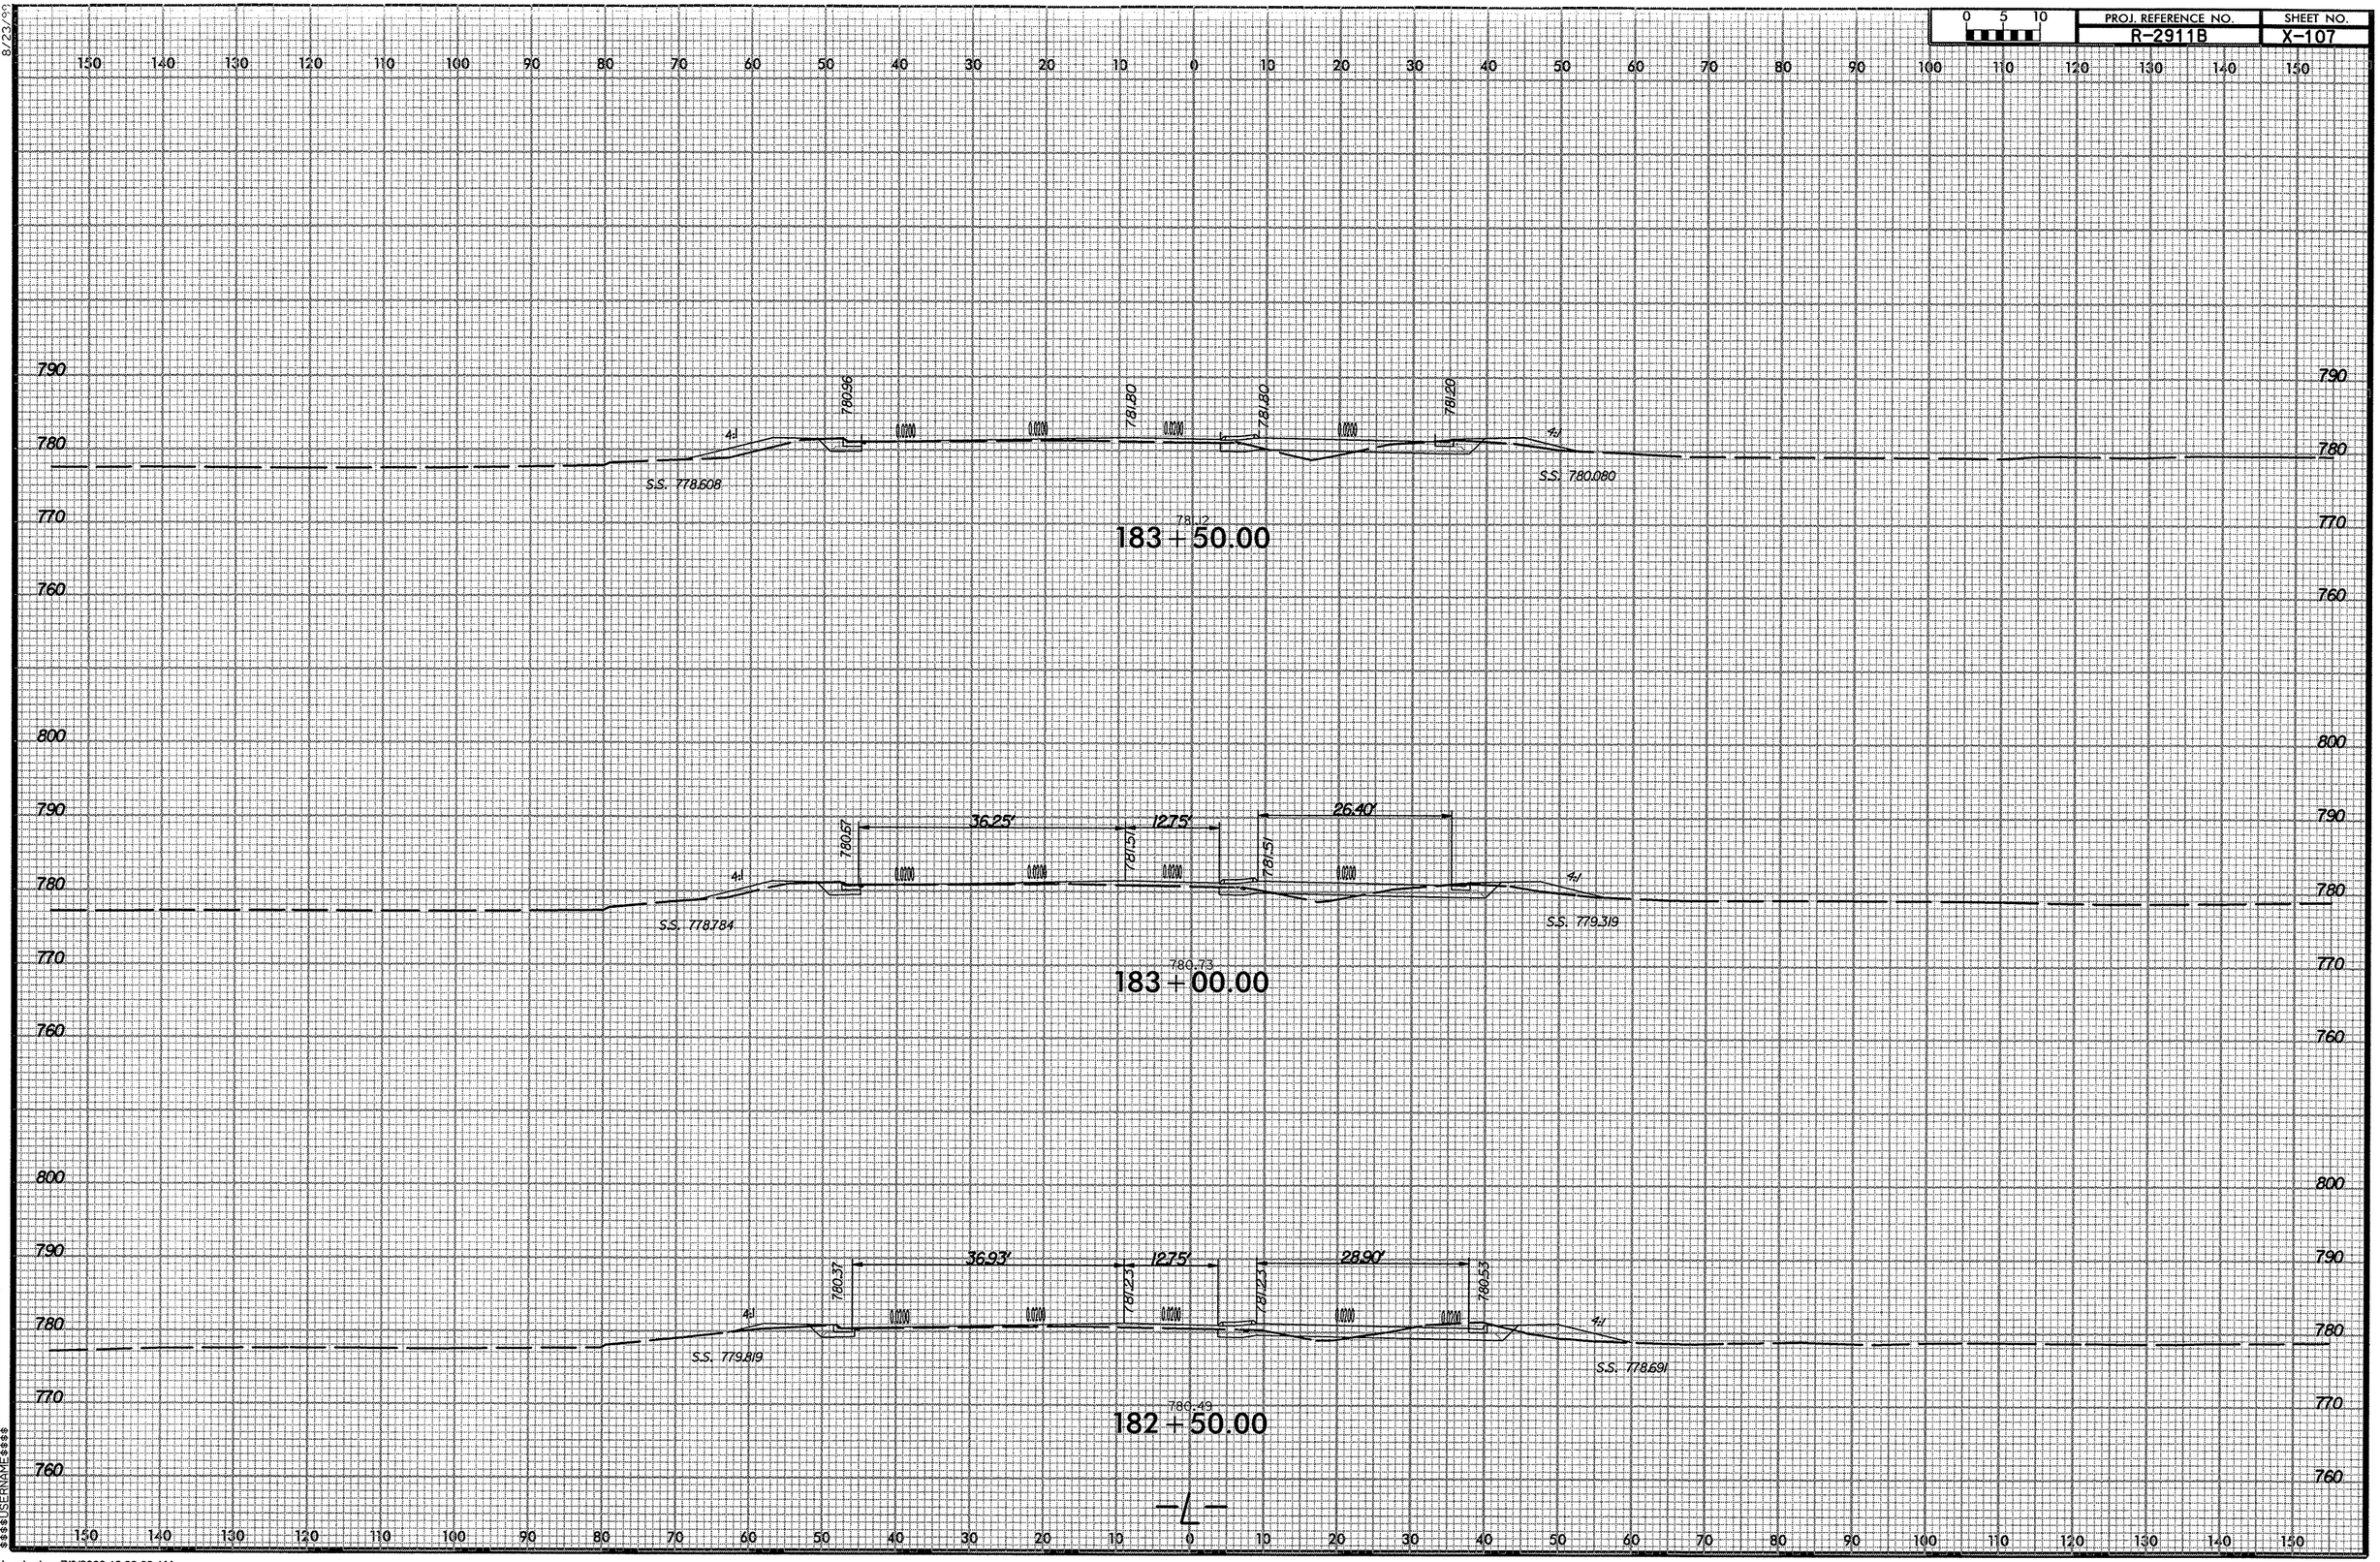

PROJ. REFERENCE NO.
R-2911B
SHEET NO.
X-107
0 5 10
183 + 50.00
781.12
780.96
781.80
781.80
781.20
S.S. 778.608
S.S. 780.080
183 + 00.00
780.73
36.25'
12.75'
26.40'
780.67
781.51
781.51
S.S. 778.784
S.S. 779.319
182 + 50.00
780.49
36.93'
12.75'
28.90'
780.37
781.23
781.23
780.53
S.S. 779.819
S.S. 778.691
4:1
0.0200
-L-

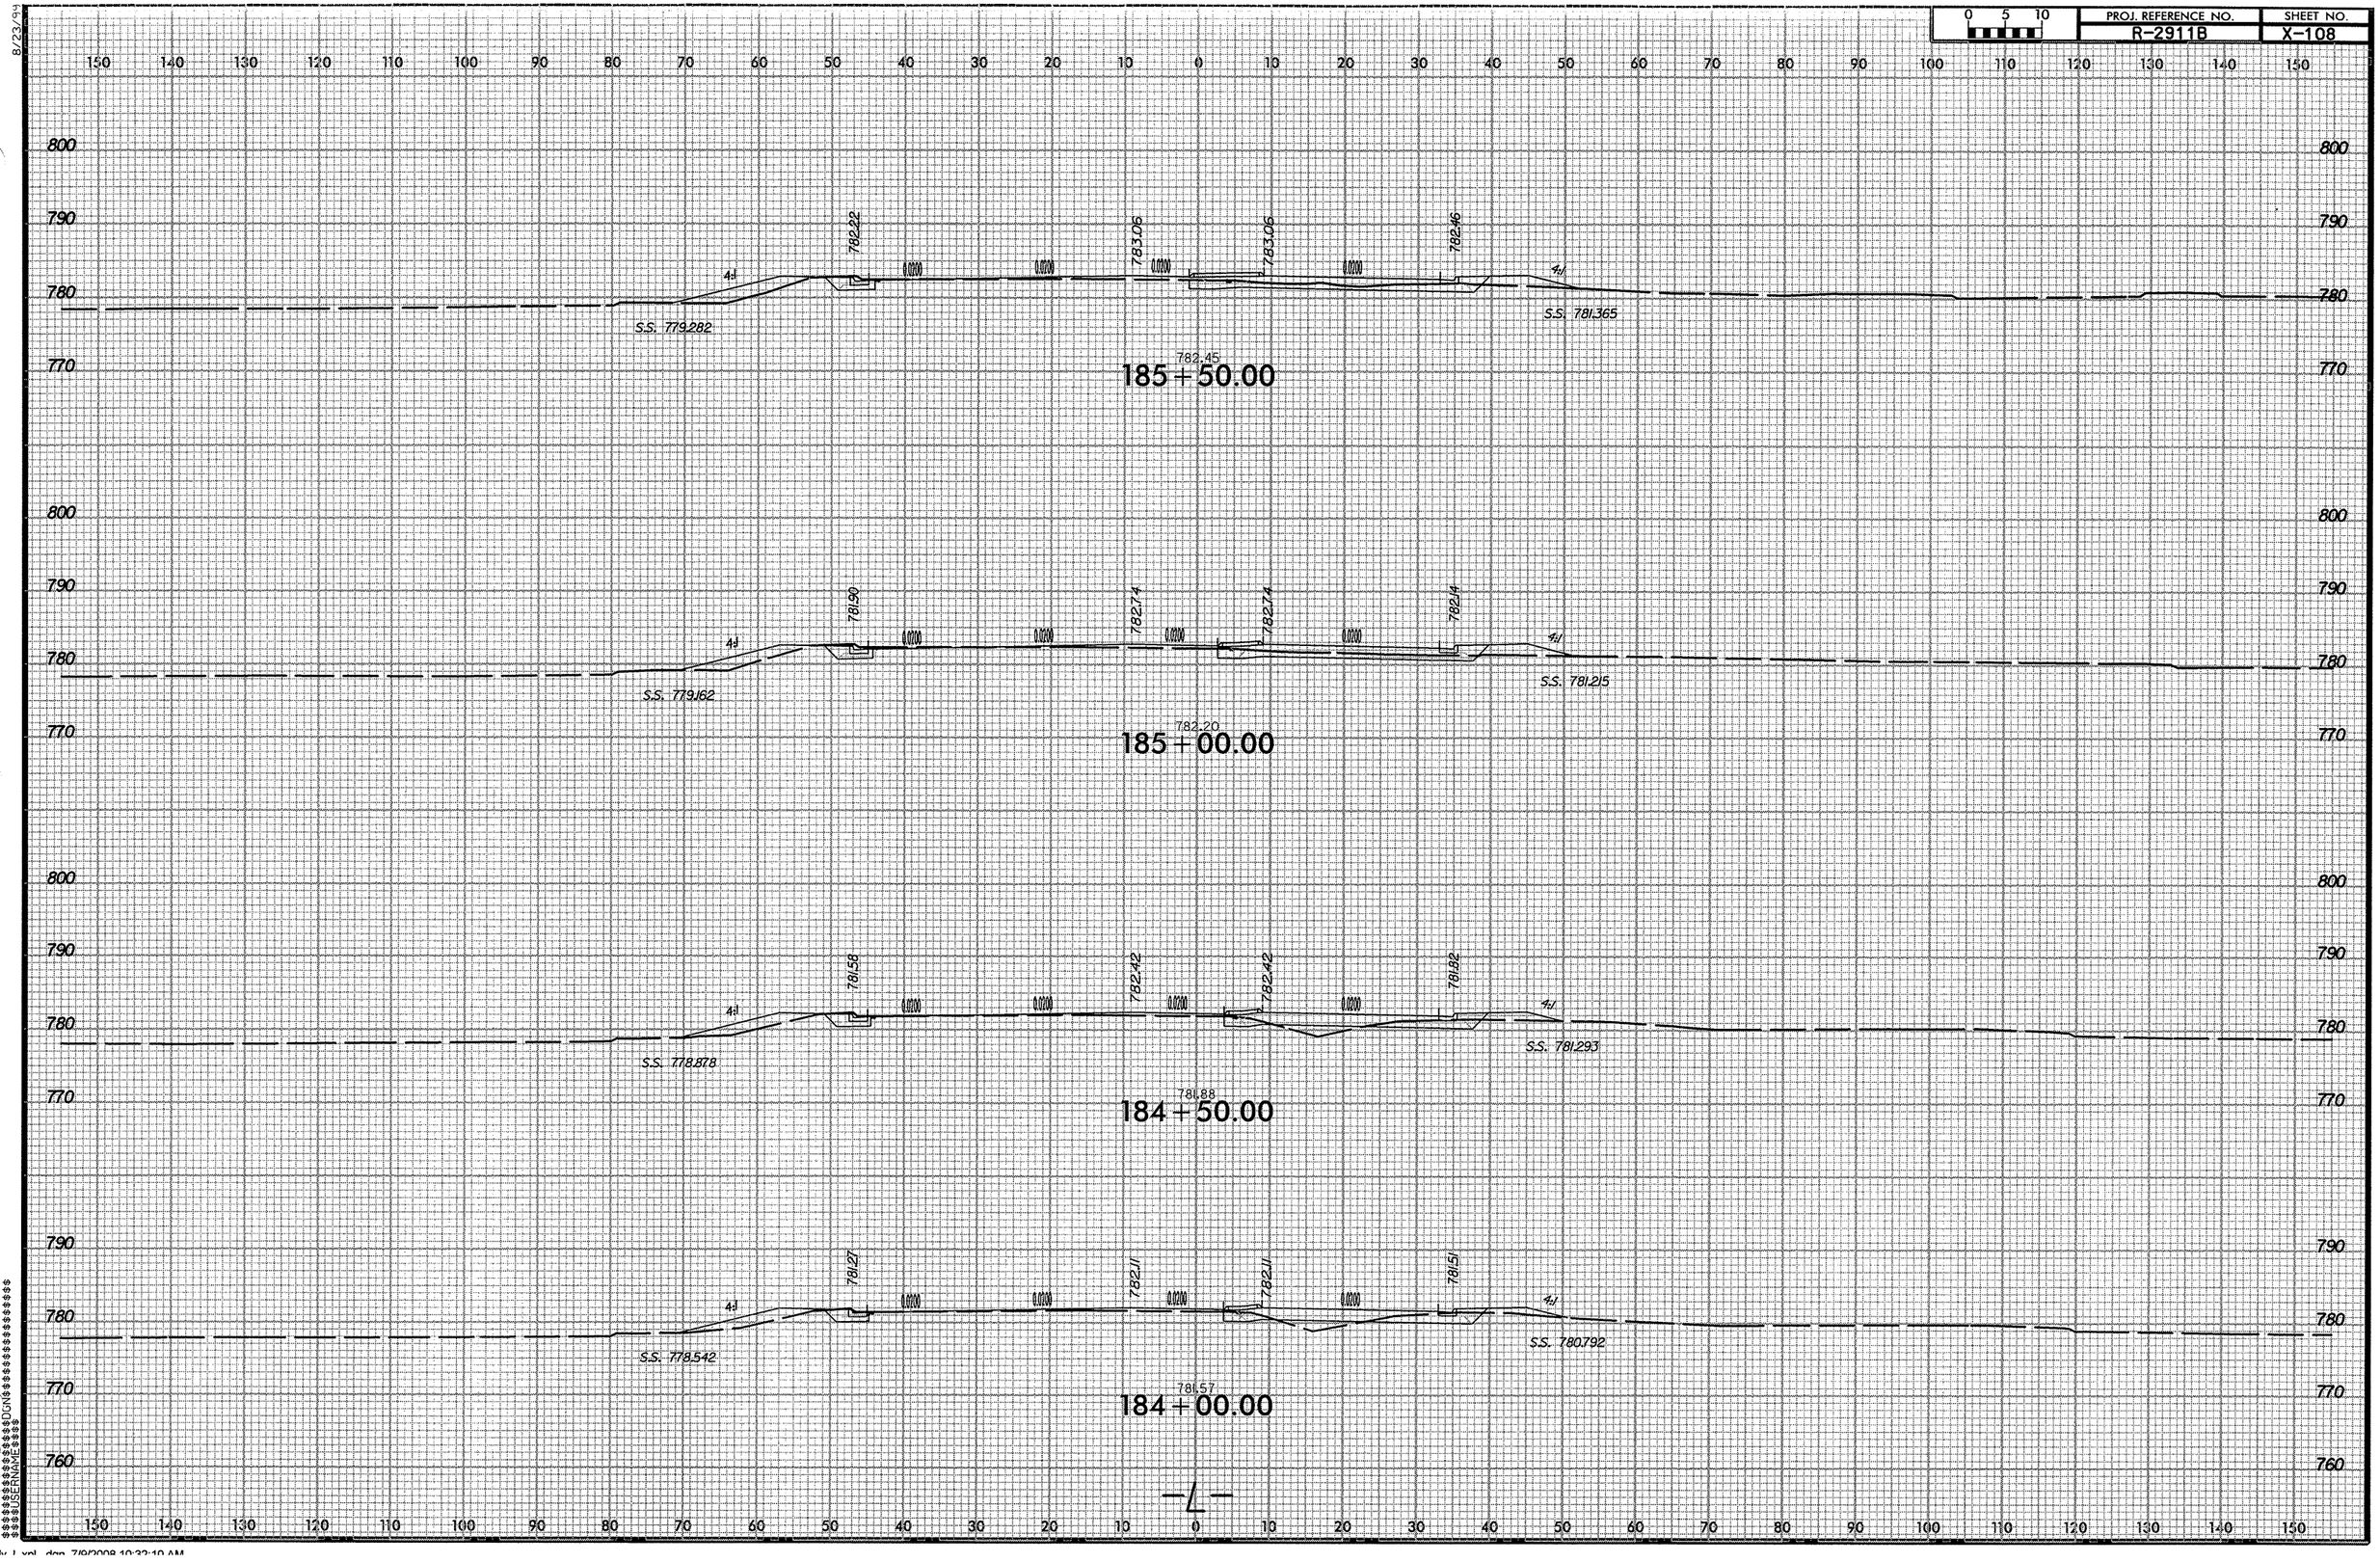

PROJ. REFERENCE NO.
R-2911B
SHEET NO.
X-108
0 5 10
782.22
783.06
783.06
782.46
4:1
0.0200
S.S. 779.282
S.S. 781.365
782.45
185+50.00
781.90
782.74
782.74
782.14
S.S. 779.162
S.S. 781.215
782.20
185+00.00
781.58
782.42
782.42
781.82
S.S. 778.878
S.S. 781.293
781.88
184+50.00
781.27
782.11
782.11
781.51
S.S. 778.542
S.S. 780.792
781.57
184+00.00
-L-

0 5 10	PROJ. REFERENCE NO.	SHEET NO.
	R-2911B	X-109

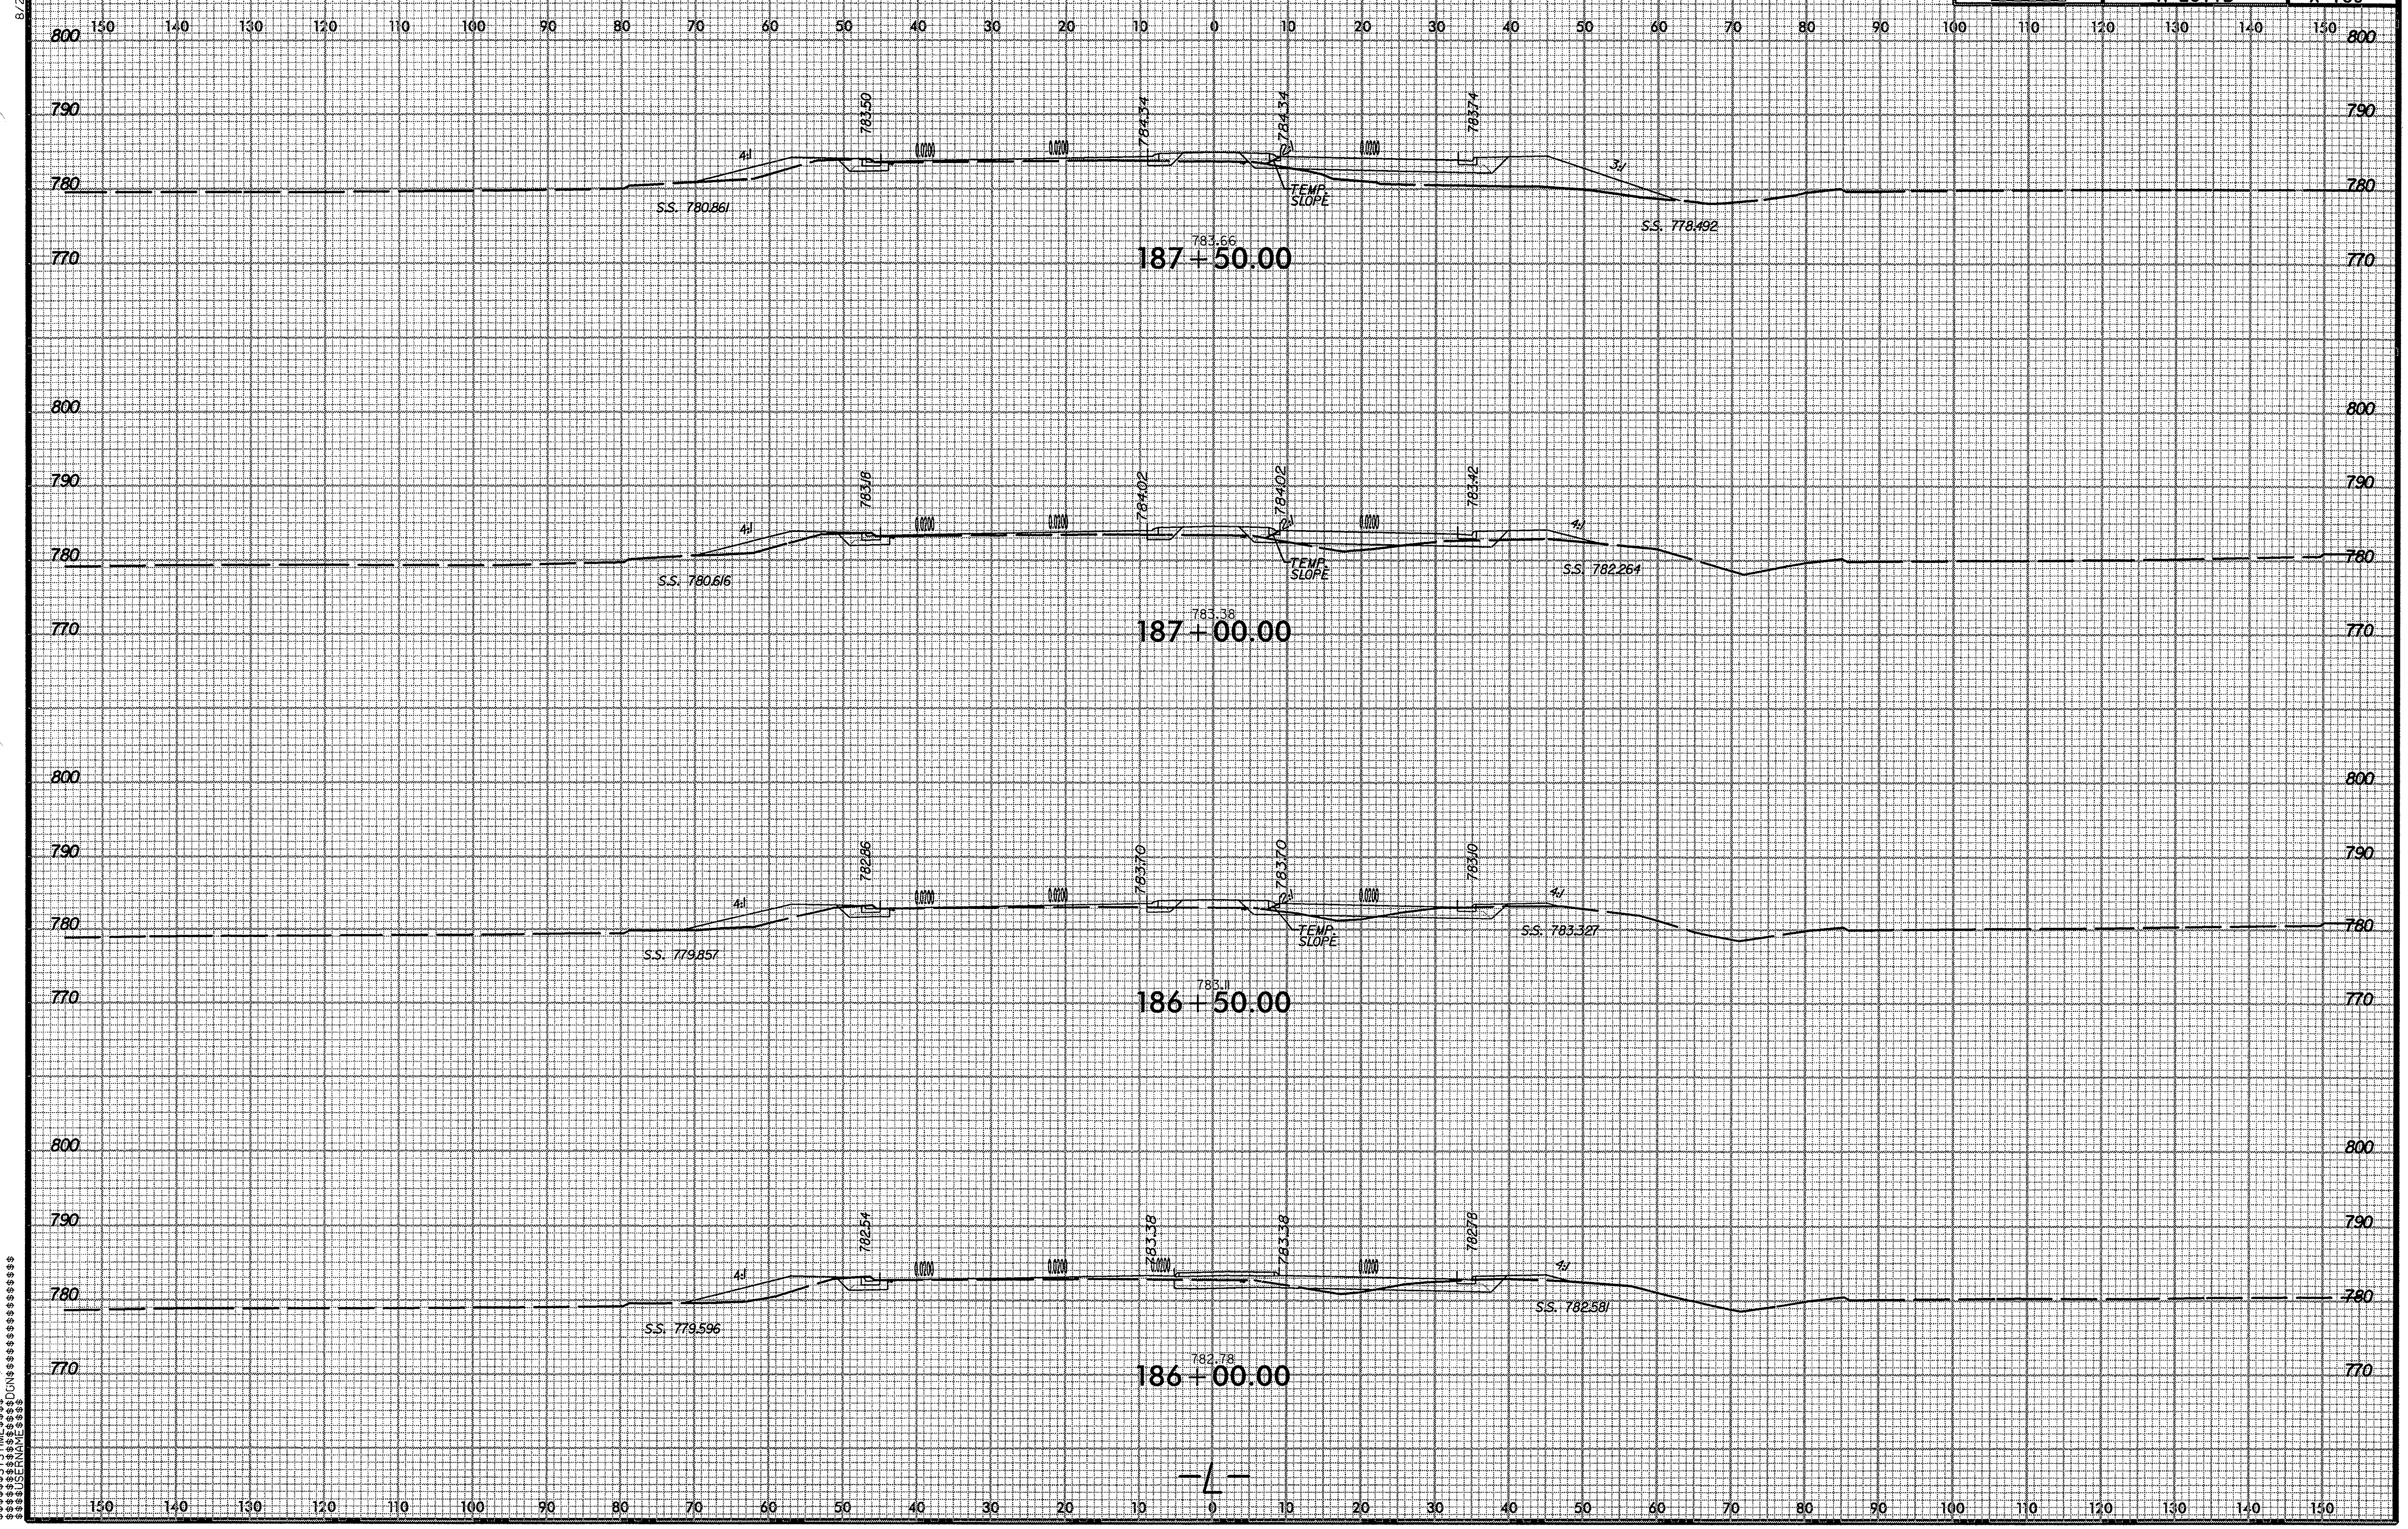

r2911b_rdy_l_xpl.dgn 7/9/2008 10:32:11 AM

PROJ. REFERENCE NO.	SHEET NO.
R-2911B	X-110

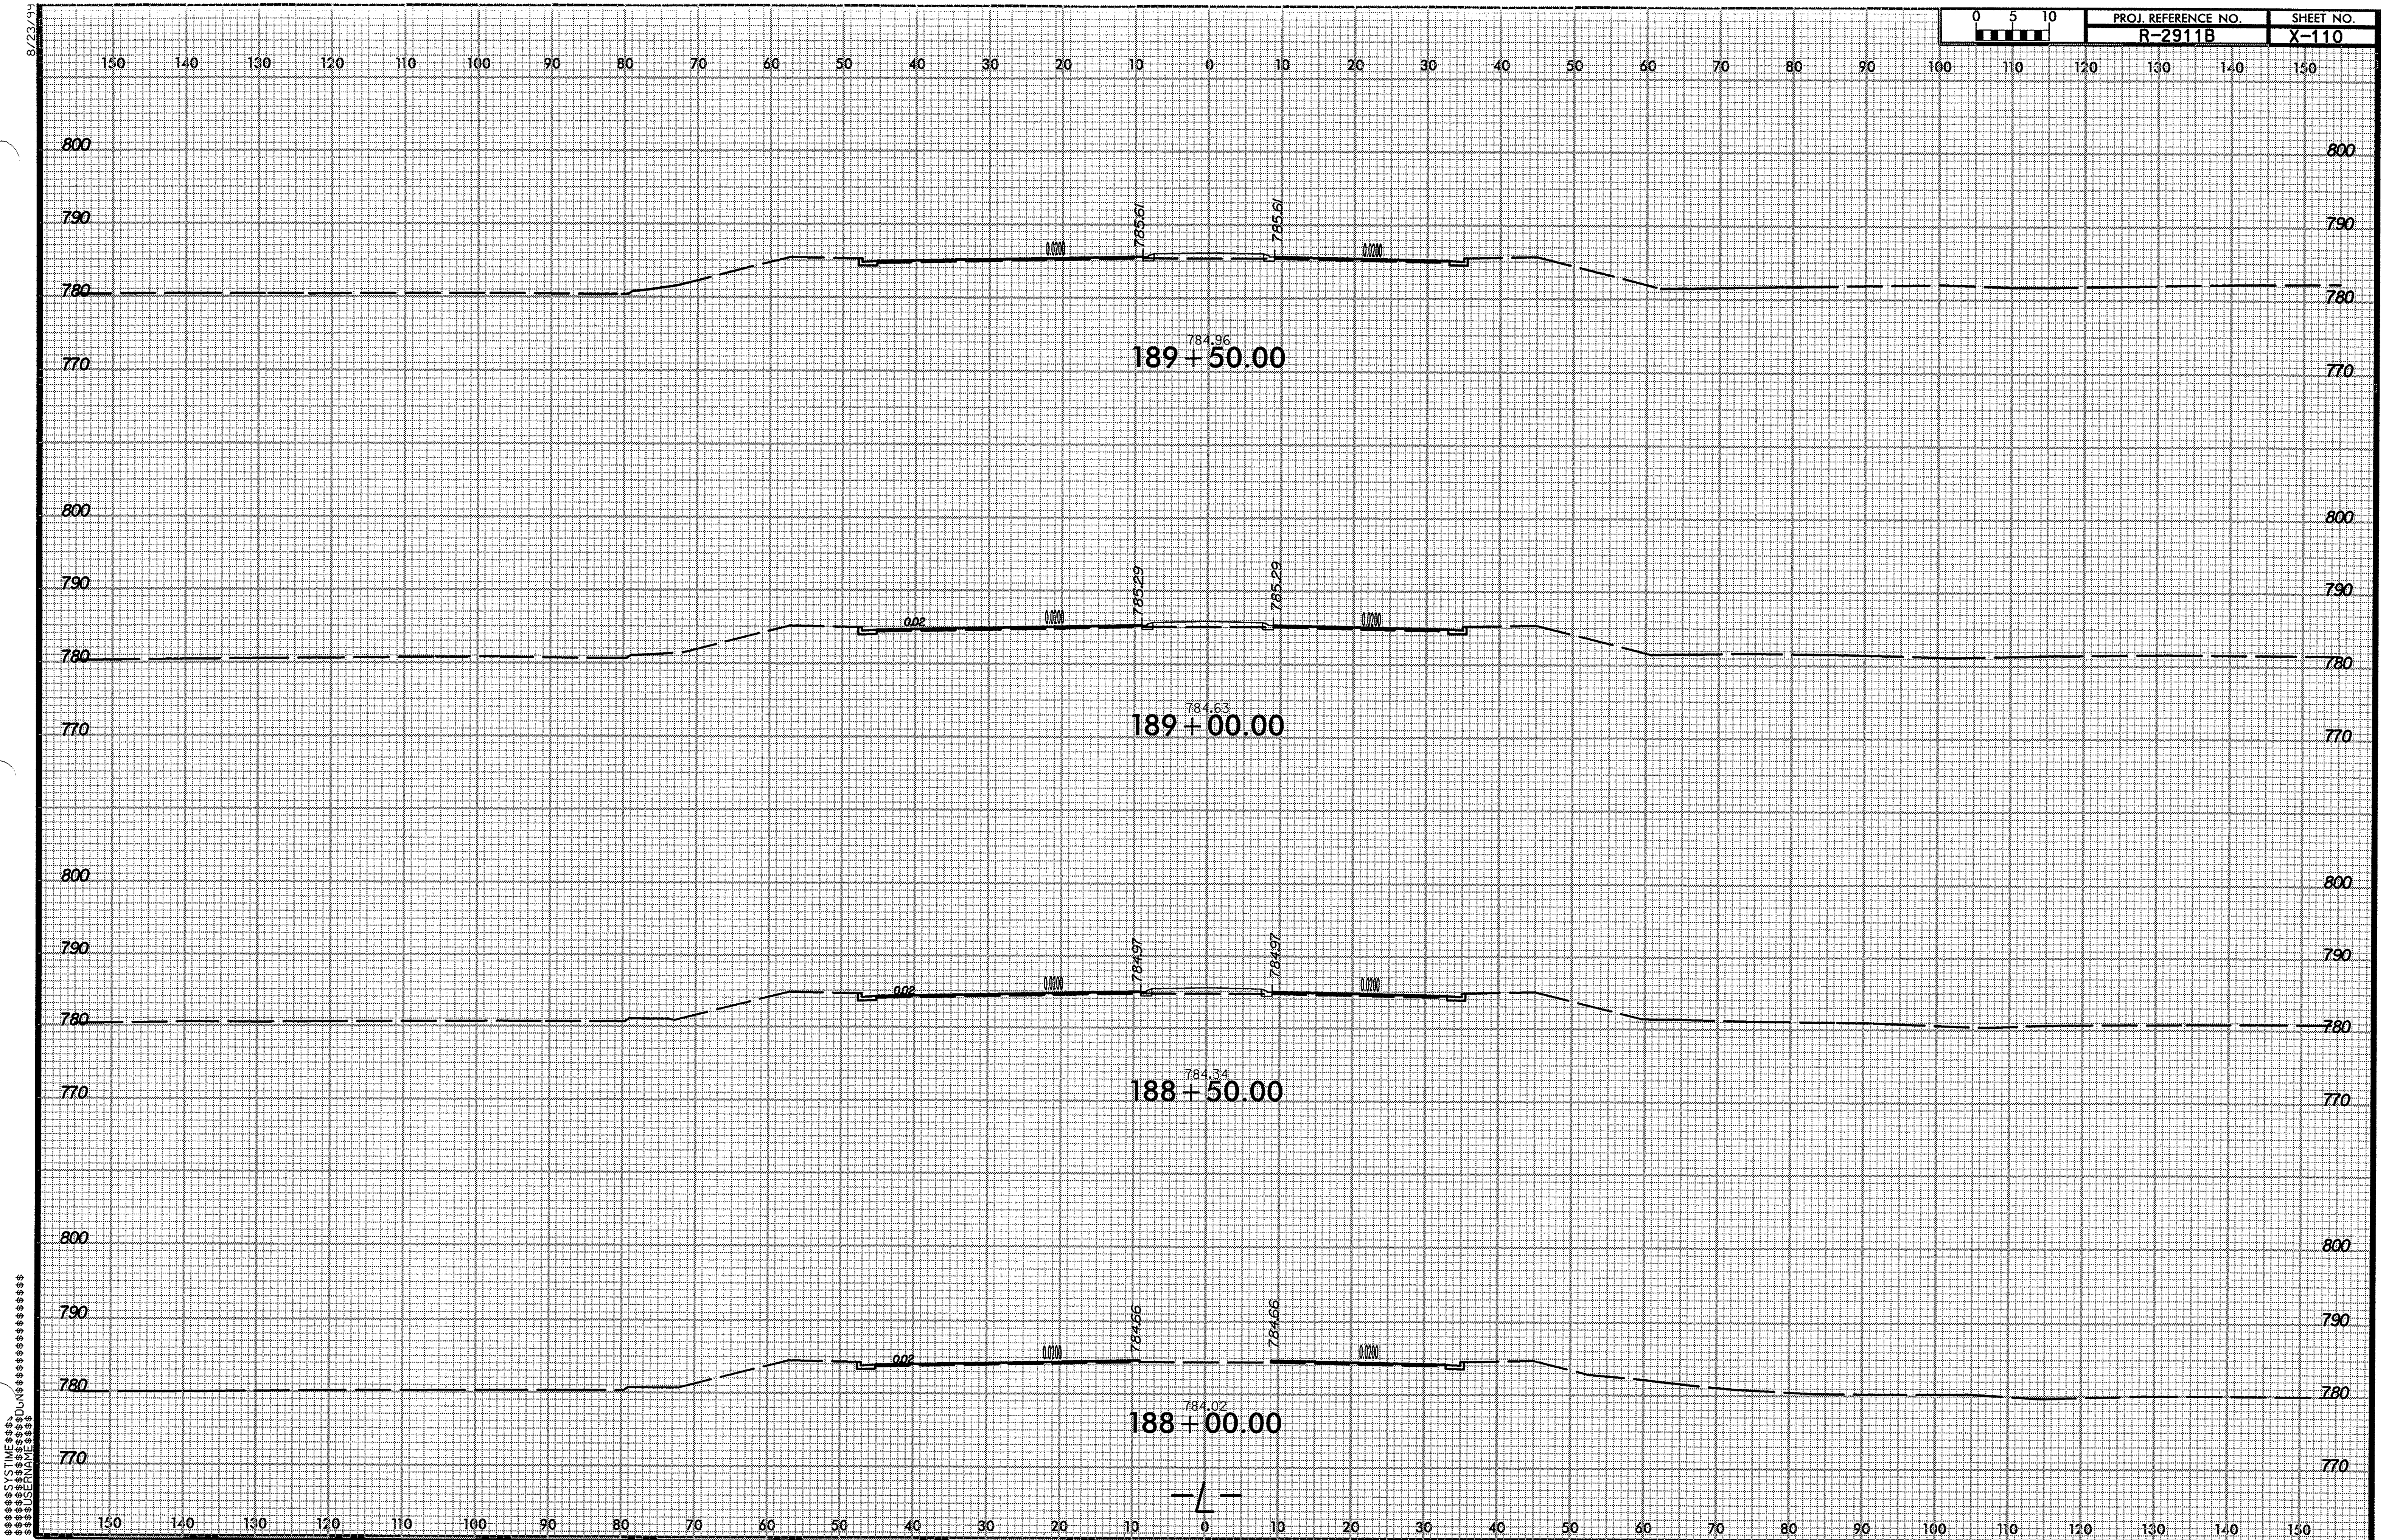

r2911b_rdy_L.xpl_.dgn 7/9/2008 10:32:12 AM

PROJ. REFERENCE NO.	SHEET NO.
R-2911B	X-111

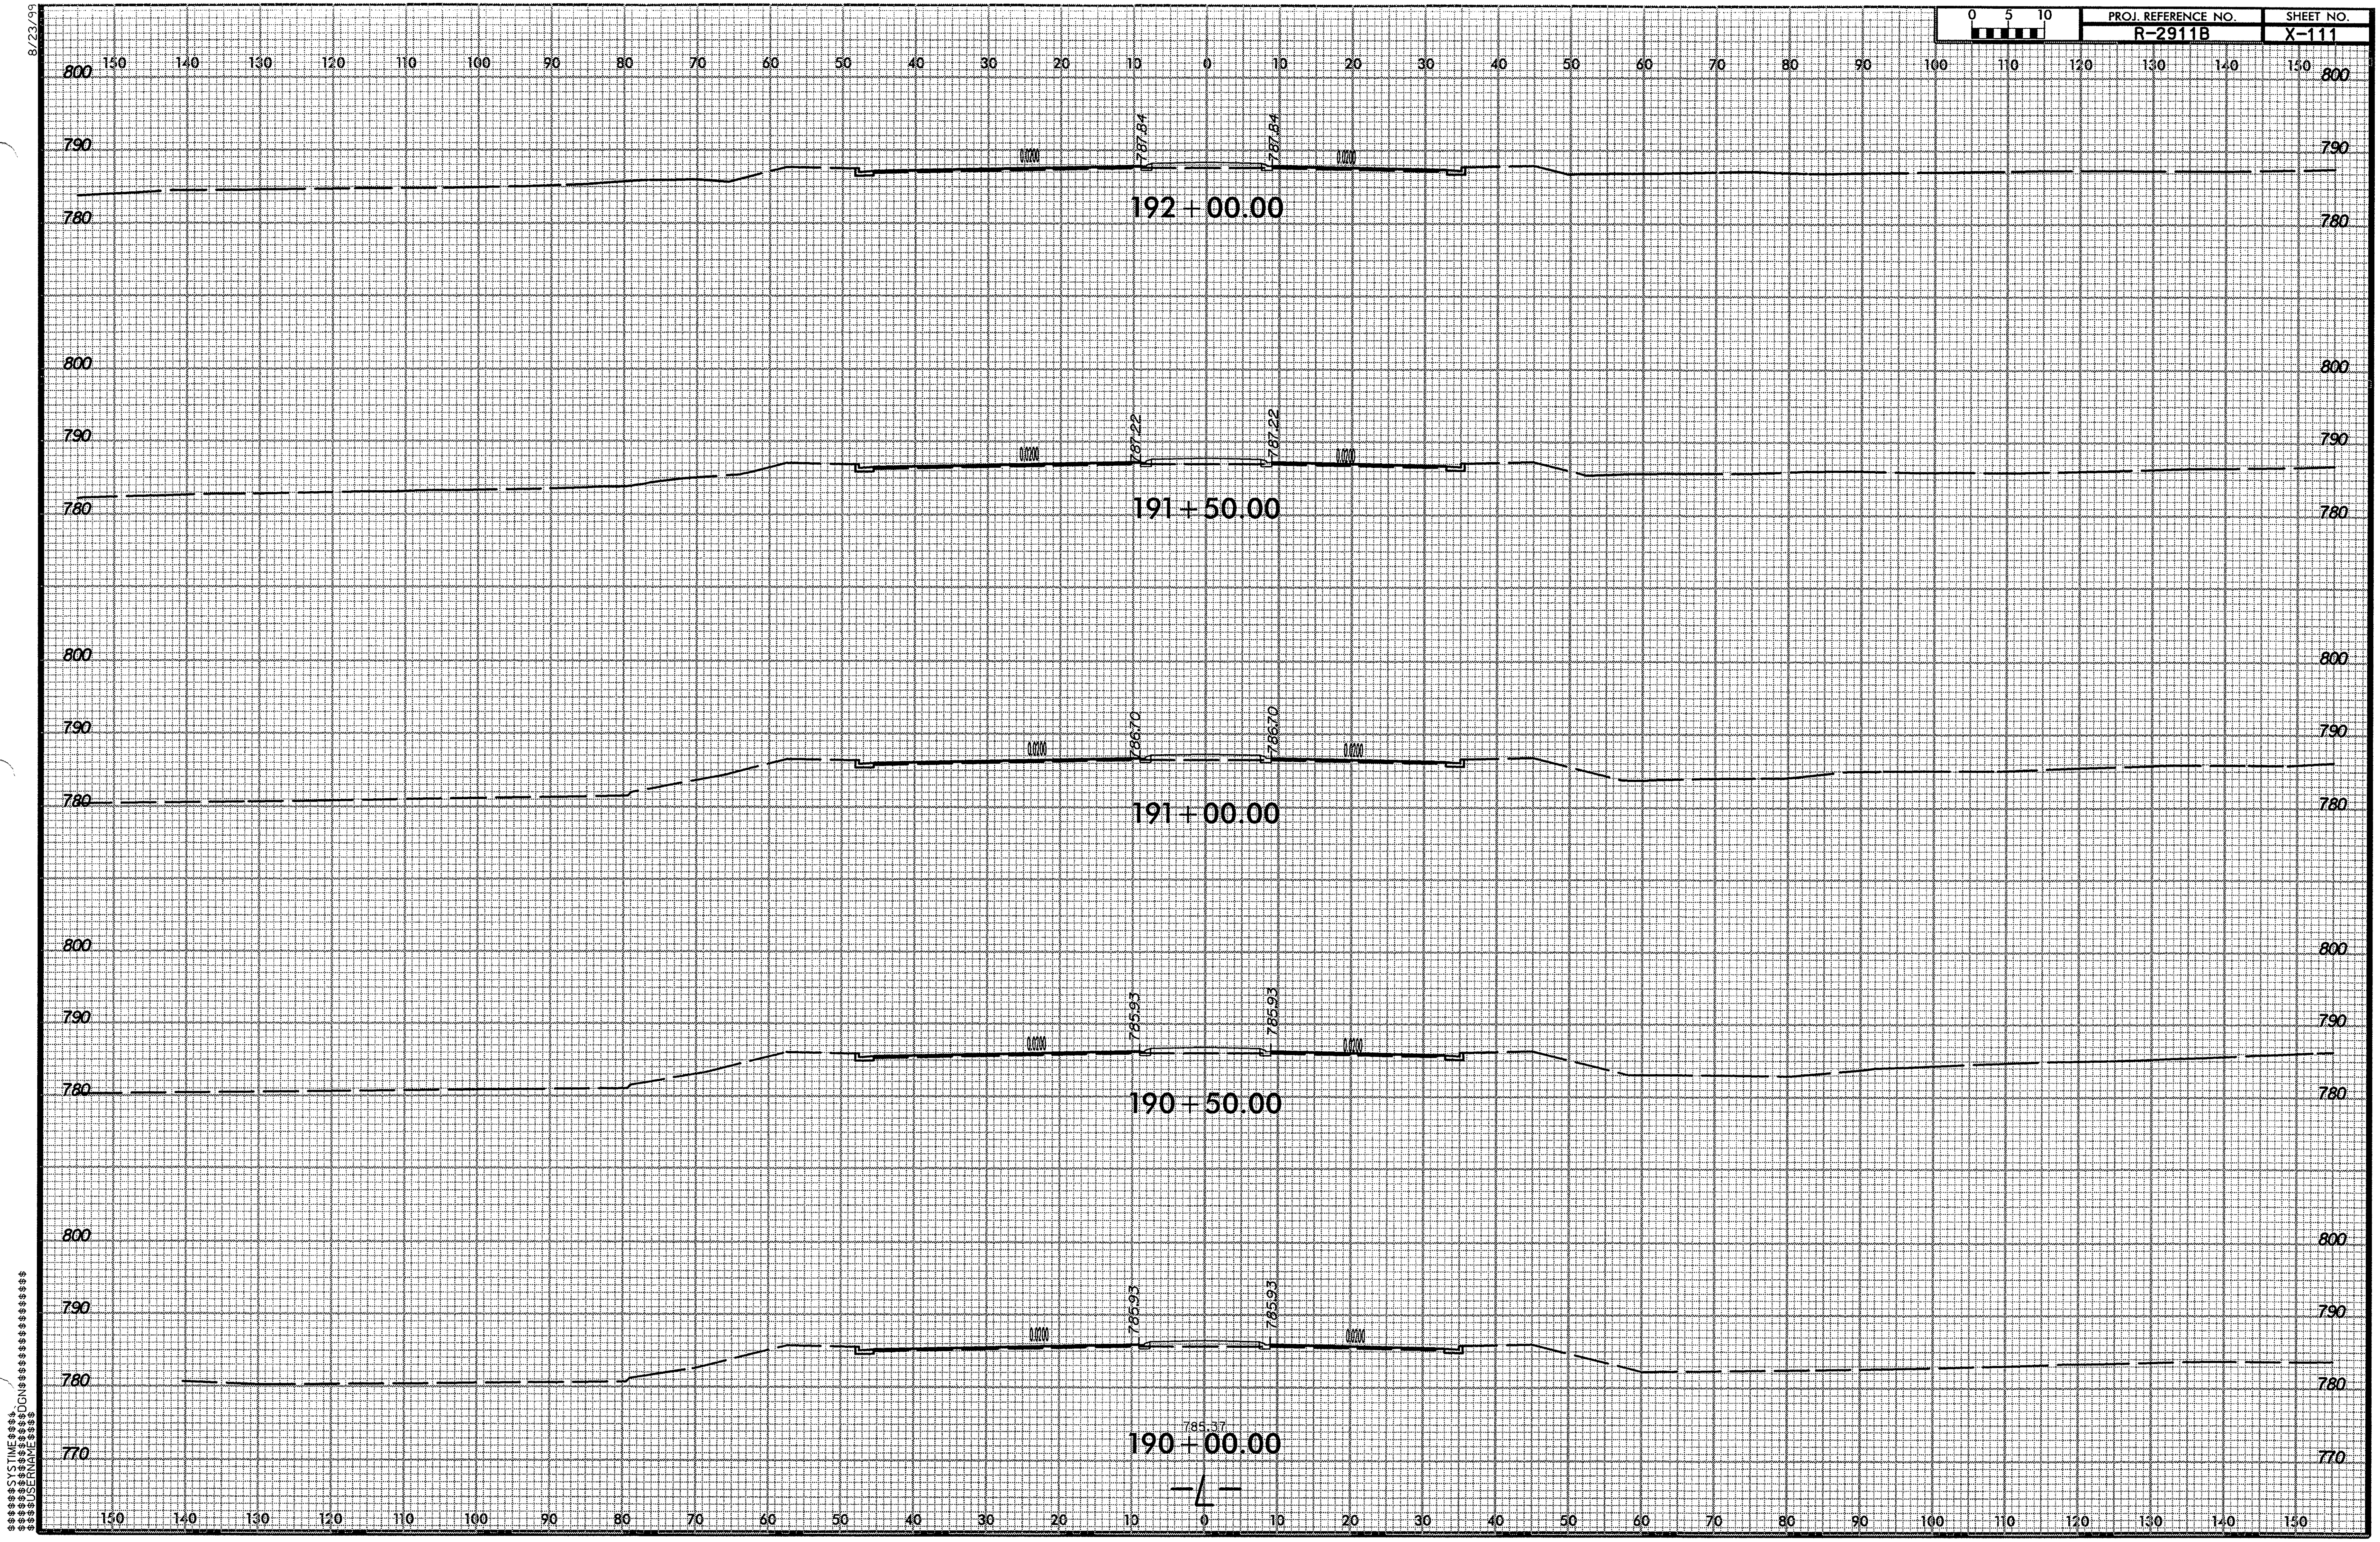

r2911b_rdy_L.xpl.dgn 7/9/2008 10:32:13 AM

8/23/96

0 5 10	PROJ. REFERENCE NO.	SHEET NO.
	R-2911B	X-112

150 140 130 120 110 100 90 80 70 60 50 40 30 20 10 0 10 20 30 40 50 60 70 80 90 100 110 120 130 140 150

800
790
780

0.0200 792.04 792.04 0.0200

194+50.00

800
790
780

0.0200 791.15 791.15 0.0200

194+00.00

800
790
780

0.0200 790.26 790.26 0.0200

193+50.00

800
790
780

0.0200 789.37 789.37 0.0200

193+00.00

800
790
780

0.0200 788.56 788.56 0.0200

192+50.00

—℄—

150 140 130 120 110 100 90 80 70 60 50 40 30 20 10 0 10 20 30 40 50 60 70 80 90 100 110 120 130 140 150

$$$$$$$$$$SYSTIME$$$$
$$$$$$$$$$$$$$$$$$$$DGN$$$$$$$$$$$$$$$$$$$$
$$$$$$$$$$USERNAME$$$$

r2911b rdy L xsl dgn 7/9/2008 10:32:15 AM

8/23/99

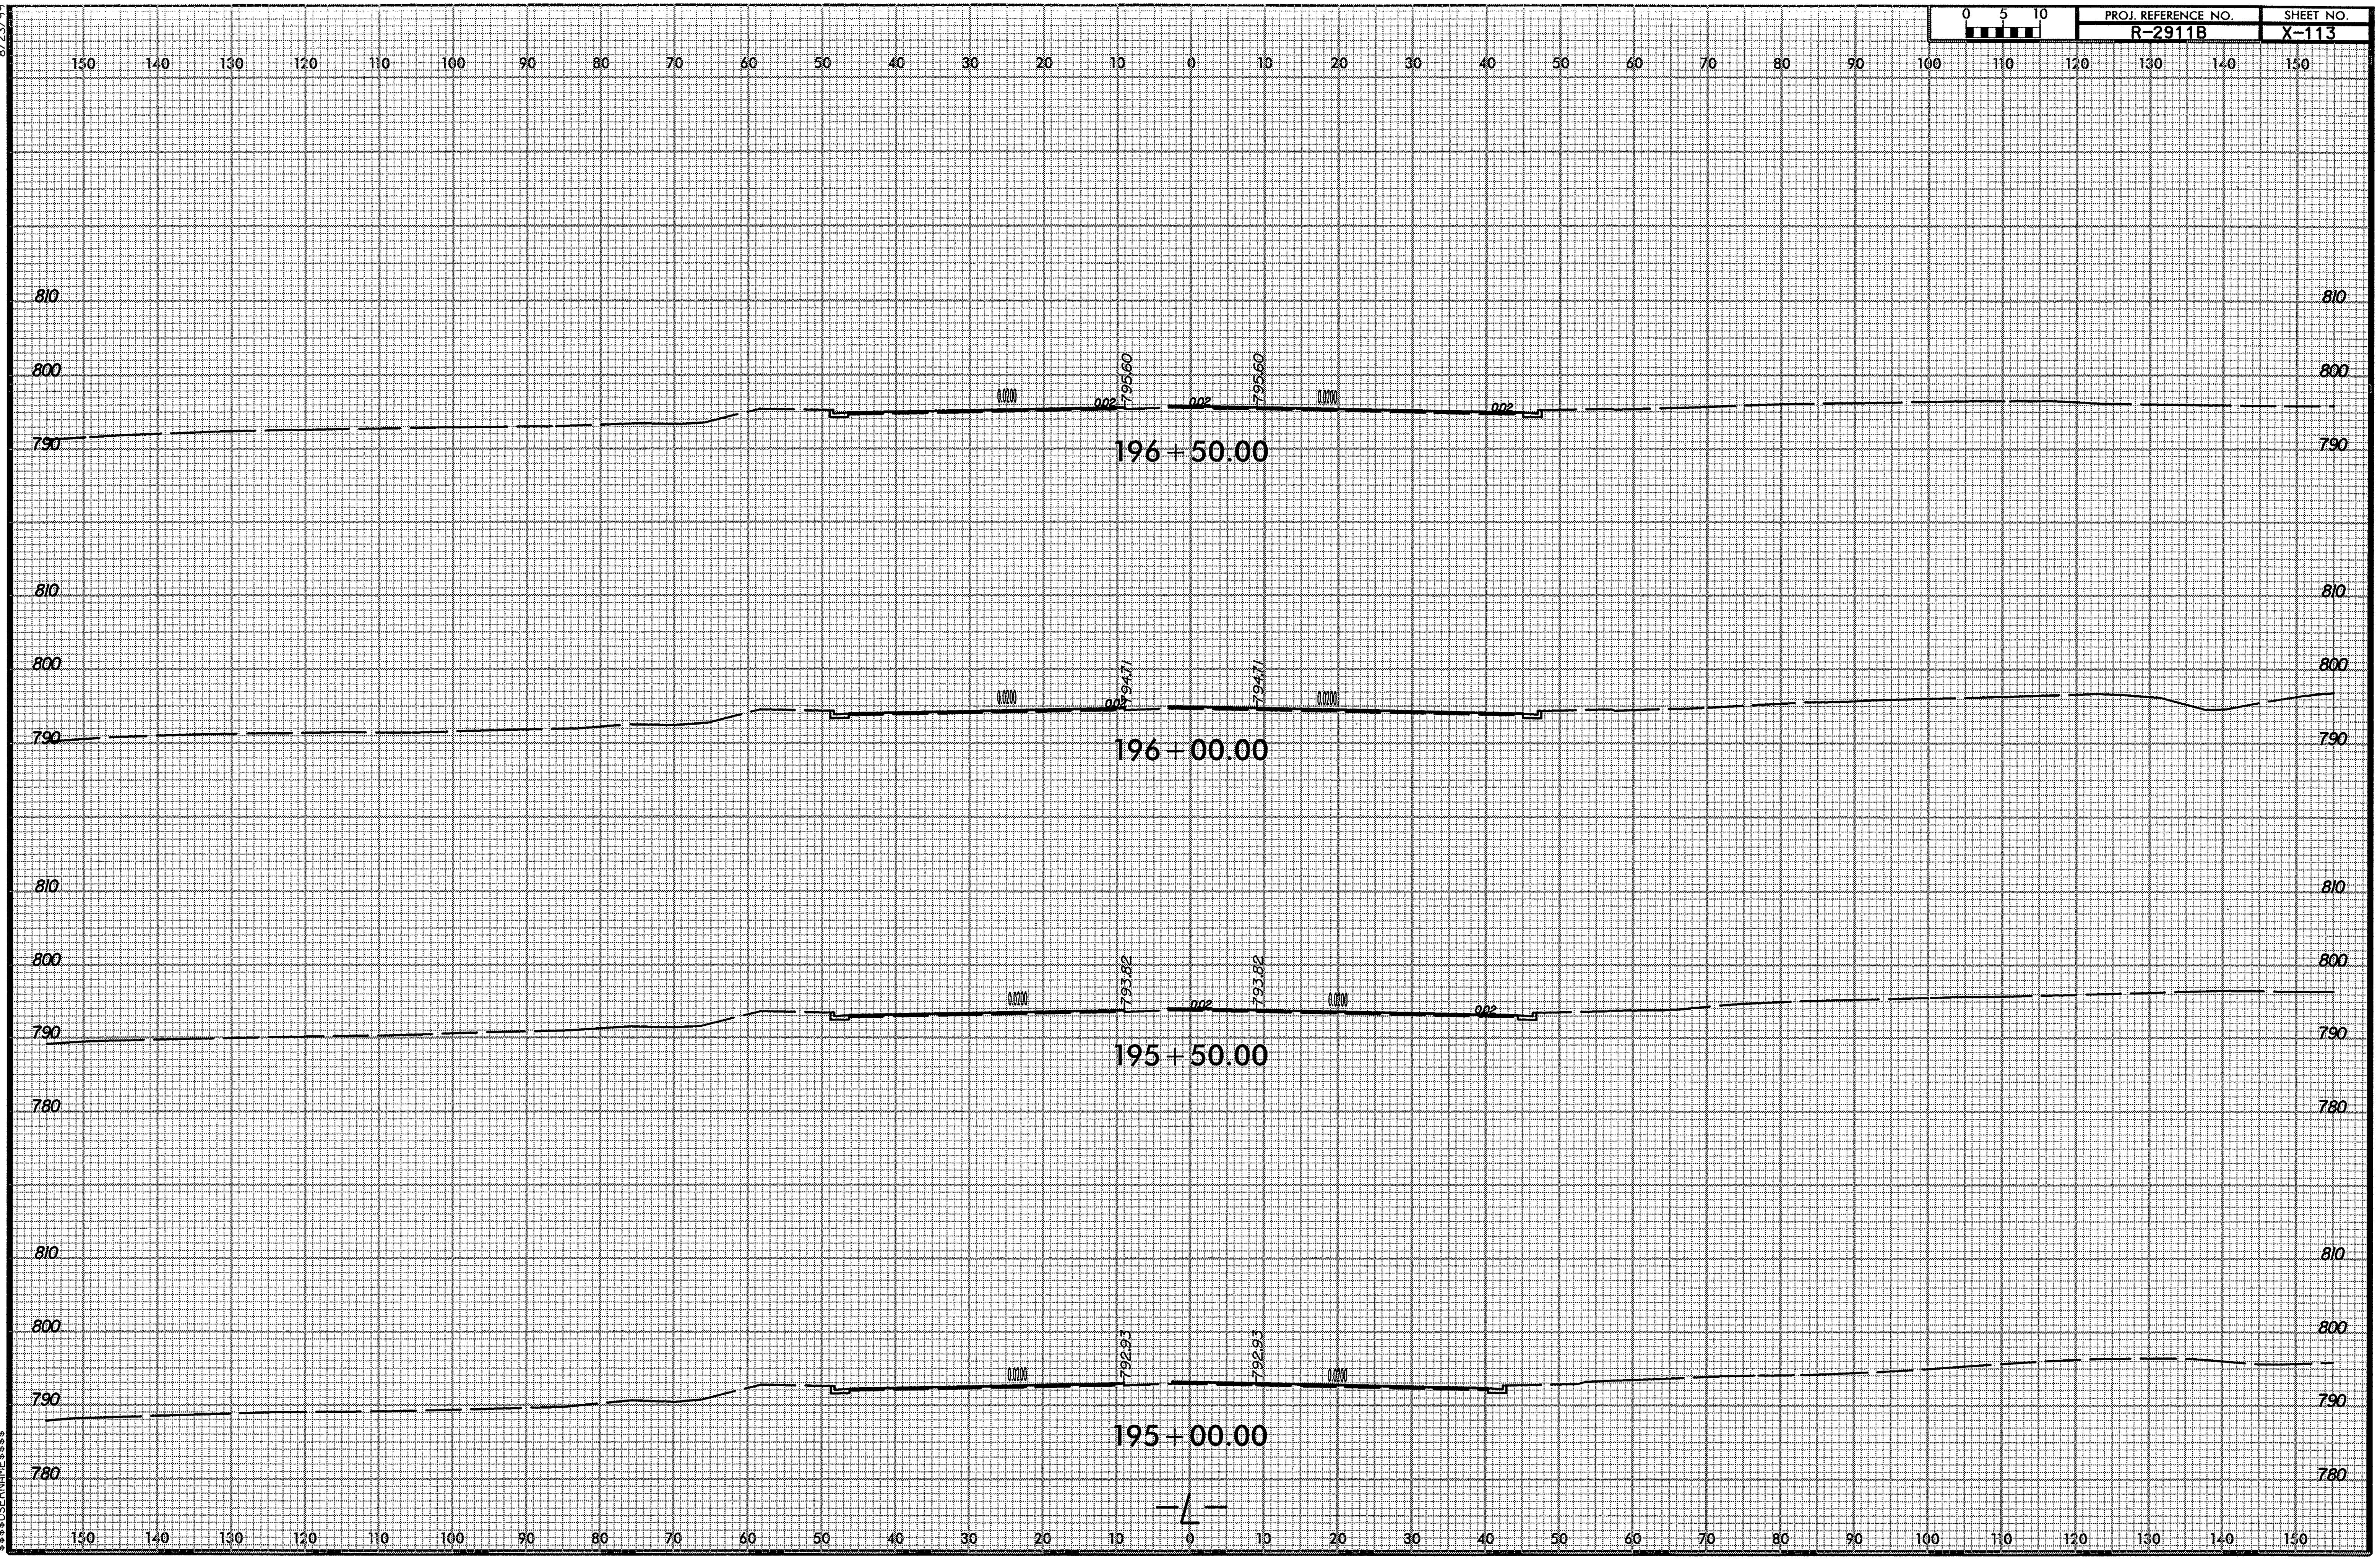

$$$$$$SYSTIME$$$$ $$$$$$$$$$$$$$$$DGN$$$$$$$$$$$$$$$$$$$$$$$$ $$$$USERNAME$$$$

r2911b_rdy_L.xpl .dgn 7/9/2008 10:32:16 AM

PROJ. REFERENCE NO.	SHEET NO.
R-2911B	X-114

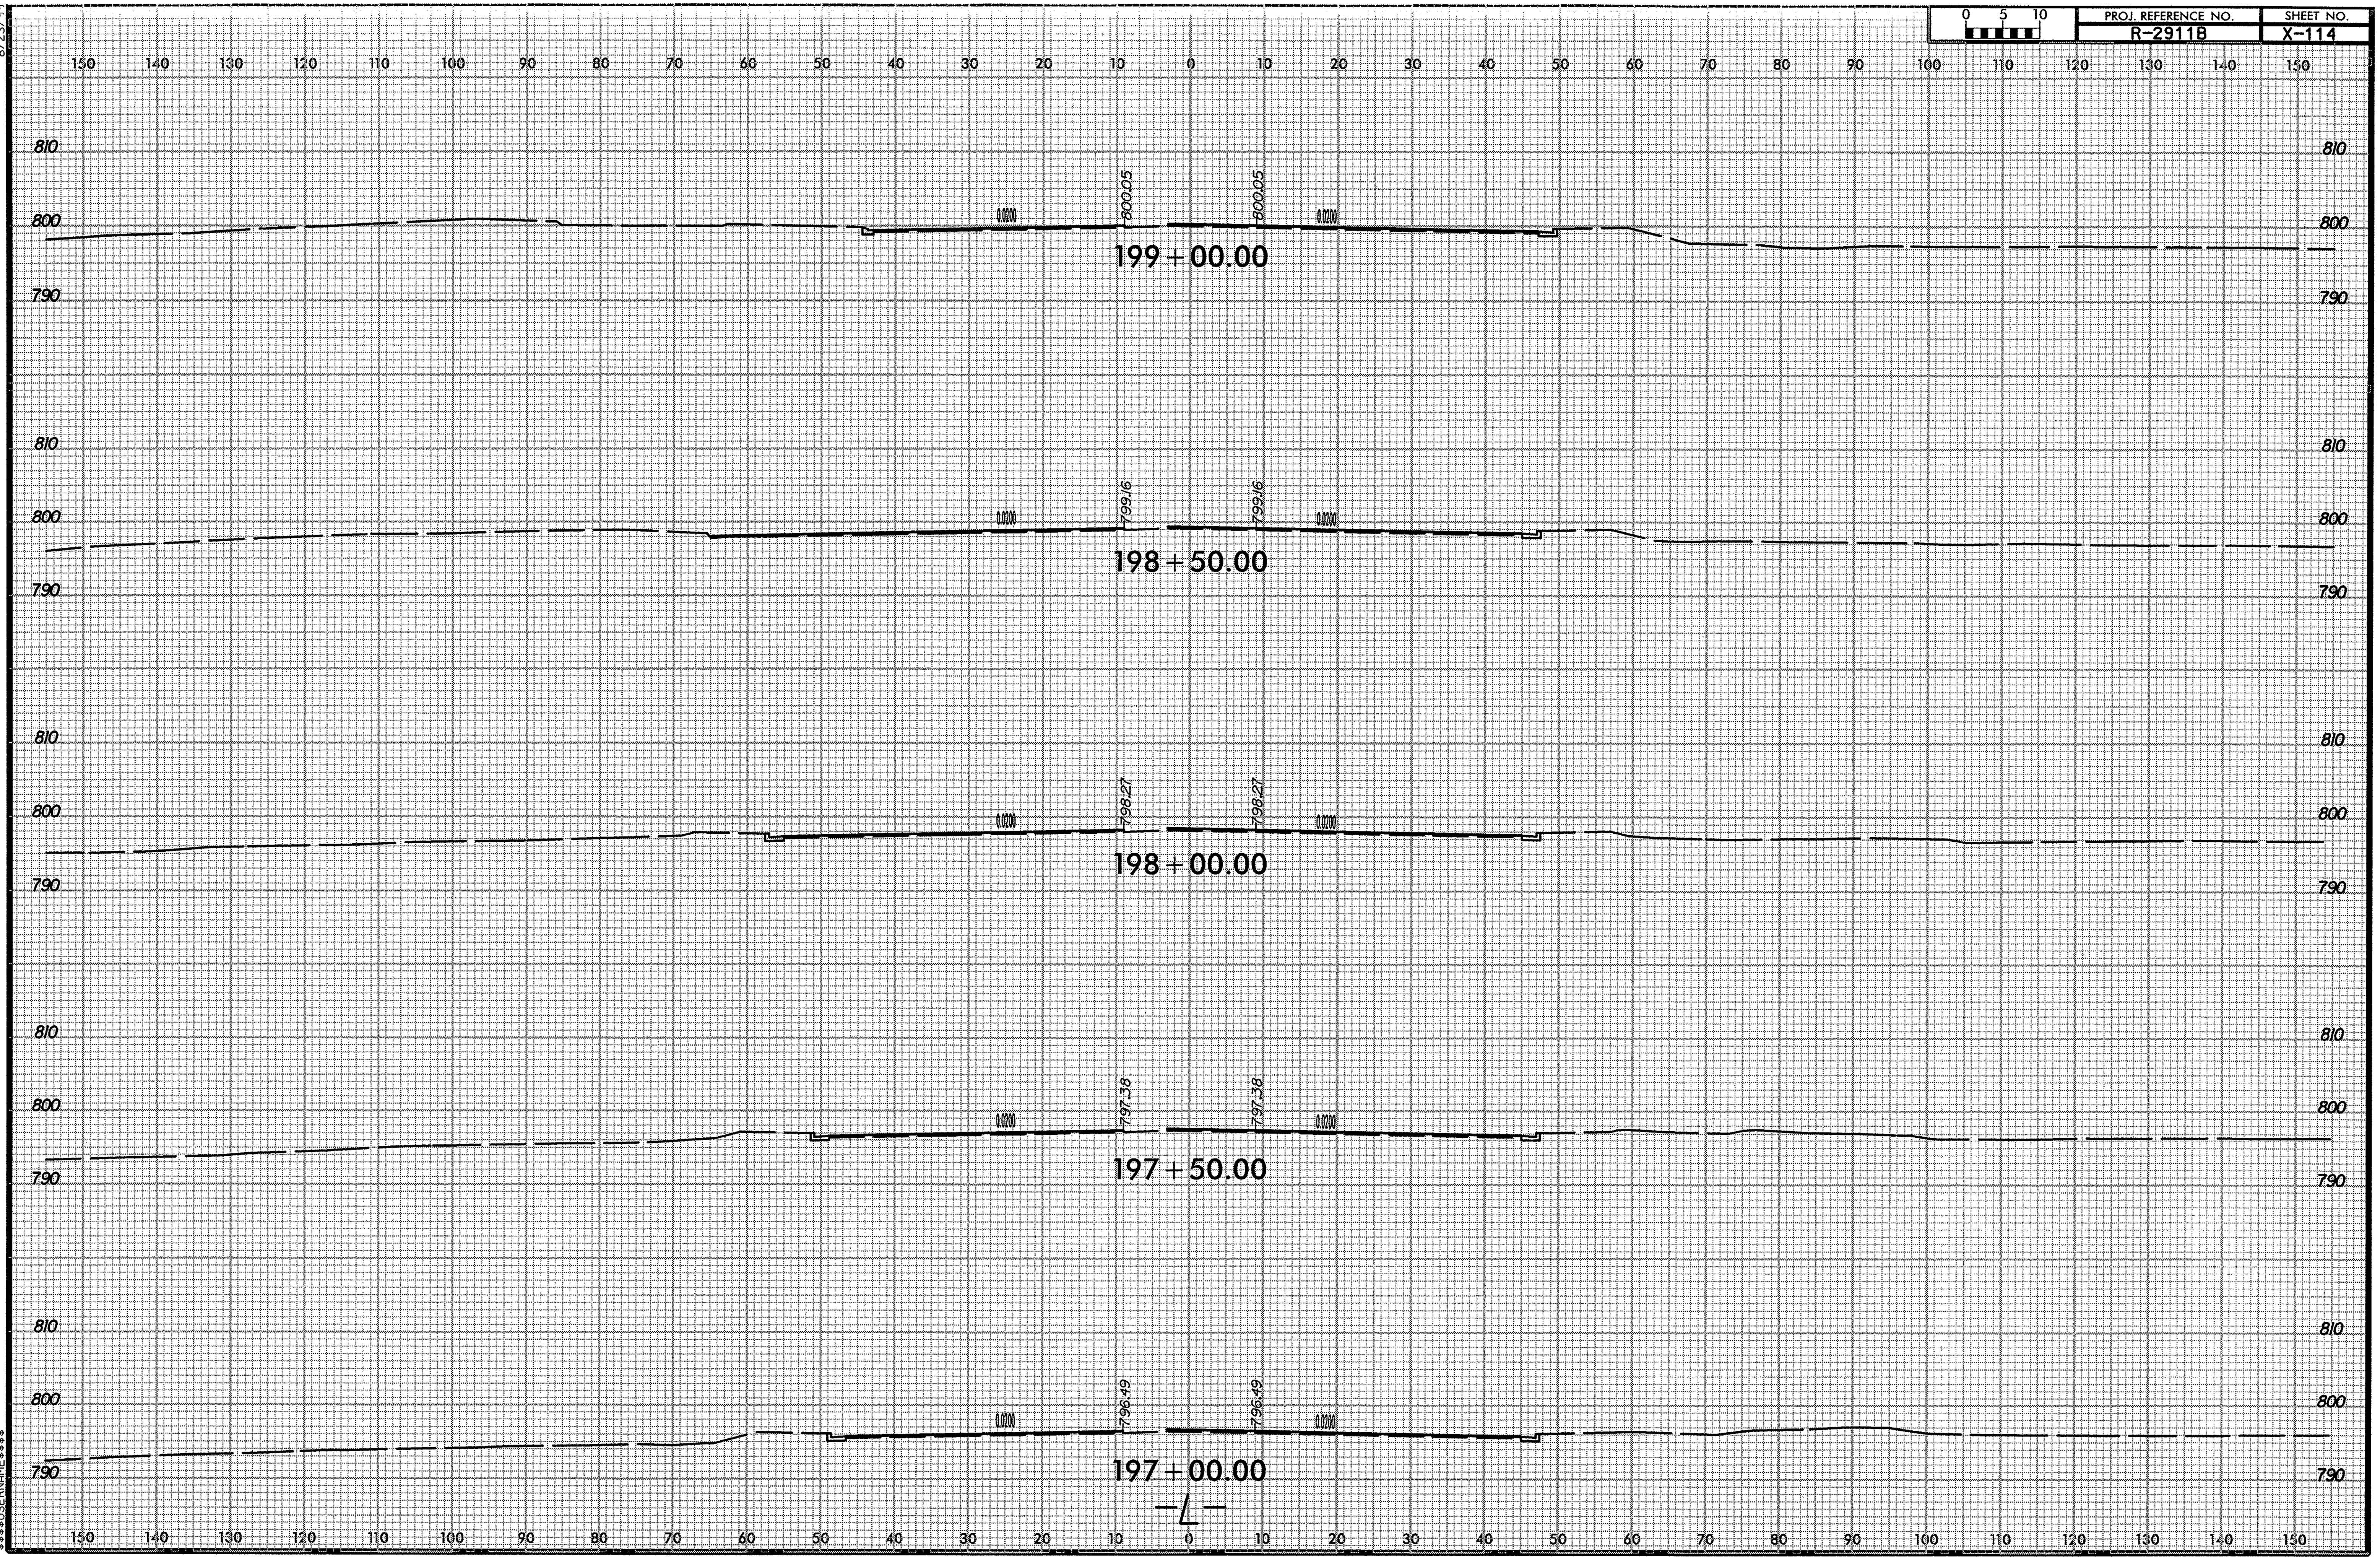

r2911b_rdy_L_xpl.dgn 7/9/2008 10:32:17 AM

8/23/95

0 5 10	PROJ. REFERENCE NO.	SHEET NO.
	R-2911B	X-115

150 140 130 120 110 100 90 80 70 60 50 40 30 20 10 0 10 20 30 40 50 60 70 80 90 100 110 120 130 140 150

810

800

790

0.020

4.600%

4.600%

0.020

199+50.00

$$$$$$$SYSTIME$$$$$
$$$$$$$$$$$$$$$$$$$$DGN$$$$$$$$$$$$$$$$$$$$
$$$$$$USERNAME$$$$$

r2911b_rdy_l_prl_dgn 7/9/2008 10:32:18 AM

PROJ. REFERENCE NO.	SHEET NO.
R-2911B	X-116

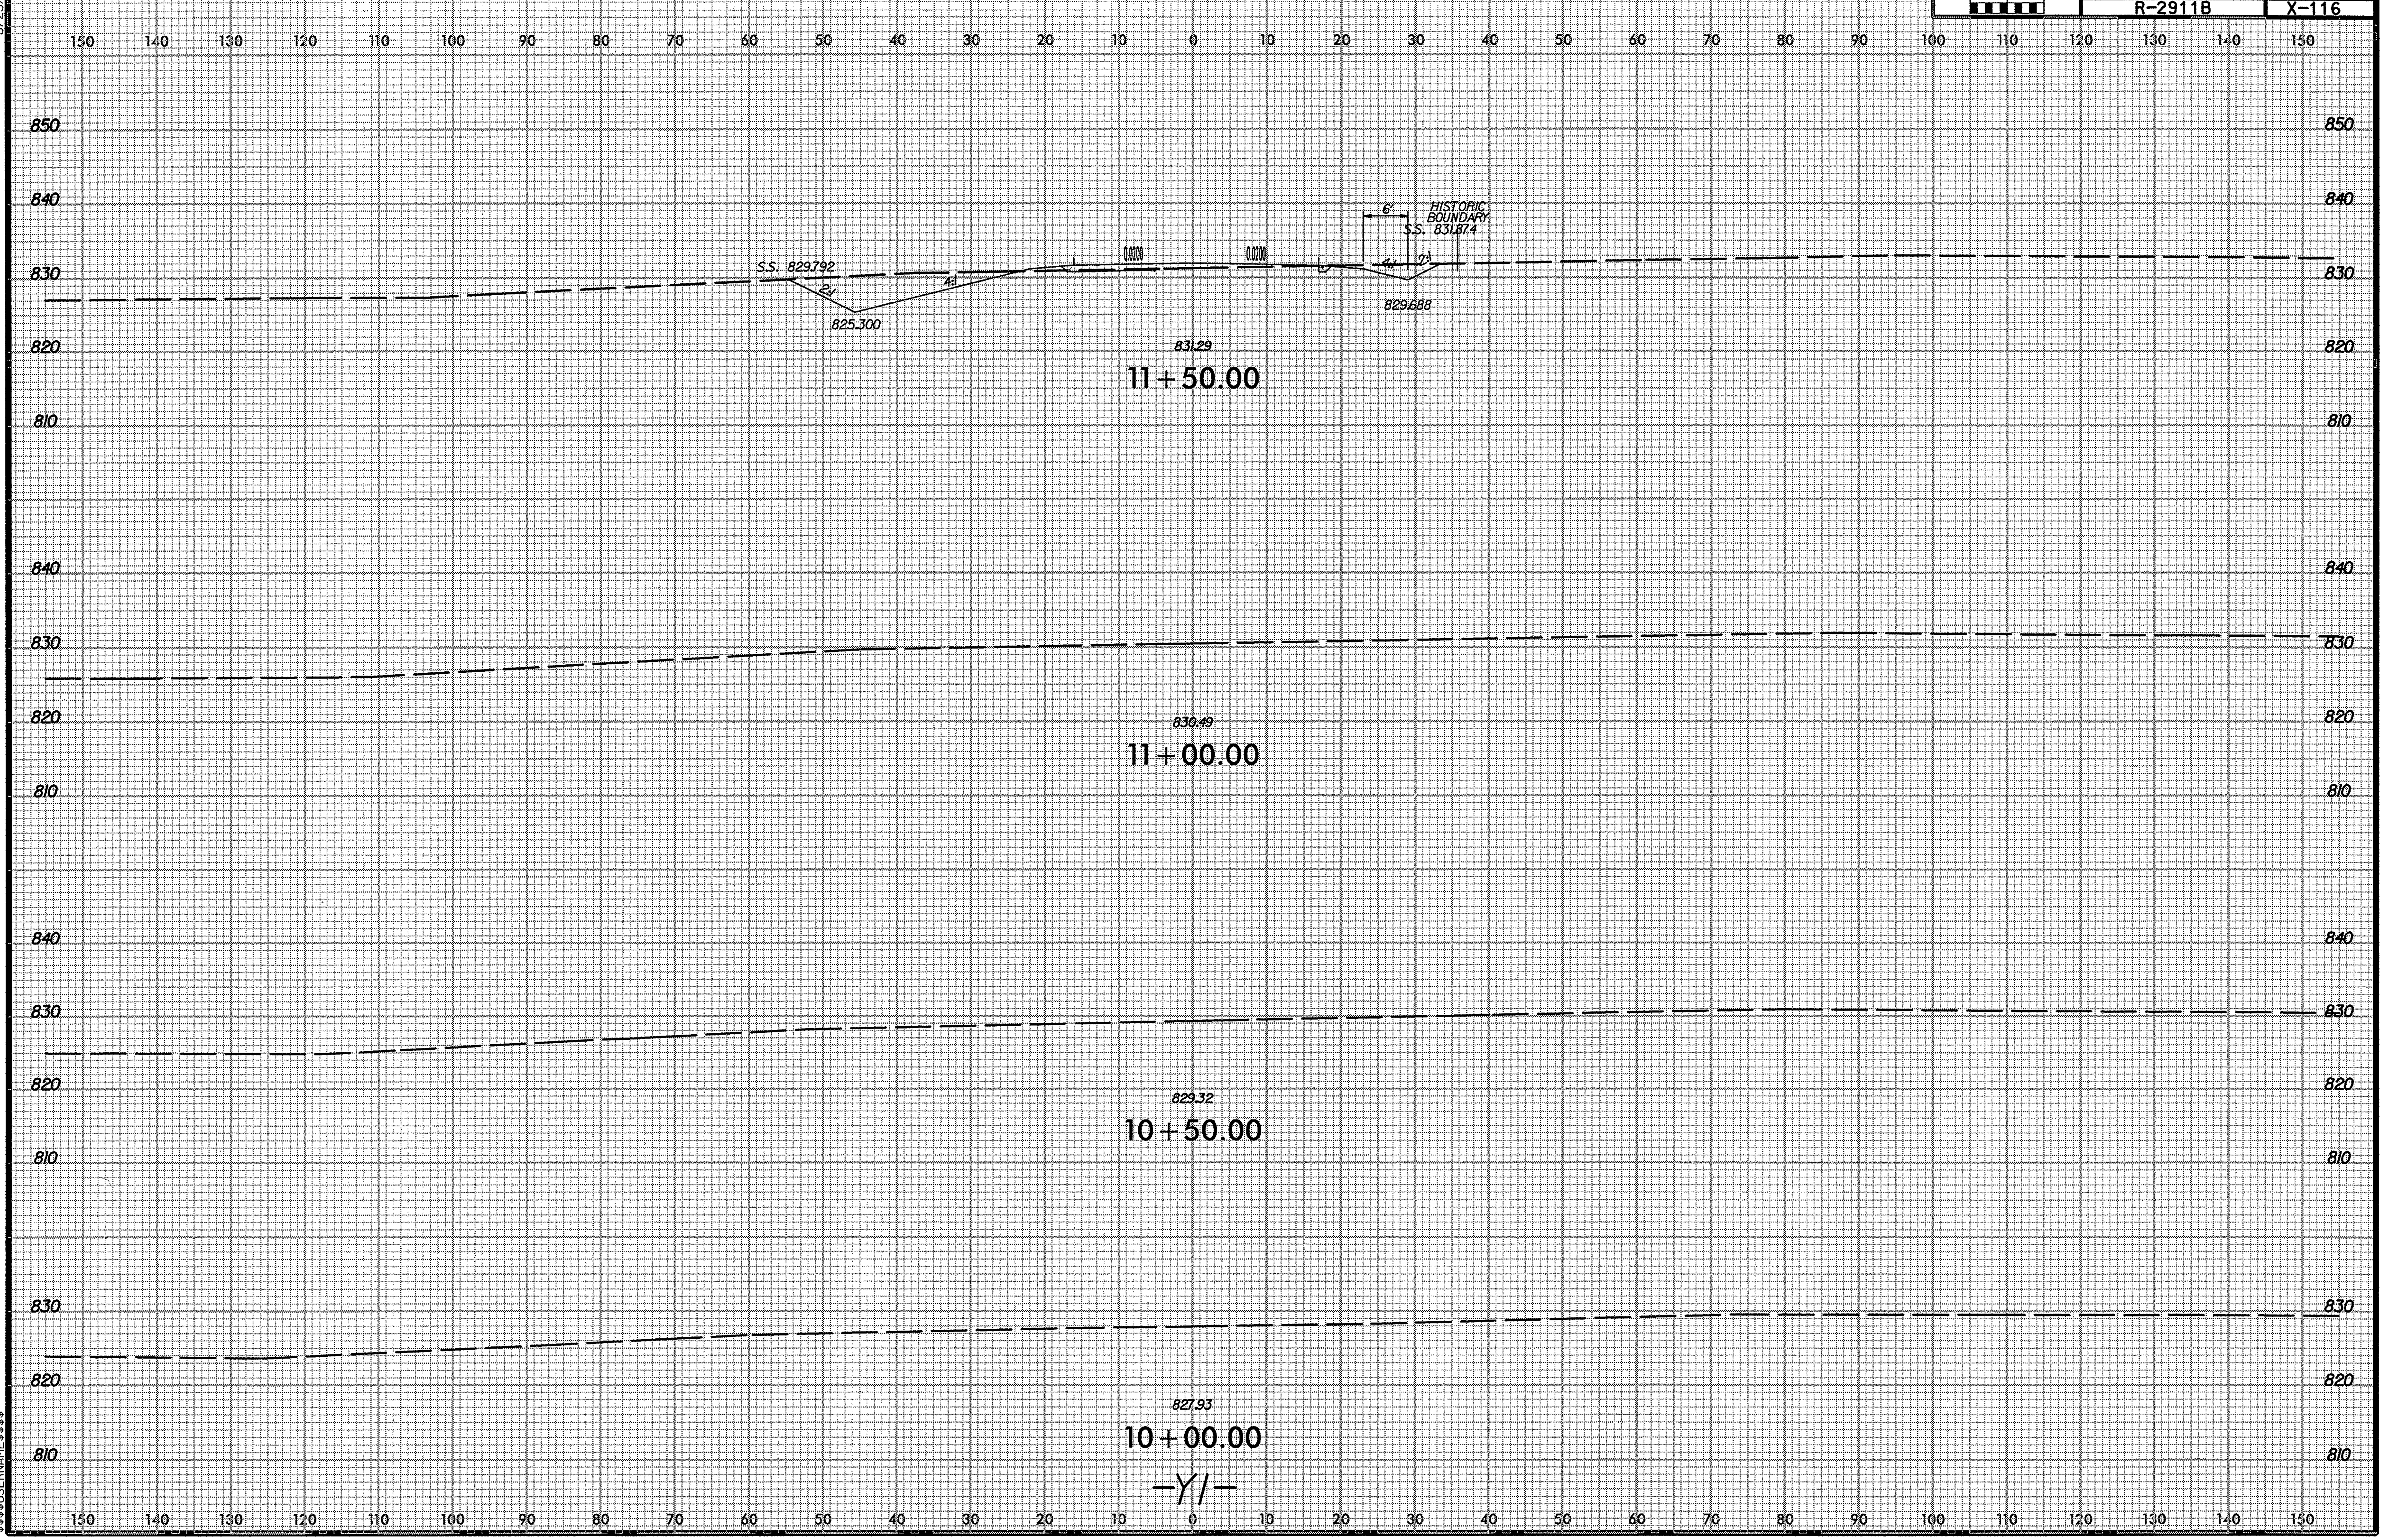

8/23/99

$$$$$$SYSTIME$$$$$$
$$$$$$USERNAME$$$$$$

8/23/99

0 5 10

PROJ. REFERENCE NO.	SHEET NO.
R-2911B	X-117

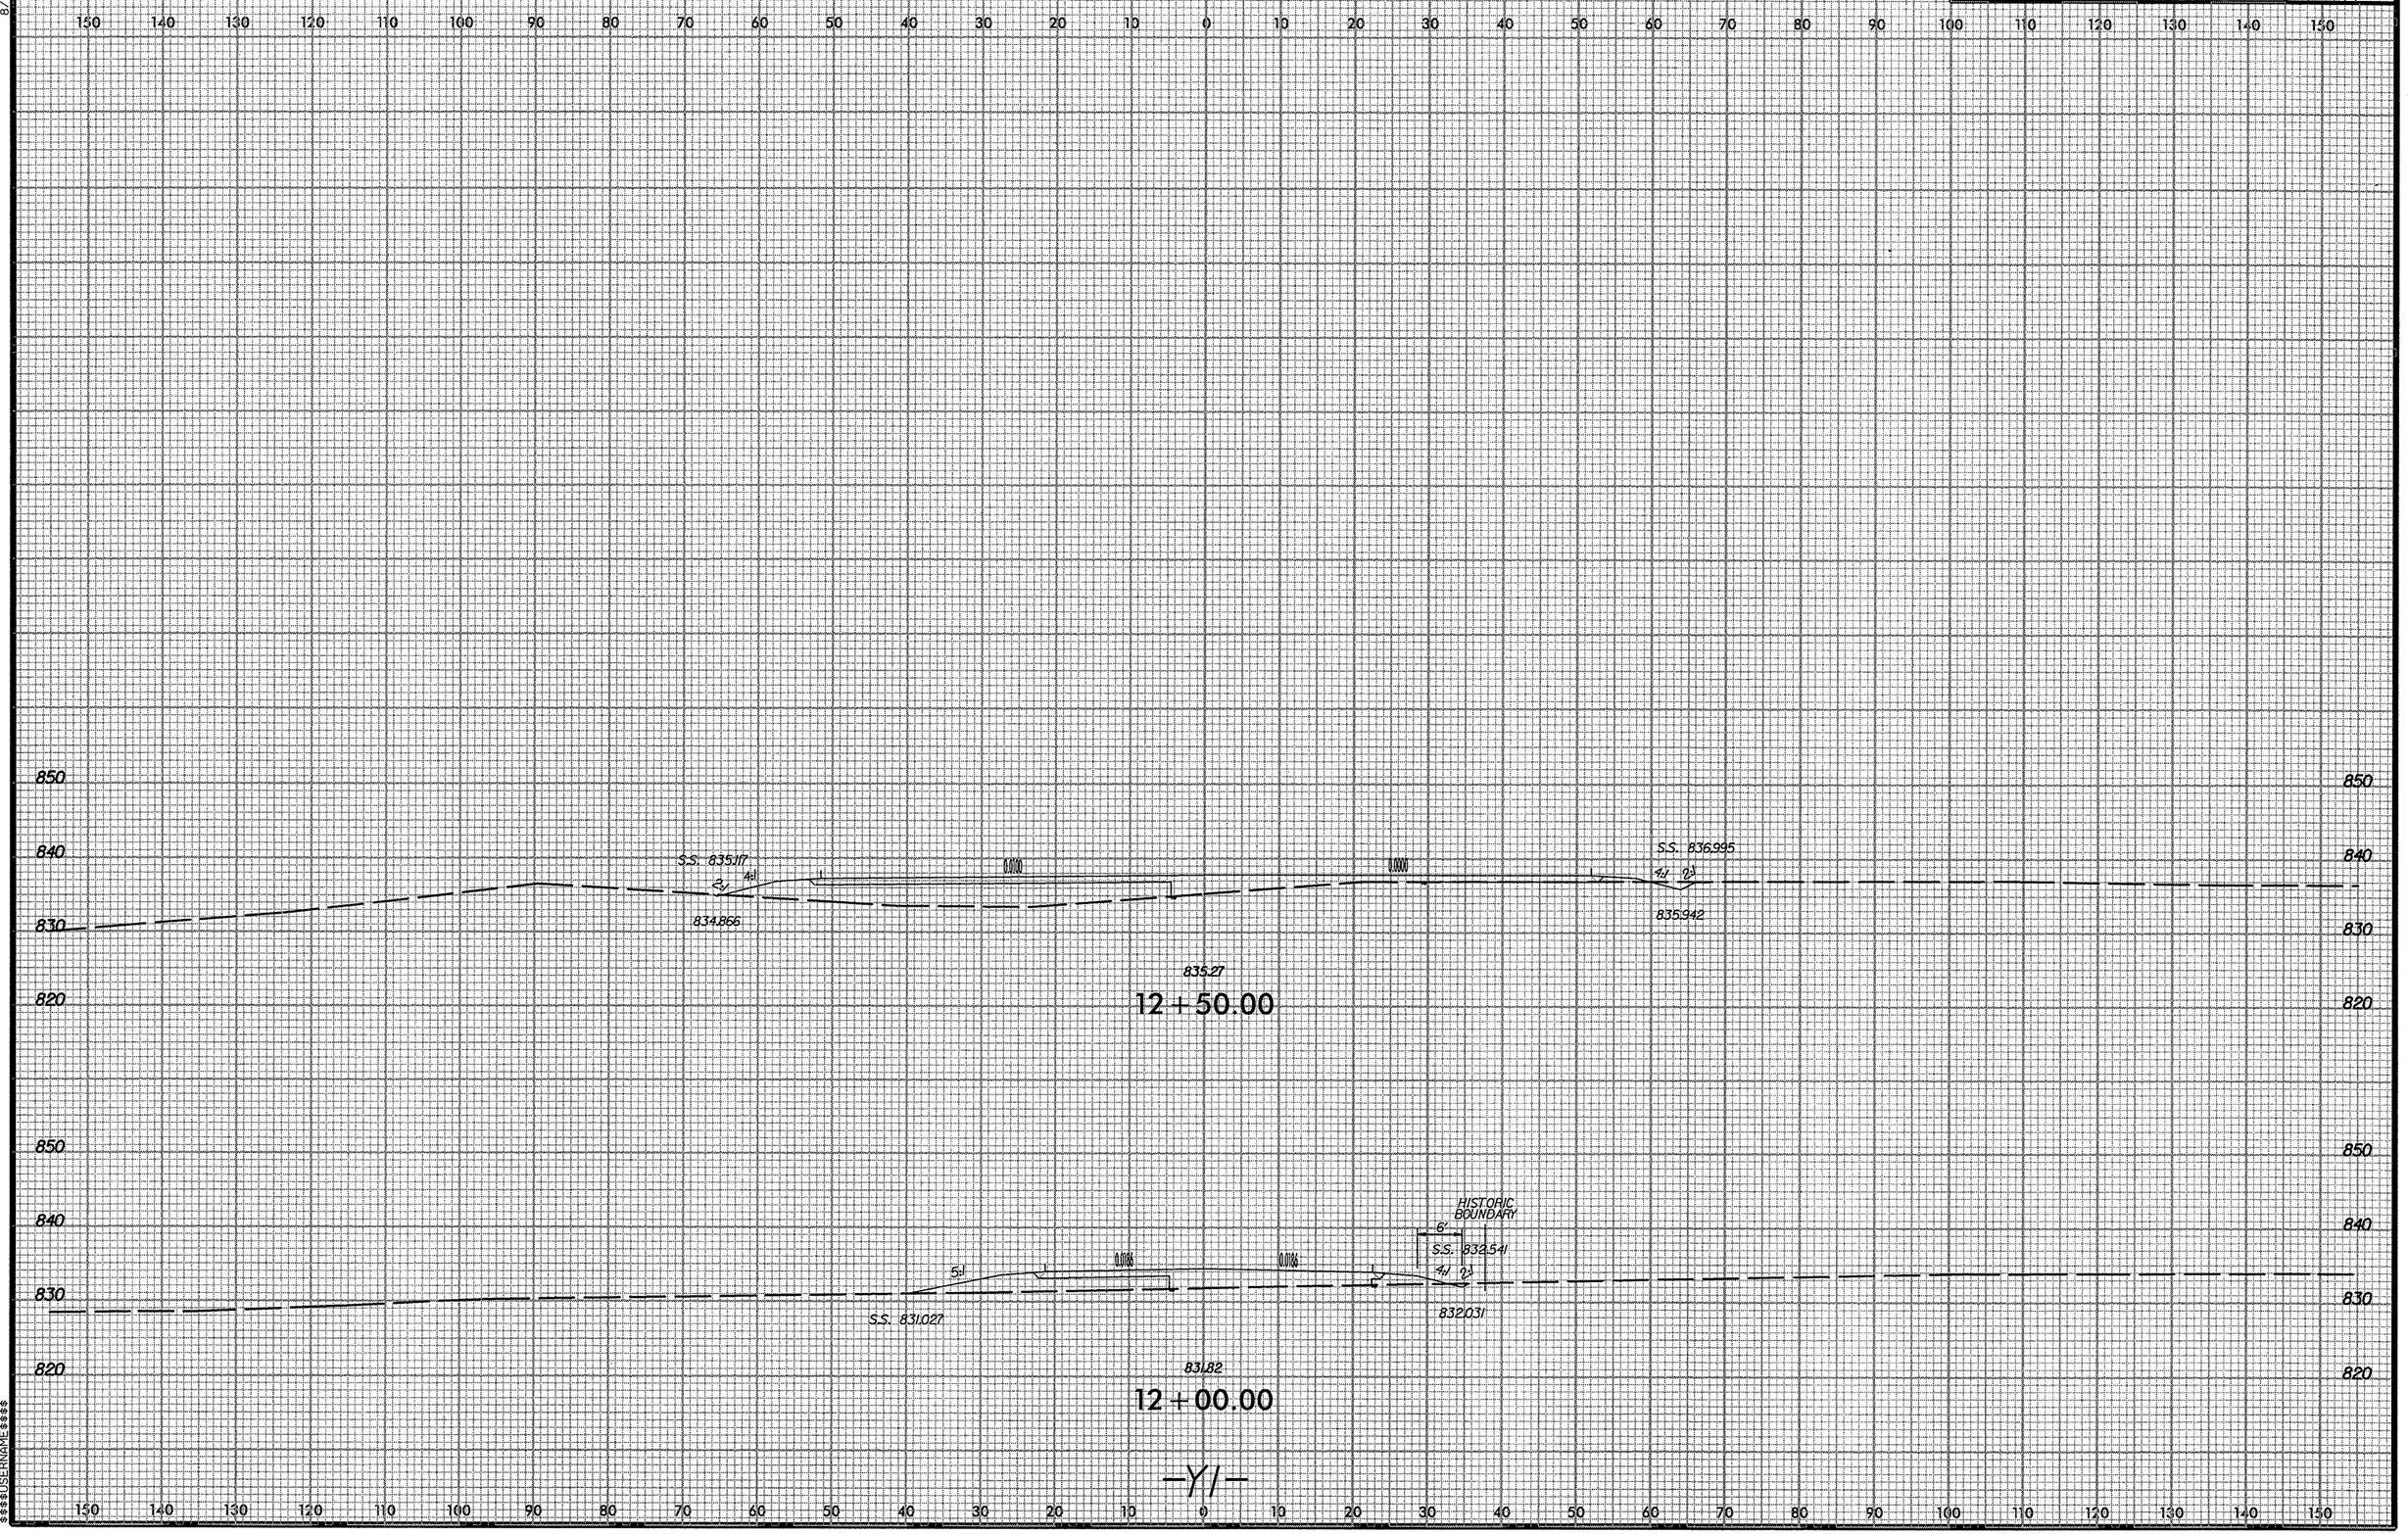

$$$$$$$$SYSTIME$$$$
$$$$$$$$USERNAME$$$$
$$$$$$$$DWG$$$$$$$$$$$$$$$$$$$$

r2911b_rdy_y1_xsl.dgn 7/9/2008 12:02:30 PM

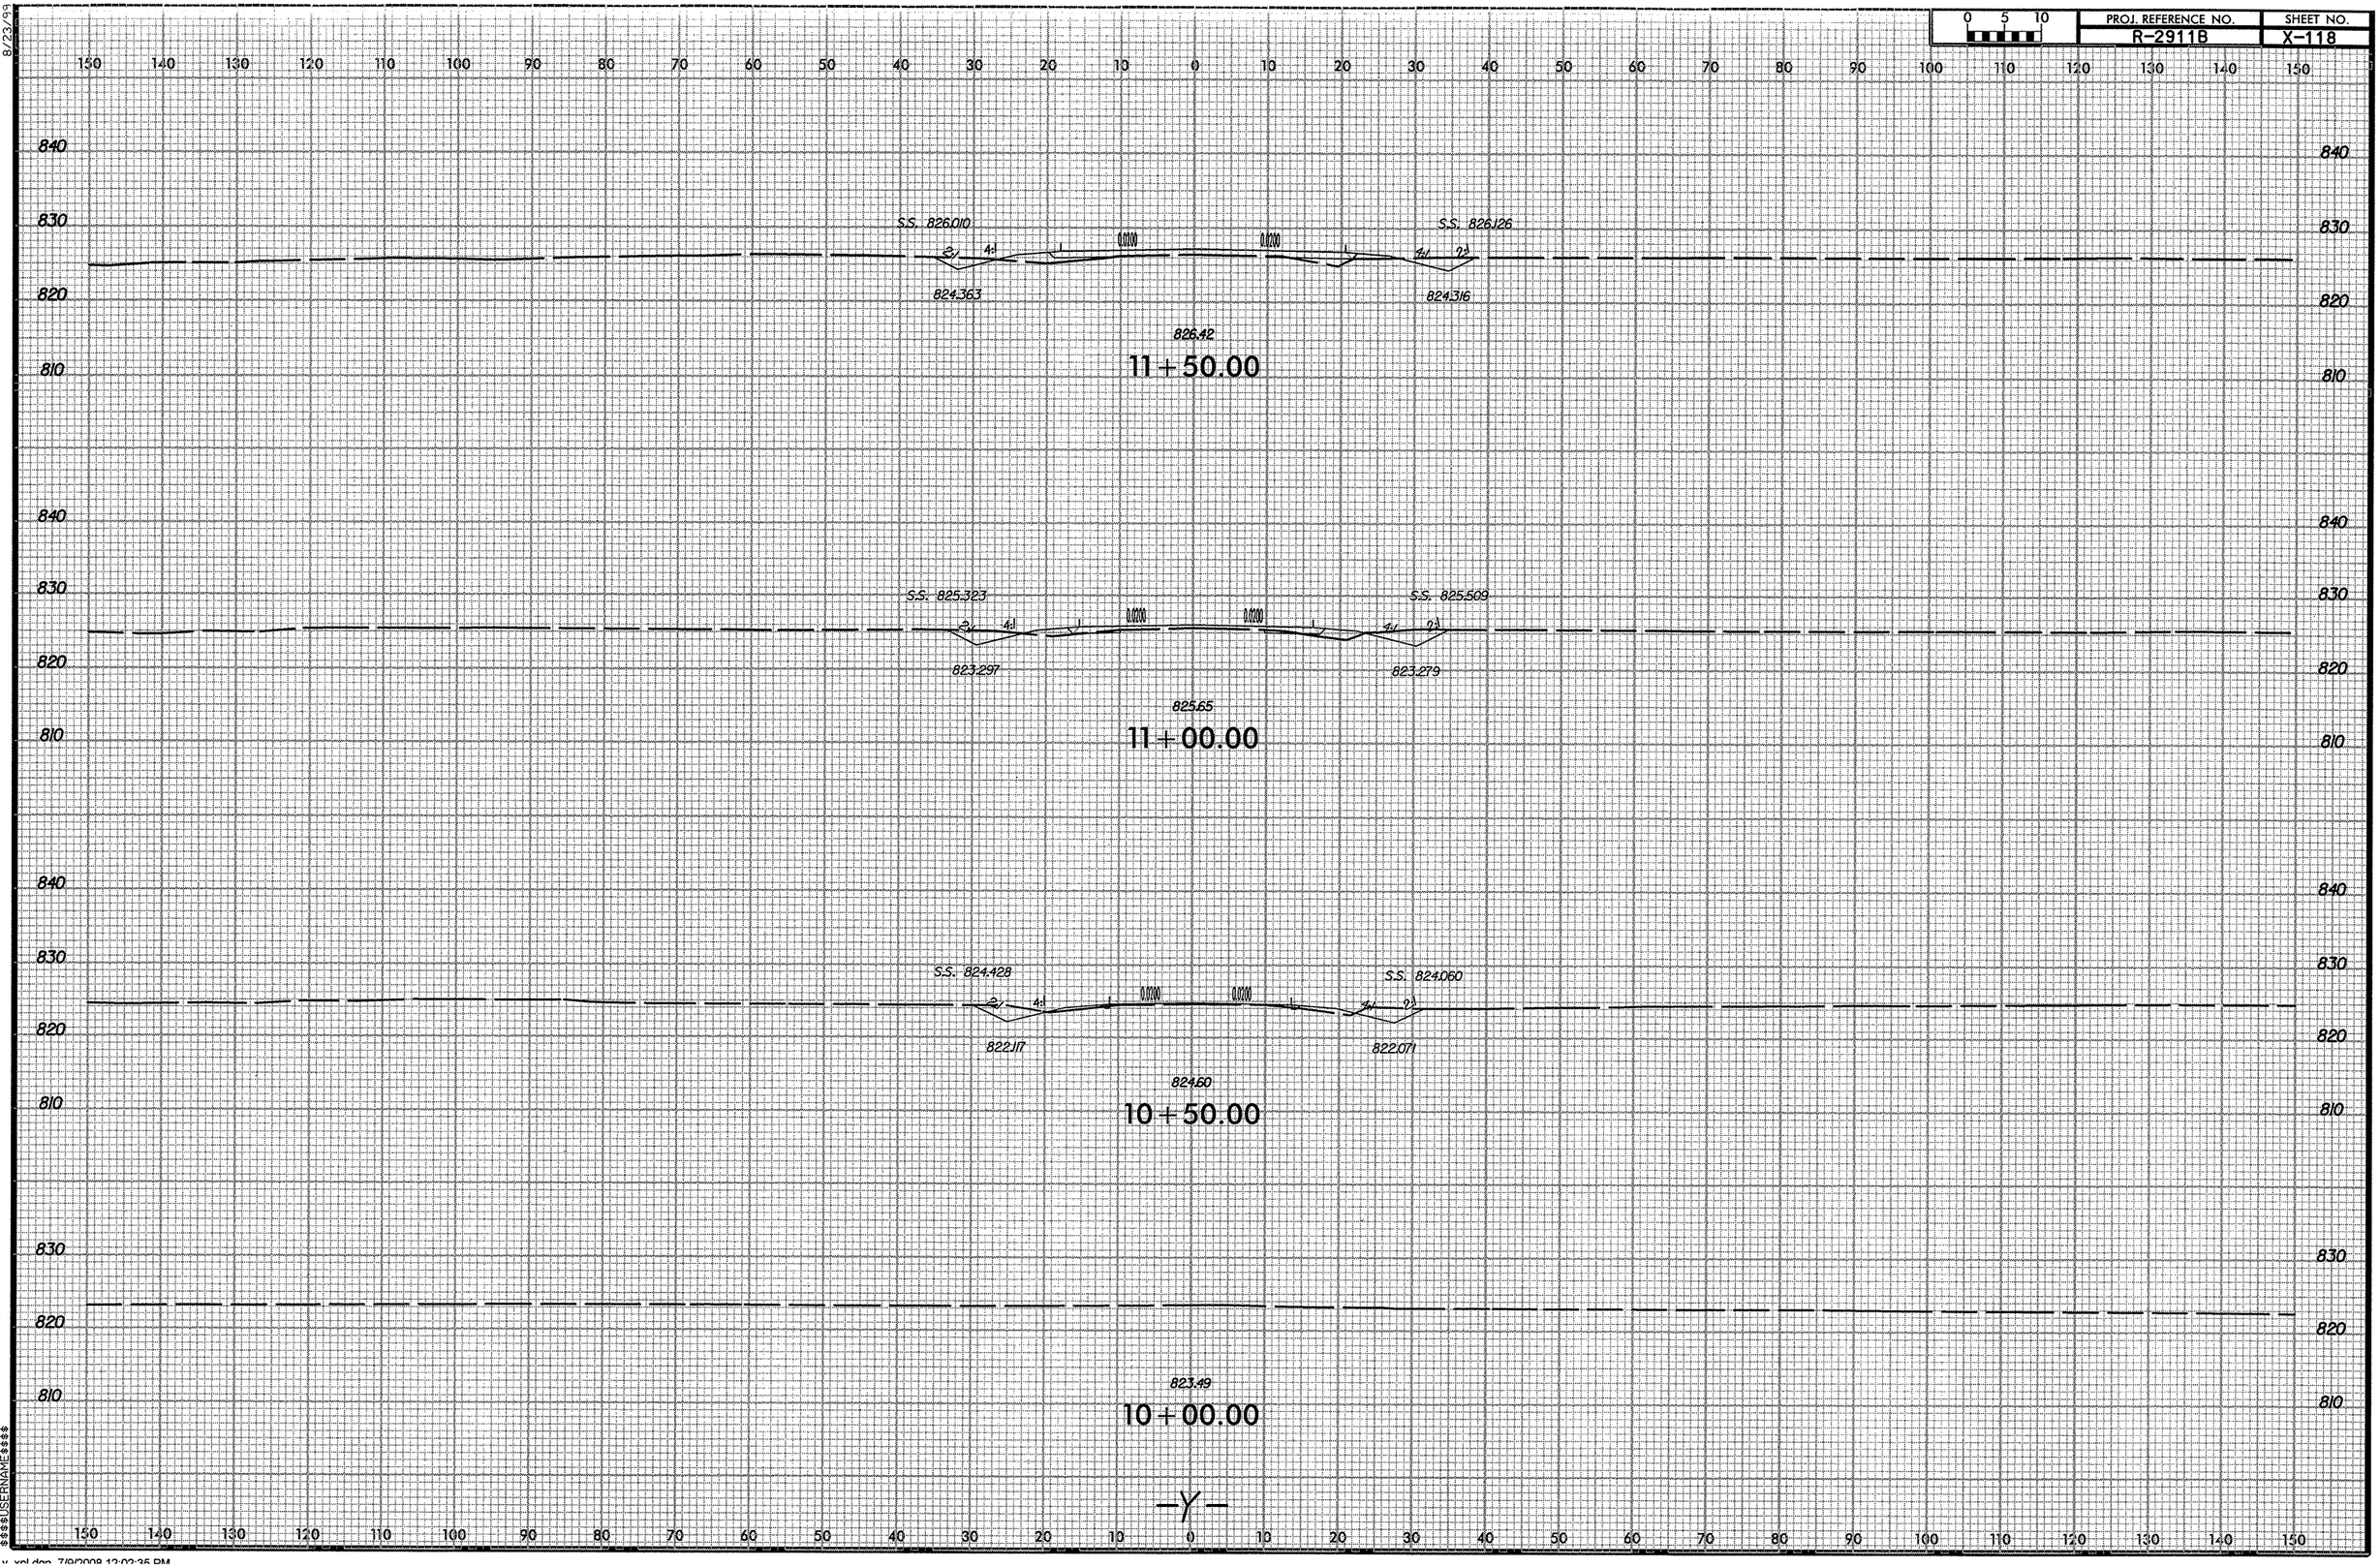

PROJ. REFERENCE NO.
R-2911B
SHEET NO.
X-118
0 5 10
S.S. 826.010
S.S. 826.126
824.363
824.316
826.42
11+50.00
S.S. 825.323
S.S. 825.509
823.297
823.279
825.65
11+00.00
S.S. 824.428
S.S. 824.060
822.117
822.071
824.60
10+50.00
823.49
10+00.00
-Y-

8/23/99

0 5 10	PROJ. REFERENCE NO.	SHEET NO.
	R-2911B	X-119

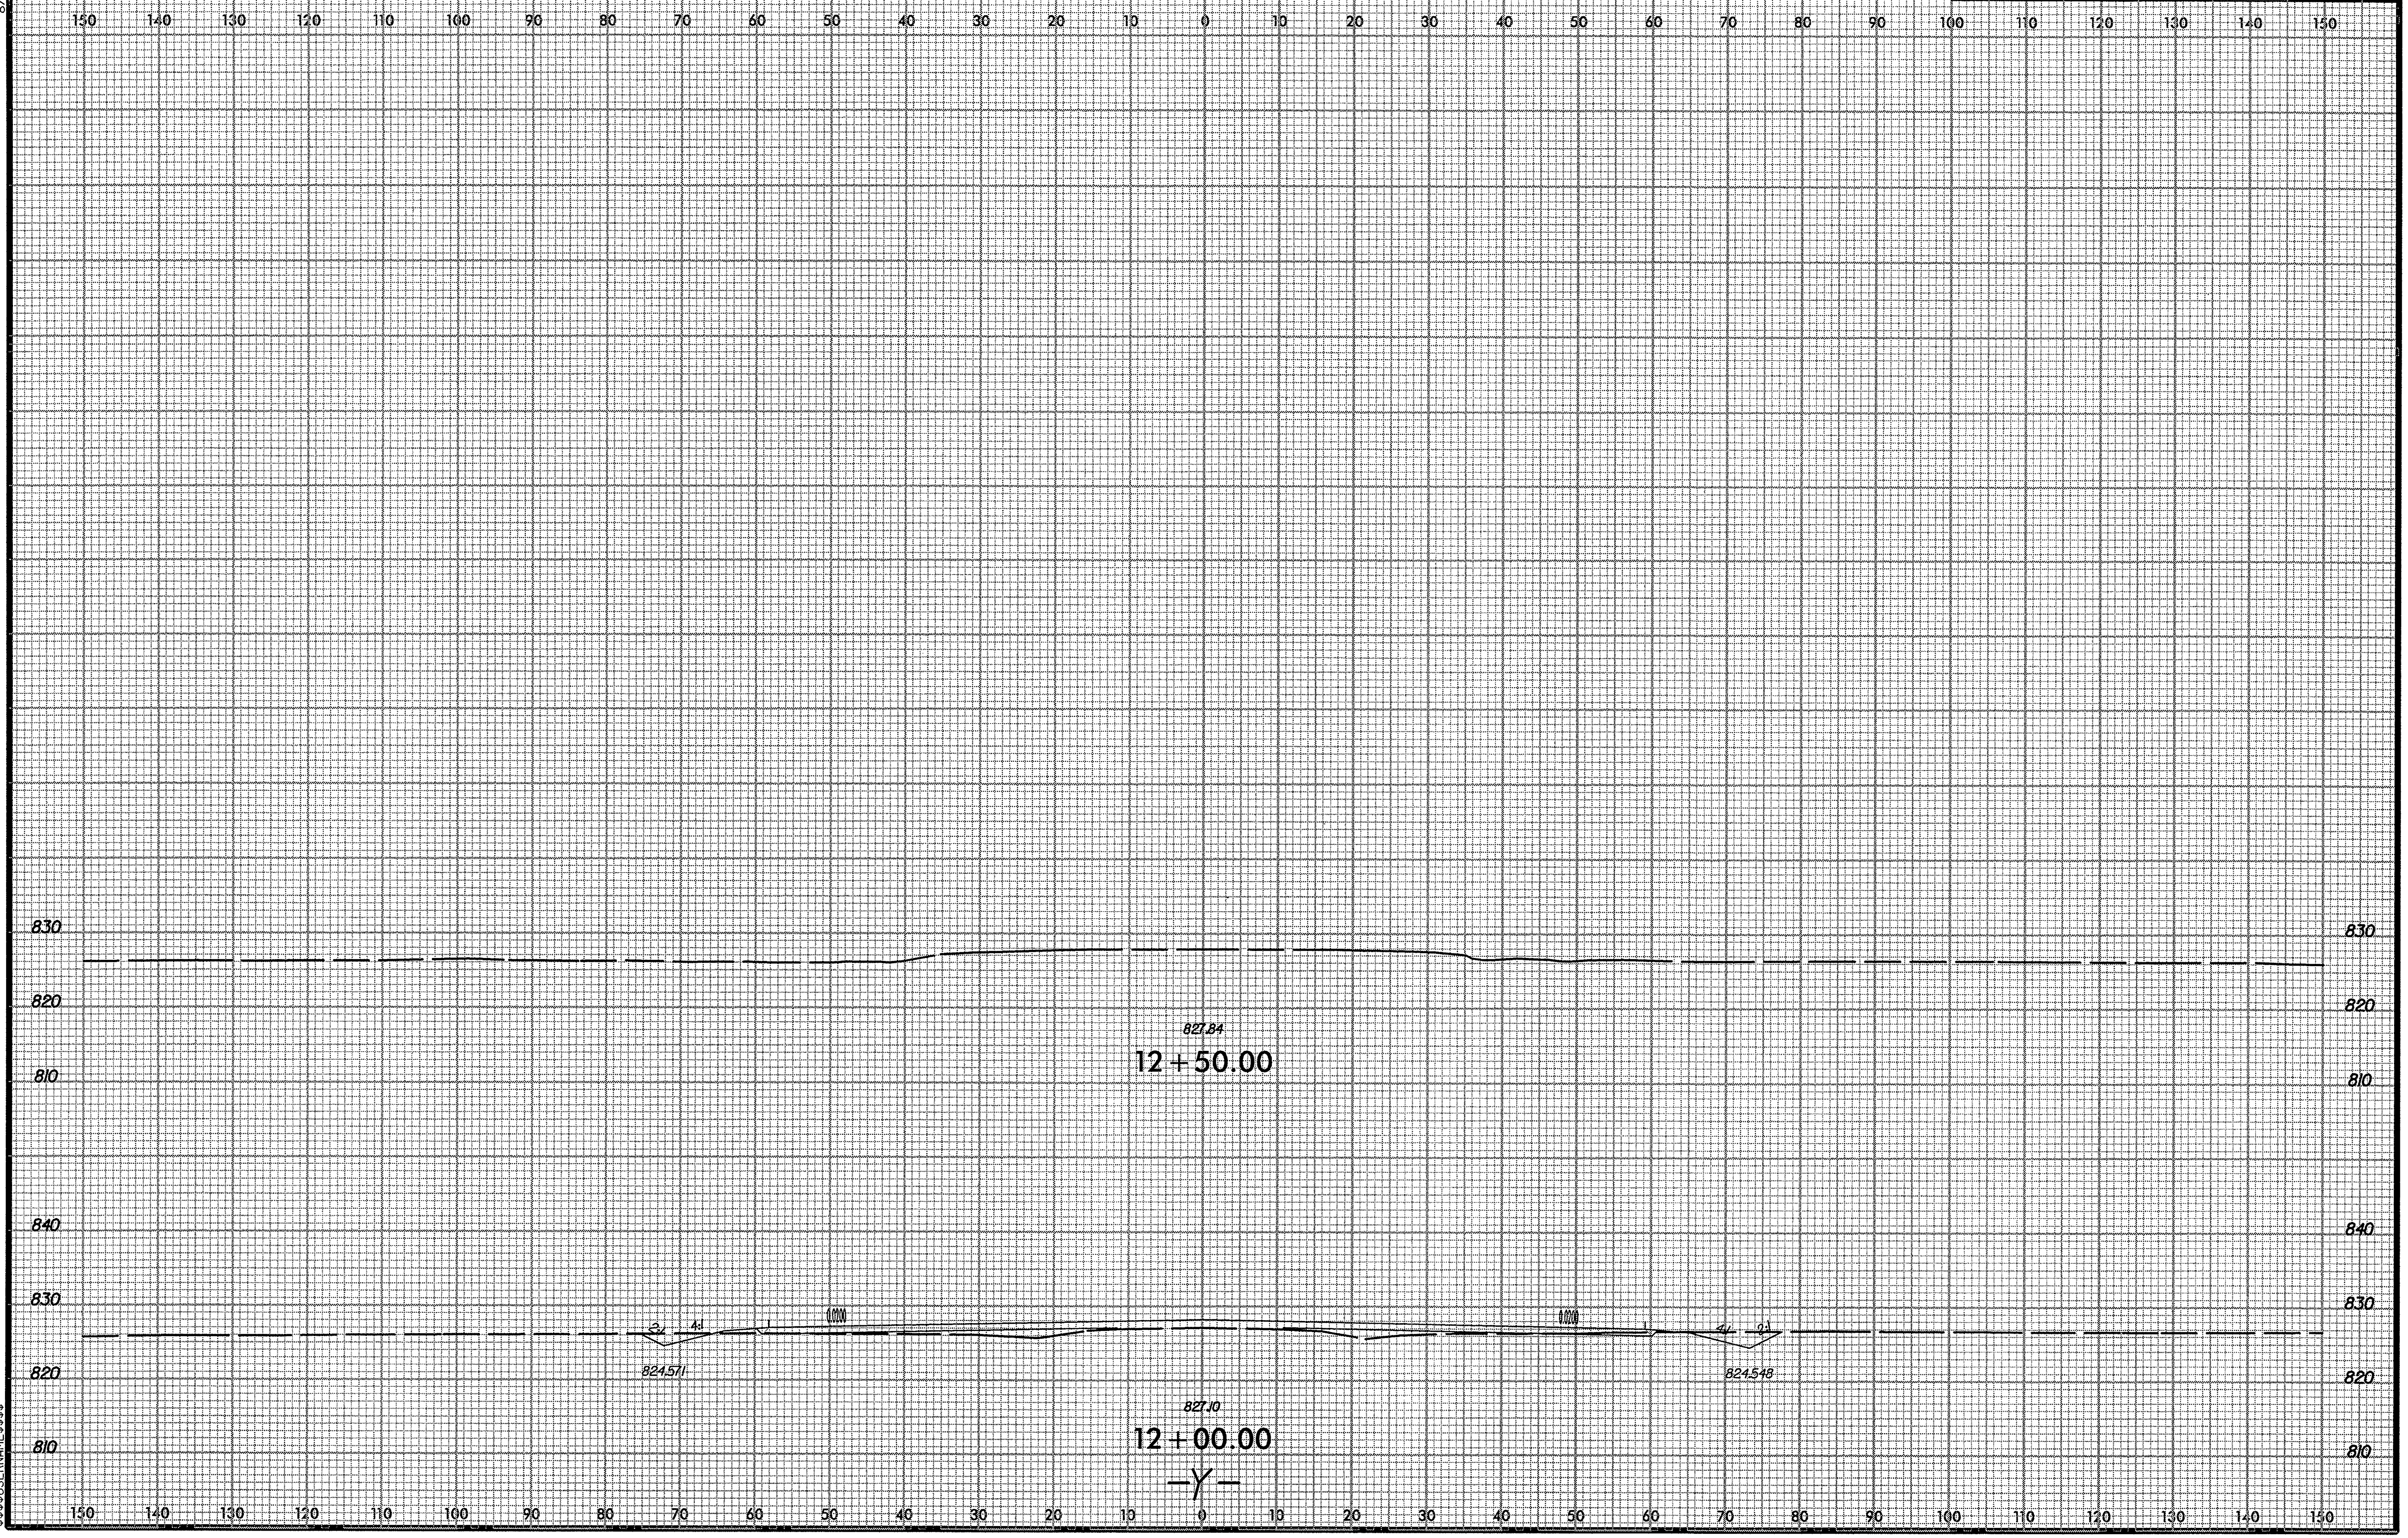

$$$$SYSTIME$$$$
$$$$USERNAME$$$$ DUN

PROJ. REFERENCE NO.	SHEET NO.
R-2911B	X-120

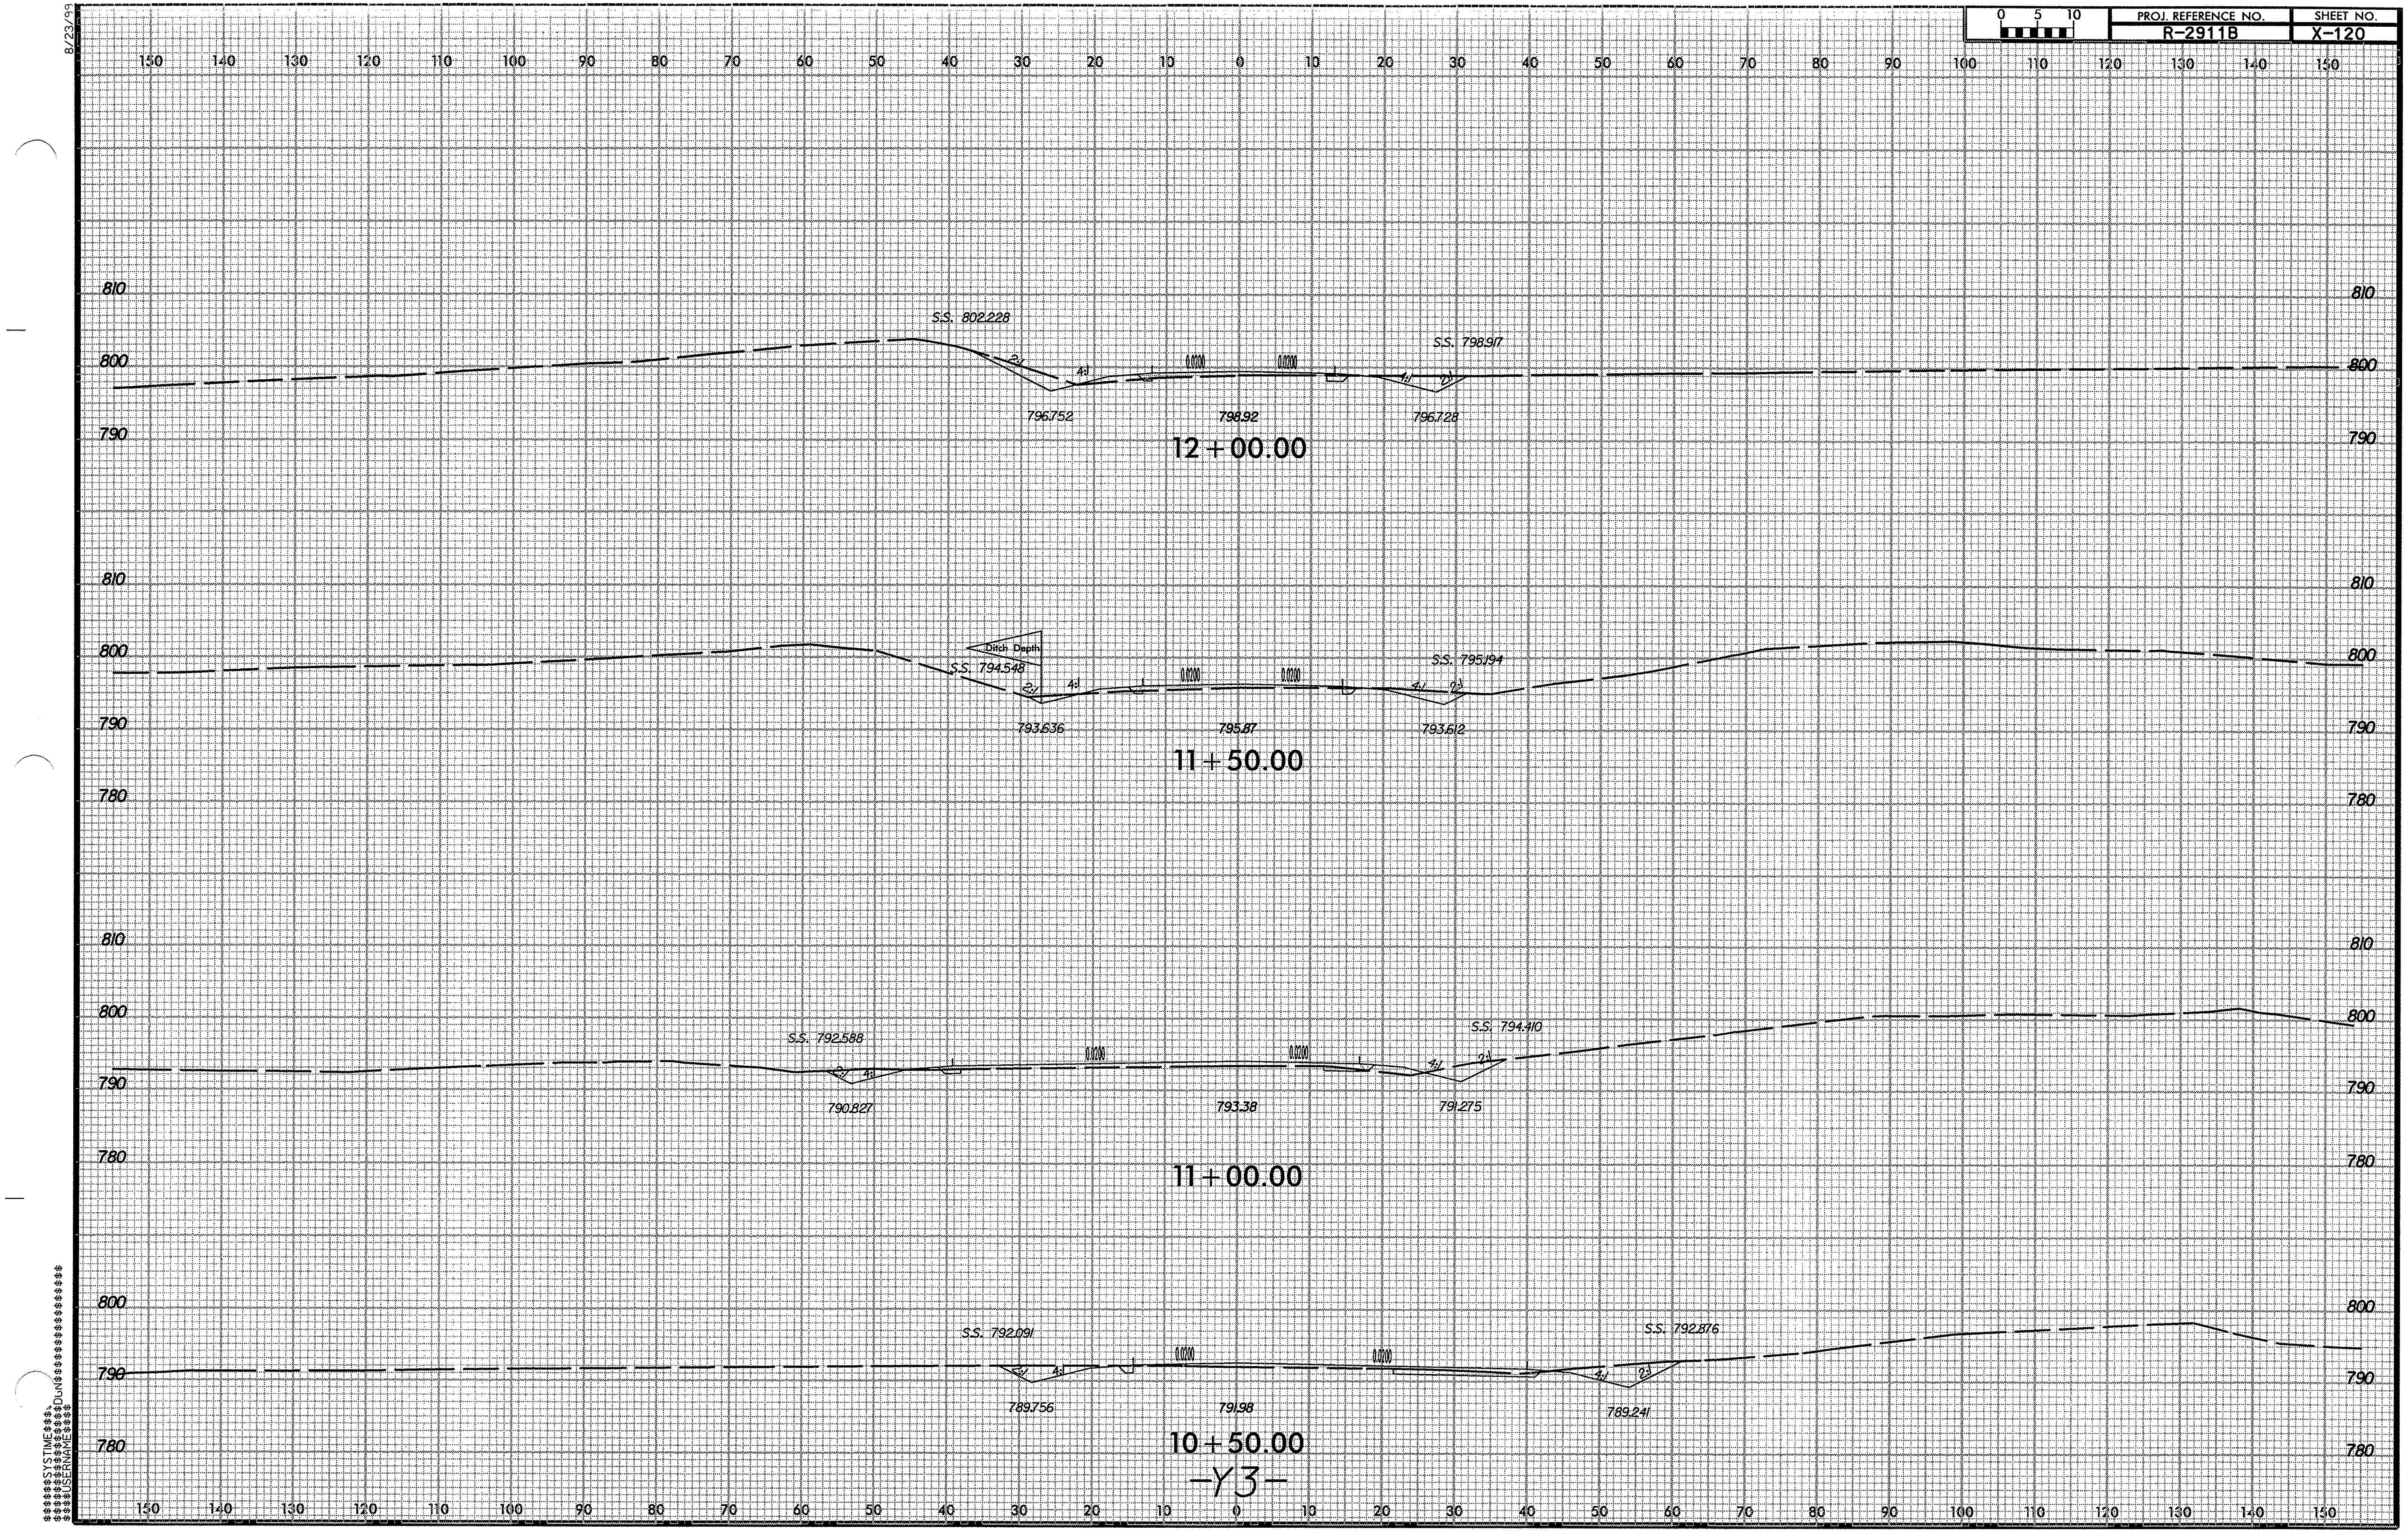

PROJ. REFERENCE NO.	SHEET NO.
R-2911B	X-121

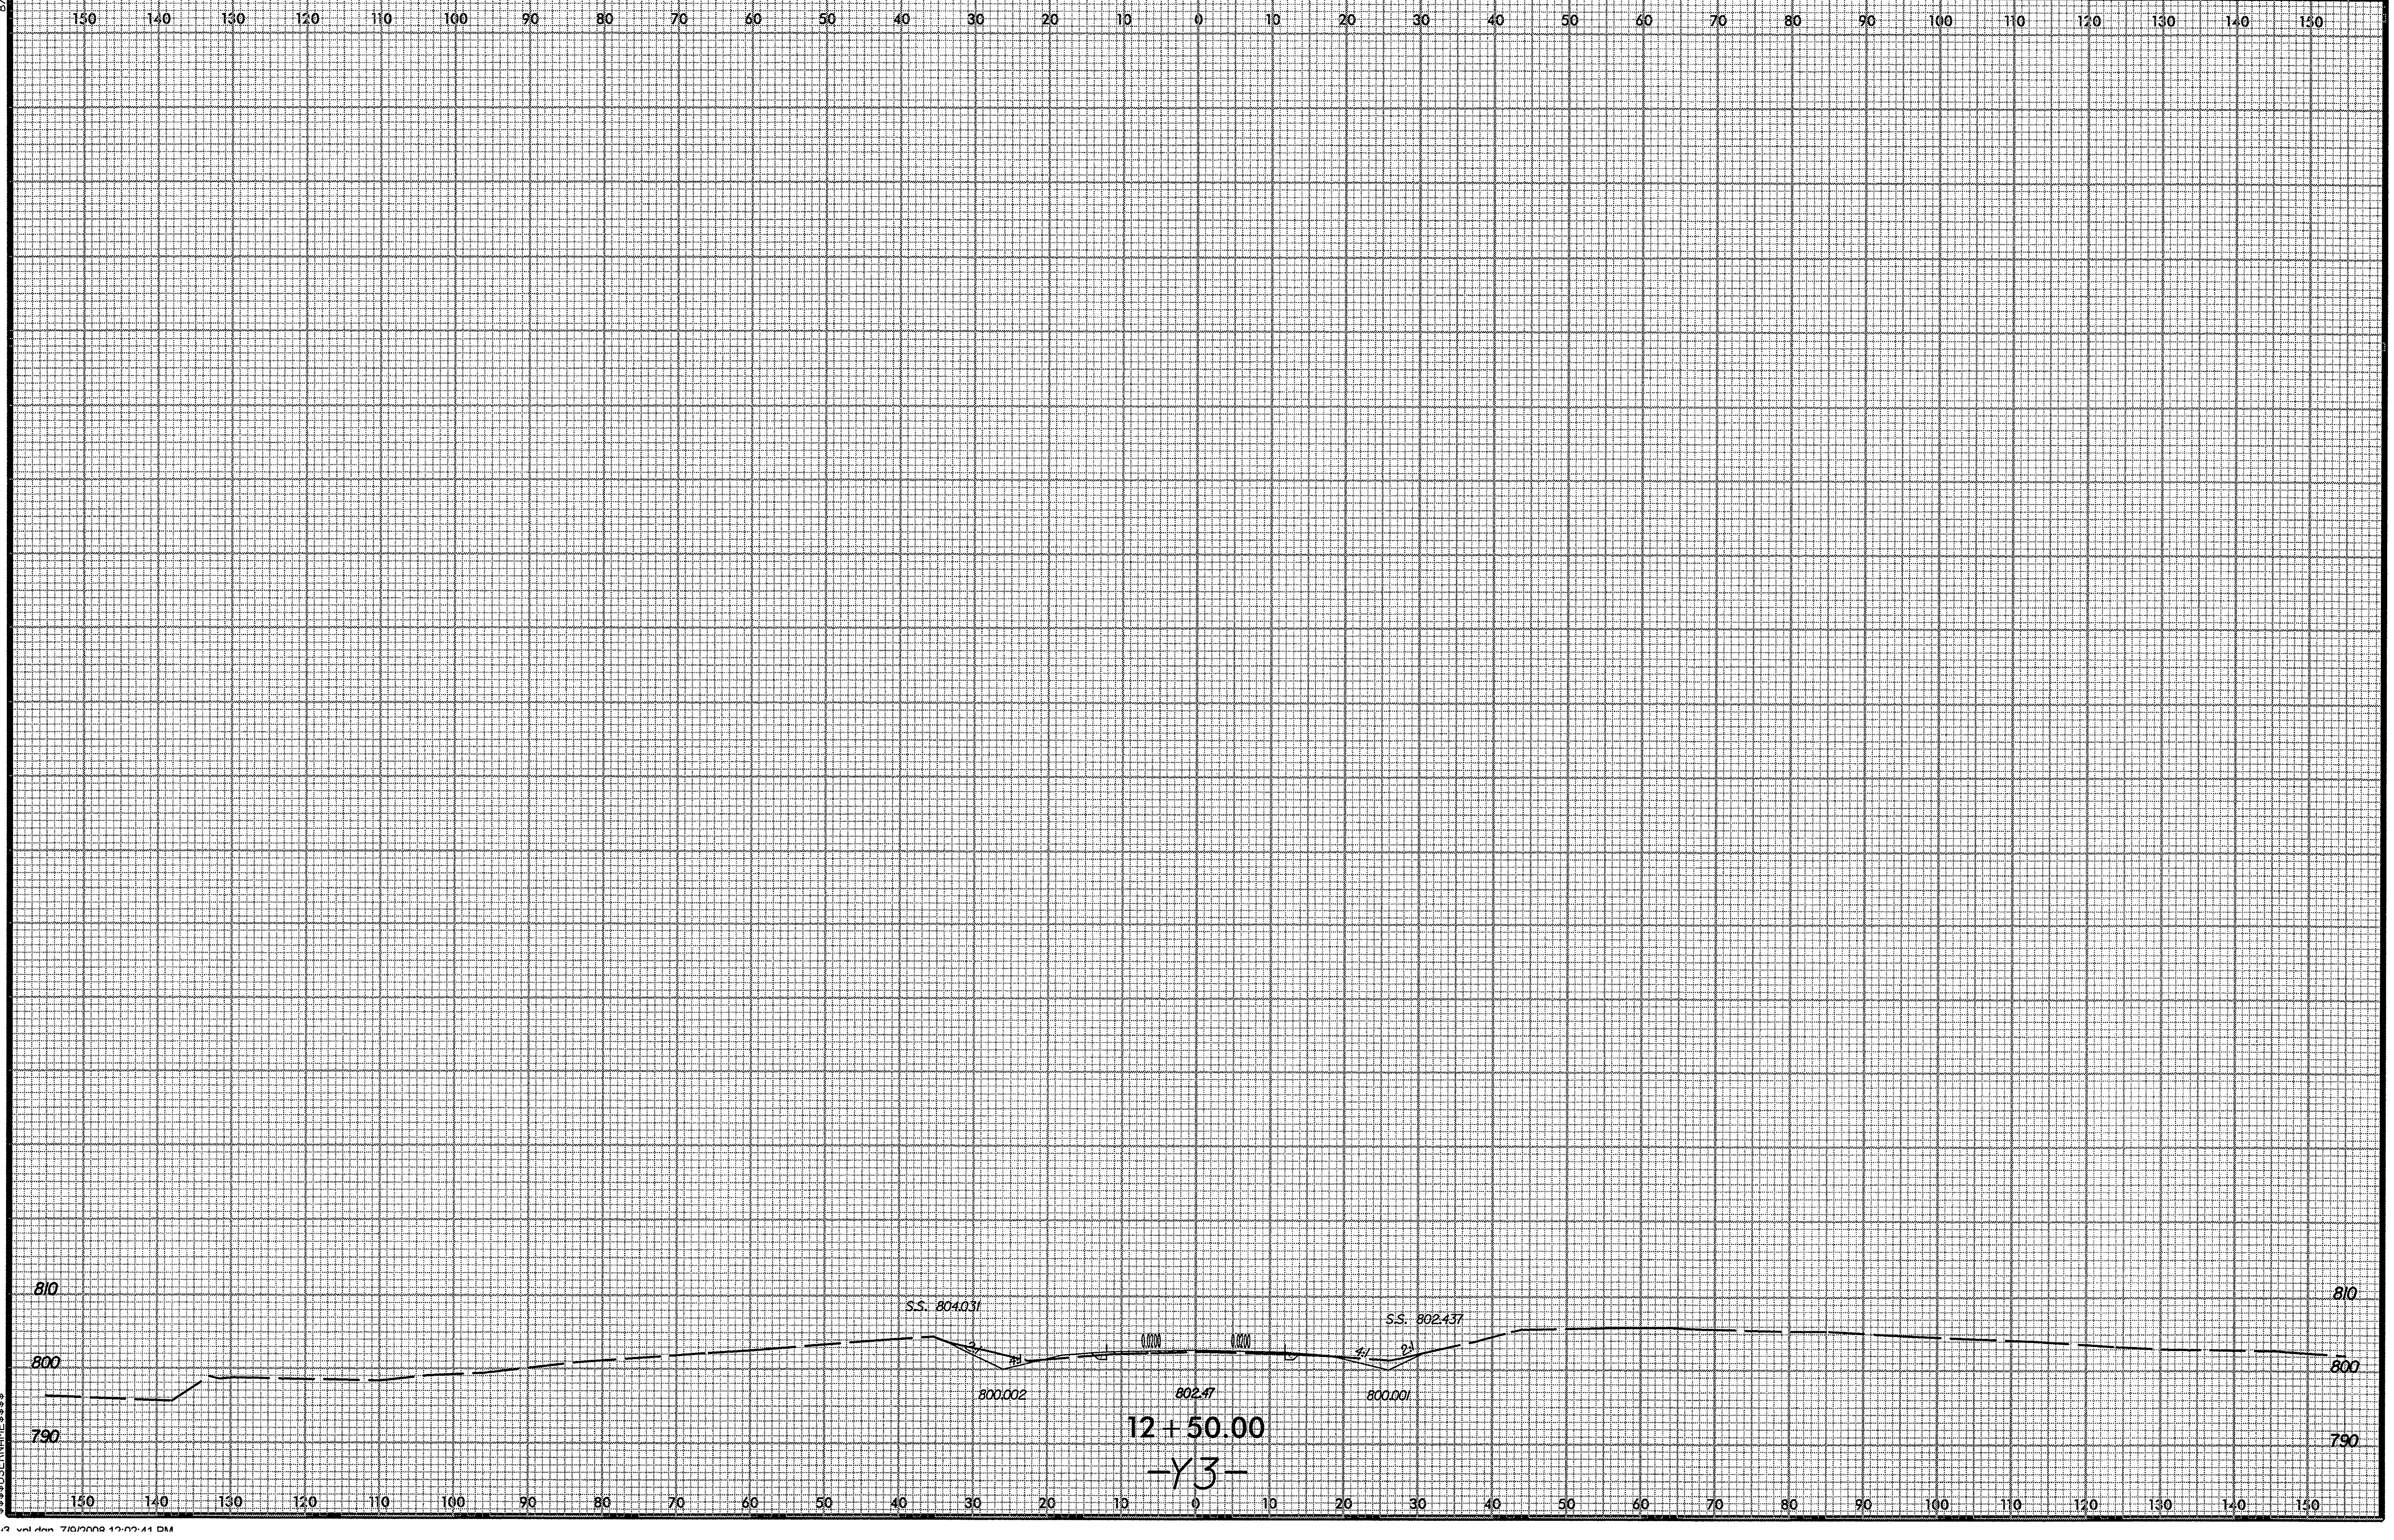

8/23/99

$$$$$$SYSTIME$$$$$$$$$$DGN$$$$$$$$$$$$$$$$$$$$$$$$$$$$$$$
$$$$USERNAME$$$$

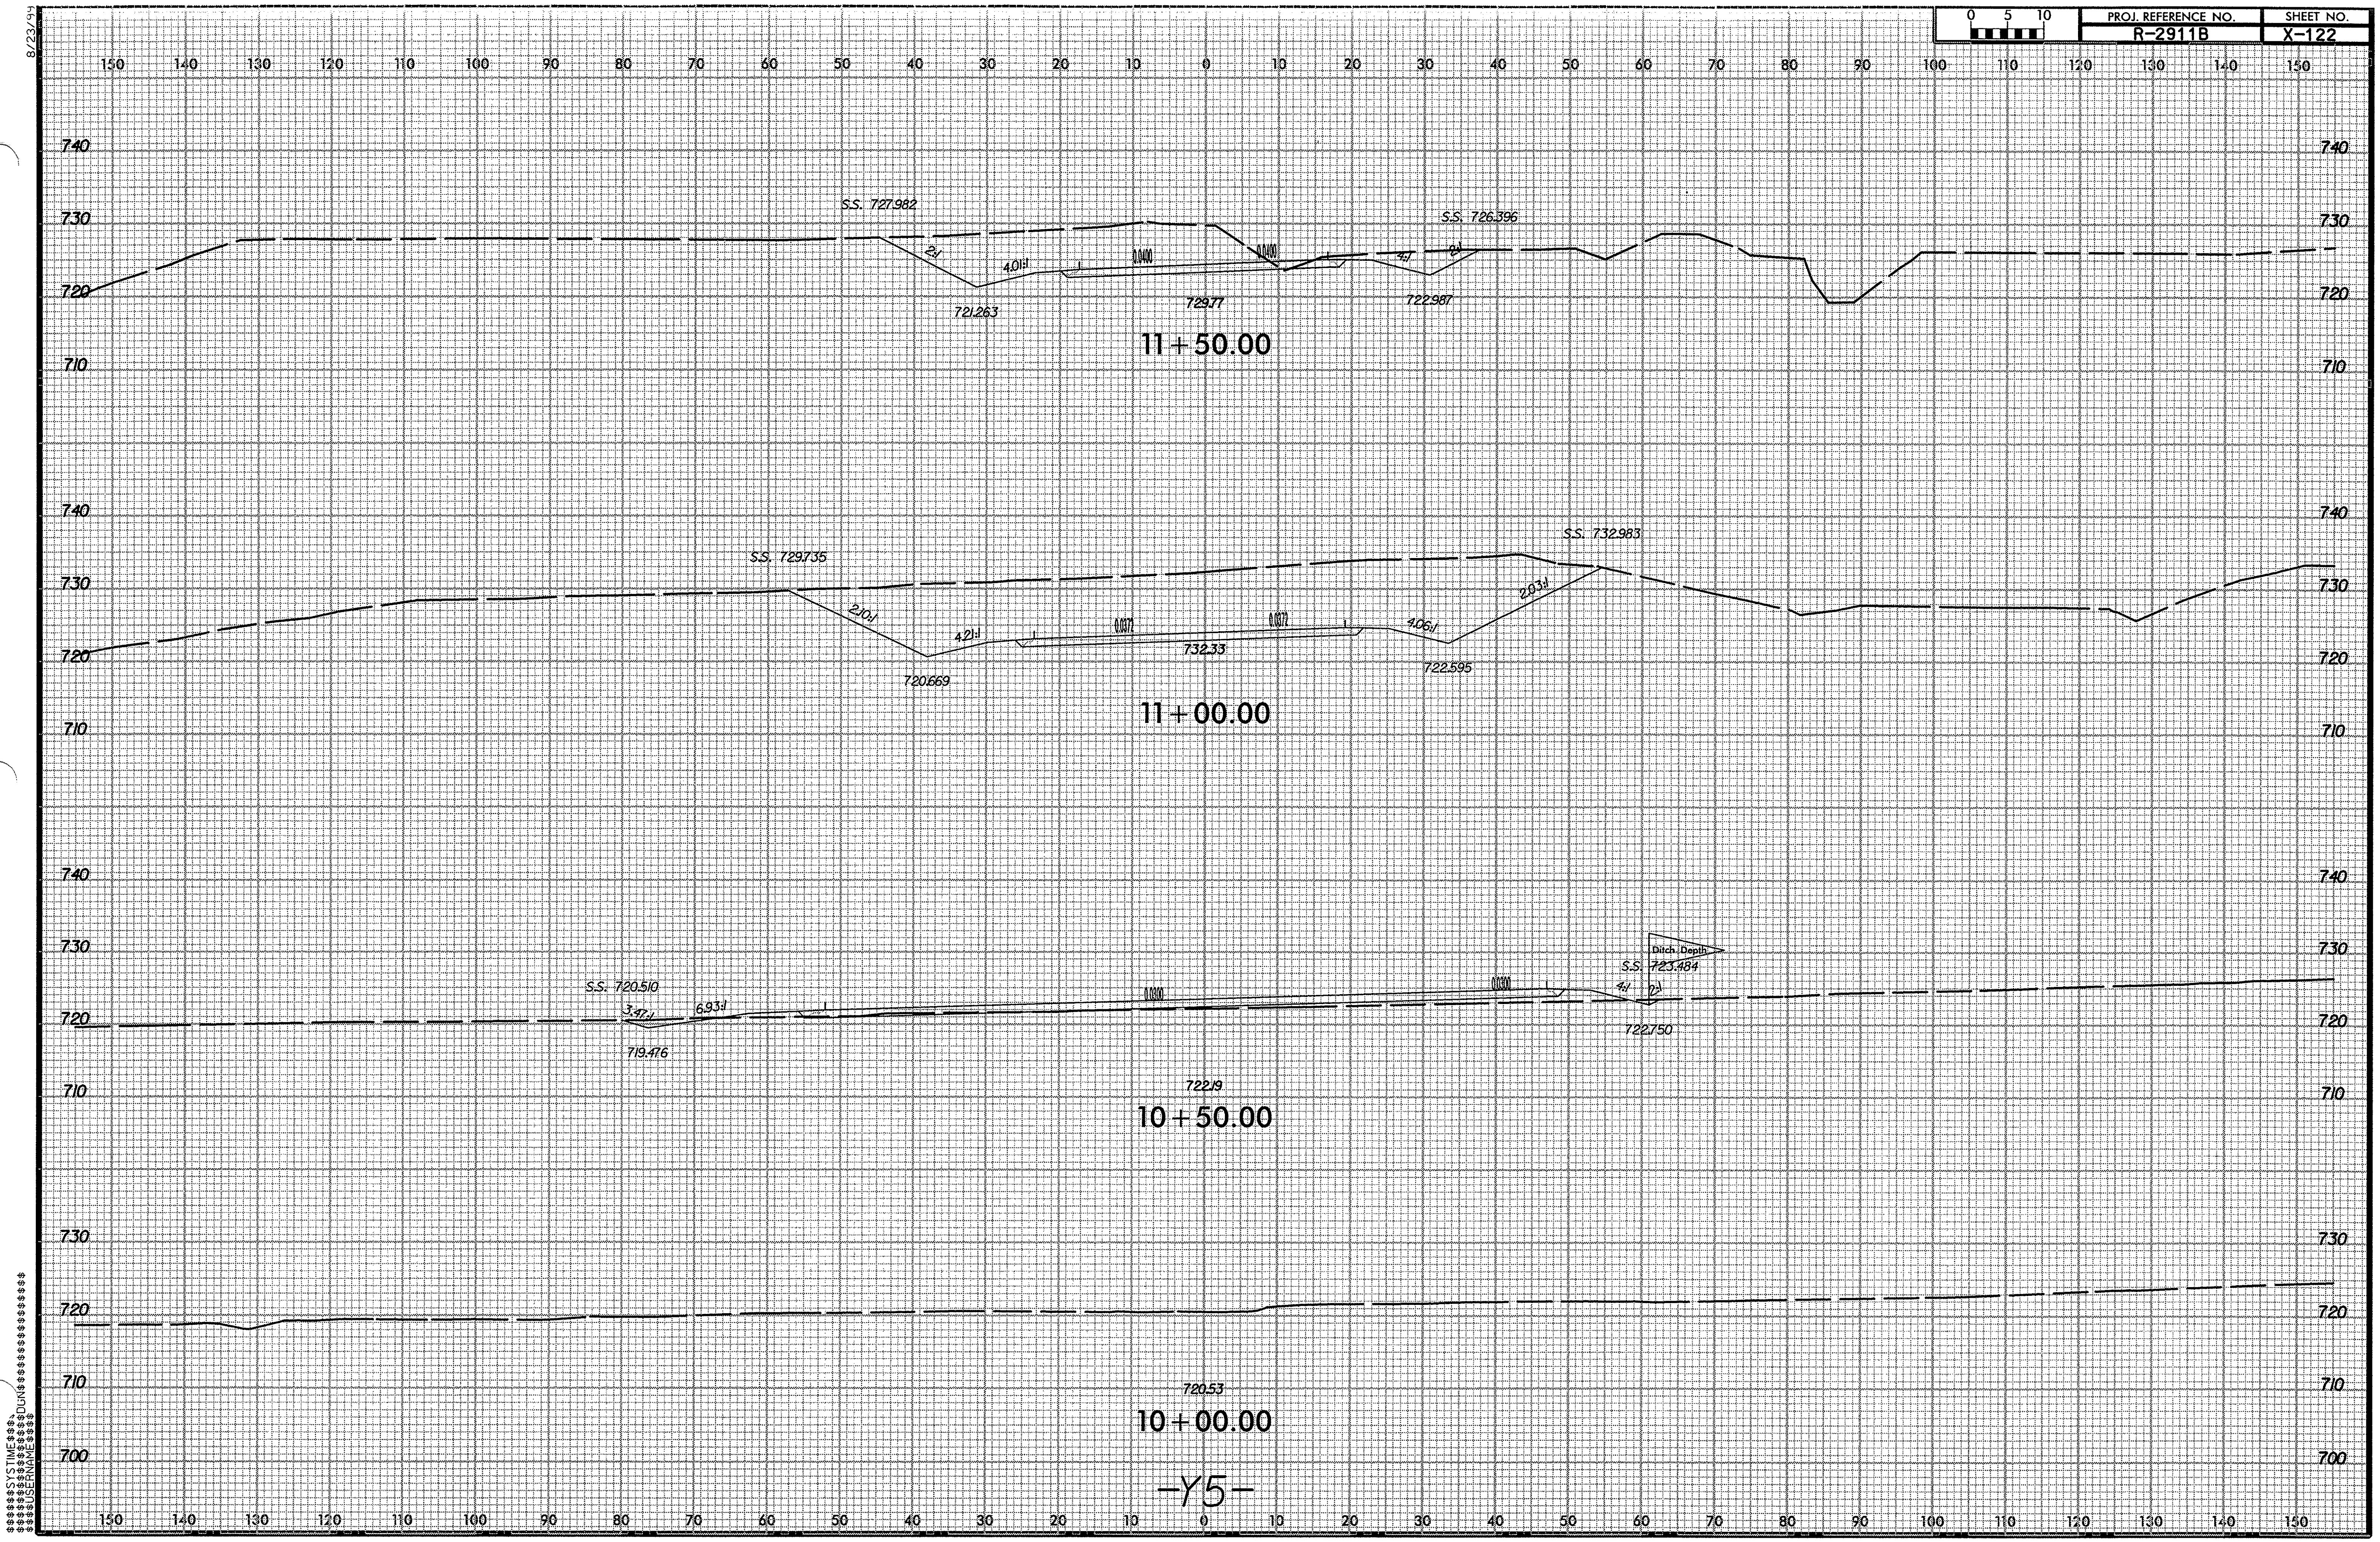

r2911b_rdy_y5_xpl.dgn 7/9/2008 12:02:45 PM

0 5 10	PROJ. REFERENCE NO.	SHEET NO.
	R-2911B	X-123

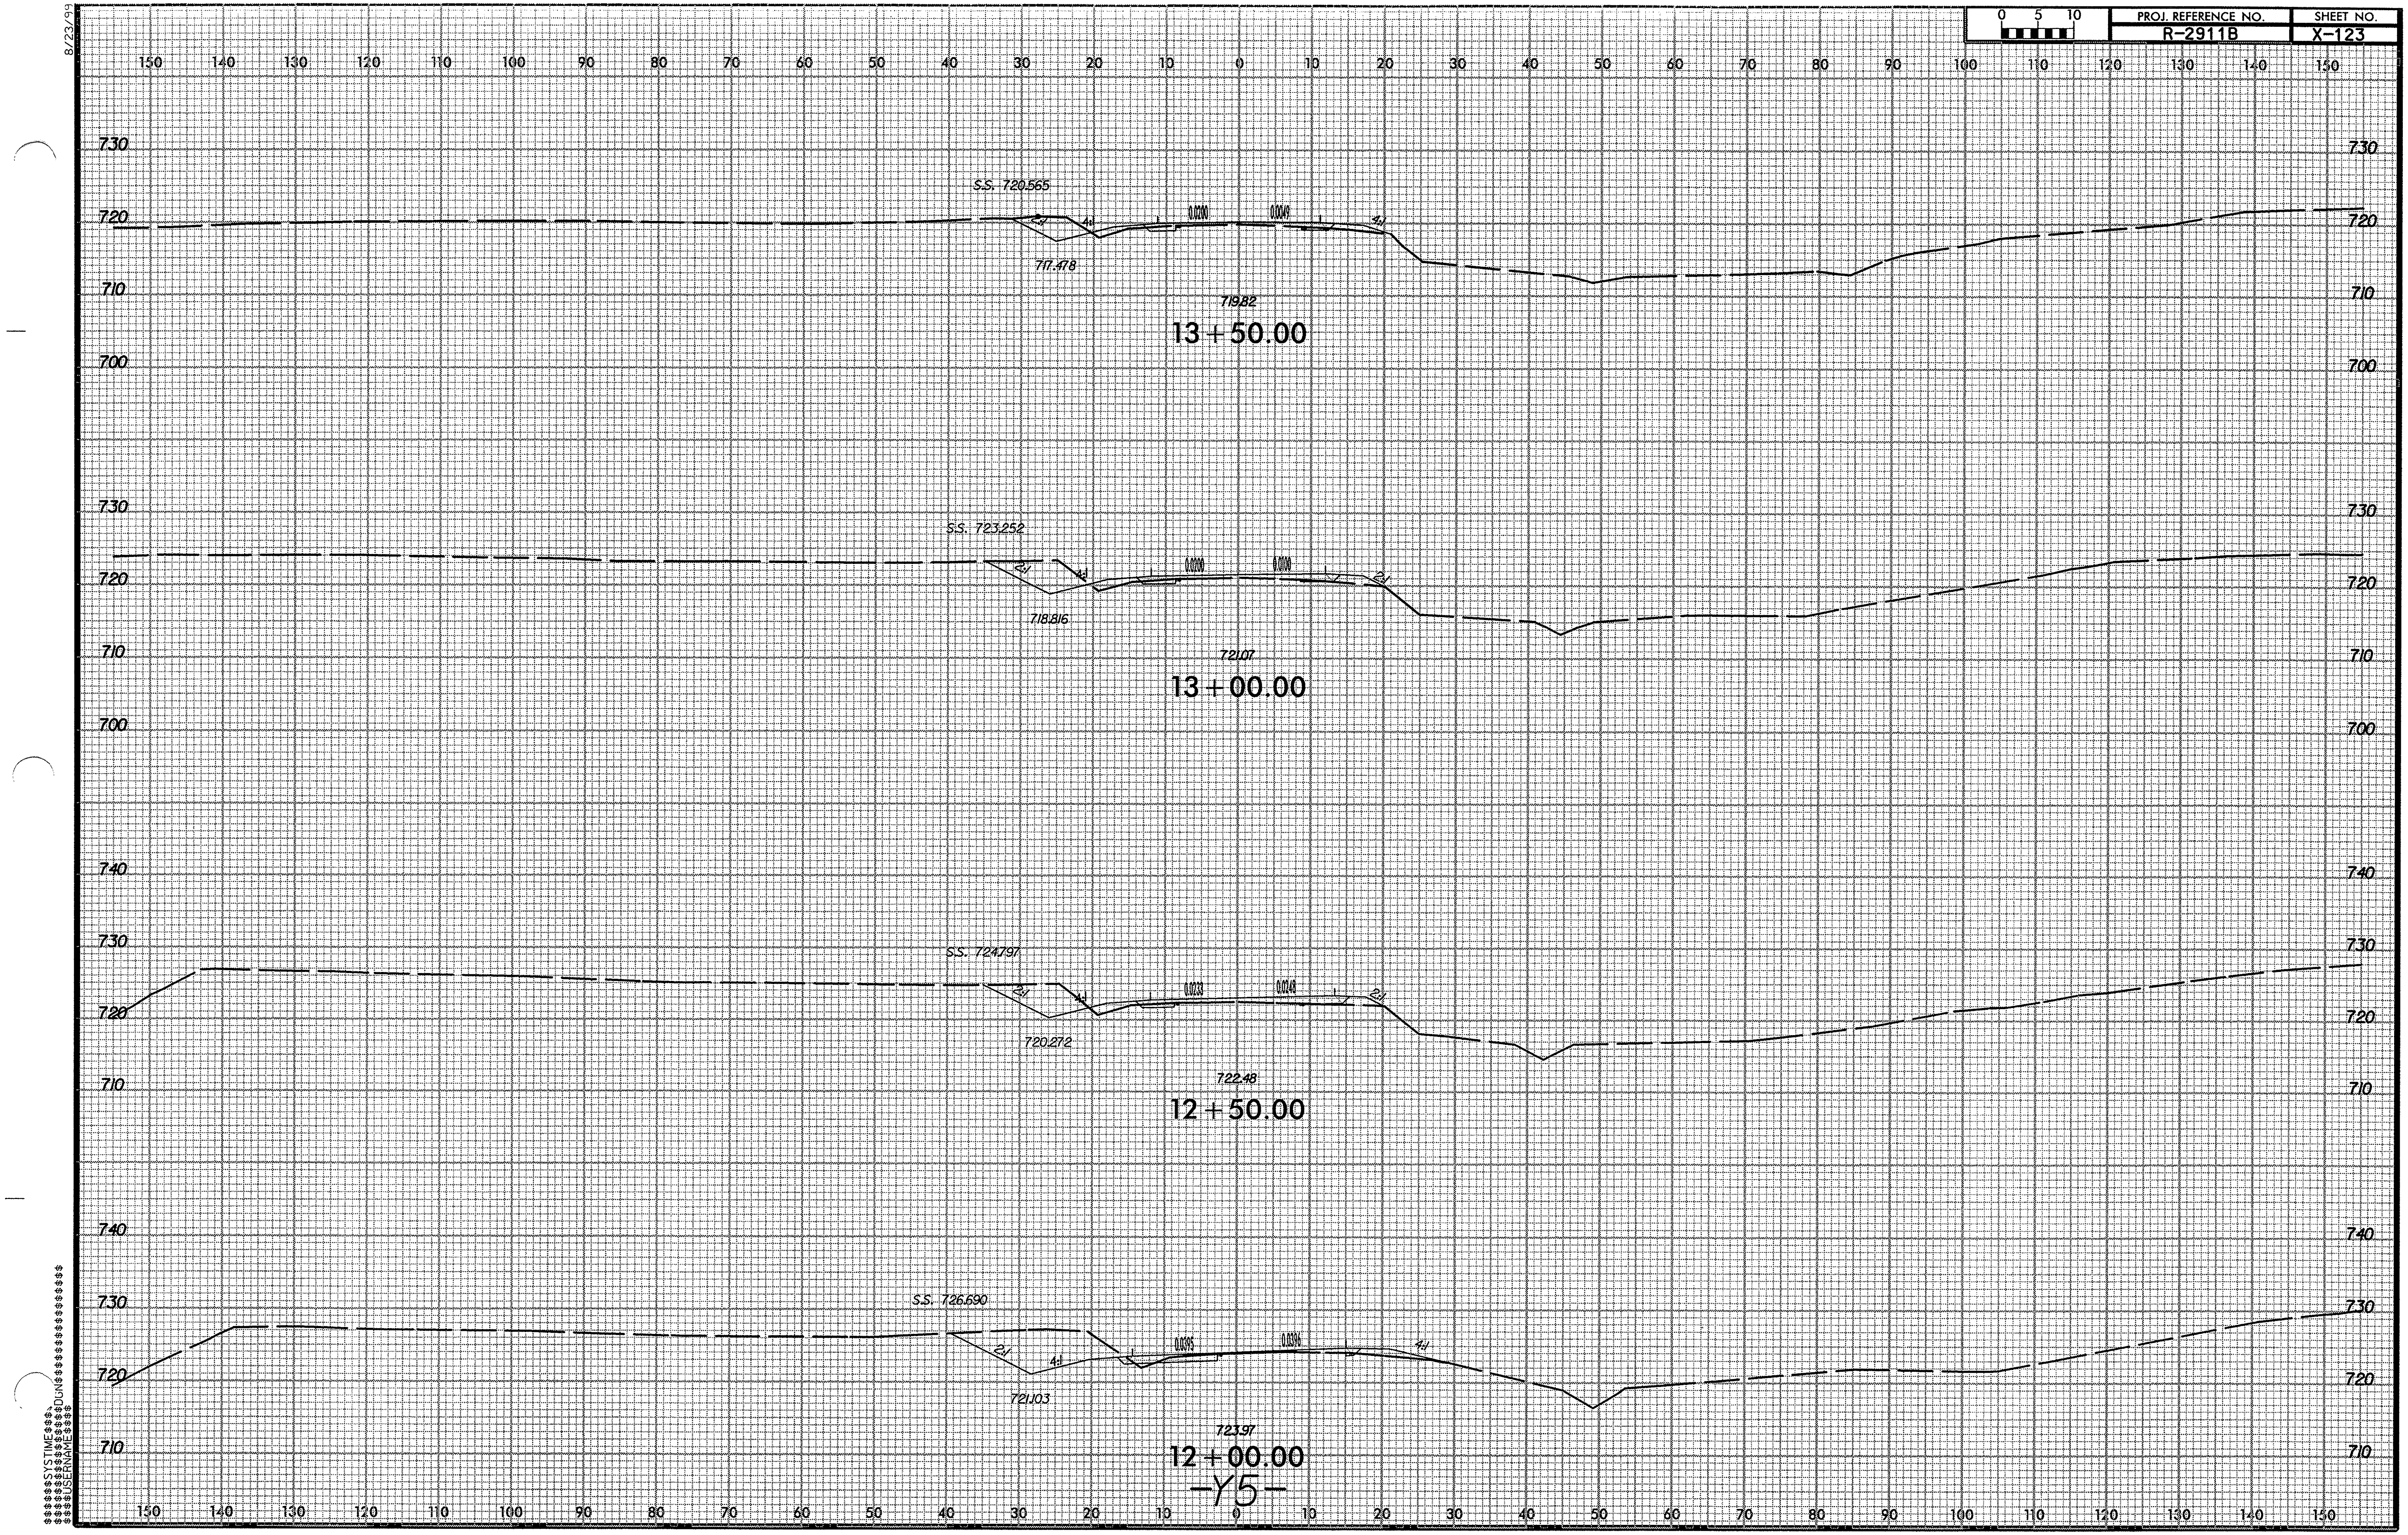

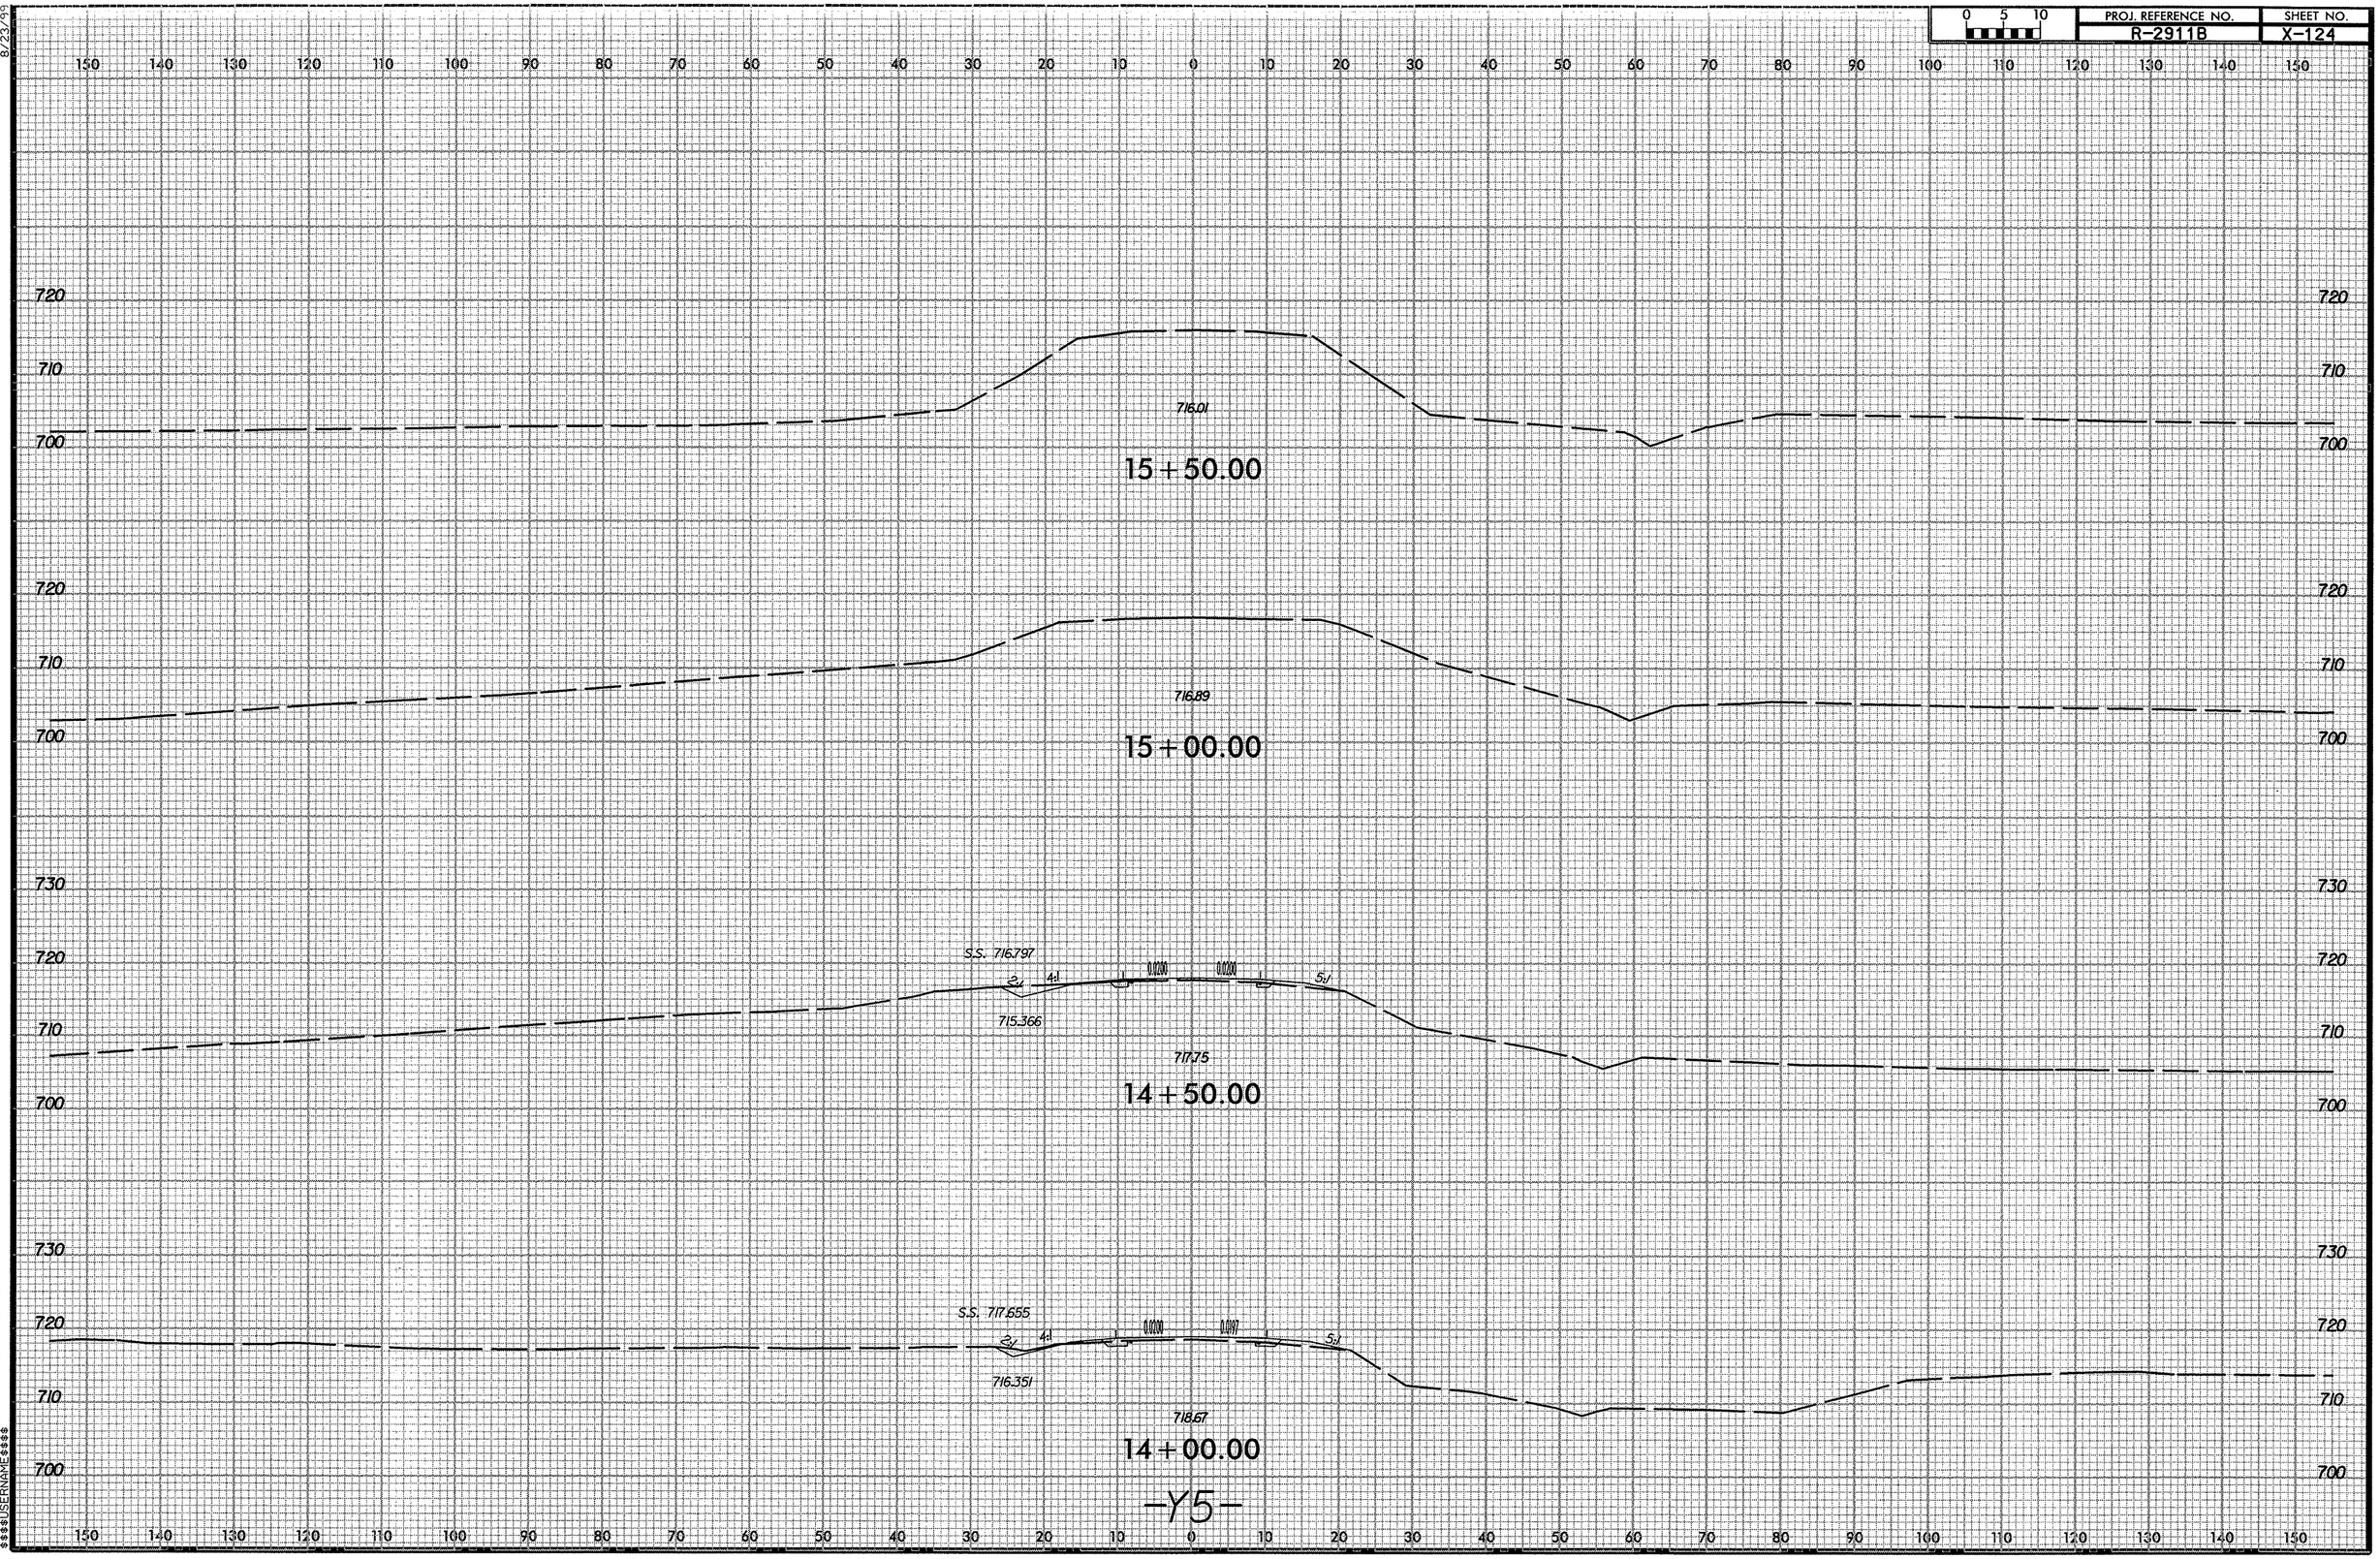

PROJ. REFERENCE NO.
R-2911B
SHEET NO.
X-124
0 5 10
15+50.00
716.01
15+00.00
716.89
14+50.00
S.S. 716.797
2:1
4:1
0.0200
0.0200
5:1
715.366
717.75
14+00.00
S.S. 717.655
2:1
4:1
0.0200
0.0197
5:1
716.351
718.67
-Y5-

8/23/99

PROJ. REFERENCE NO.	SHEET NO.
R-2911B	X-125

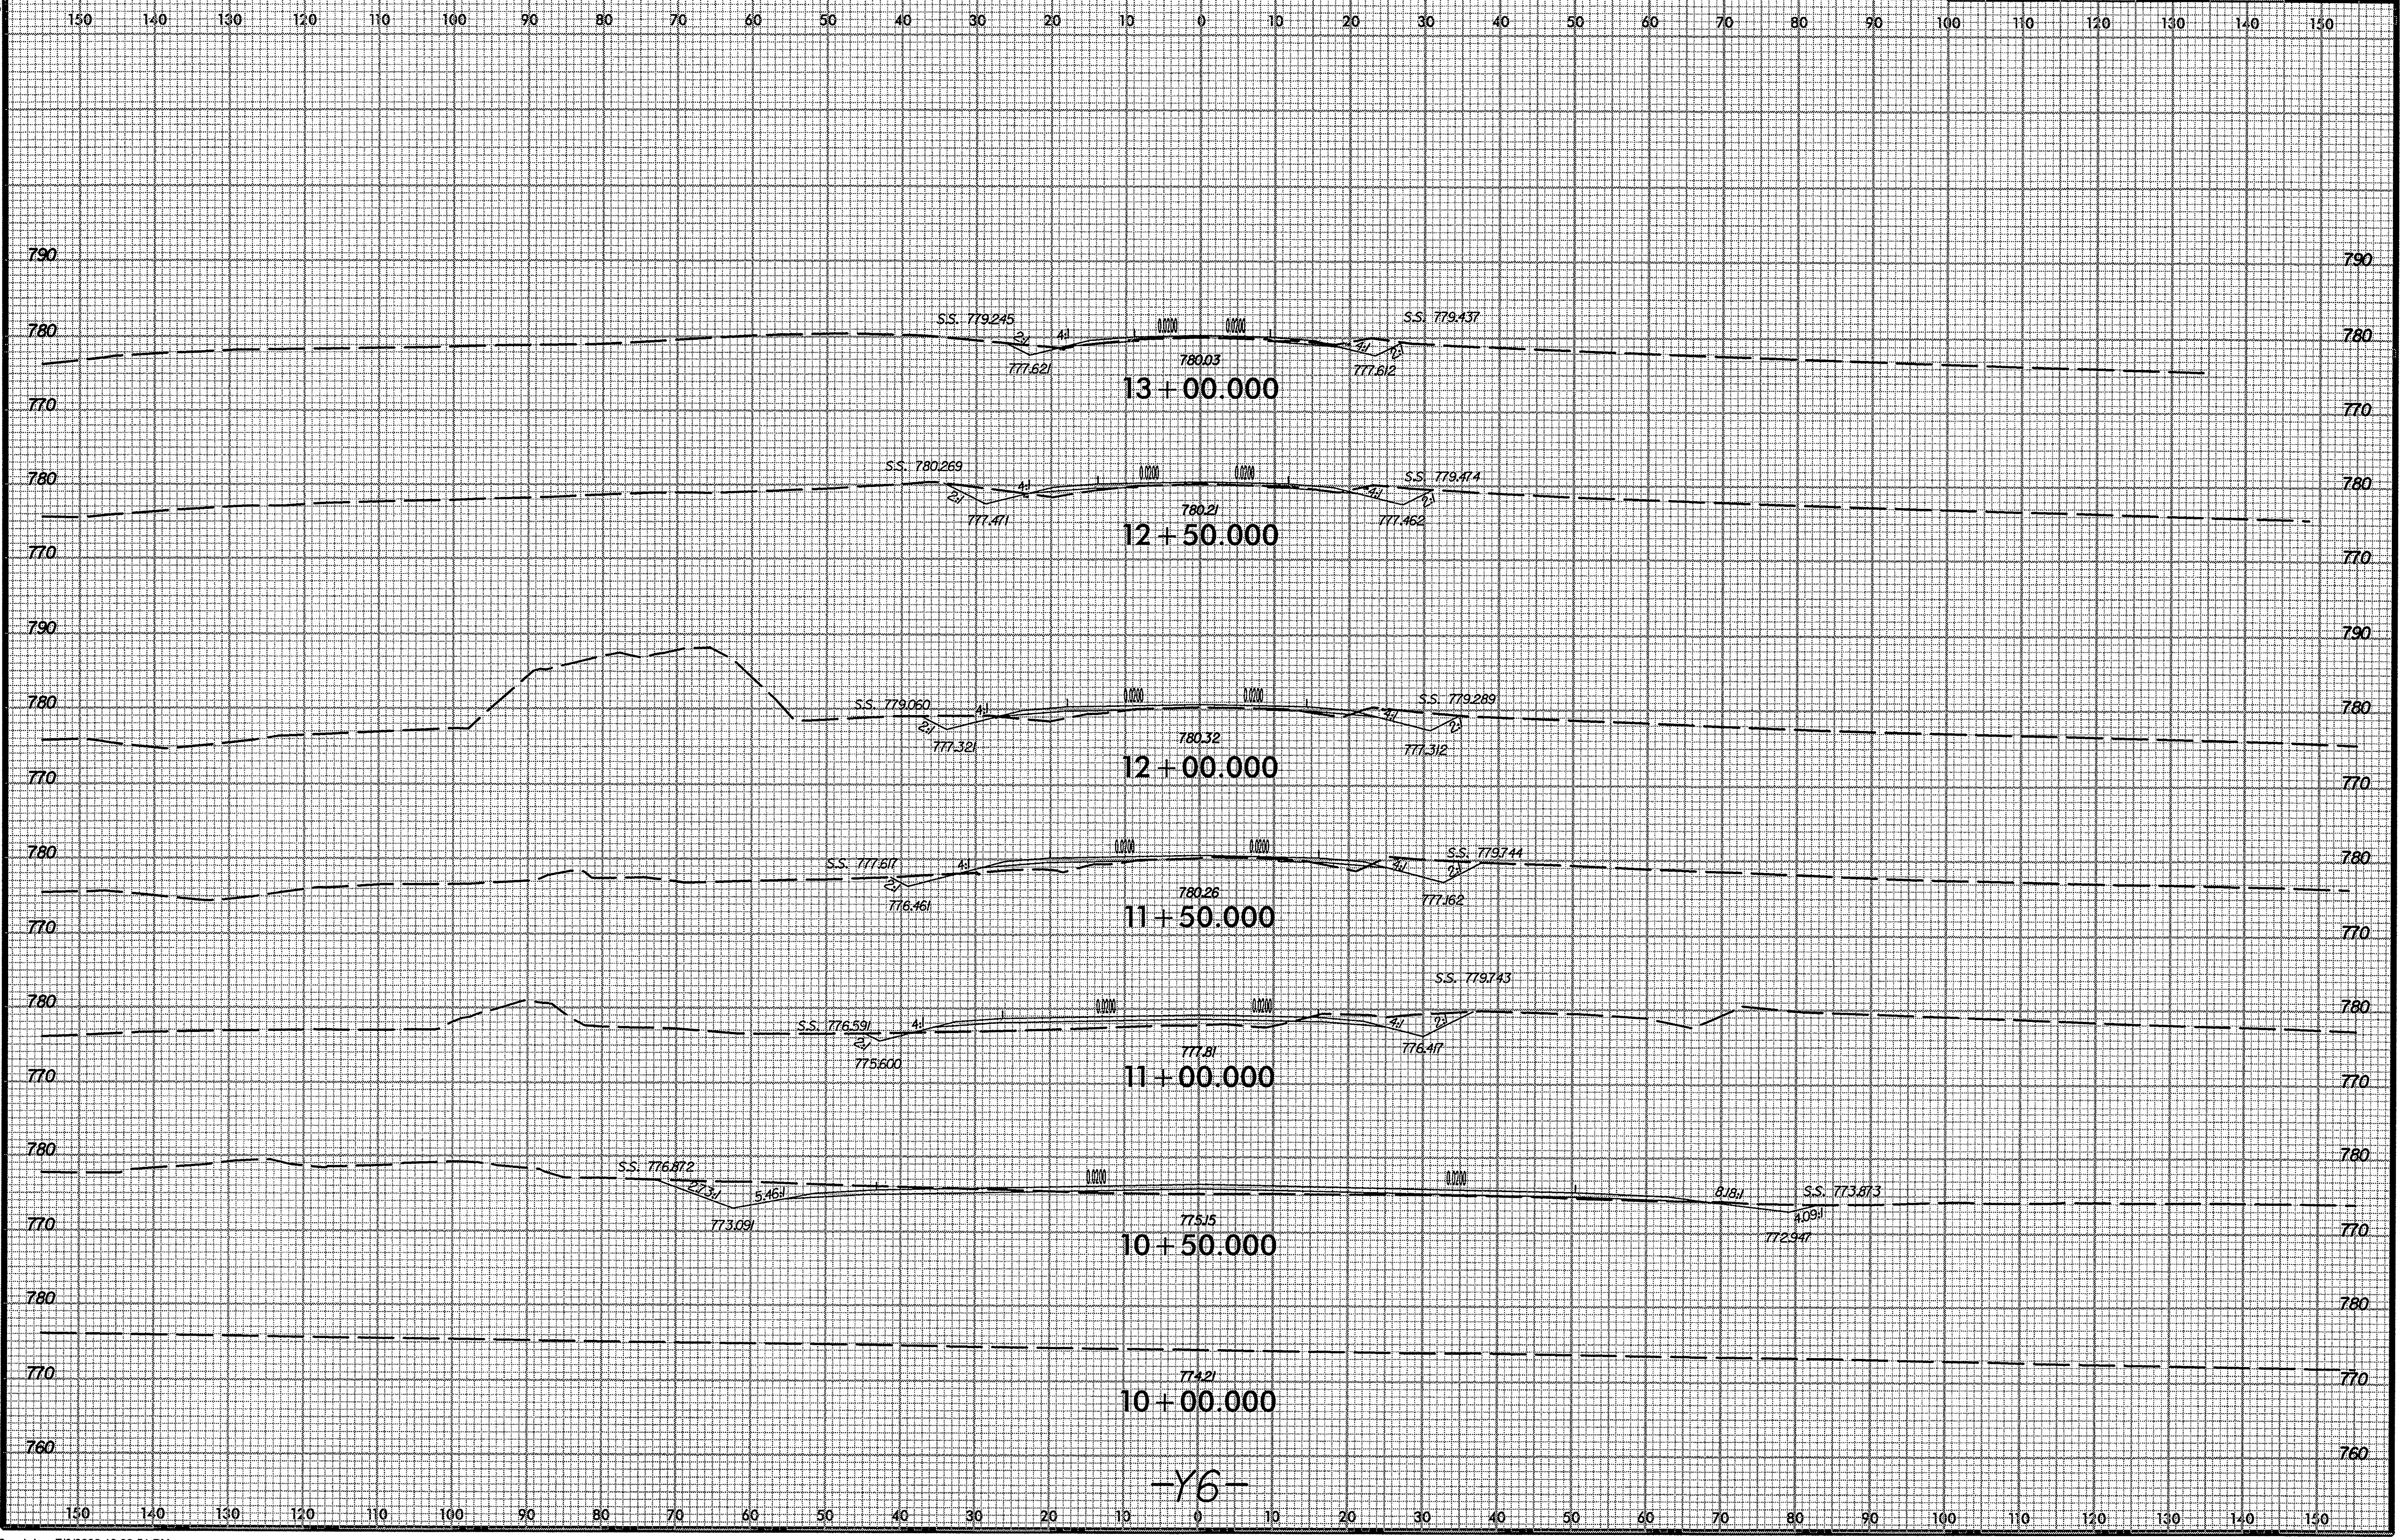

r2911b_rdy_y6_xpl.dgn 7/9/2008 12:02:51 PM

PROJ. REFERENCE NO.	SHEET NO.
R-2911B	X-126

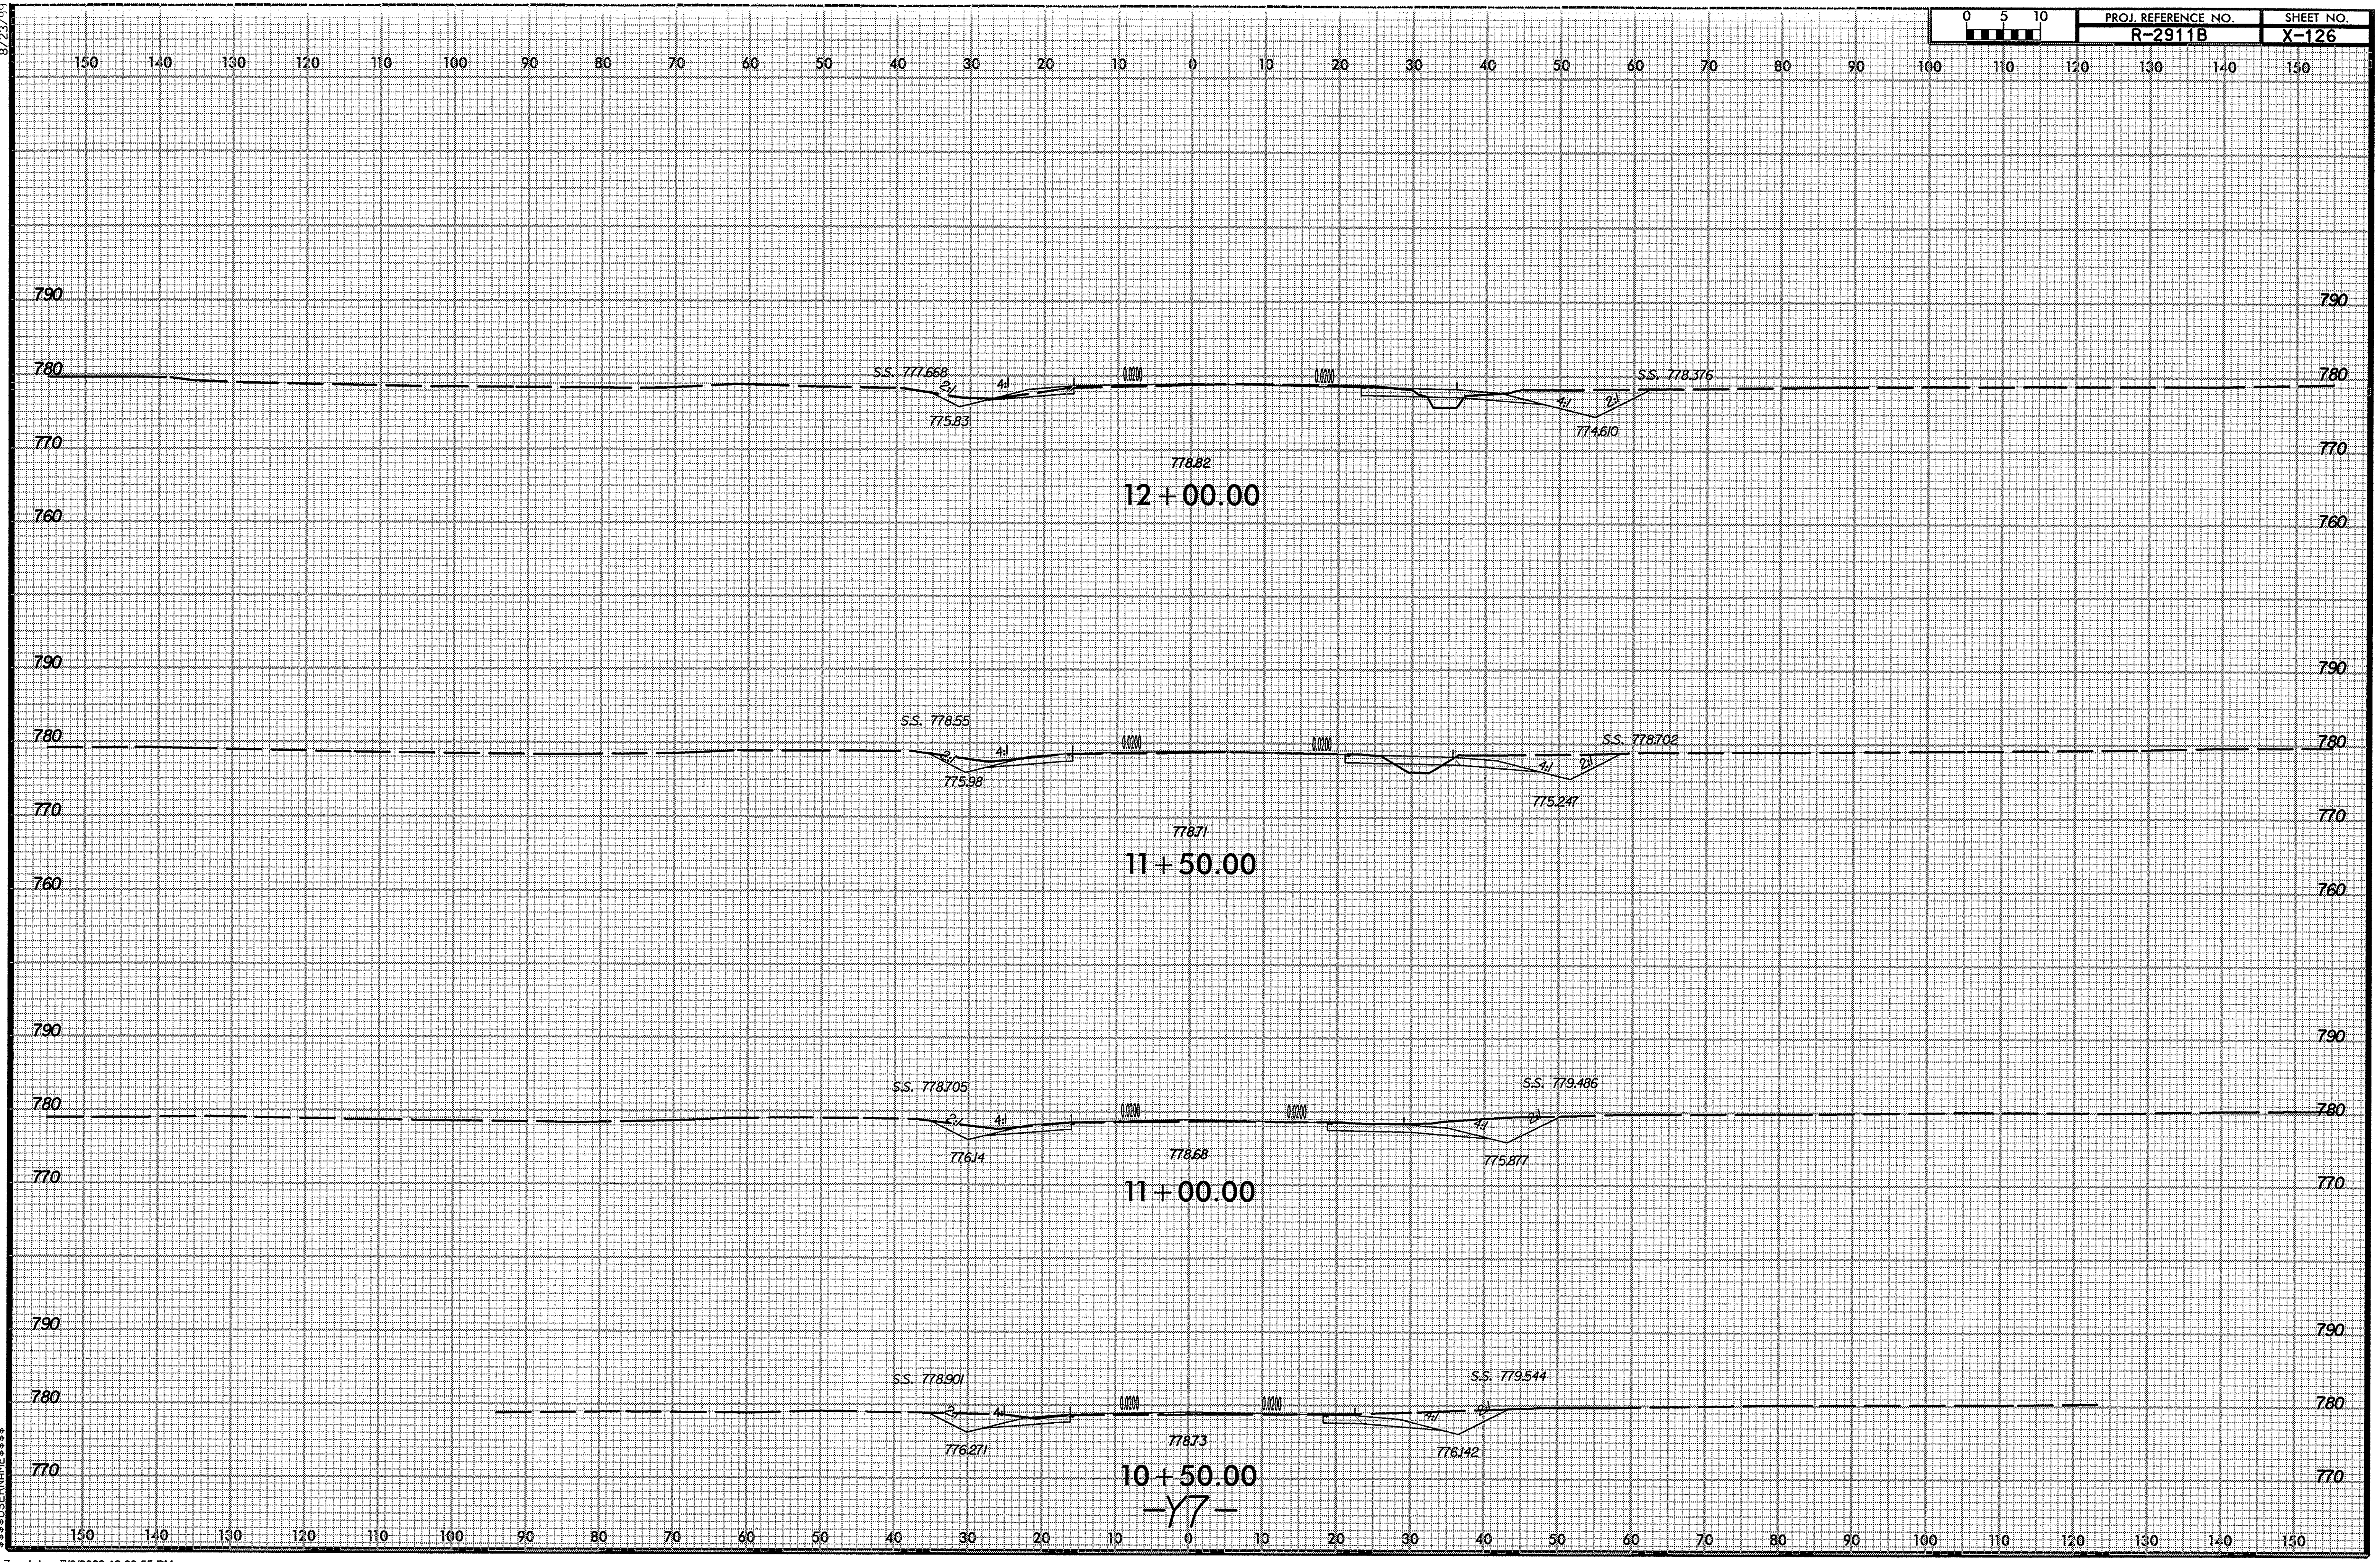

r2911b_rdy_y7_xpl.dgn 7/9/2008 12:02:55 PM

8/23/99

0 5 10

PROJ. REFERENCE NO.	SHEET NO.
R-2911B	X-127

150 140 130 120 110 100 90 80 70 60 50 40 30 20 10 0 10 20 30 40 50 60 70 80 90 100 110 120 130 140 150

770

760

779.39

13+50.00

770

760

790

780

770

760

5:1

0.0000

0.0000

S.S. 776.031

778.91

13+00.00

5:1

S.S. 777.667

12:1

773.620

790

780

770

760

S.S. 776.609

2:1

4:1

0.0000

0.0000

776.396

778.91

12+50.00

4:1

S.S. 778.232

12:1

773.980

790

780

770

760

-Y7-

150 140 130 120 110 100 90 80 70 60 50 40 30 20 10 0 10 20 30 40 50 60 70 80 90 100 110 120 130 140 150

$$$$SYSTIME$$$$
$$$$DGN$$$$
$$$$USERNAME$$$$
$$$$FILE$$$$

c2911b_rdy_y7_xpl.dgn 7/9/2008 12:02:56 PM

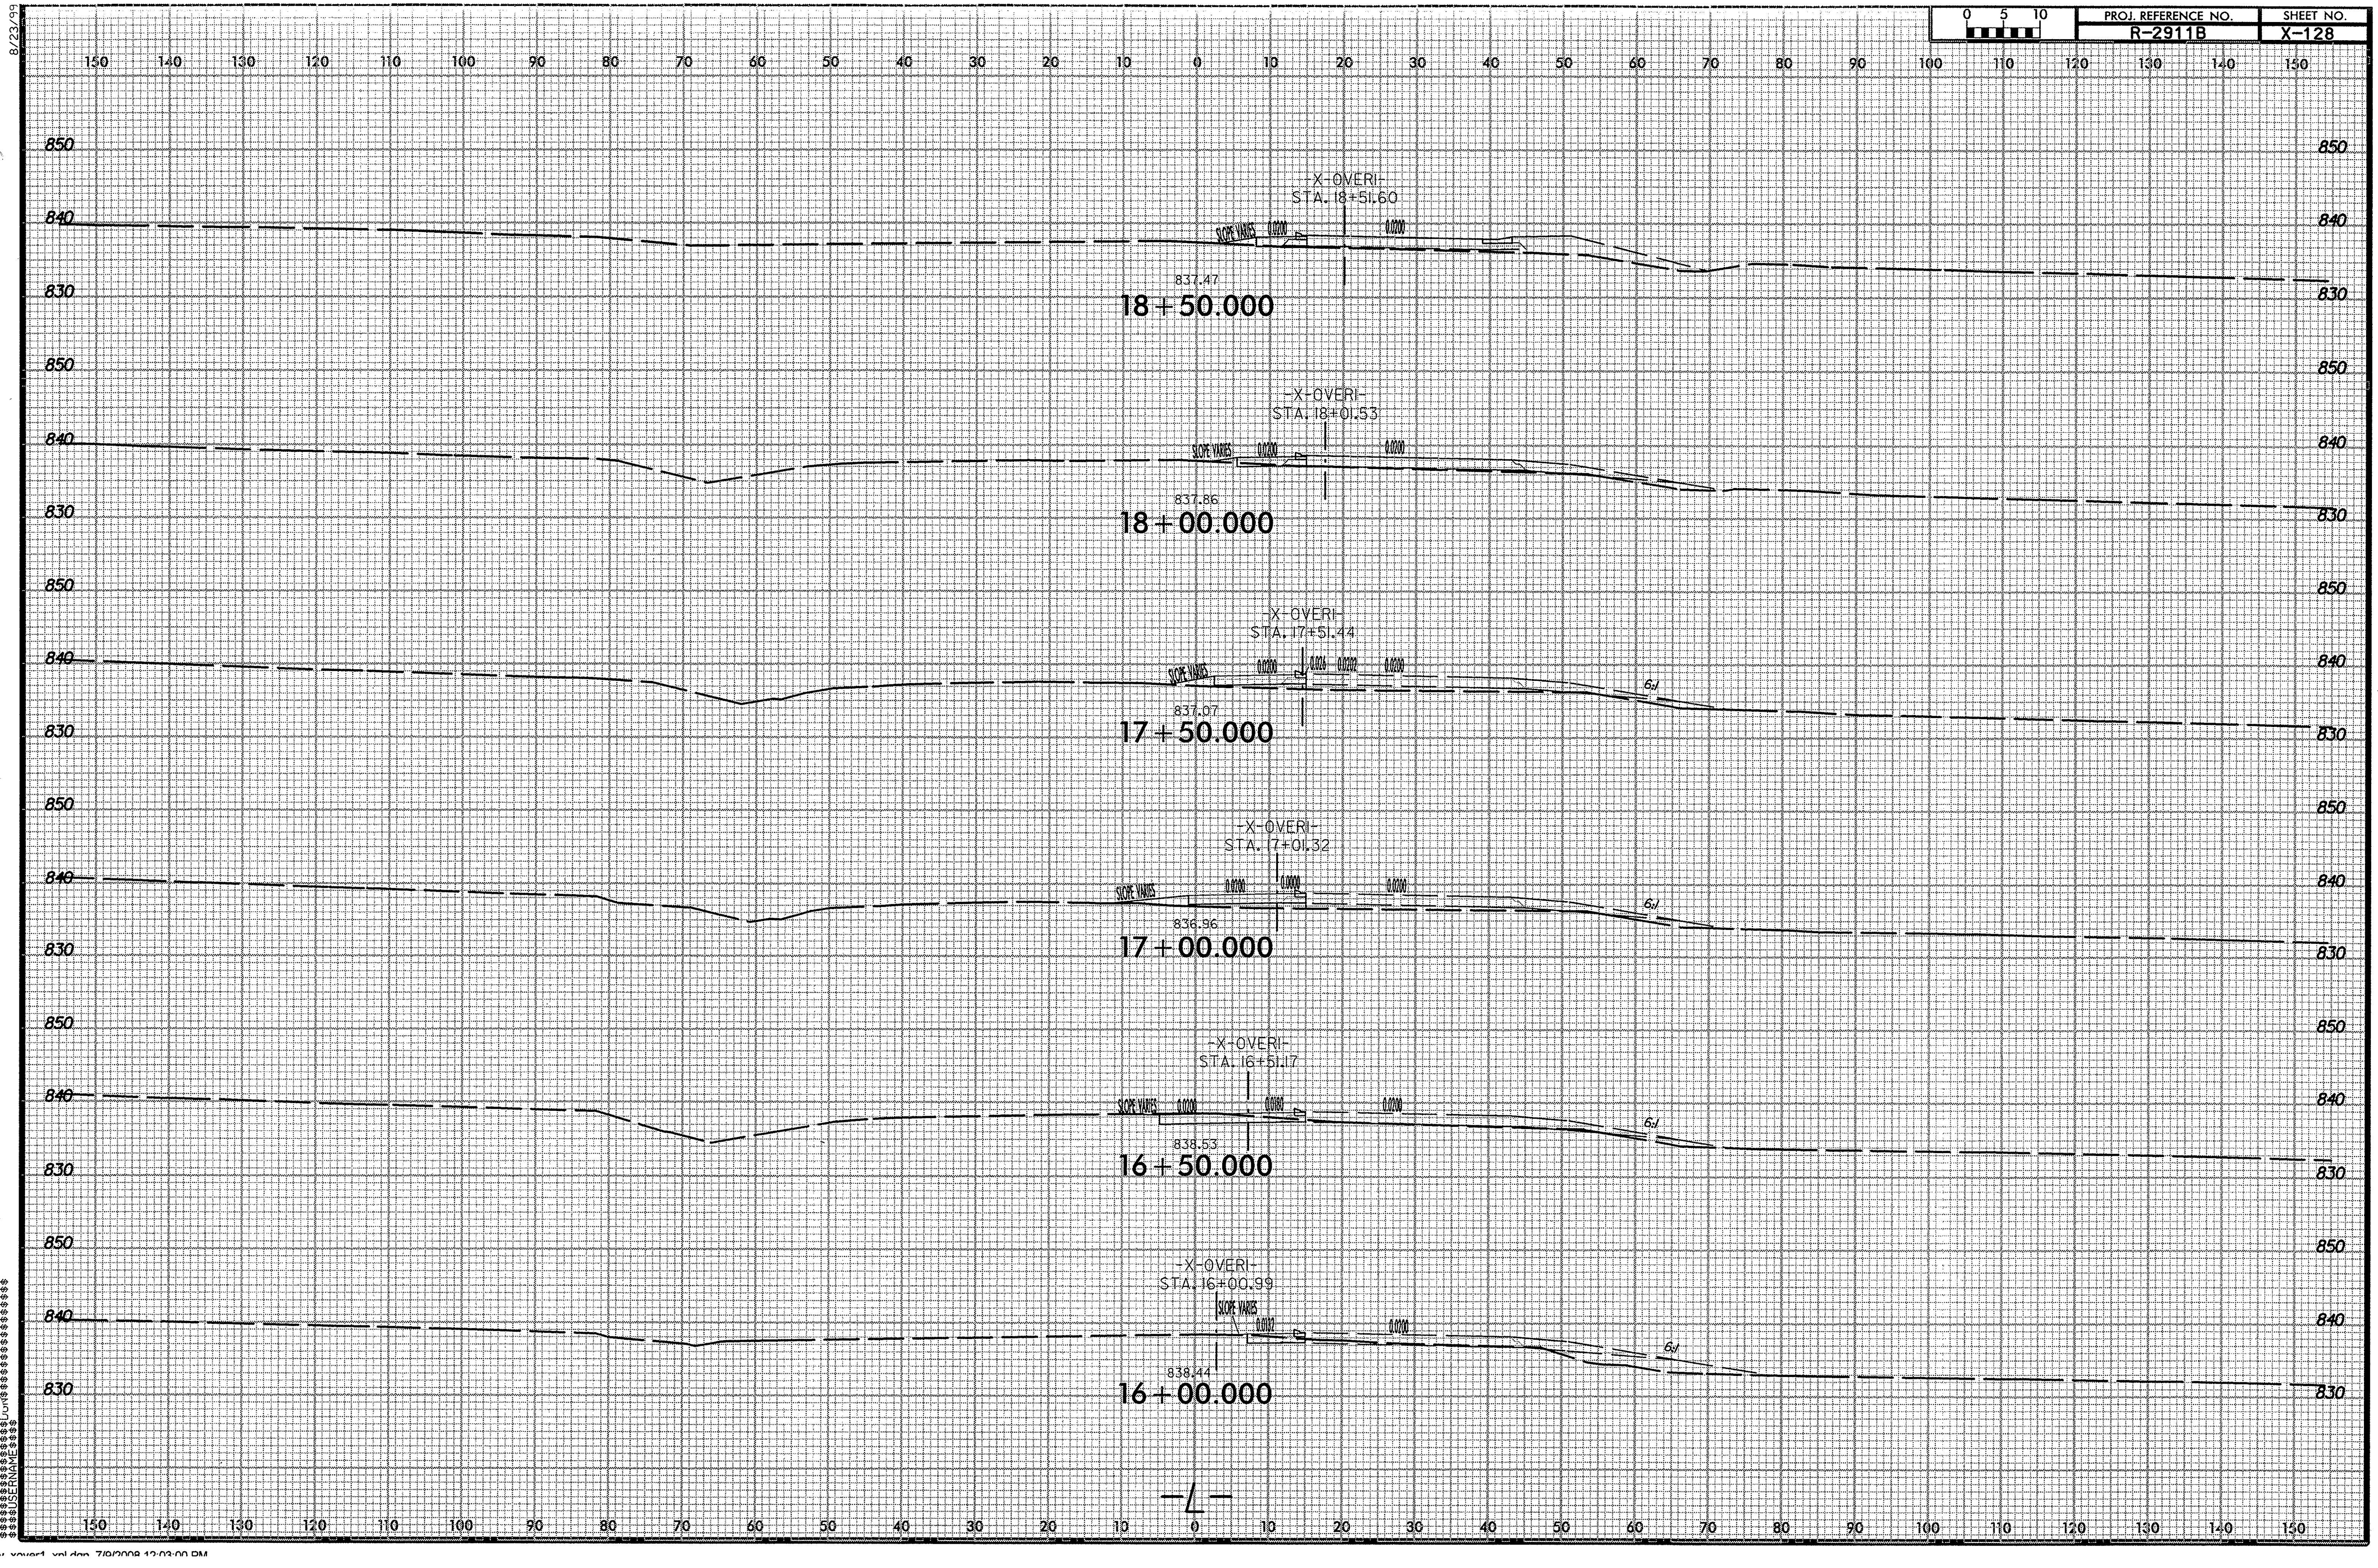

r2911b_rdy_xover1_xpl.dgn 7/9/2008 12:03:00 PM

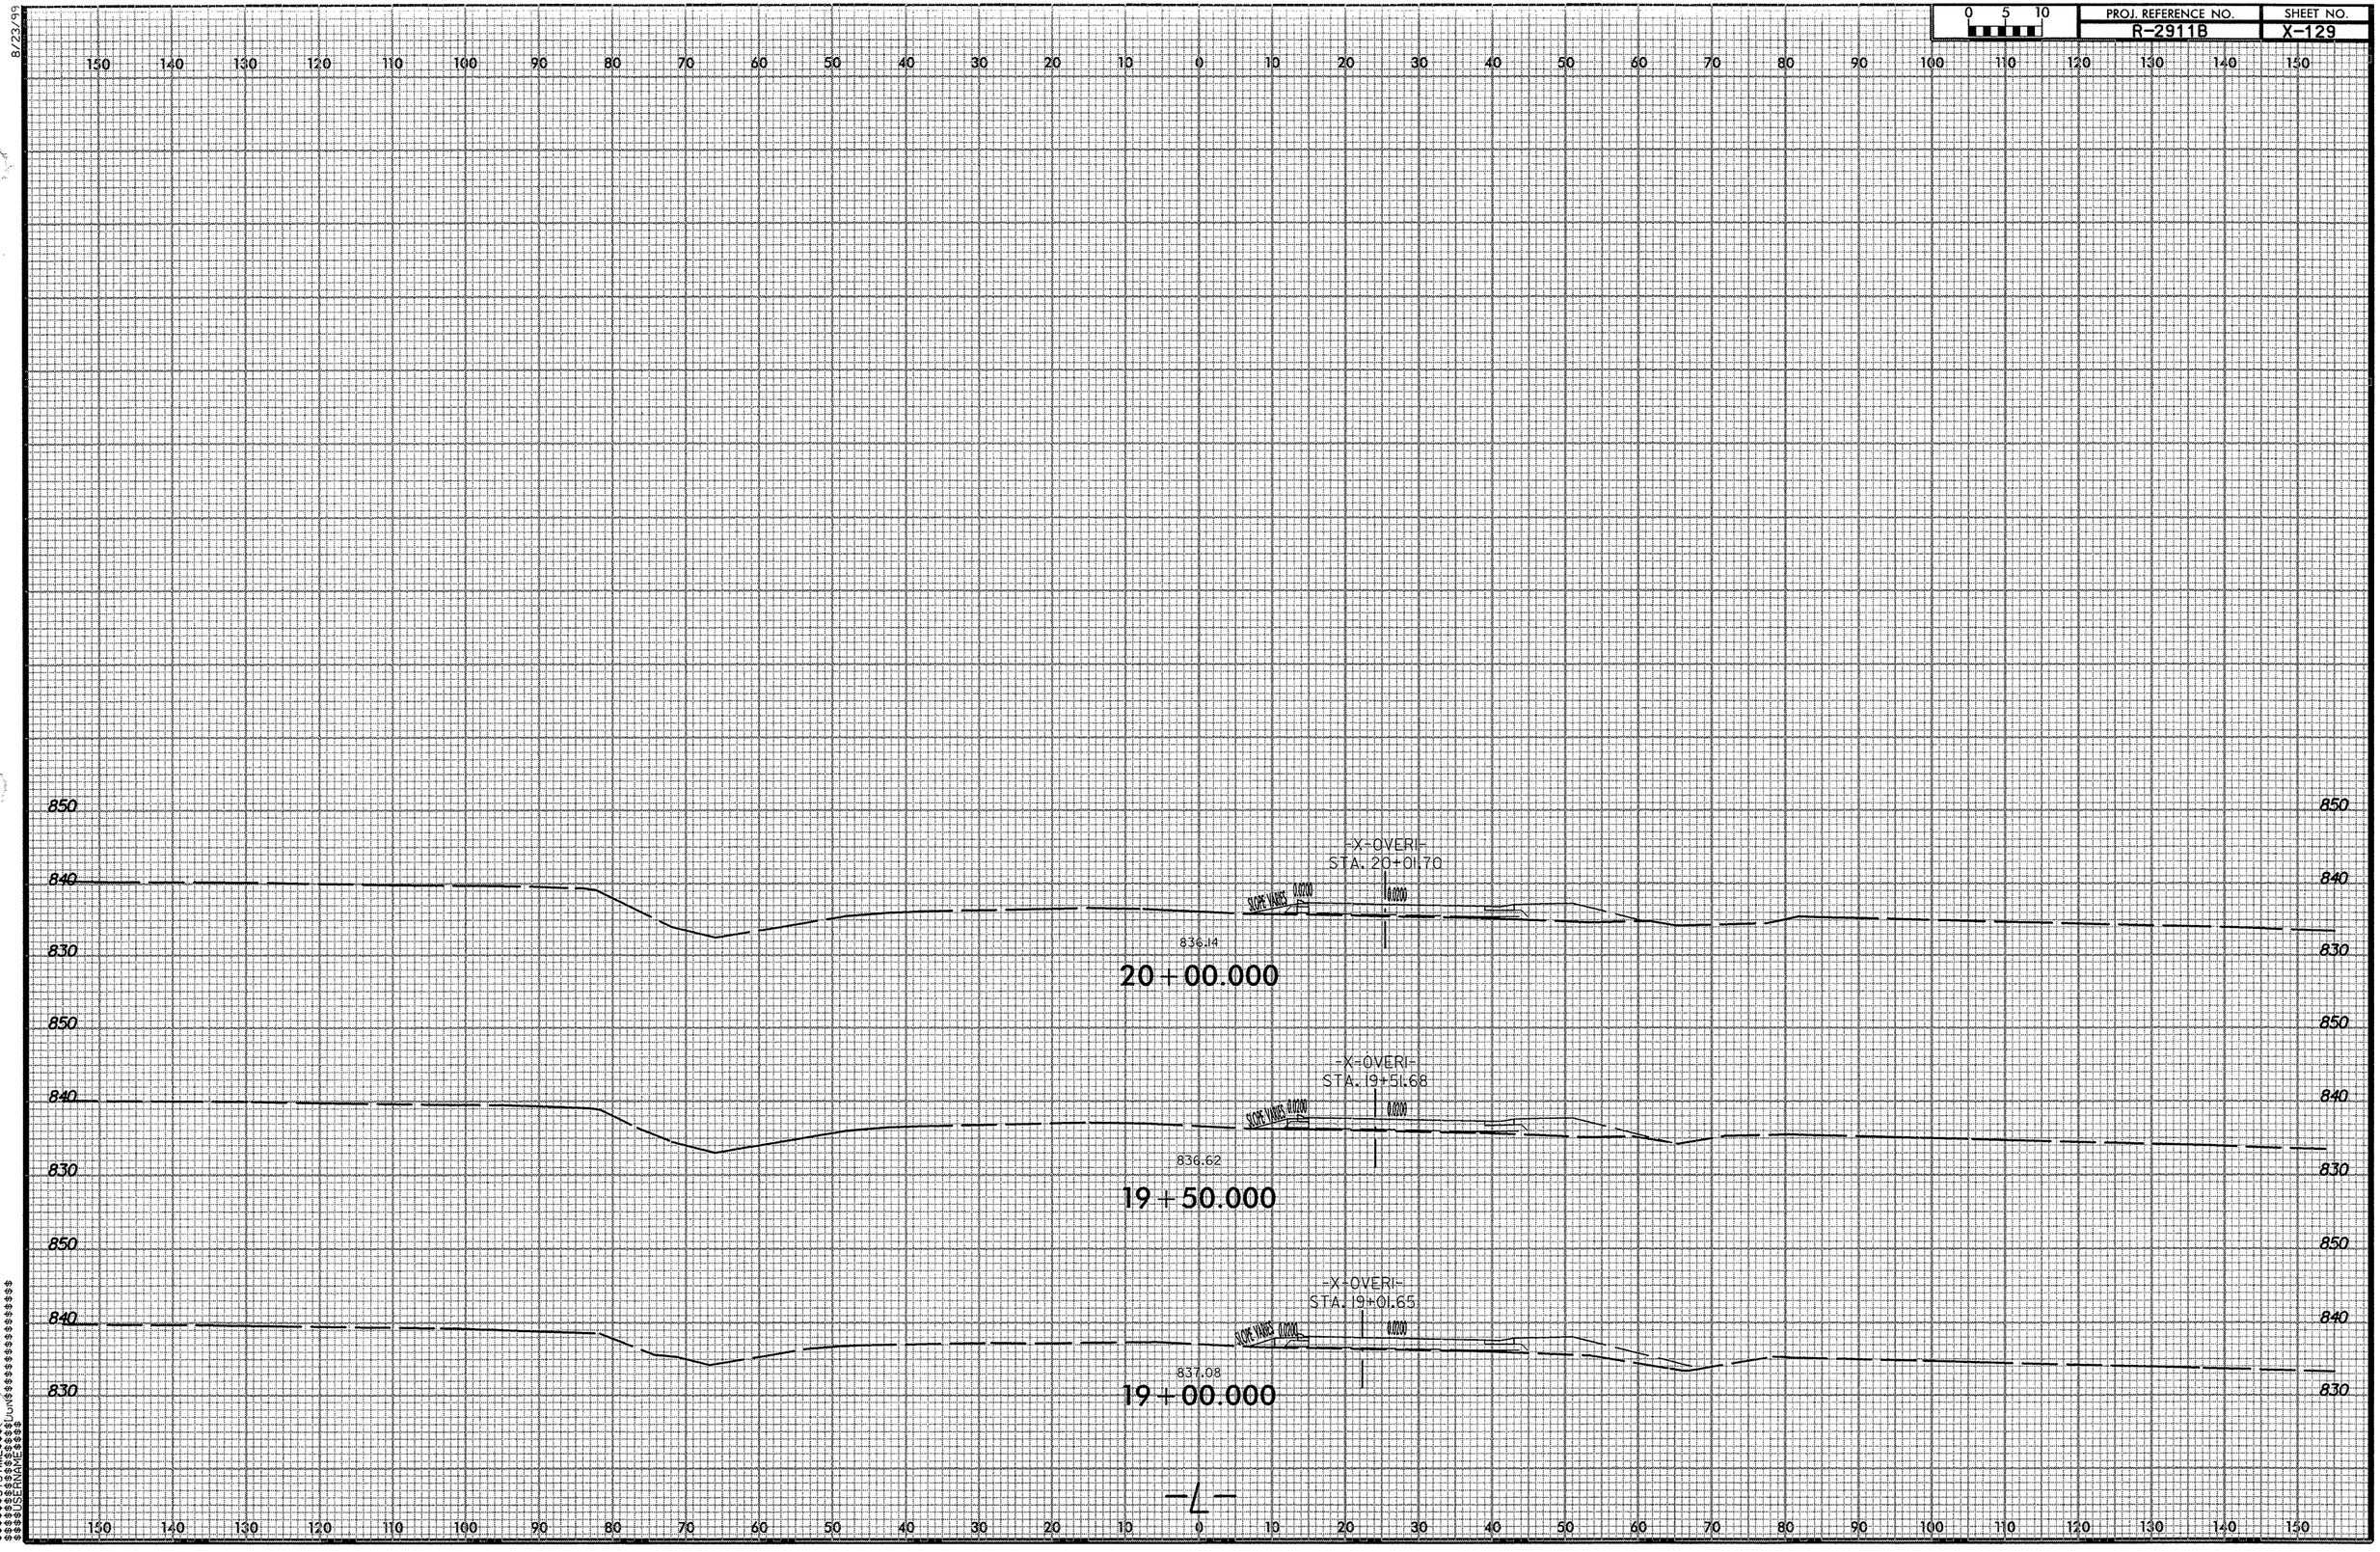

$$$$SYSTIME$$$$
$$$$USERNAME$$$$
$$$$DGN$$$$

r2911b_rdy_xover1_xyl.dgn 7/9/2008 12:03:01 PM