PROJ. REFERENCE NO.	SHEET NO.
B-4019	X-1

STATE OF NORTH CAROLINA
DIVISION OF HIGHWAYS

CROSS-SECTION SUMMARY

Approximate quantities only. Unclassified excavation, borrow excavation, fine grading, clearing and grubbing, breaking of existing pavement and removal of existing pavement will be paid for at the lump sum price for "Grading".

NOTE: EMBANKMENT COLUMN DOES NOT INCLUDE BACKFILL FOR UNDERCUT

Station -L-	Uncl. Exc. (cu. yd.)	Embt (cu. yd.)
13+00.00	3	4
13+50.00	22	33
14+00.00	32	86
14+50.00	13	120
15+00.00	2	142
15+50.00	0	173
16+00.00	0	280
16+50.00	0	486
17+00.00	0	743
17+23.67	0	209
22+00.00	0	180
22+50.00	0	820
23+00.00	0	267
23+50.00	0	150
24+00.00	0	83
24+50.00	0	52
25+00.00	0	36
25+50.00	5	12
26+00.00	34	25

Station -Y4-	Uncl. Exc. (cu. yd.)	Embt (cu. yd.)
10+50.00	0	68
11+00.00	0	159
11+50.00	14	59
11+90.00	12	12

CROSS SECTION INDEX SHEET

LINE	STATION TO STATION		SHEET TO SHEET	
-L-	13+00.00	26+50.00	X-2	X-6
-Y4-	10+50.00	12+00.00	X-7	

0 10	PROJ. REFERENCE NO.	SHEET NO.
	B-4019	X-2

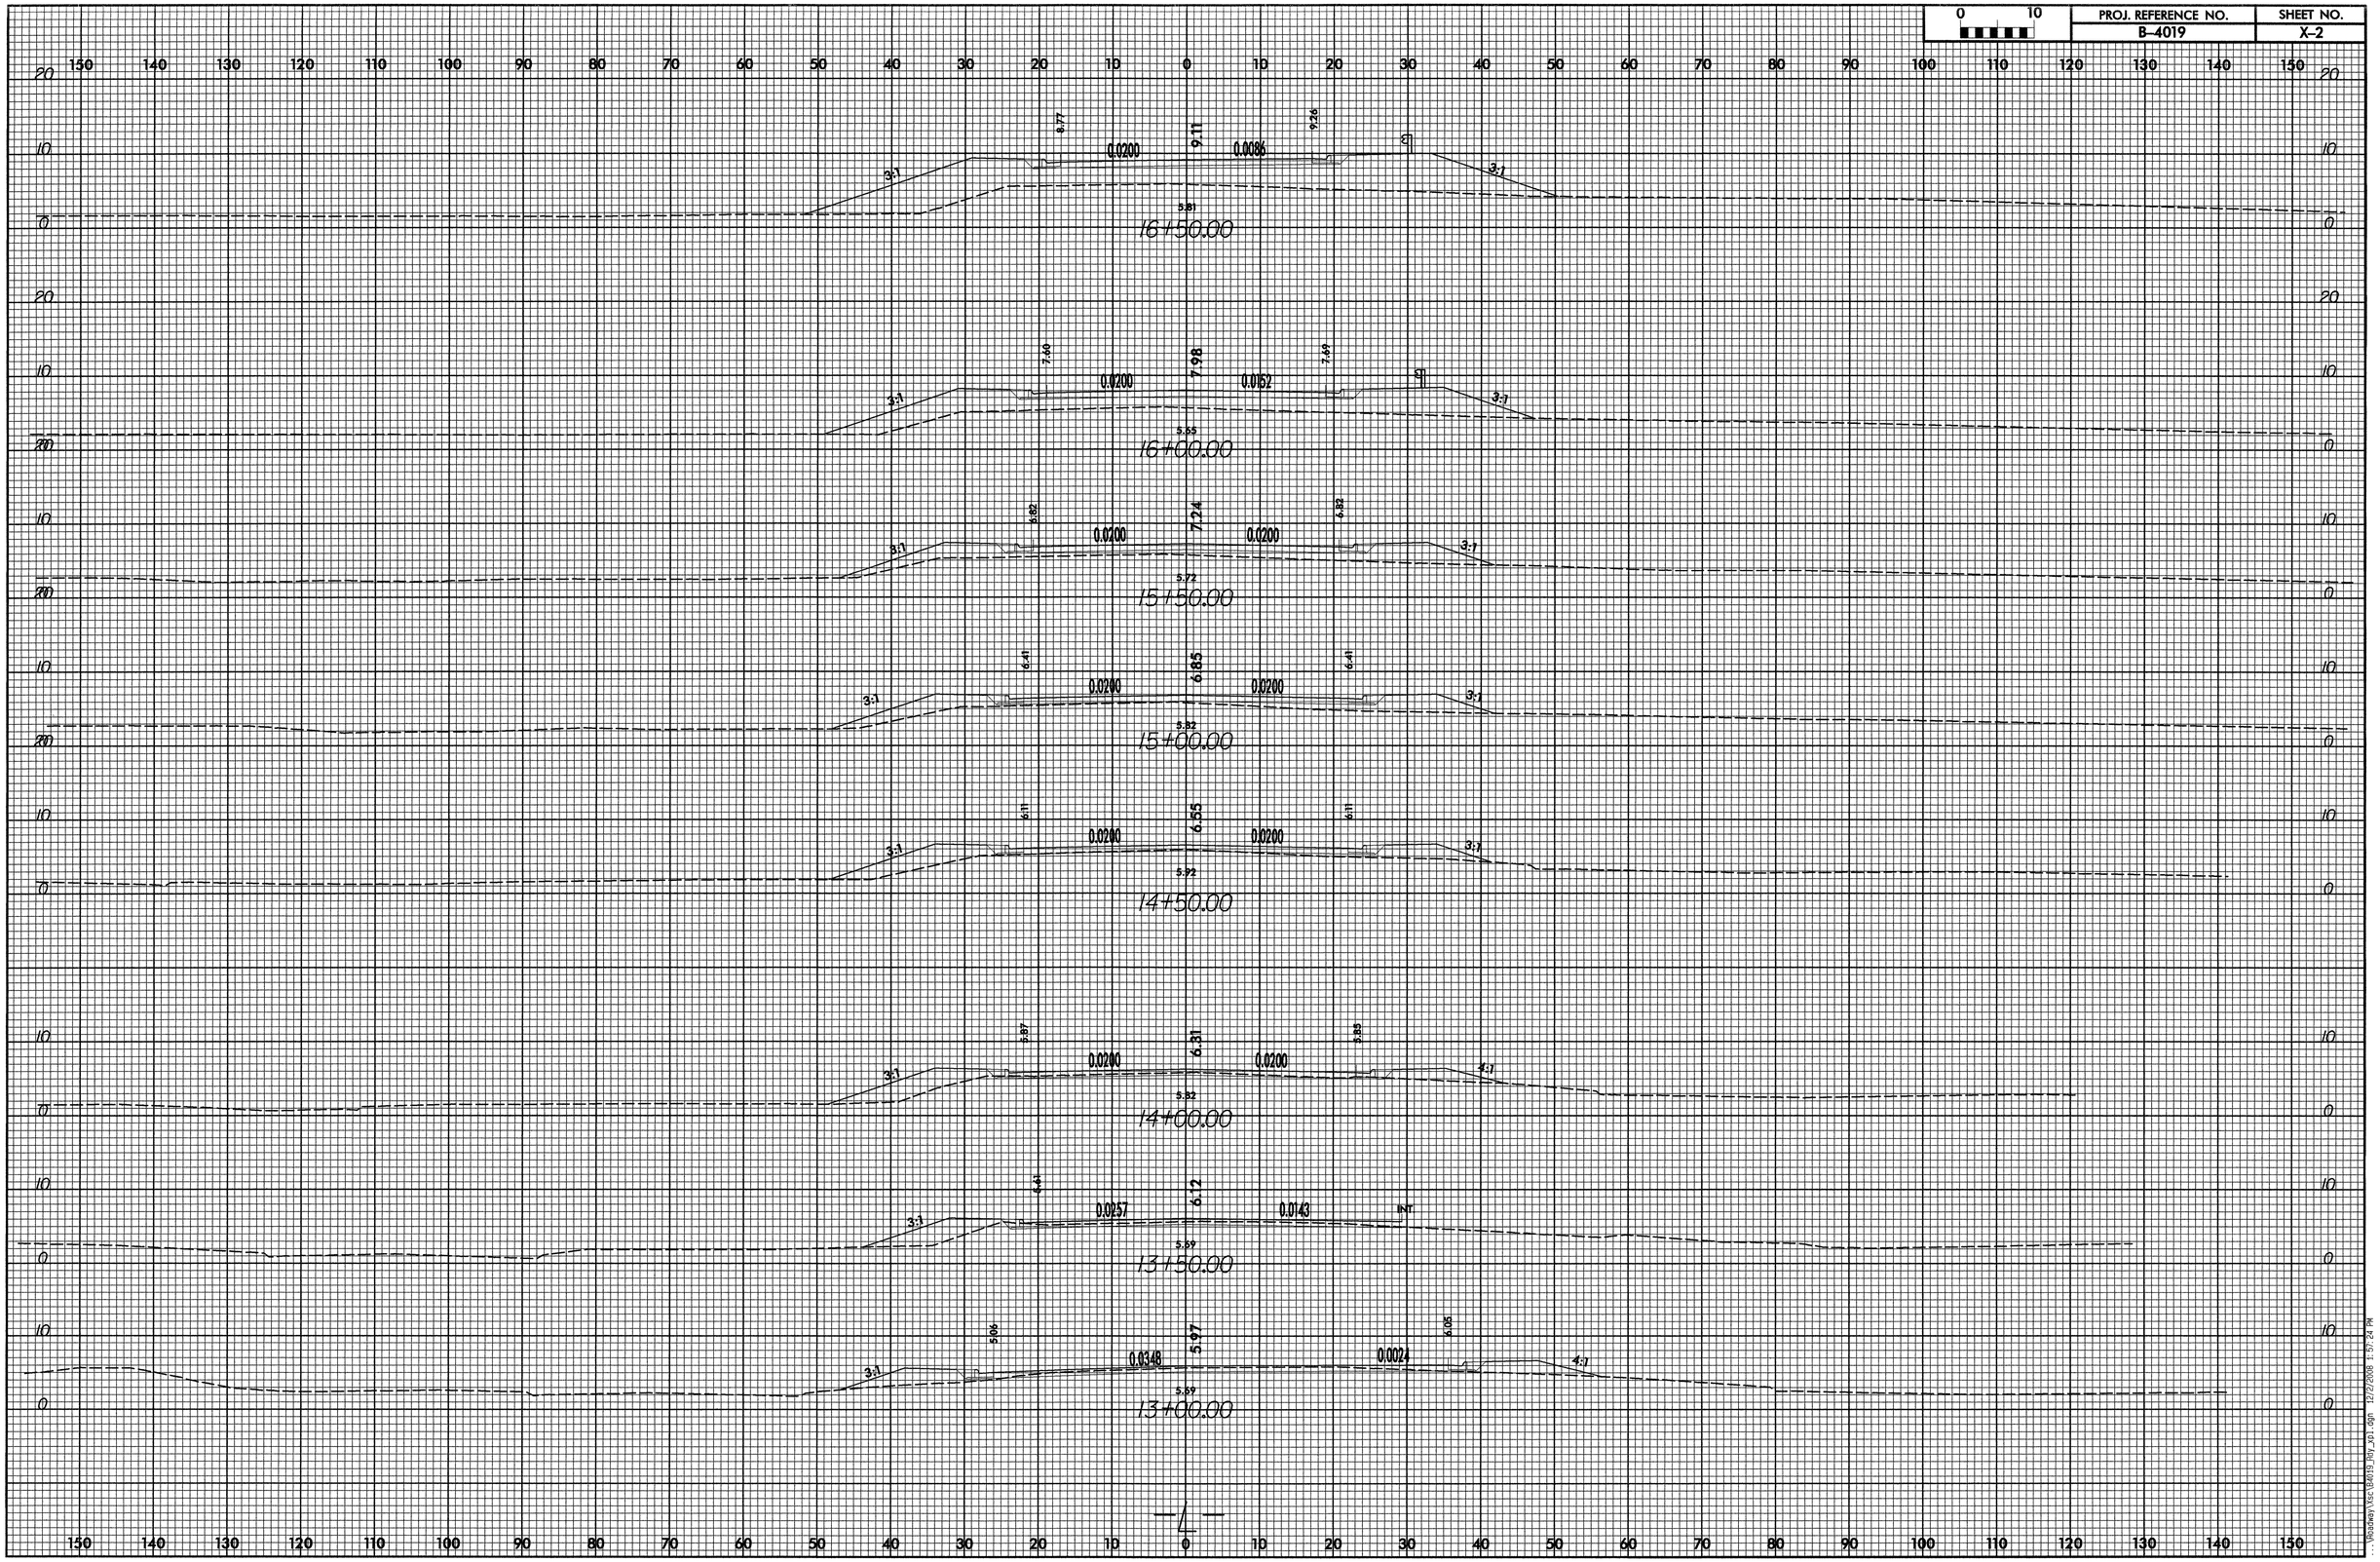

...\Roadway\Xsec\B4019_Rdy_xsD1.dgn 12/12/2008 1:57:24 PM

0 10	PROJ. REFERENCE NO.	SHEET NO.
	B-4019	X-3

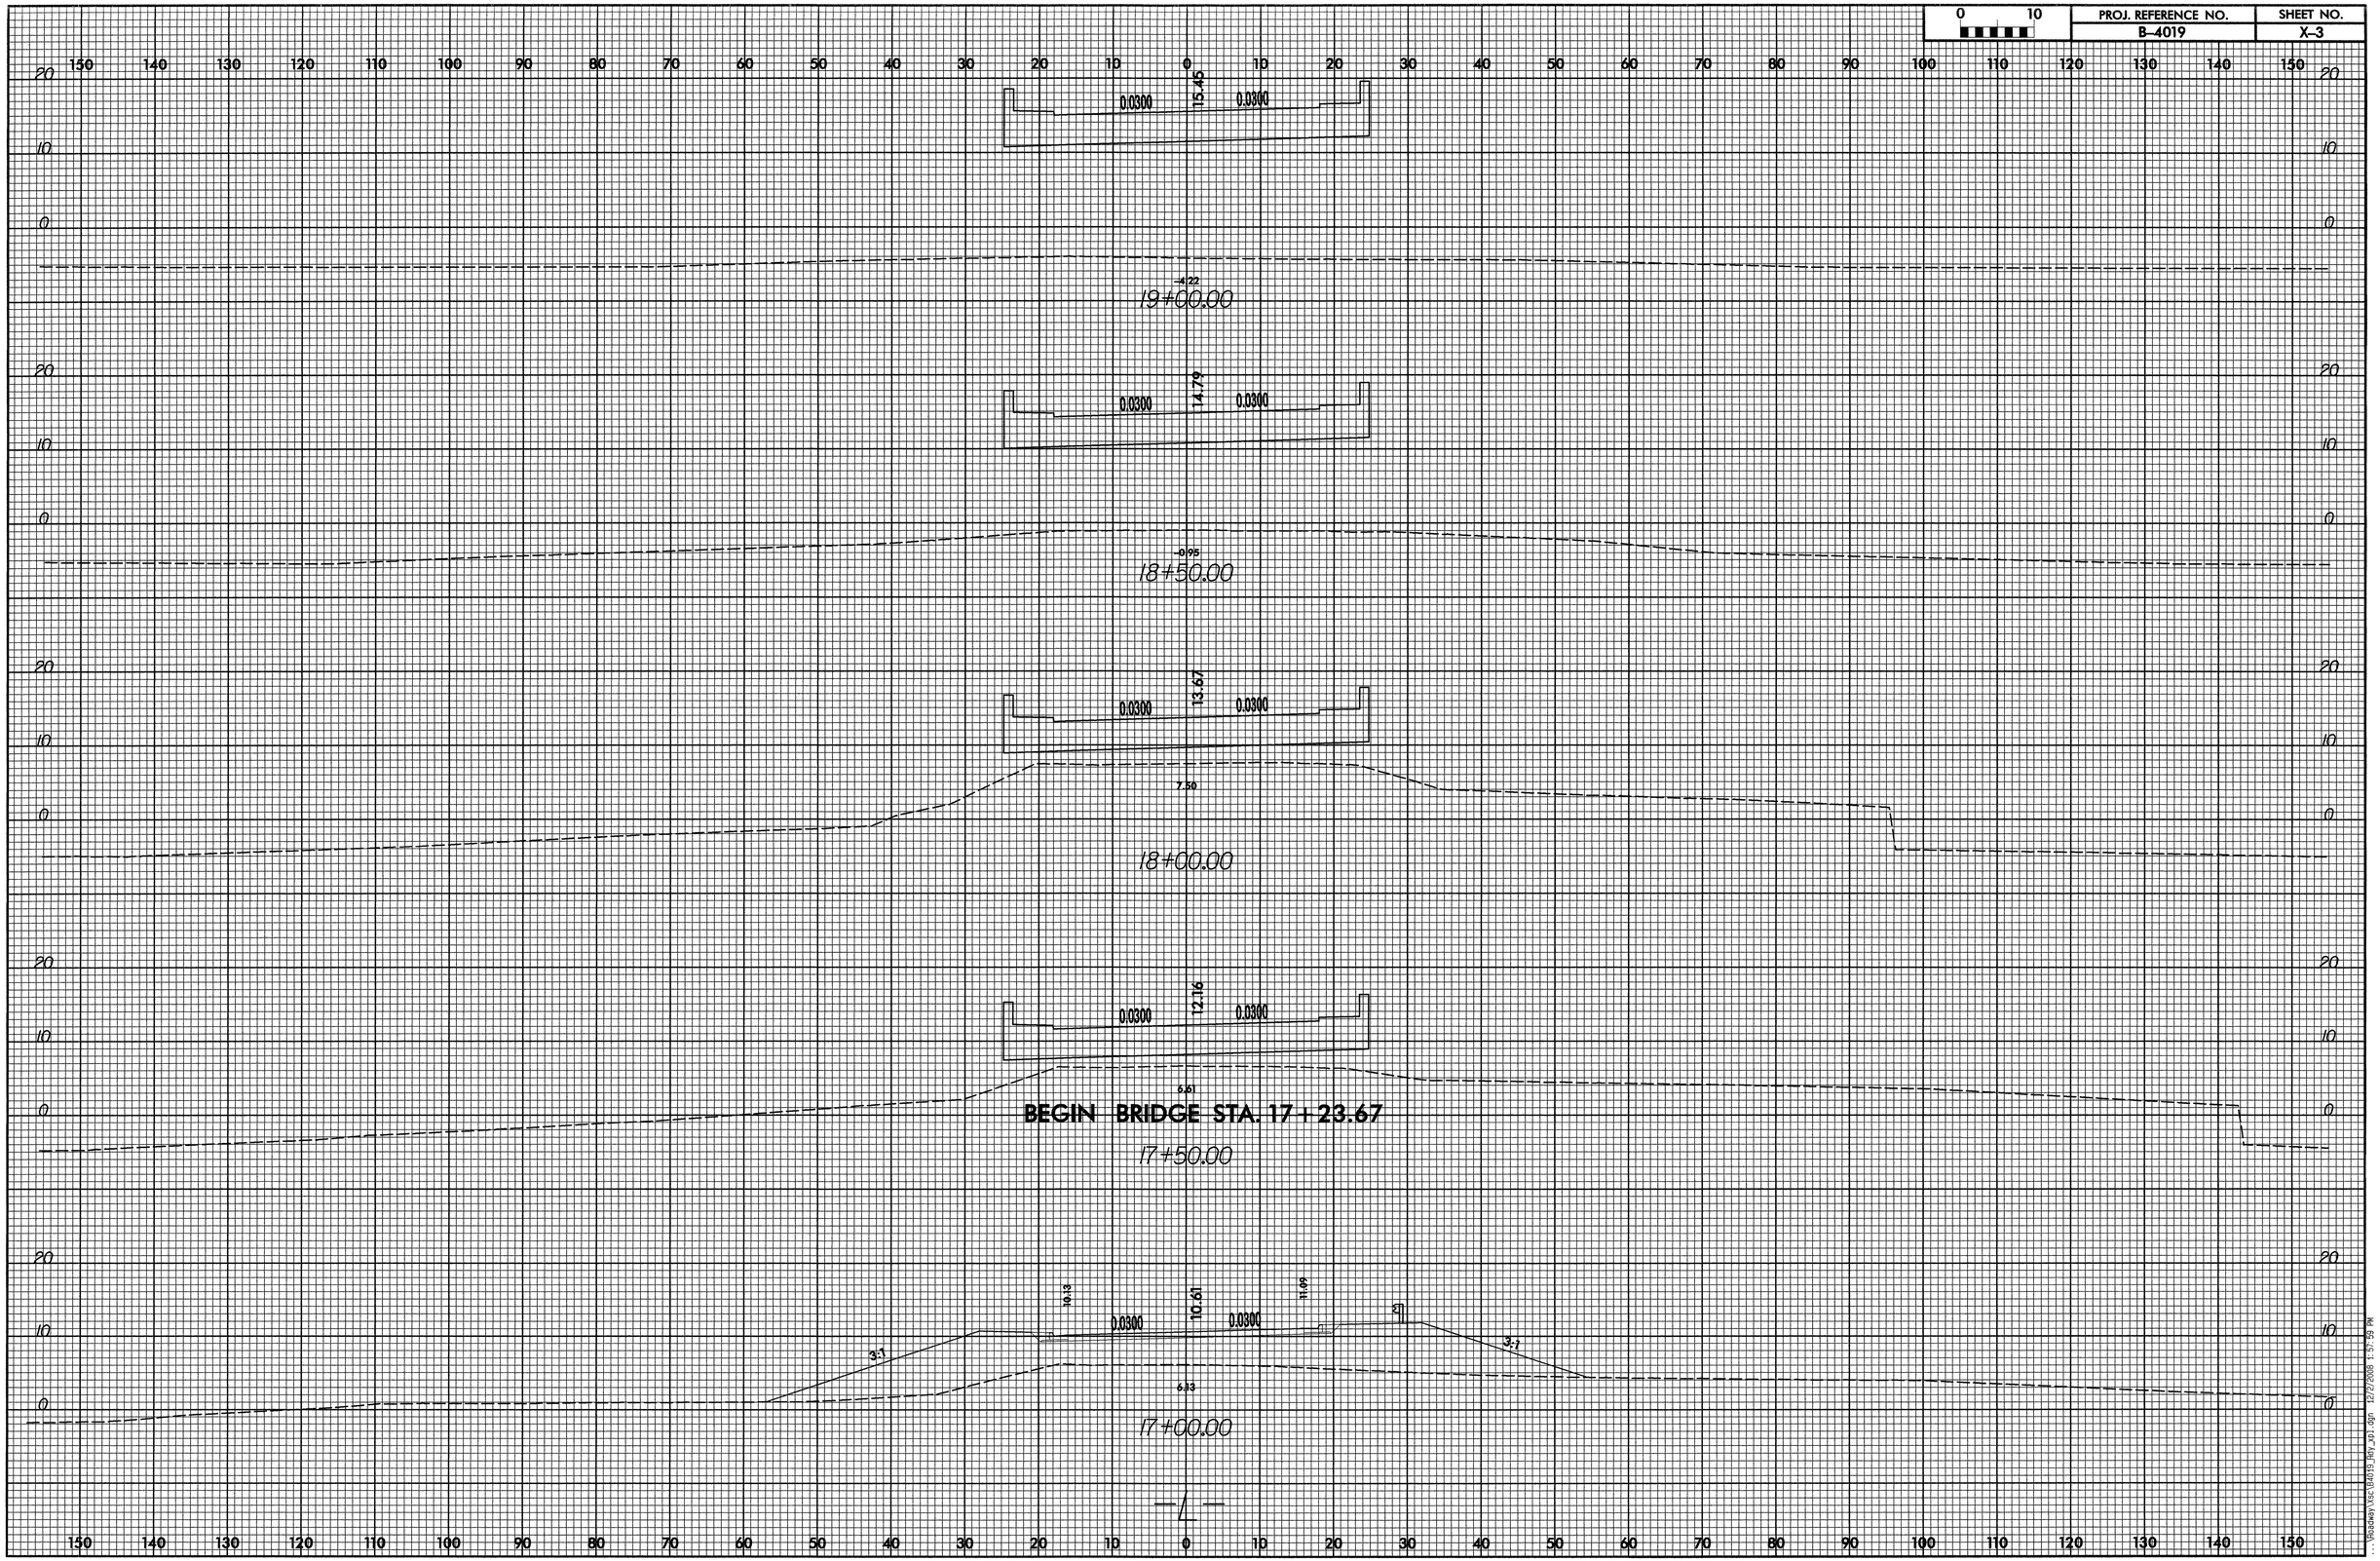

...\Roadway\Xsc\B4019_Hrz_Jun.dgn 12/2/2016 1:57:59 PM

0 10	PROJ. REFERENCE NO.	SHEET NO.
	B-4019	X-4

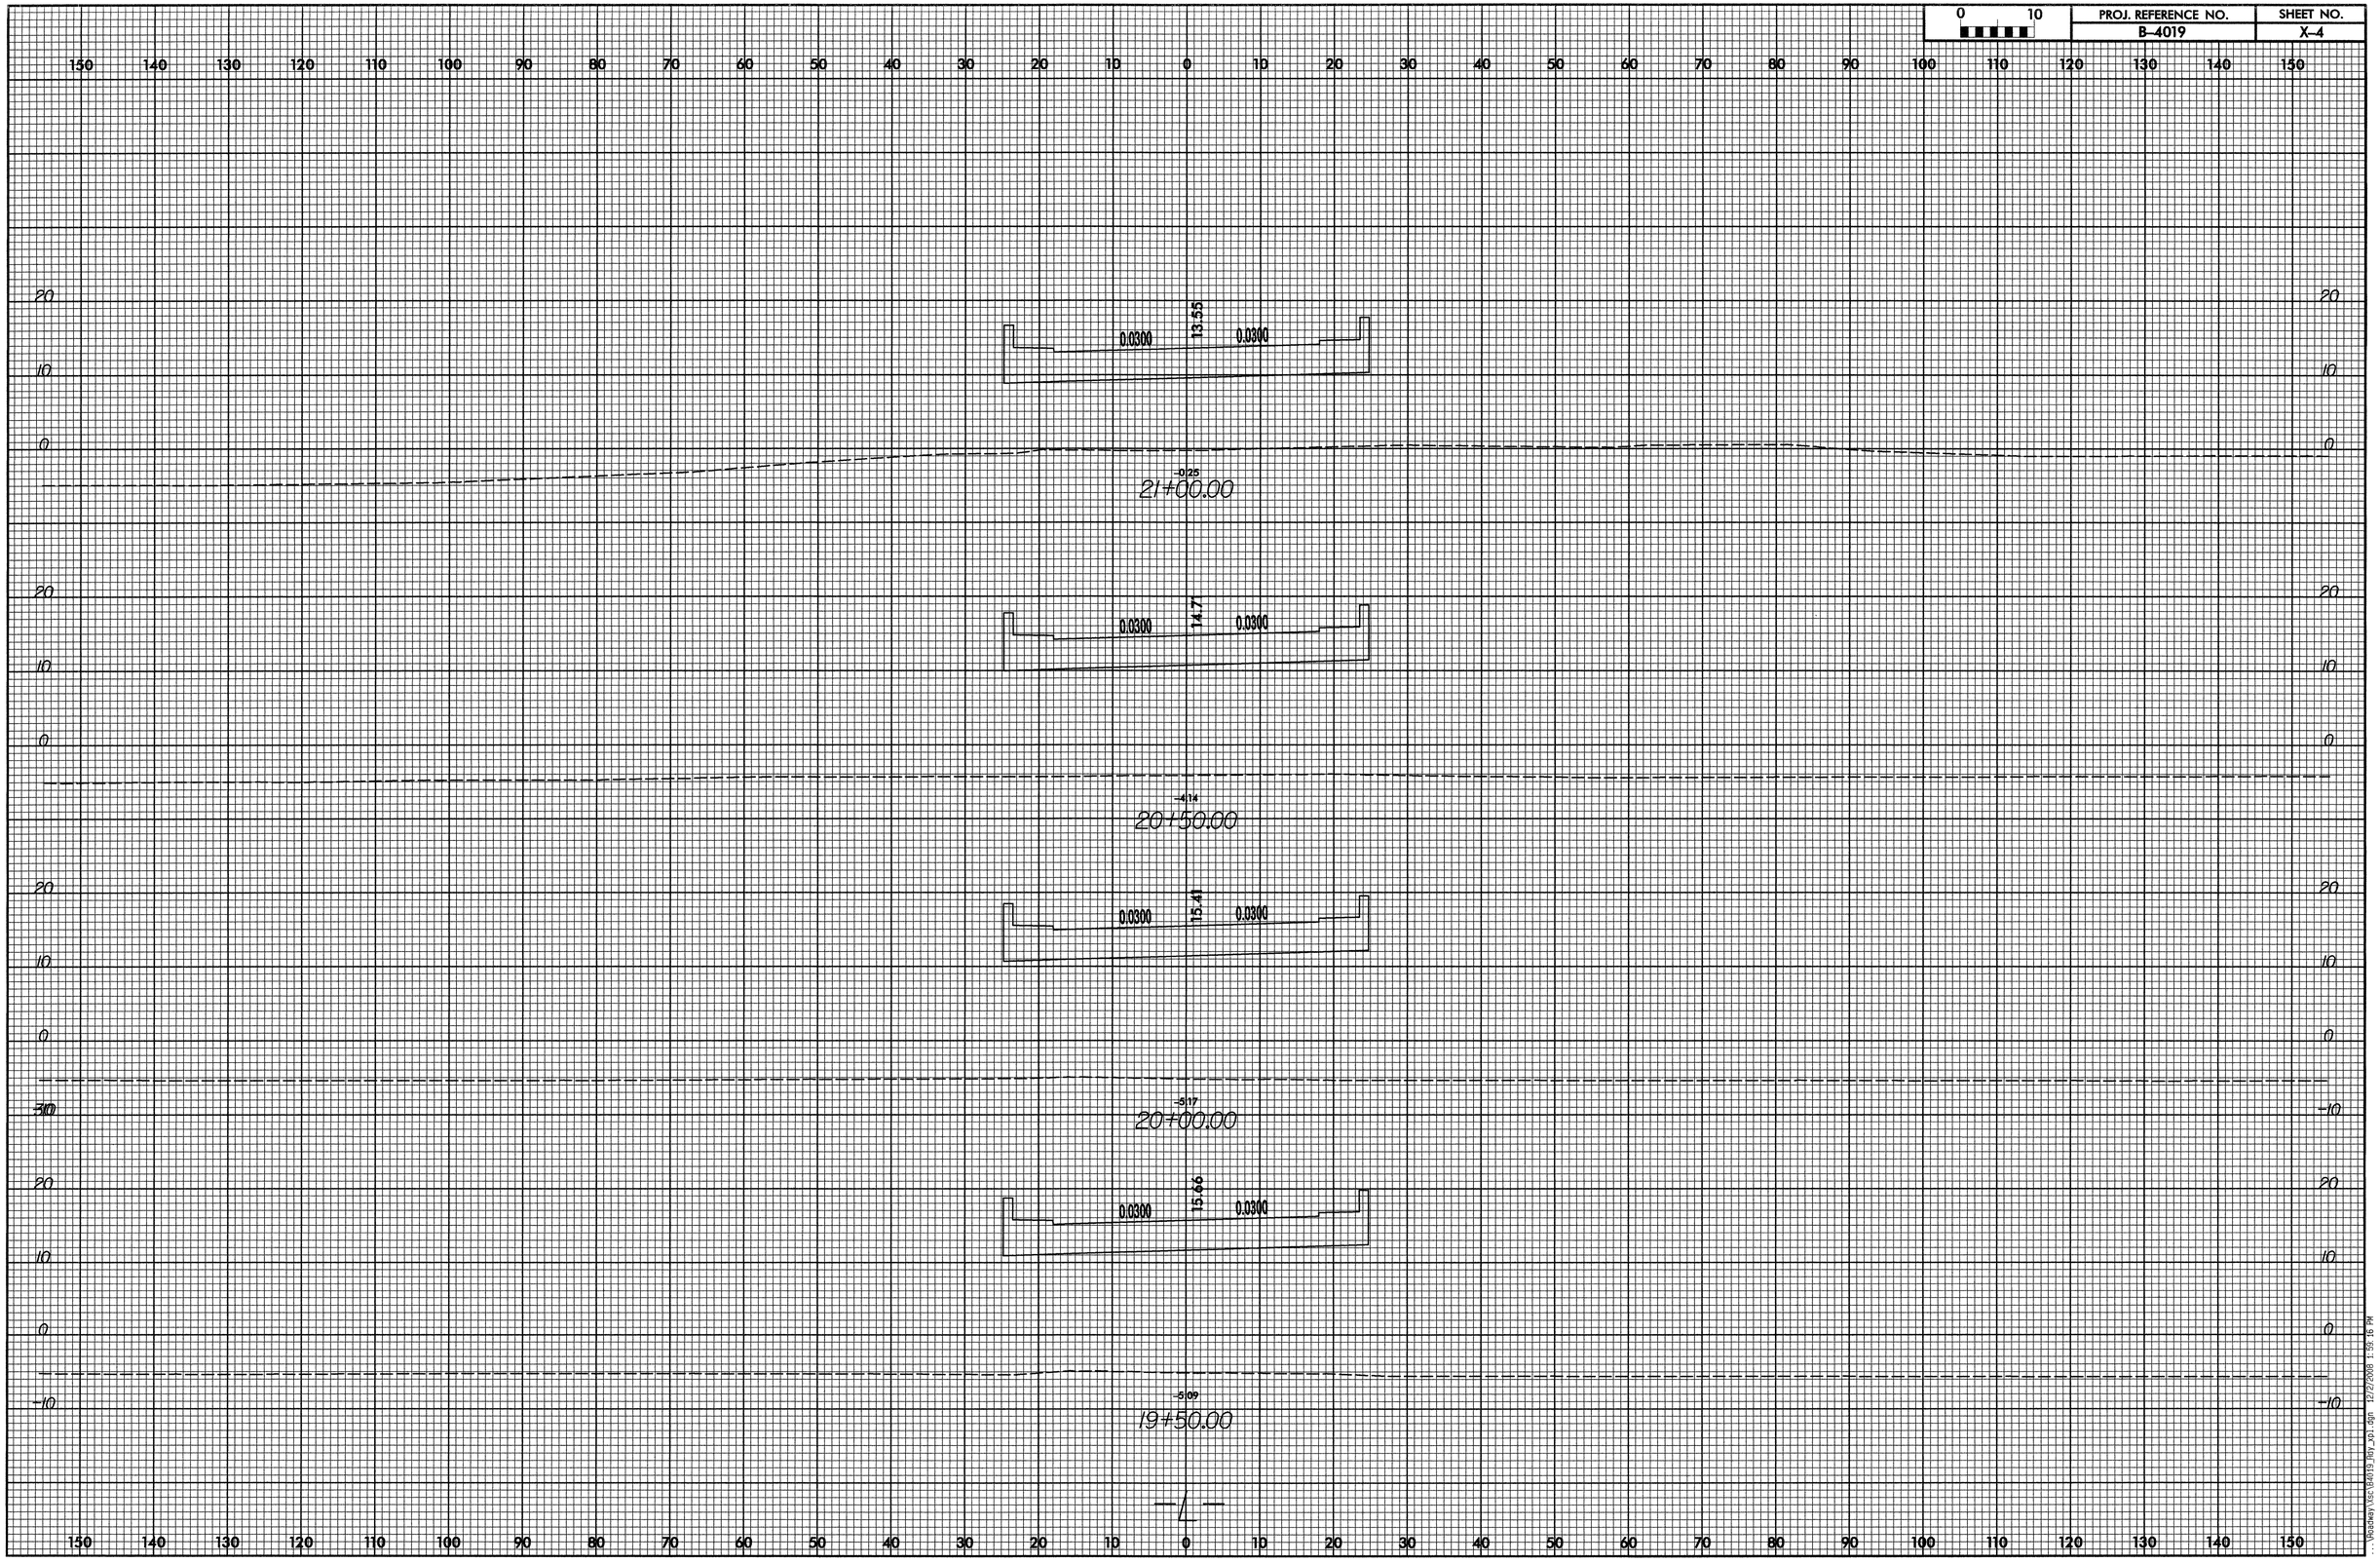

...\Woodley\X-Sc\B4019_fdrp_p01.dgn 12/12/2008 1:59:16 PM

PROJ. REFERENCE NO.	SHEET NO.
B-4019	X-5

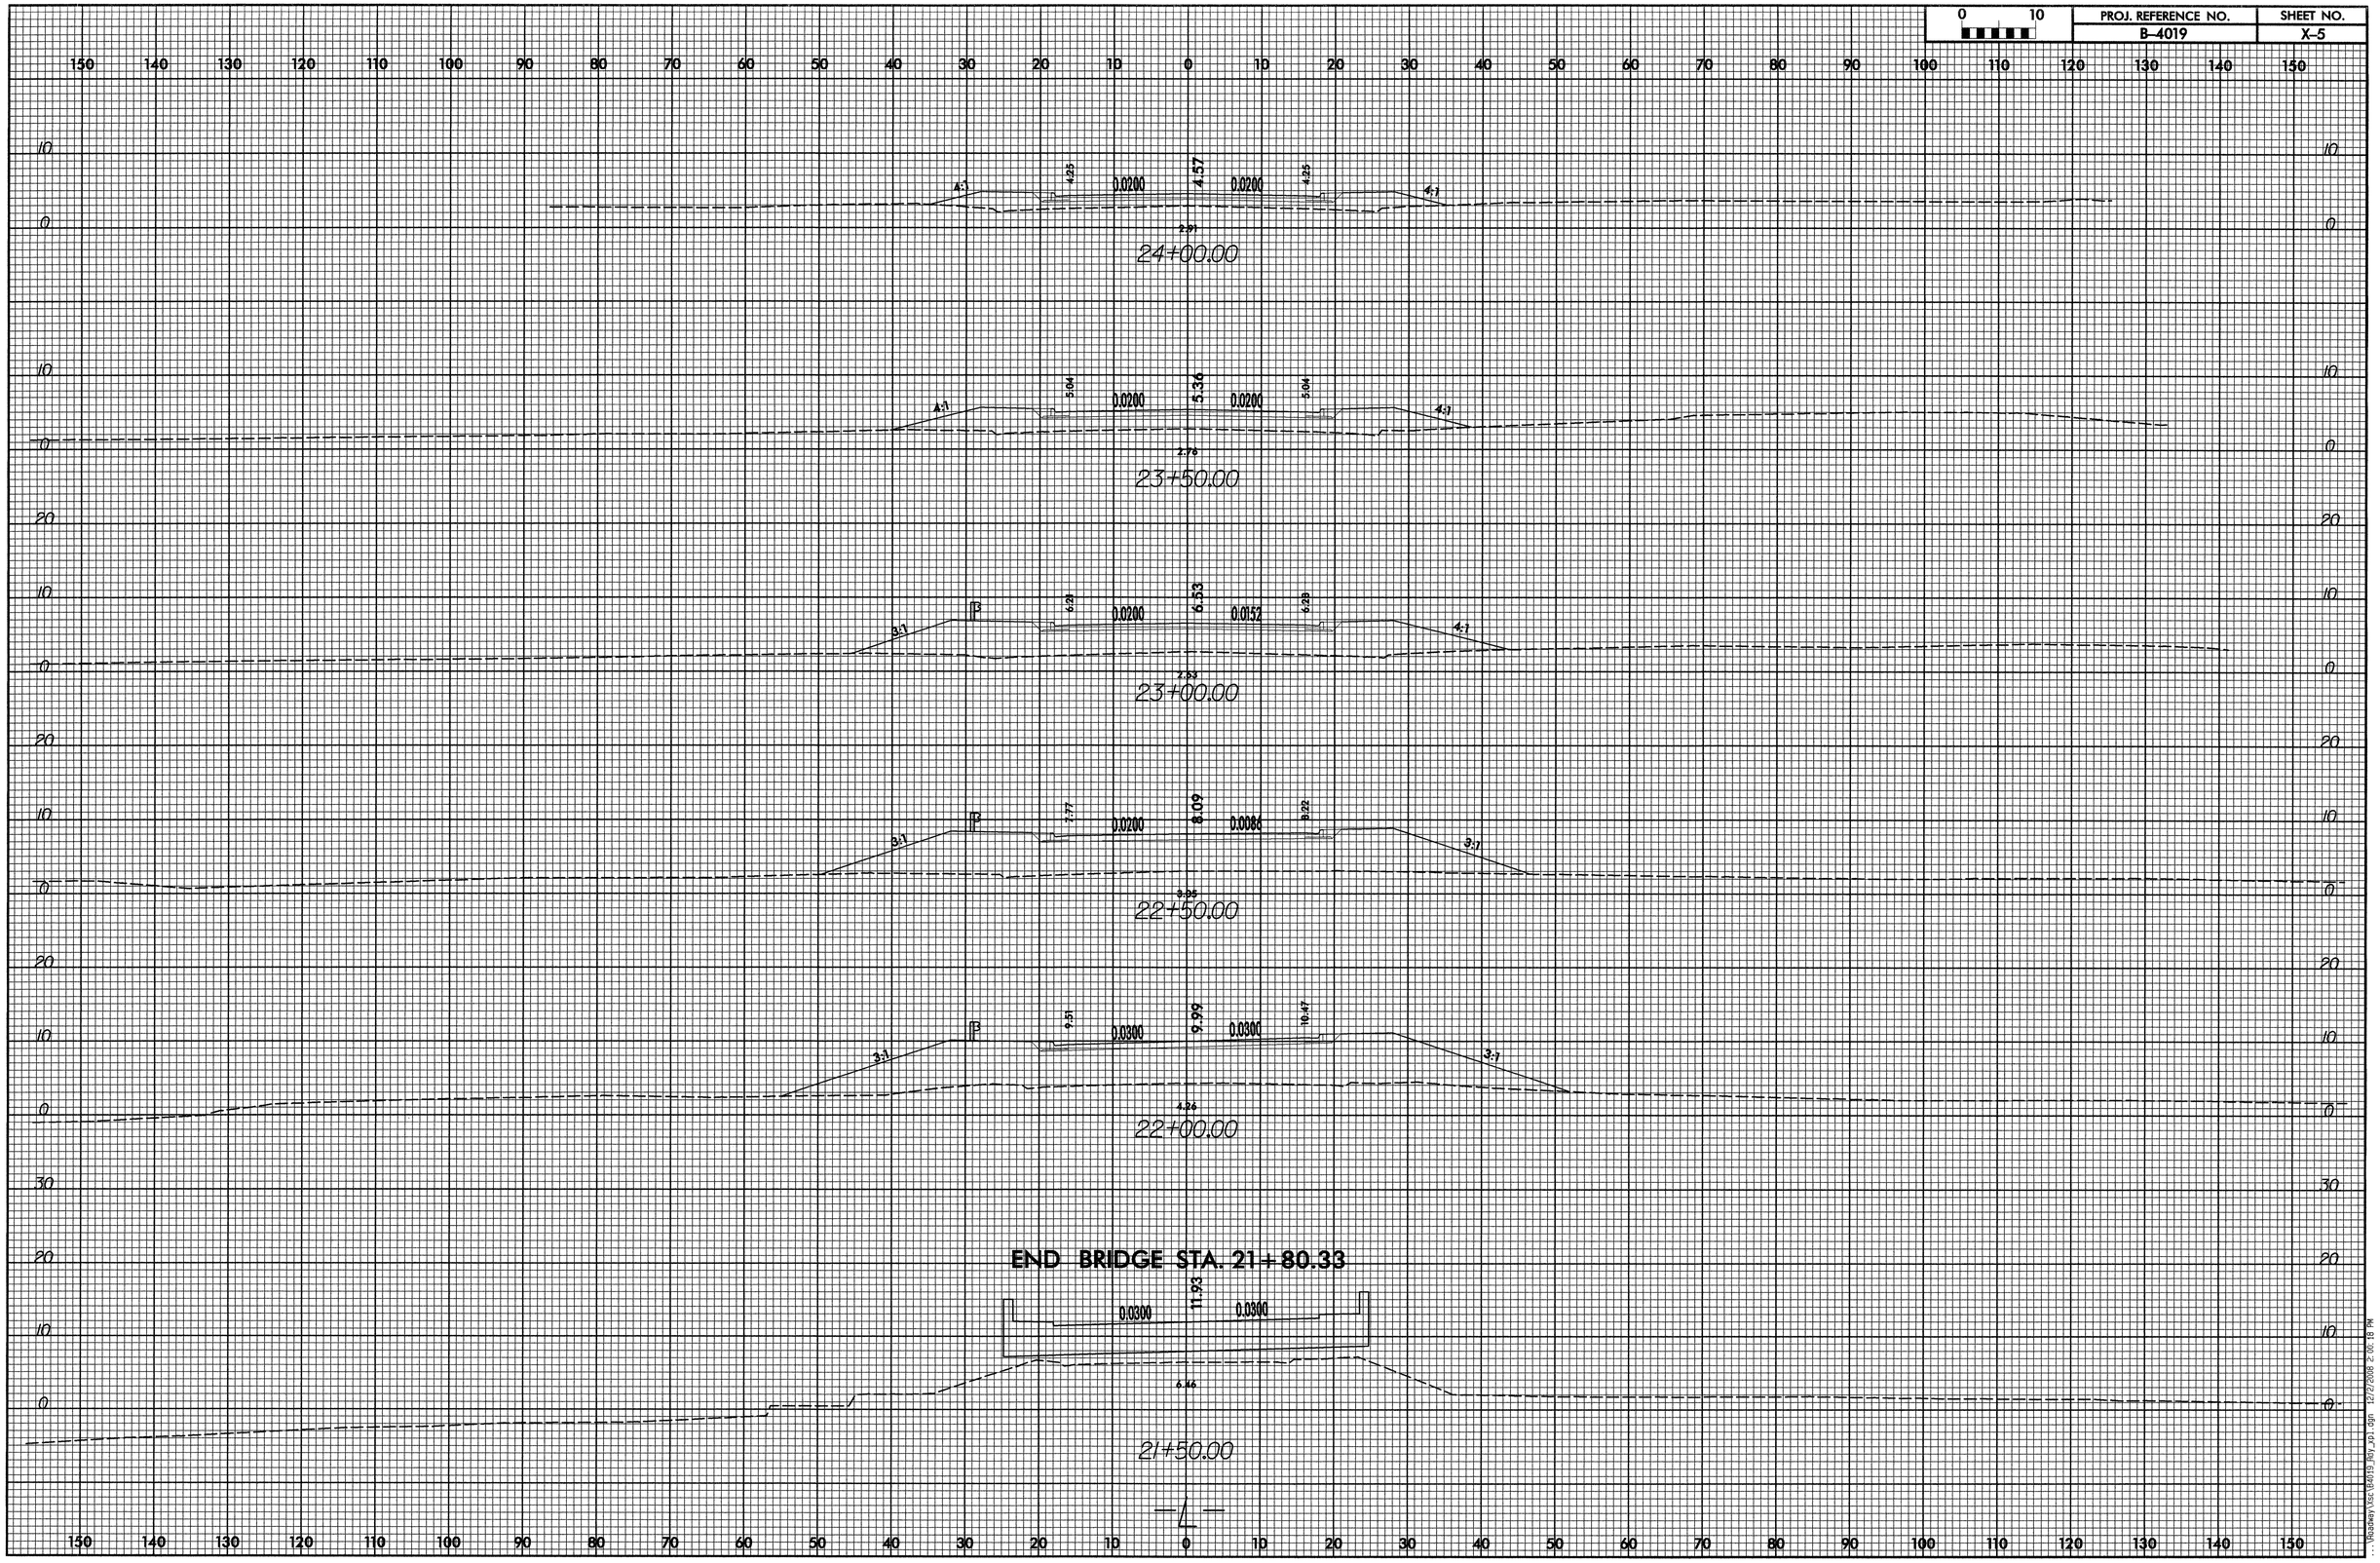

...\Roadway\Sec\B4019_Rdy_p01.dgn 12/2/2008 2:06:19 PM

0 10	PROJ. REFERENCE NO.	SHEET NO.
	B-4019	X-6

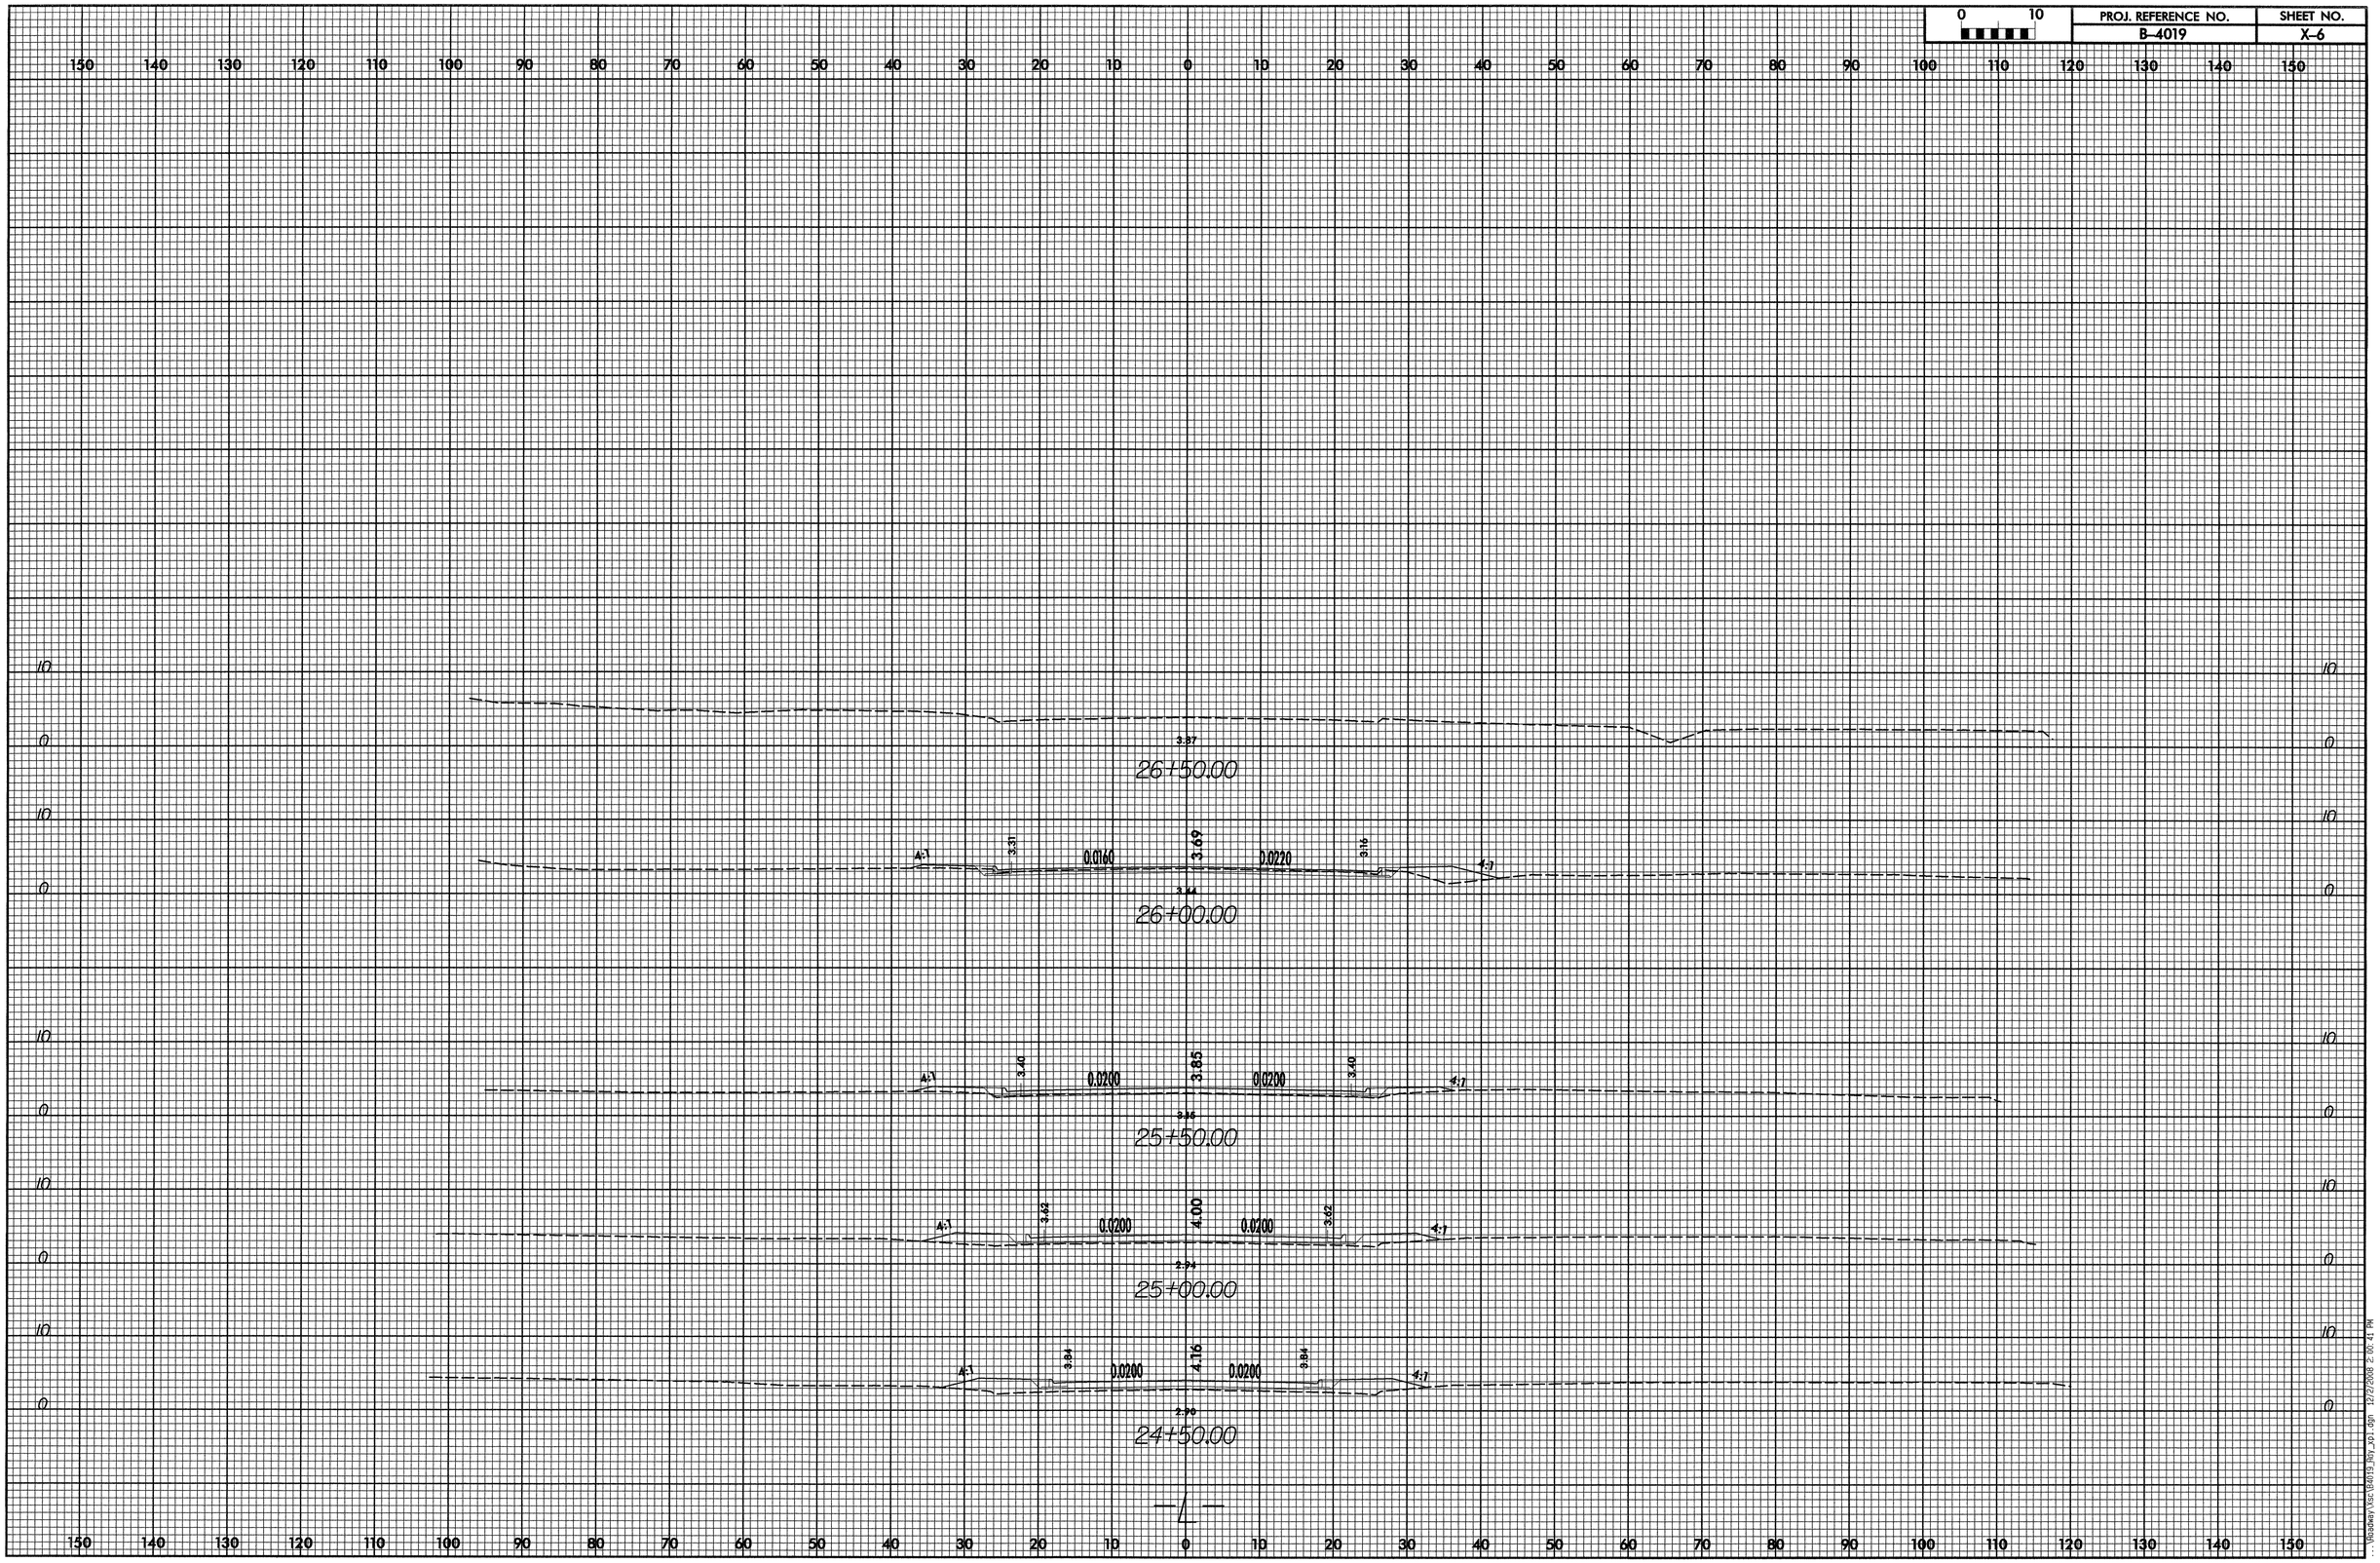

...\Mosdevy\Xsc\B4019_Hdy_X01.dgn 12/2/2008 2:00:41 PM

0 10	PROJ. REFERENCE NO.	SHEET NO.
	B-4019	X-7

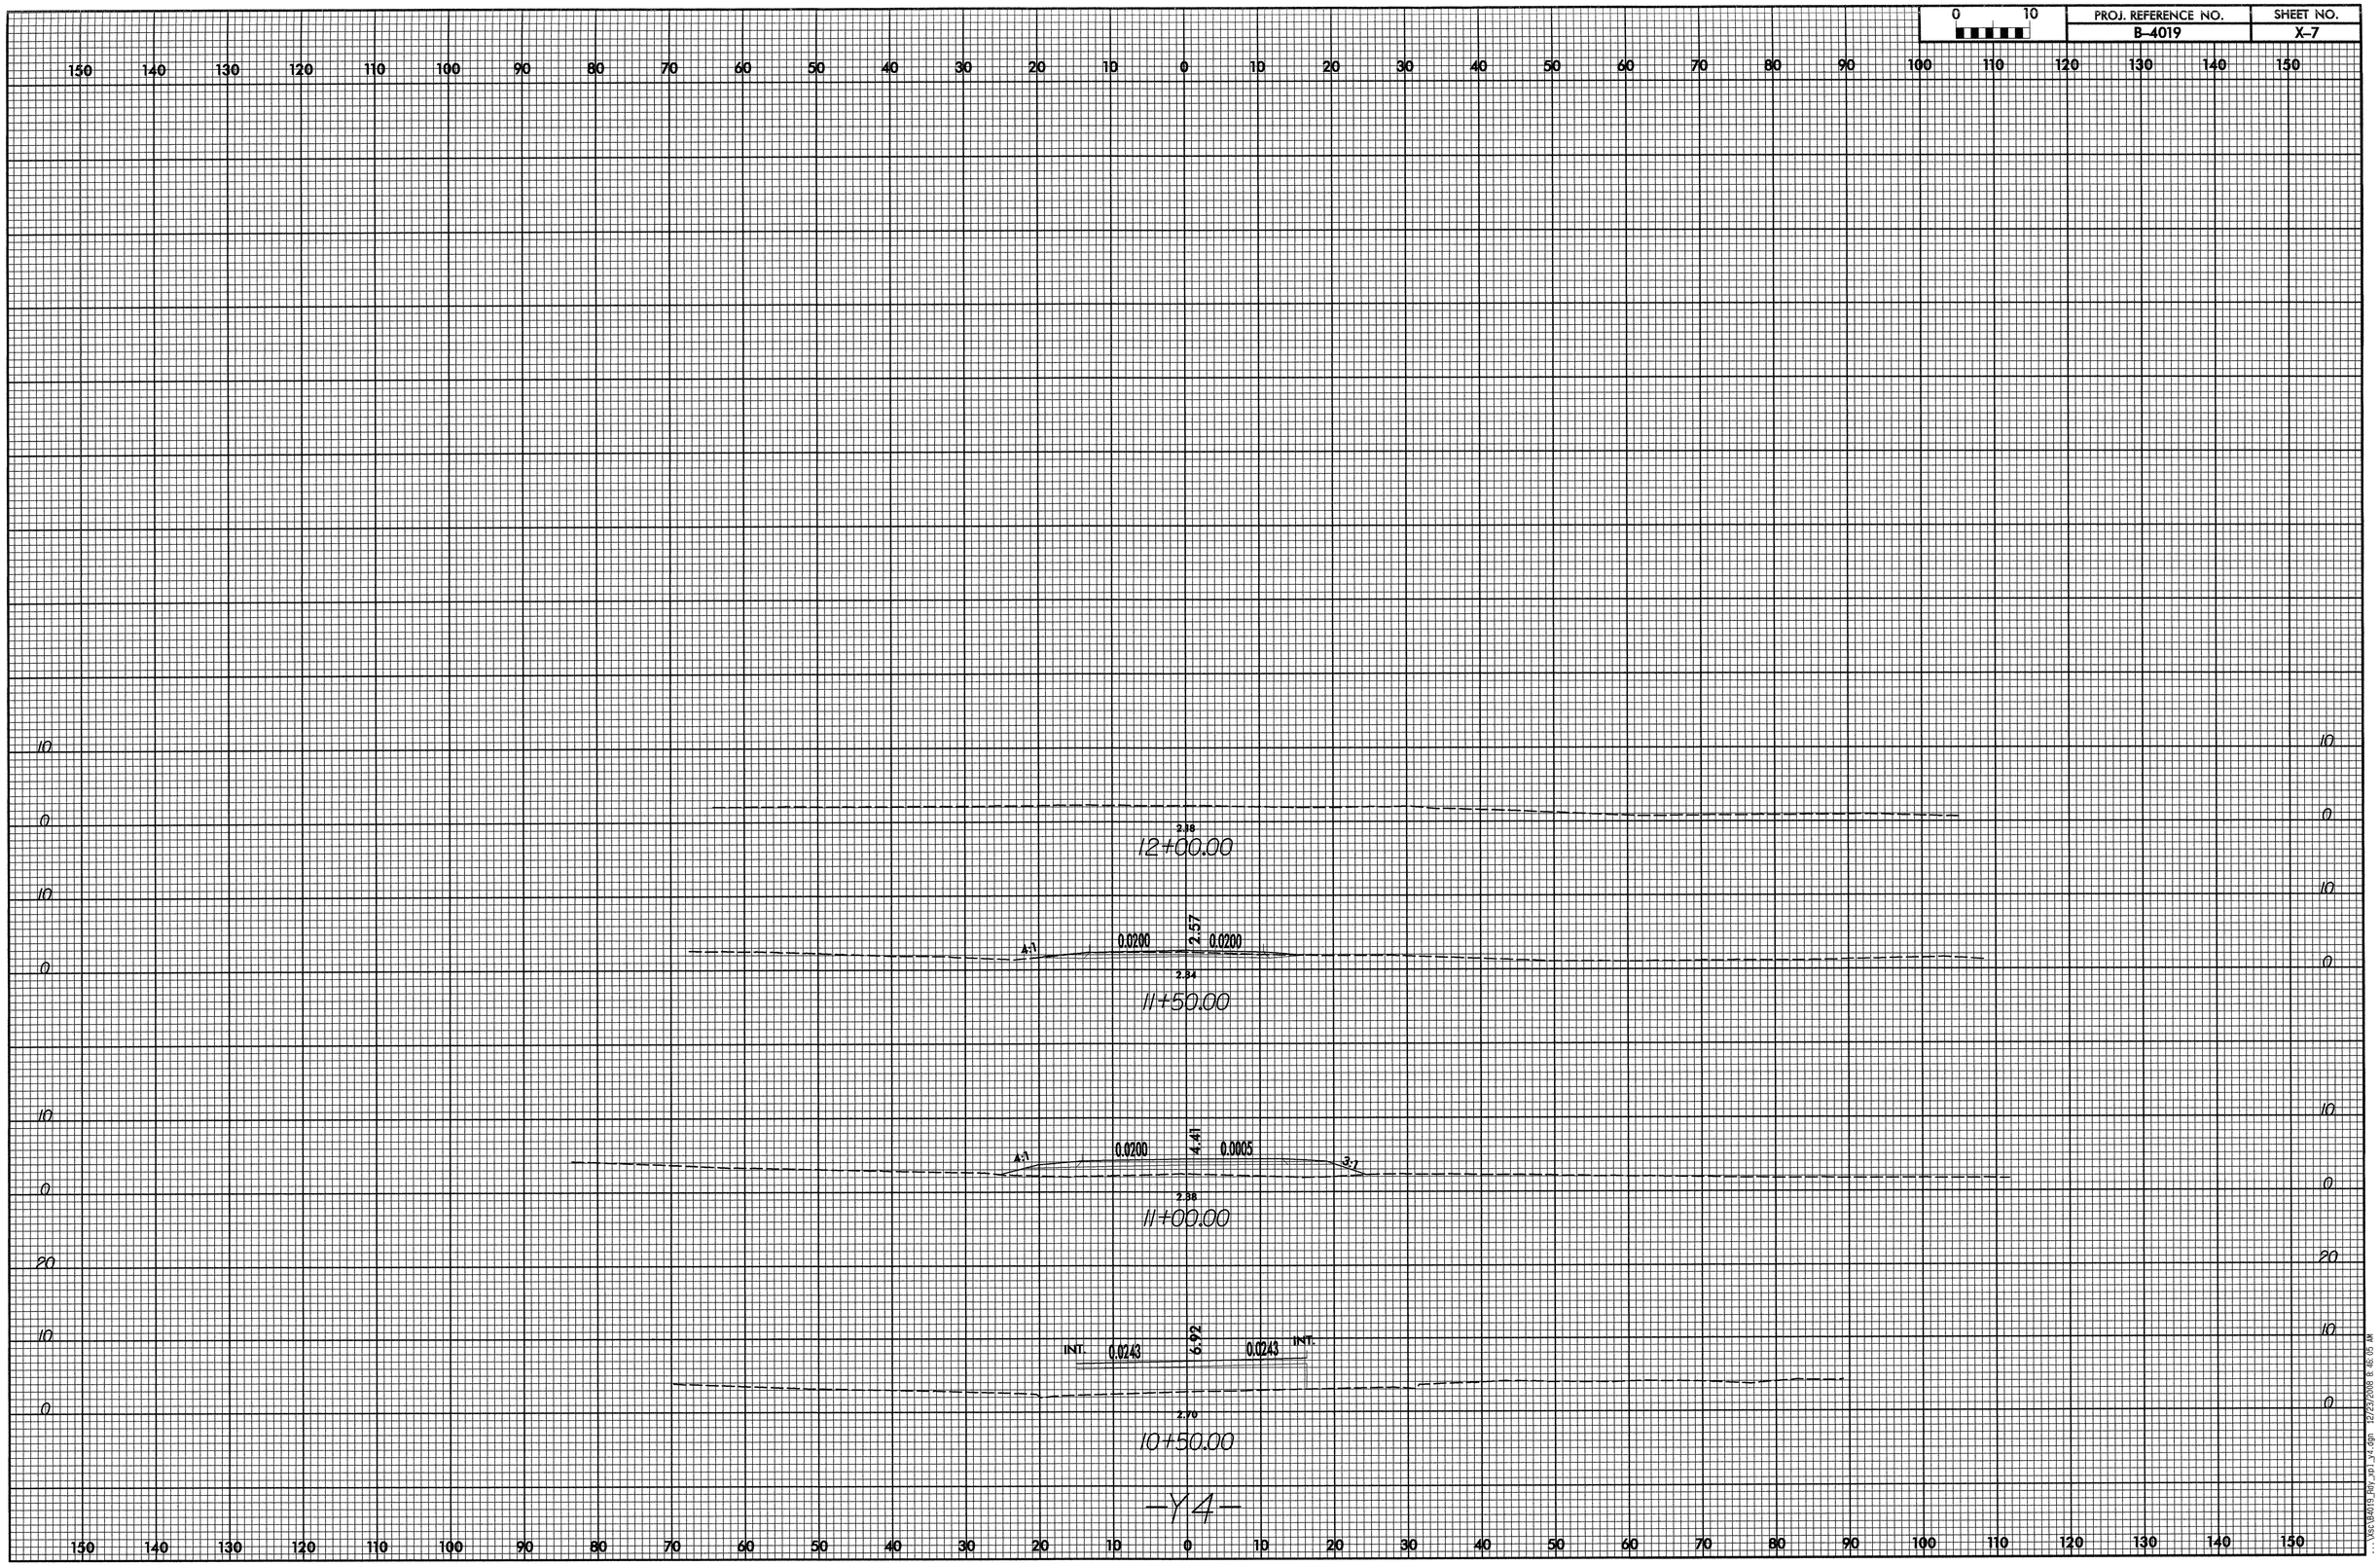

...\Doc\B4019_Hwy_200_X-4.dgn 12/29/2008 9:46:15 AM