PROJ. REFERENCE NO.	SHEET NO.
B-4302	EW-VOLUME-1

DIVISION OF HIGHWAYS
STATE OF NORTH CAROLINA

Note: Approximate quantities only. Fine Grading, Clearing and Grubbing, Removal of Existing Asphalt Pavement and Breaking of Exisitng Asphalt Pavement will be paid for at the contract Special Provision price for "Grading".

CROSS-SECTION SUMMARY

NOTE: EMBANKMENT COLUMN DOES NOT INCLUDE BACKFILL FOR UNDERCUT.

IN CUBIC YARDS

LOCATION	UNCLASSIFIED EXCAVATION	EMBANKMENT
-L-		
14+00.00	0	0
14+50.00	22	466
15+00.00	12	603
15+50.00	10	708
16+00.00	19	778
16+50.00	27	767
17+00.00	44	831
17+50.00	26	1049
18+00.00	0	1264
18+50.00	0	1440
21+00.00	0	0
21+50.00	18	1051
22+00.00	44	814
22+50.00	49	641
23+00.00	29	485
23+50.00	6	293
24+00.00	0	116
24+50.00	44	49
25+00.00	47	24
25+50.00	14	12
26+00.00	14	13
26+50.00	6	18

LOCATION	UNCLASSIFIED EXCAVATION	EMBANKMENT
-DET-		
11+00.00	0	0
11+50.00	43	0
12+00.00	92	0
12+50.00	176	0
13+00.00	368	0
13+50.00	666	0
14+00.00	1042	0
14+50.00	1476	0
15+00.00	1765	0
15+50.00	1691	0
16+00.00	1198	0
16+50.00	445	1
17+00.00	18	186
17+50.00	0	426
18+00.00	0	455
18+50.00	0	388
19+00.00	0	390
19+50.00	0	333
20+00.00	0	212
20+50.00	0	169
21+00.00	5	85
21+50.00	5	67
22+00.00	0	128
22+50.00	7	137
23+00.00	10	120
23+50.00	33	55
24+00.00	33	20
24+50.00	3	68
25+00.00	0	91
25+50.00	4	107
26+00.00	8	110
26+50.00	8	72
27+00.00	8	42
27+50.00	11	19

LOCATION	UNCLASSIFIED EXCAVATION	EMBANKMENT

Rev 3/6/01

$TIME$

$DATE$
$FILE$

0 5 10	PROJ. REFERENCE NO.	SHEET NO.
	B-4302	X-1

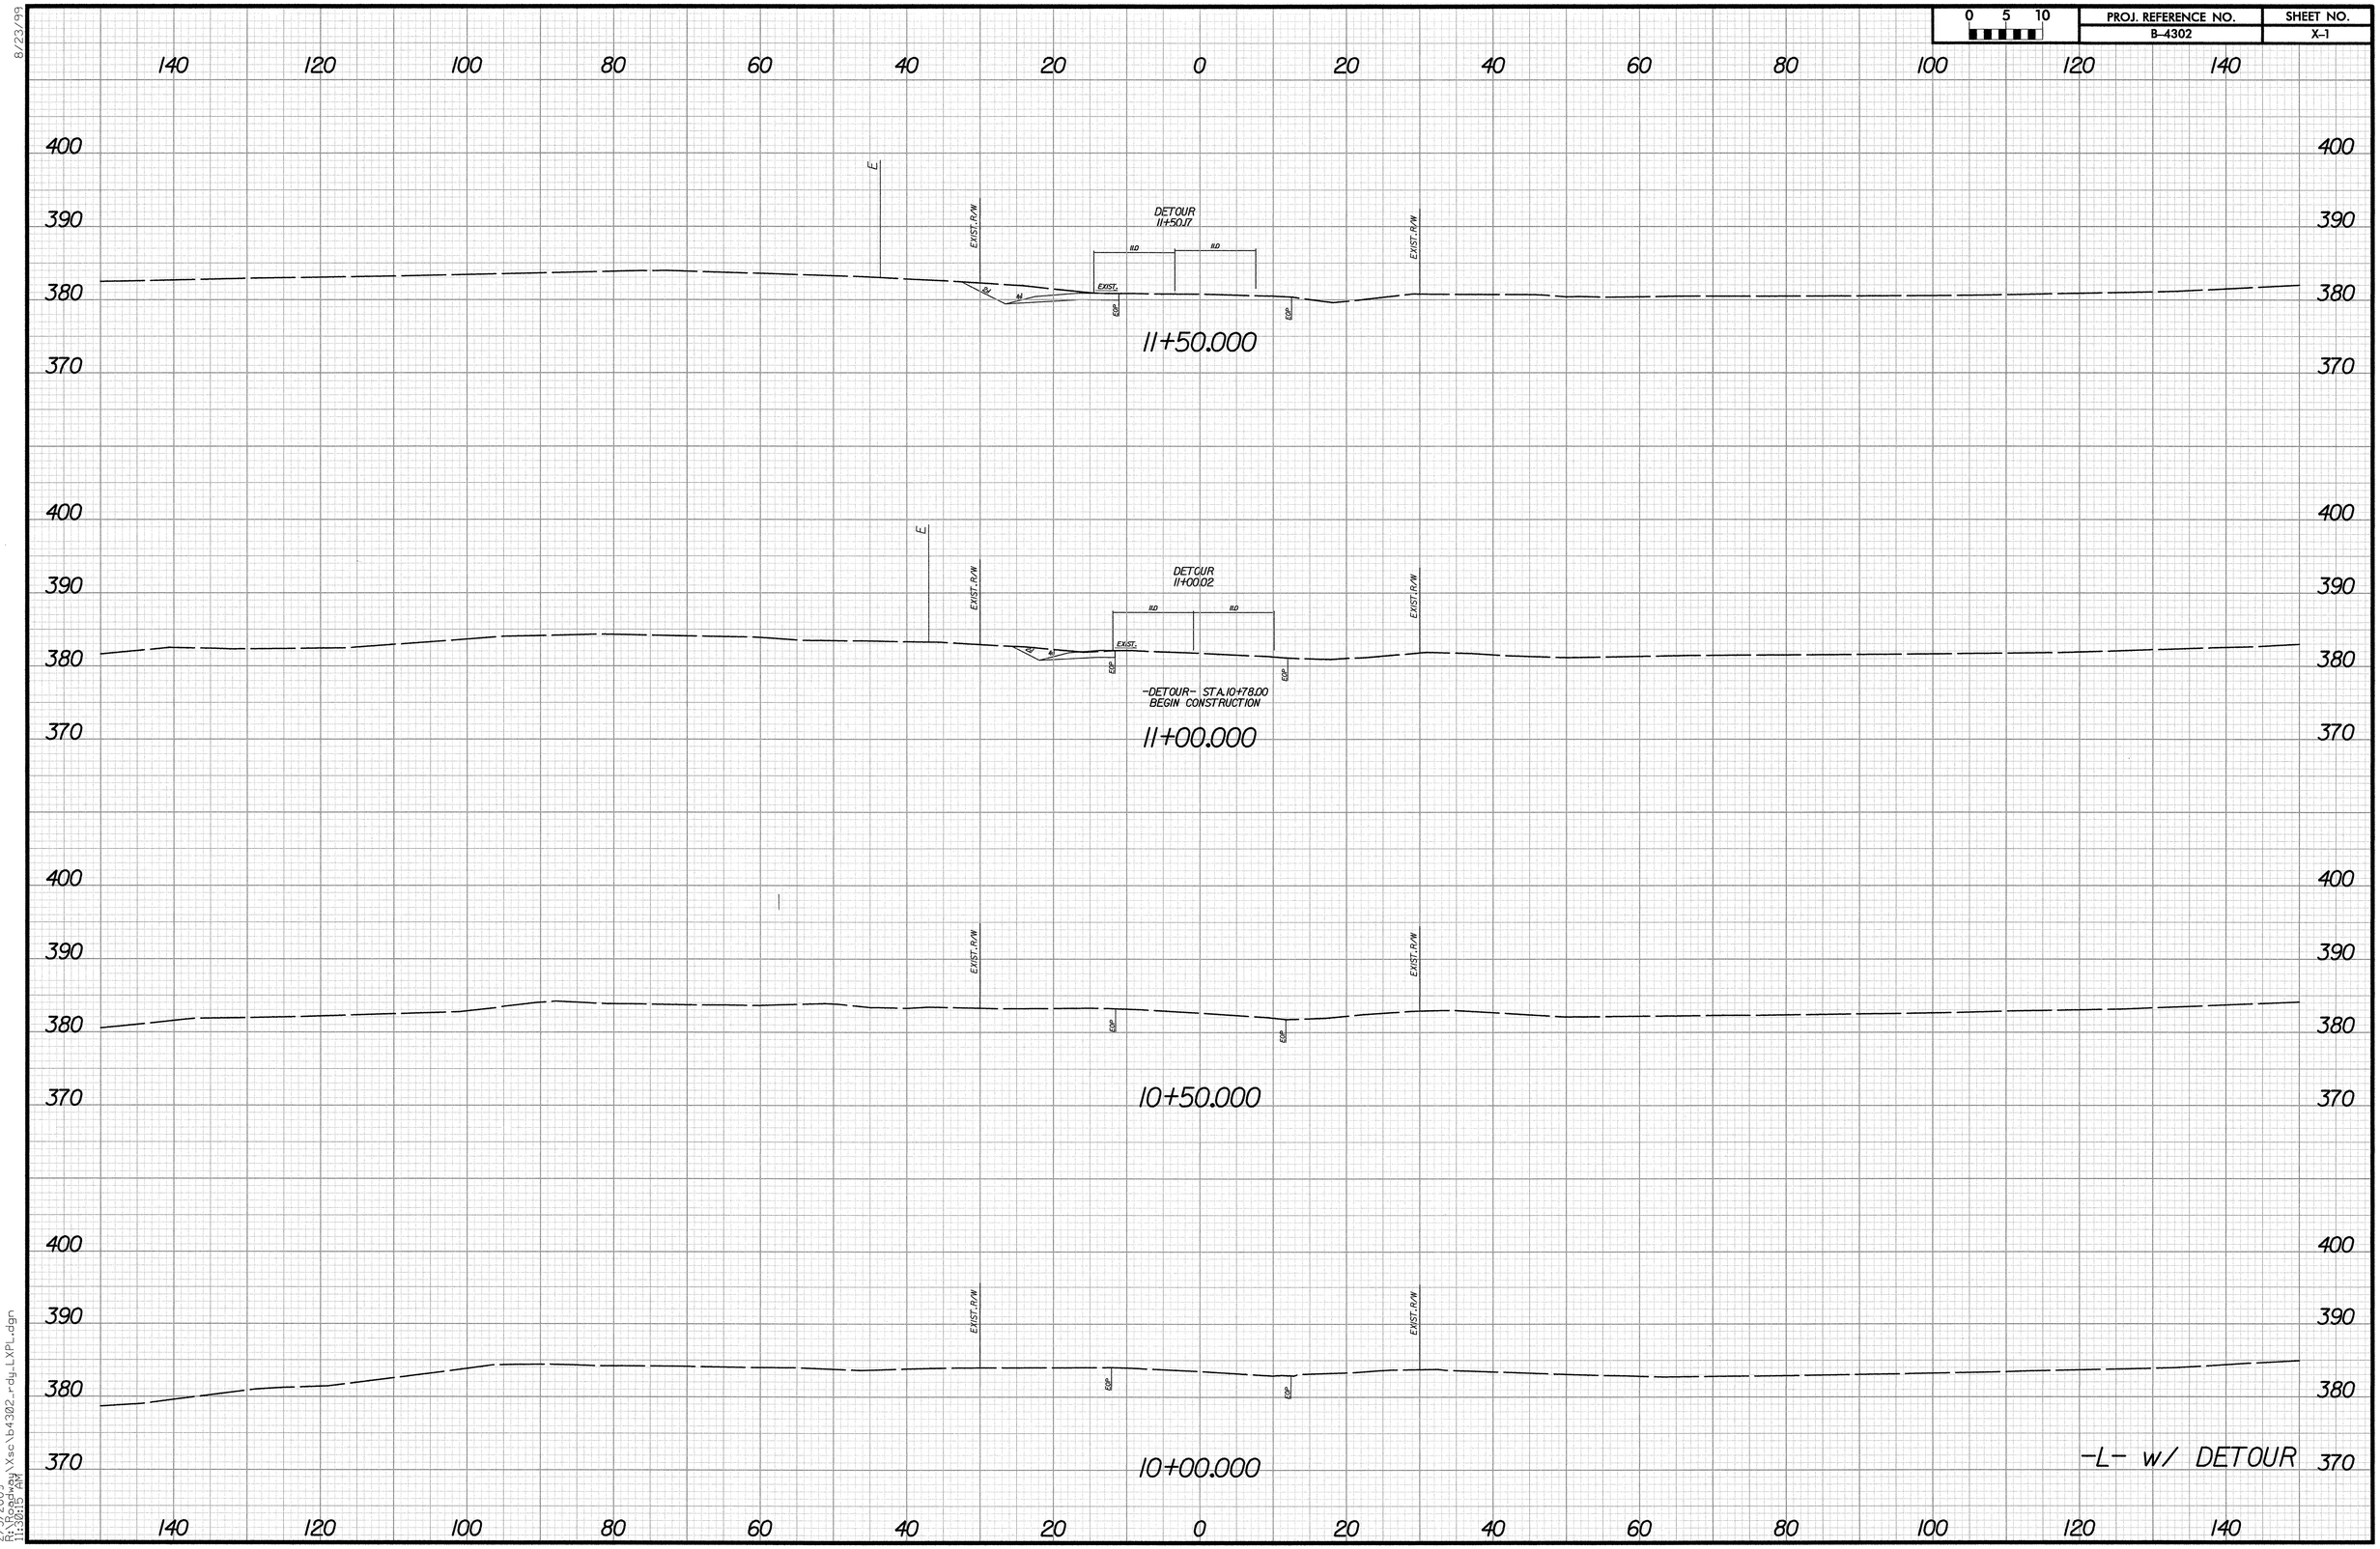

8/23/99

2/3/2009
R:\Roadway\Xsc\b4302_rdy_LXPL.dgn
11:30:15 AM

PROJ. REFERENCE NO.	SHEET NO.
B-4302	X-2

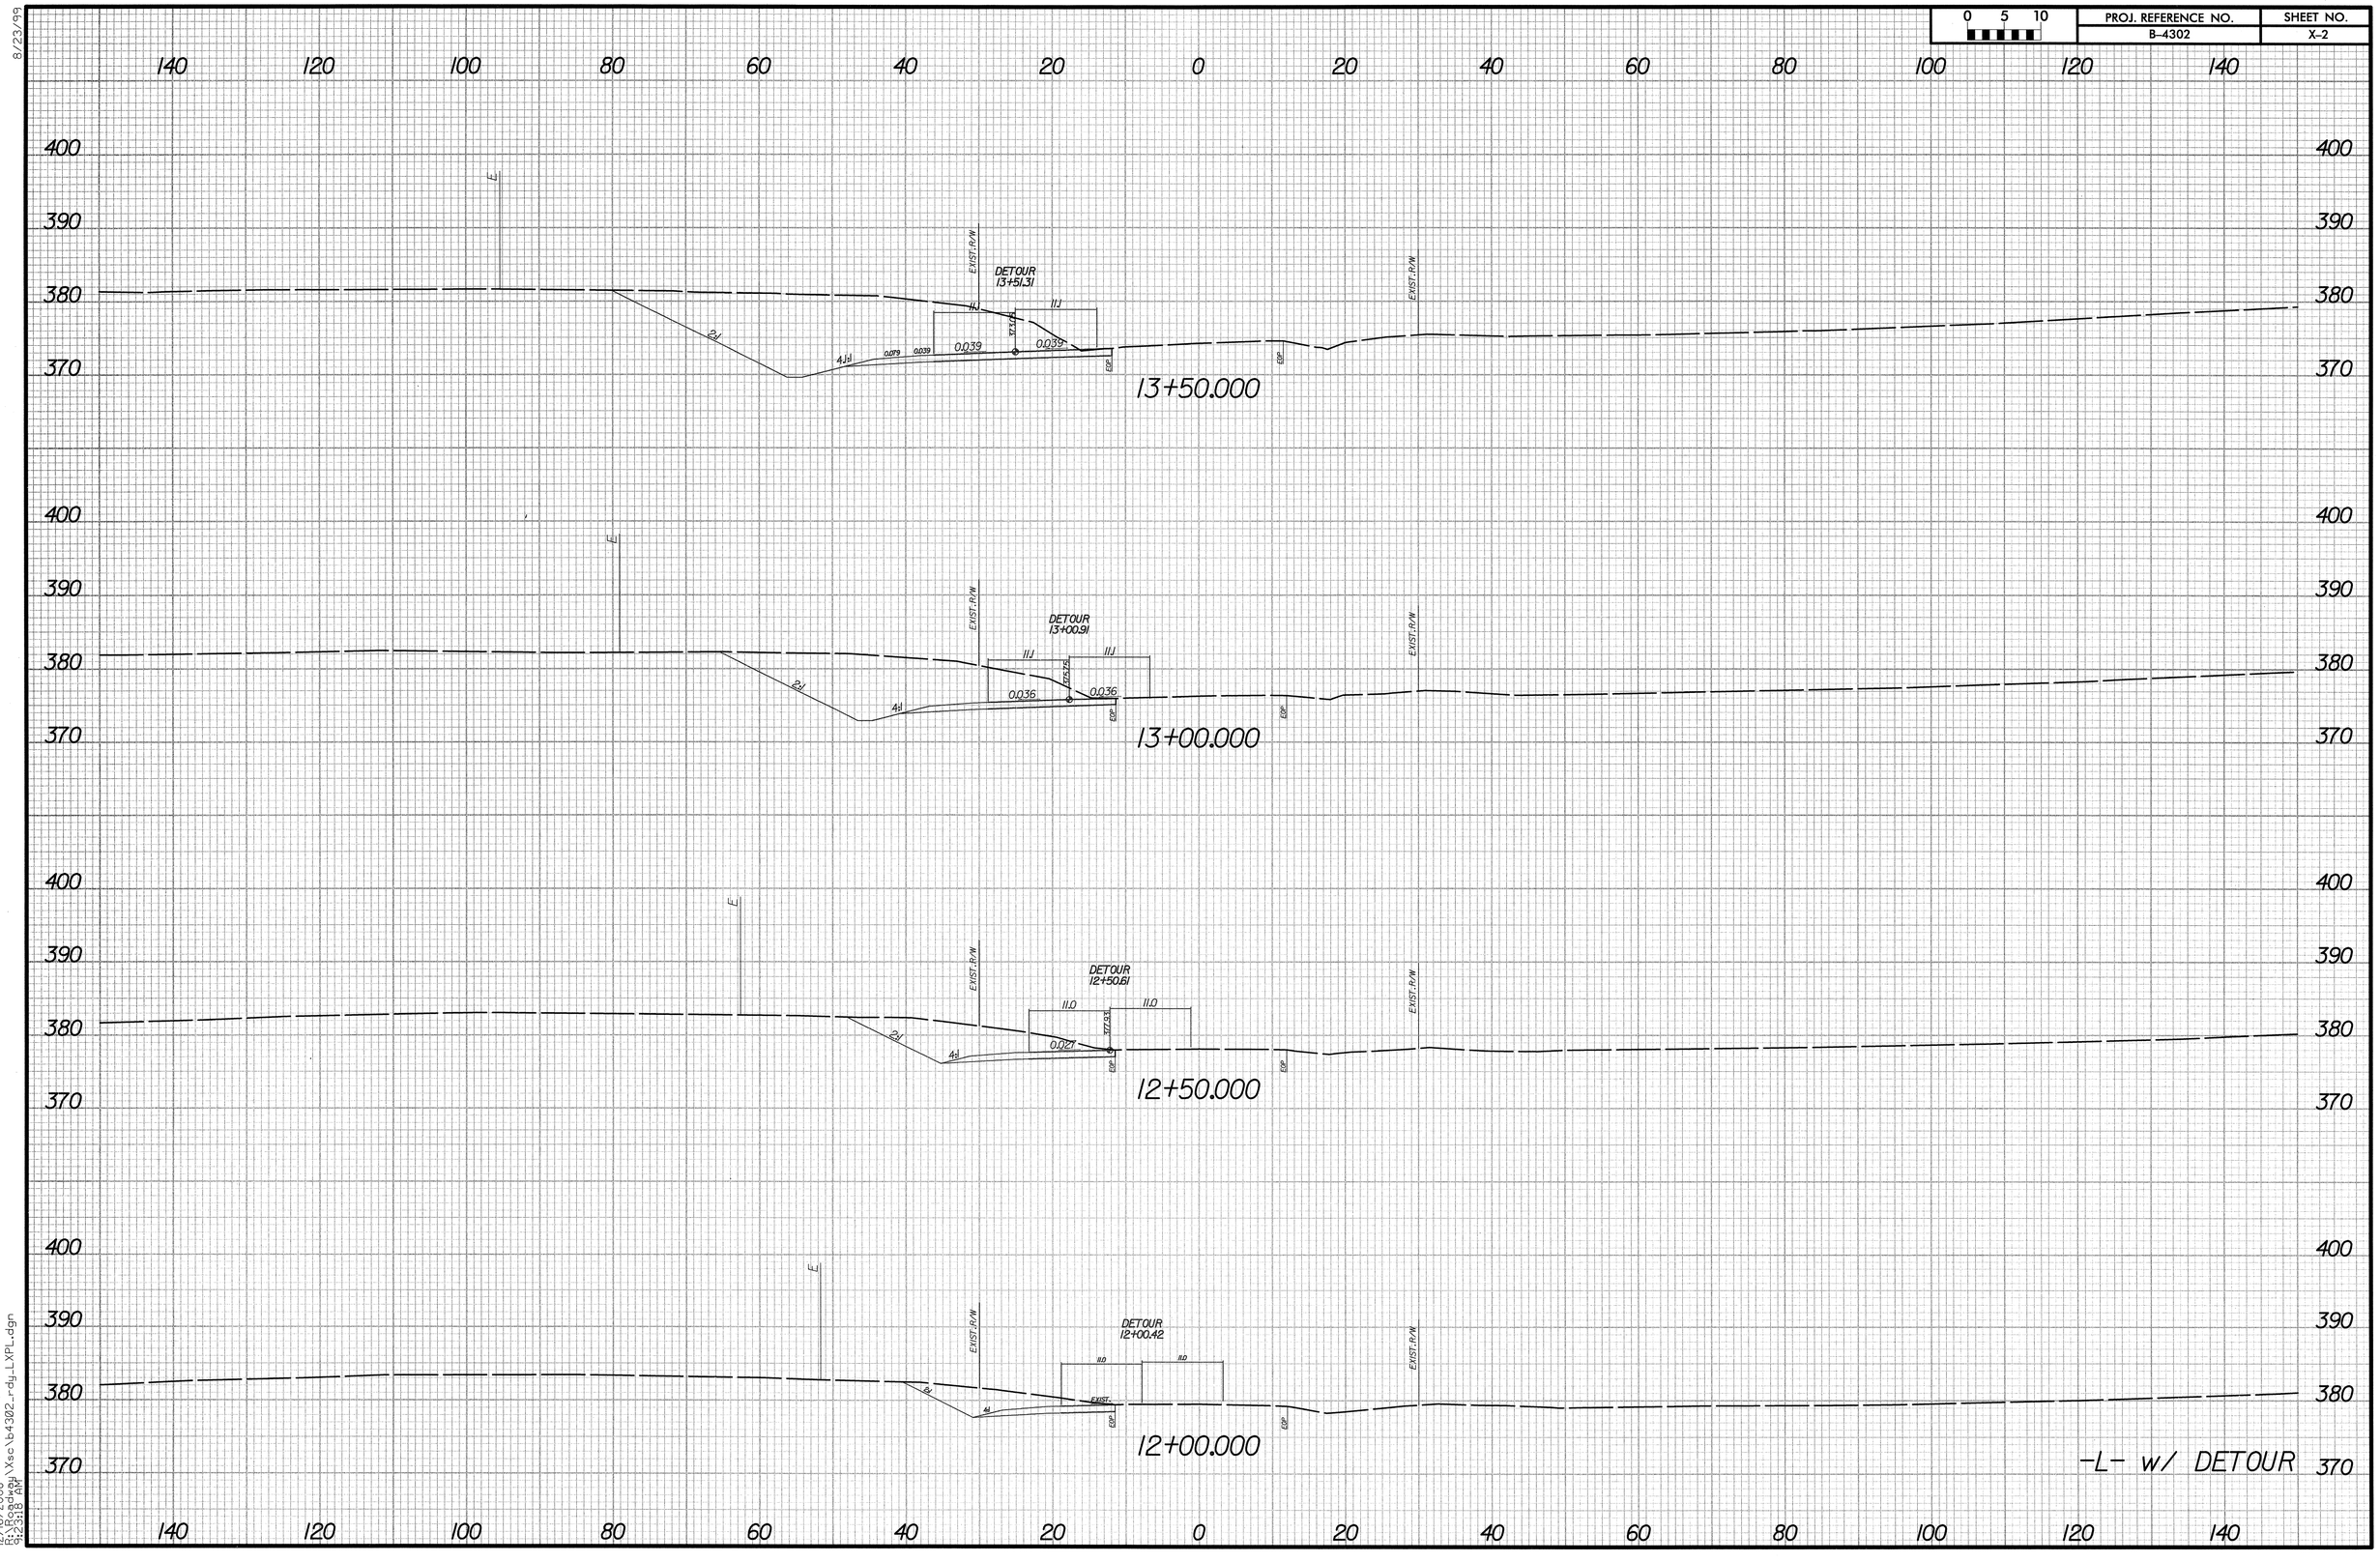

8/23/99

12/16/2008
R:\Roadway\Xsc\b4302_rdy_LXPL.dgn
9:23:18 AM

PROJ. REFERENCE NO.	SHEET NO.
B-4302	X-3

0 5 10

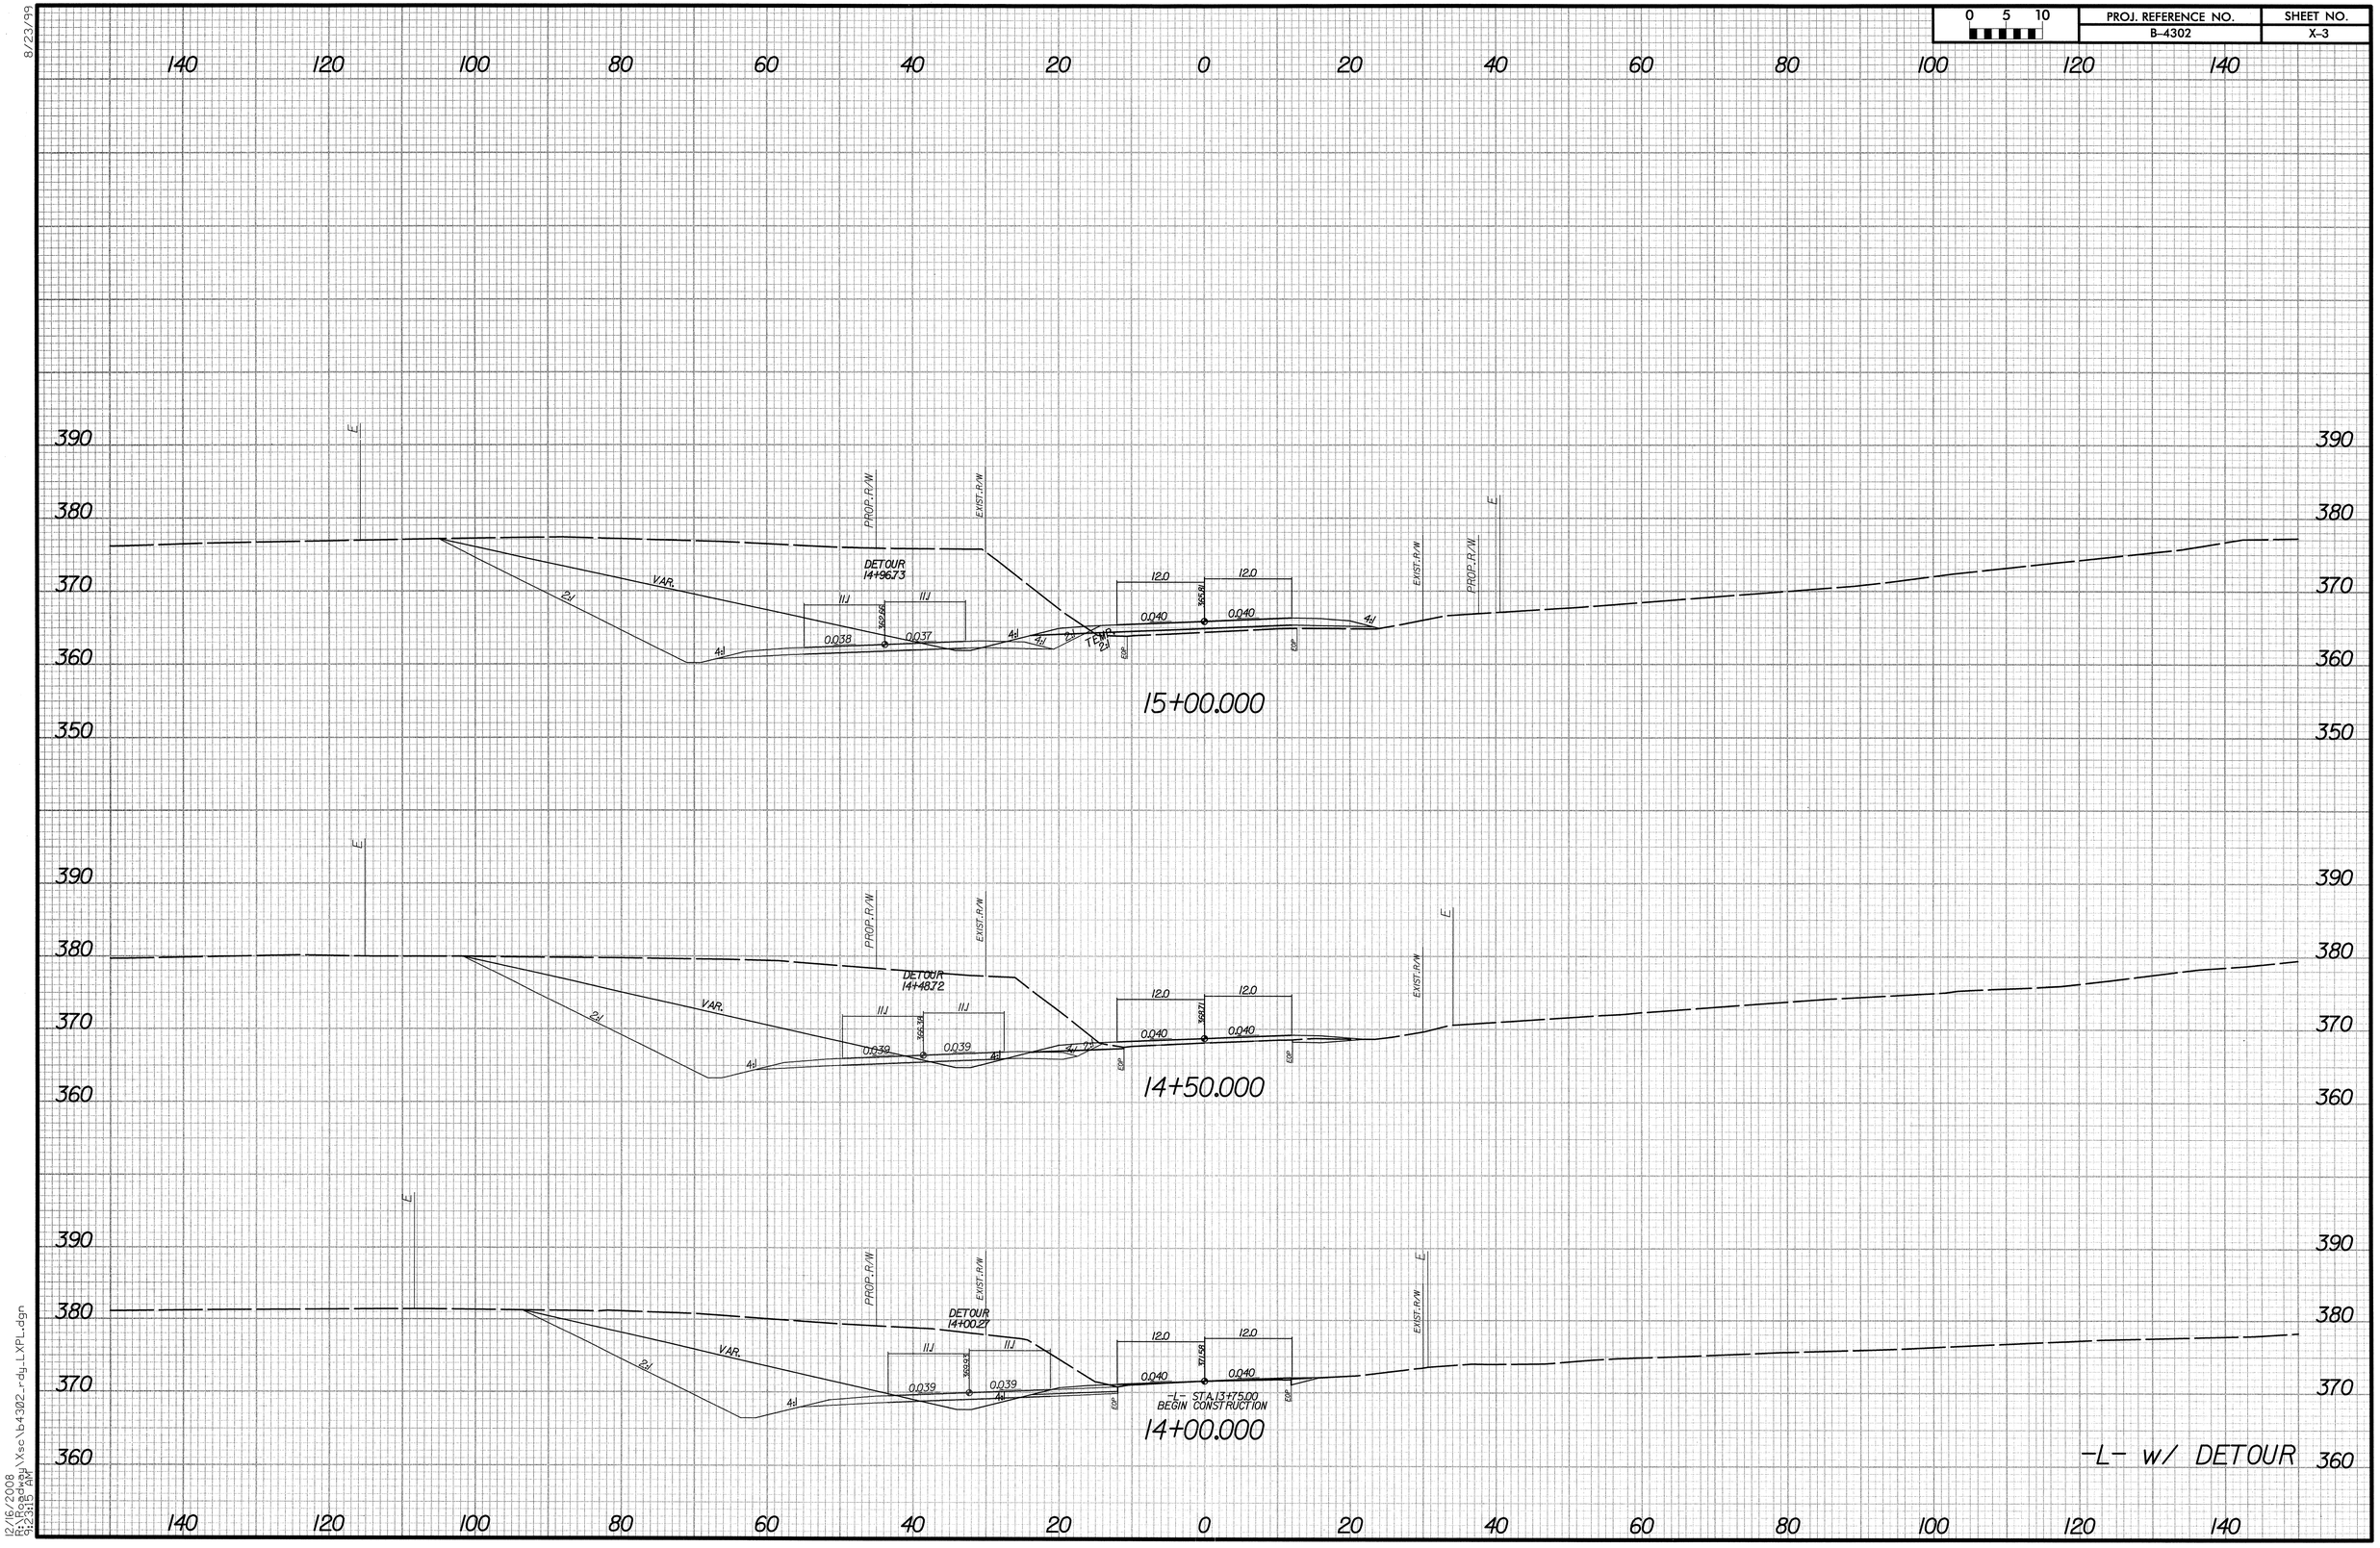

8/23/99

12/16/2008
R:\Roadway\Proj\b4302_rdy_LXPL.dgn
9:23:18 AM

0 5 10	PROJ. REFERENCE NO.	SHEET NO.
	B-4302	X-4

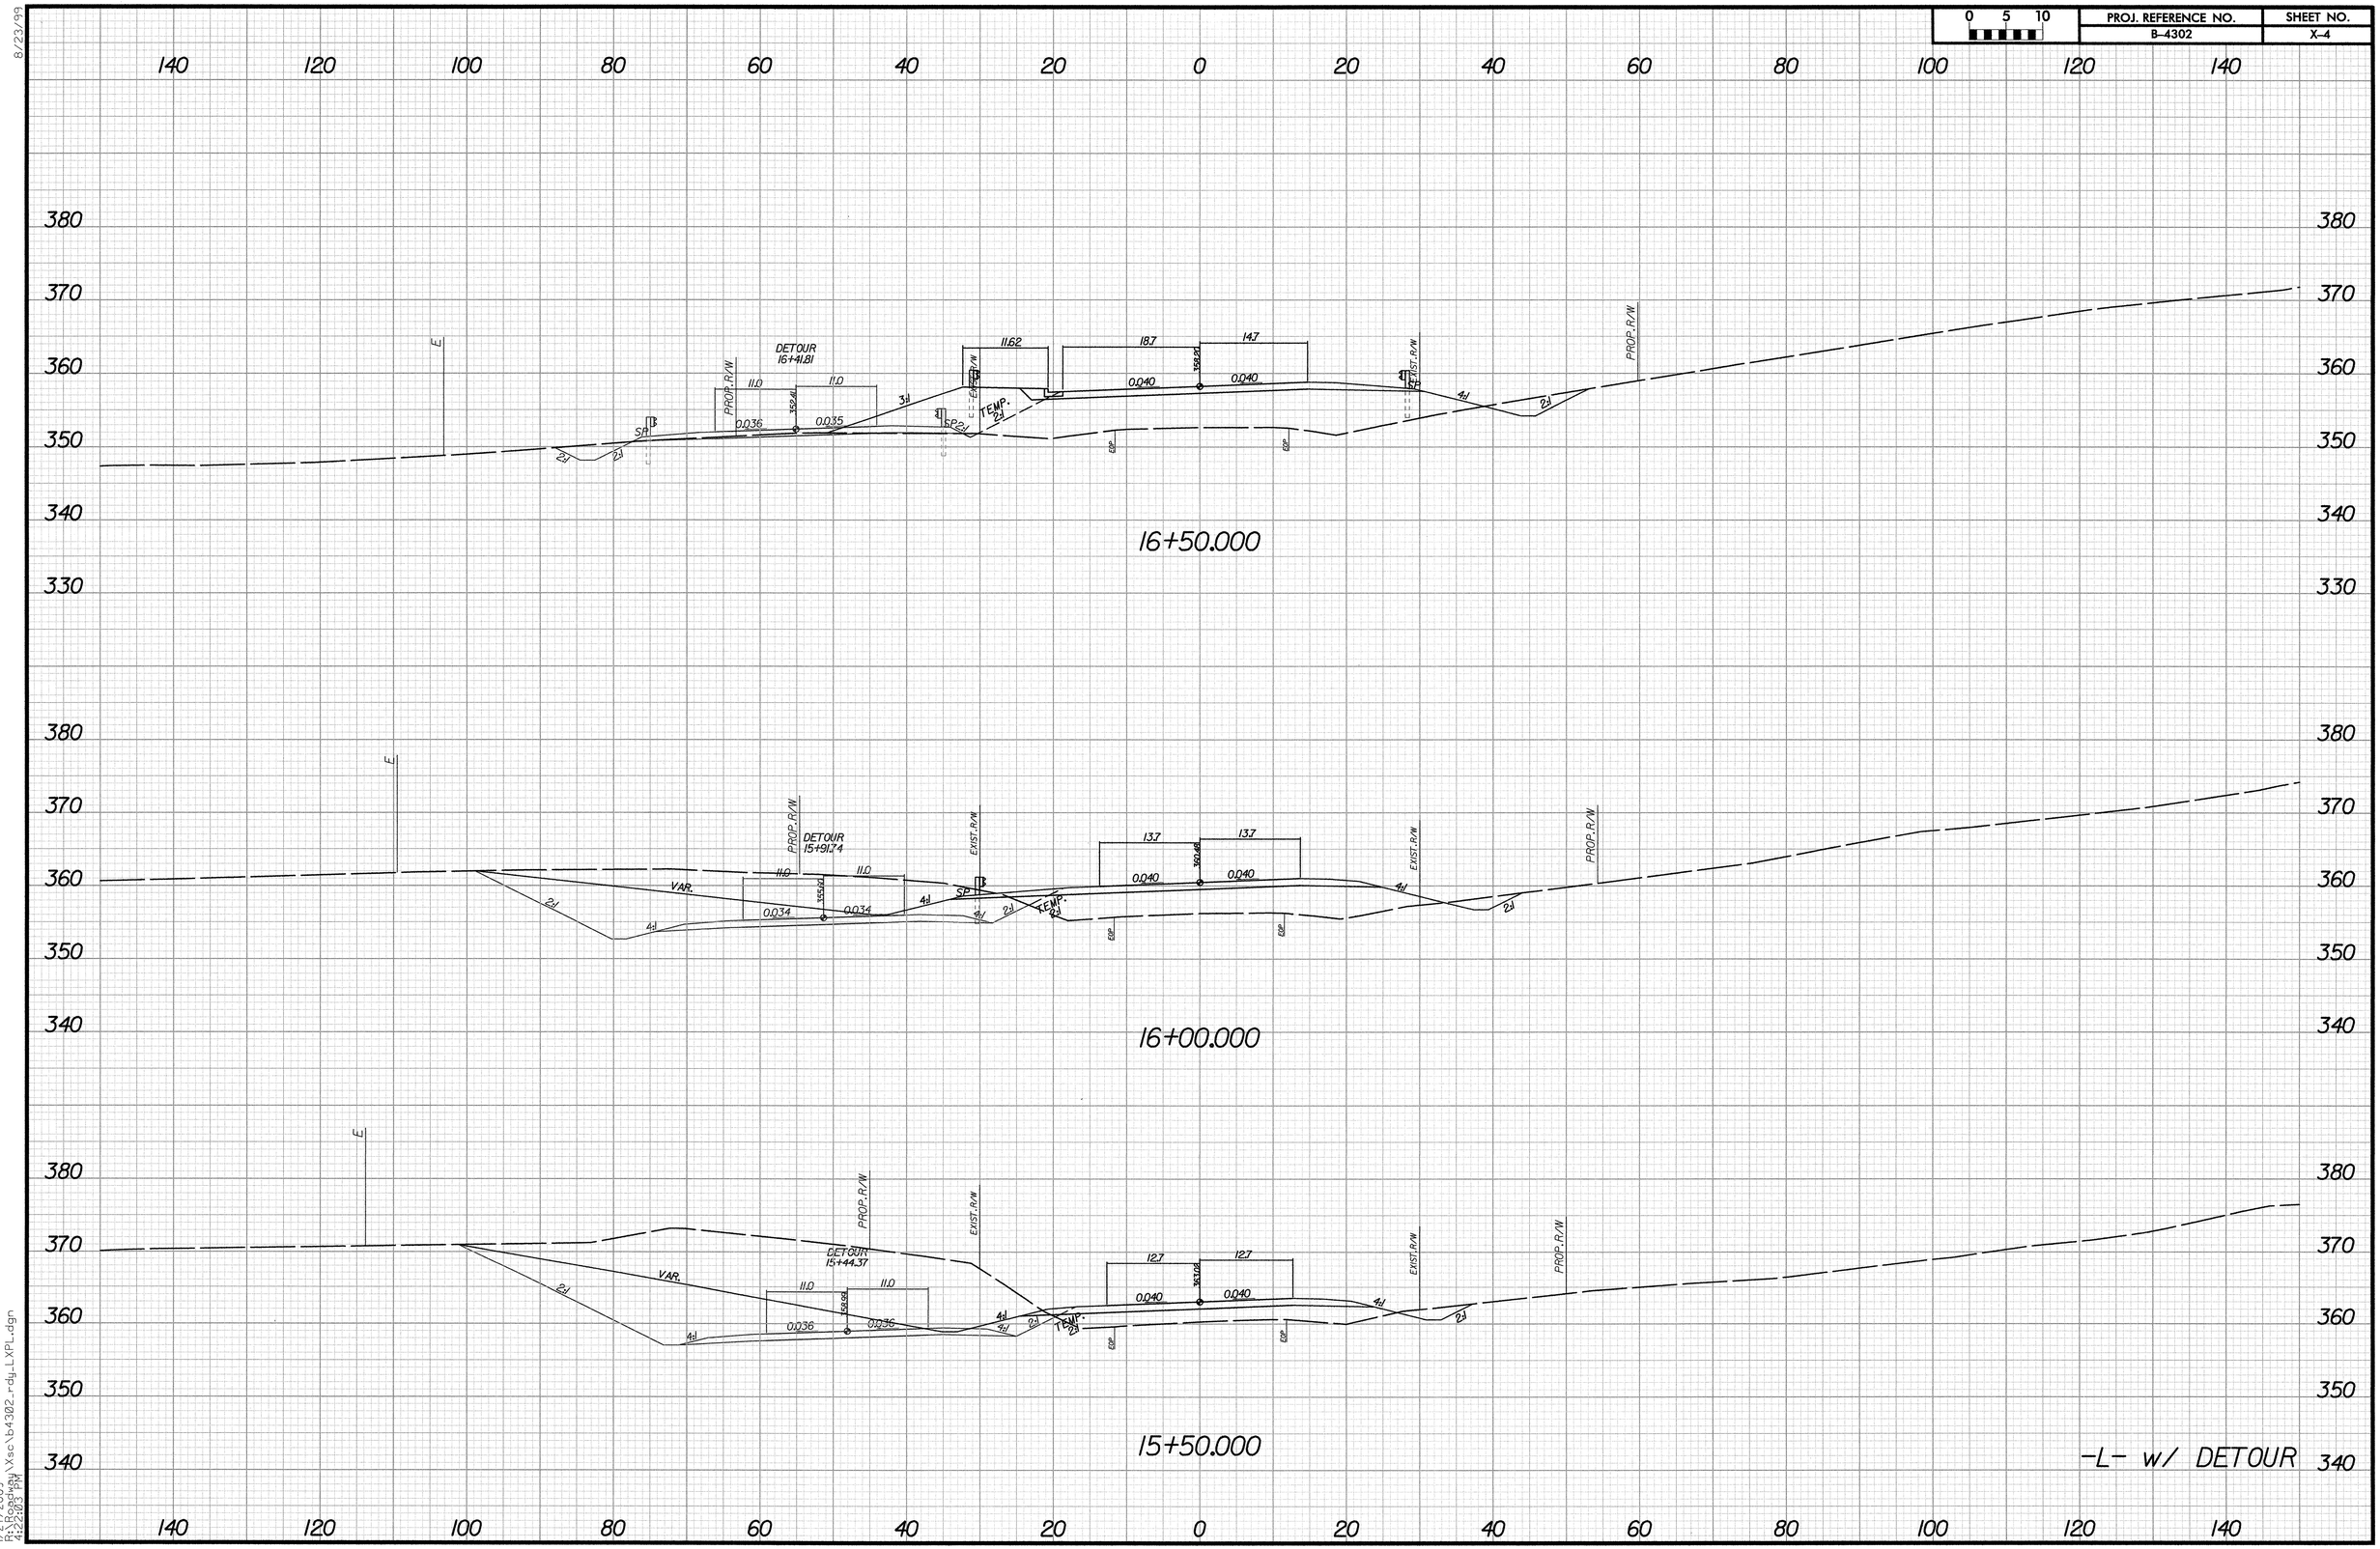

8/23/99

1/27/2009
R:\Roadway\Xsc\b4302_rdy_LXPL.dgn
4:22:20 PM

PROJ. REFERENCE NO.	SHEET NO.
B-4302	X-5

0 5 10

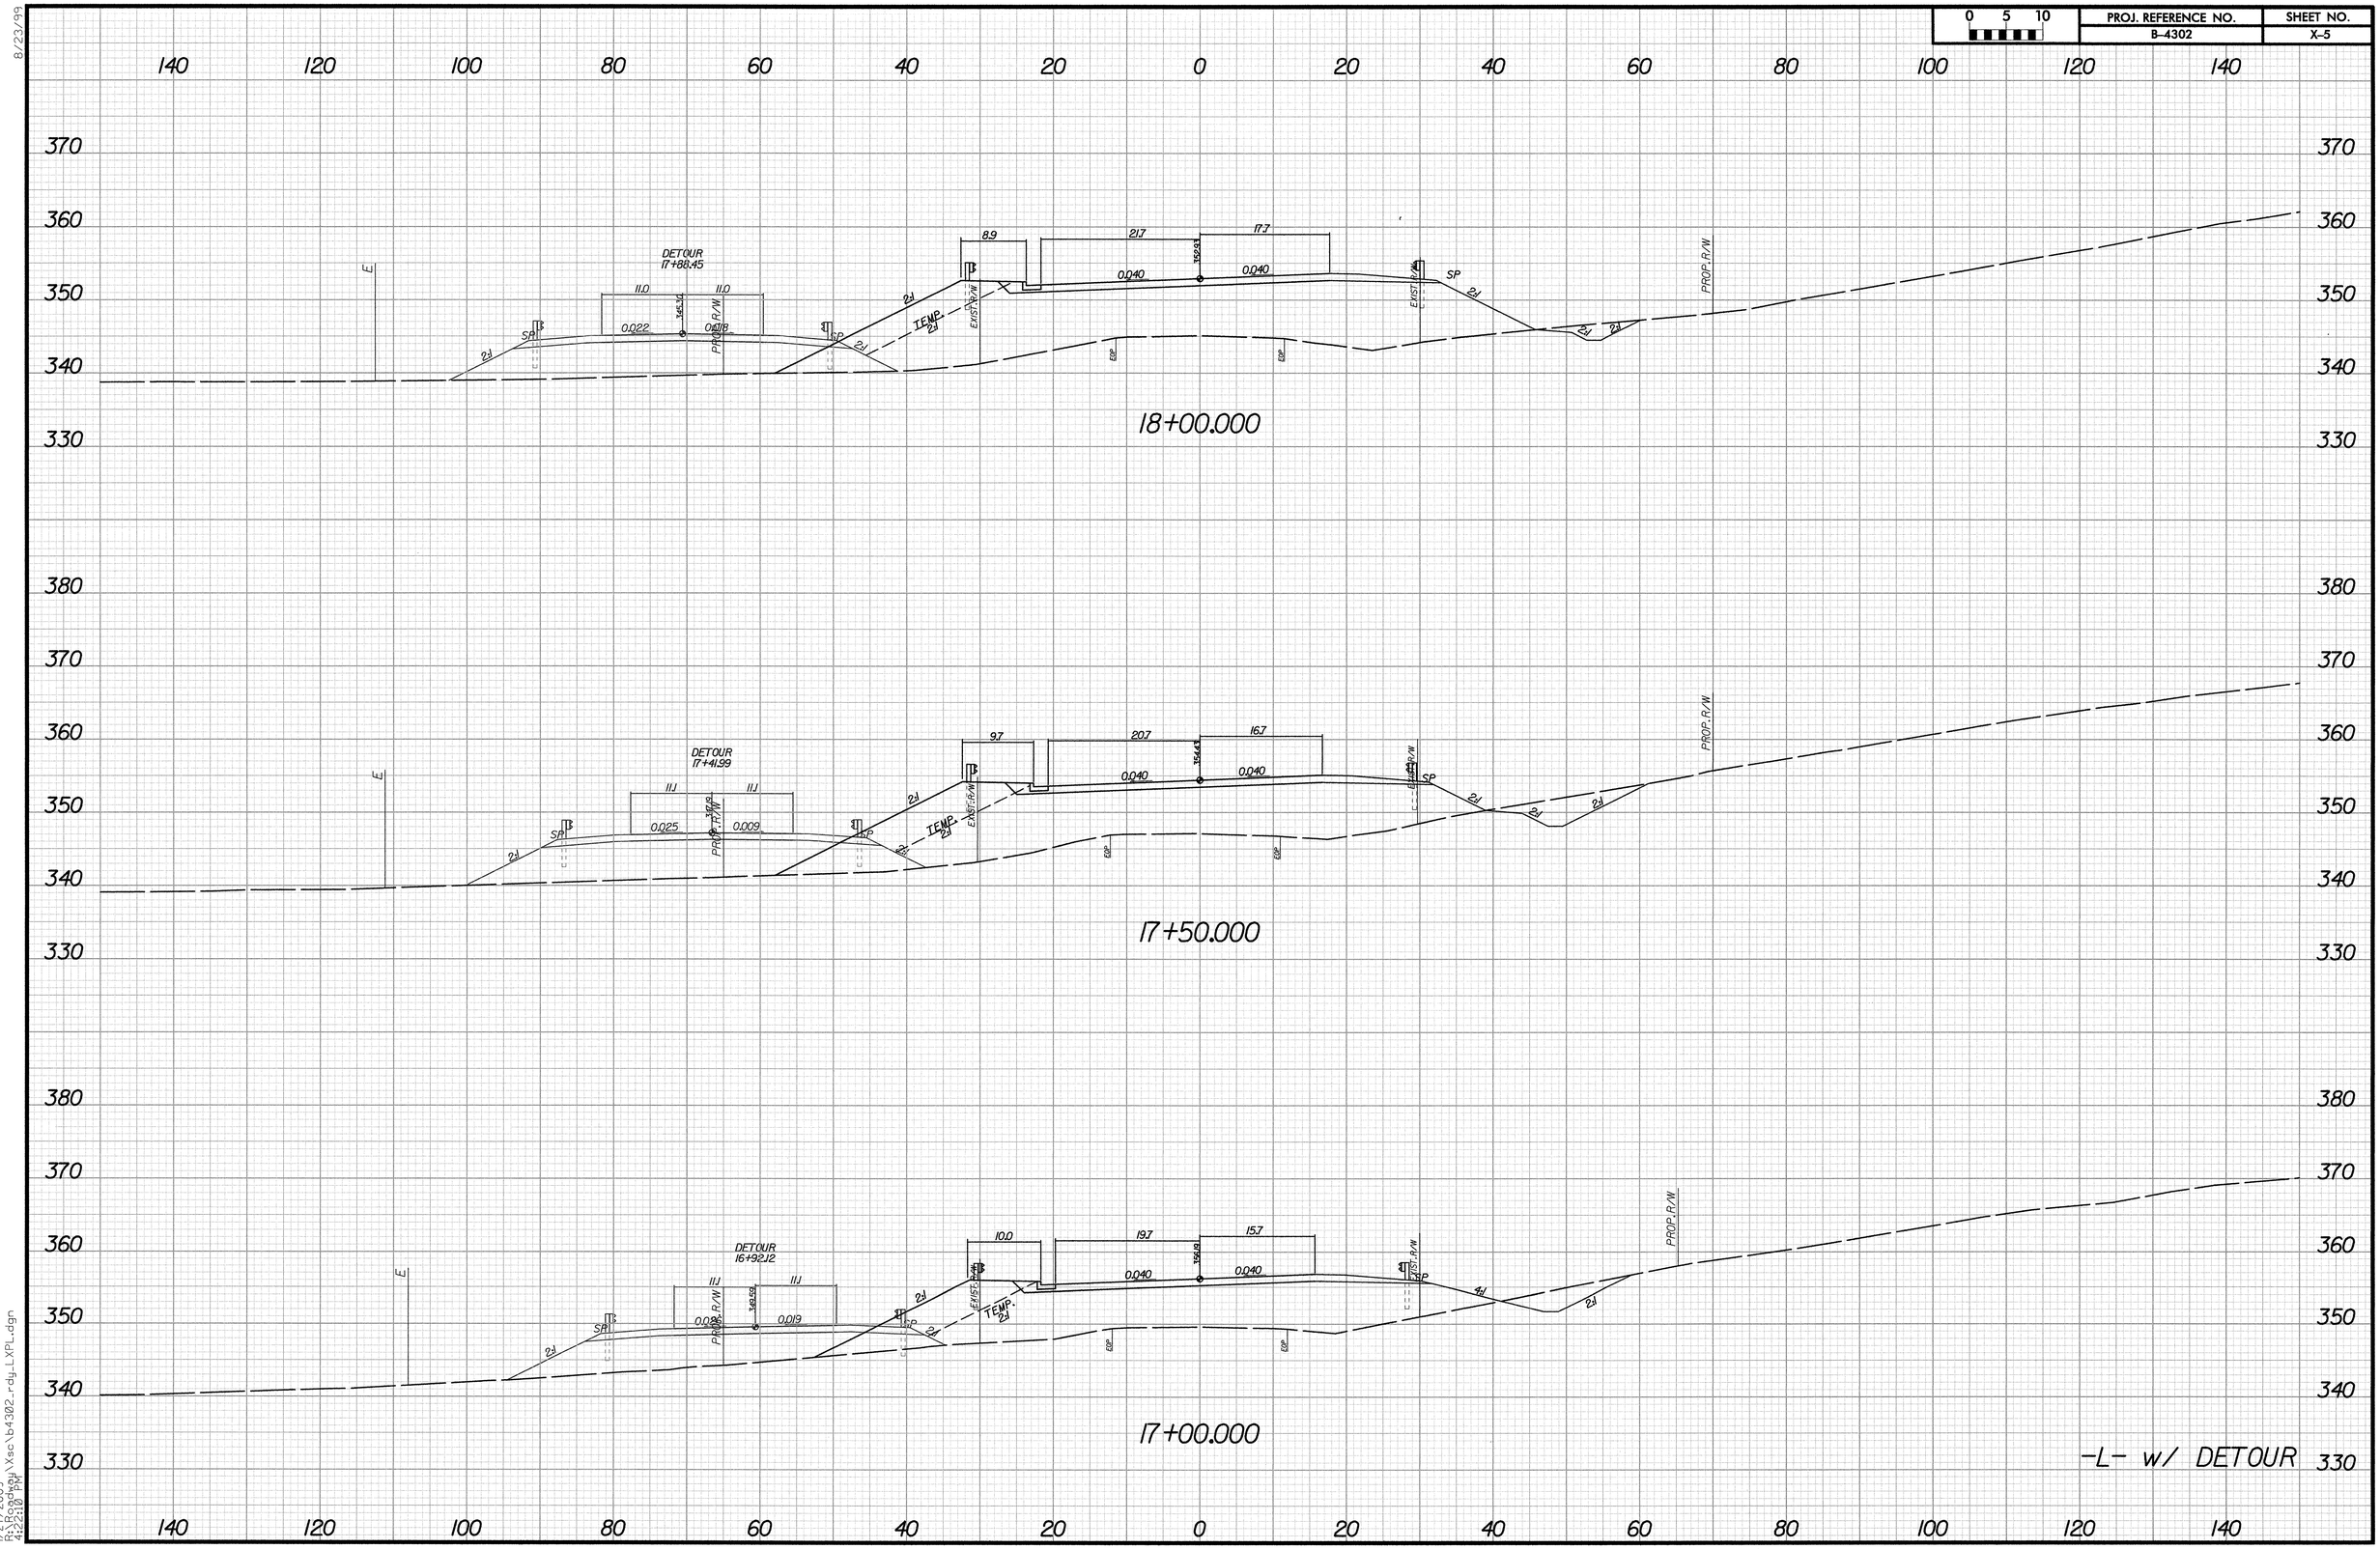

8/23/99

1/27/2009
R:\Roadway\Xsc\b4302_rdy_LXPL.dgn
4:22:18 PM

PROJ. REFERENCE NO.	SHEET NO.
B-4302	X-6

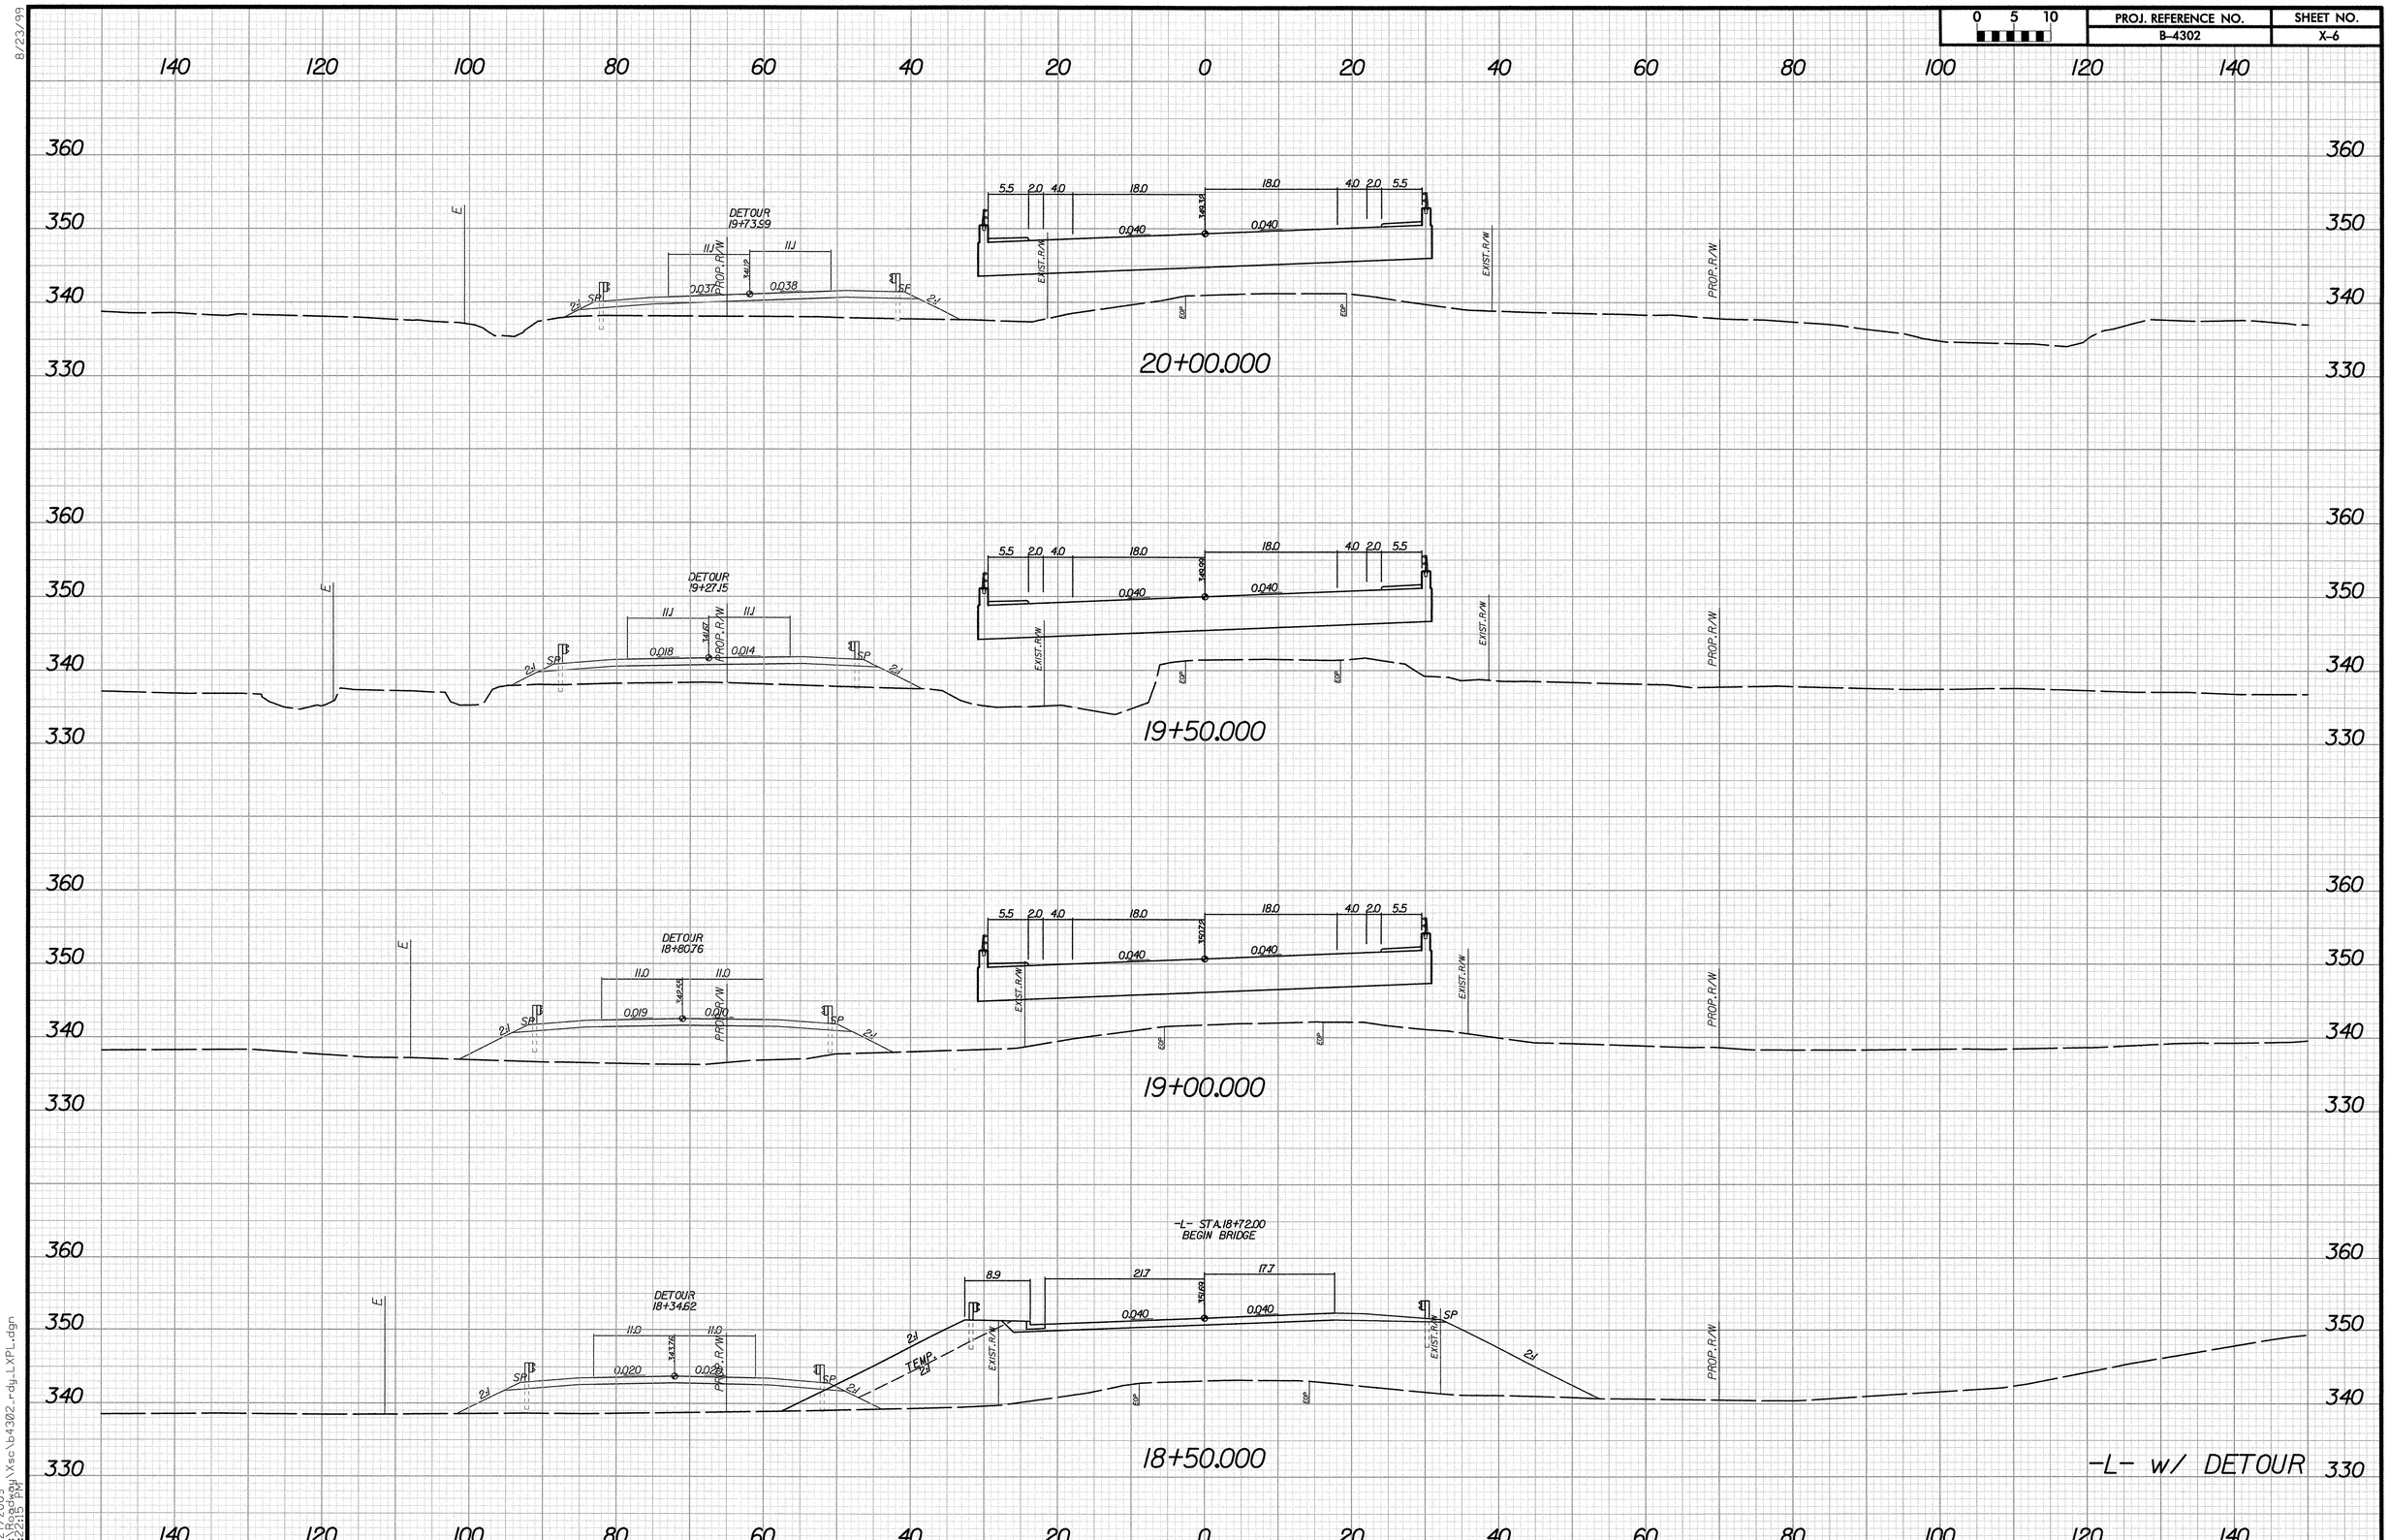

8/23/99

1/27/2009
R:\Roadway\Xsc\b4302_rdy_LXPL.dgn
4:22:15 PM

PROJ. REFERENCE NO.	SHEET NO.
B-4302	X-7

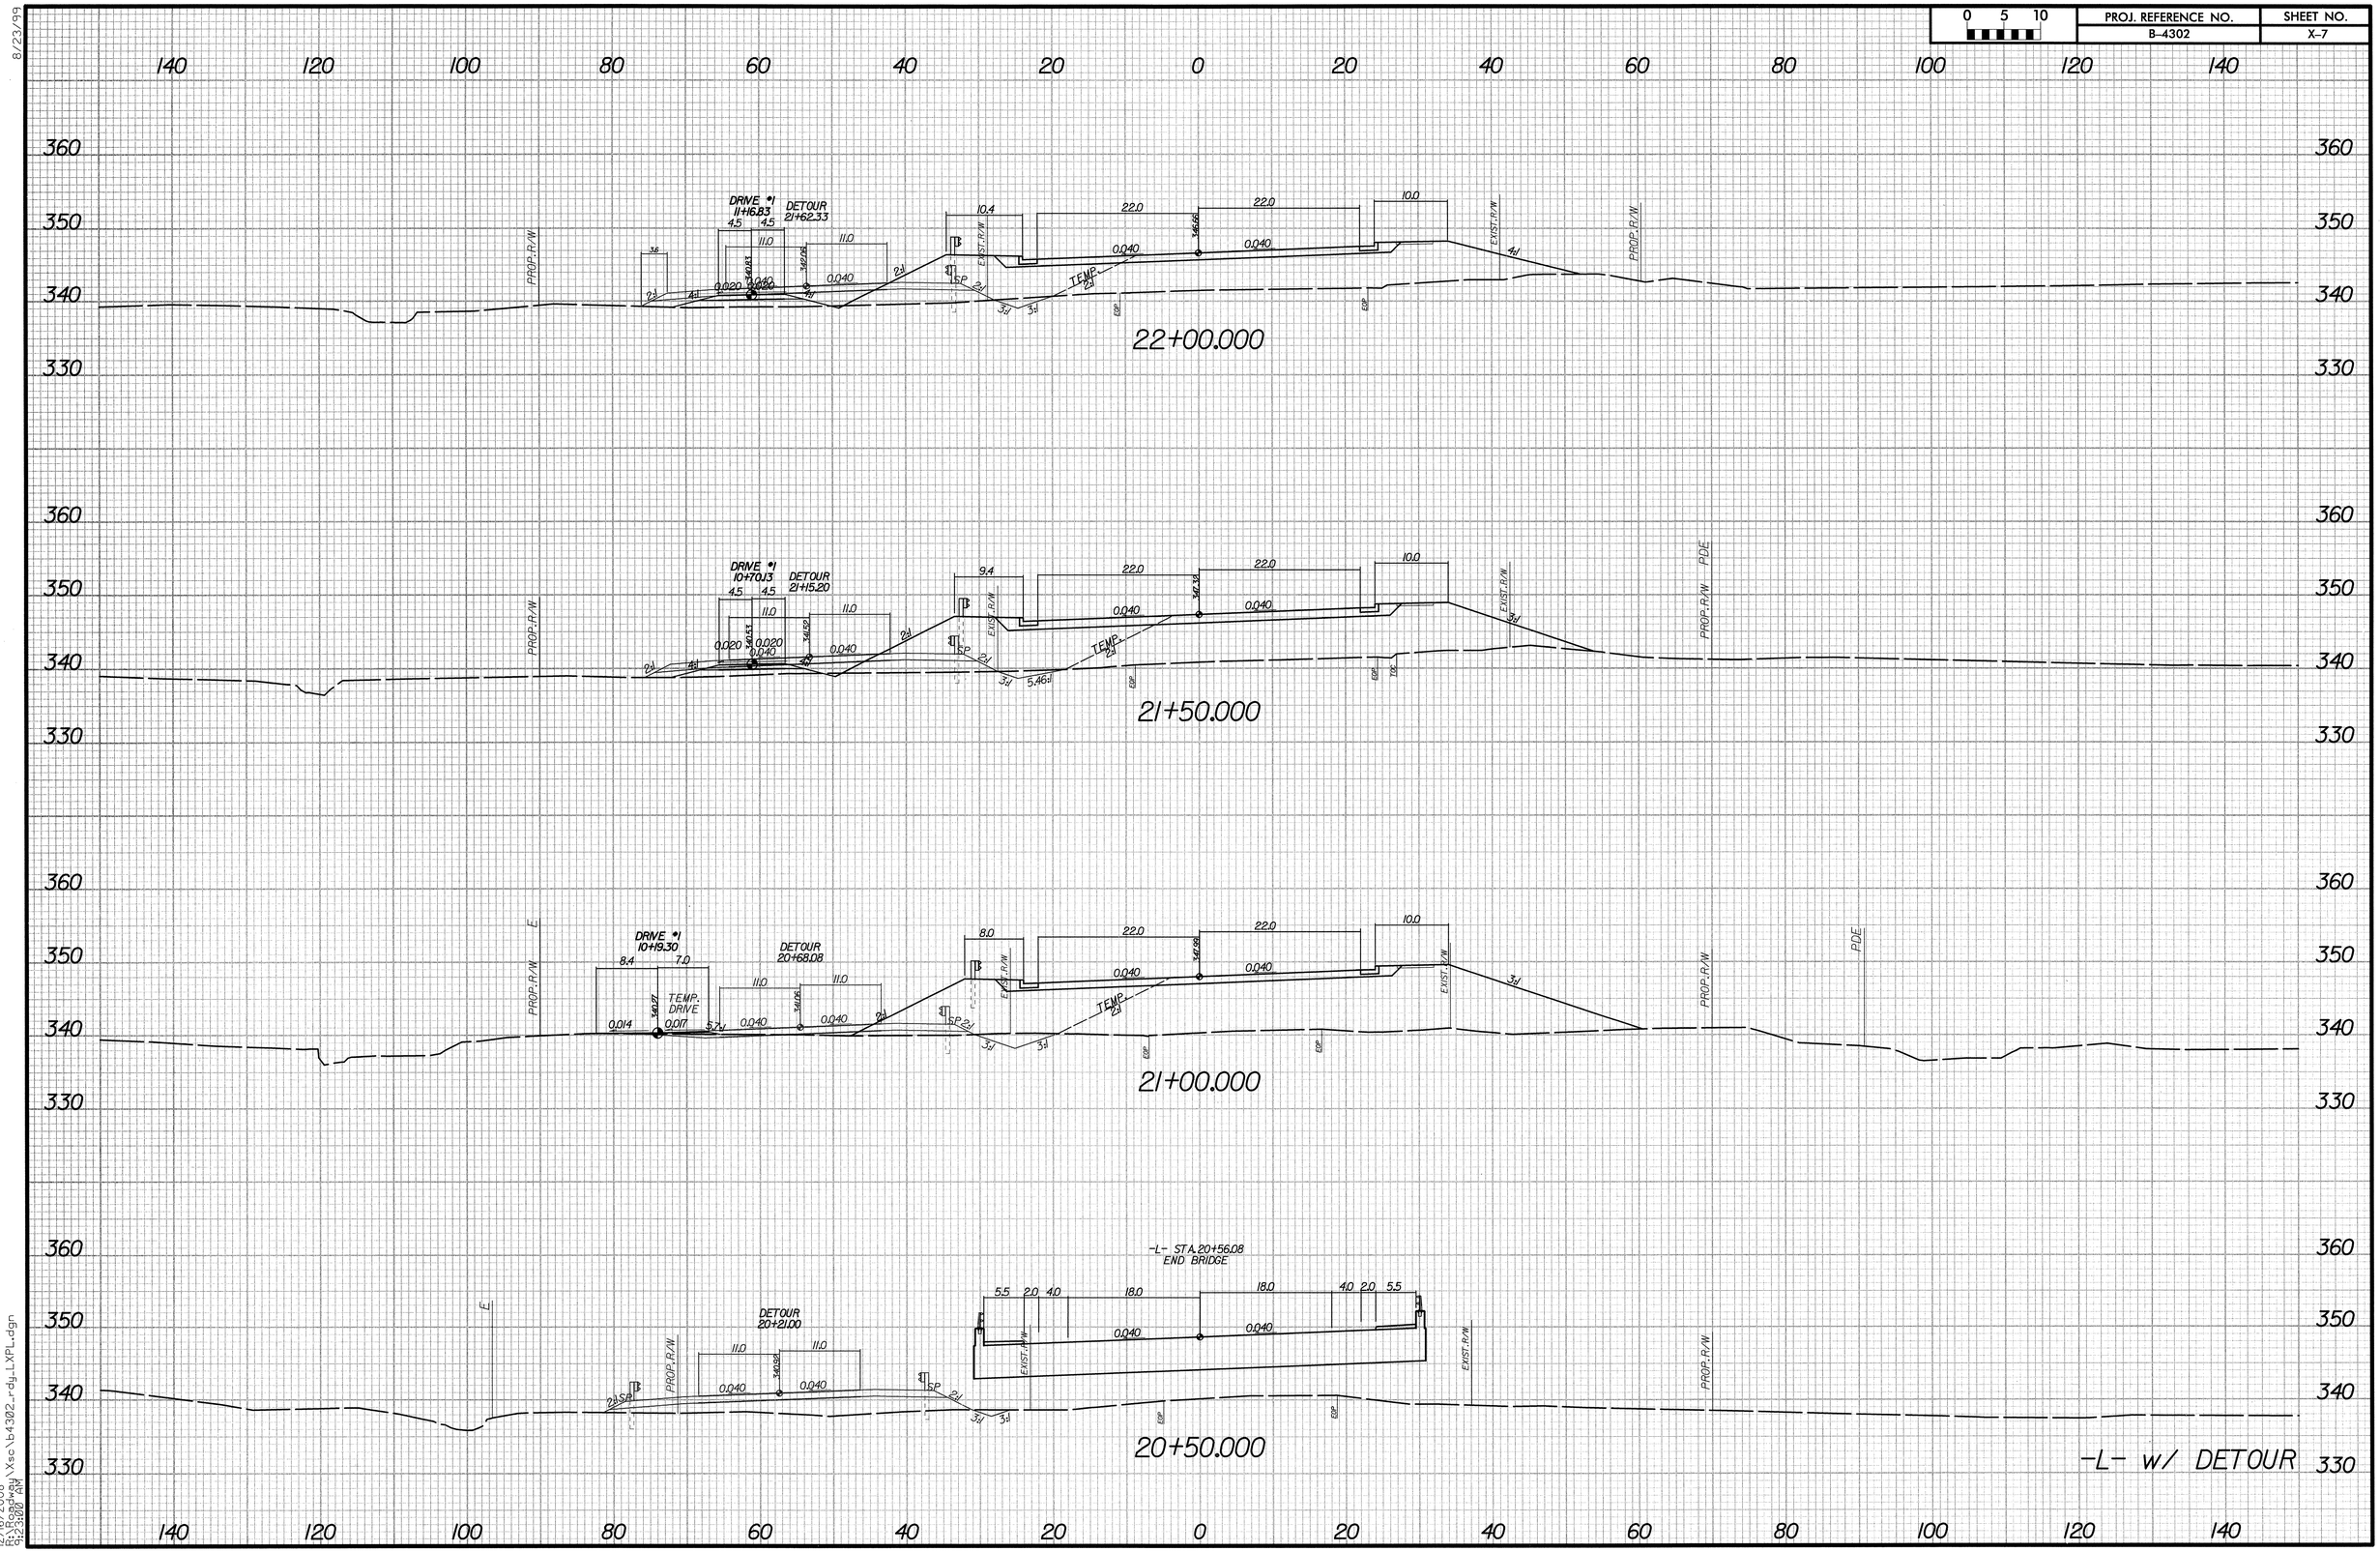

8/23/99

12/16/2008
R:\Roadway\Xsc\b4302_rdy_LXPL.dgn
9:23:00 AM

0 5 10	PROJ. REFERENCE NO.	SHEET NO.
	B-4302	X-8

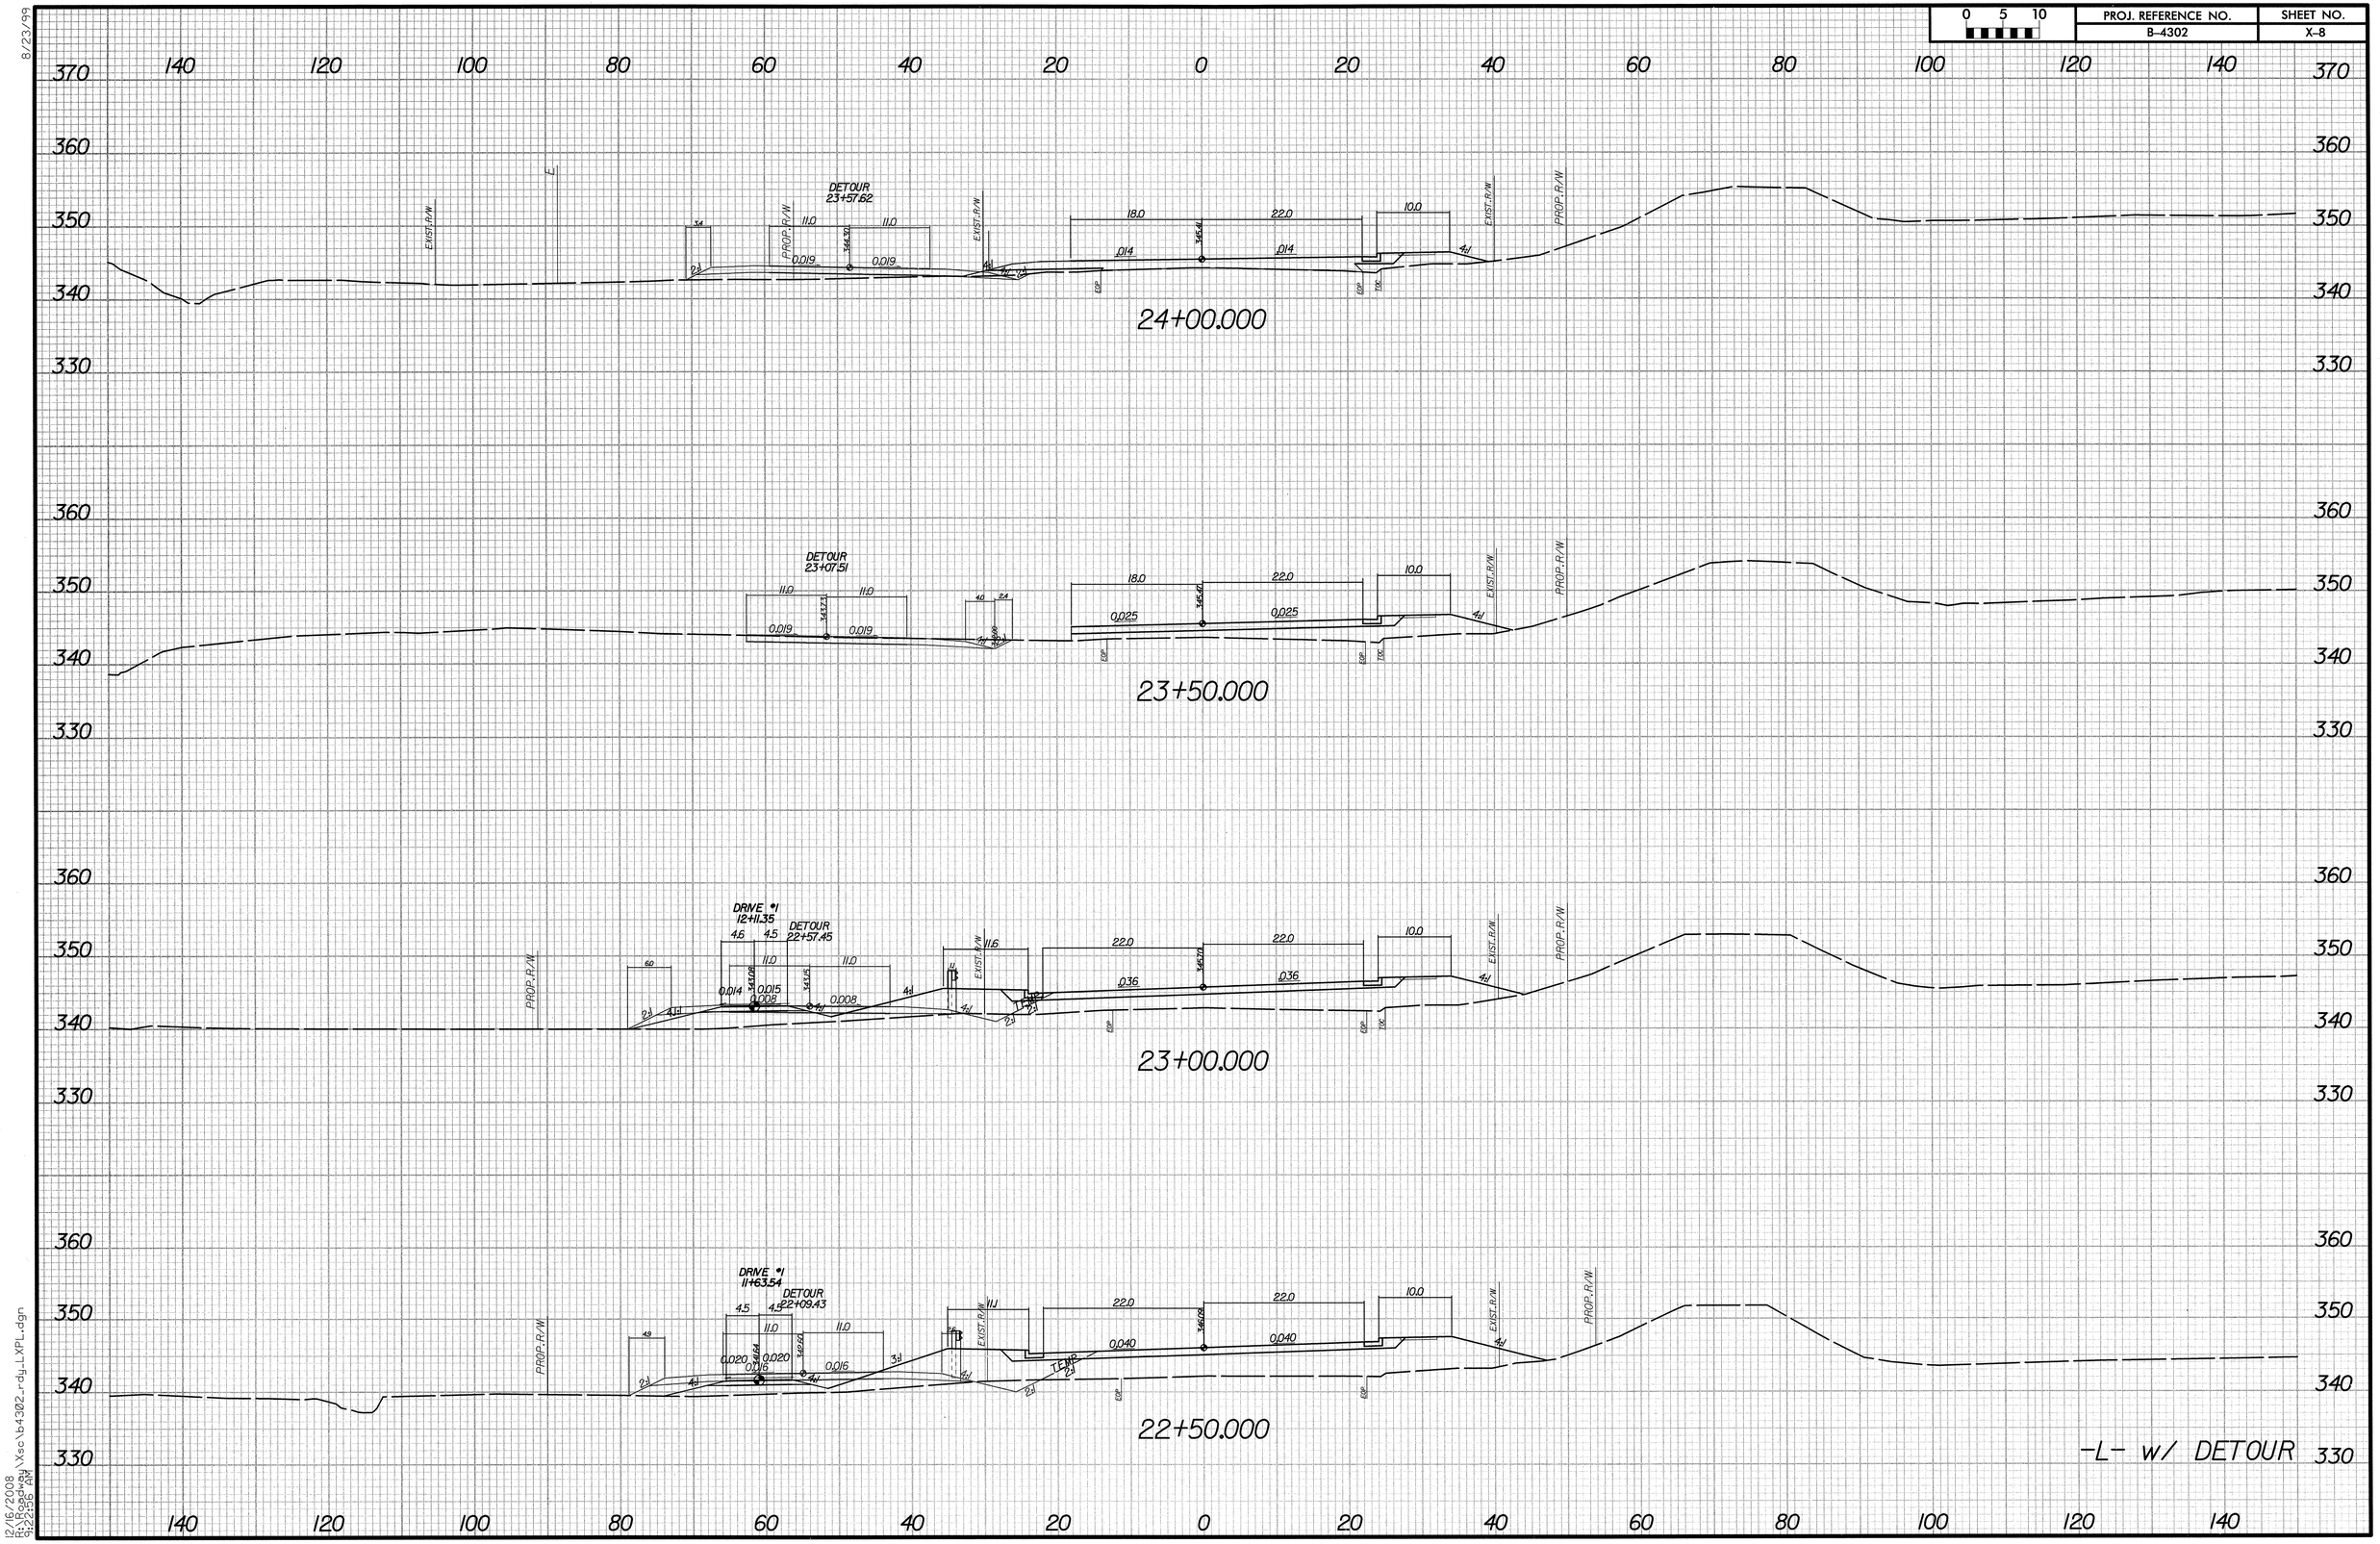

8/23/99

12/16/2008
R:\Roadway\Xsc\b4302_rdy_LXPL.dgn
9:22:56 AM

PROJ. REFERENCE NO.	SHEET NO.
B-4302	X-9

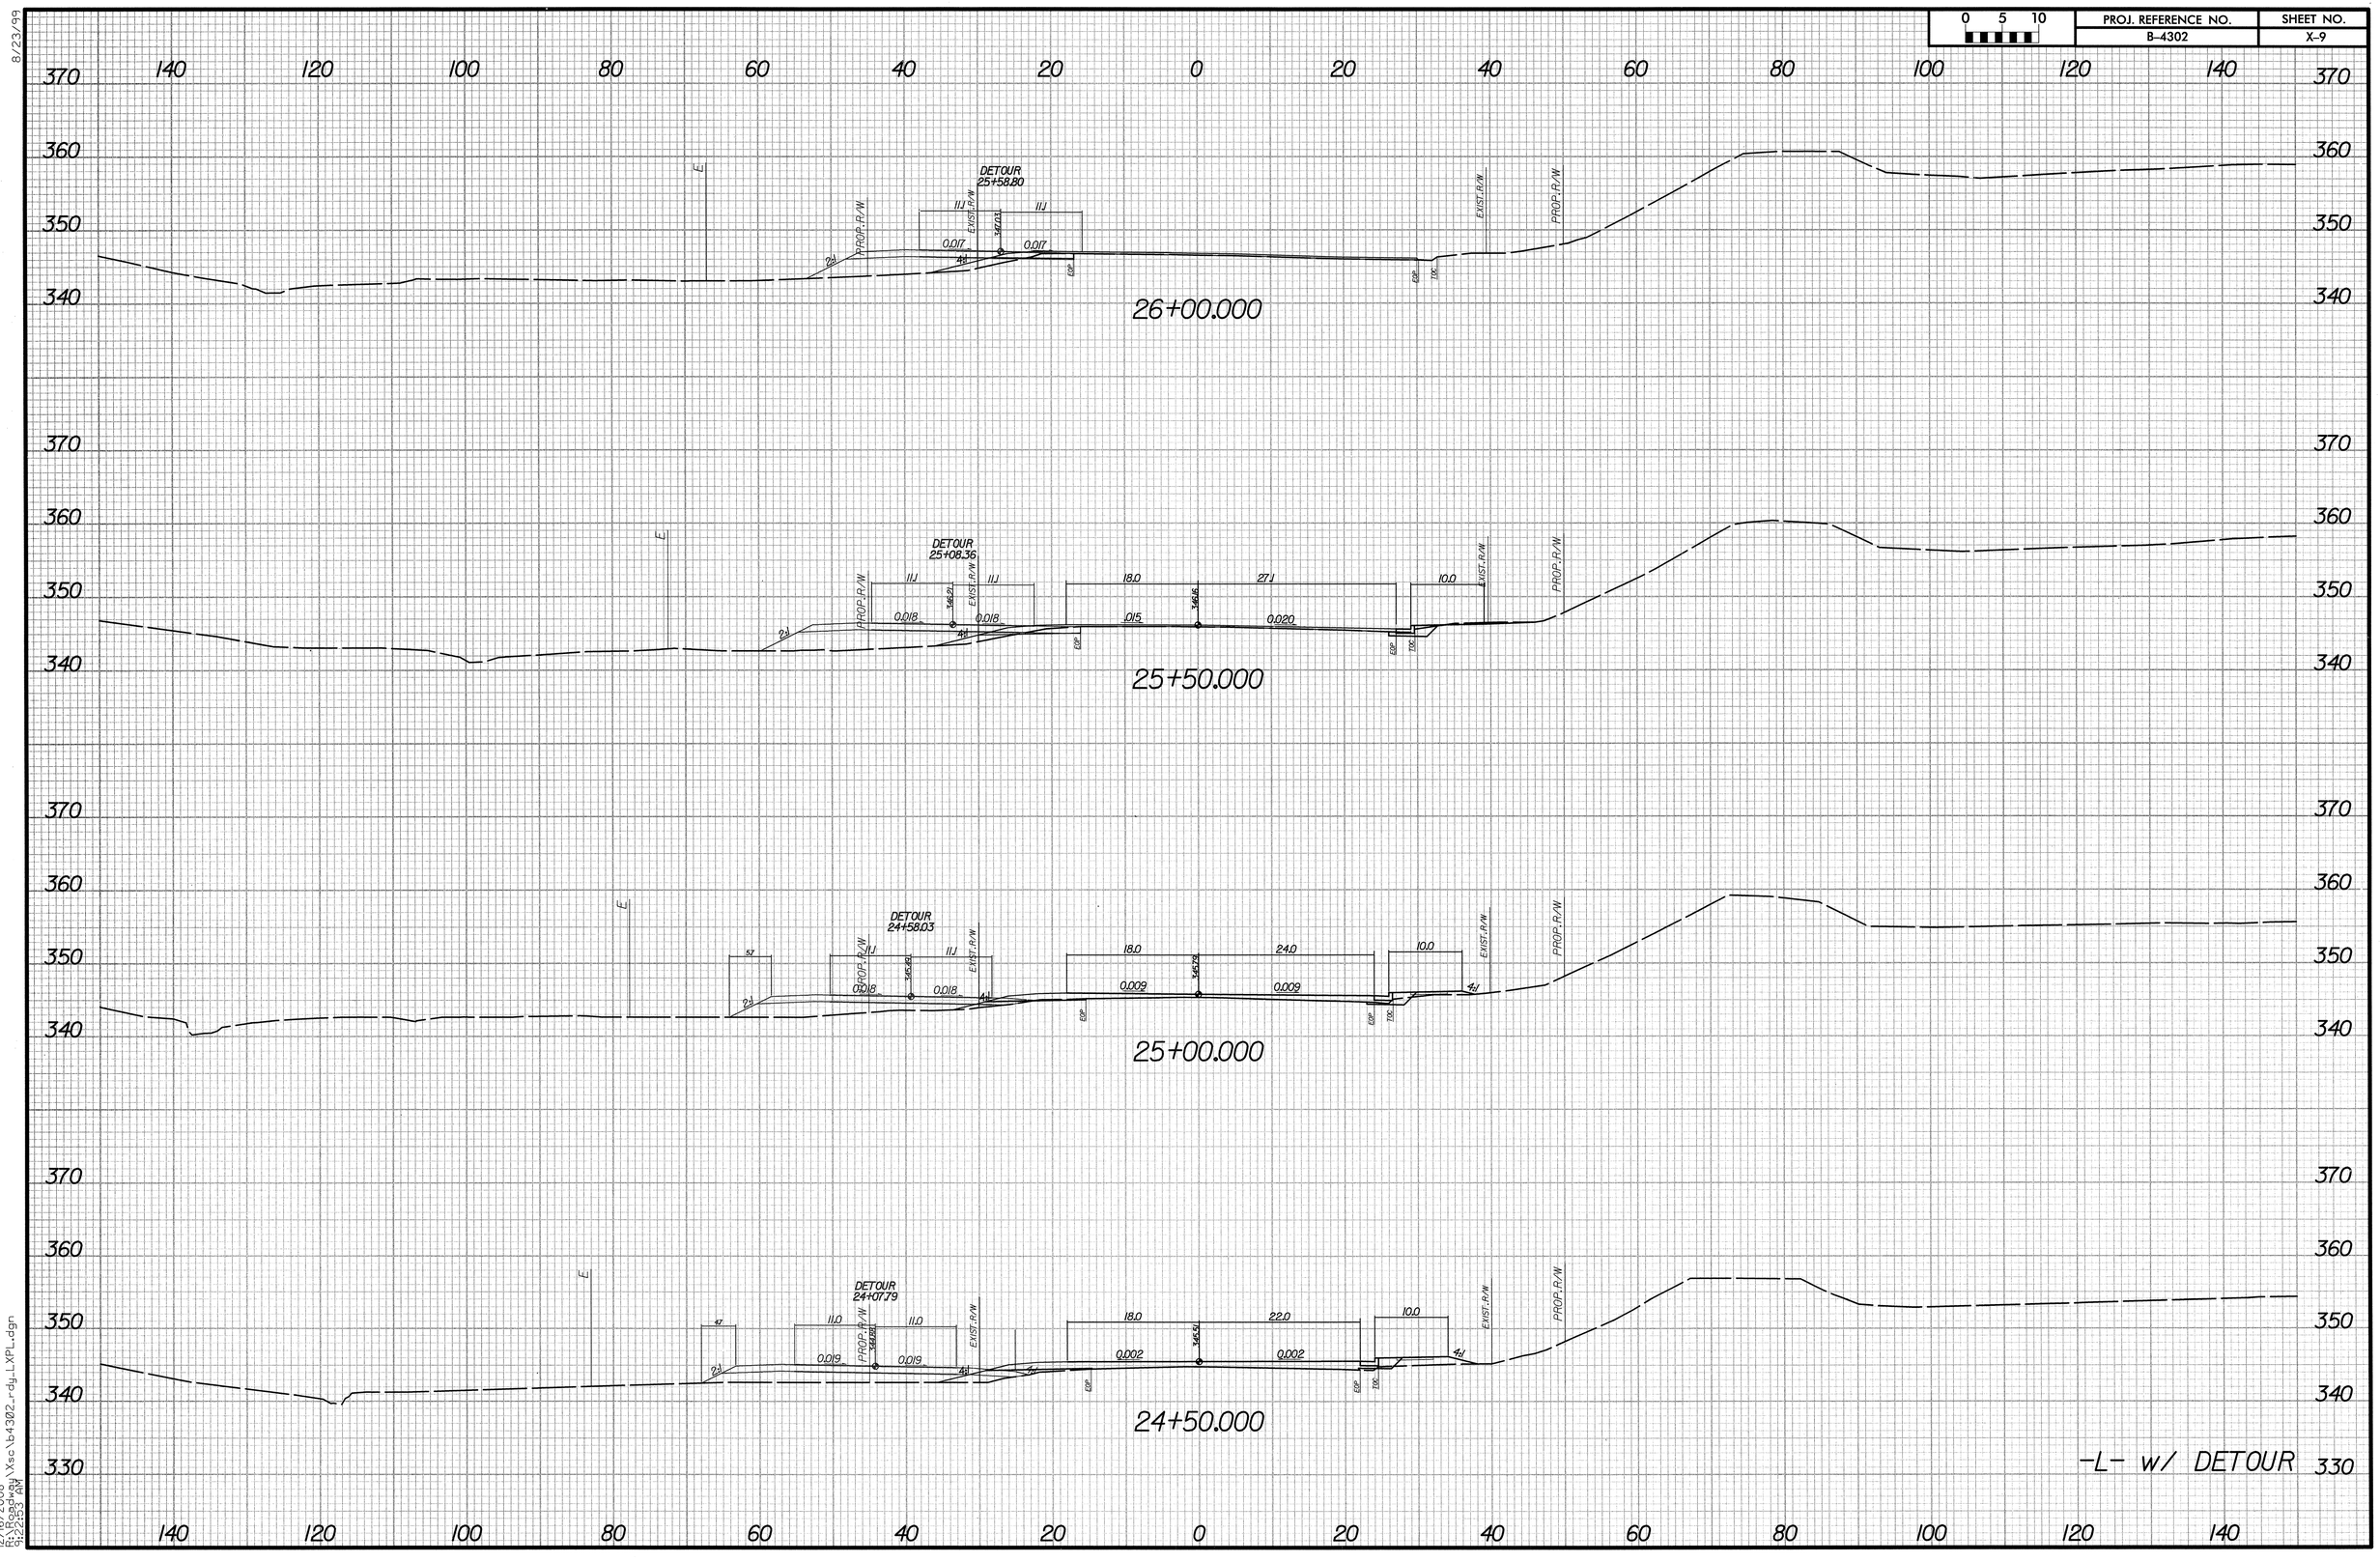

8/23/99

12/16/2008
R:\Roadway\Xsc\b4302_rdy_LXPL.dgn
9:22:53 AM

0 5 10	PROJ. REFERENCE NO.	SHEET NO.
	B-4302	X-10

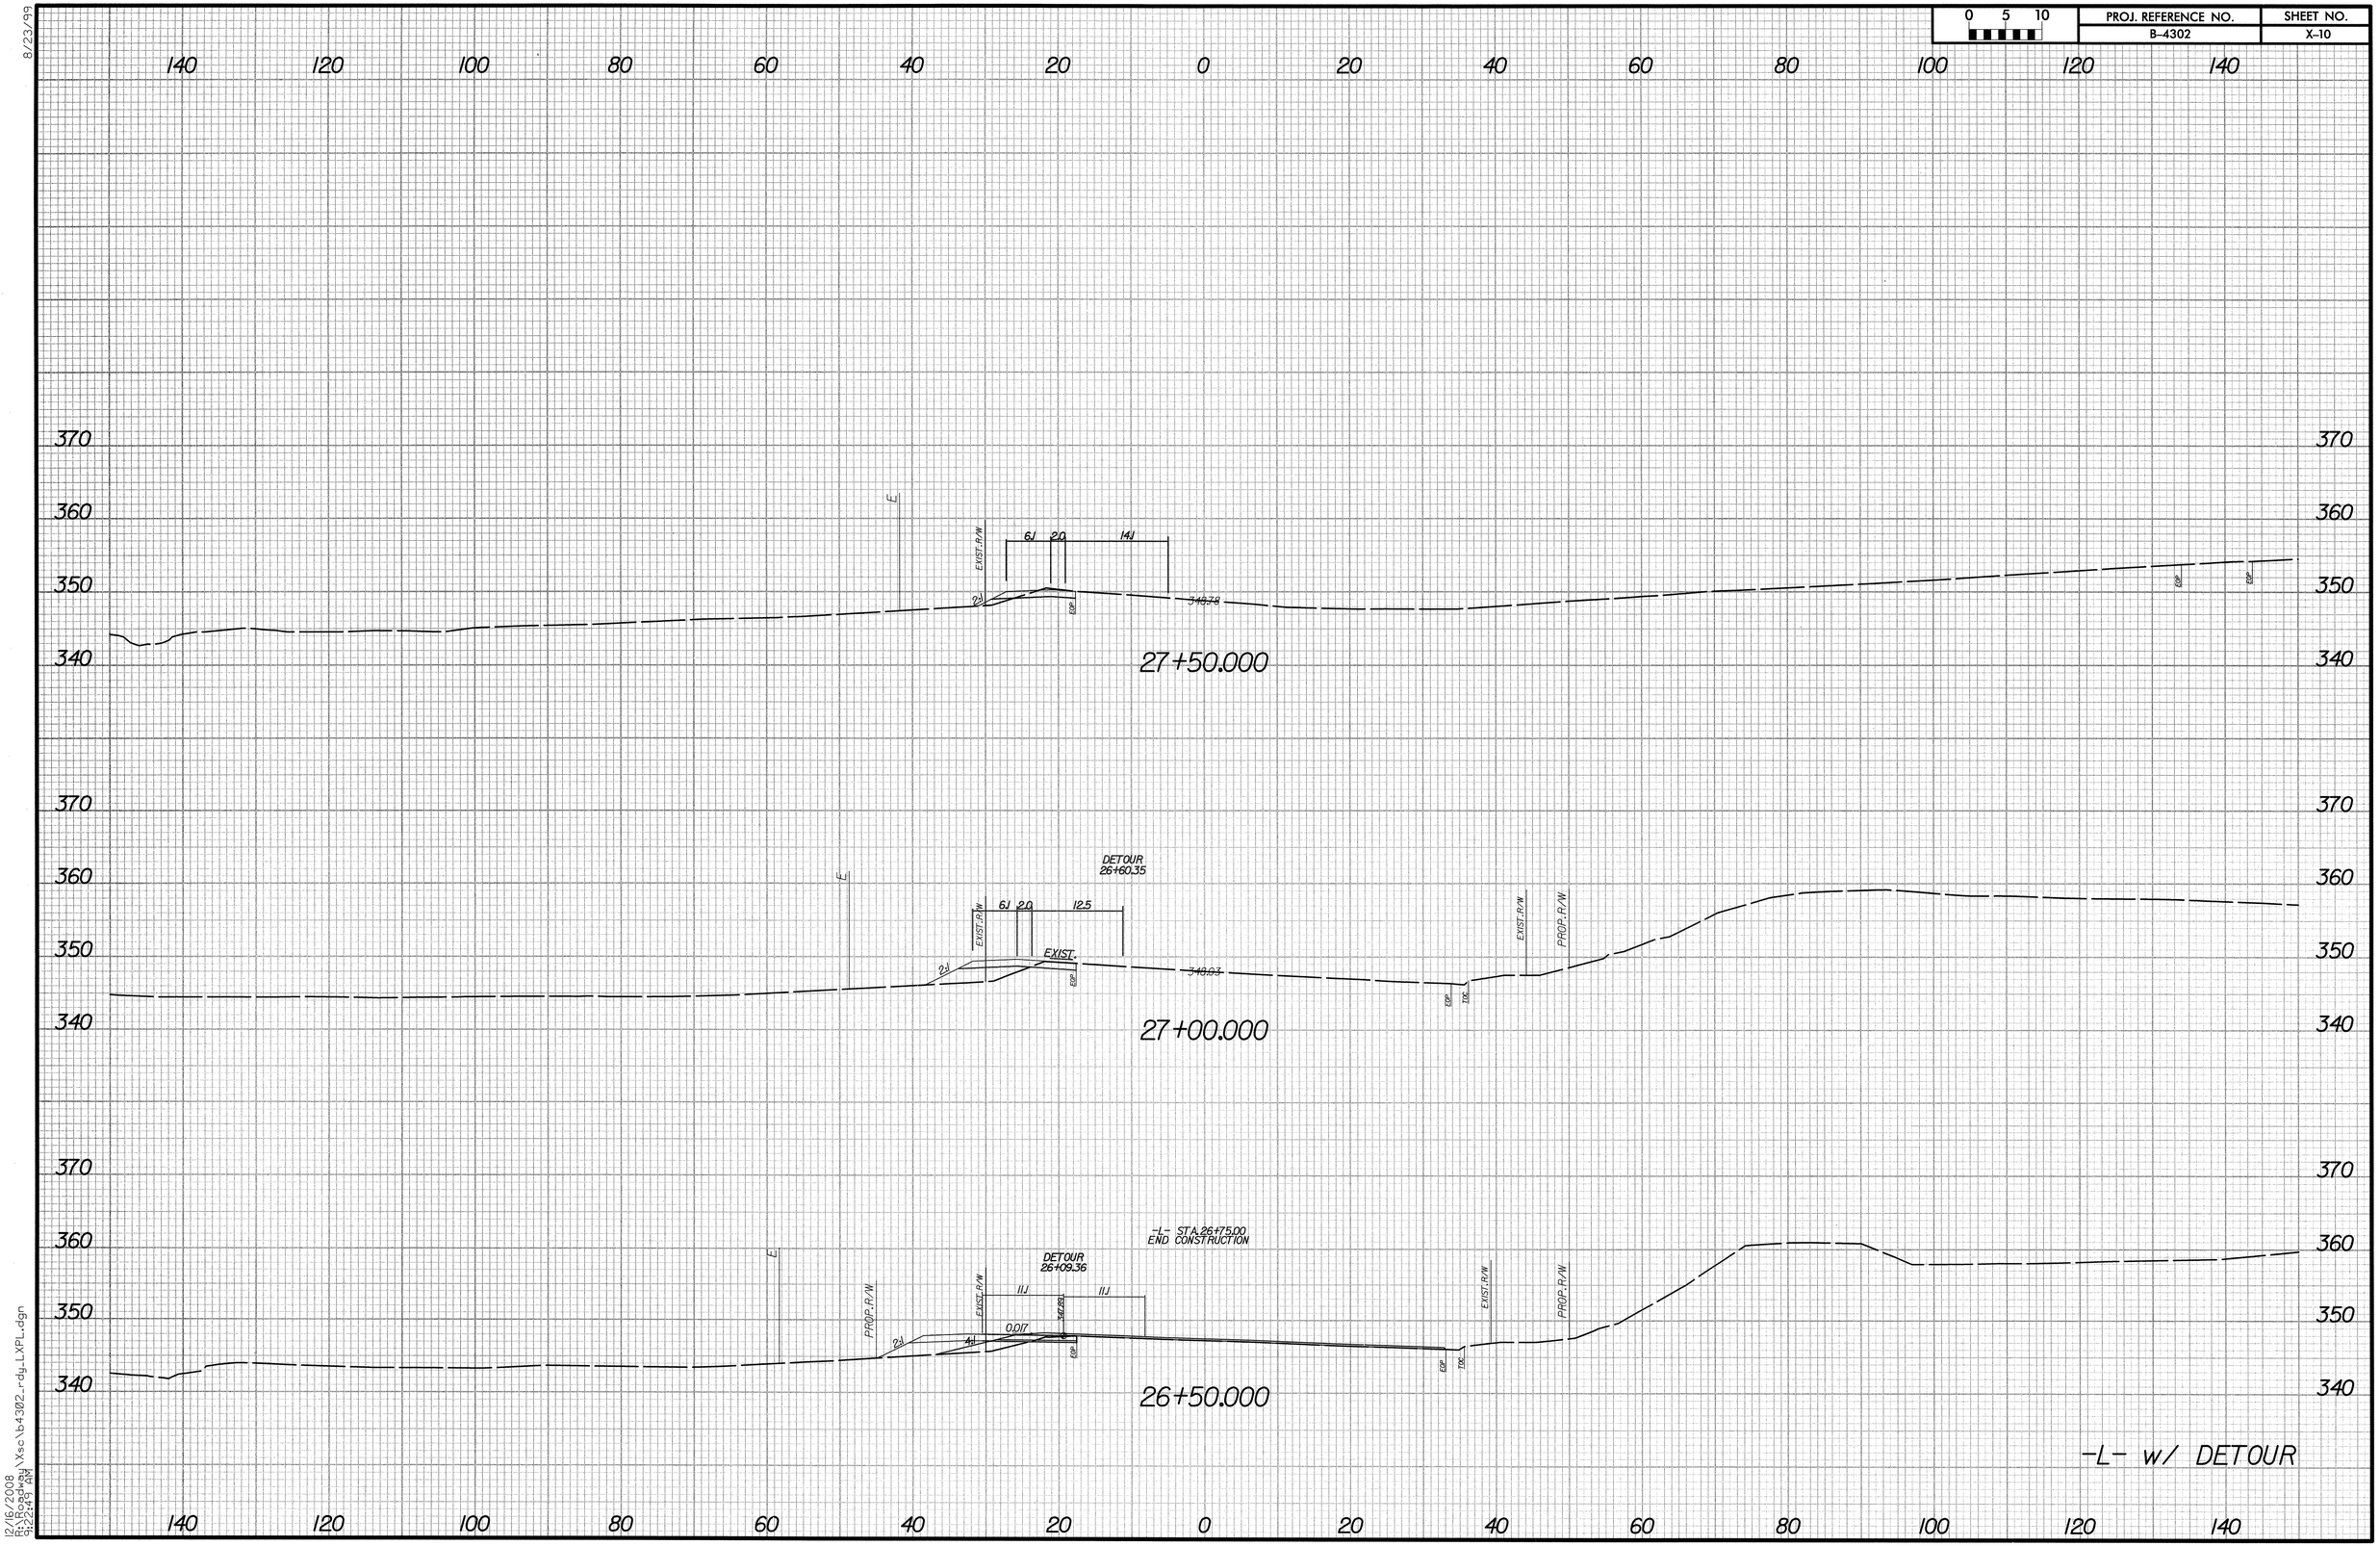

8/23/99

12/16/2008
R:\Roadway\Xsc\b4302_rdy_LXPL.dgn
9:22:49 AM

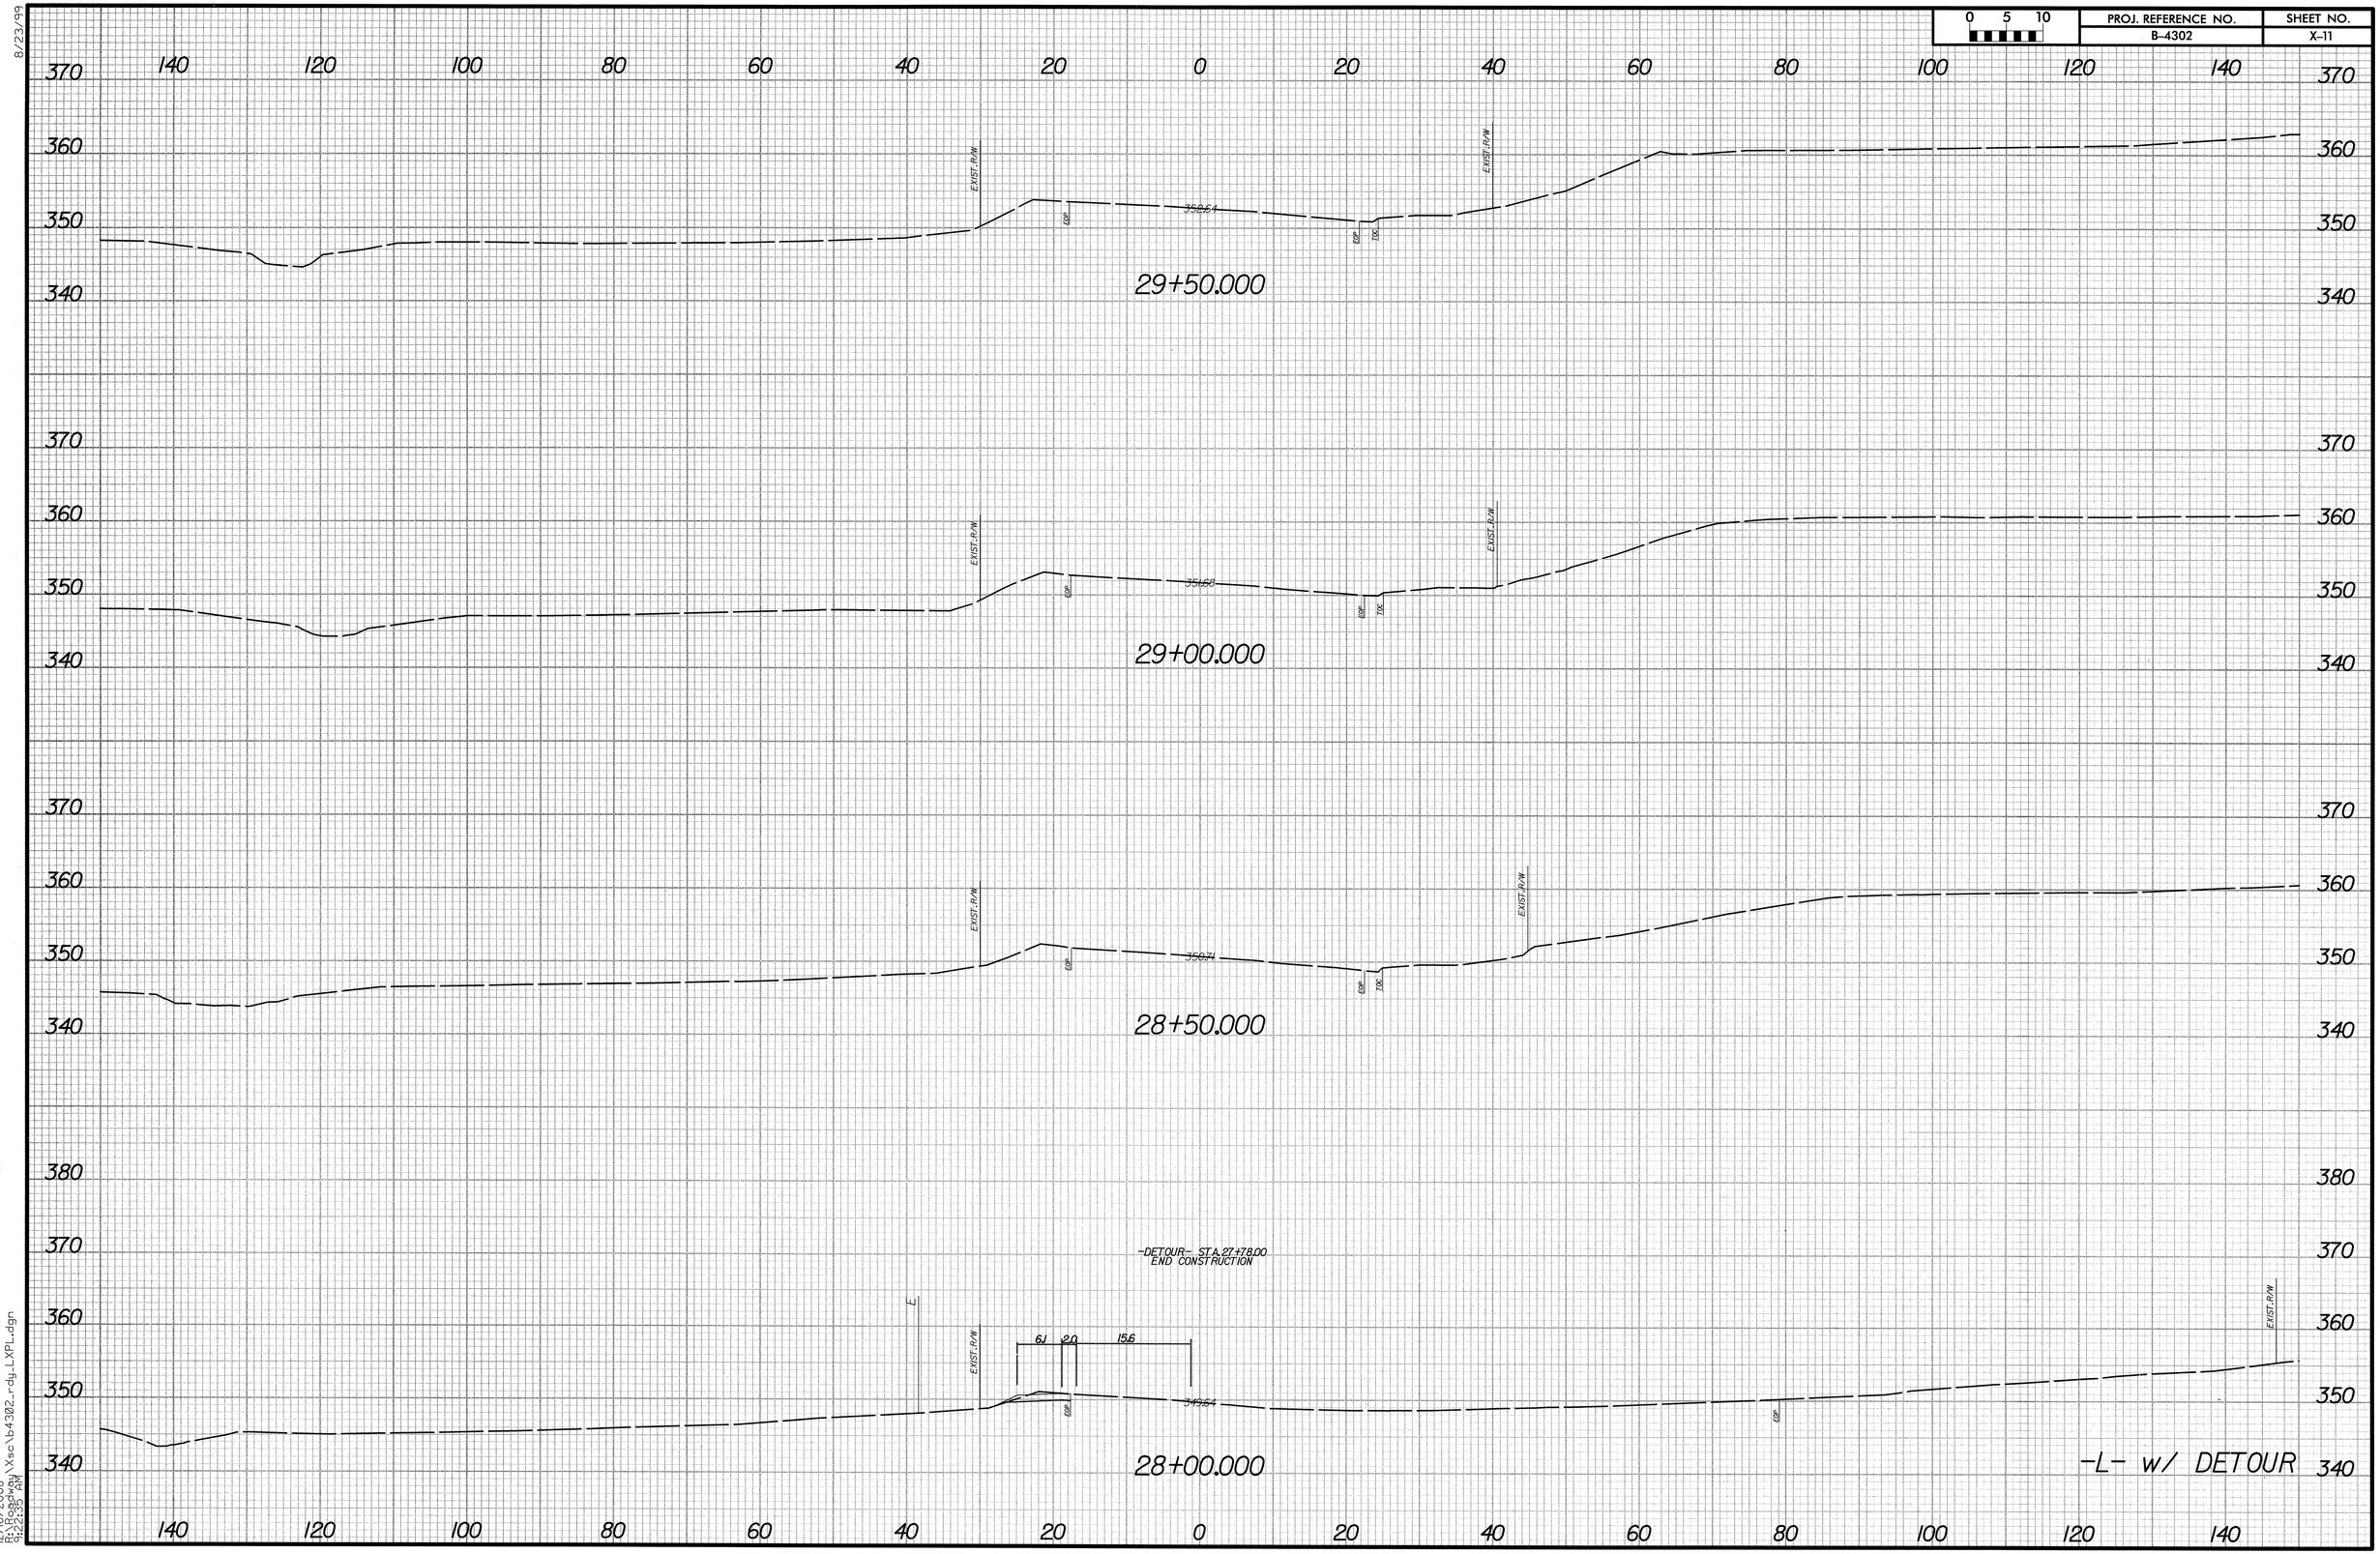

8/23/99

12/16/2008
R:\Roadway\Xsc\b4302_rdy_LXPL.dgn
9:22:35 AM