PROJ. REFERENCE NO.	SHEET NO.
U-3100B	X-0

STATE OF NORTH CAROLINA
DIVISION OF HIGHWAYS

Approximate quantities only. Unclassified excavation, fine grading, clearing, and grubbing, and removal of existing pavement will be paid for at the contract lump sum price for "Grading".

CROSS-SECTION SUMMARY

Note: Embankment Column Does Not Include Backfill For Undercut

Station -L-	Uncl. Exc. (cu. yd.)	Embt. (cu. Yd.)	Station -Y1-	Uncl. Exc. (cu. yd.)	Embt. (cu. Yd.)	Station -Y2-	Uncl. Exc. (cu. yd.)	Embt. (cu. Yd.)
10+75.00	0	0	10+00	0	0	10+00	0	0
11+00.00	1	4	10+50	0	0	10+50	2	9
11+20.00	2	6	11+00	0	0	11+00	9	12
11+50.00	5	17	11+25	0	0	11+25	4	2
12+00.00	8	52	11+50	0	0	11+50	2	2
12+50.00	8	61	12+00	0	0	12+00	7	15
13+00.00	8	57	12+50	0	0	12+50	11	28
13+50.00	8	63	13+00	0	0	13+00	12	22
14+00.00	6	65	13+50	3	18	13+50	11	13
14+50.00	4	84	14+00	0	0	14+00	0	0
15+00.00	3	104	14+50	0	0			
15+50.00	4	100	15+00	4	6			
16+00.00	5	83	15+50	7	7			
16+50.00	3	78	16+00	5	10			
17+00.00	3	103	16+50	5	10			
17+50.00	2	118	17+00	6	12			
18+00.00	1	73	17+50	5	11			
18+50.00	2	28	18+00	4	9			
19+00.00	2	35	18+50	3	7			
19+50.00	1	62	19+00	2	4			
20+00.00	0	77	19+50	2	3			
20+50.00	0	94	20+00	0	0			
21+00.00	0	138						
21+50.00	0	189						
22+00.00	0	233						
22+50.00	0	245						
23+00.00	0	236						
23+50.00	0	209						
24+00.00	0	169						
24+50.00	3	117						
25+00.00	8	54						
25+50.00	9	31						
26+00.00	10	23						
26+50.00	17	12						
27+00.00	15	14						
27+50.00	14	24						
27+60.00	3	6						
28+00.00	11	34						
28+50.00	22	64						
29+00.00	17	99						
29+50.00	7	156						
30+00.00	4	181						
30+50.00	4	182						
31+00.00	5	176						
31+50.00	5	175						
32+00.00	4	200						
32+50.00	6	226						
33+00.00	6	202						
33+25.00	3	68						

09-OCT-2009 09:50
ri\u3100b_old fayetteville rd_carrboro\crosssections\xpl\u3100b_1_xpl1.dgn
rrhayes AT BIPED240317

8/23/99

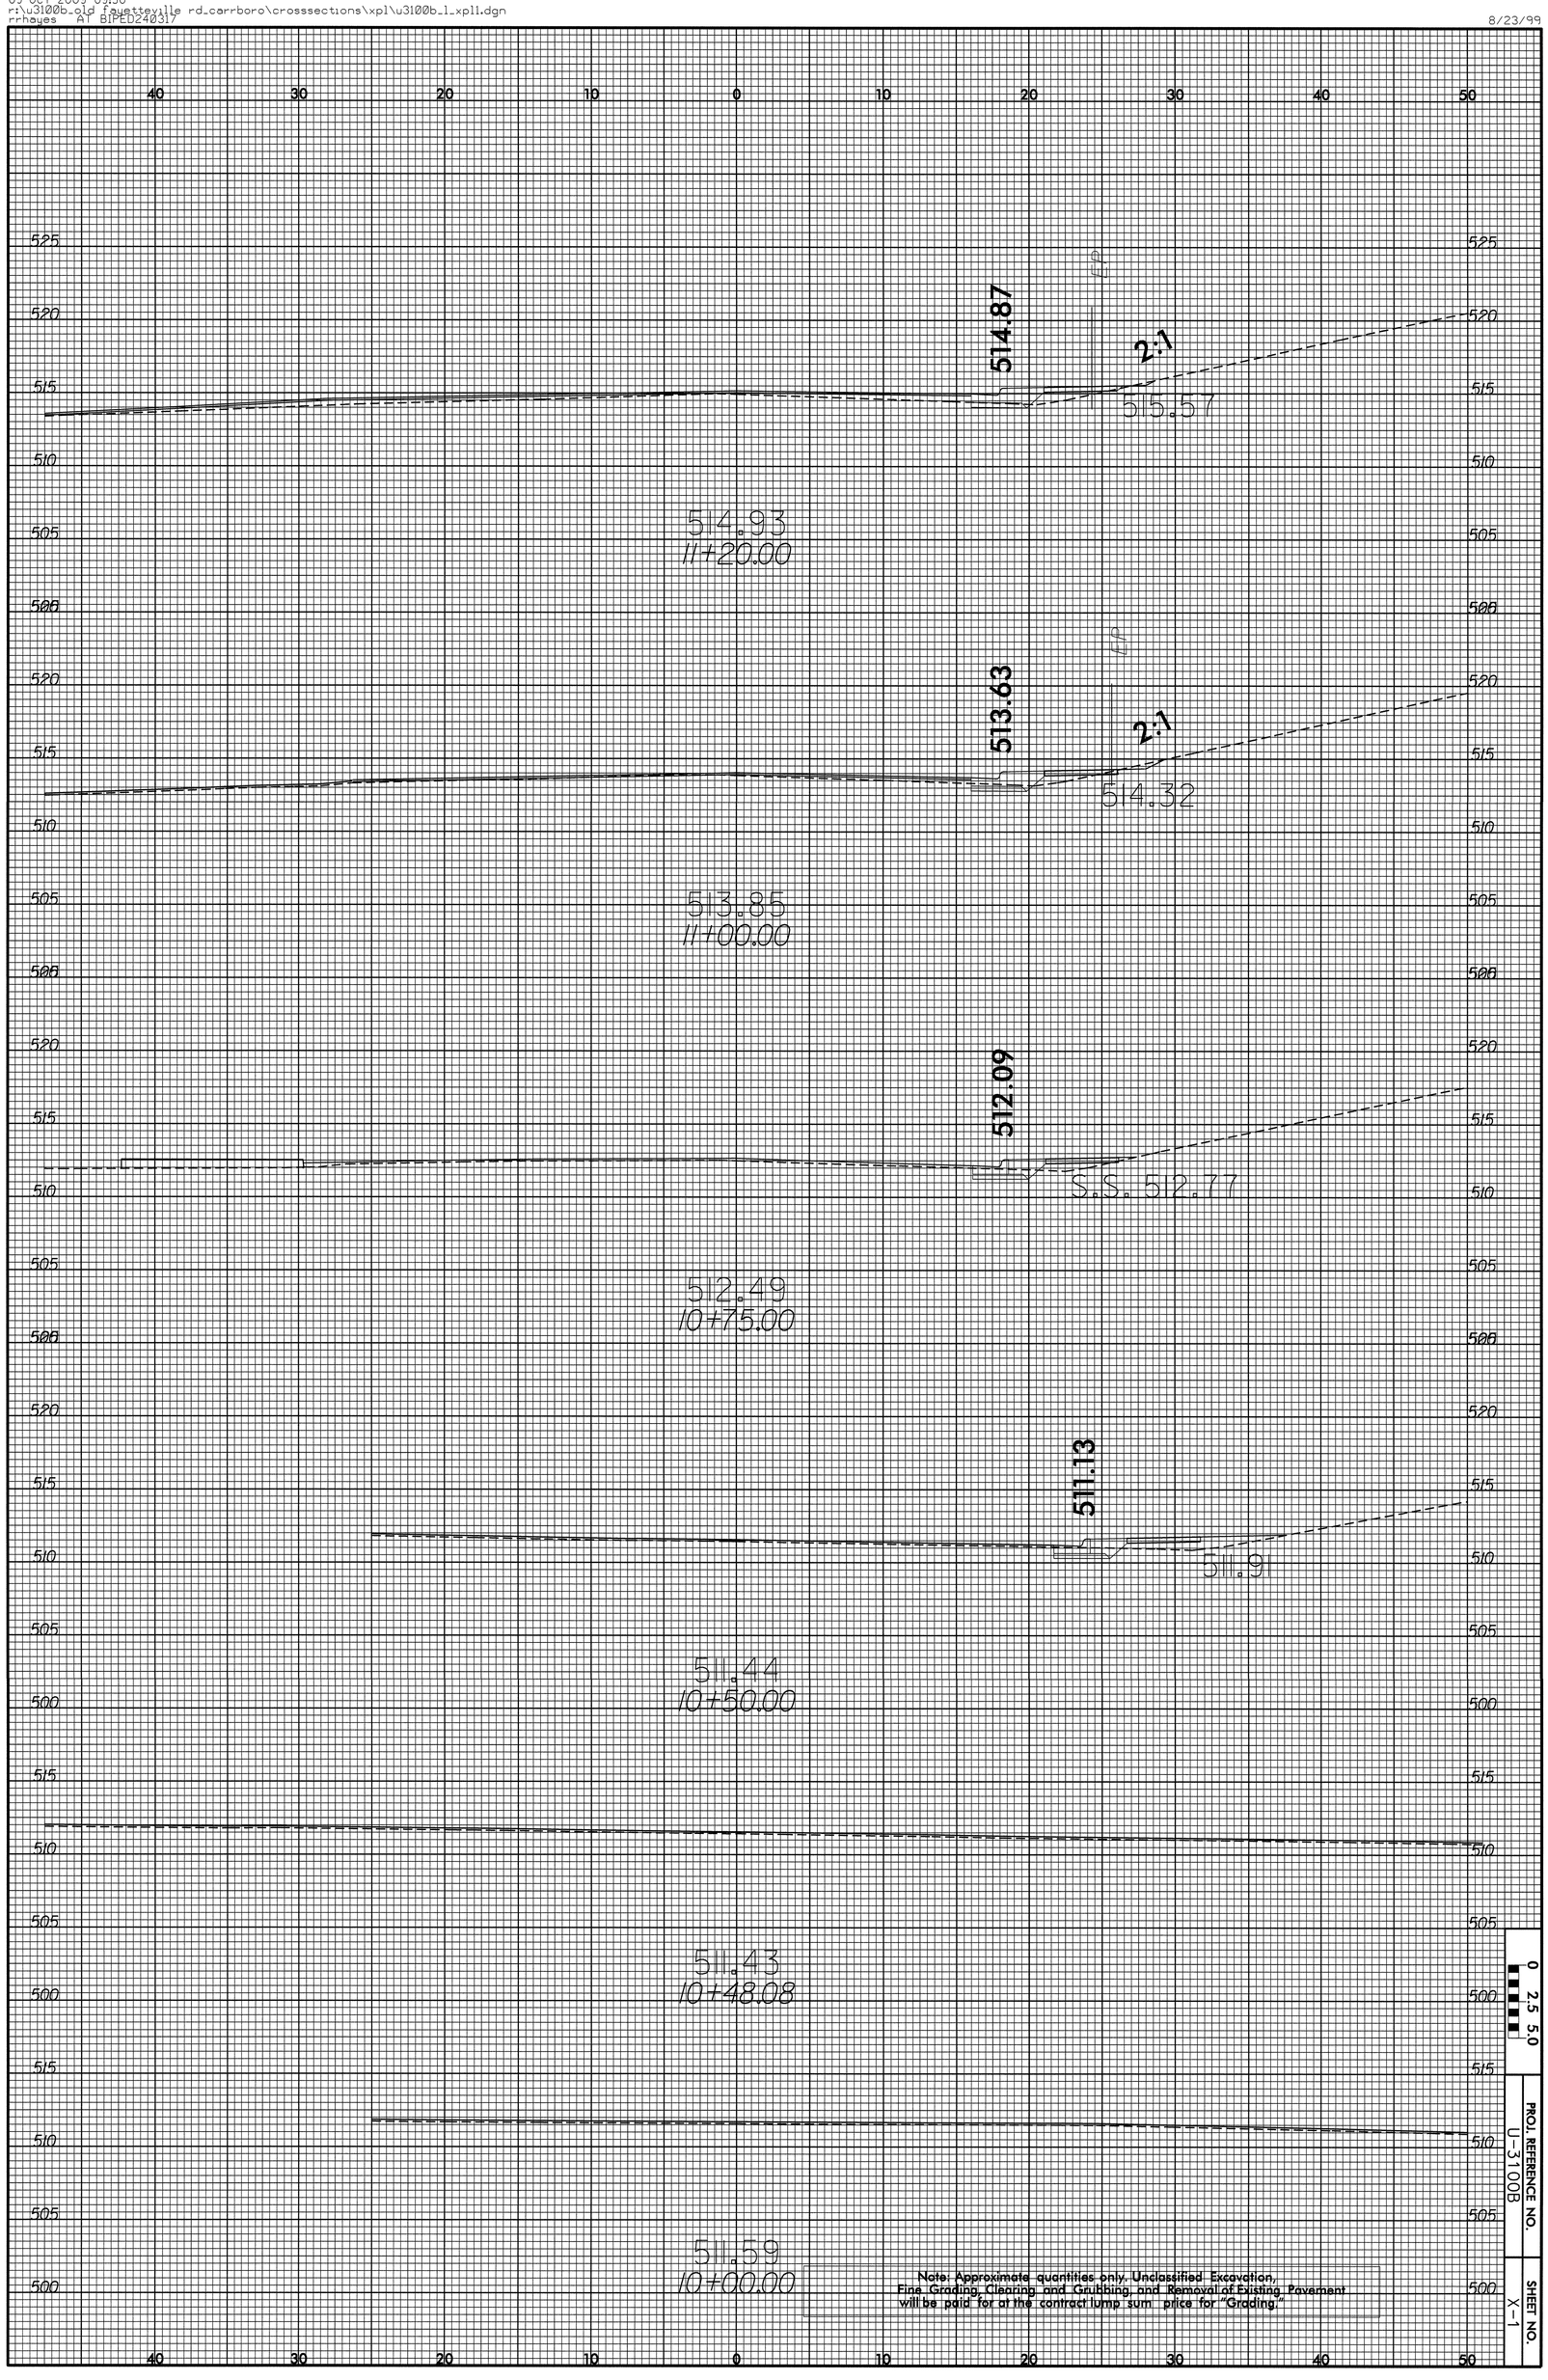

Note: Approximate quantities only. Unclassified Excavation, Fine Grading, Cleaning and Grubbing, and Removal of Existing Pavement will be paid for at the contract lump sum price for "Grading."

0 2.5 5.0

PROJ. REFERENCE NO. U-3100B

SHEET NO. X-1

8/23/99

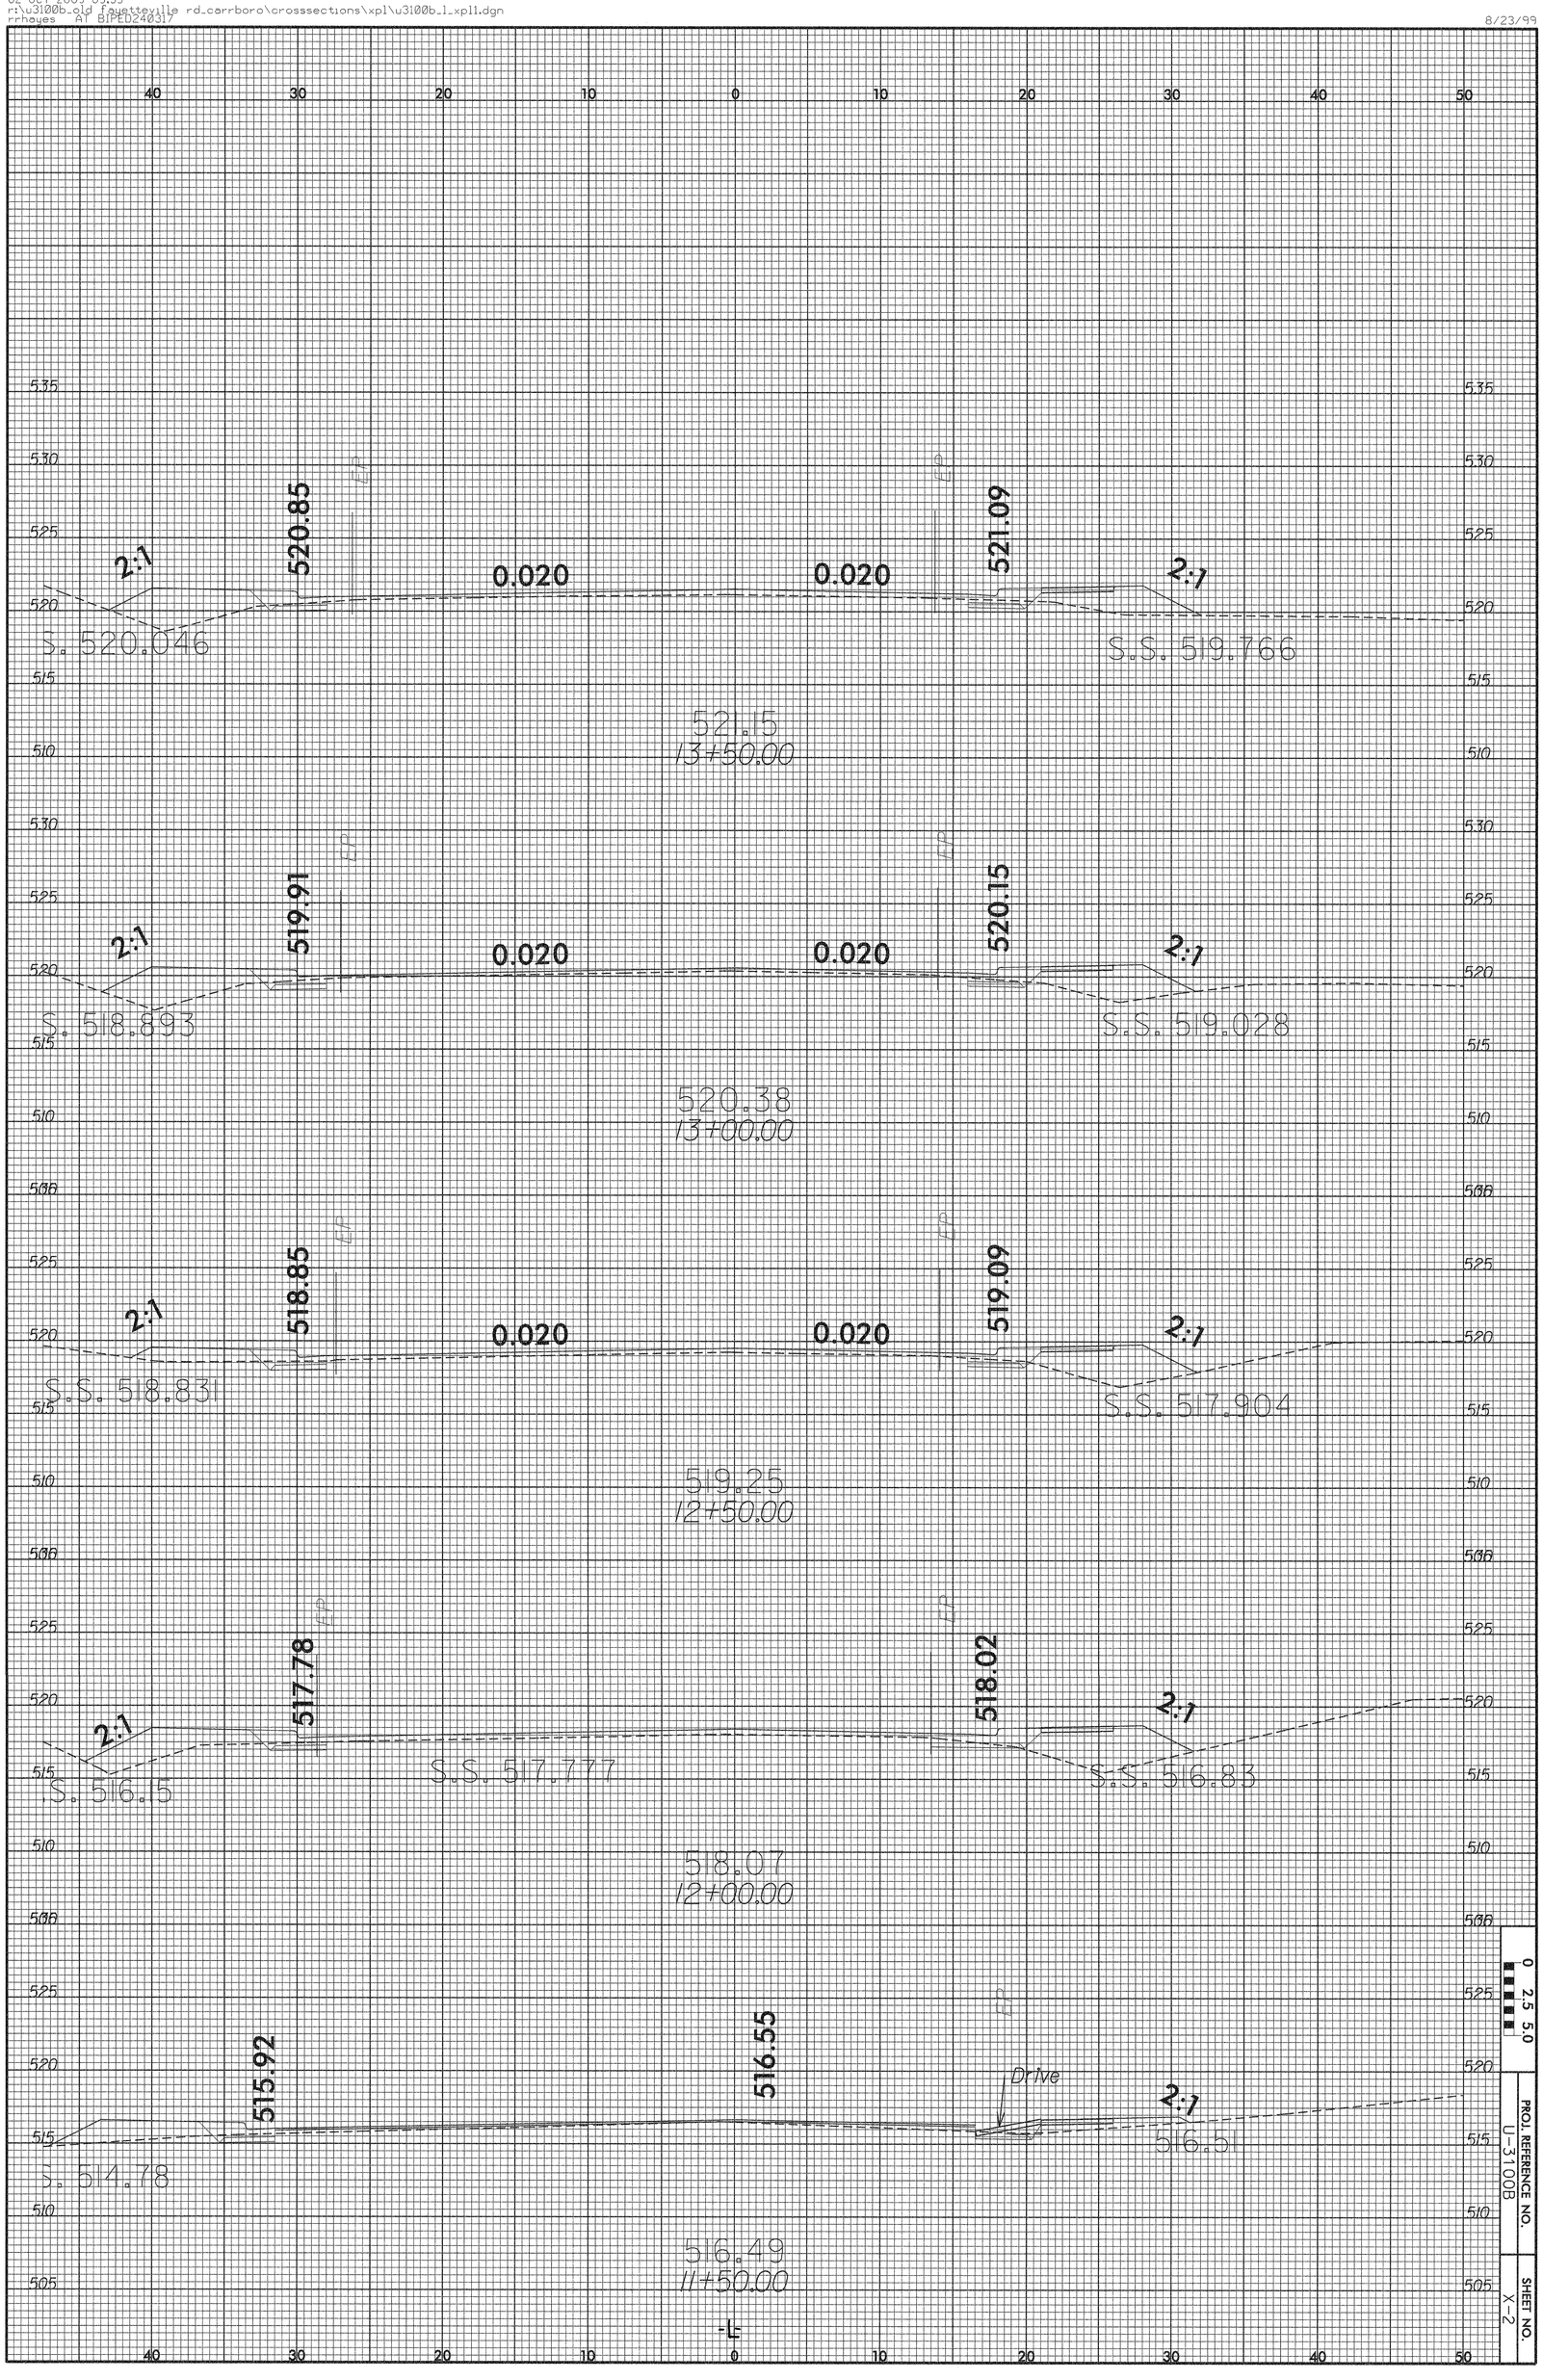

0 2.5 5.0

PROJ. REFERENCE NO. U-3100B

SHEET NO. X-2

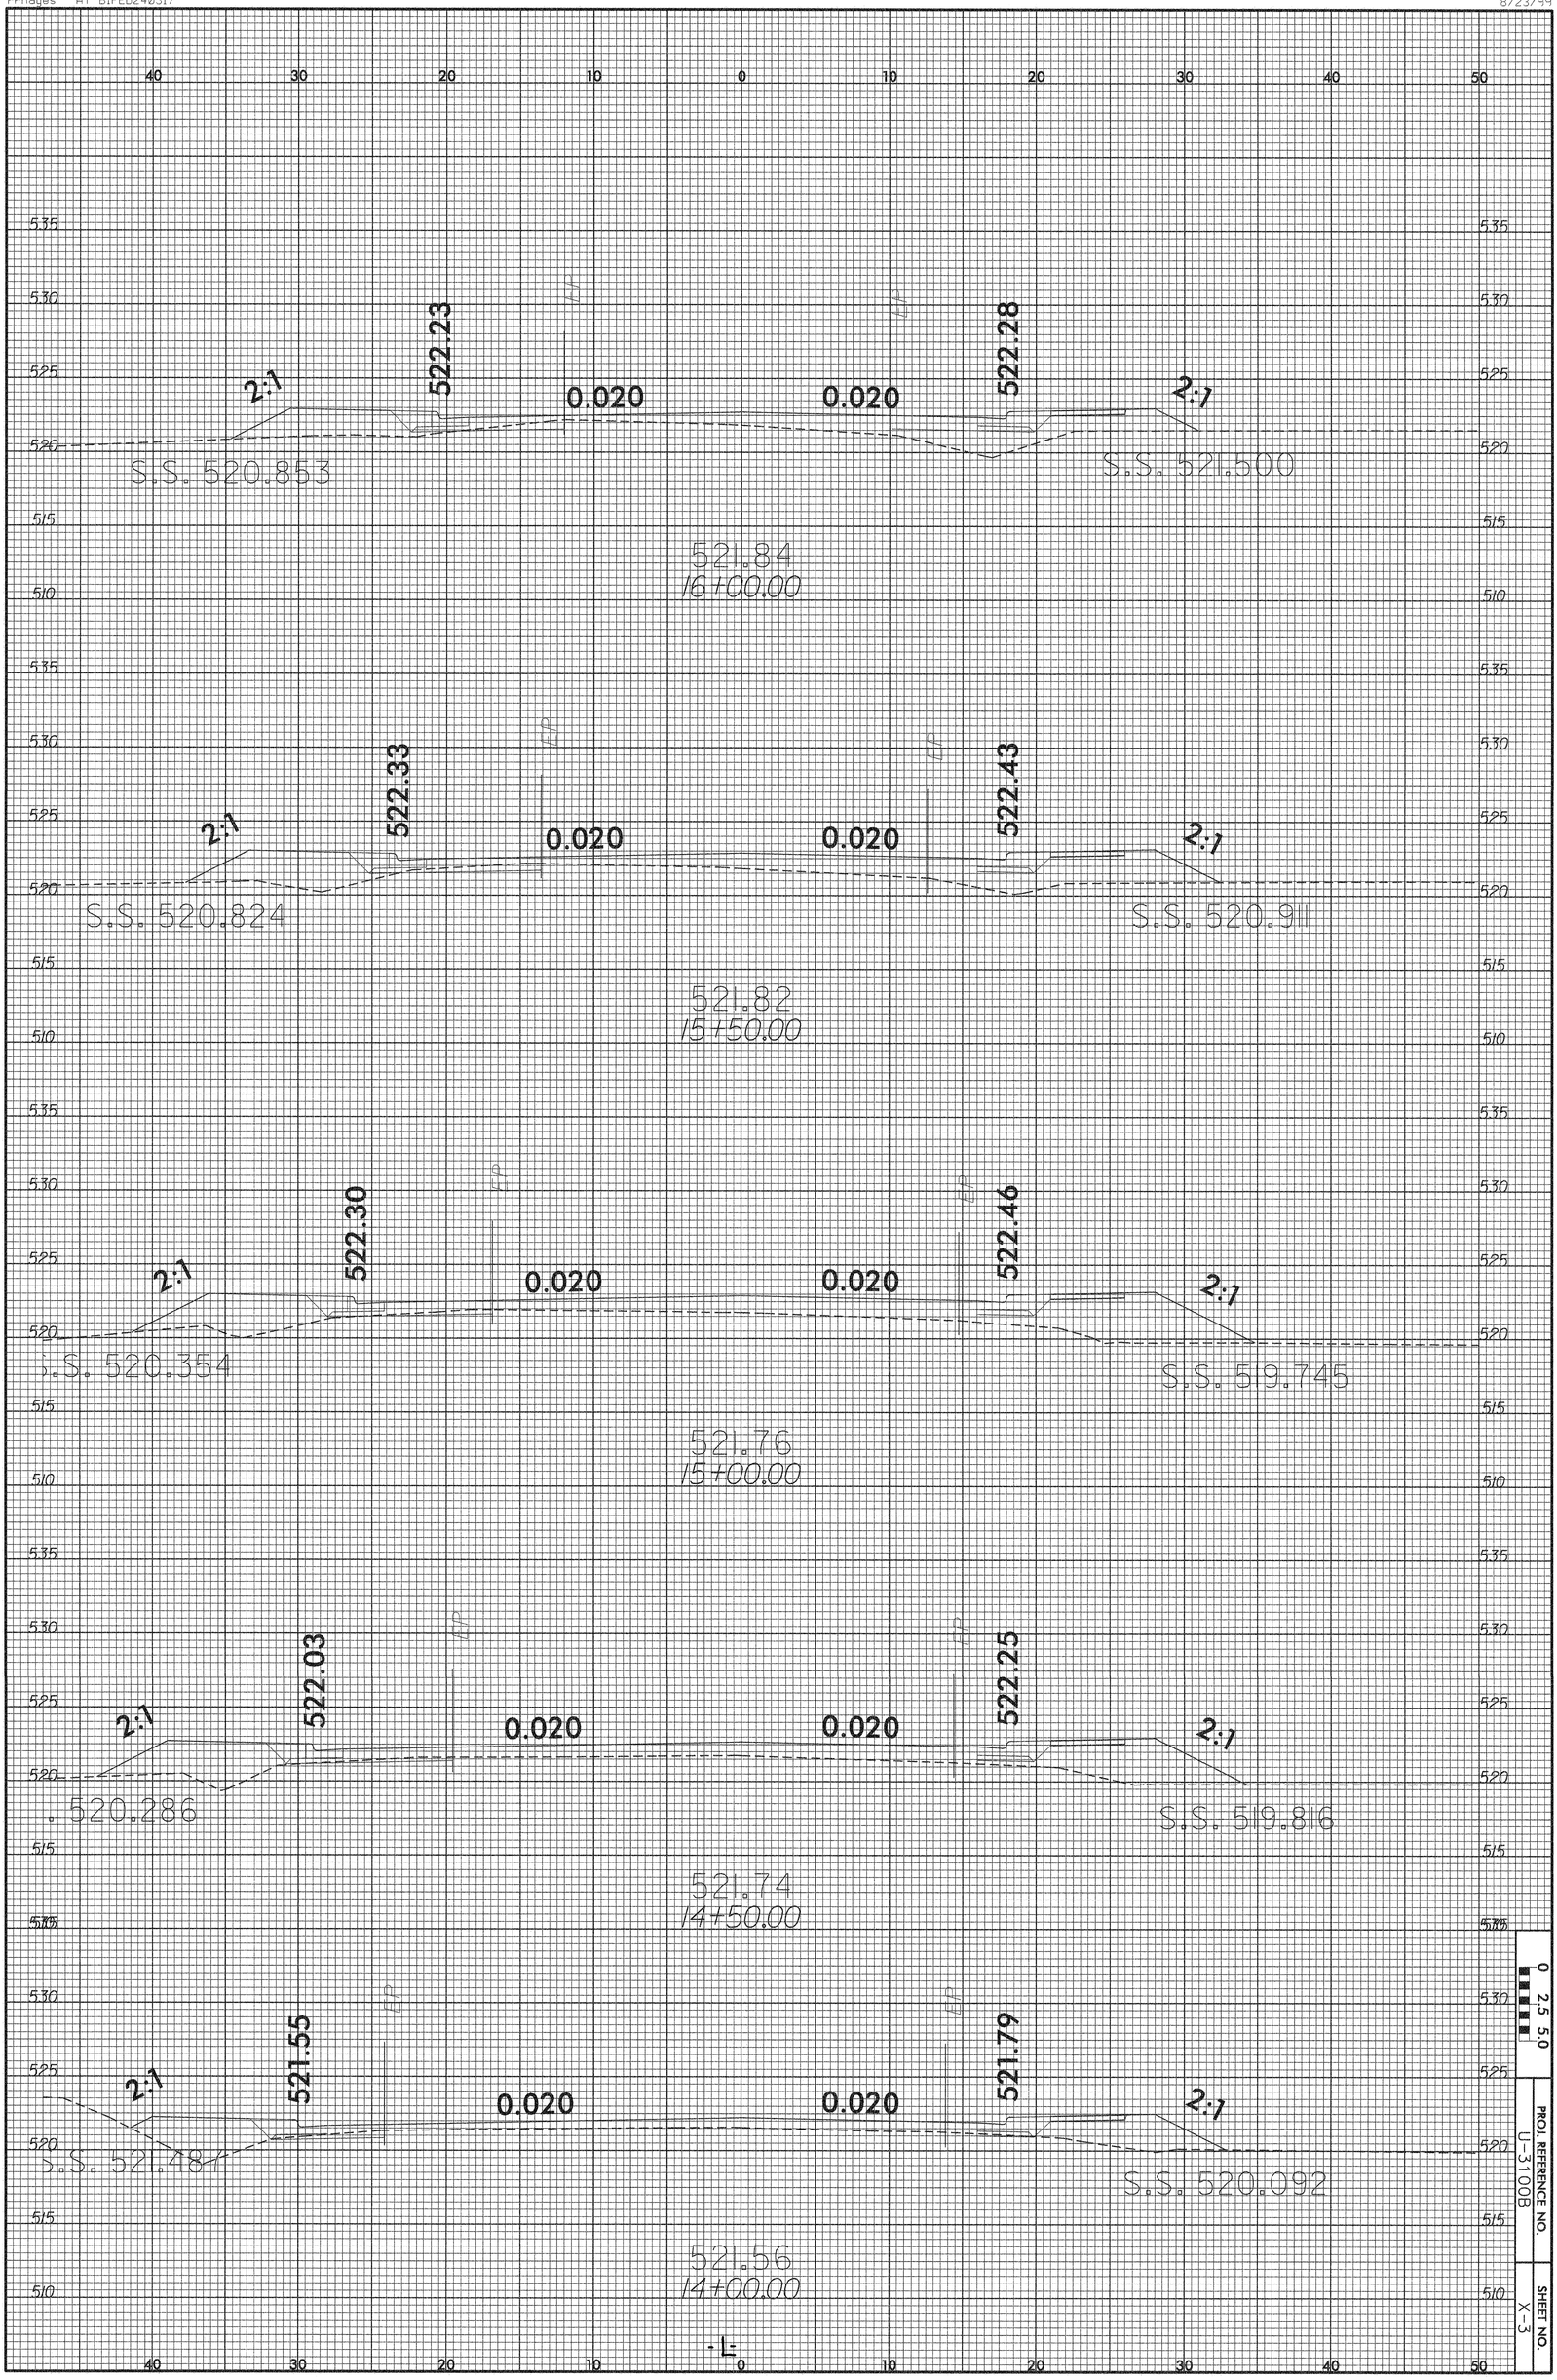

0 2.5 5.0

PROJ. REFERENCE NO.
U-3100B

SHEET NO.
X-3

8/23/99

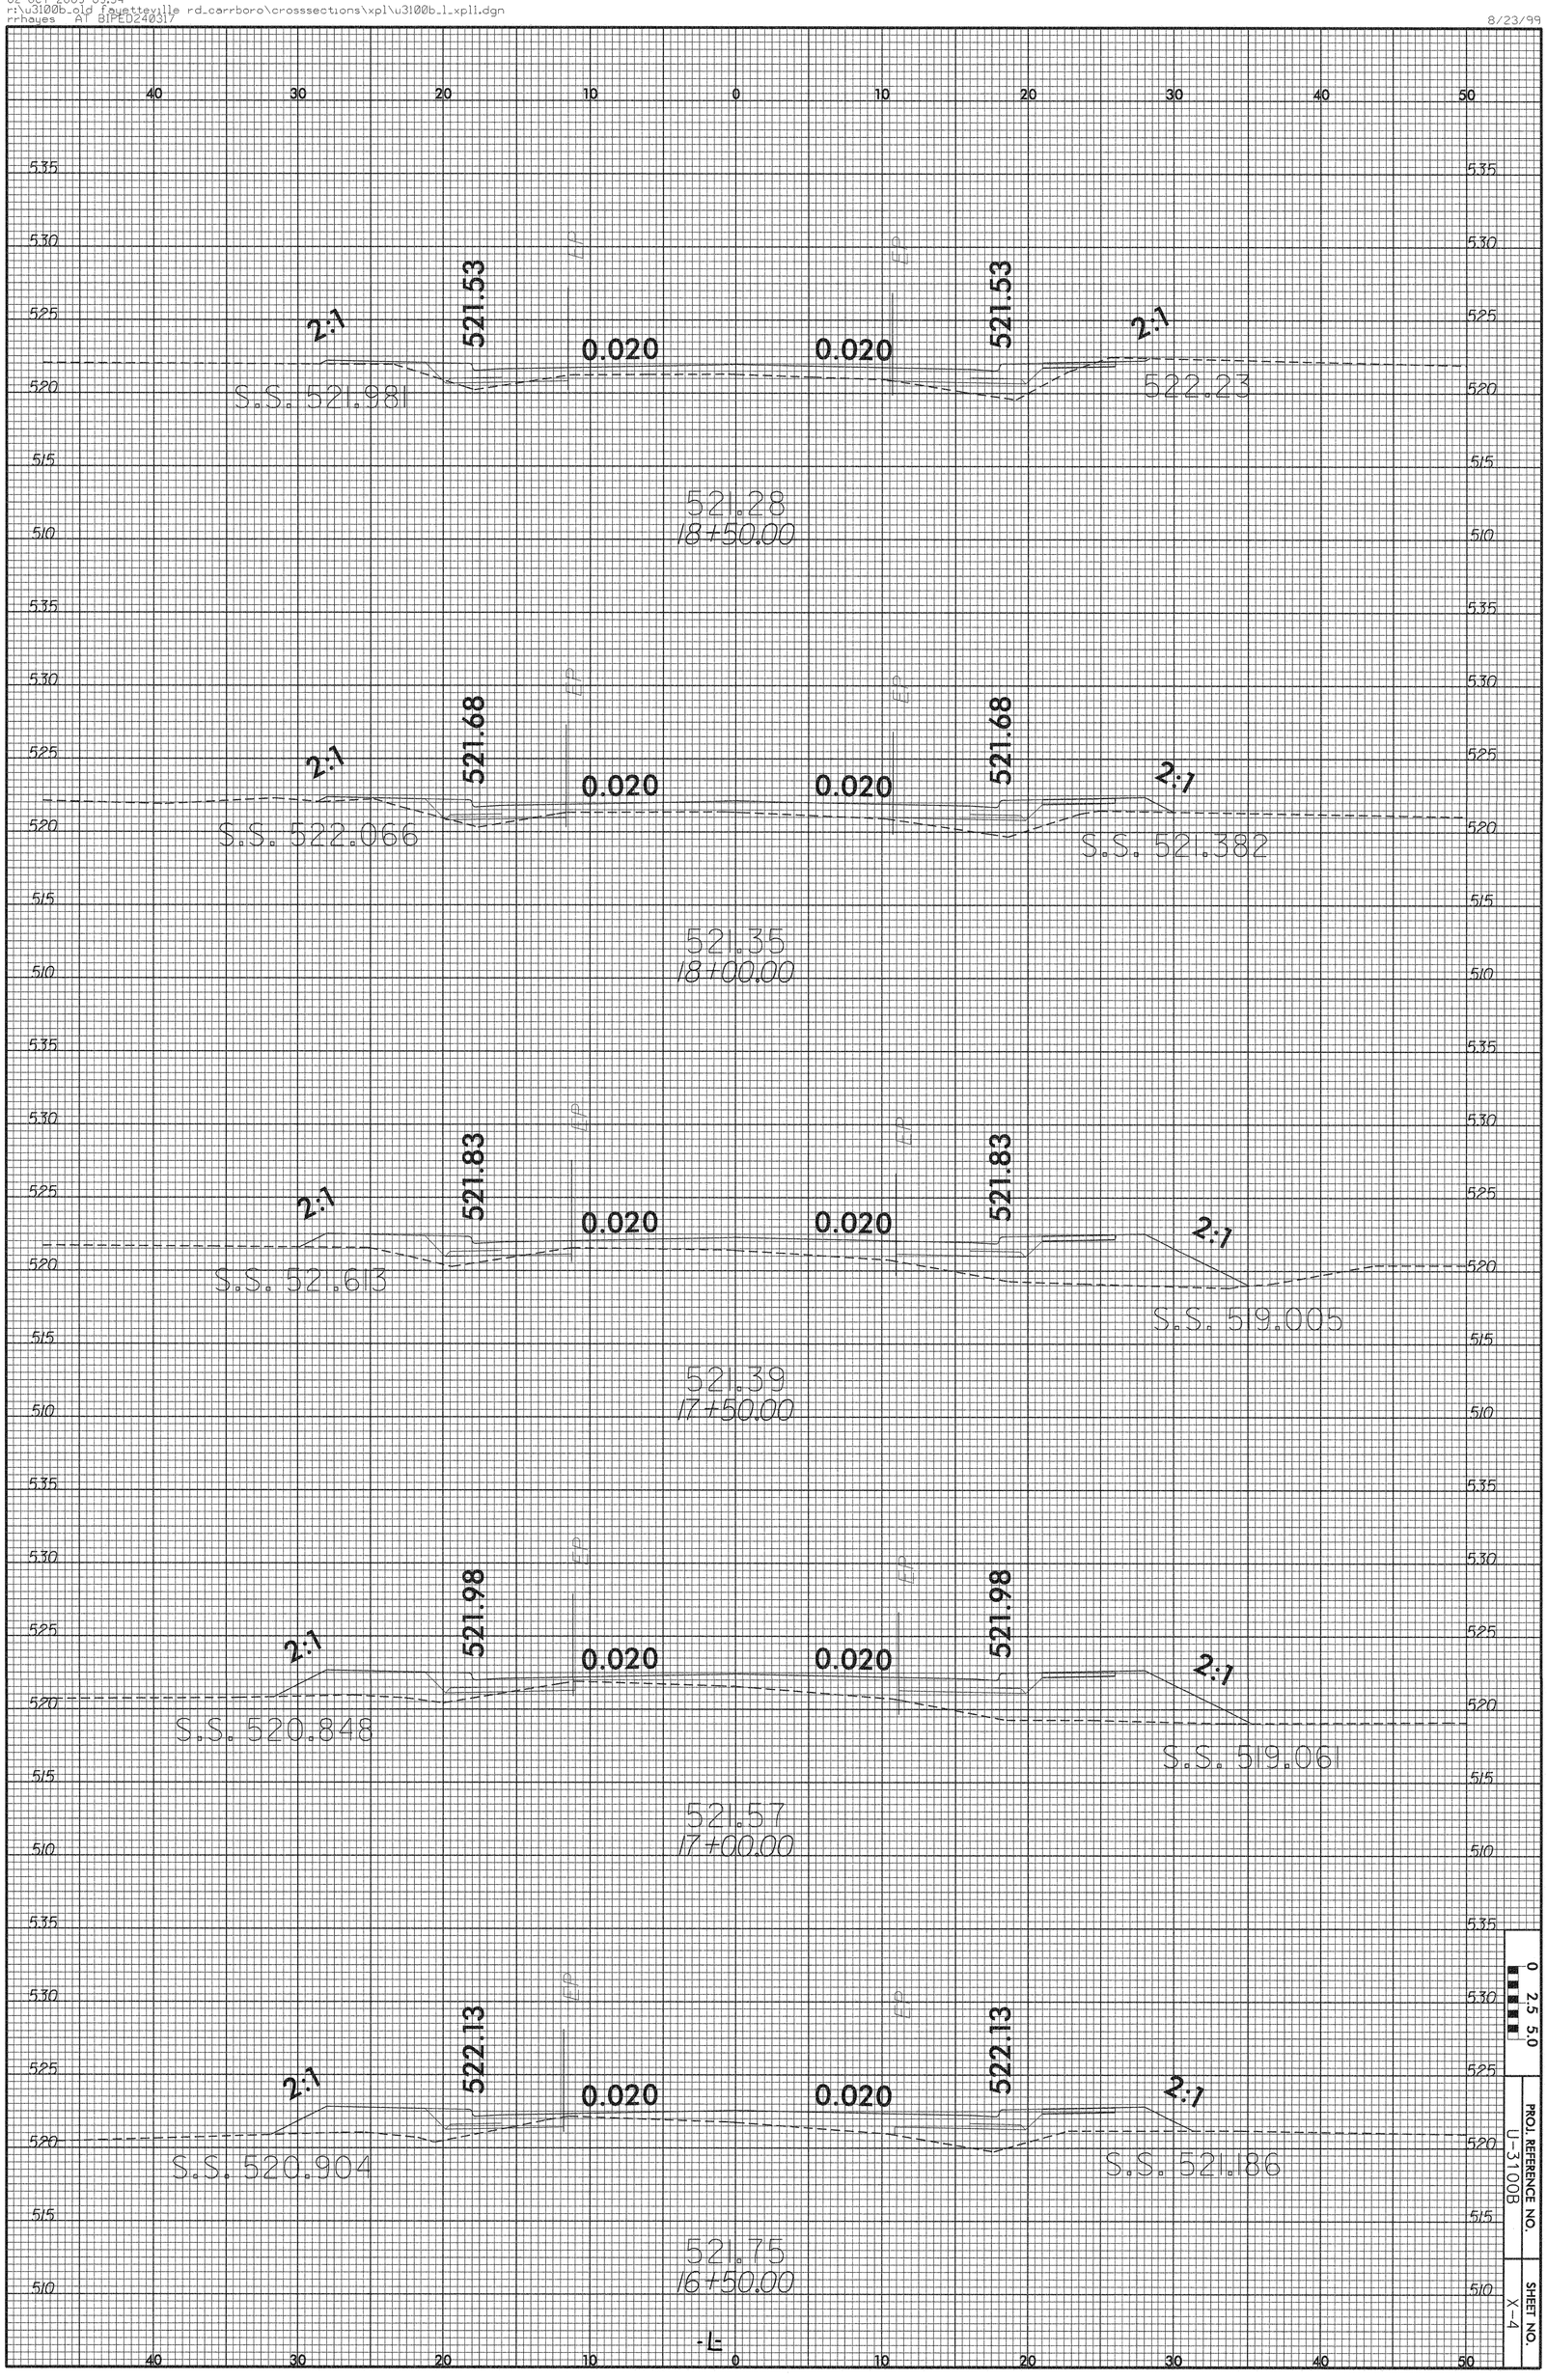

0 2.5 5.0

PROJ. REFERENCE NO.
U-3100B

SHEET NO.
X-4

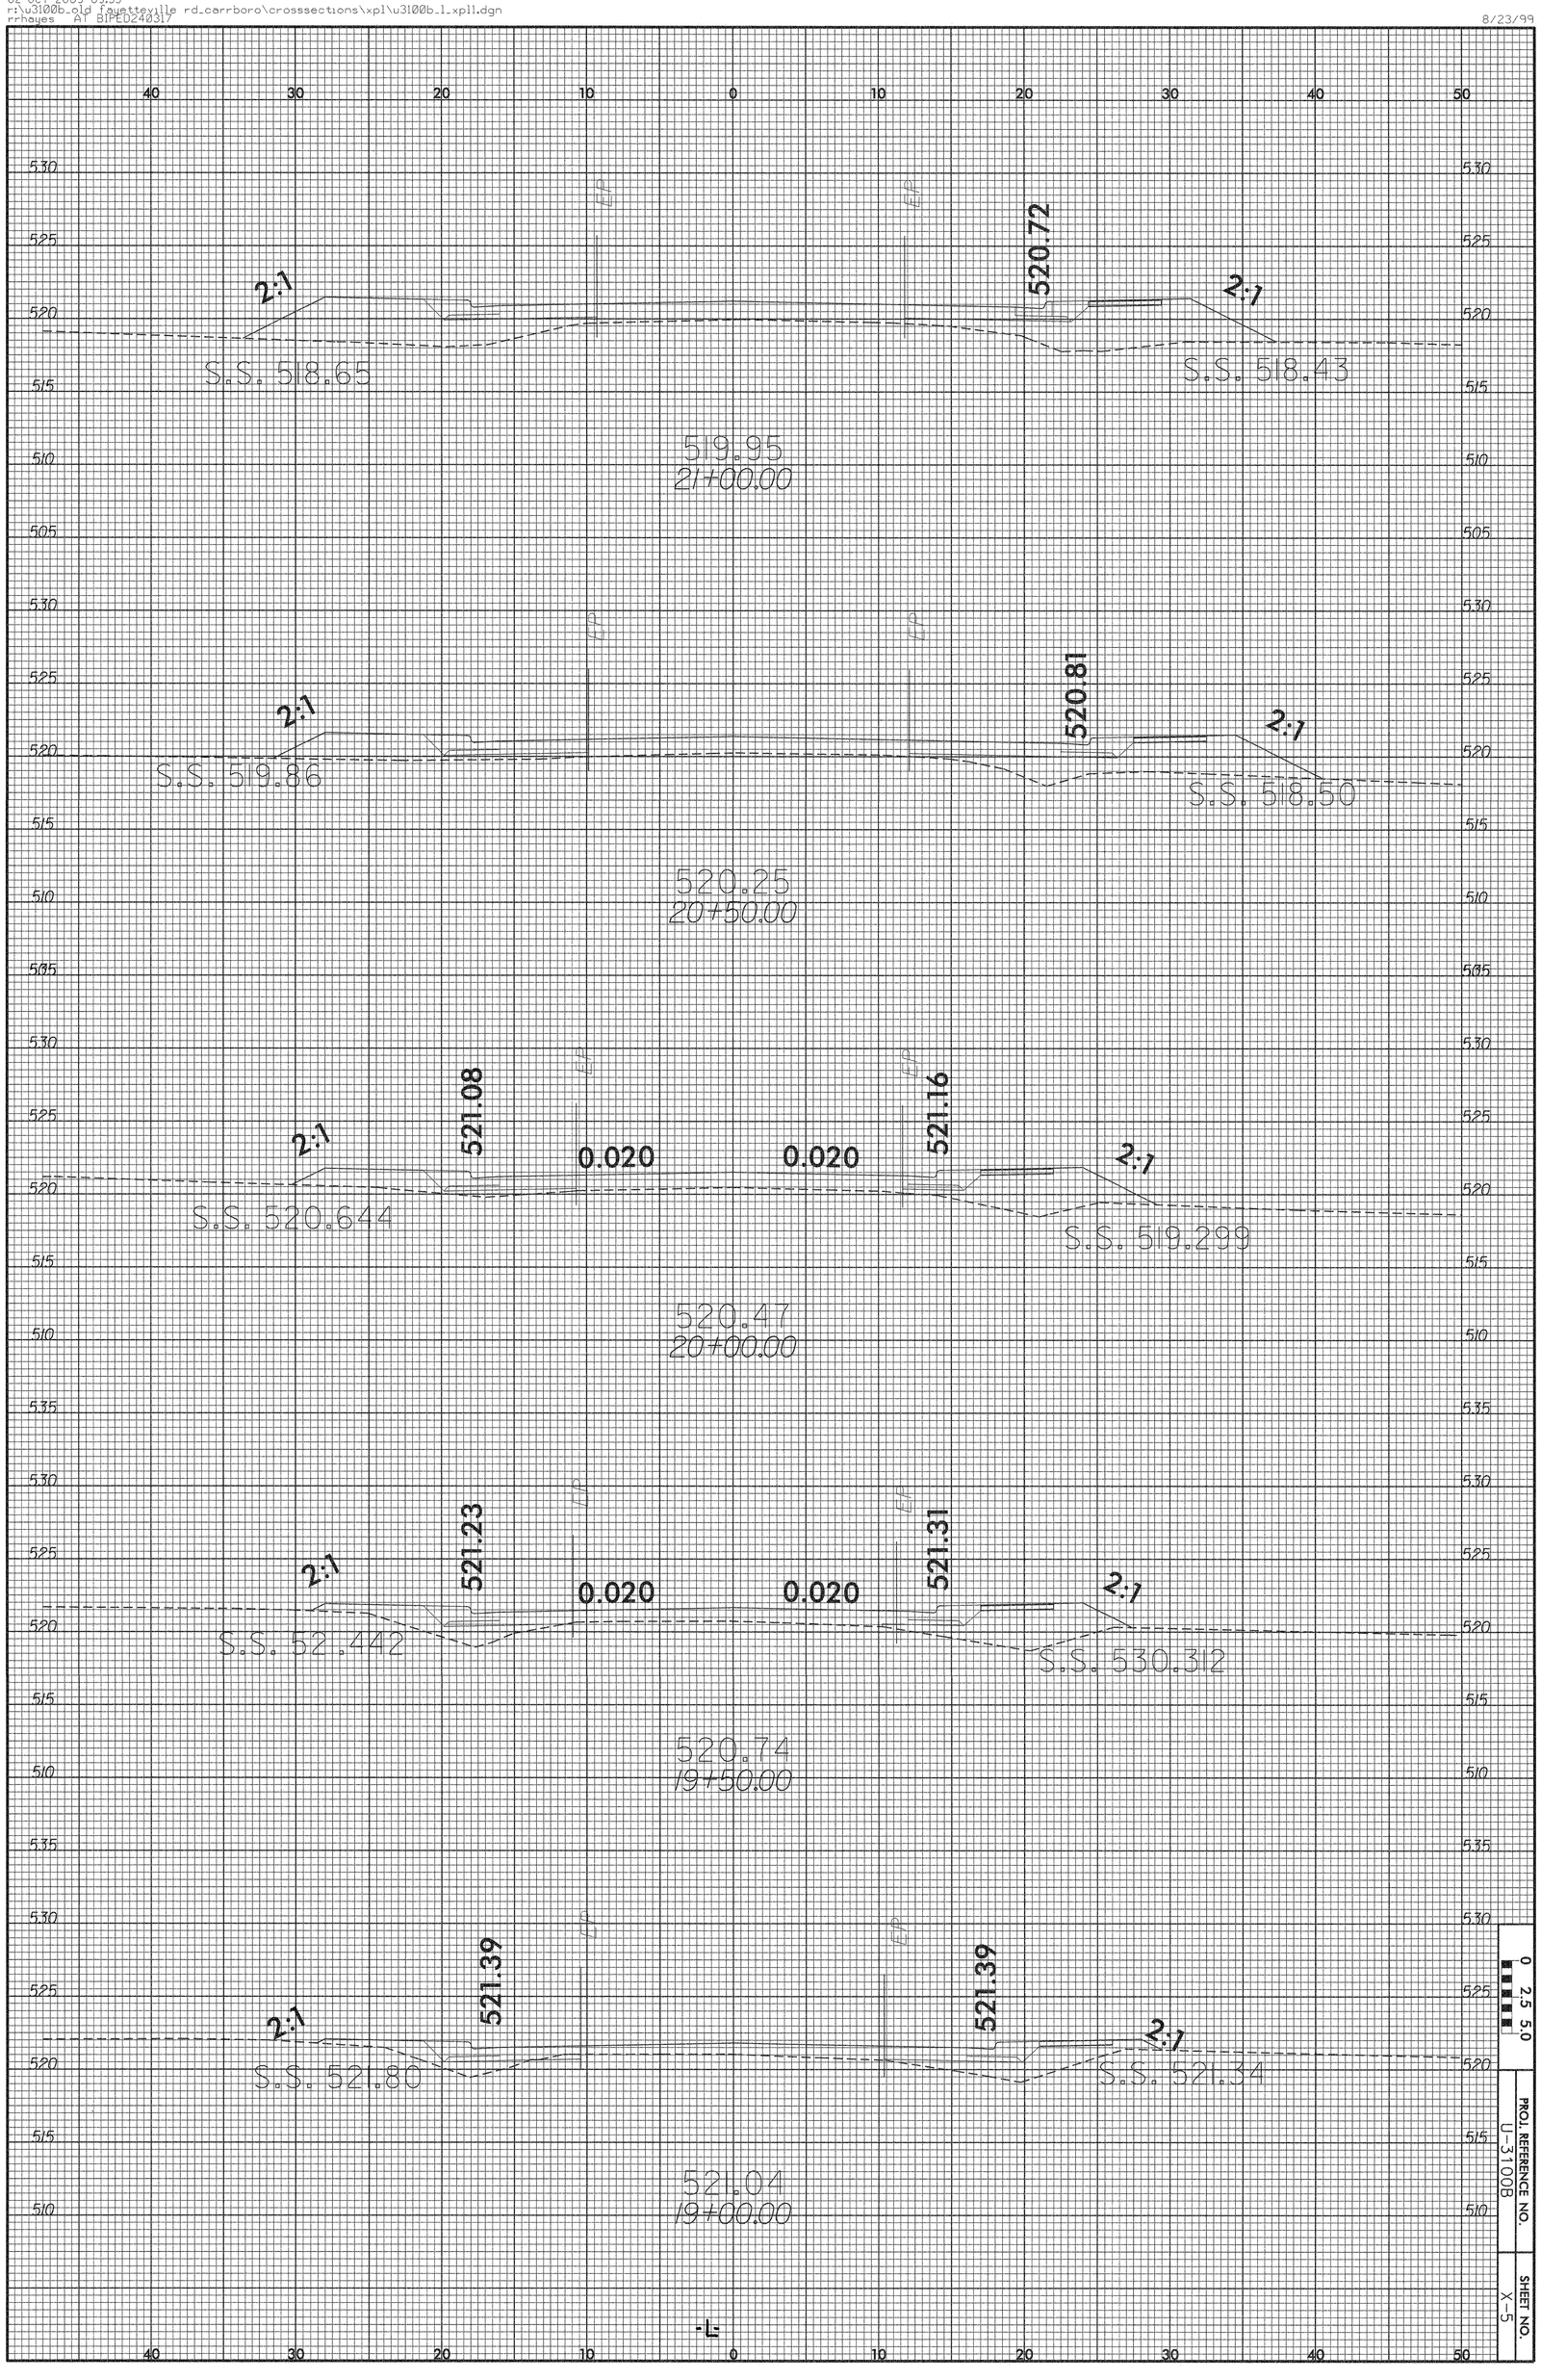
40 30 20 10 0 10 20 30 40 50
530 525 520 515 510 505 535
EP
520.72
2:1
2:1
S.S. 518.65
S.S. 518.43
519.95
21+00.00
520.81
S.S. 519.86
S.S. 518.50
520.25
20+50.00
521.08
521.16
0.020
0.020
S.S. 520.644
S.S. 519.299
520.47
20+00.00
521.23
521.31
S.S. 52.442
S.S. 530.312
520.74
19+50.00
521.39
521.39
S.S. 521.80
S.S. 521.34
521.04
19+00.00
0 2.5 5.0
PROJ. REFERENCE NO.
U-3100B
SHEET NO.
X-5

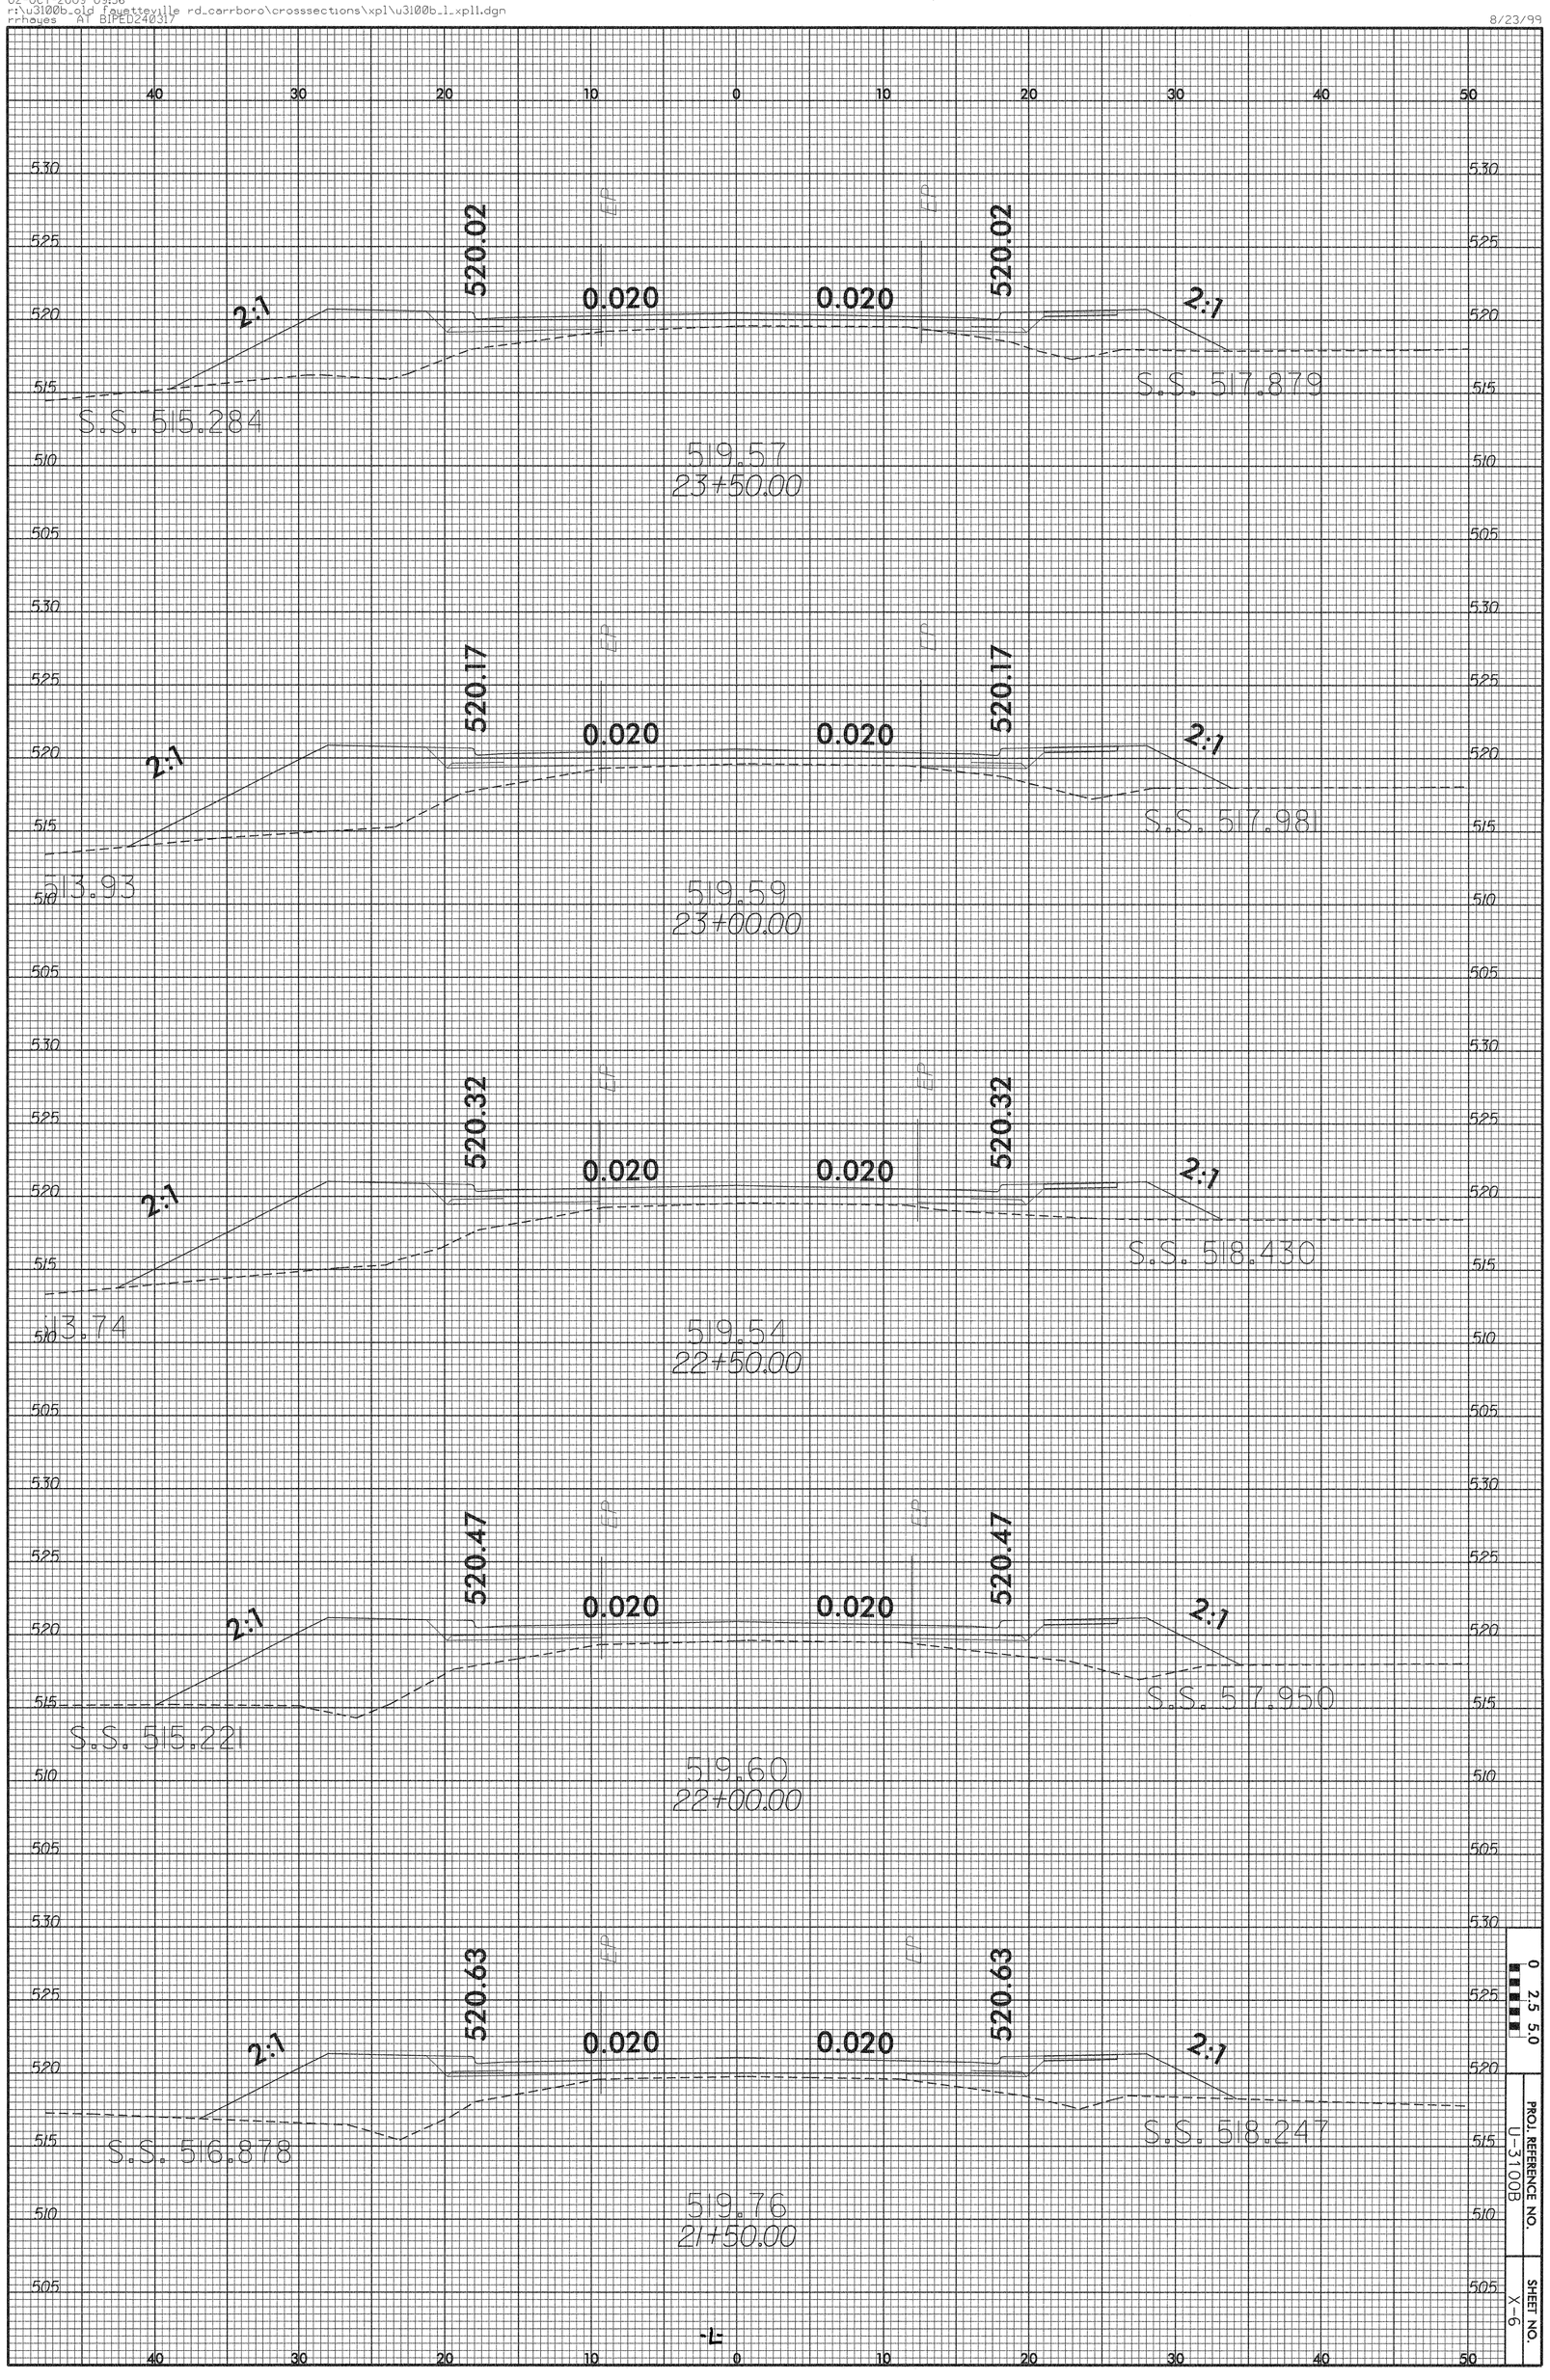

0 2.5 5.0

PROJ. REFERENCE NO. U-3100B

SHEET NO. X-6

8/23/99

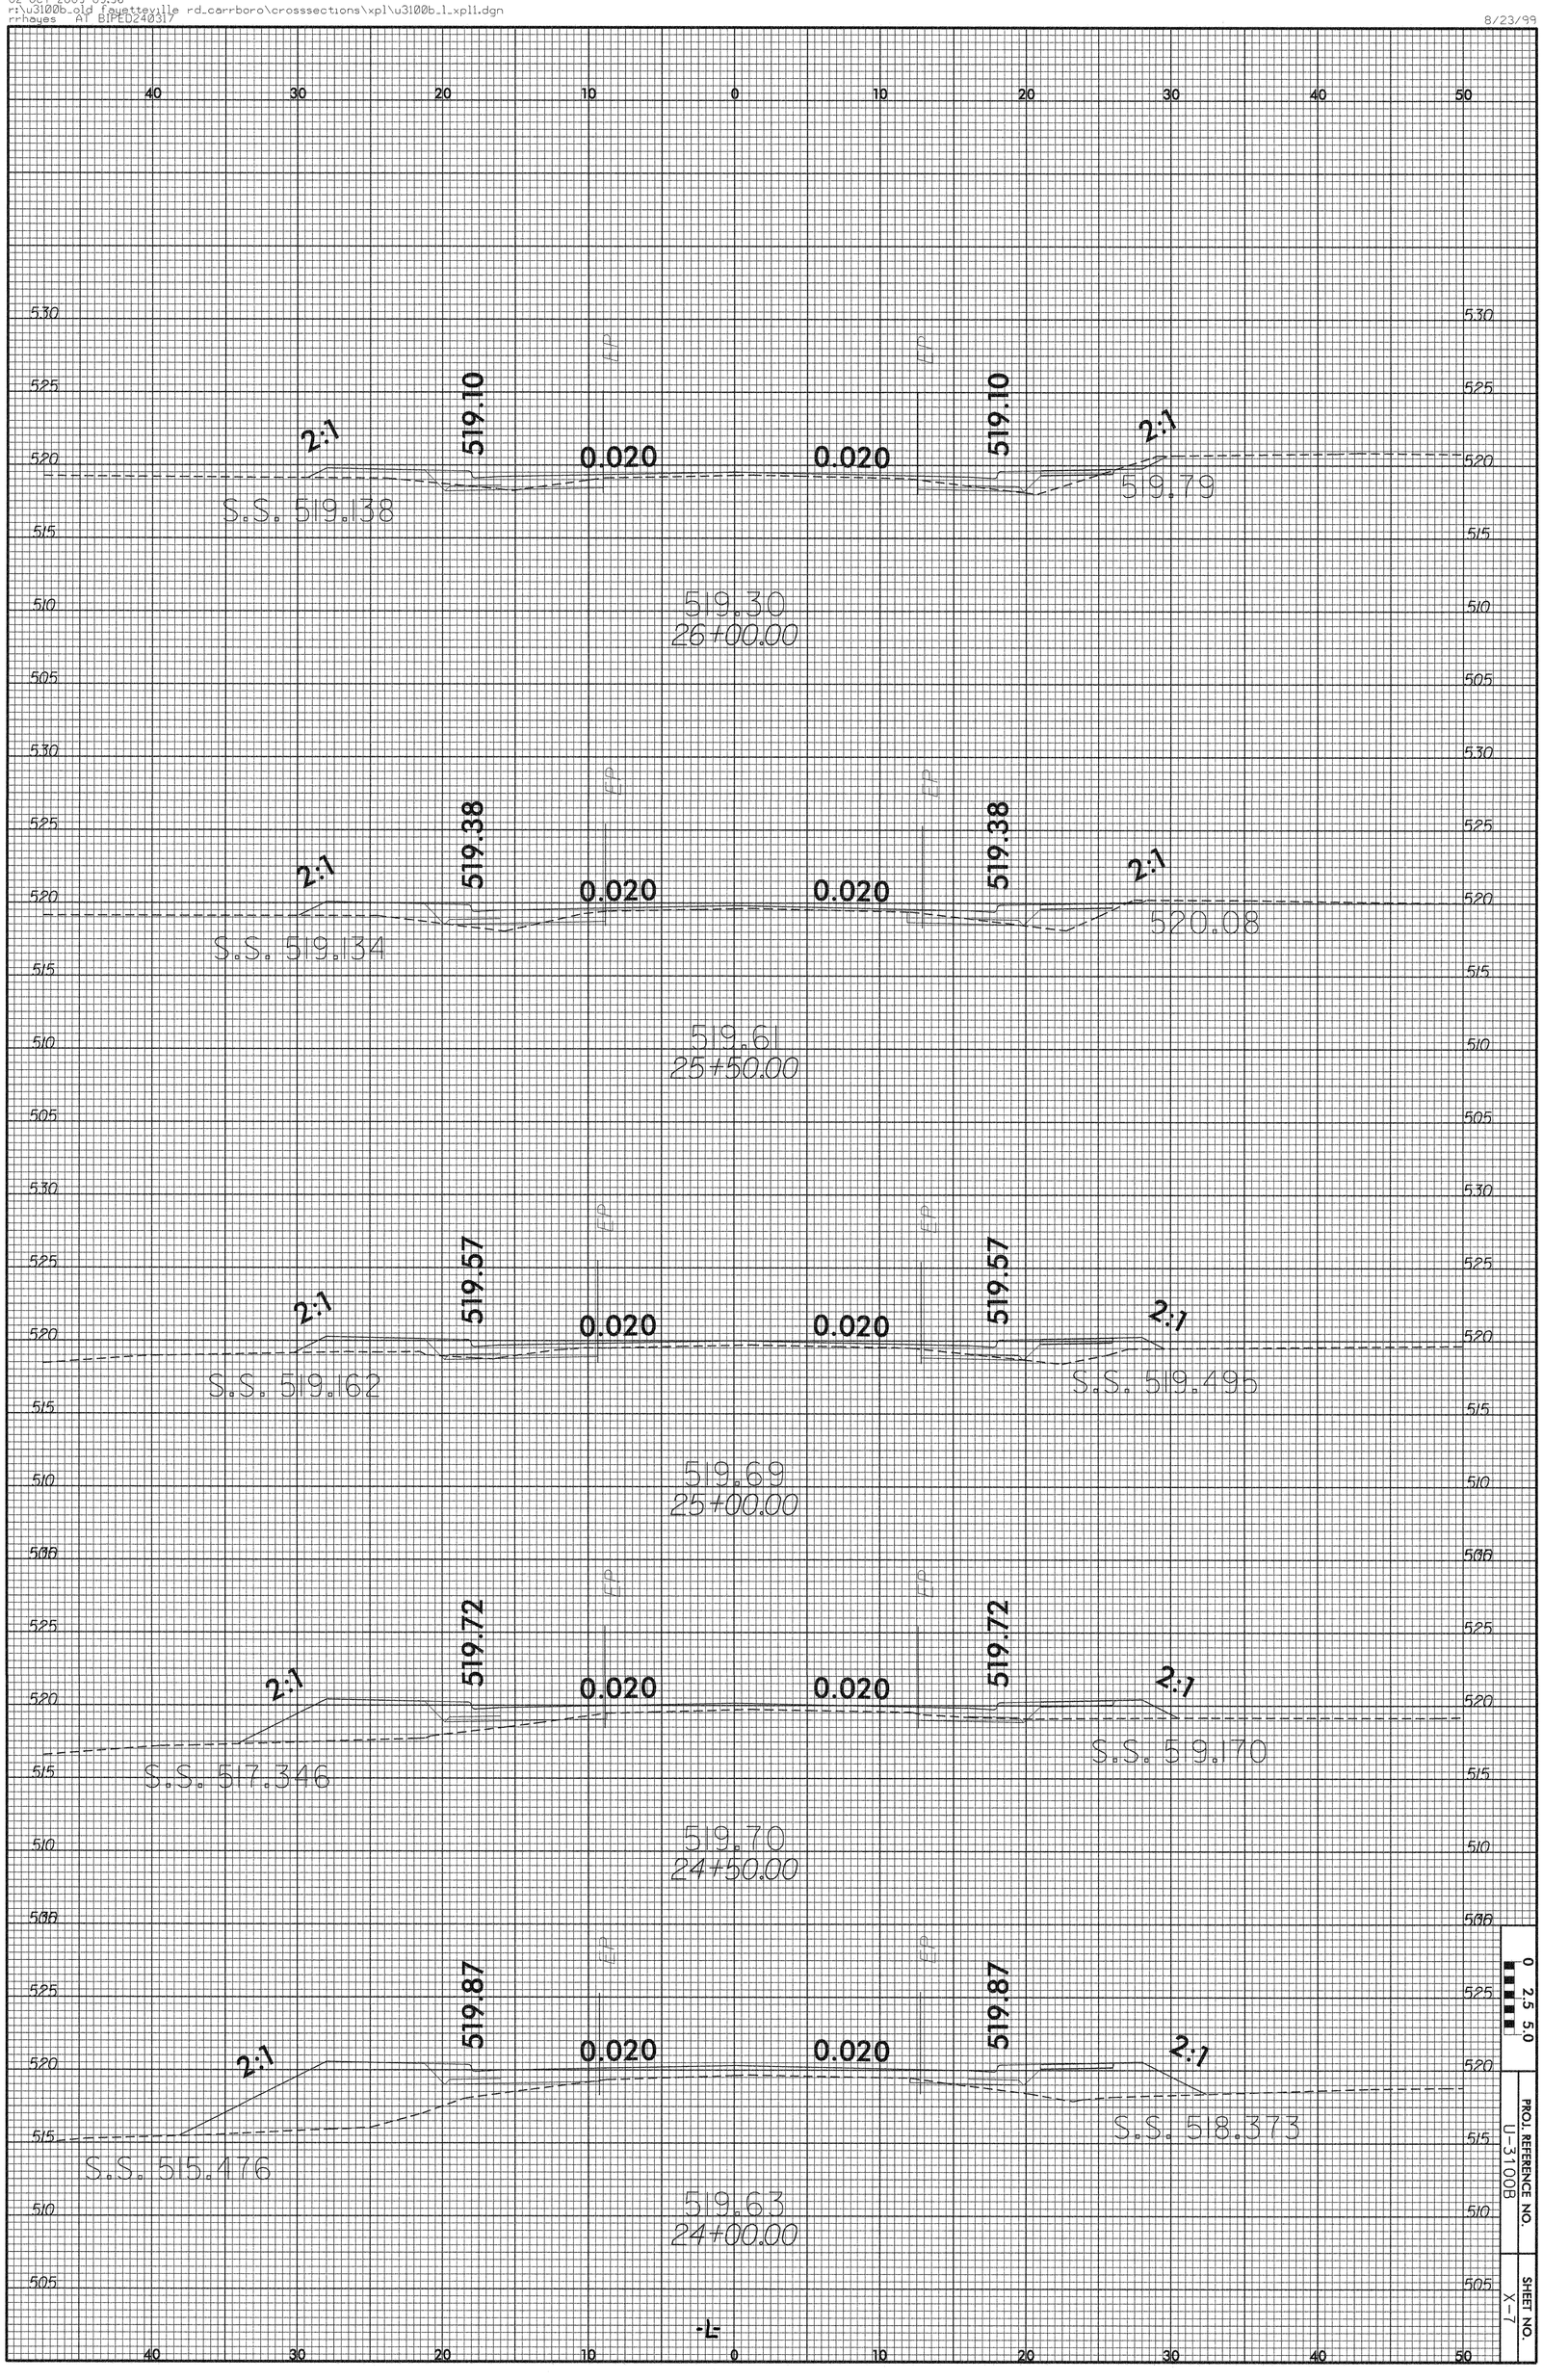

0 2.5 5.0

PROJ. REFERENCE NO.	SHEET NO.
U-3100B	X-7

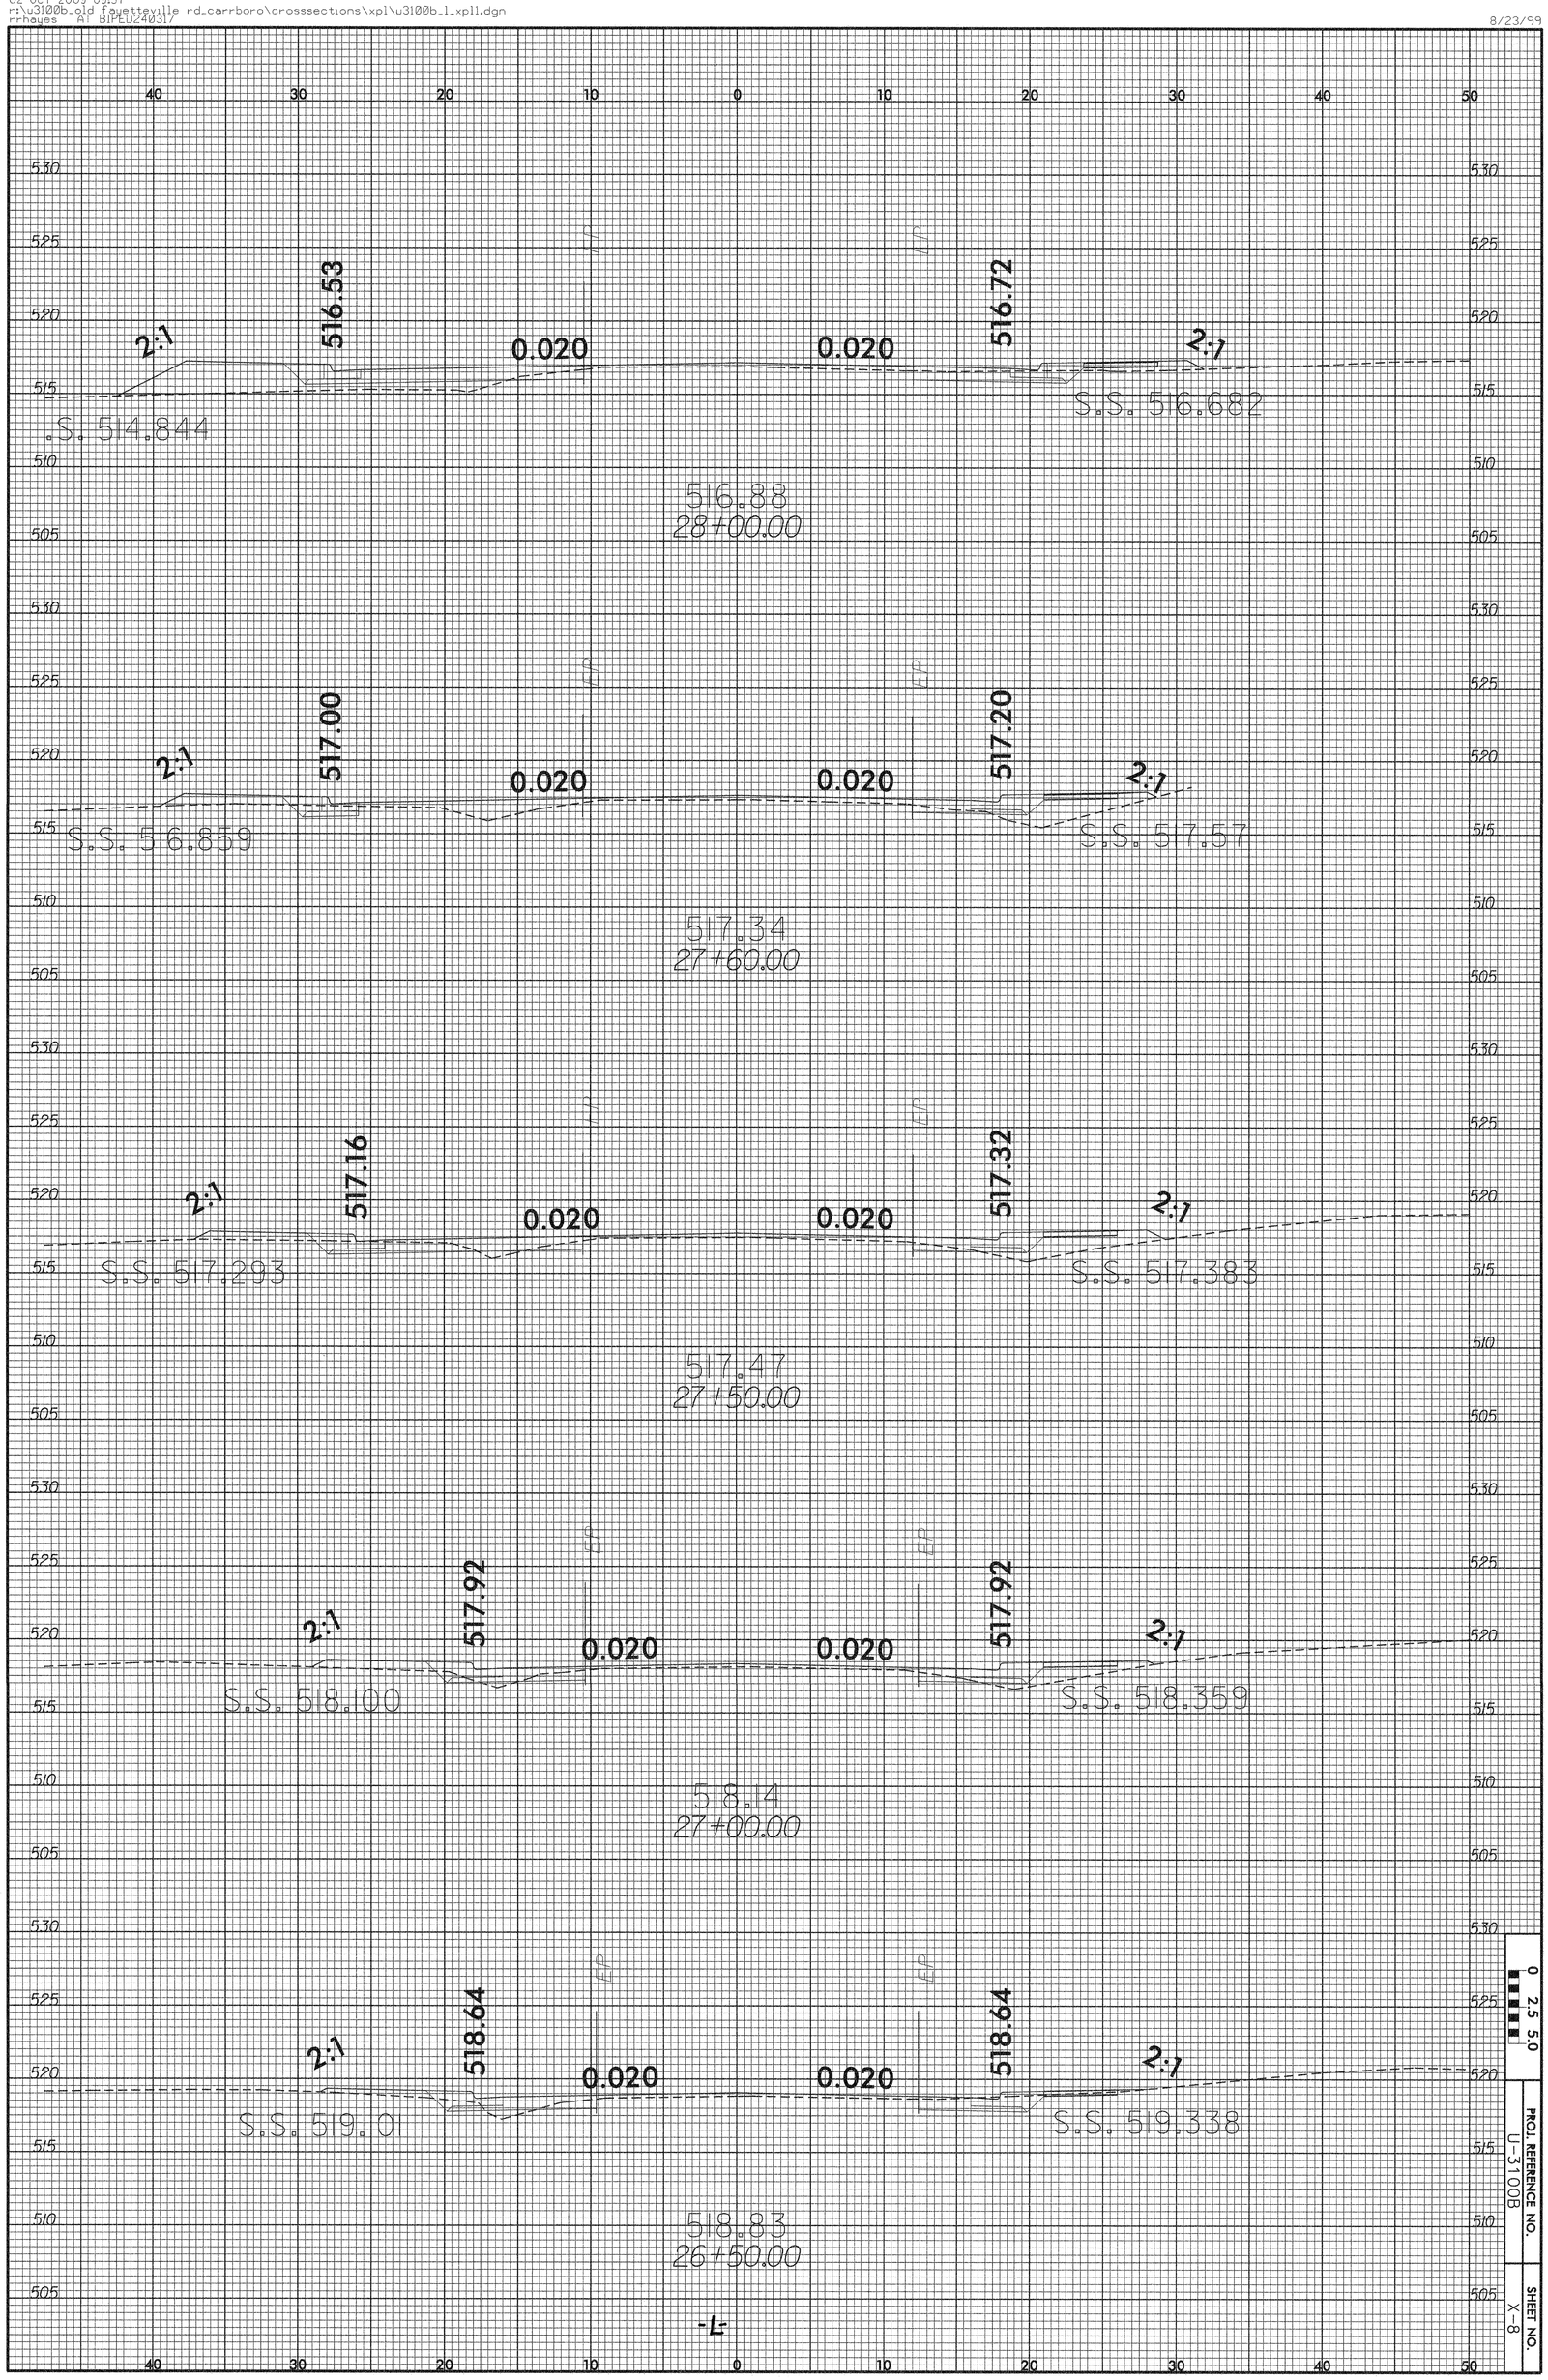

-L-

0 2.5 5.0

PROJ. REFERENCE NO. U-3100B

SHEET NO. X-8

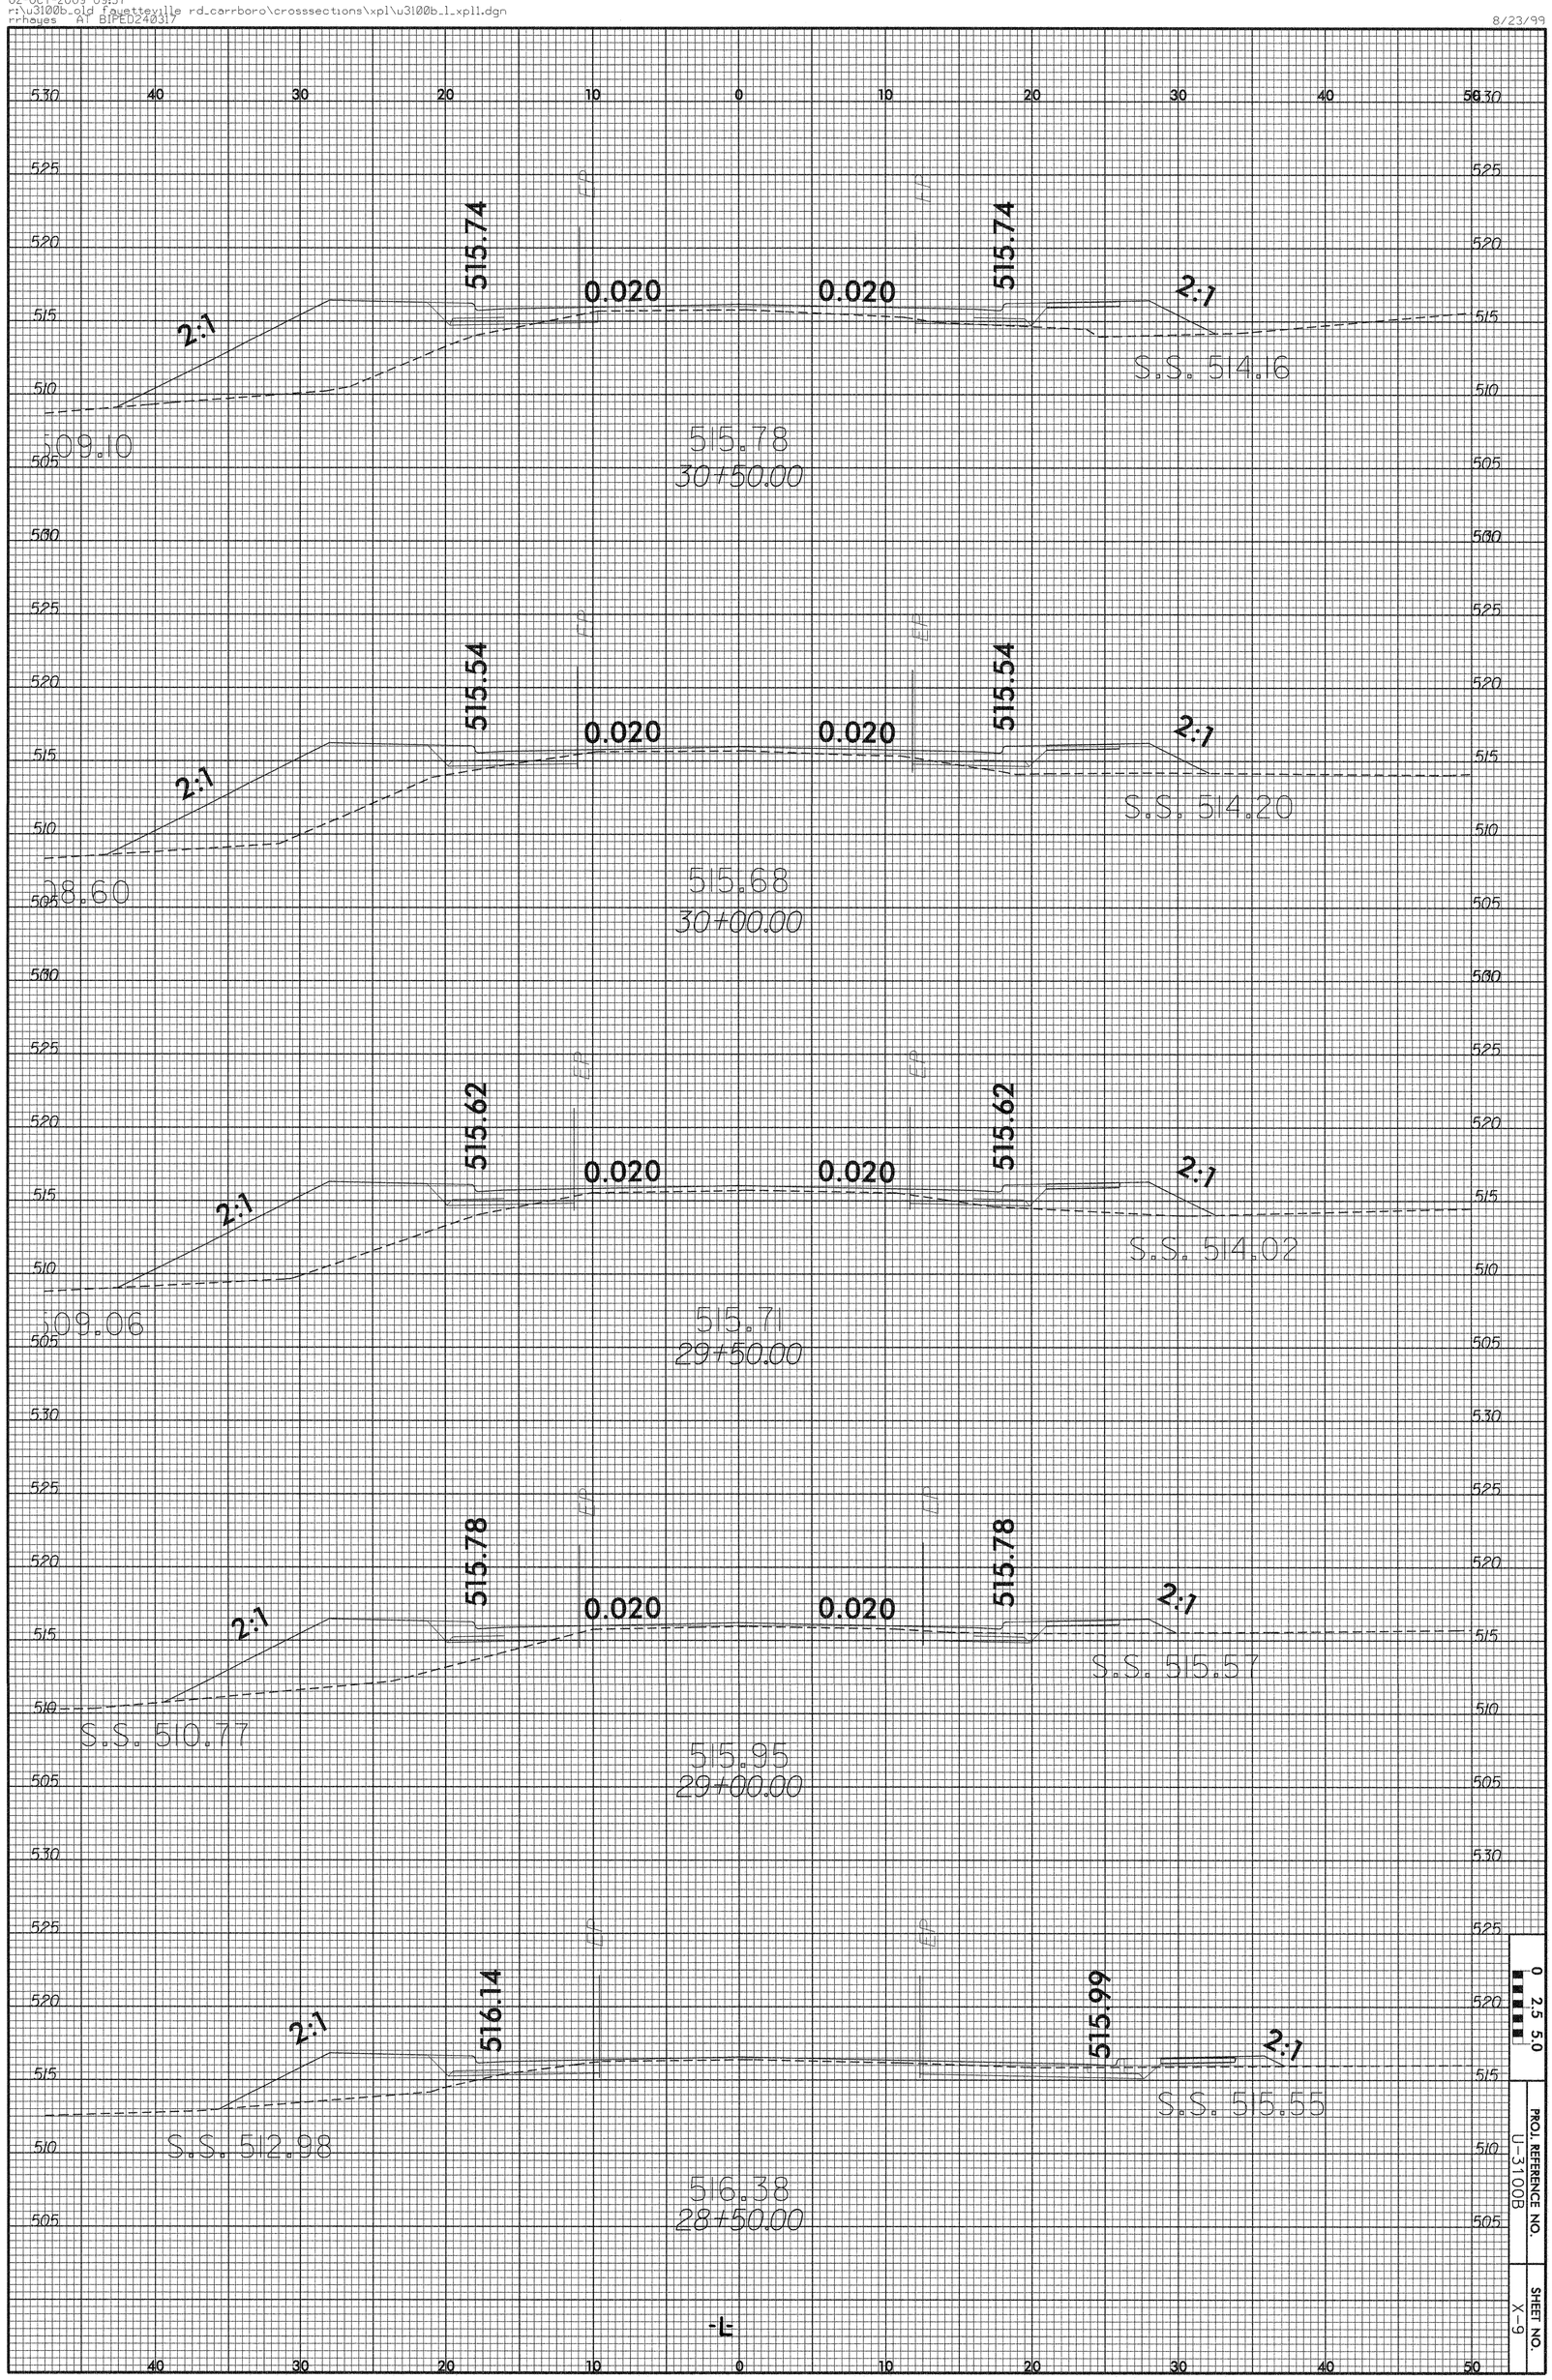
515.74
0.020
0.020
515.74
2:1
2:1
S.S. 514.6
509.10
515.78
30+50.00
515.54
0.020
0.020
515.54
2:1
2:1
S.S. 514.20
508.60
515.68
30+00.00
515.62
0.020
0.020
515.62
2:1
2:1
S.S. 514.02
509.06
515.71
29+50.00
515.78
0.020
0.020
515.78
2:1
2:1
S.S. 515.57
S.S. 510.77
515.95
29+00.00
516.14
515.99
2:1
2:1
S.S. 516.55
S.S. 512.98
516.38
28+50.00
0 2.5 5.0
PROJ. REFERENCE NO.
U-3100B
SHEET NO.
X-9

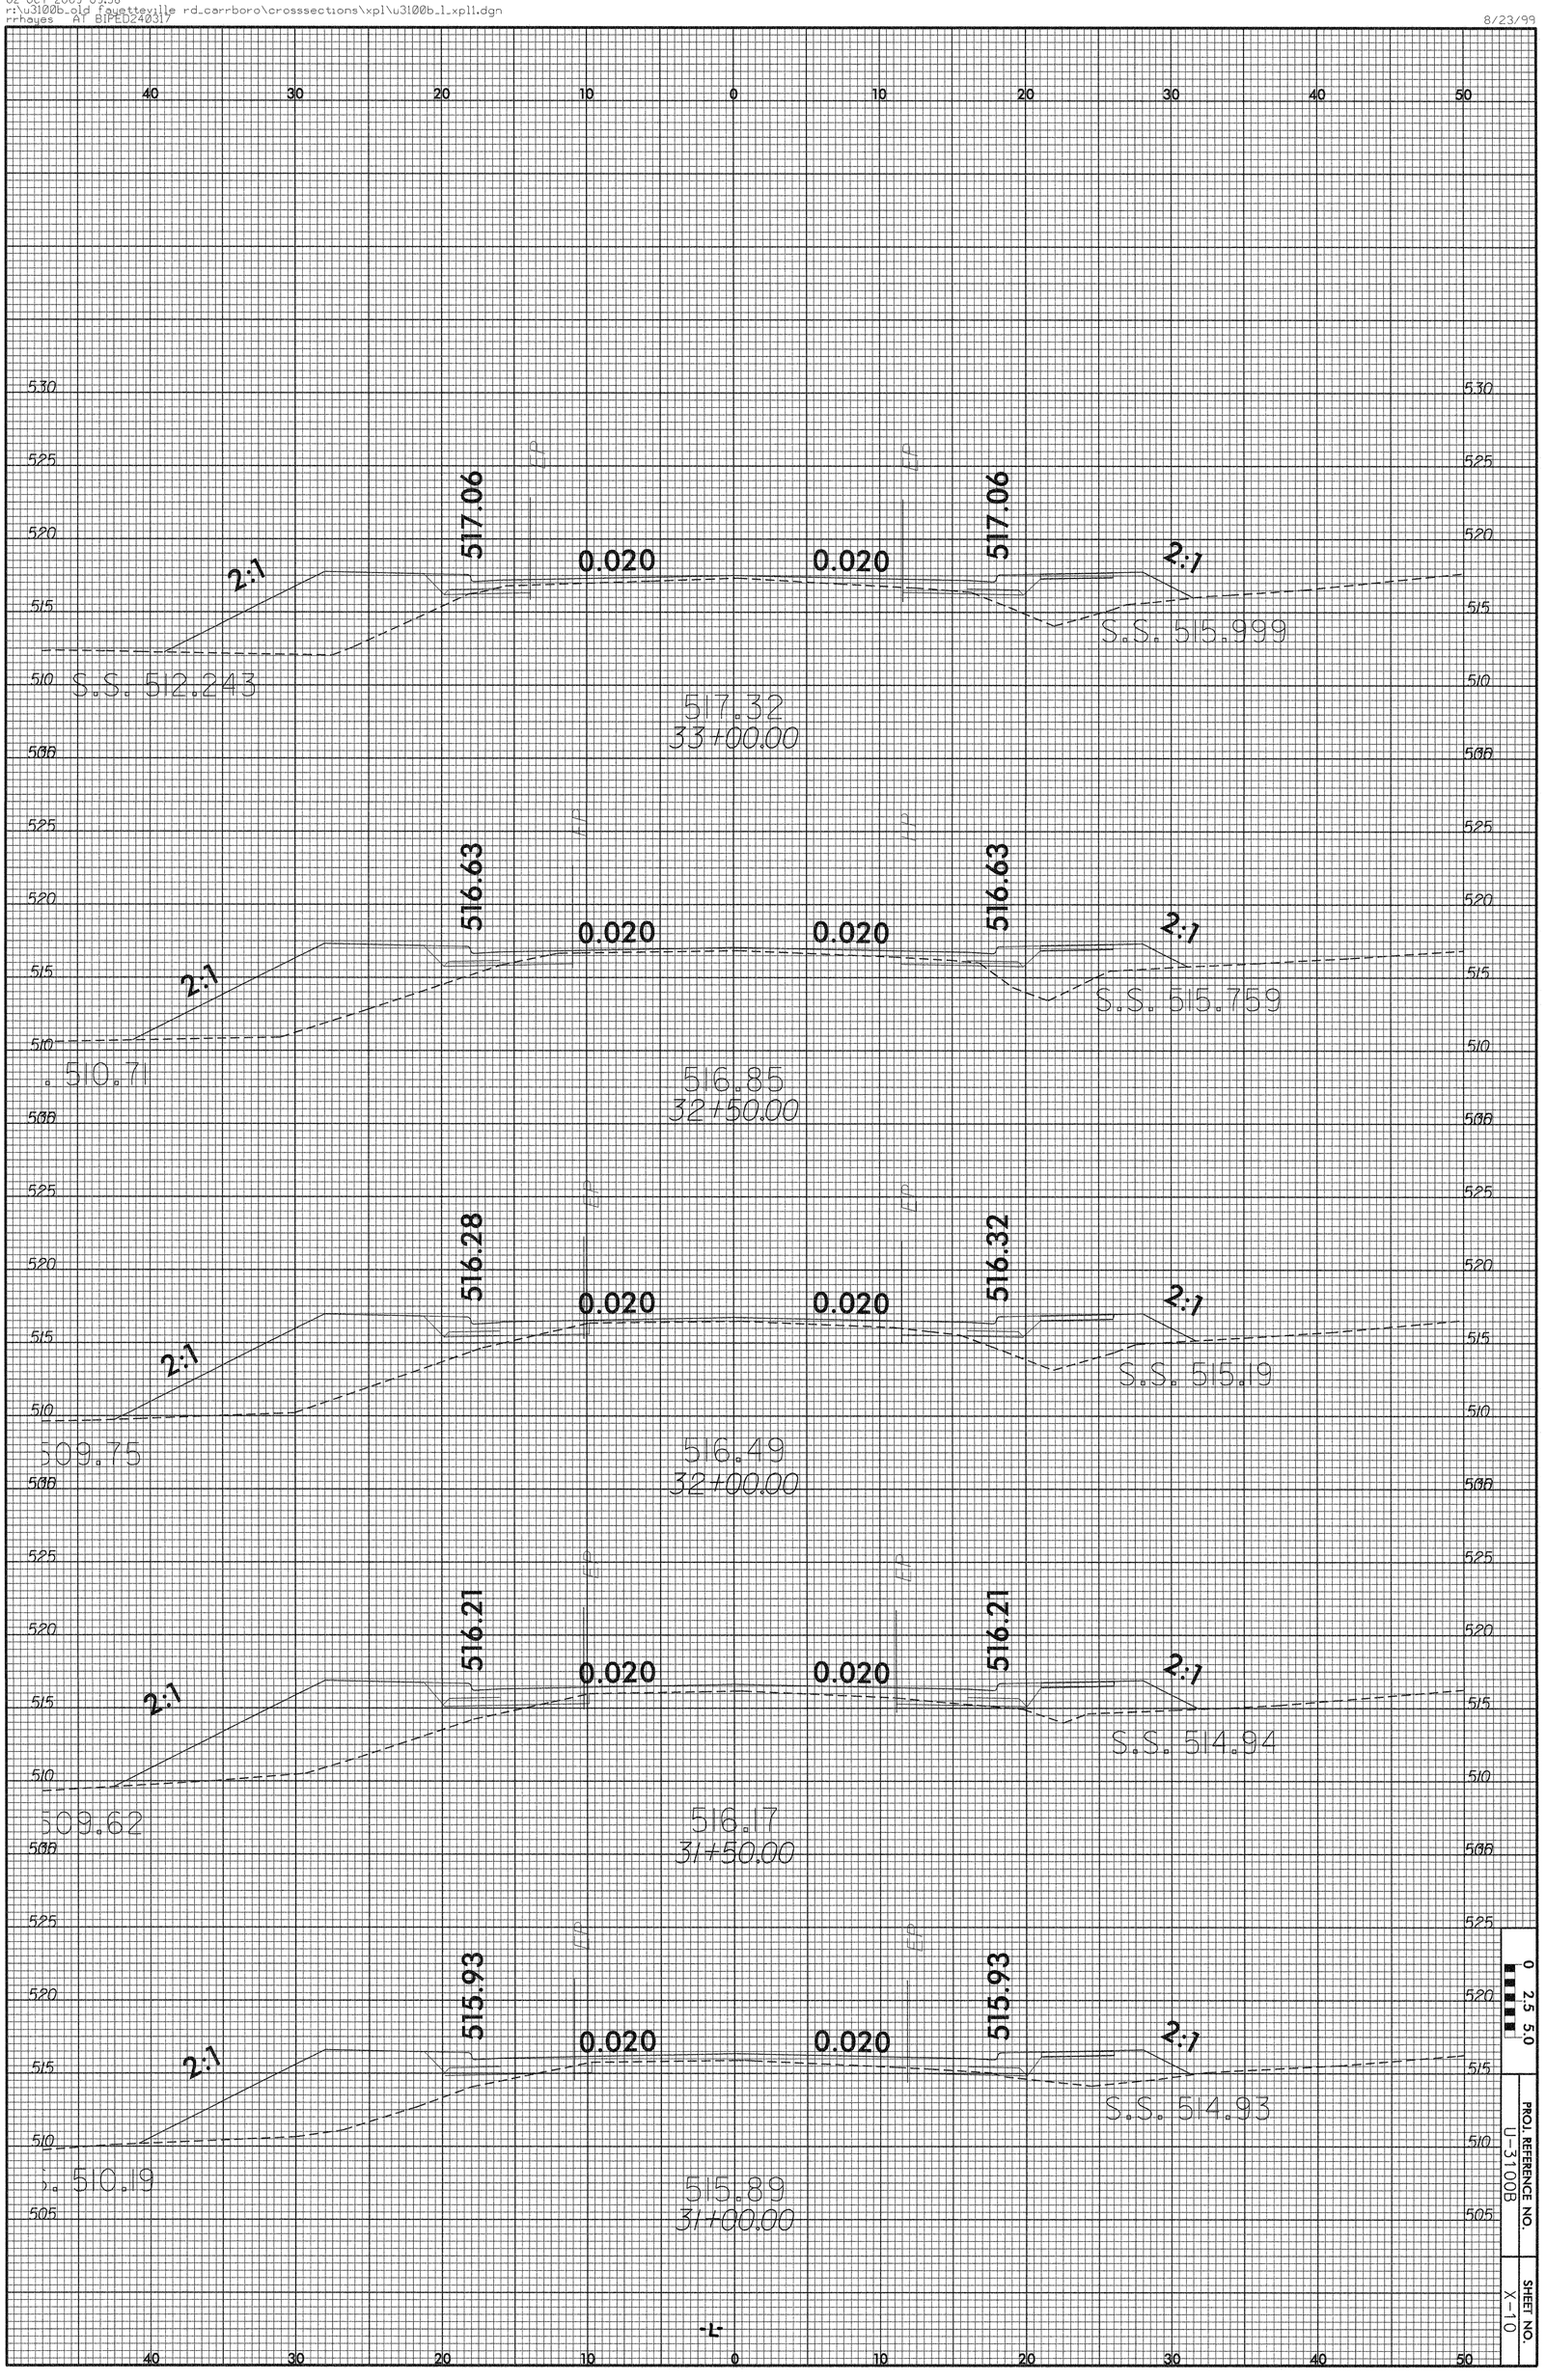
517.06
0.020
0.020
517.06
2:1
2:1
S.S. 512.243
S.S. 515.999
517.32
33+00.00
516.63
0.020
0.020
516.63
2:1
2:1
510.71
S.S. 515.759
516.85
32+50.00
516.28
0.020
0.020
516.32
2:1
2:1
509.75
S.S. 515.19
516.49
32+00.00
516.21
0.020
0.020
516.21
2:1
2:1
509.62
S.S. 514.94
516.17
31+50.00
515.93
0.020
0.020
515.93
2:1
2:1
510.19
S.S. 514.93
515.89
31+00.00
0 2.5 5.0
PROJ. REFERENCE NO.
U-3100B
SHEET NO.
X-10

8/23/99

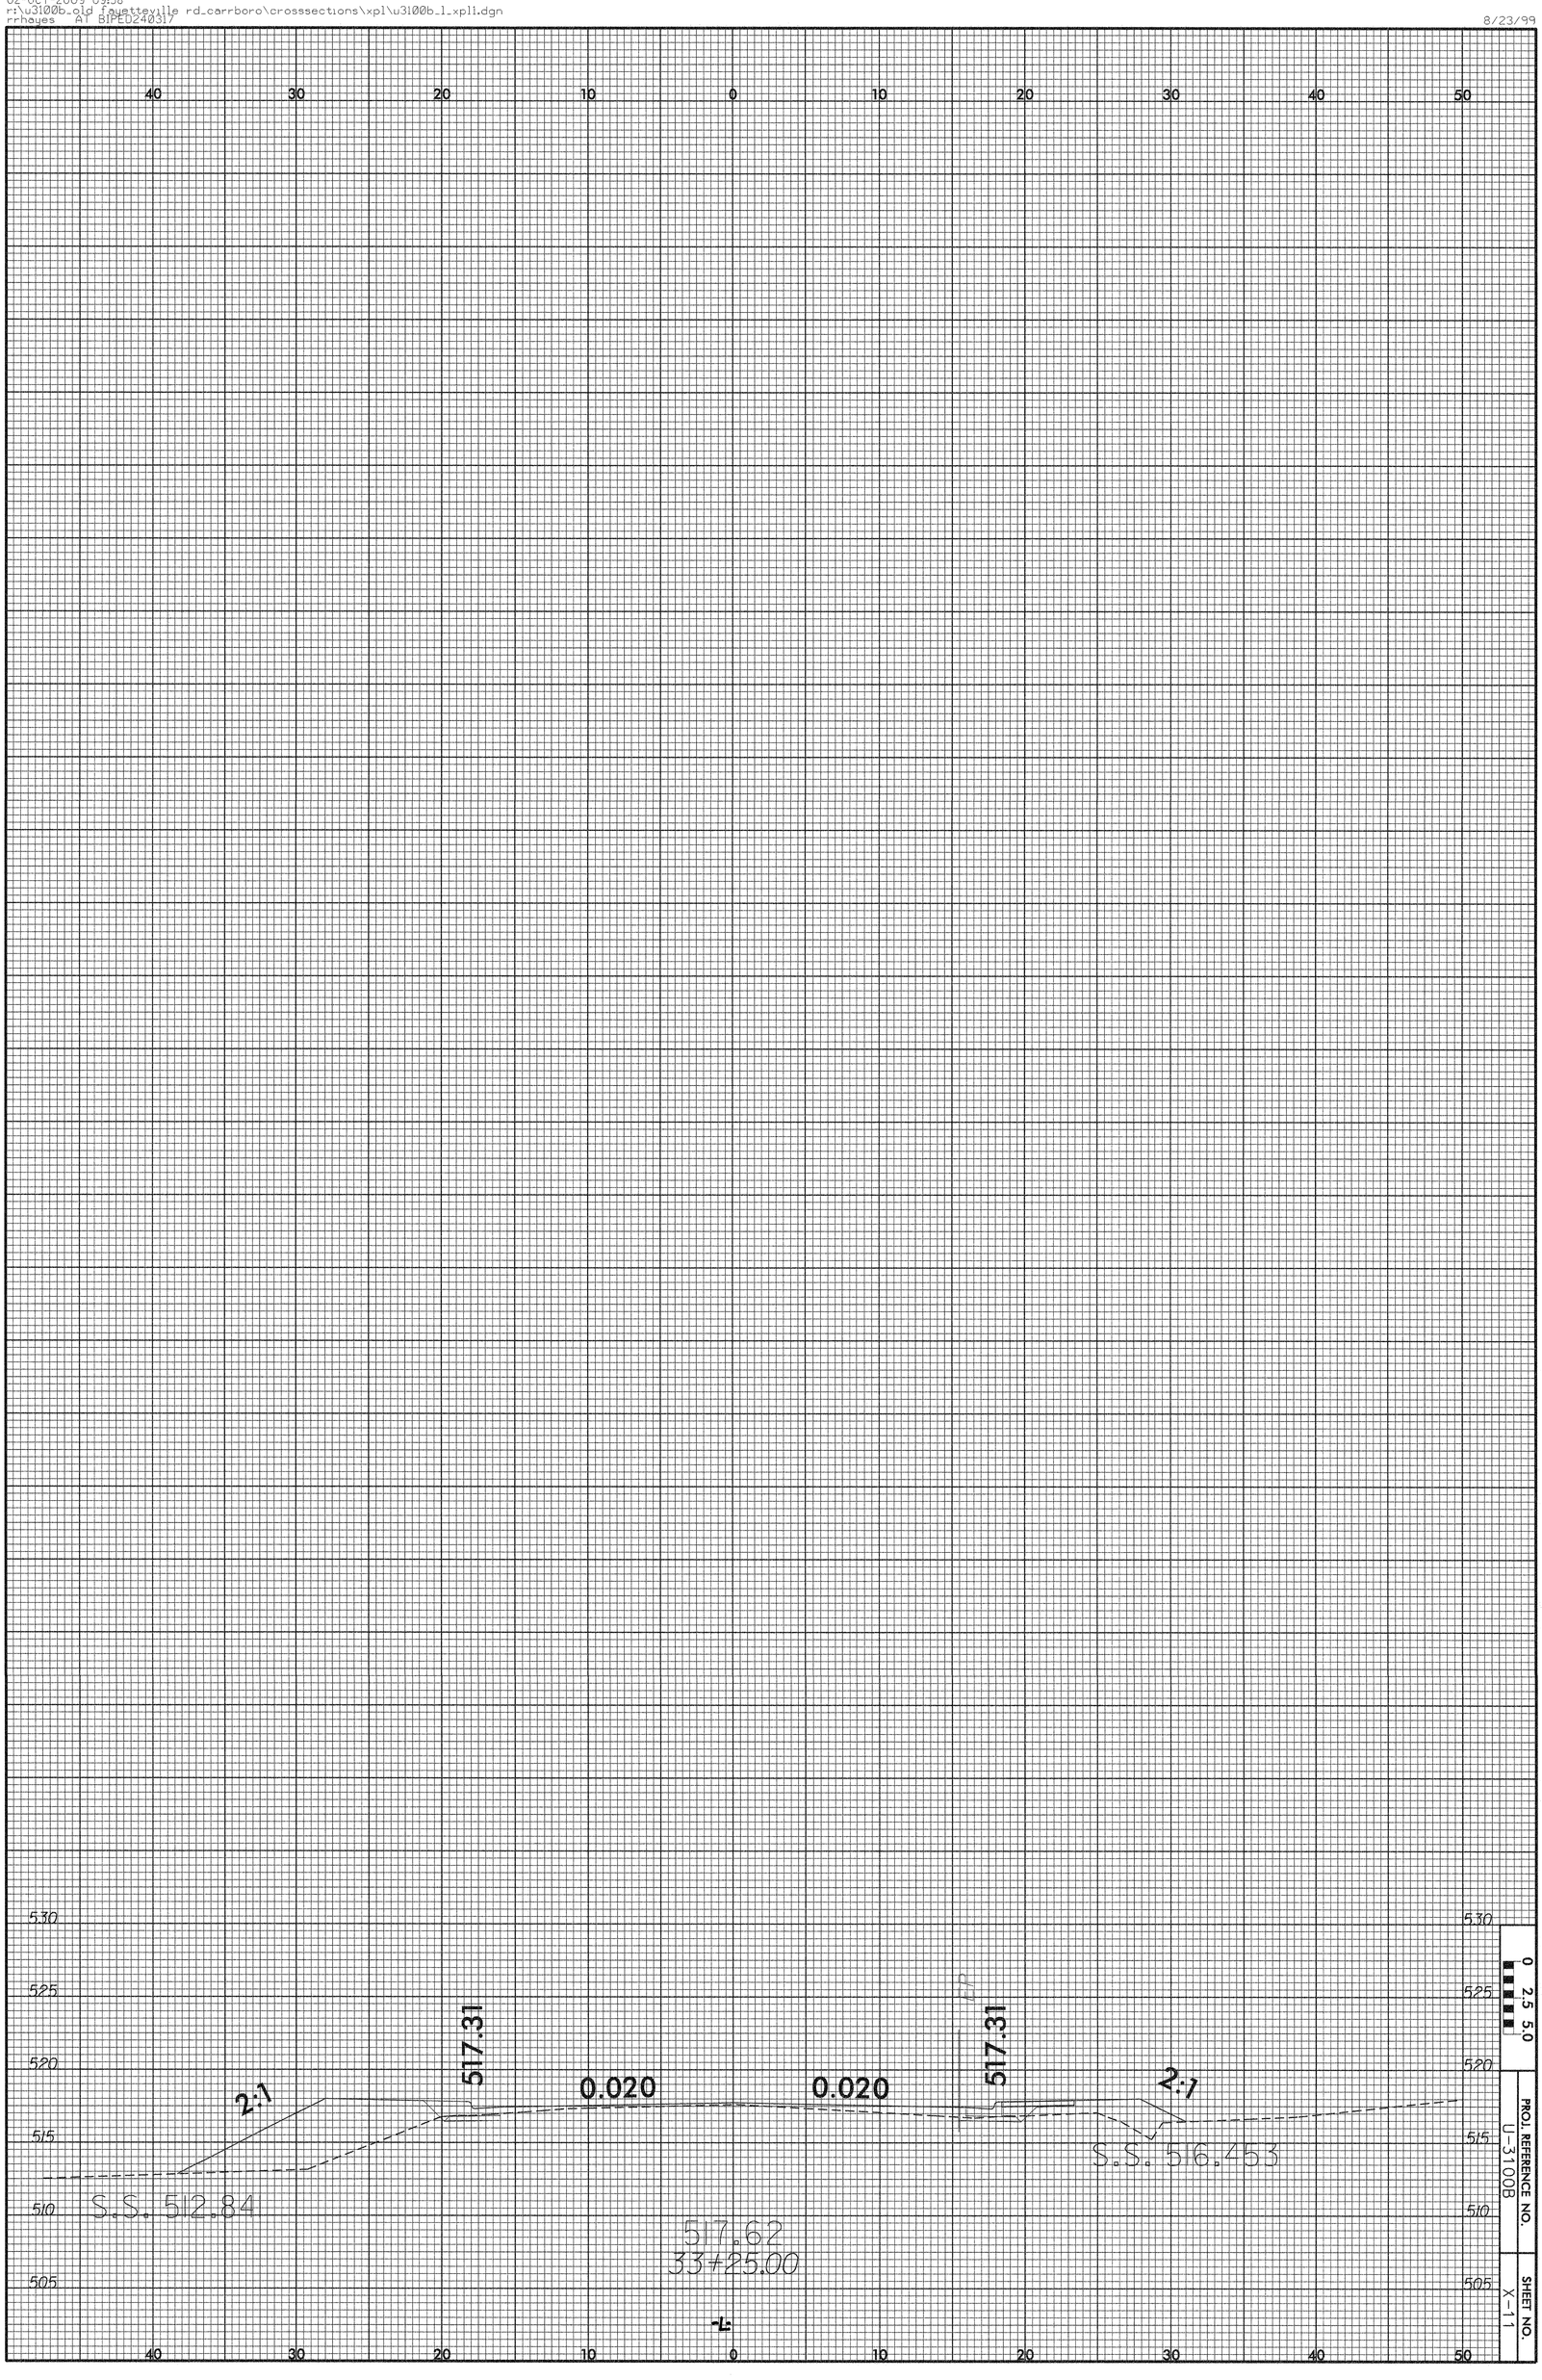
40
30
20
10
0
10
20
30
40
50
530
525
520
515
510
505
517.31
517.31
0.020
0.020
2:1
2:1
S.S. 512.84
S.S. 516.453
517.62
33+25.00
0
2.5
5.0
PROJ. REFERENCE NO.
U-3100B
SHEET NO.
X-11

PROJ. REFERENCE NO.	SHEET NO.
U-3100B	X-12

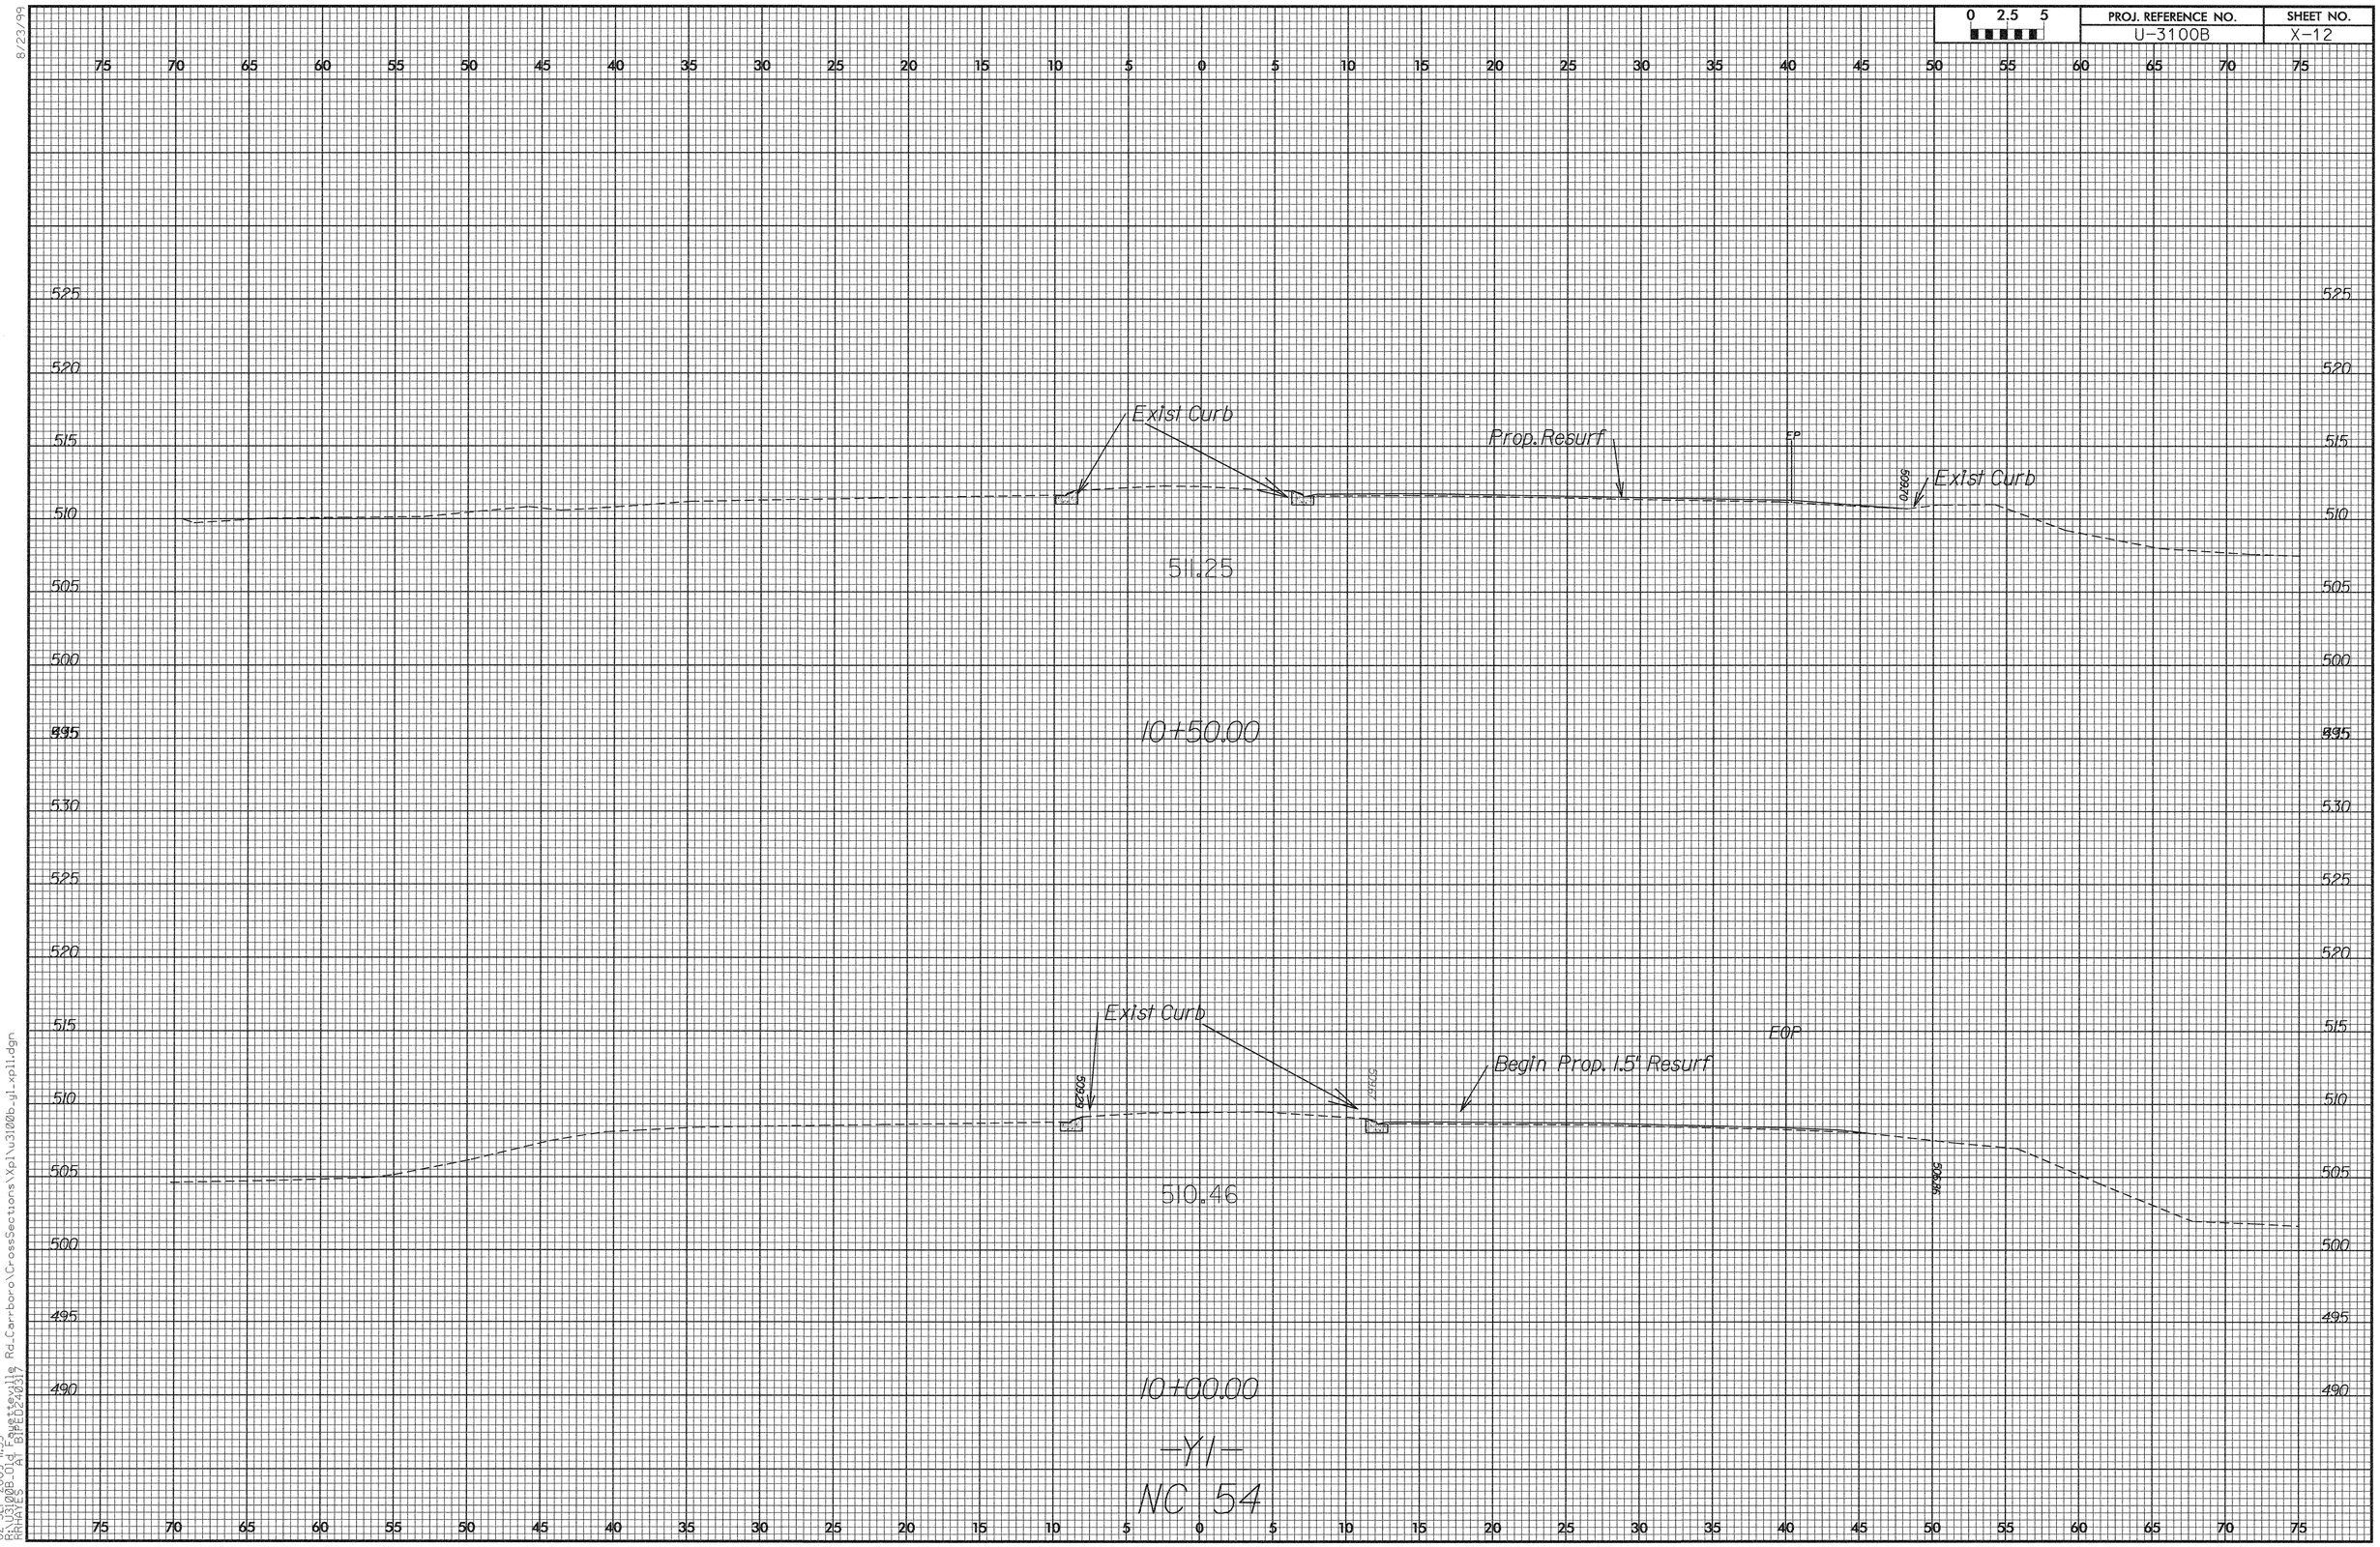

8/23/99

02-SEP-2009 11:55
R:\U3100B_Old Fayetteville Rd_Carrboro\CrossSections\Xpl\u3100b_y1_xpl1.dgn
RRHAYES AT BIPED240317

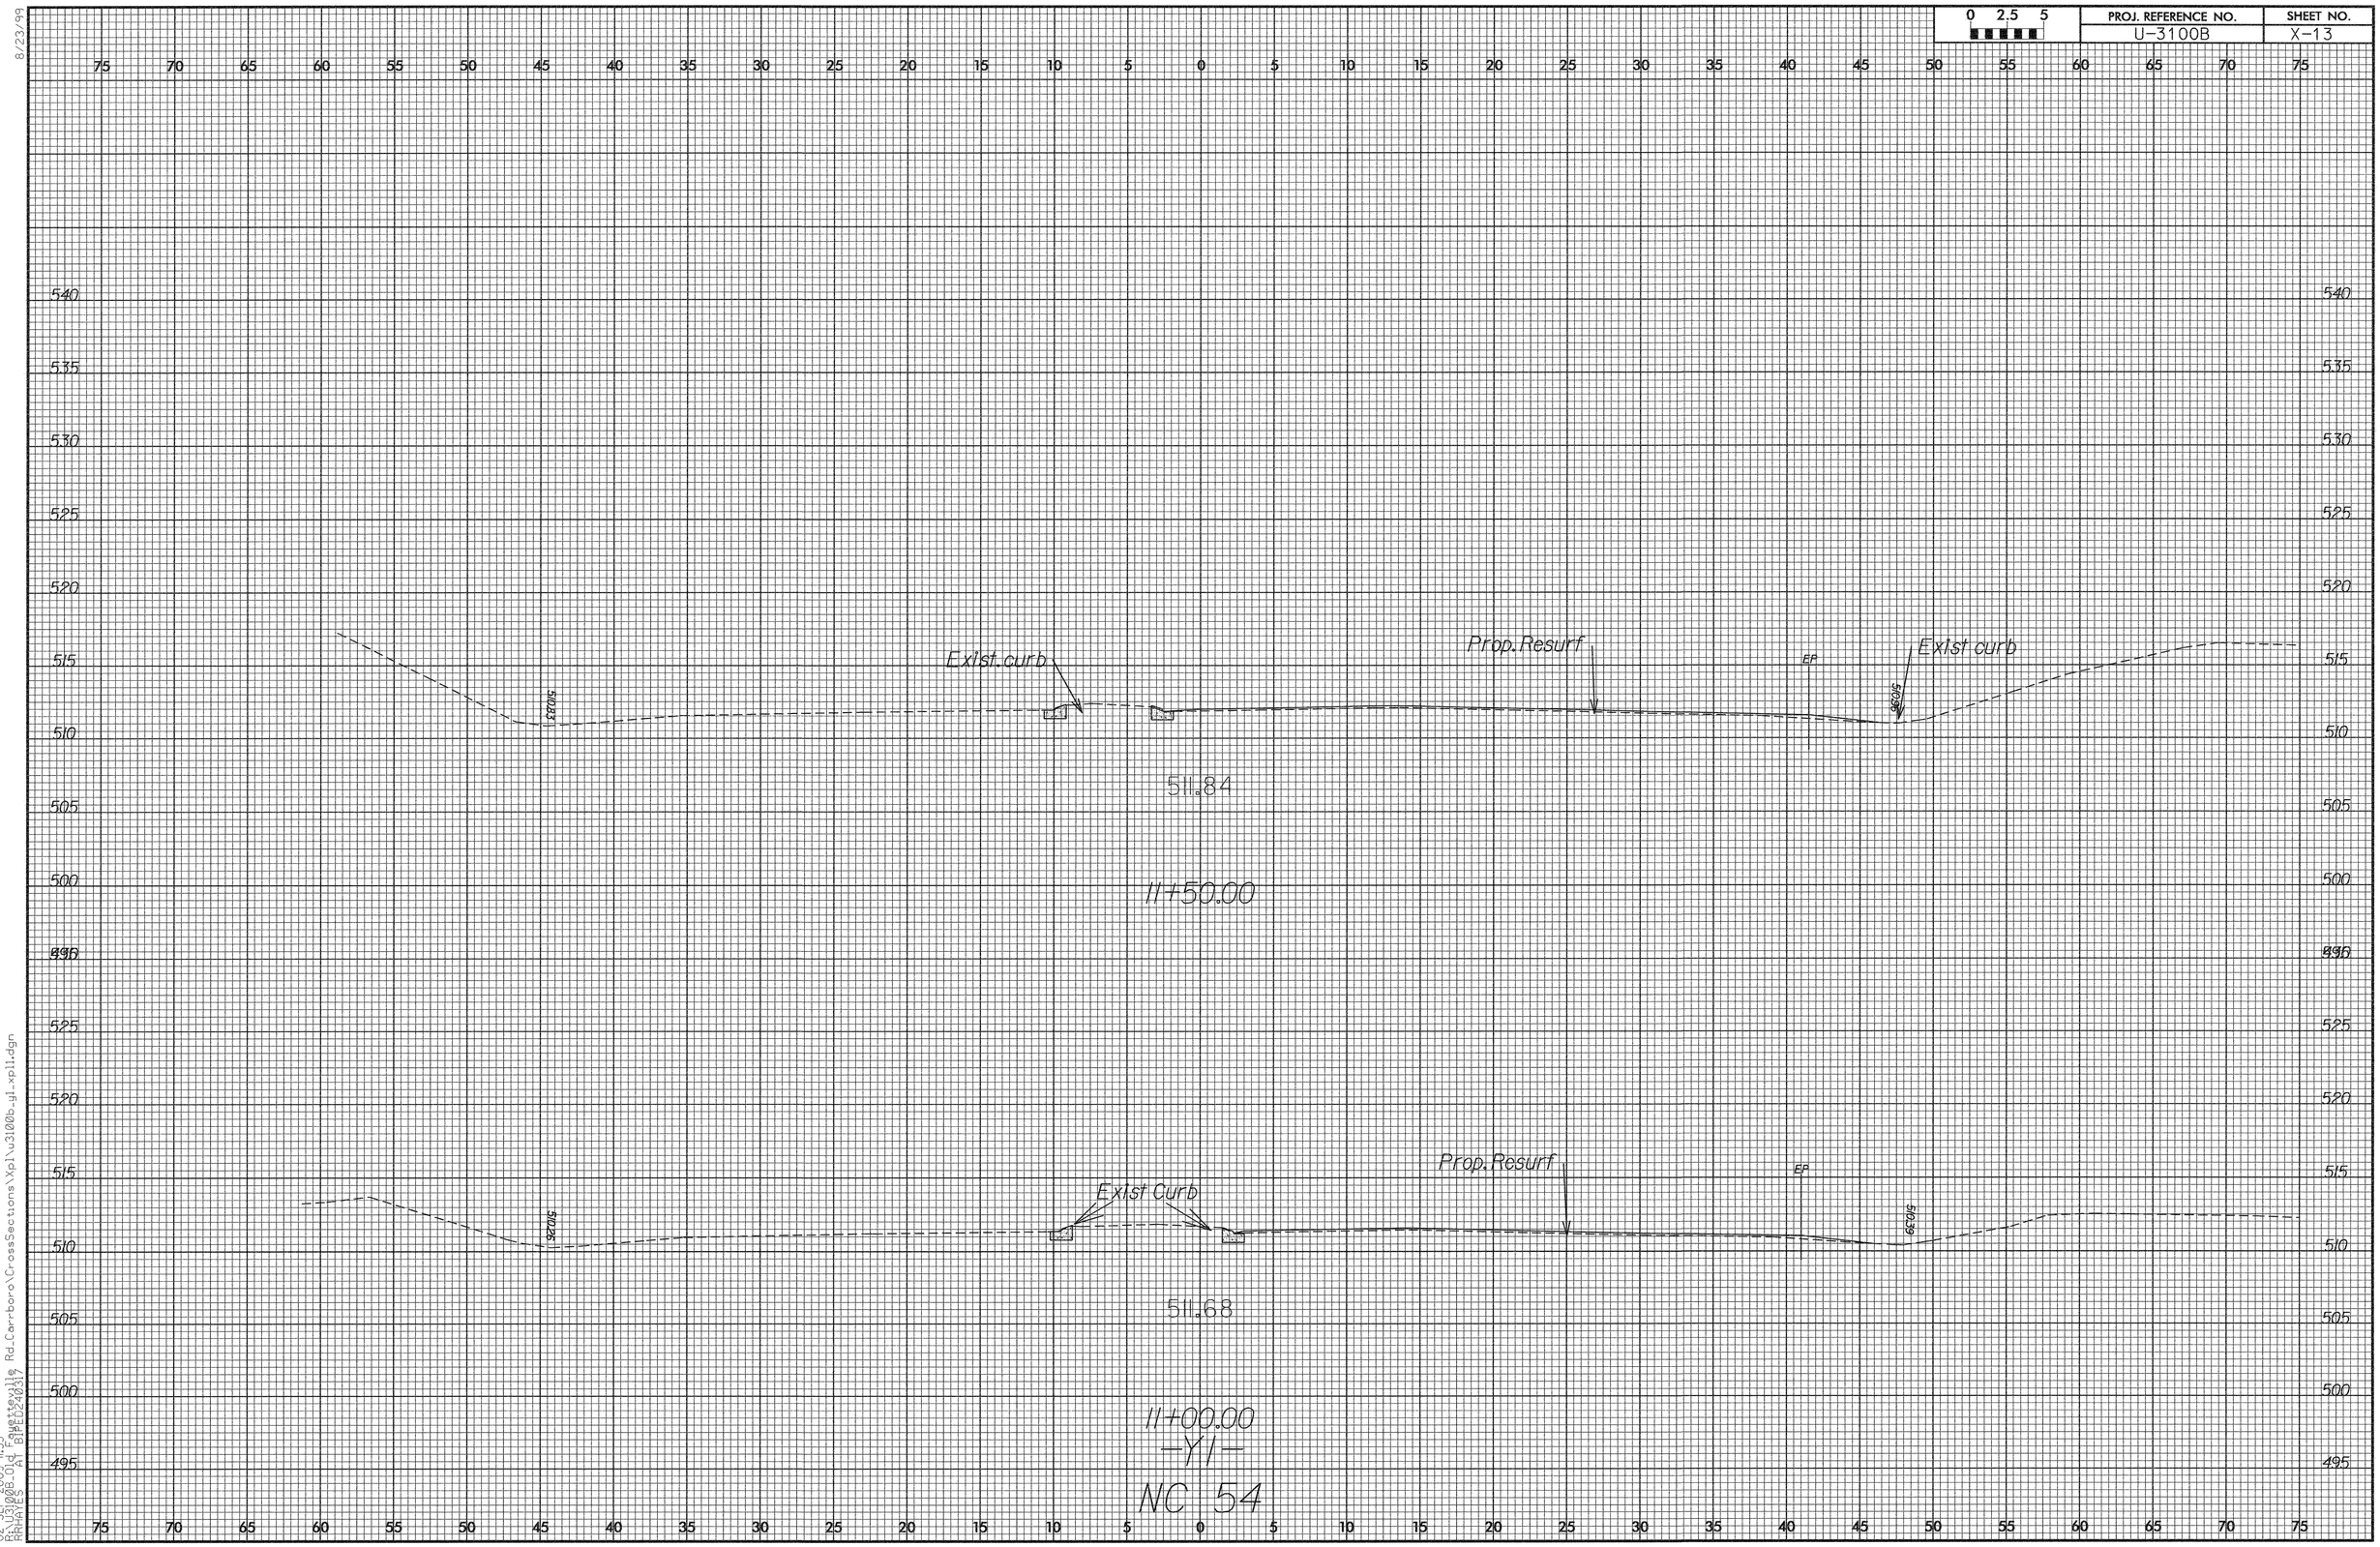

8/23/99

02-SEP-2009 11:55
R:\U3100B_Old Fayetteville Rd_Carrboro\CrossSections\Xpl\u3100b_y1_xpl1.dgn
RRHAYES AT BIPED240317

PROJ. REFERENCE NO.	SHEET NO.
U-3100B	X-14

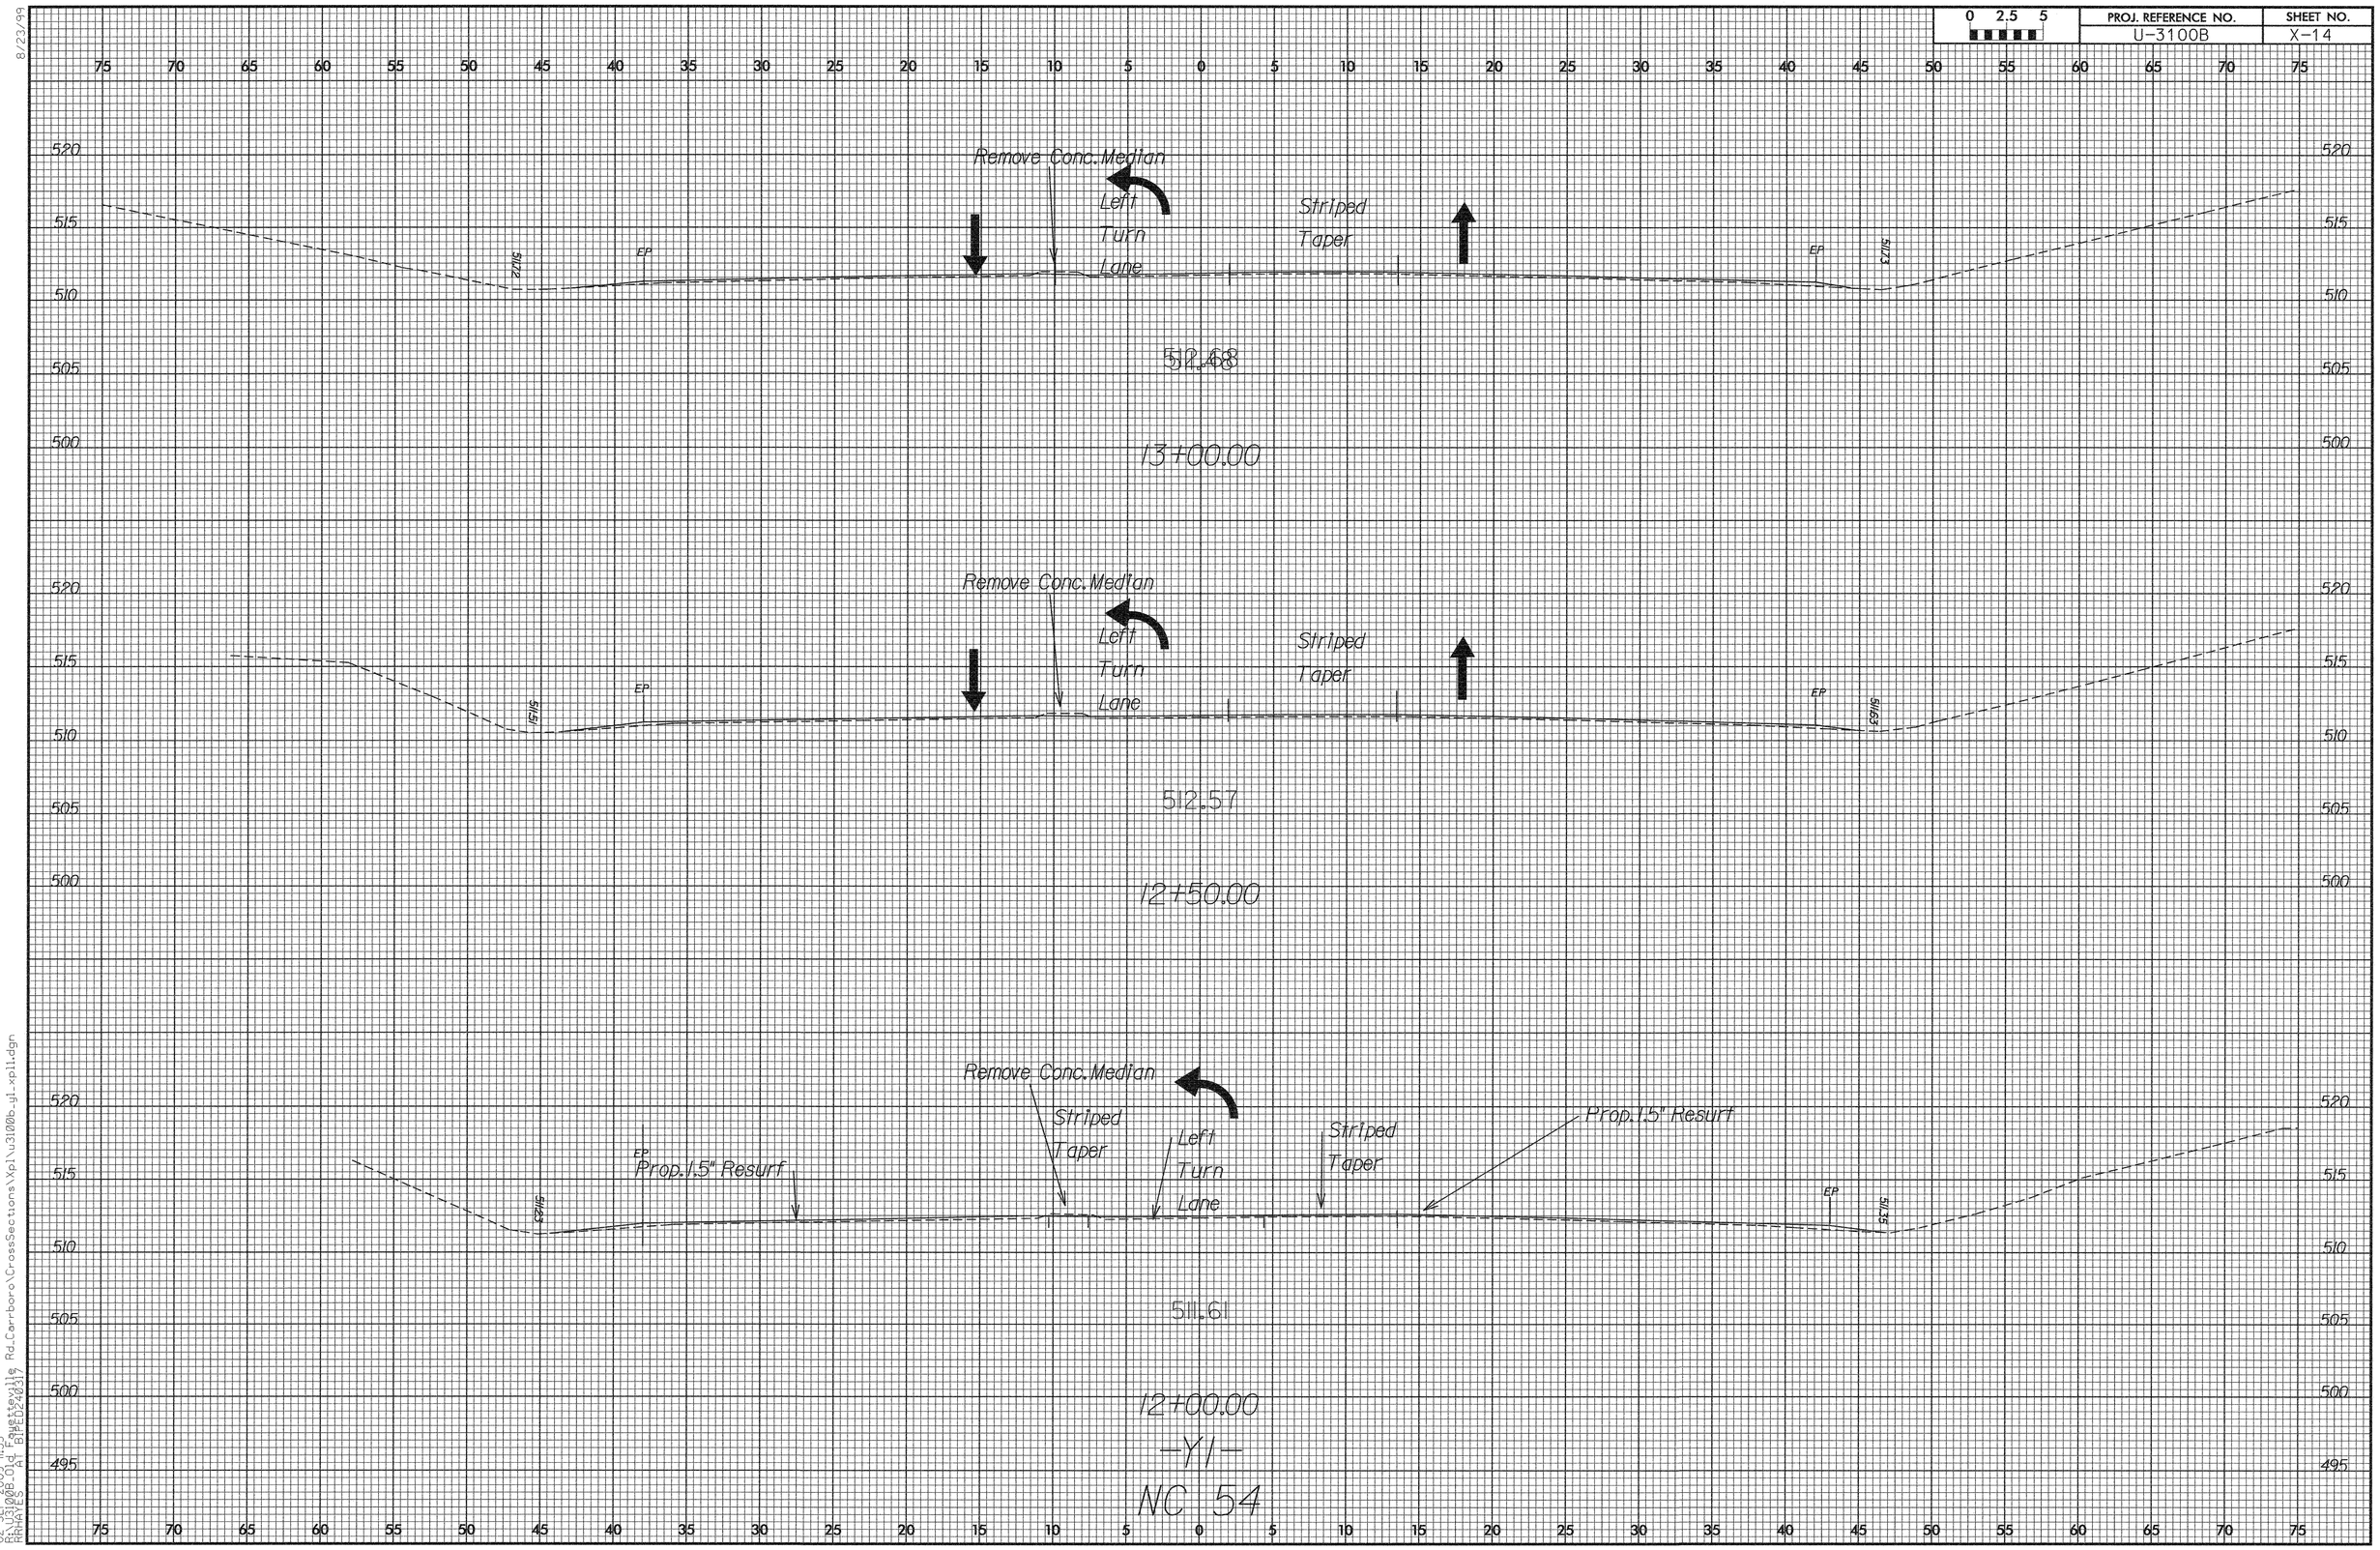

8/23/99

02-SEP-2009 11:55
R:\U3100B_Old Fayetteville Rd_Carrboro\CrossSections\Xpl\u3100b_y1_xpl1.dgn
RRHAYES AT BIPED240317

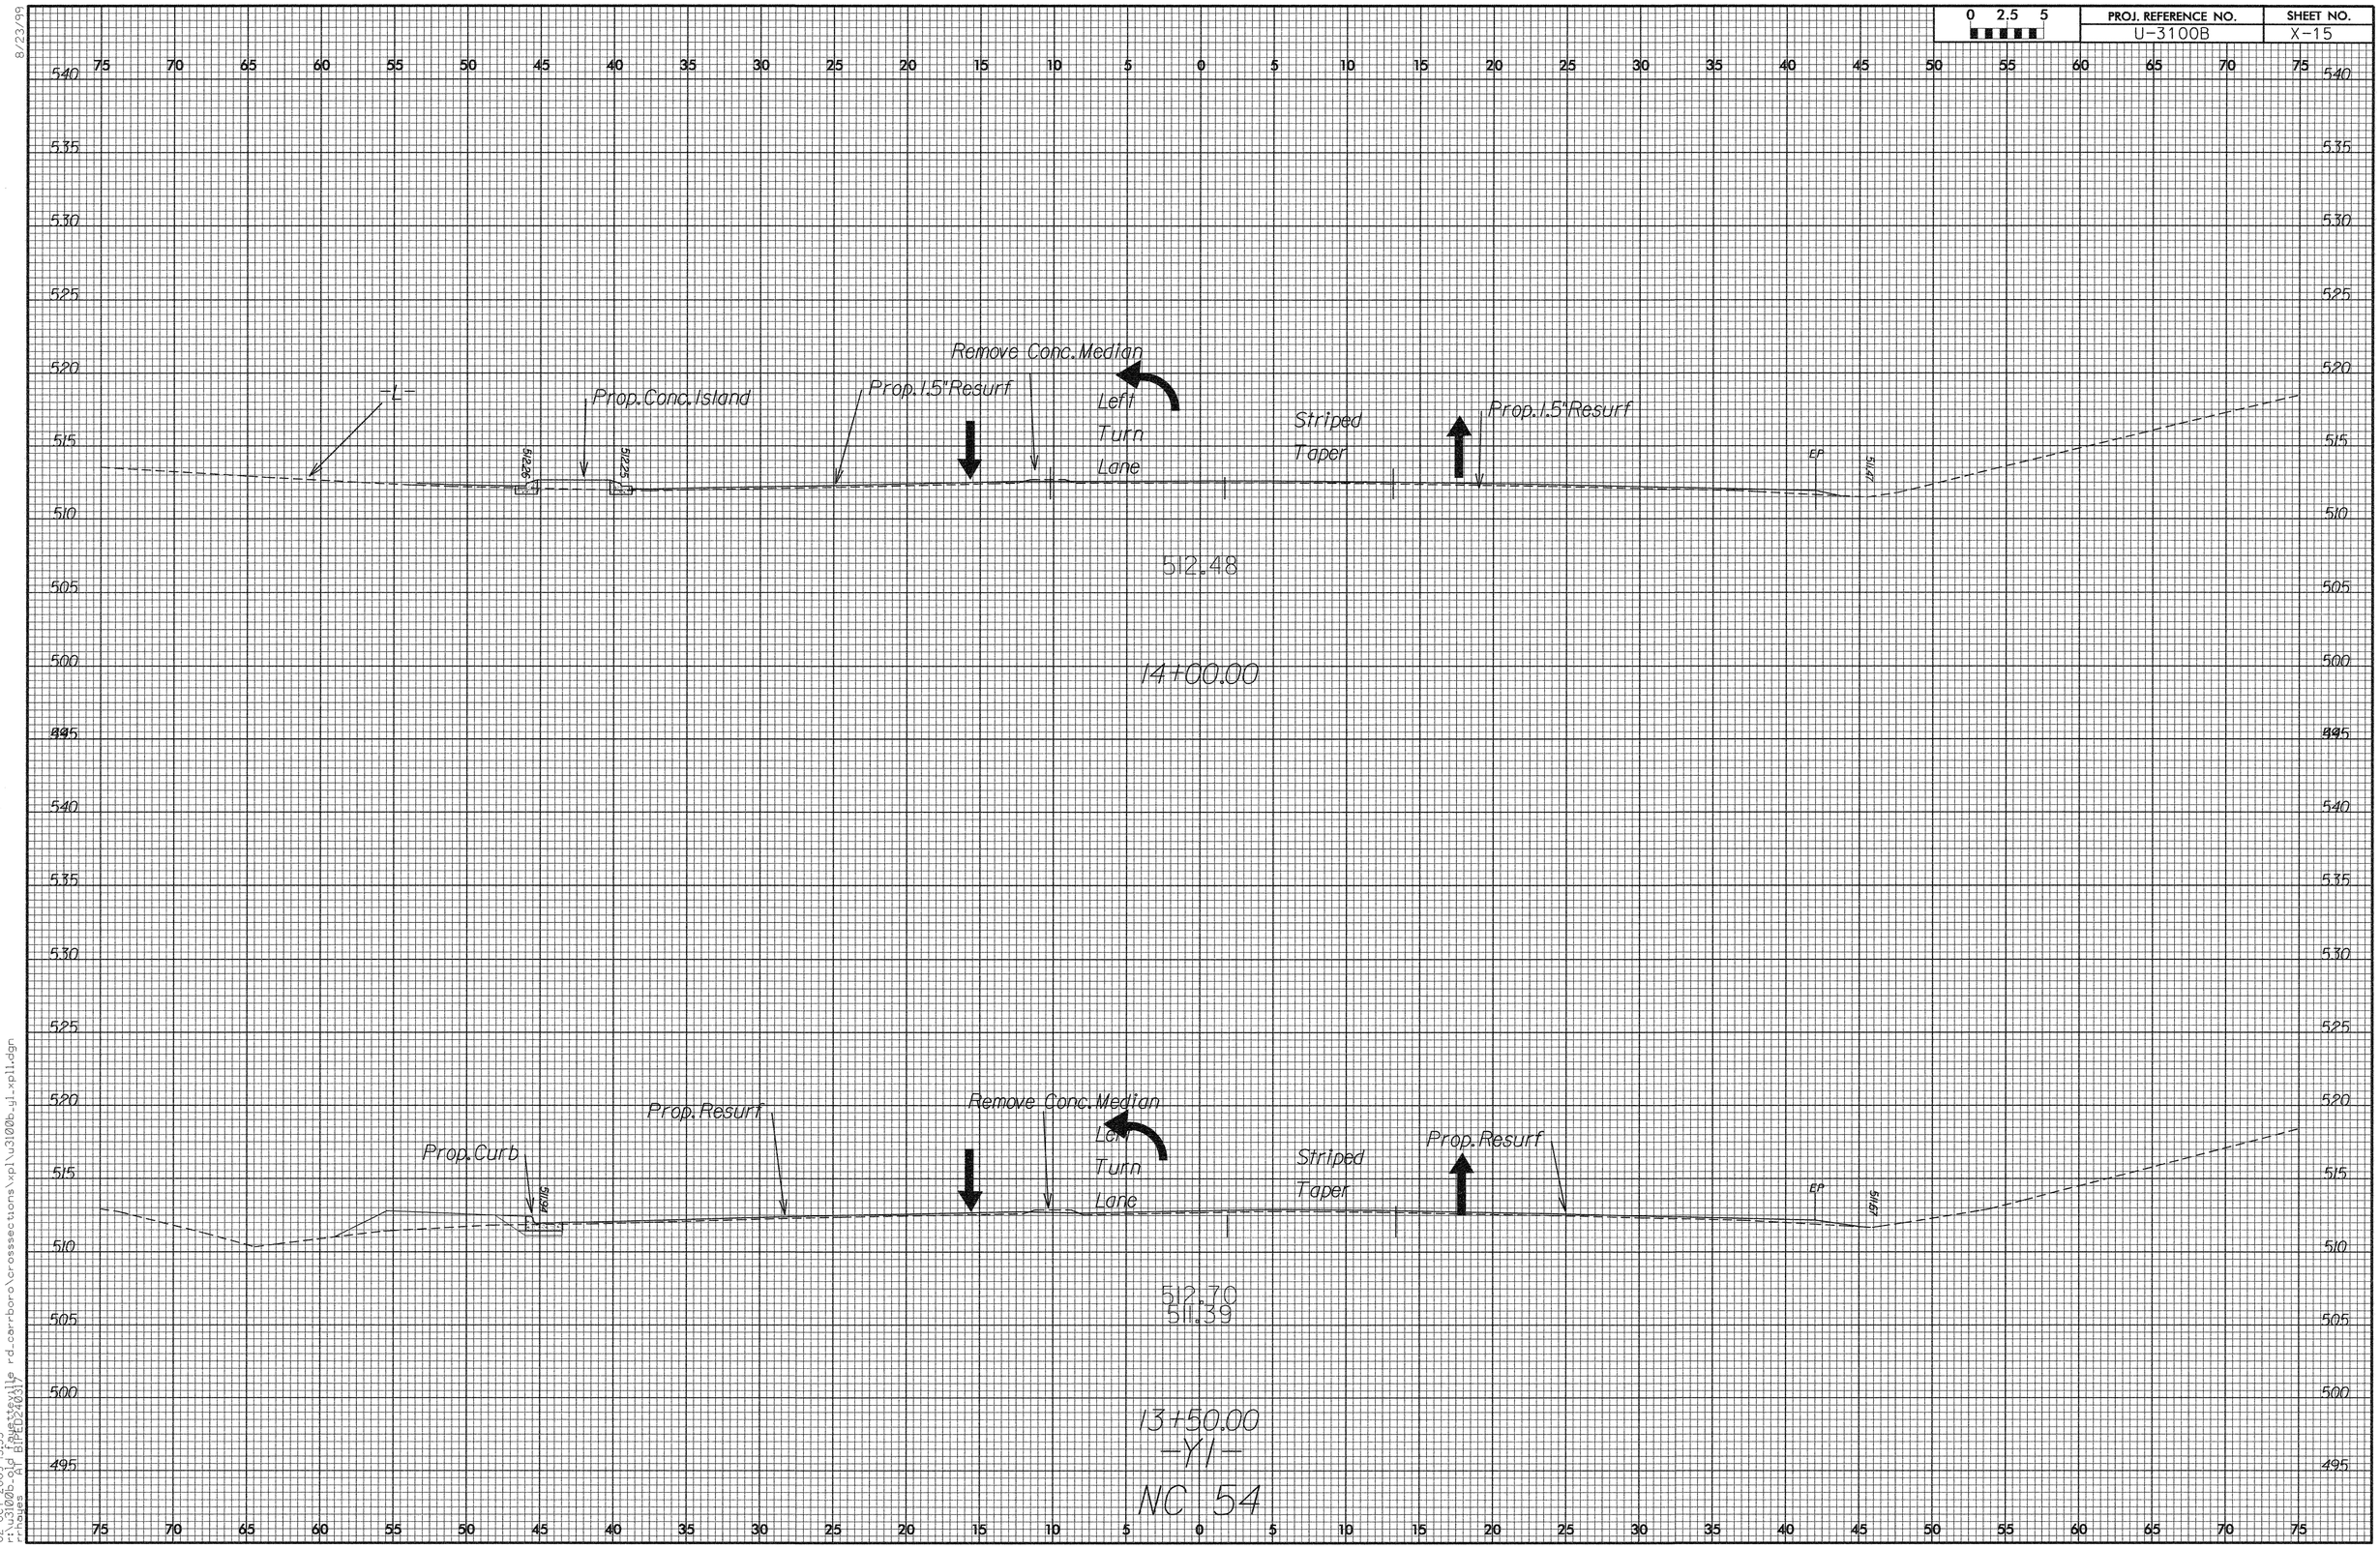

8/23/99

02-OCT-2009 13:53
r:\u3100b_old fayetteville rd_carrboro\crosssections\xpl\u3100b_y1_xpl1.dgn
rrhayes AT BIPED240317

PROJ. REFERENCE NO.	SHEET NO.
U-3100B	X-16

8/23/99

02-OCT-2009 13:54
r:\u3100b_old fayetteville rd_carrboro\crosssections\xpl\u3100b_y1_xpl1.dgn
rrhayes AT BIPED240317

PROJ. REFERENCE NO.	SHEET NO.
U-3100B	X-17

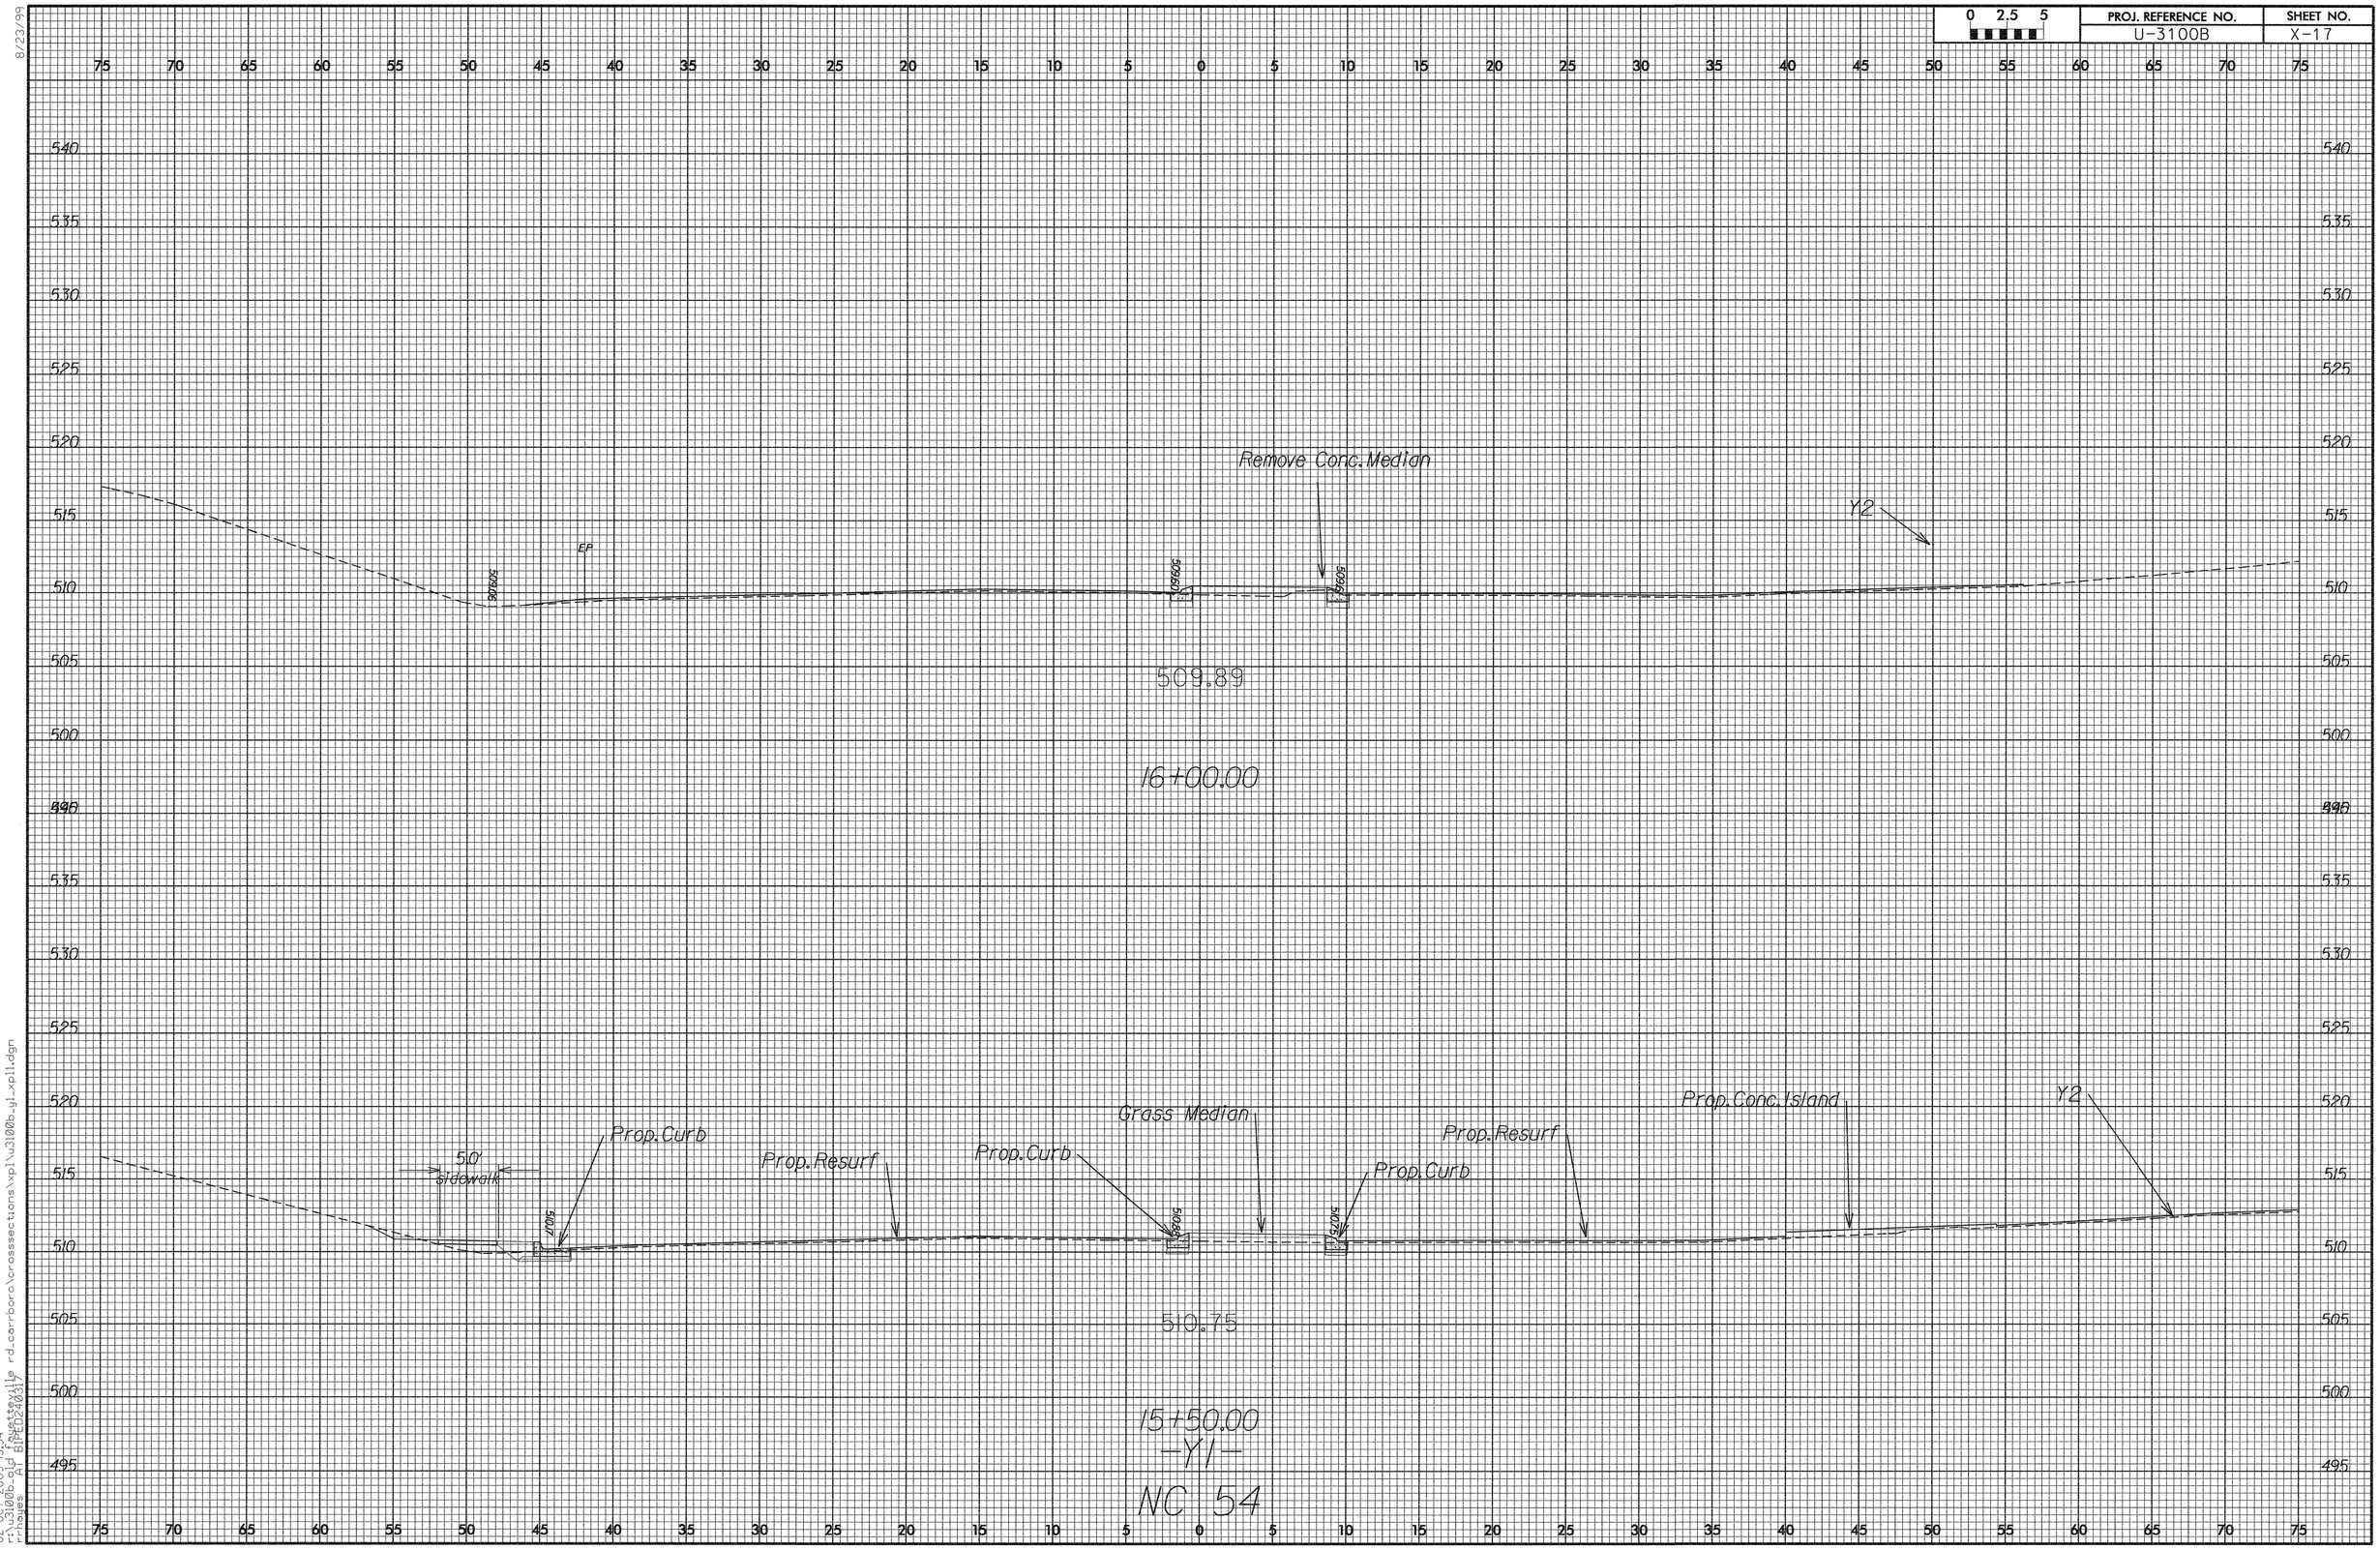

8/23/99

02-OCT-2009 13:54
r:\u3100b_old fayetteville rd_carrboro\crosssections\xpl\u3100b_yl_xpl1.dgn
rrhayes AT BIPED240317

8/23/99

02-OCT-2009 13:56
r:\u3100b_old fayetteville rd_carrboro\crosssections\xpl\u3100b_y1_xpl1.dgn
rrhayes AT BIPED240317

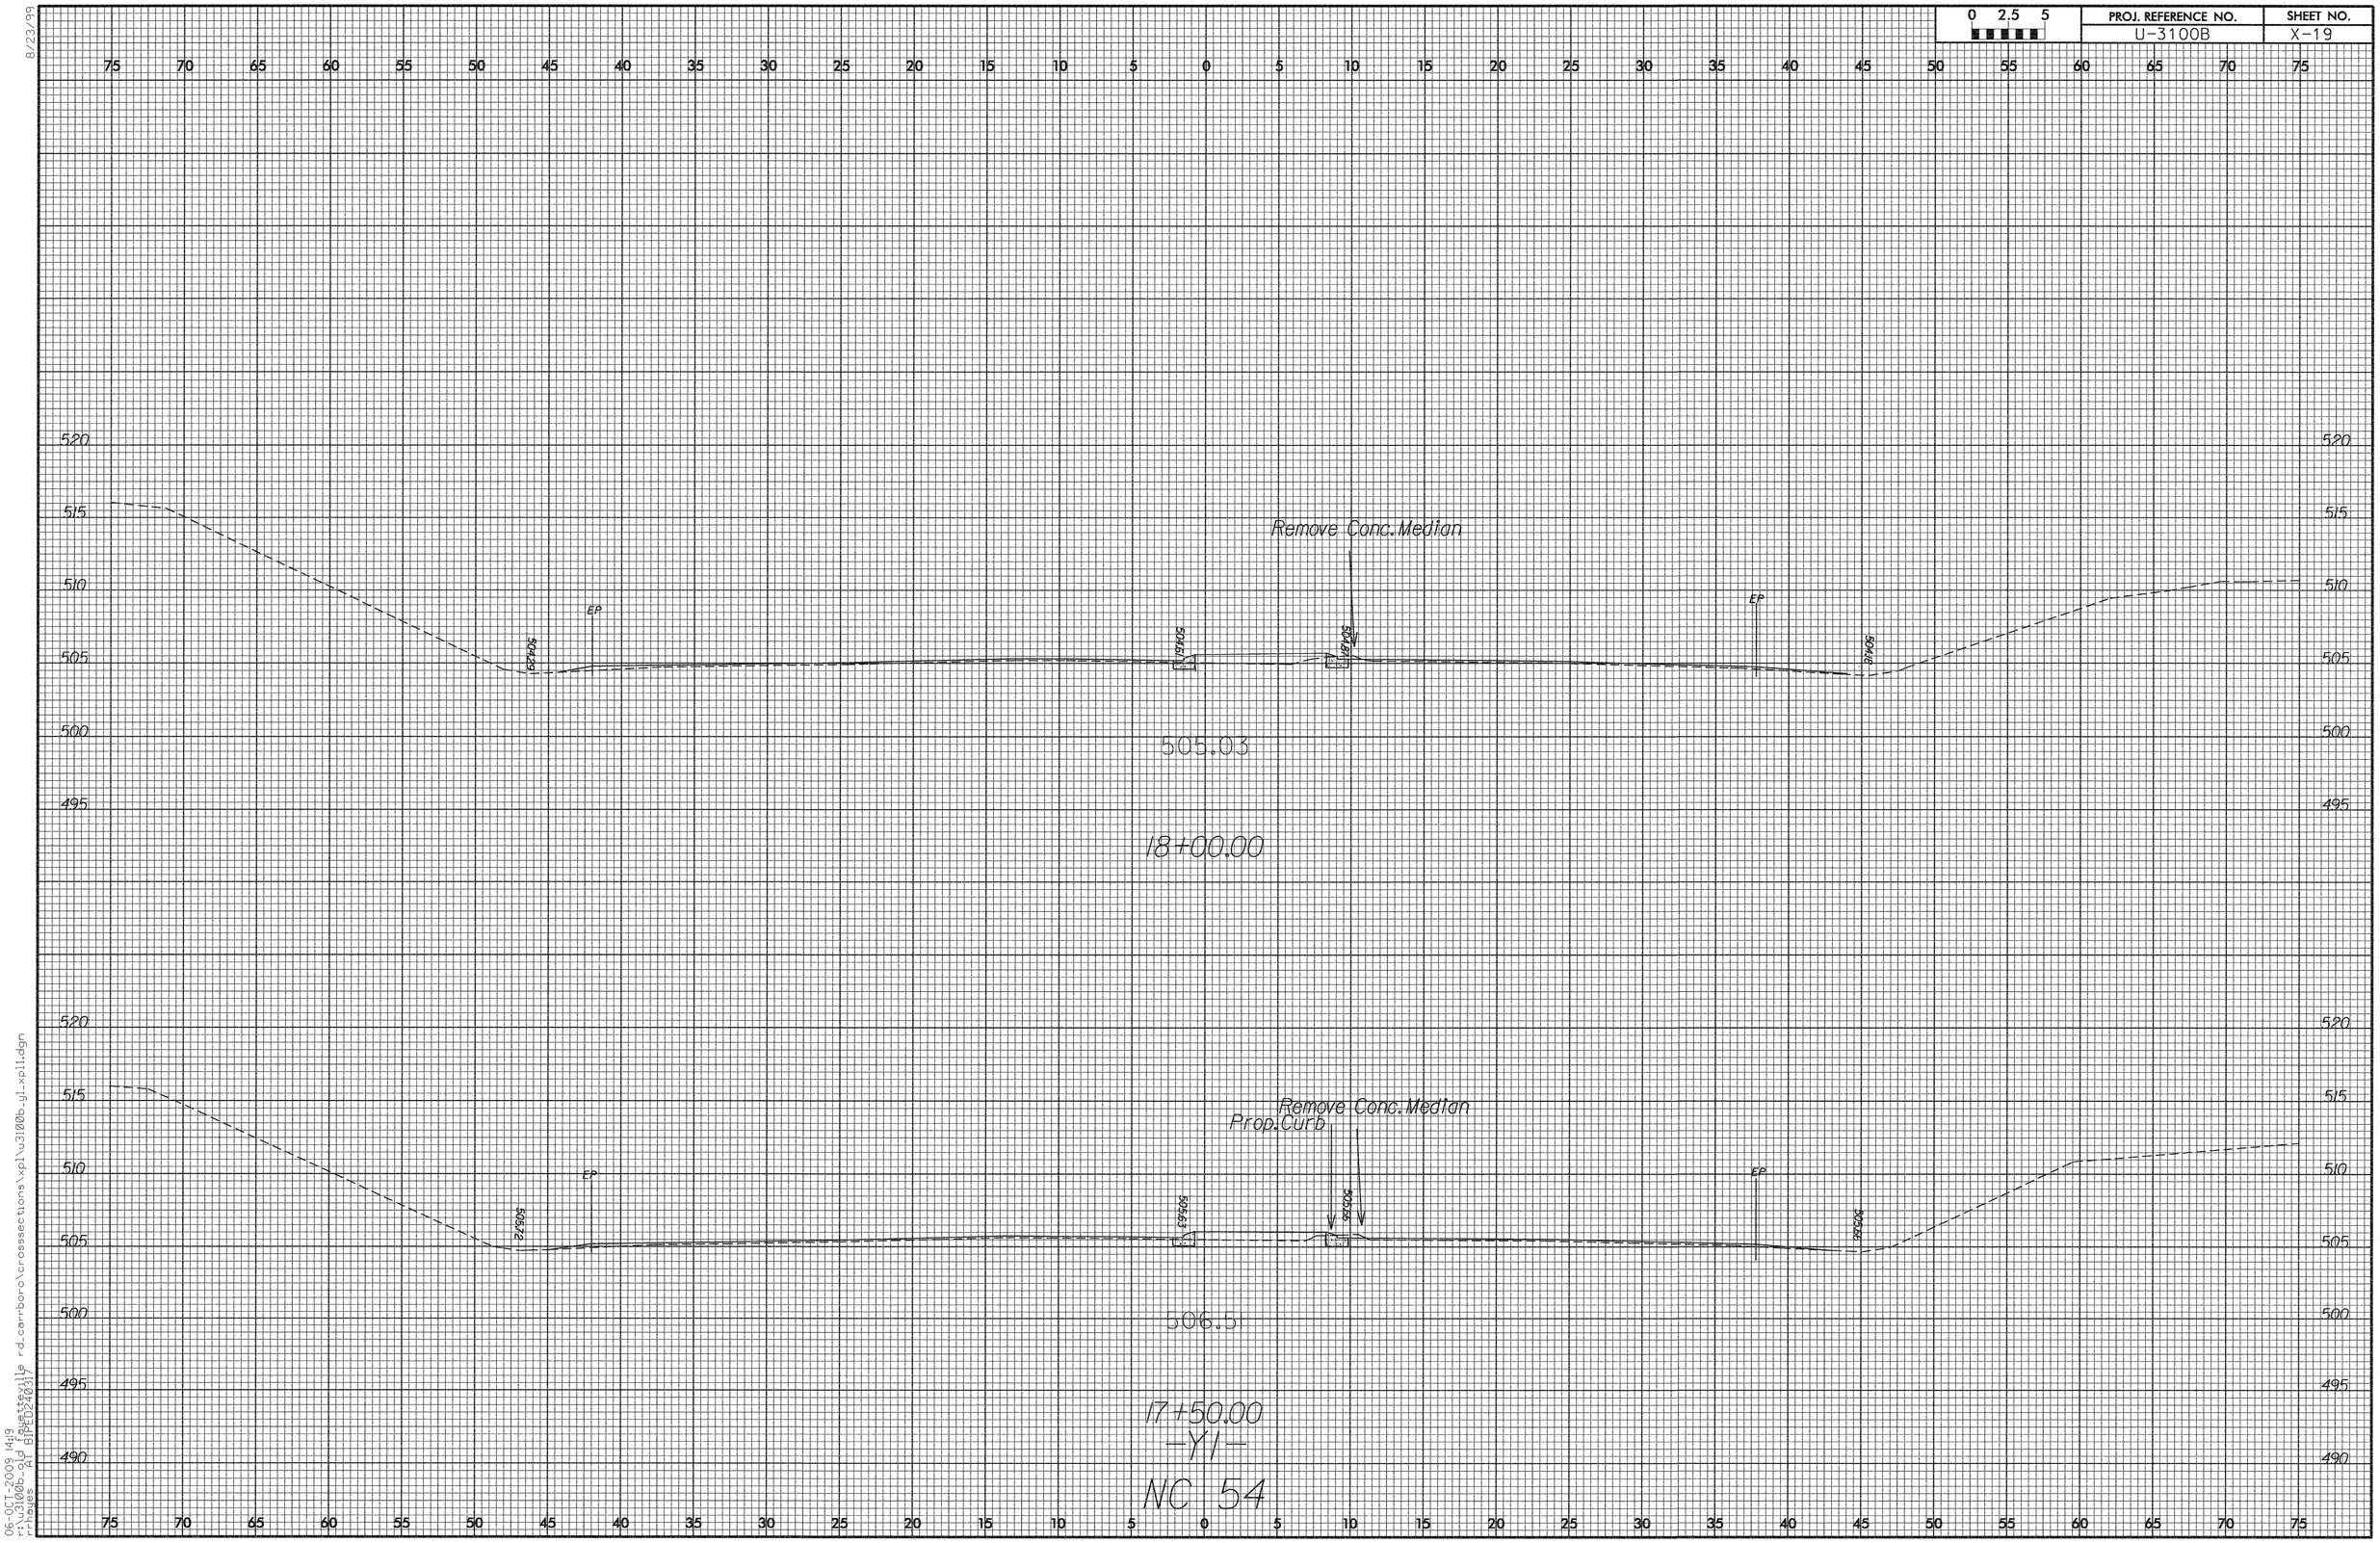

8/23/99

06-OCT-2009 14:19
r:\u3100b_old fayetteville rd_carrboro\crosssections\xpl\u3100b_y1_xpl1.dgn
rrhayes AT BIPED240317

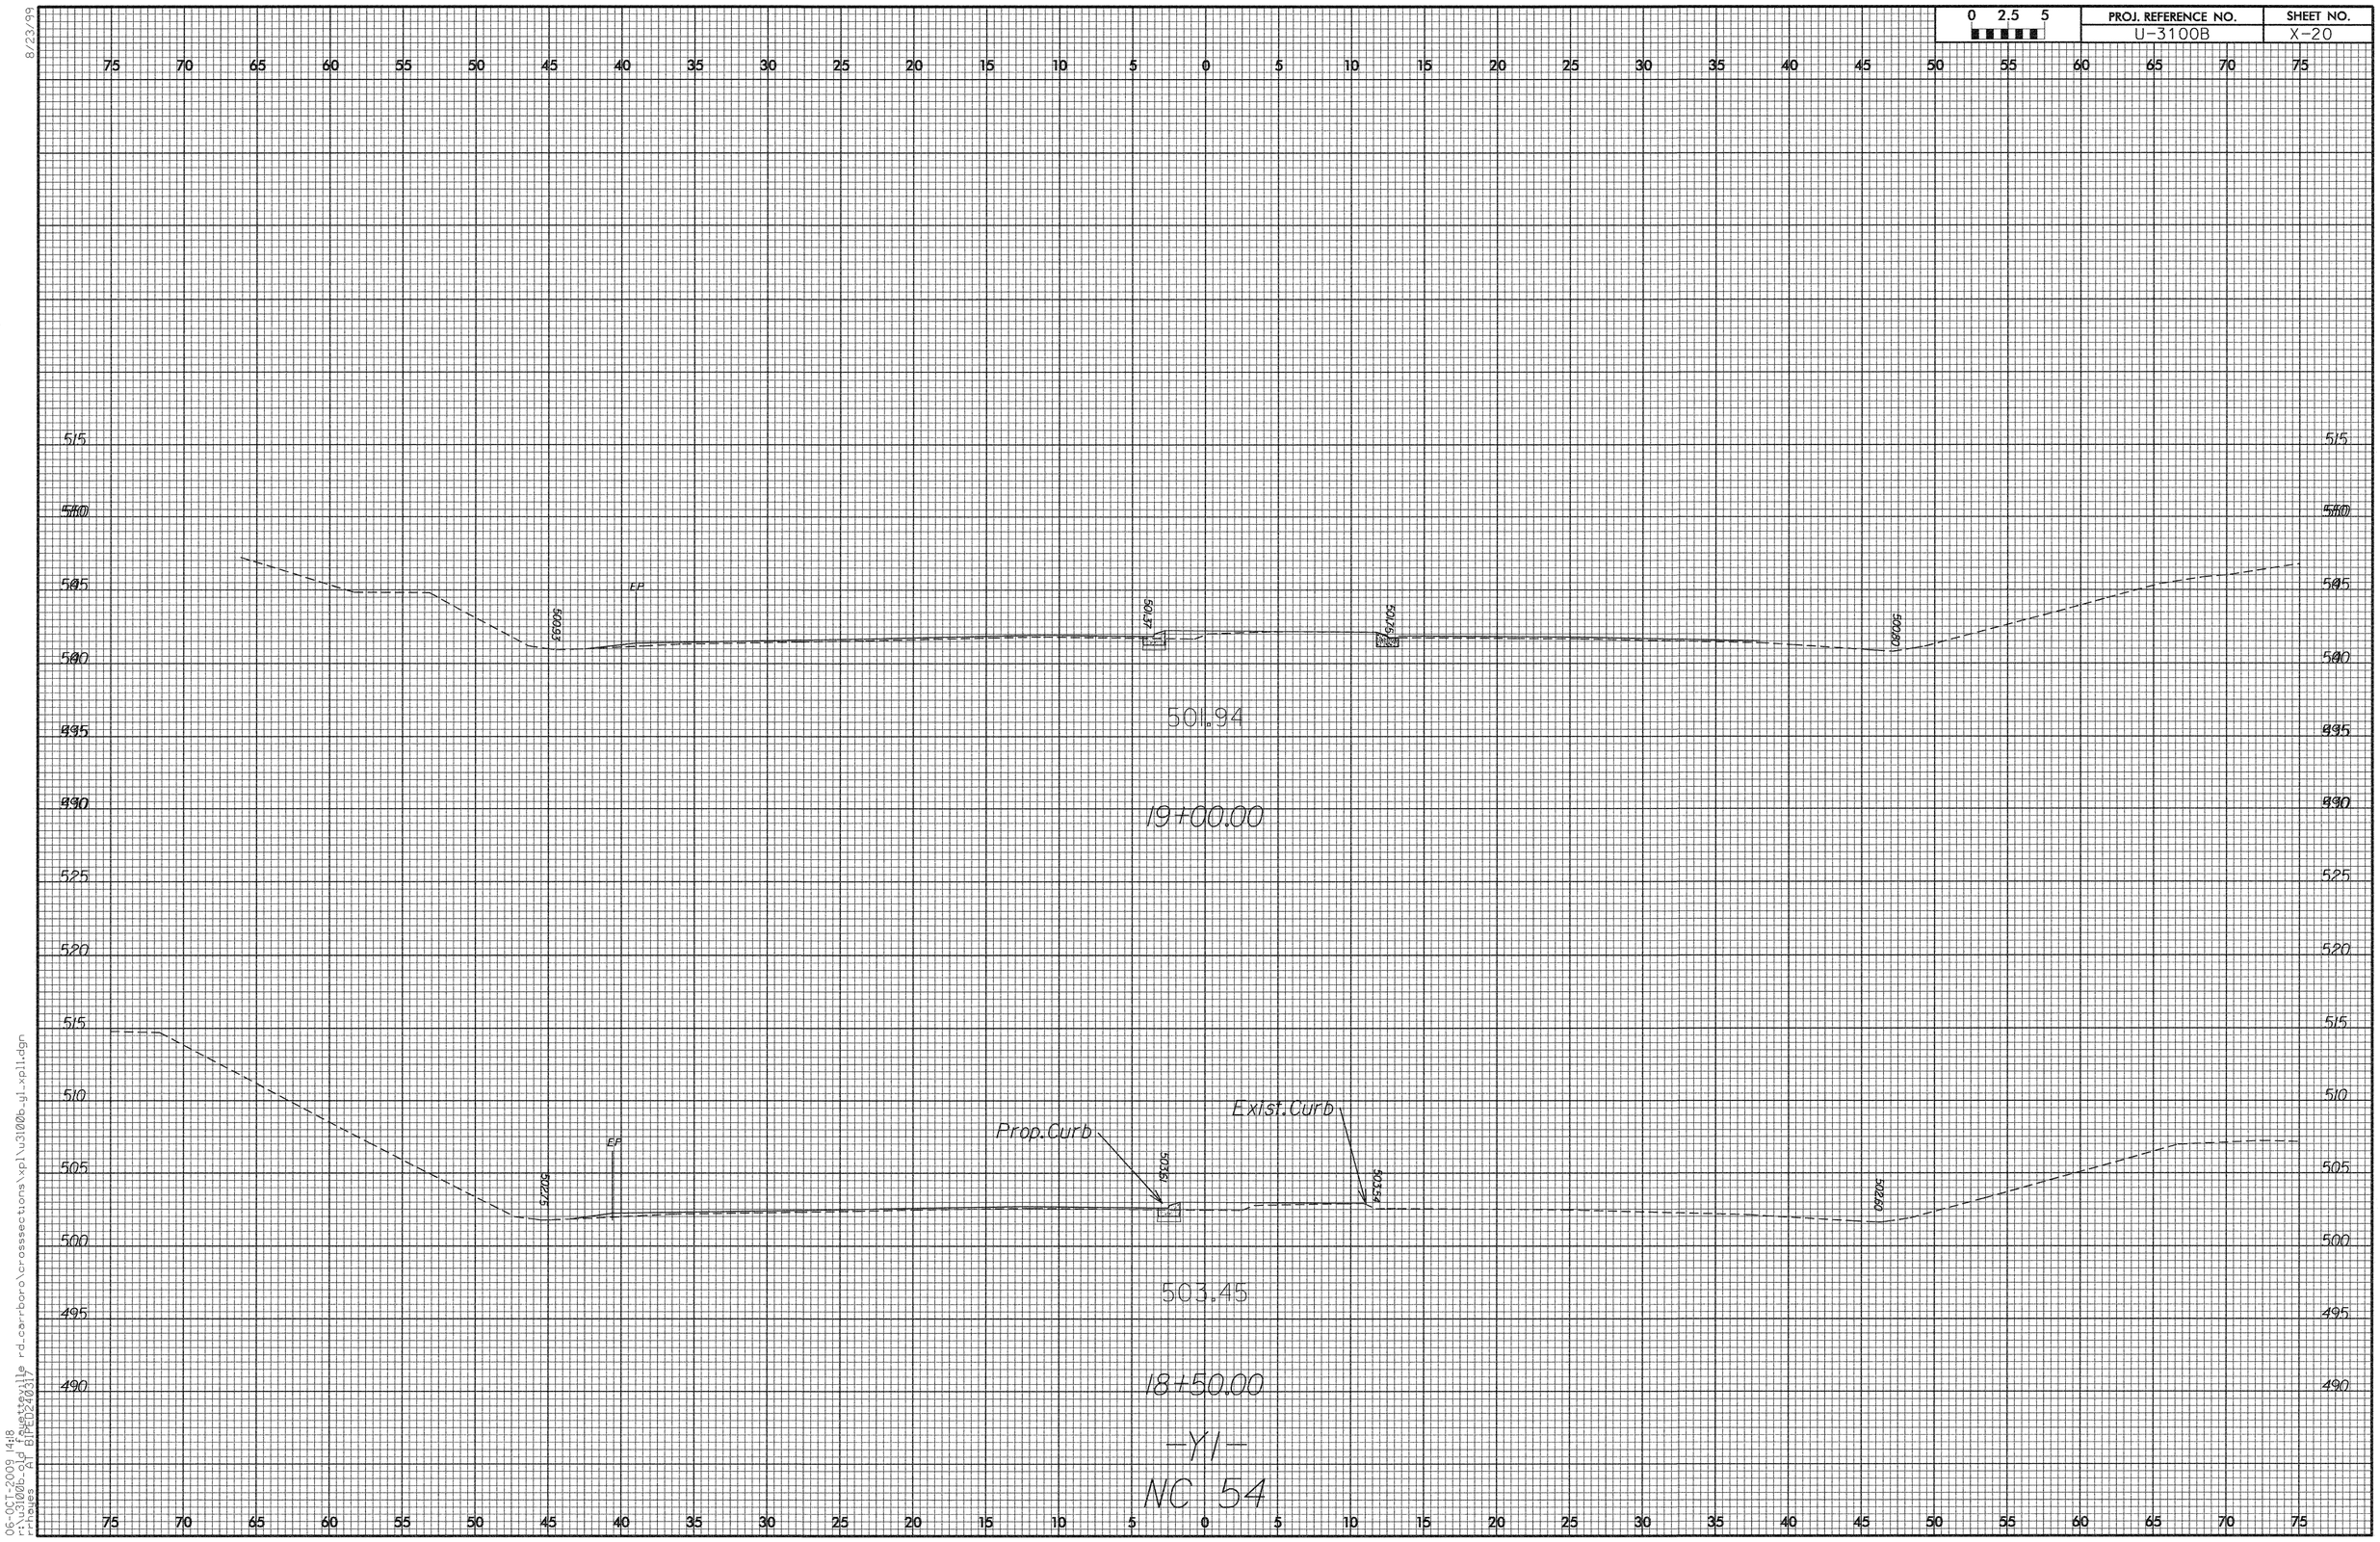

8/23/99

06-OCT-2009 14:18
r:\u3100b_old_fayetteville rd_carrboro\crosssections\xpl\u3100b_y1_xpl1.dgn
rrhayes AT BIPED240317

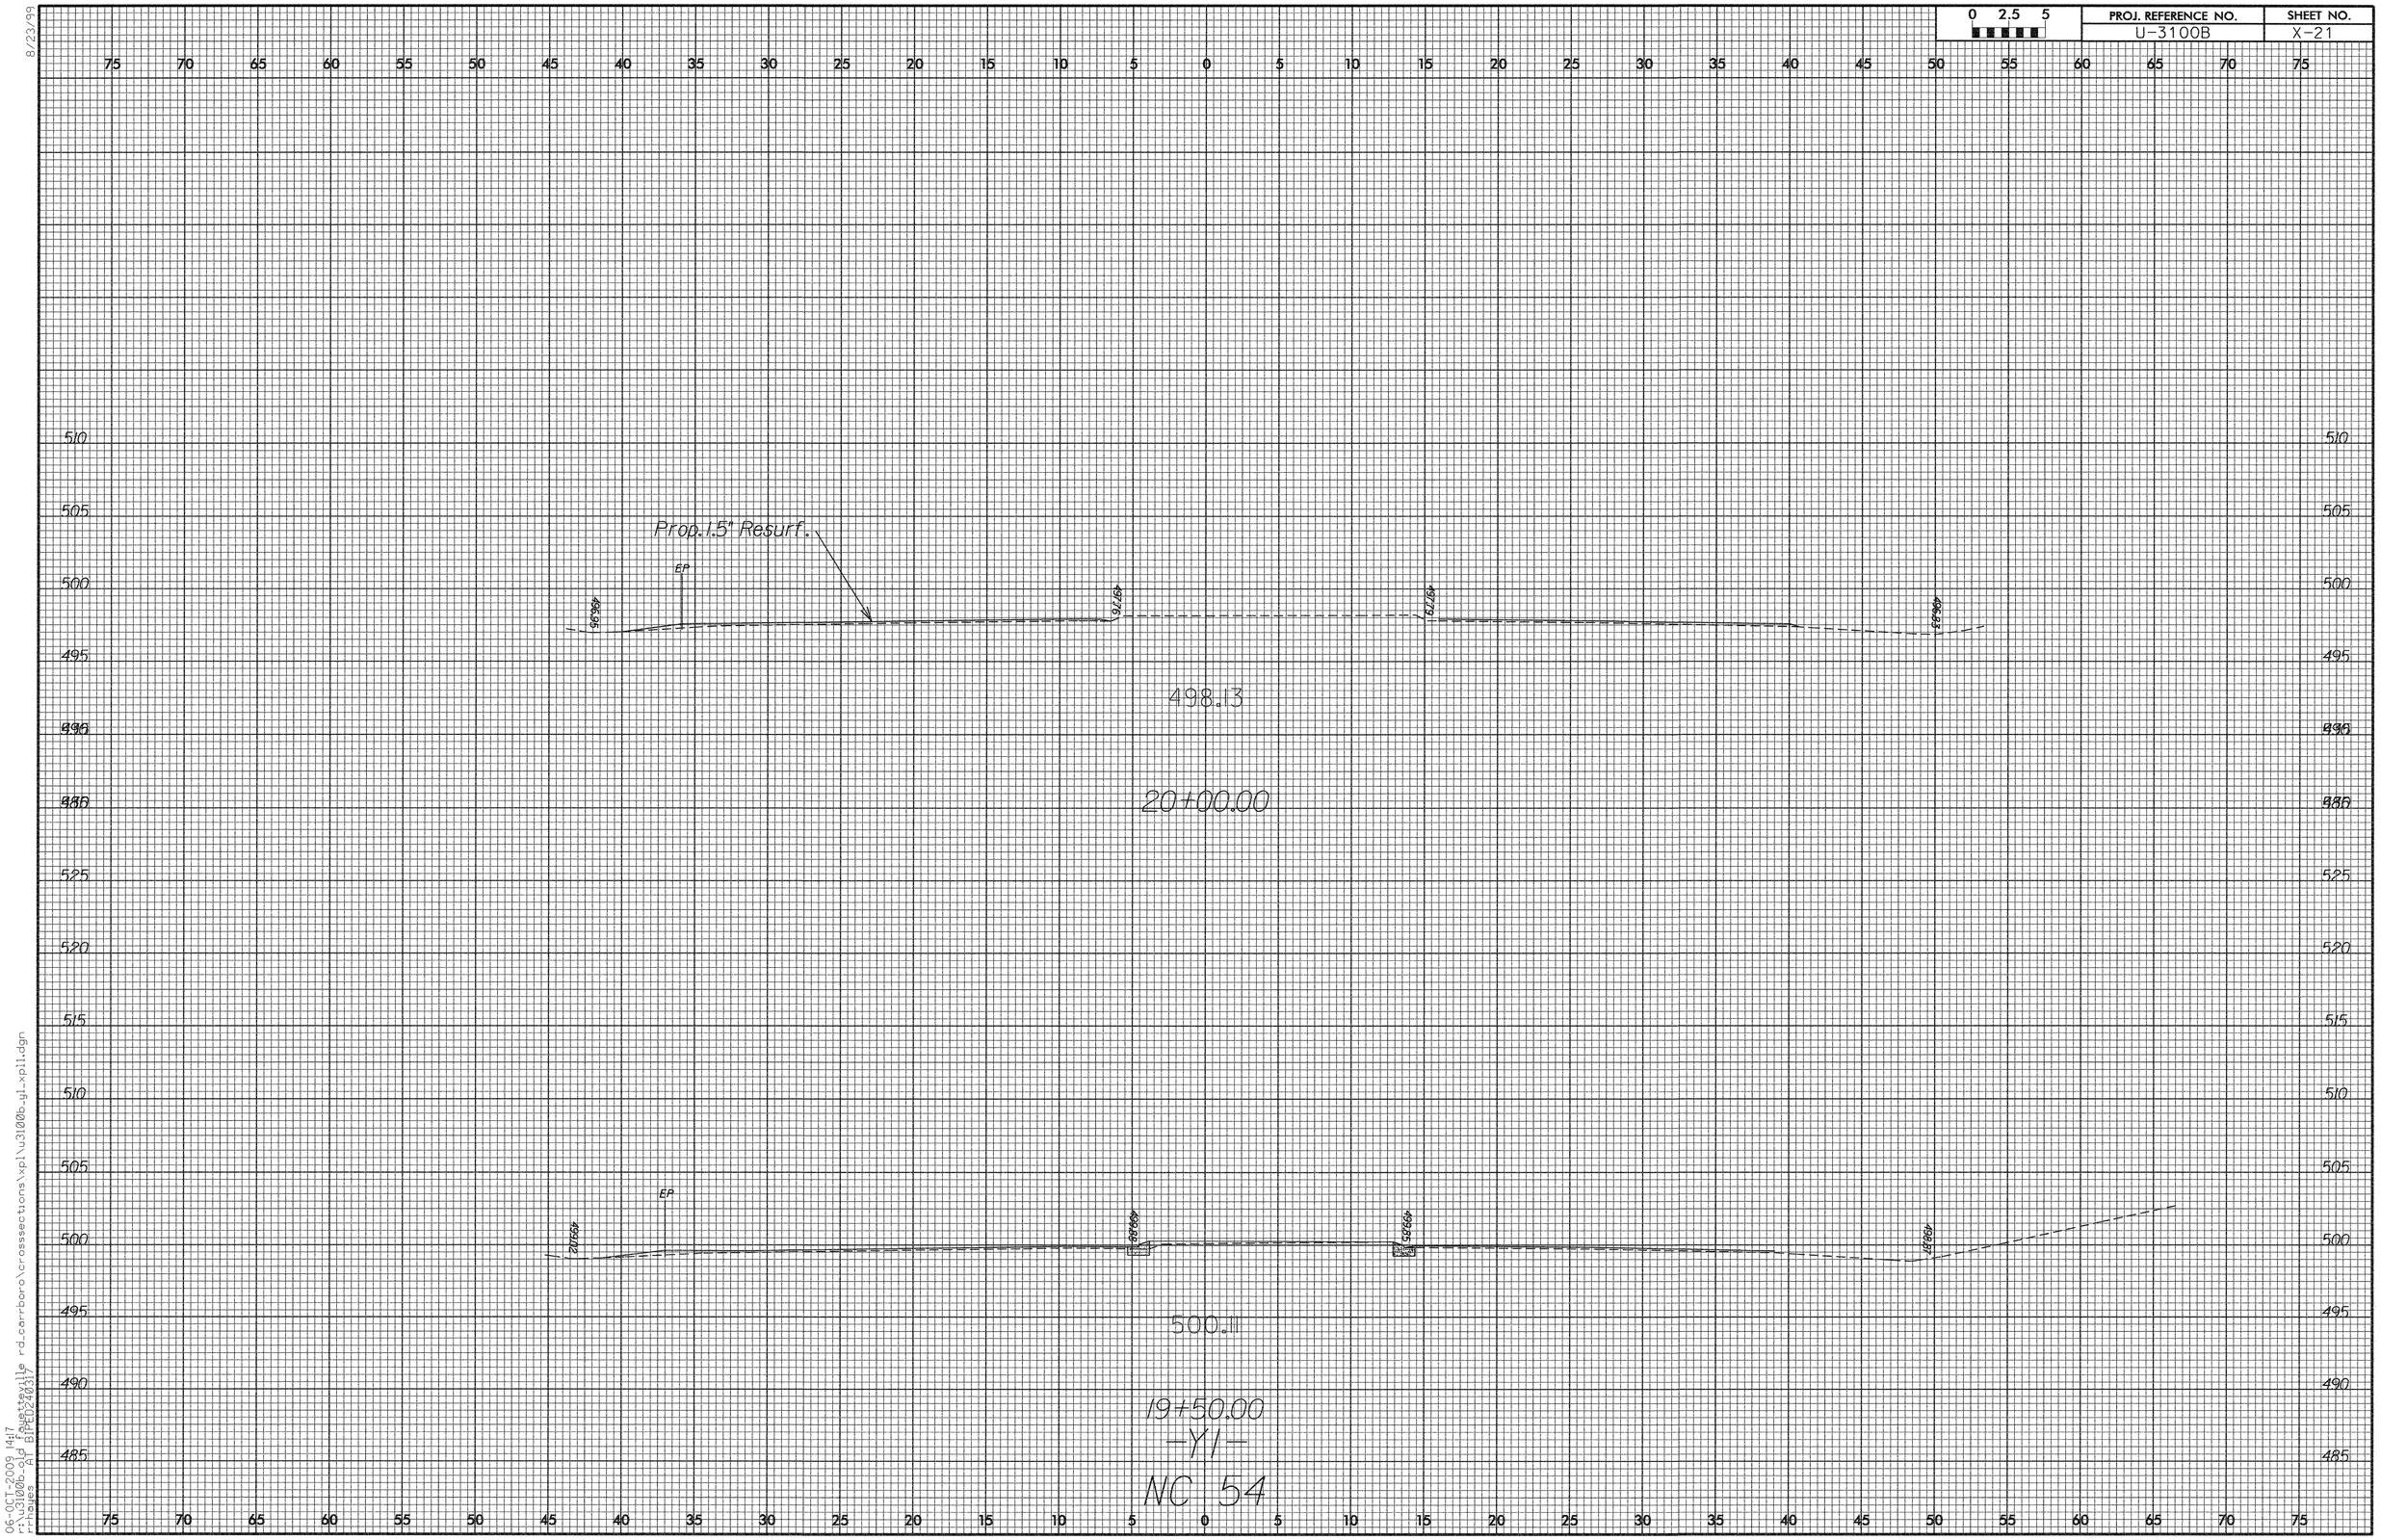

8/23/99

06-OCT-2009 14:17
r:\u3100b_old fayetteville rd_carrboro\crossections\xpl\u3100b_y1_xpl1.dgn
rrhayes AT BIPED240317

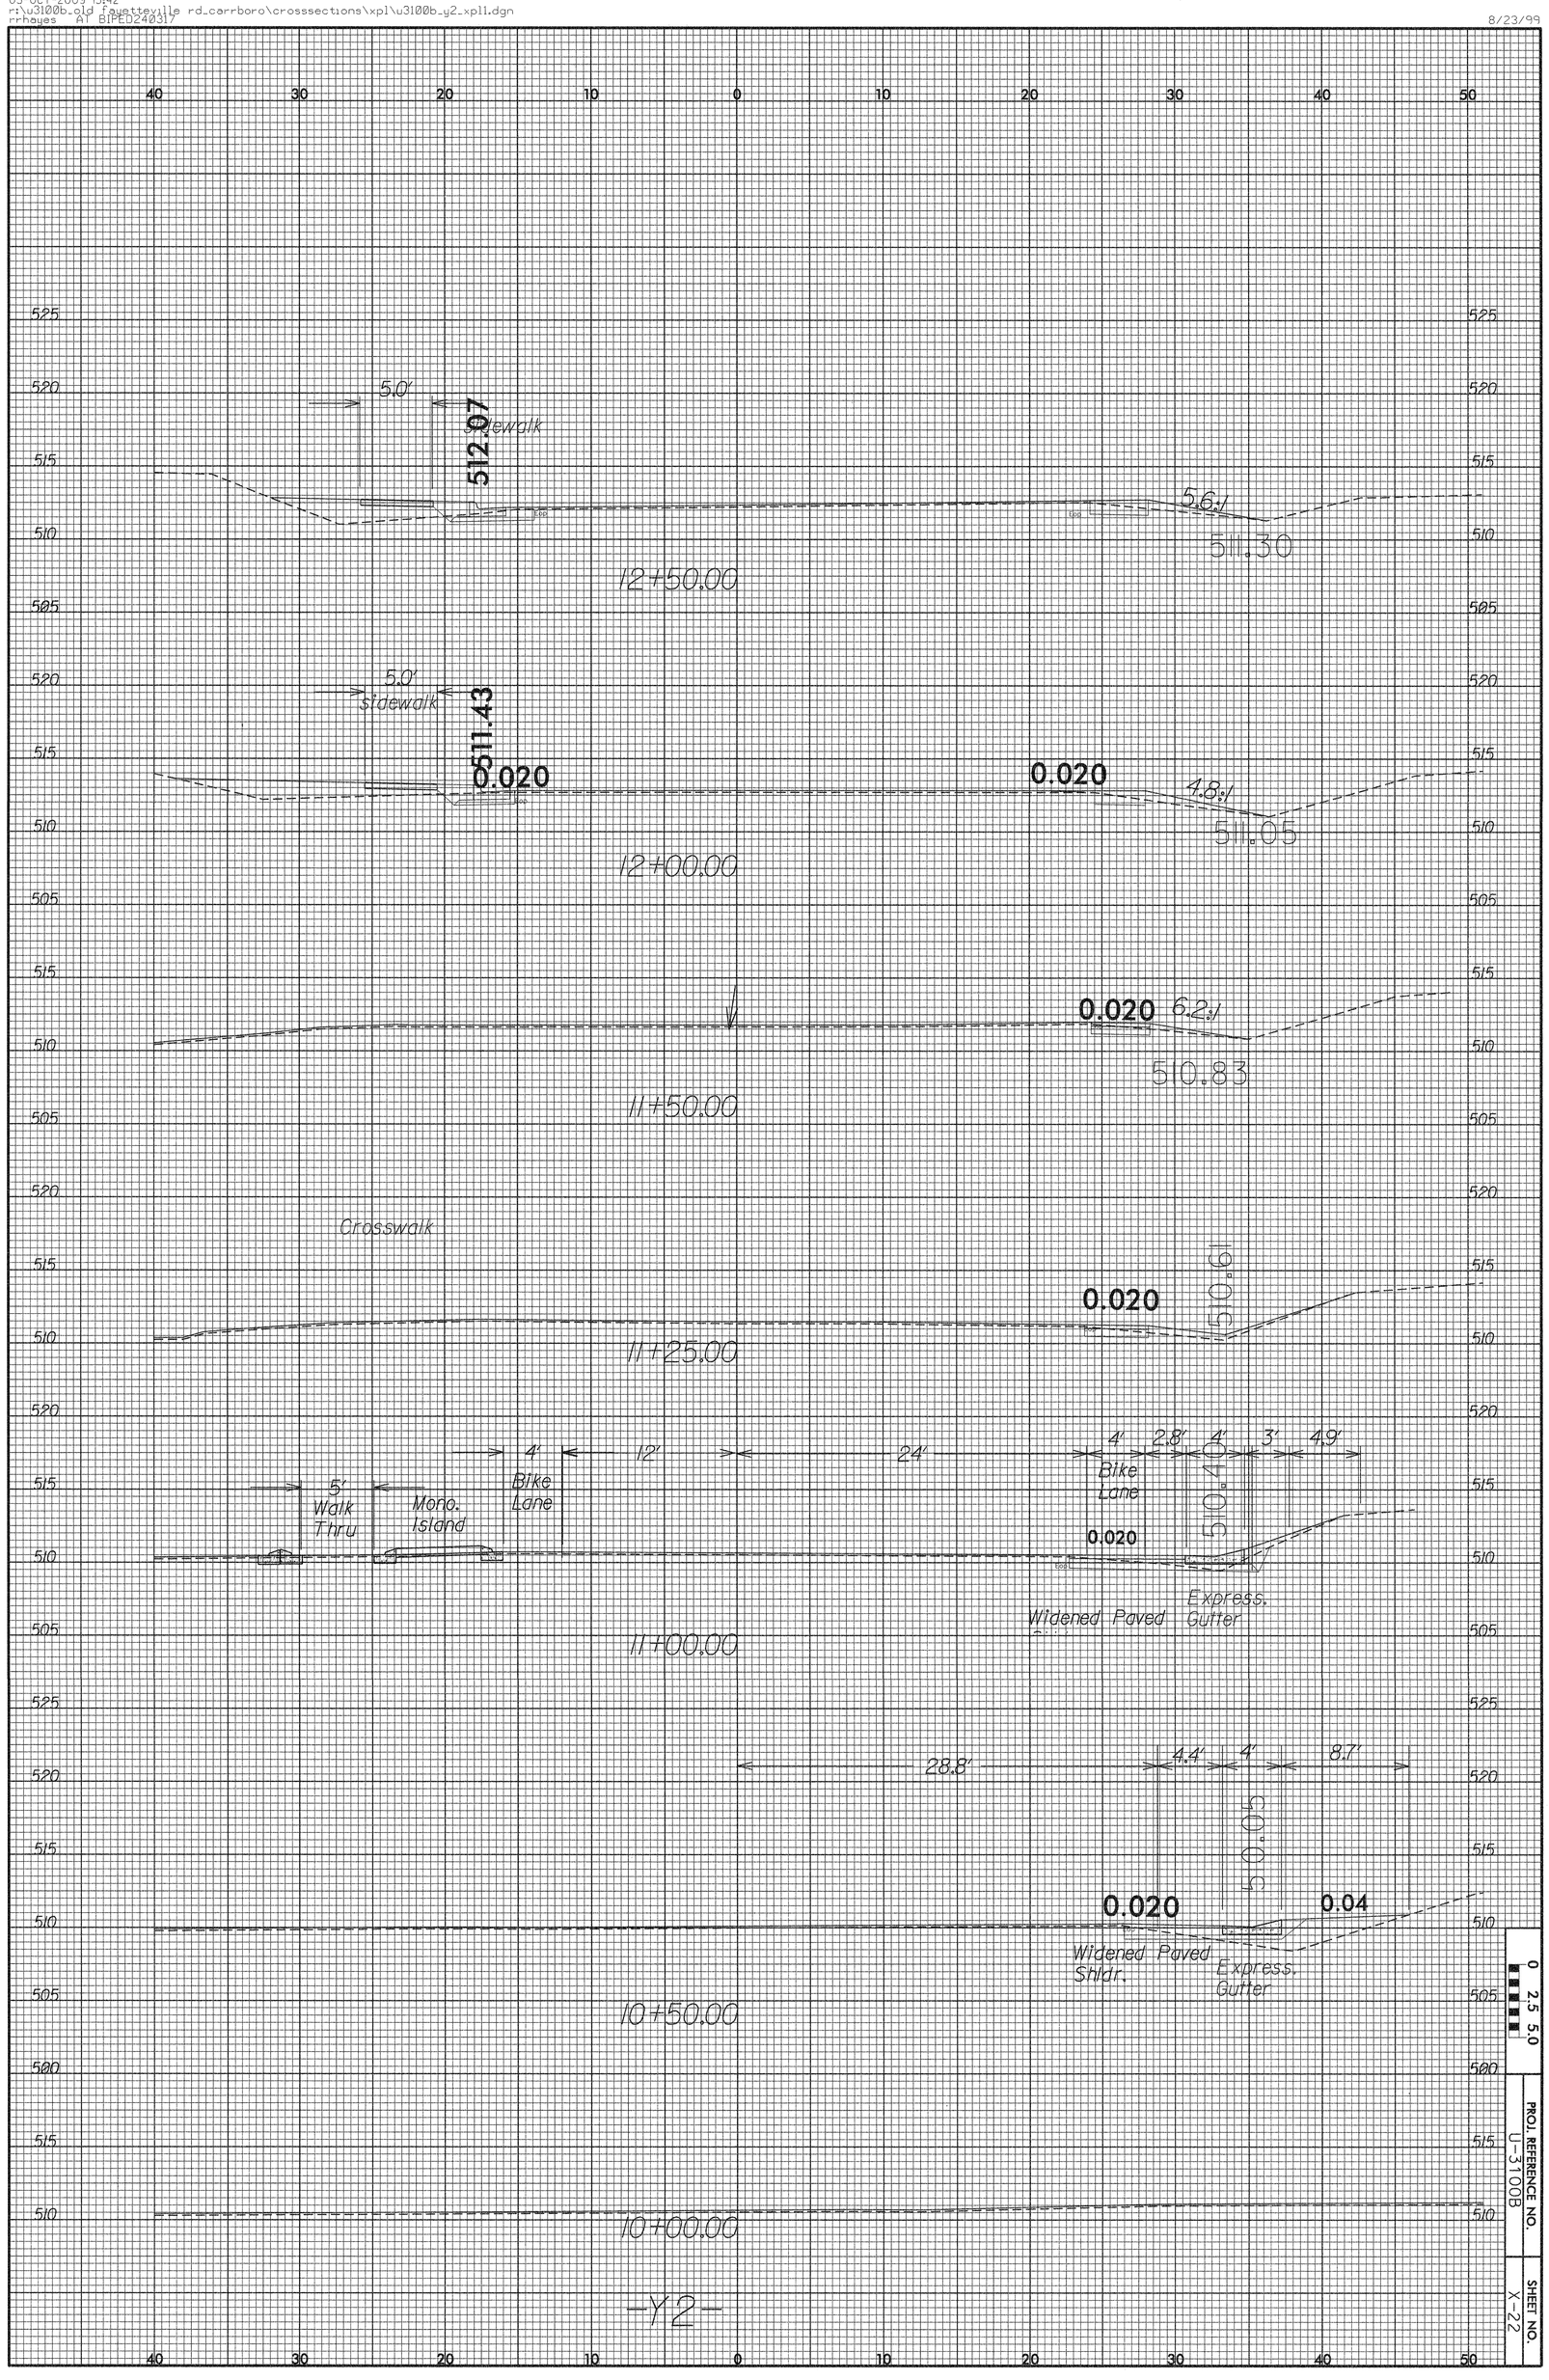

0 2.5 5.0

PROJ. REFERENCE NO. U-3100B

SHEET NO. X-22

05-OCT-2009 15:43
r:\u3100b_old fayetteville rd_carrboro\crosssections\xpl\u3100b_y2_xpl1.dgn
rrhayes AT BIPED240317
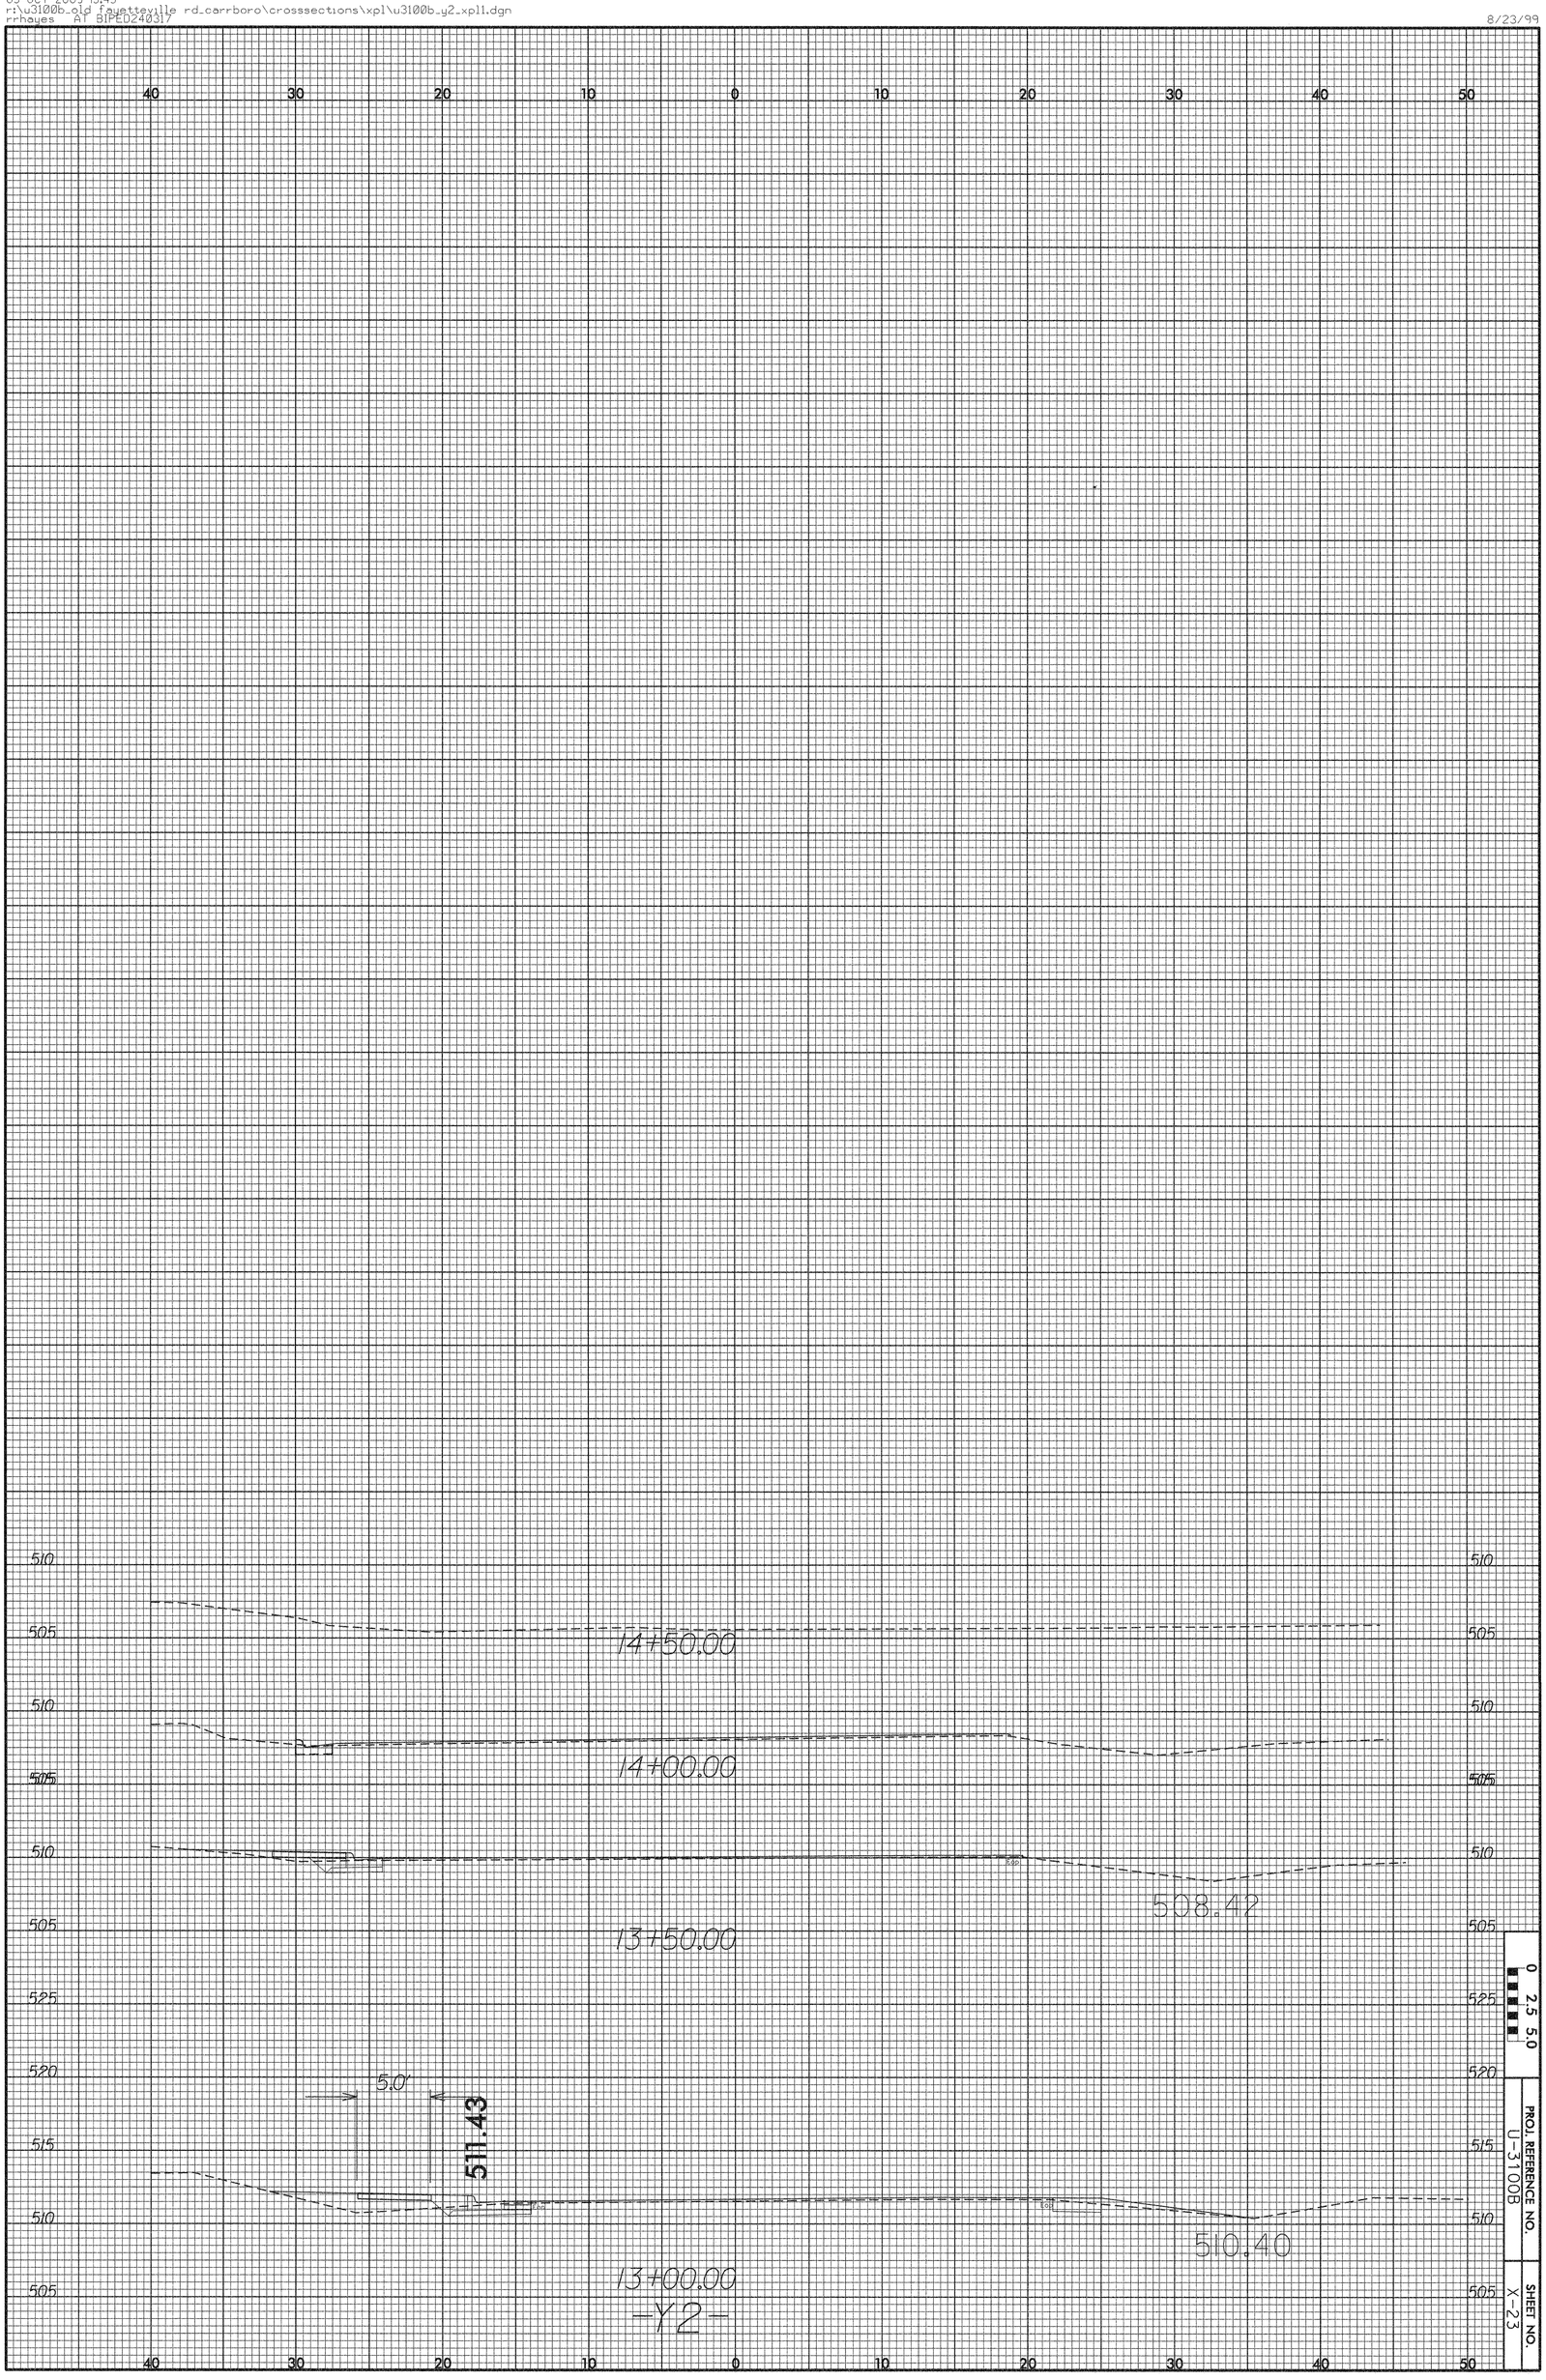
8/23/99