PROJ. REFERENCE NO.	SHEET NO.
B-4214	PM-1

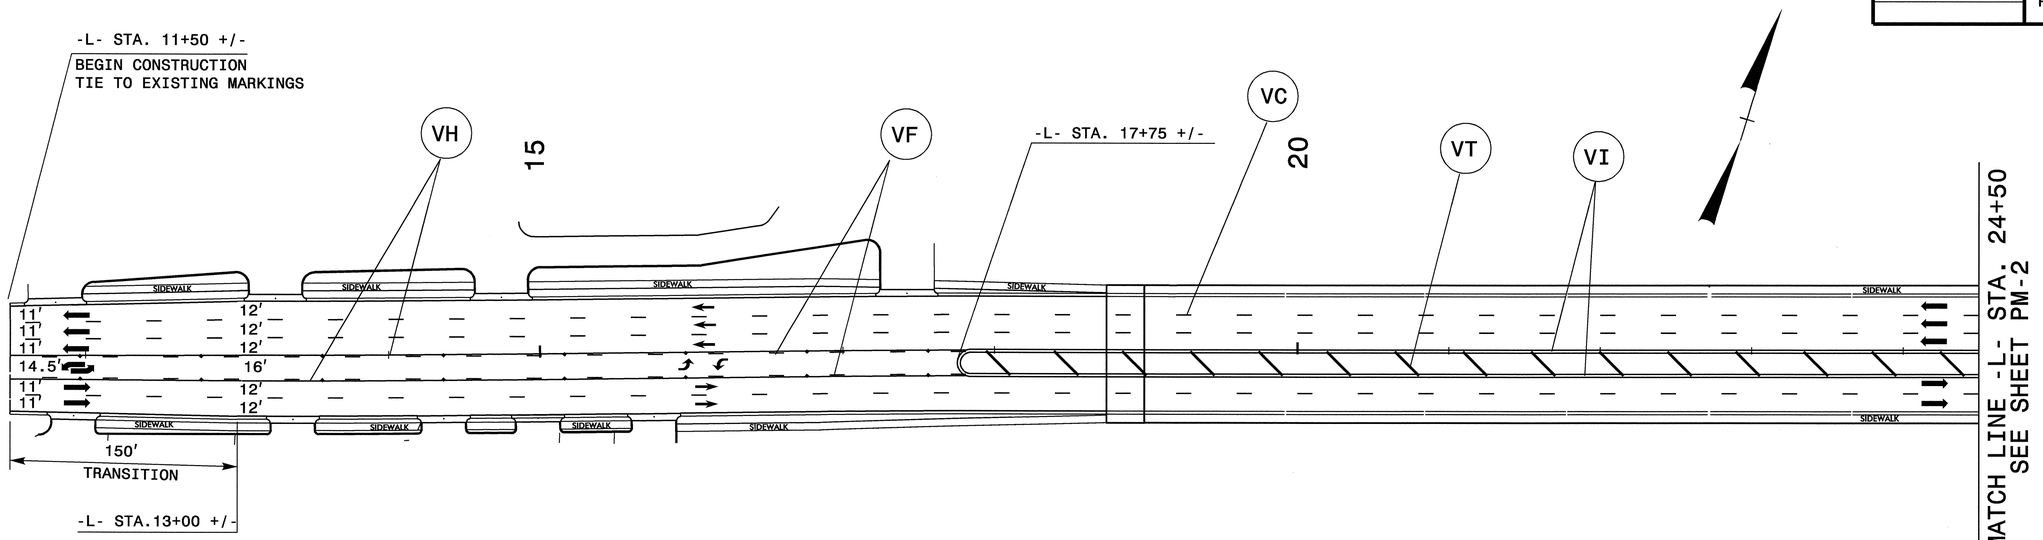

FINAL PAVEMENT MARKING SCHEDULE

SYMBOL	DESCRIPTION	QUANTITY	PAY ITEM	TOTAL
	PAVEMENT MARKING LINES			
			POLYUREA(4")	
VC	10 FT. WHITE SKIP	2000 LF		
VF	10 FT. YELLOW SKIP	675 LF		
VH	YELLOW SINGLE CENTER	2700 LF		
VI	YELLOW DOUBLE CENTER	4800 LF		
				TOTAL 10175 LF
			POLYUREA(8")	
VP	WHITE GORLINE	400 LF		
VT	YELLOW DIAGONAL	450 LF		
				TOTAL 850 LF
			POLYUREA(24")	
V2	STOP BAR	20 LF		
				TOTAL 20 LF
			THERMOPLASTIC PAVEMENT MARKING SYMBOLS (90 MILS)	
UA	LEFT TURN ARROW	6 EA		
UC	STRAIGHT ARROW	15 EA		
UD	COMBO.STRAIGHT/LEFT	4 EA		
UE	COMBO.STRAIGHT/RIGHT	2 EA		
				TOTAL 27 EA
			MARKERS	
			PERMANENT RAISED PAVEMENT MARKERS	
MA	YELLOW & YELLOW	40 EA		
MB	CRYSTAL & RED	60 EA		
				TOTAL 100 EA
			SNOWPLOWABLE RAISED PAVEMENT MARKERS	
ME	YELLOW & YELLOW	60 EA		
MF	CRYSTAL & RED	65 EA		
				TOTAL 125 EA

APPROVED: _____ DATE: _____

NORTH CAROLINA PROFESSIONAL SEAL 028380 ENGINEER JOSEPH ISHAK

Dec 31, 2008

FINAL PAVEMENT MARKINGS AND FINAL PAVEMENT MARKING SCHEDULE

SCALE:	NONE
DATE:	NOV. 08
DWG. BY:	HAL
DESIGN BY:	HAL
REVIEWED BY:	JI

DIVISION OF HIGHWAYS TRAFFIC ENGINEERING BRANCH

REVISIONS	
CADD FILE	

31-DEC-2008 10:25
\\dot\dfsroot01\prolstore\proj\tipprojects-b\b4214\traffic\trafficcontrol\tap\b-4214_tc_PM_1.dgn
hdawandos AT WZTC244737

PROJ. REFERENCE NO.	SHEET NO.
B-4214	PM-2

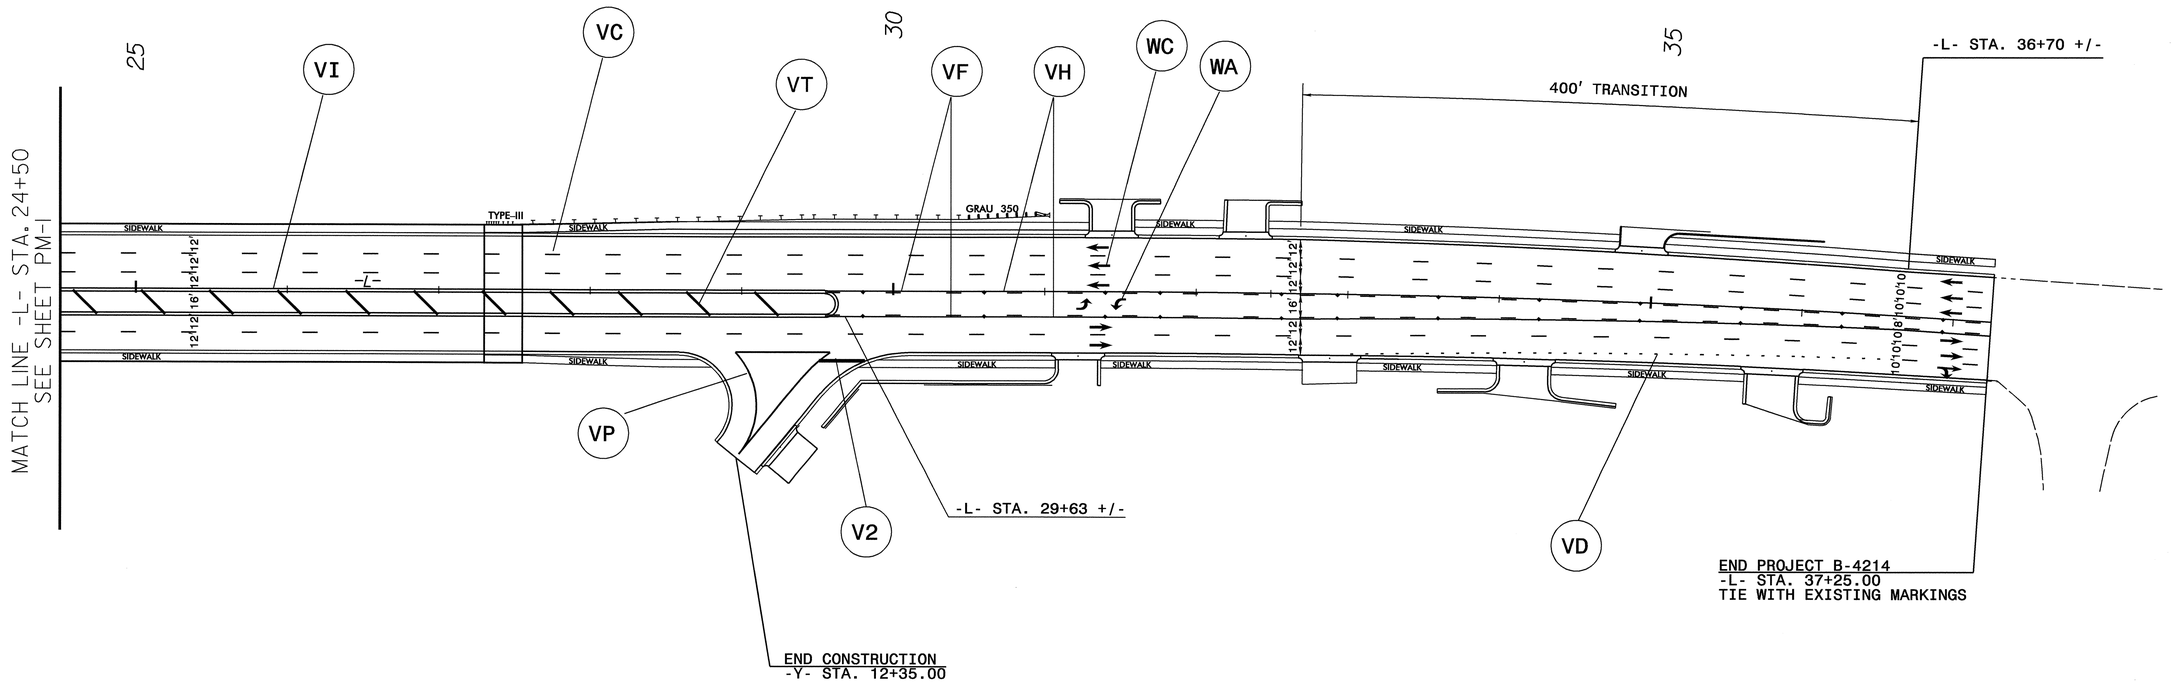

SEE SHEET PM-1 FOR FINAL PAVEMENT MARKING SCHEDULE

APPROVED: _____ DATE: _____

NORTH CAROLINA PROFESSIONAL SEAL 028380 ENGINEER JOSEPH ISHAK
Dec 31, 2008

FINAL PAVEMENT MARKINGS

SCALE:	NONE
DATE:	OCT 08
DWG. BY:	HAL
DESIGN BY:	HAL
REVIEWED BY:	JI

REVISIONS

CADD FILE

31-DEC-2008 10:24
\\dot\dfsroot01\prolstore\proj\tipprojects-b\b4214\traffic\trafficcontrol\tap\b-4214_tc_pm_2.dgn
haldwandos AT WZTC244737