R:\Gpk\ew_l1.log

| PROJ. REFERENCE NO. | SHEET NO. |
|---|---|
| B-4610 | X-1 |

# STATE OF NORTH CAROLINA
# DIVISION OF HIGHWAYS

NOTE: EMBANKMENT COLUMN DOES NOT INCLUDE BACKFILL FOR UNDERCUT

## *CROSS-SECTION SUMMARY*

| Station L | Uncl. Exc. (cu. yd.) | Embt (cu. yd.) |
|---|---|---|
| 14+35.00 | 0 | 0 |
| 14+50.00 | 3 | 5 |
| 15+00.00 | 58 | 23 |
| 15+50.00 | 48 | 38 |
| 16+00.00 | 0 | 81 |
| 16+50.00 | 2 | 254 |
| 17+00.00 | 3 | 483 |
| 17+50.00 | 0 | 635 |
| 17+80.00 | 0 | 432 |
| 18+00.00 | 0 | 147 |

| Station L | Uncl. Exc. (cu. yd.) | Embt (cu. yd.) |
|---|---|---|
| 20+00.00 | 0 | 0 |
| 20+20.00 | 0 | 117 |
| 20+50.00 | 0 | 326 |
| 21+00.00 | 0 | 439 |
| 21+50.00 | 33 | 226 |
| 22+00.00 | 140 | 64 |
| 22+50.00 | 184 | 49 |
| 23+00.00 | 115 | 44 |
| 23+50.00 | 85 | 31 |
| 24+00.00 | 113 | 22 |
| 24+50.00 | 147 | 17 |
| 25+00.00 | 155 | 13 |
| 25+50.00 | 158 | 9 |
| 26+00.00 | 162 | 5 |

**Approximate quantities only. Unclassified excavation, fine grading, clearing and grubbing, removal of existing pavement and breaking of existing pavement will be paid for at the lump sum price for "Grading".**

| PROJ. REFERENCE NO. | SHEET NO. |
|---|---|
| B-4610 | X-2 |






8/23/99
3/15/2010
R:\Roadway\Xsc\B4610_Rdy_xpl.dgn
Florence & Hutcheson, Inc.

| 0 10 20 | PROJ. REFERENCE NO. | SHEET NO. |
|---|---|---|
| | B-4610 | X-3 |




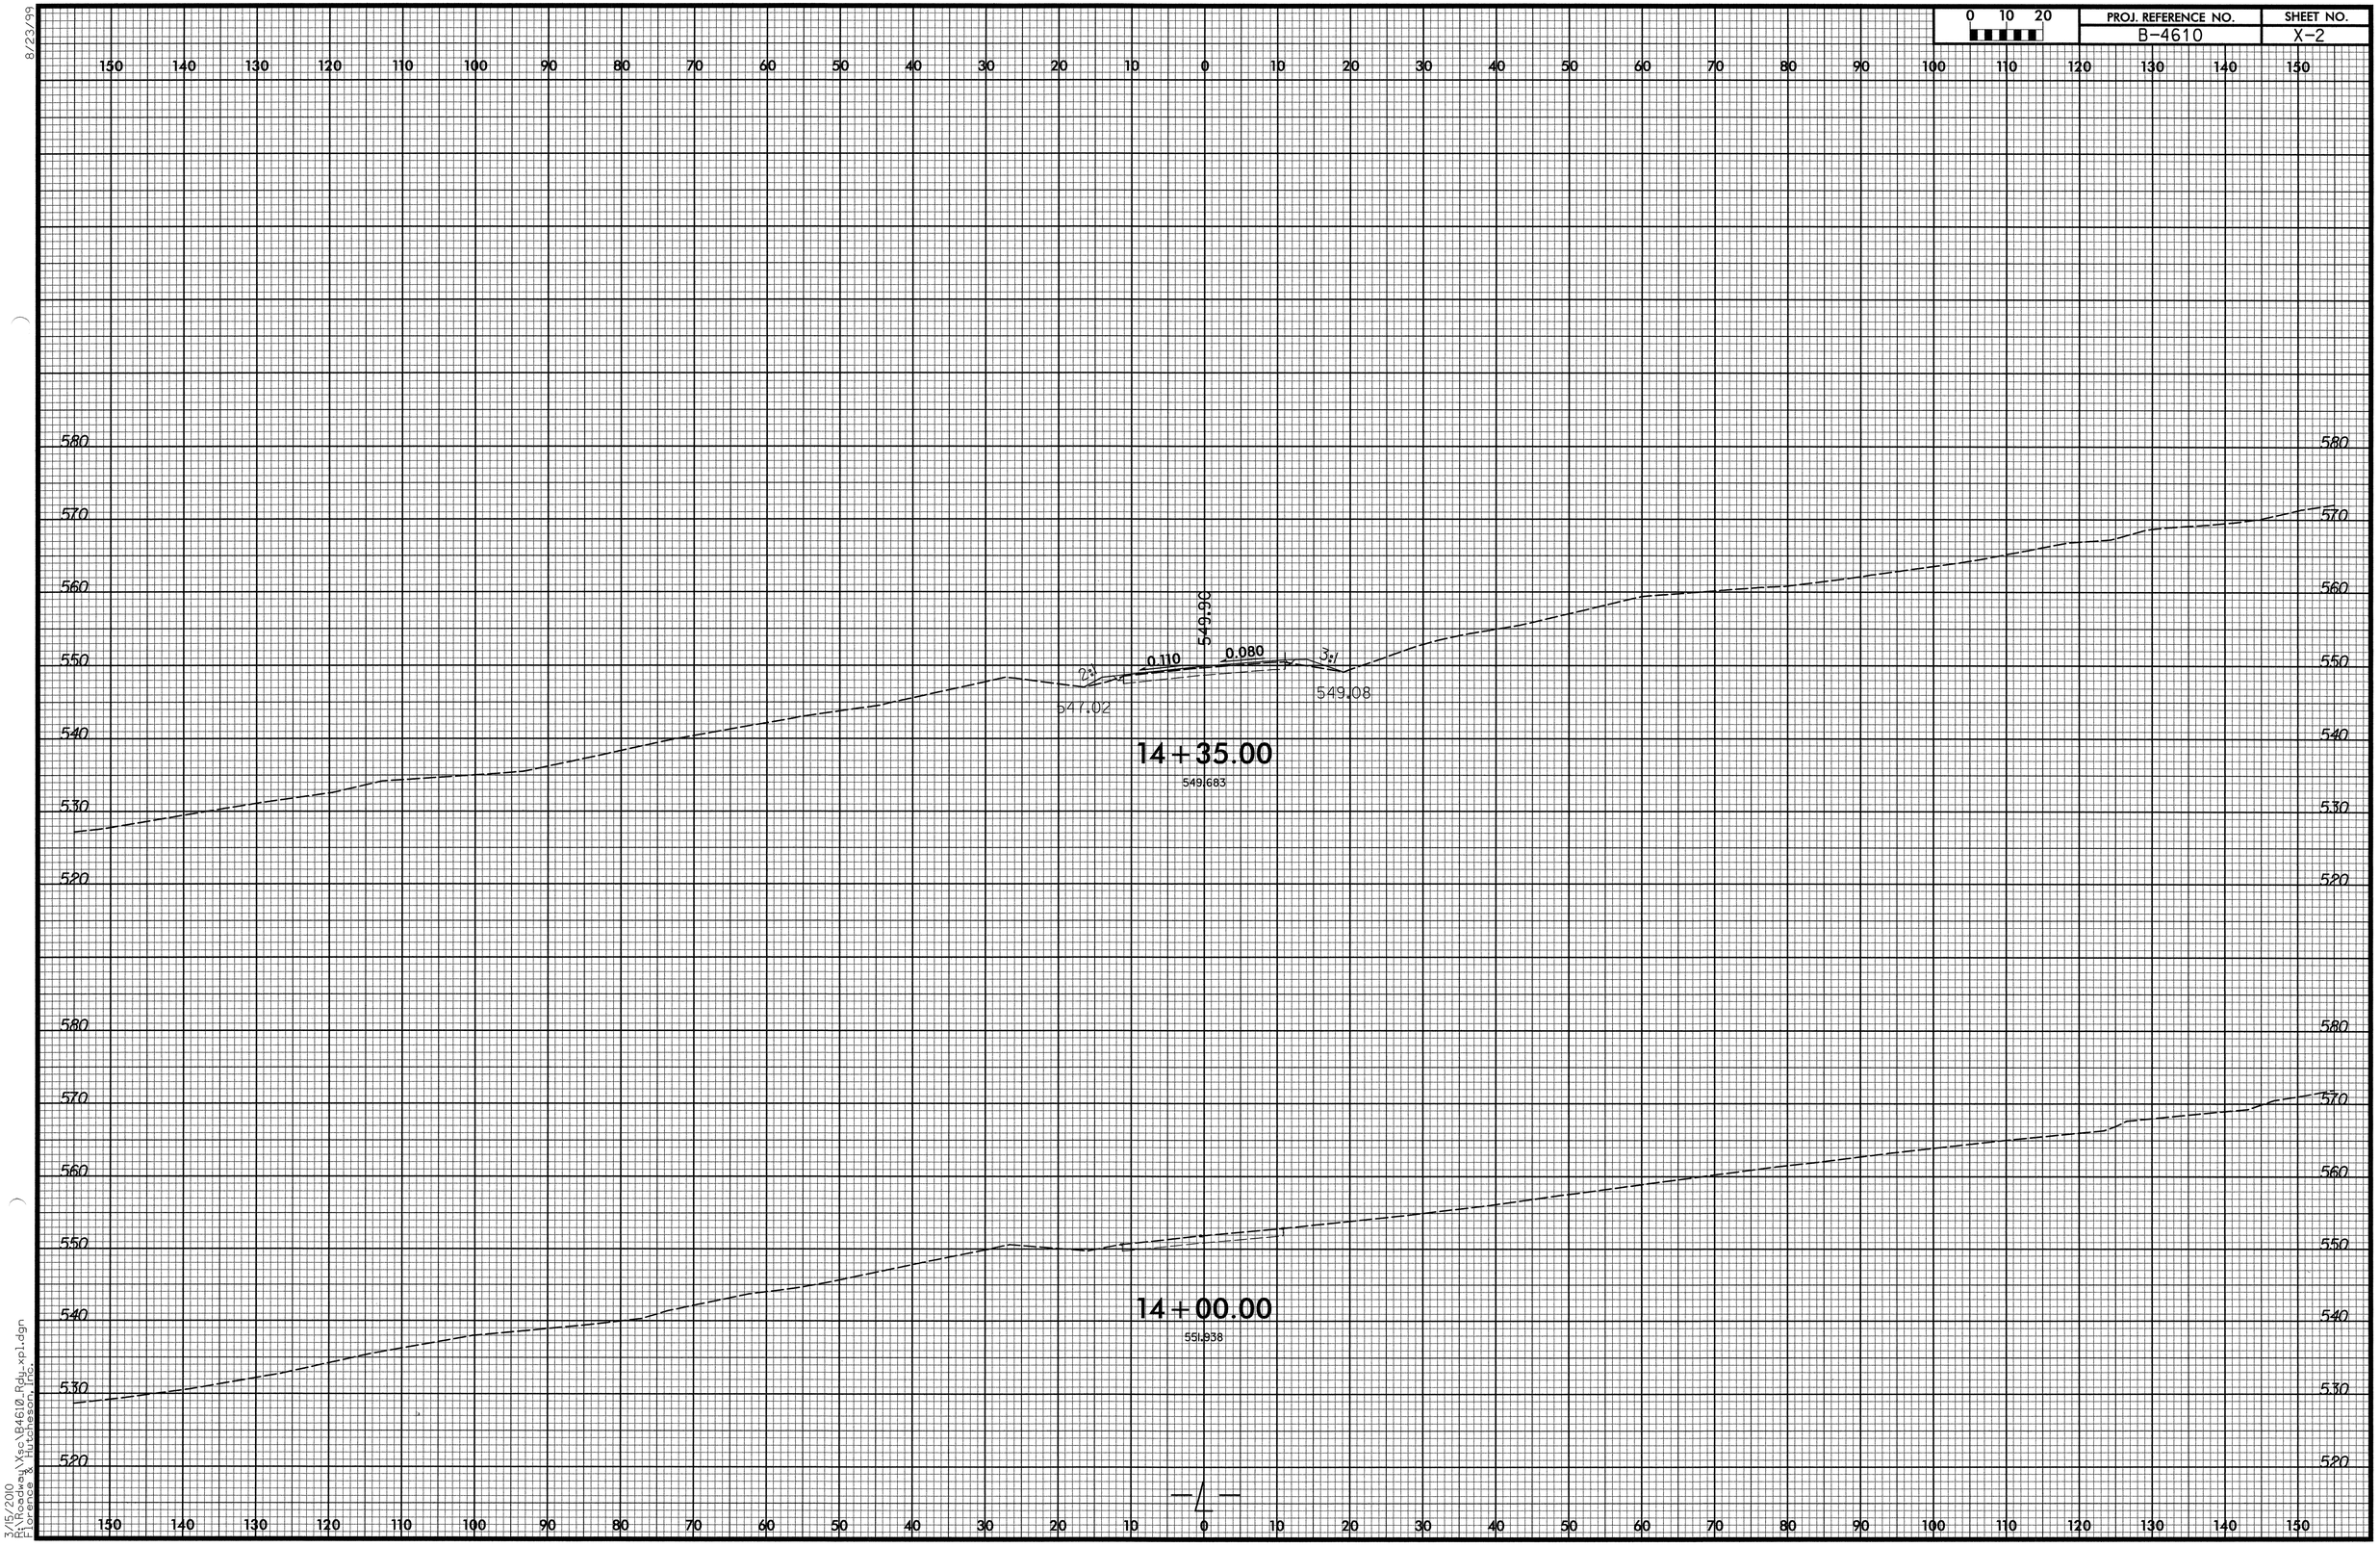

8/23/99
1/19/2010
R:\Roadway\Xsec\B4610_Rdy_xpl.dgn
Ko & Associates, P.C.

| 0 10 20 | PROJ. REFERENCE NO. | SHEET NO. |
|---|---|---|
| | B-4610 | X-4 |




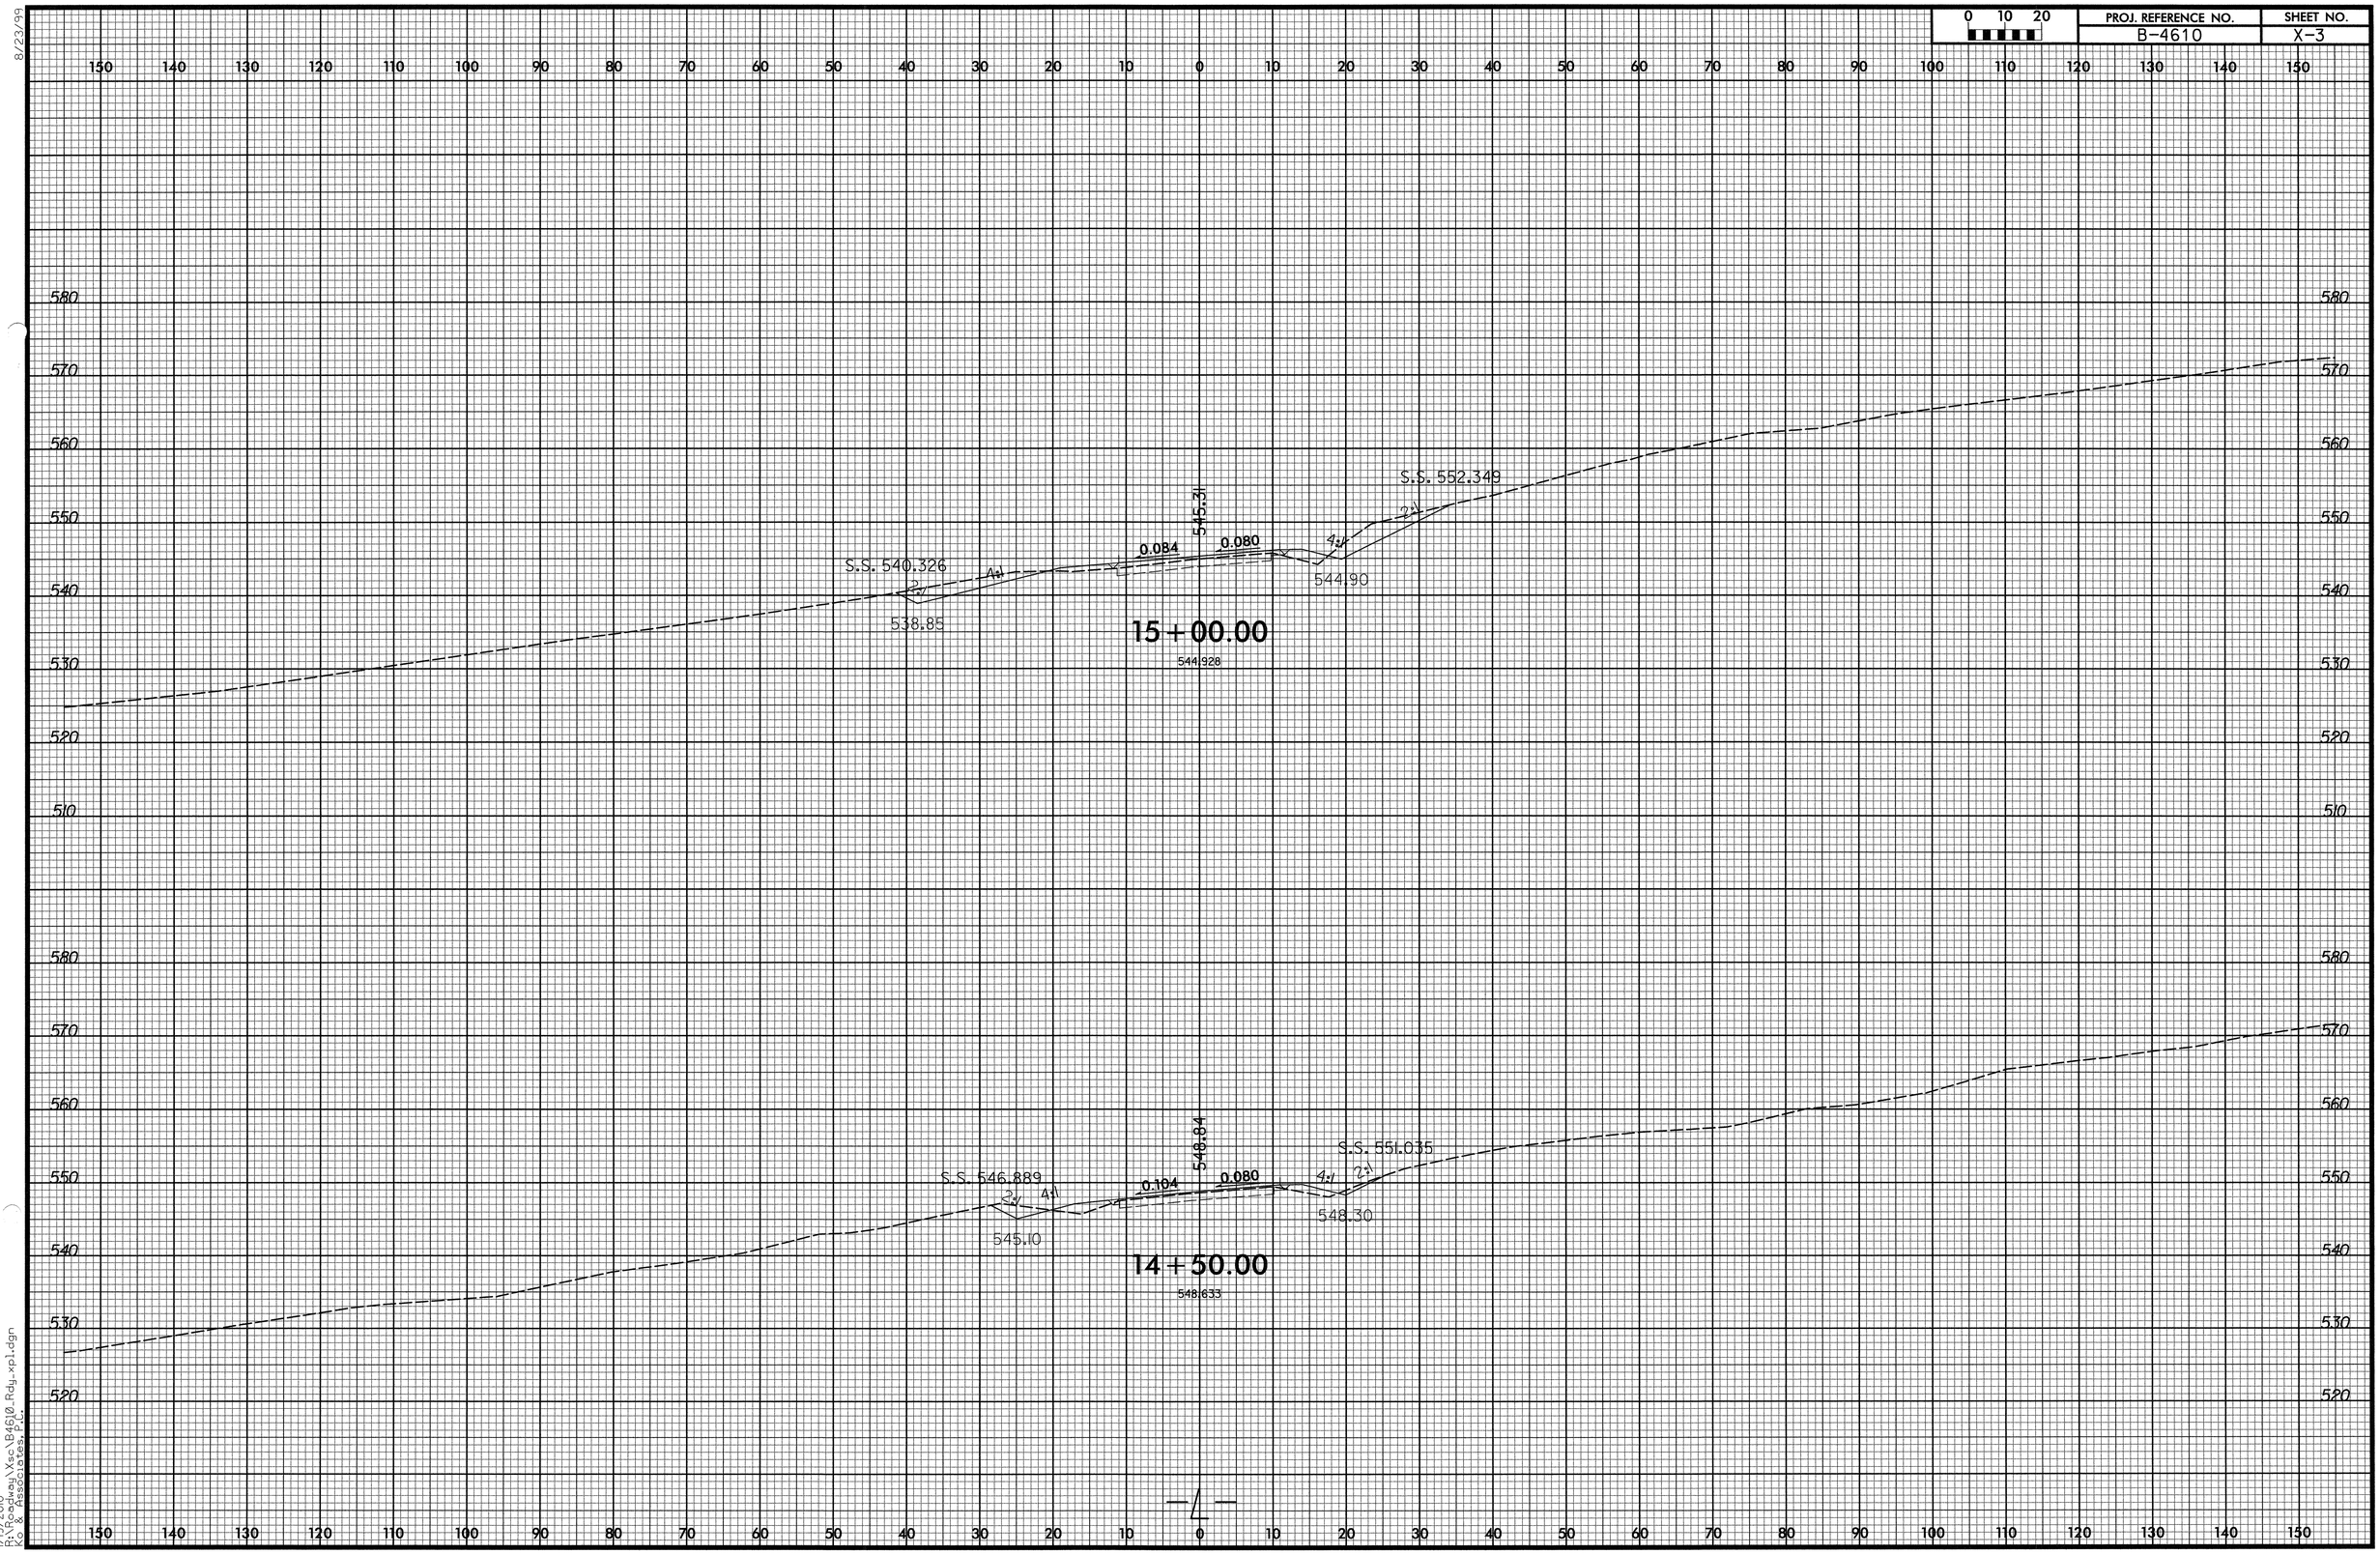

8/23/99

1/19/2010
R:\Roadway\Xsc\B4610_Rdy_xpl.dgn
KS & Associates, P.C.

| 0 10 20 | PROJ. REFERENCE NO. | SHEET NO. |
|---|---|---|
| | B-4610 | X-5 |

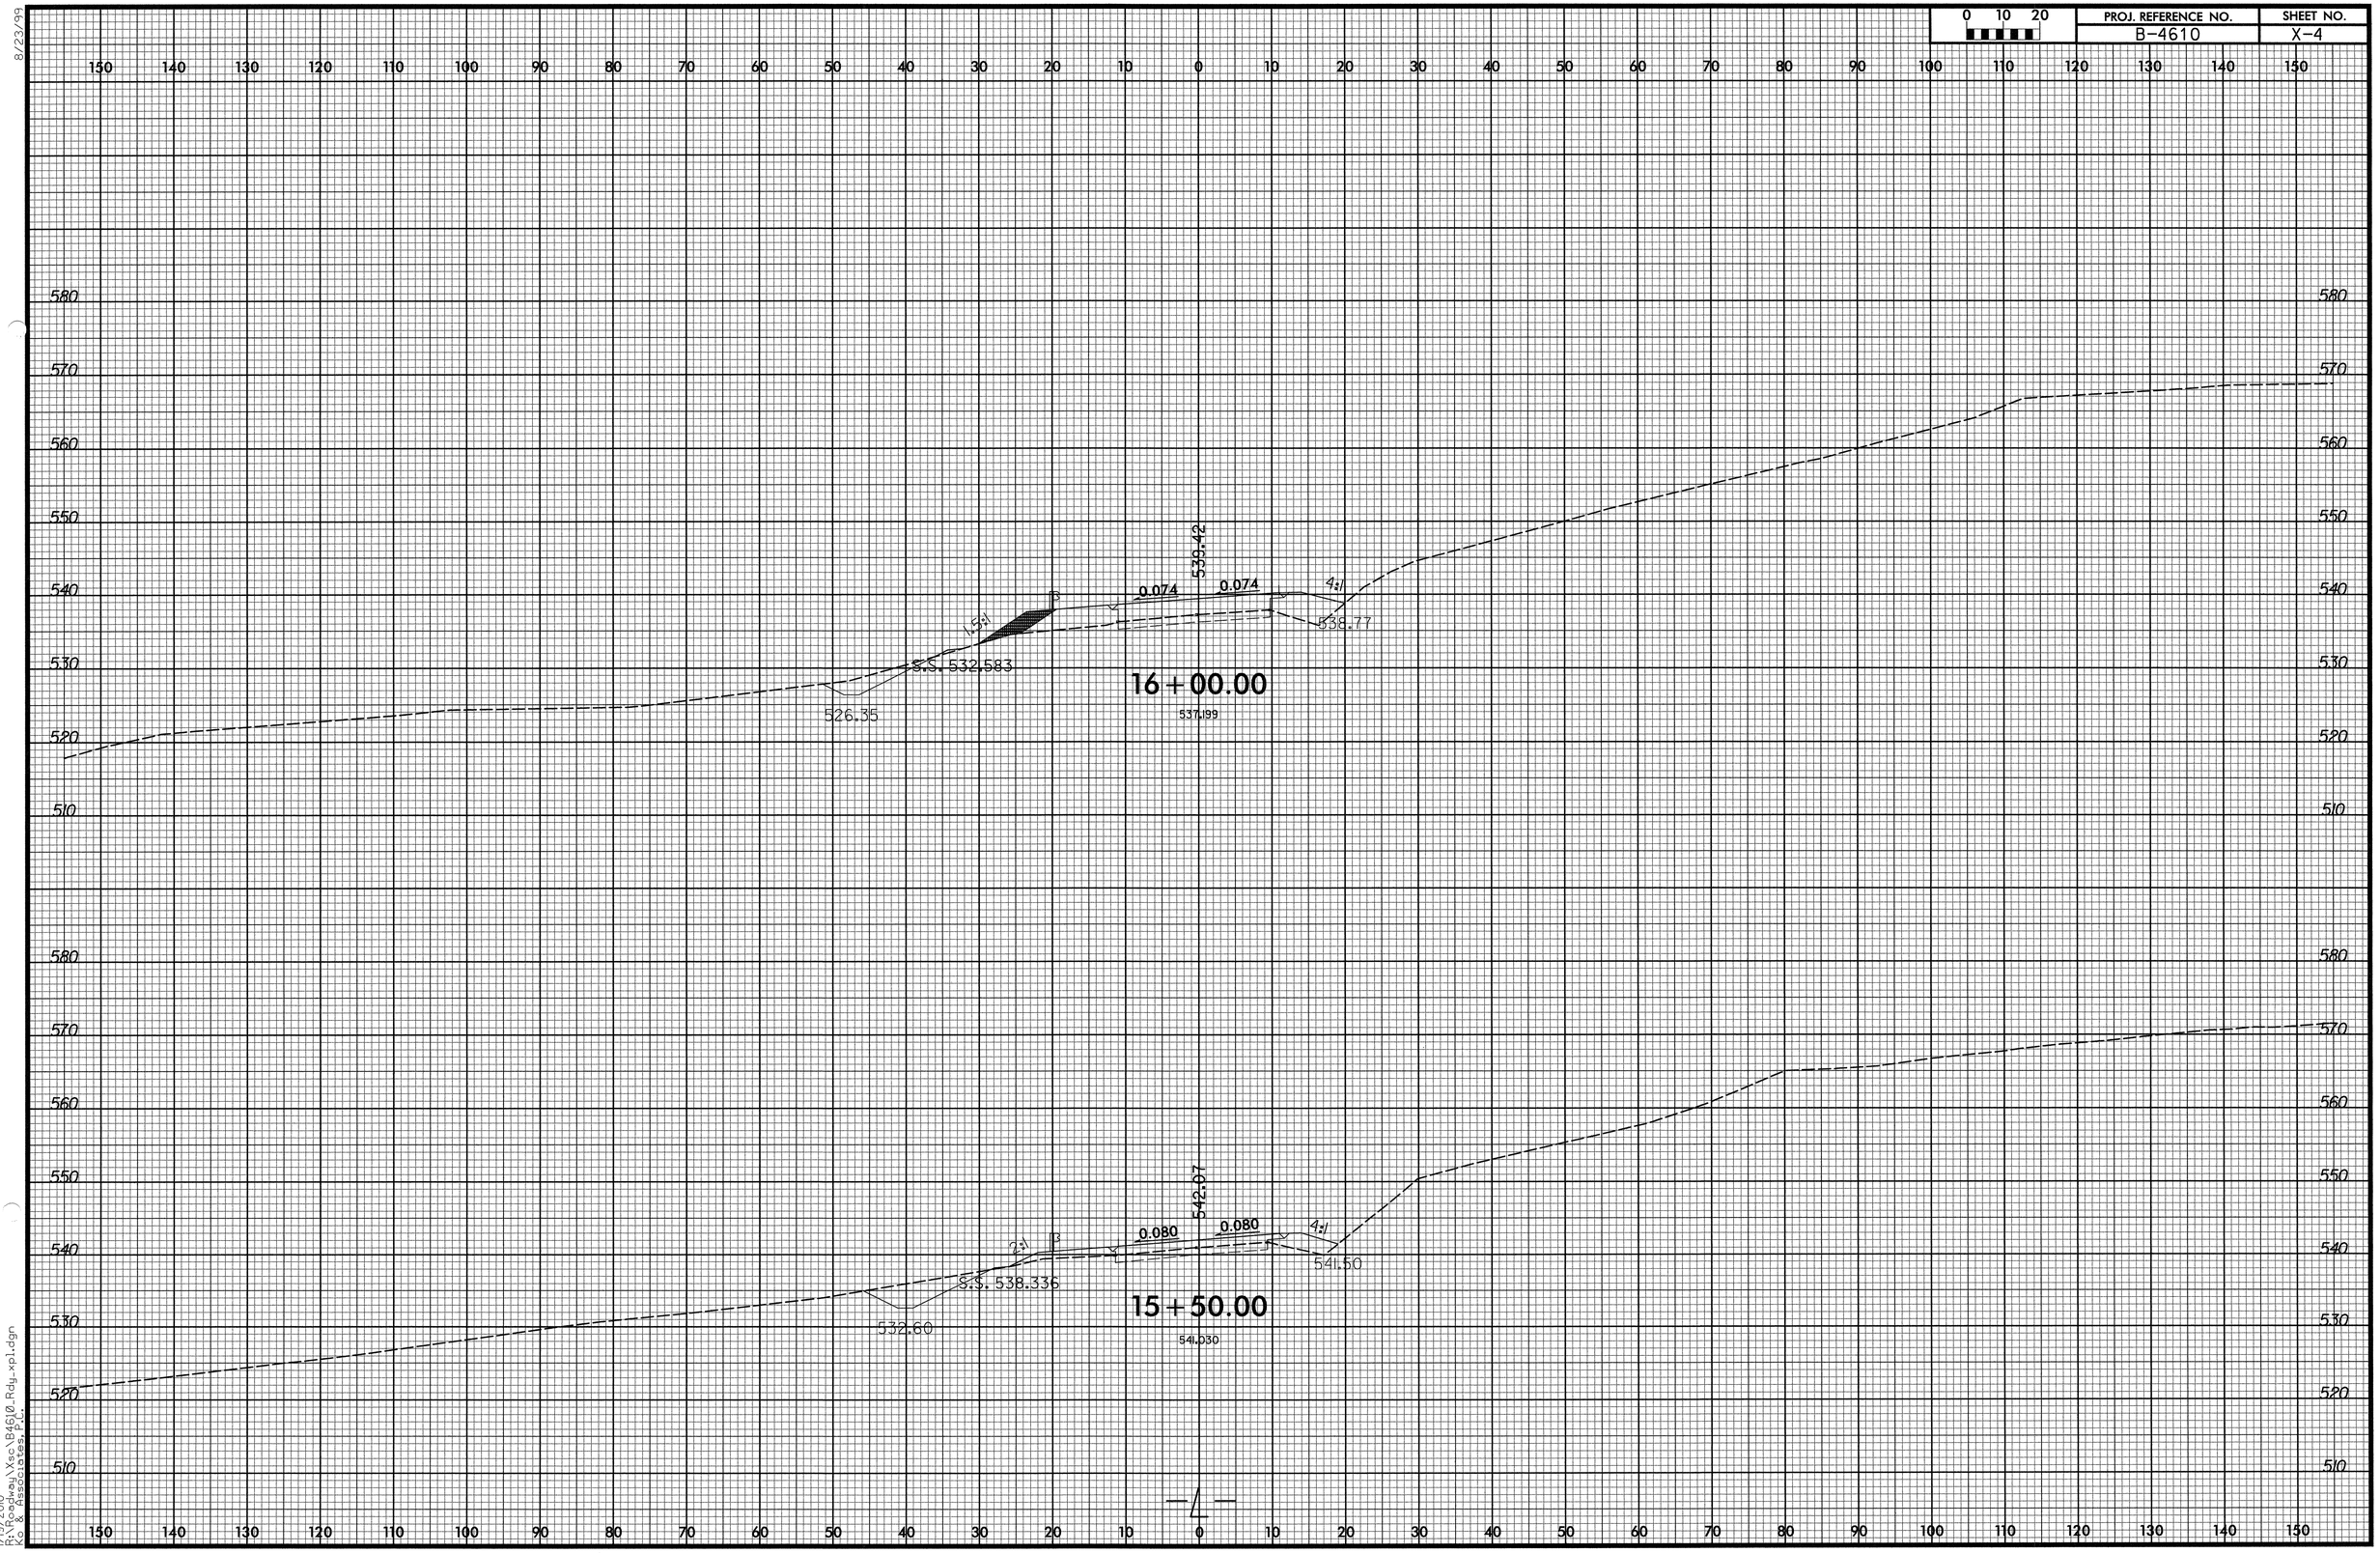


8/23/99

3/15/2010
R:\Projects\Xec\B4610_Rdy_xpl.dgn
Florence & Hutcheson, Inc.

| 0 10 20 | PROJ. REFERENCE NO. | SHEET NO. |
|---|---|---|
| | B-4610 | X-6 |

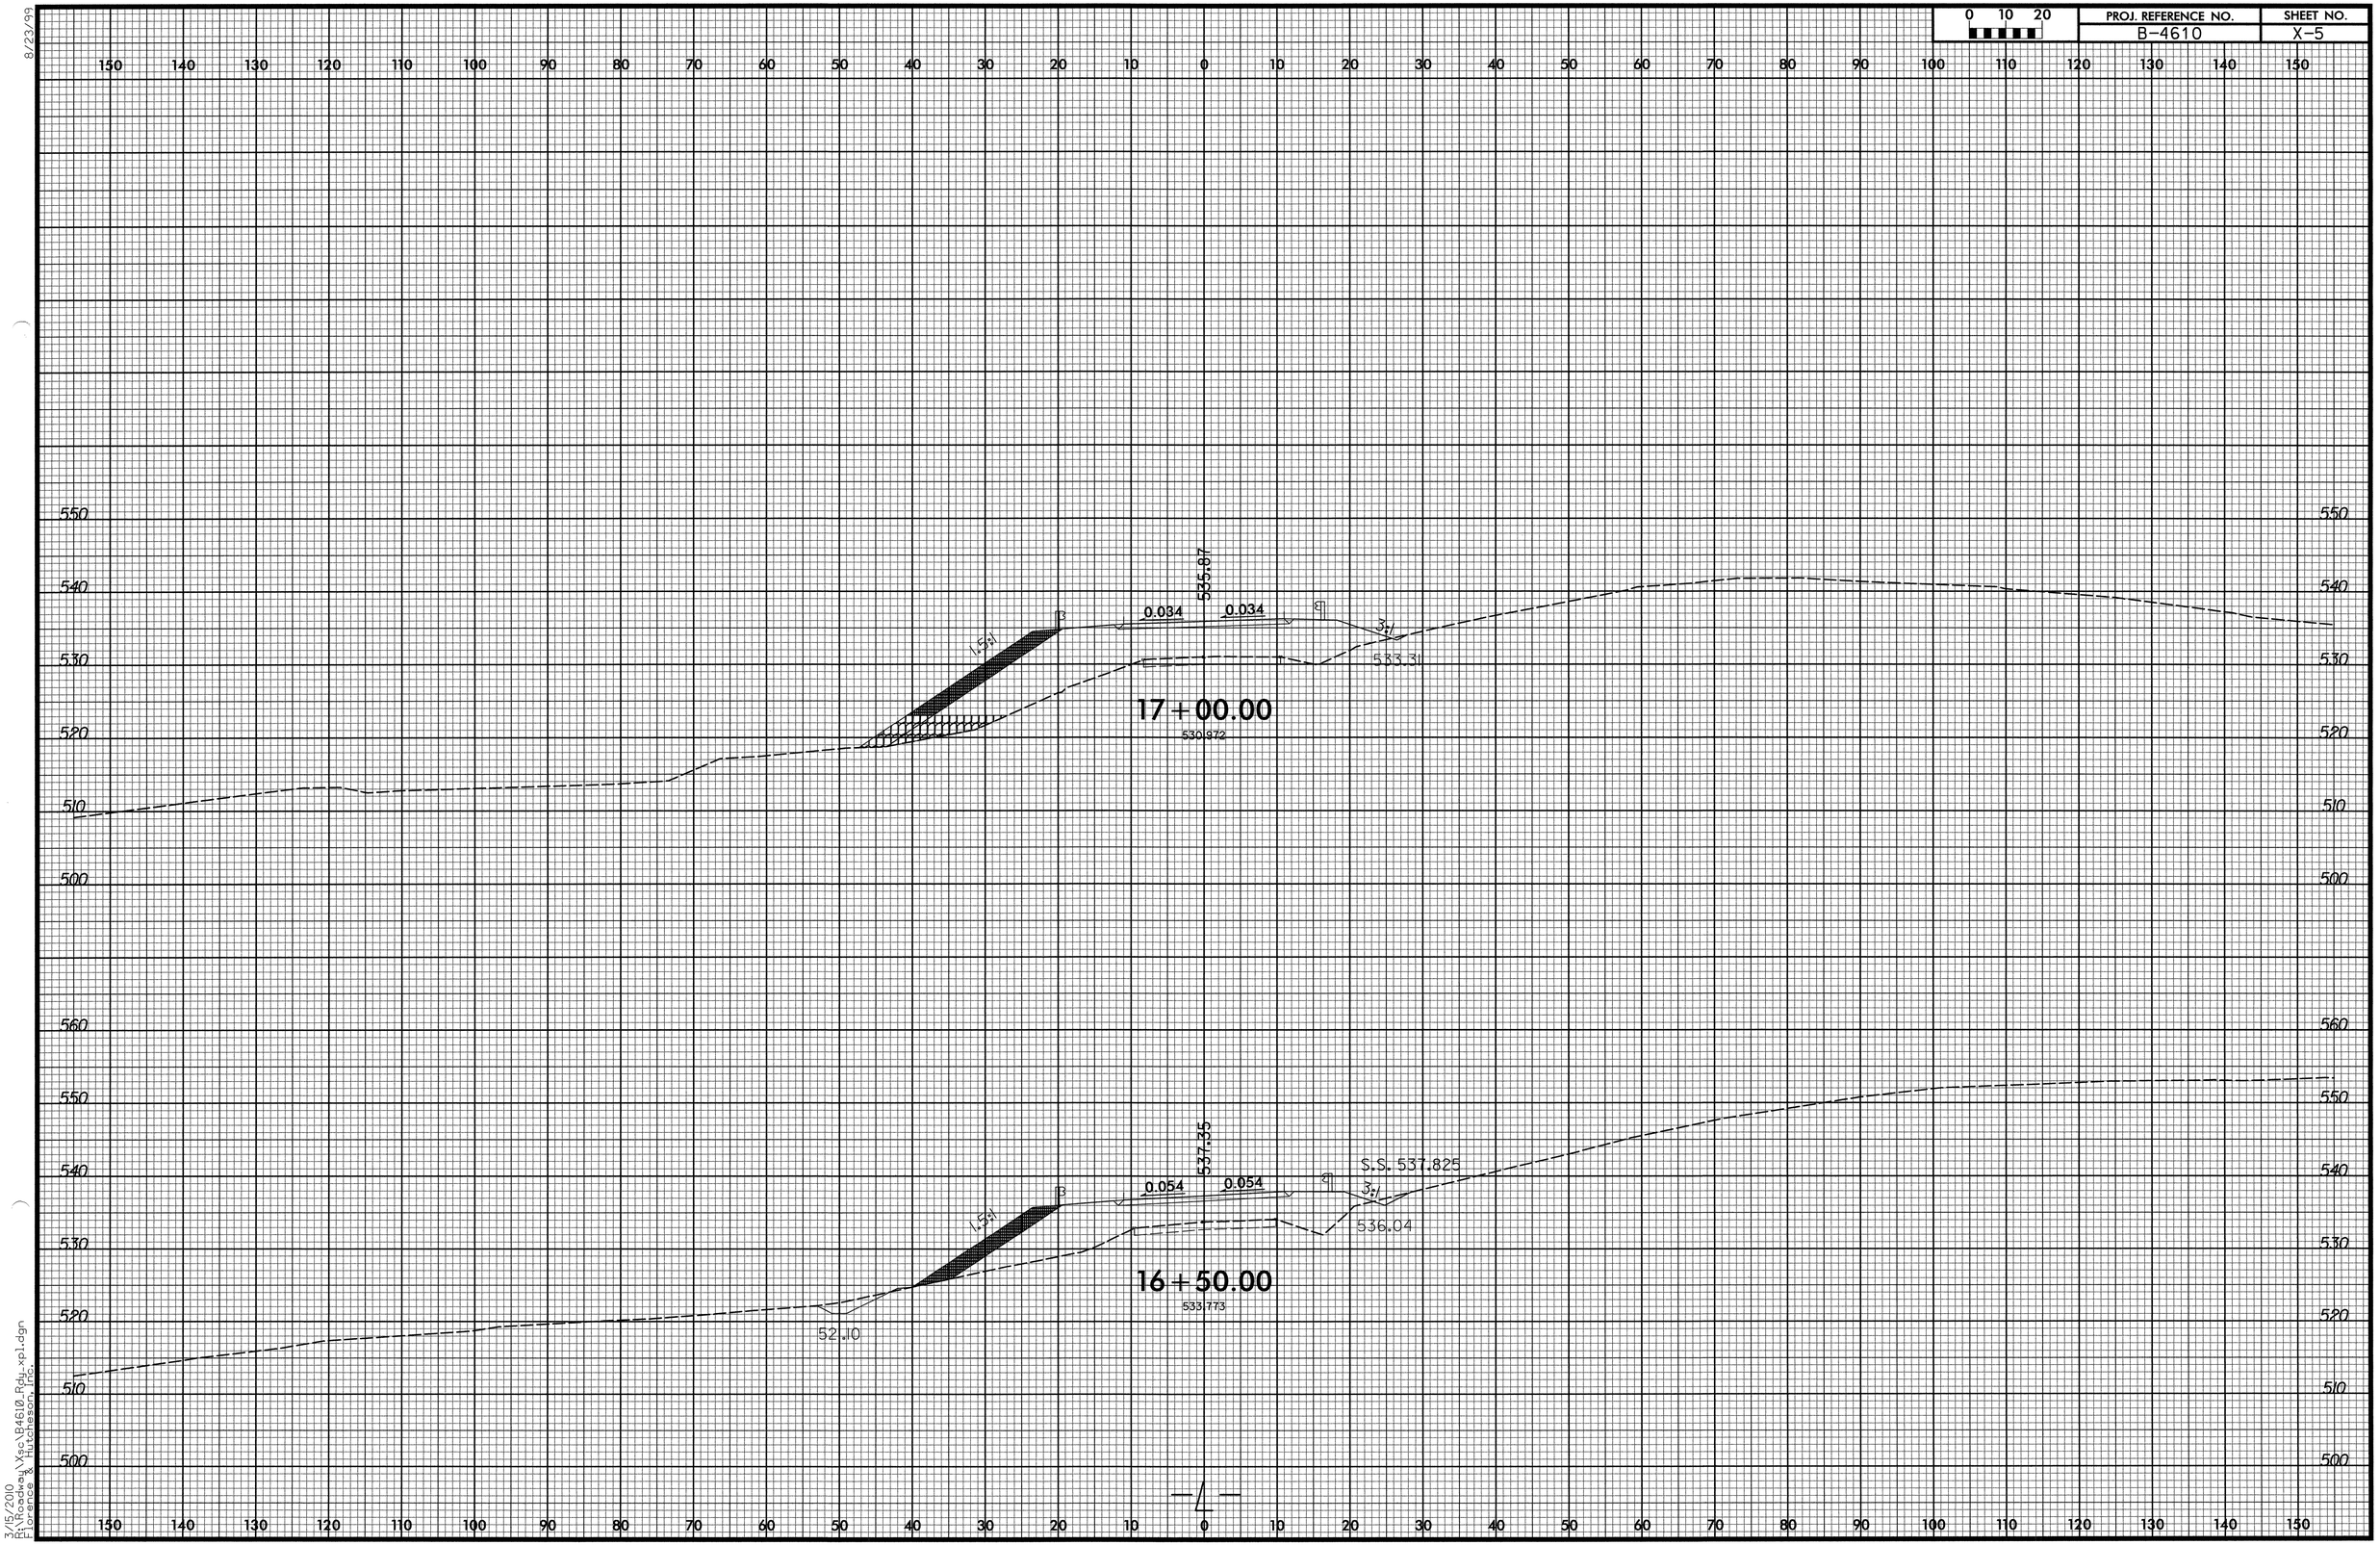


8/23/99

1/19/2010
R:\Roadway\Xsc\B4610_Rdy_xpl.dgn
Ko & Associates, P.C.

| 0 10 20 | PROJ. REFERENCE NO. | SHEET NO. |
|---|---|---|
| | B-4610 | X-7 |

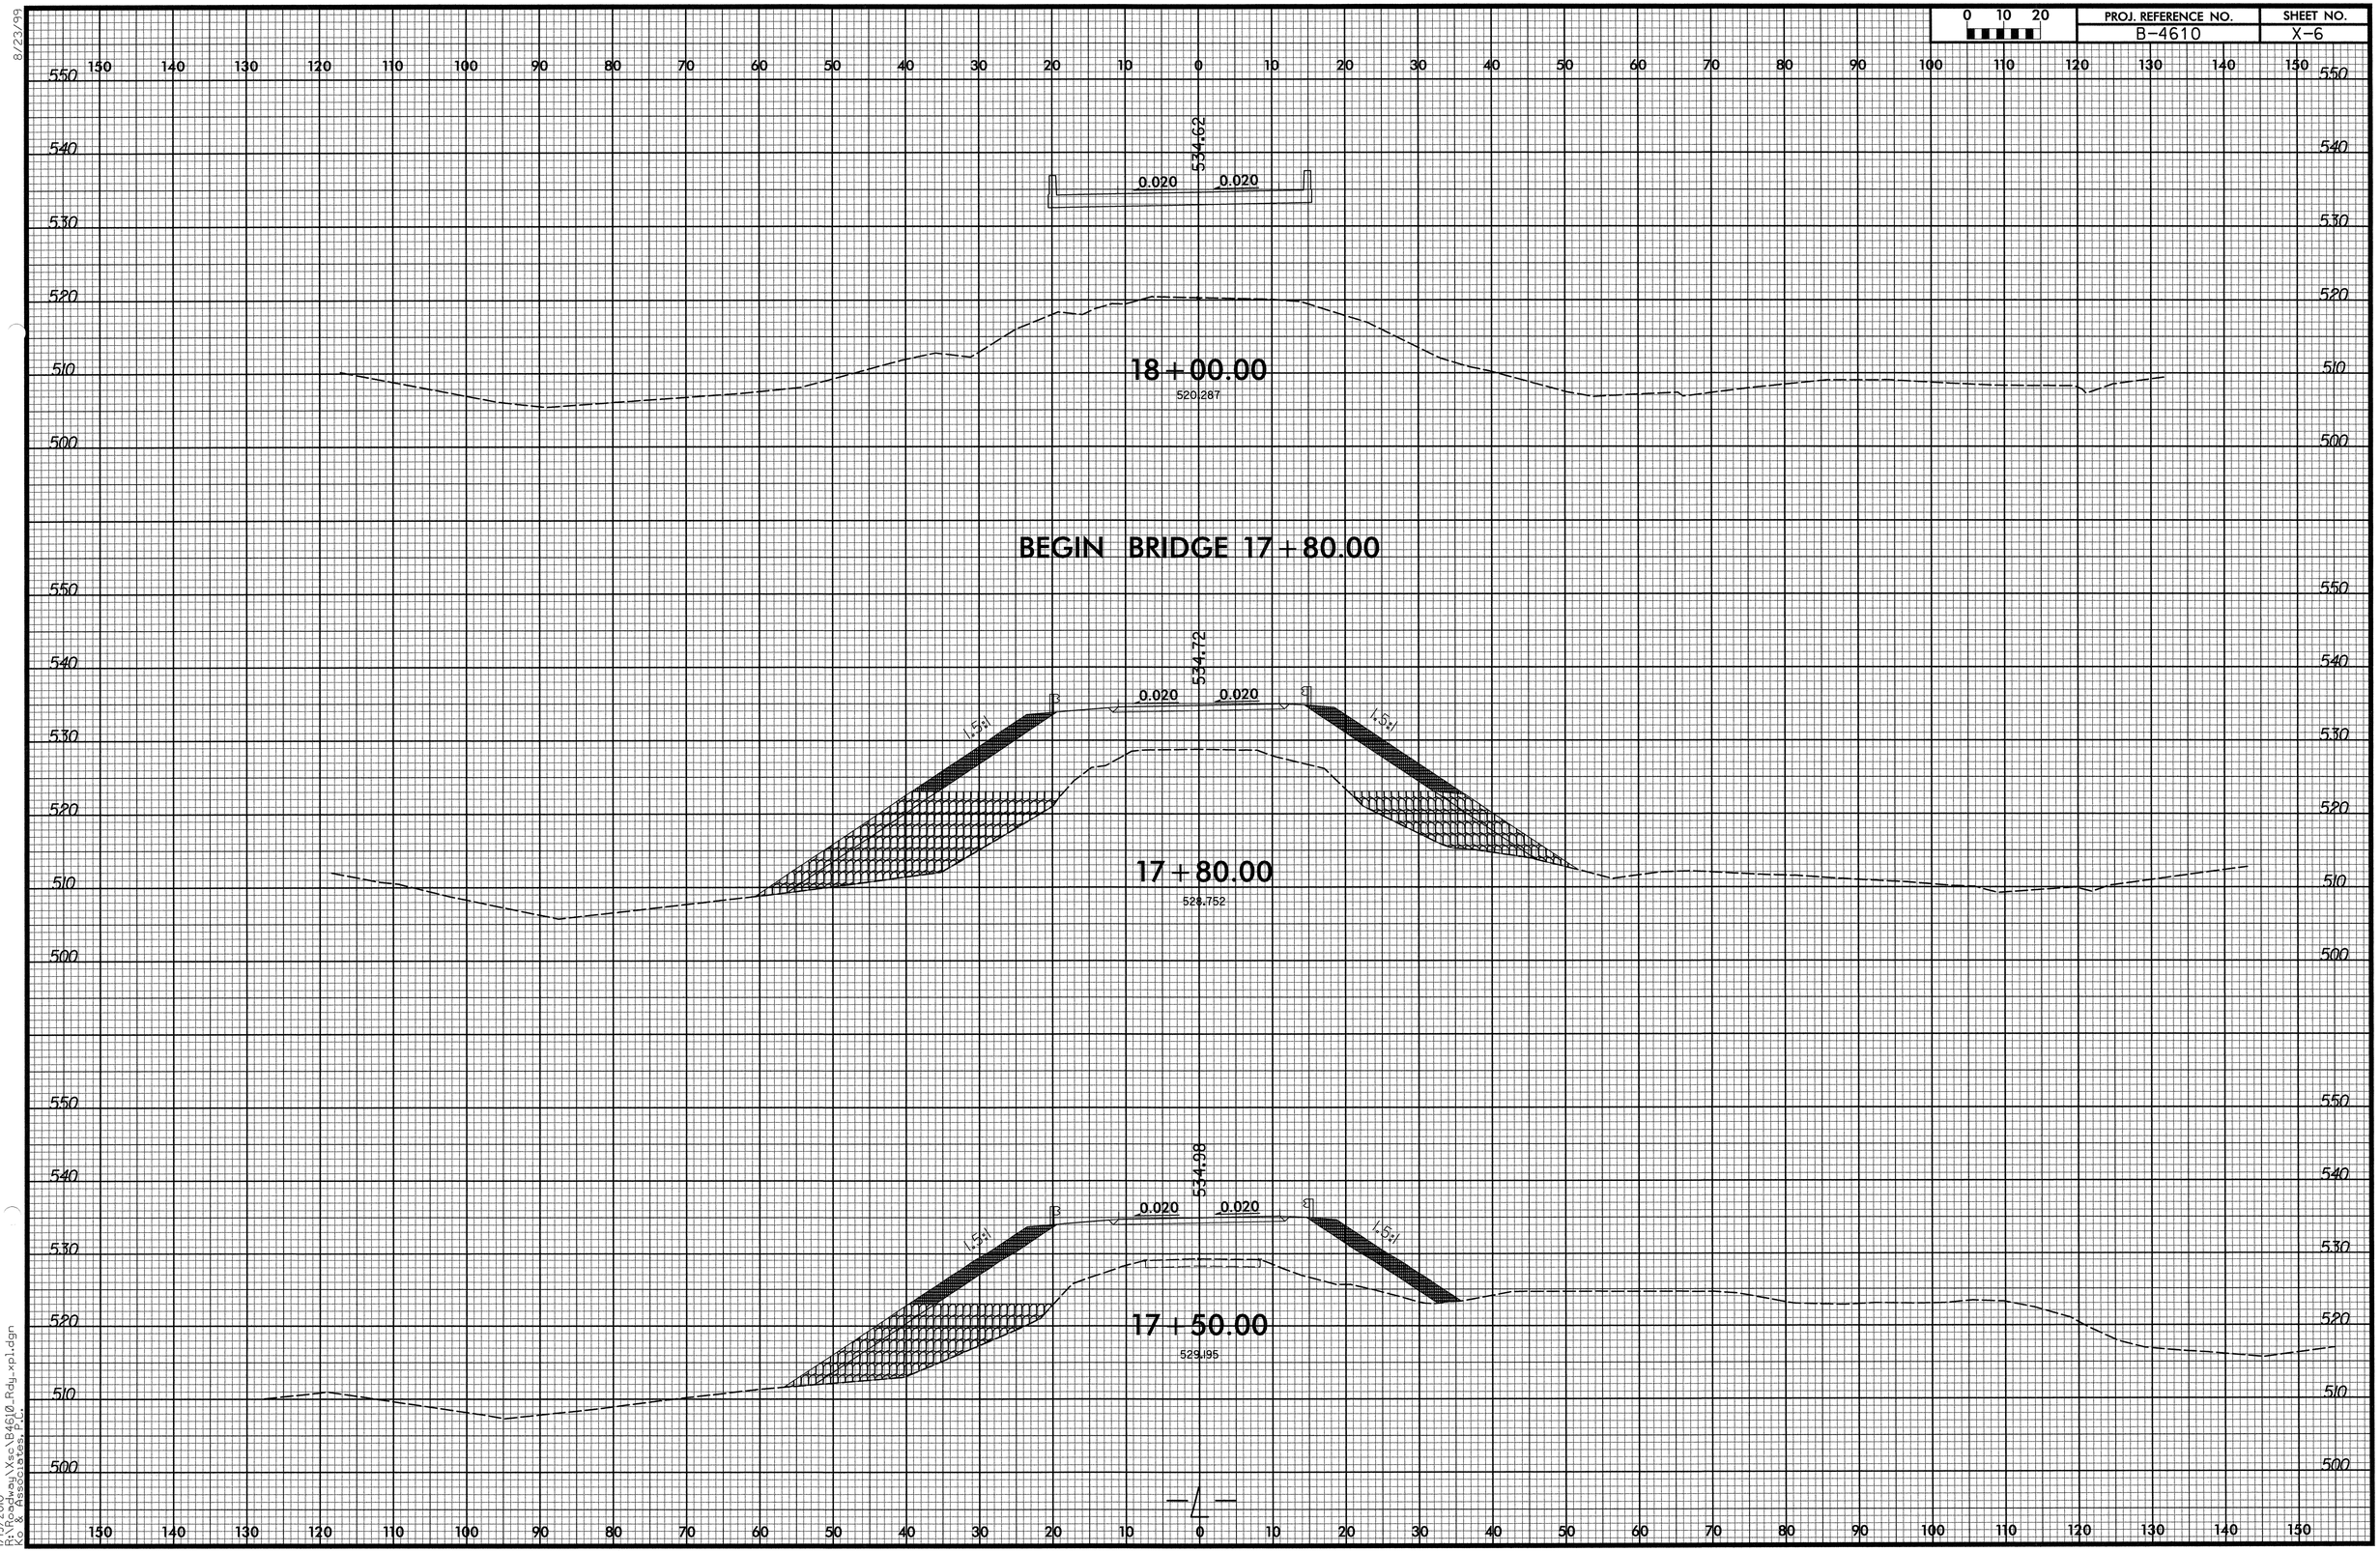


8/23/99

1/19/2010
R:\Roadway\Xsc\B4610_Rdy_xp1.dgn
Ko & Associates, P.C.

| 0 10 20 | PROJ. REFERENCE NO. | SHEET NO. |
|---|---|---|
| | B-4610 | X-8 |




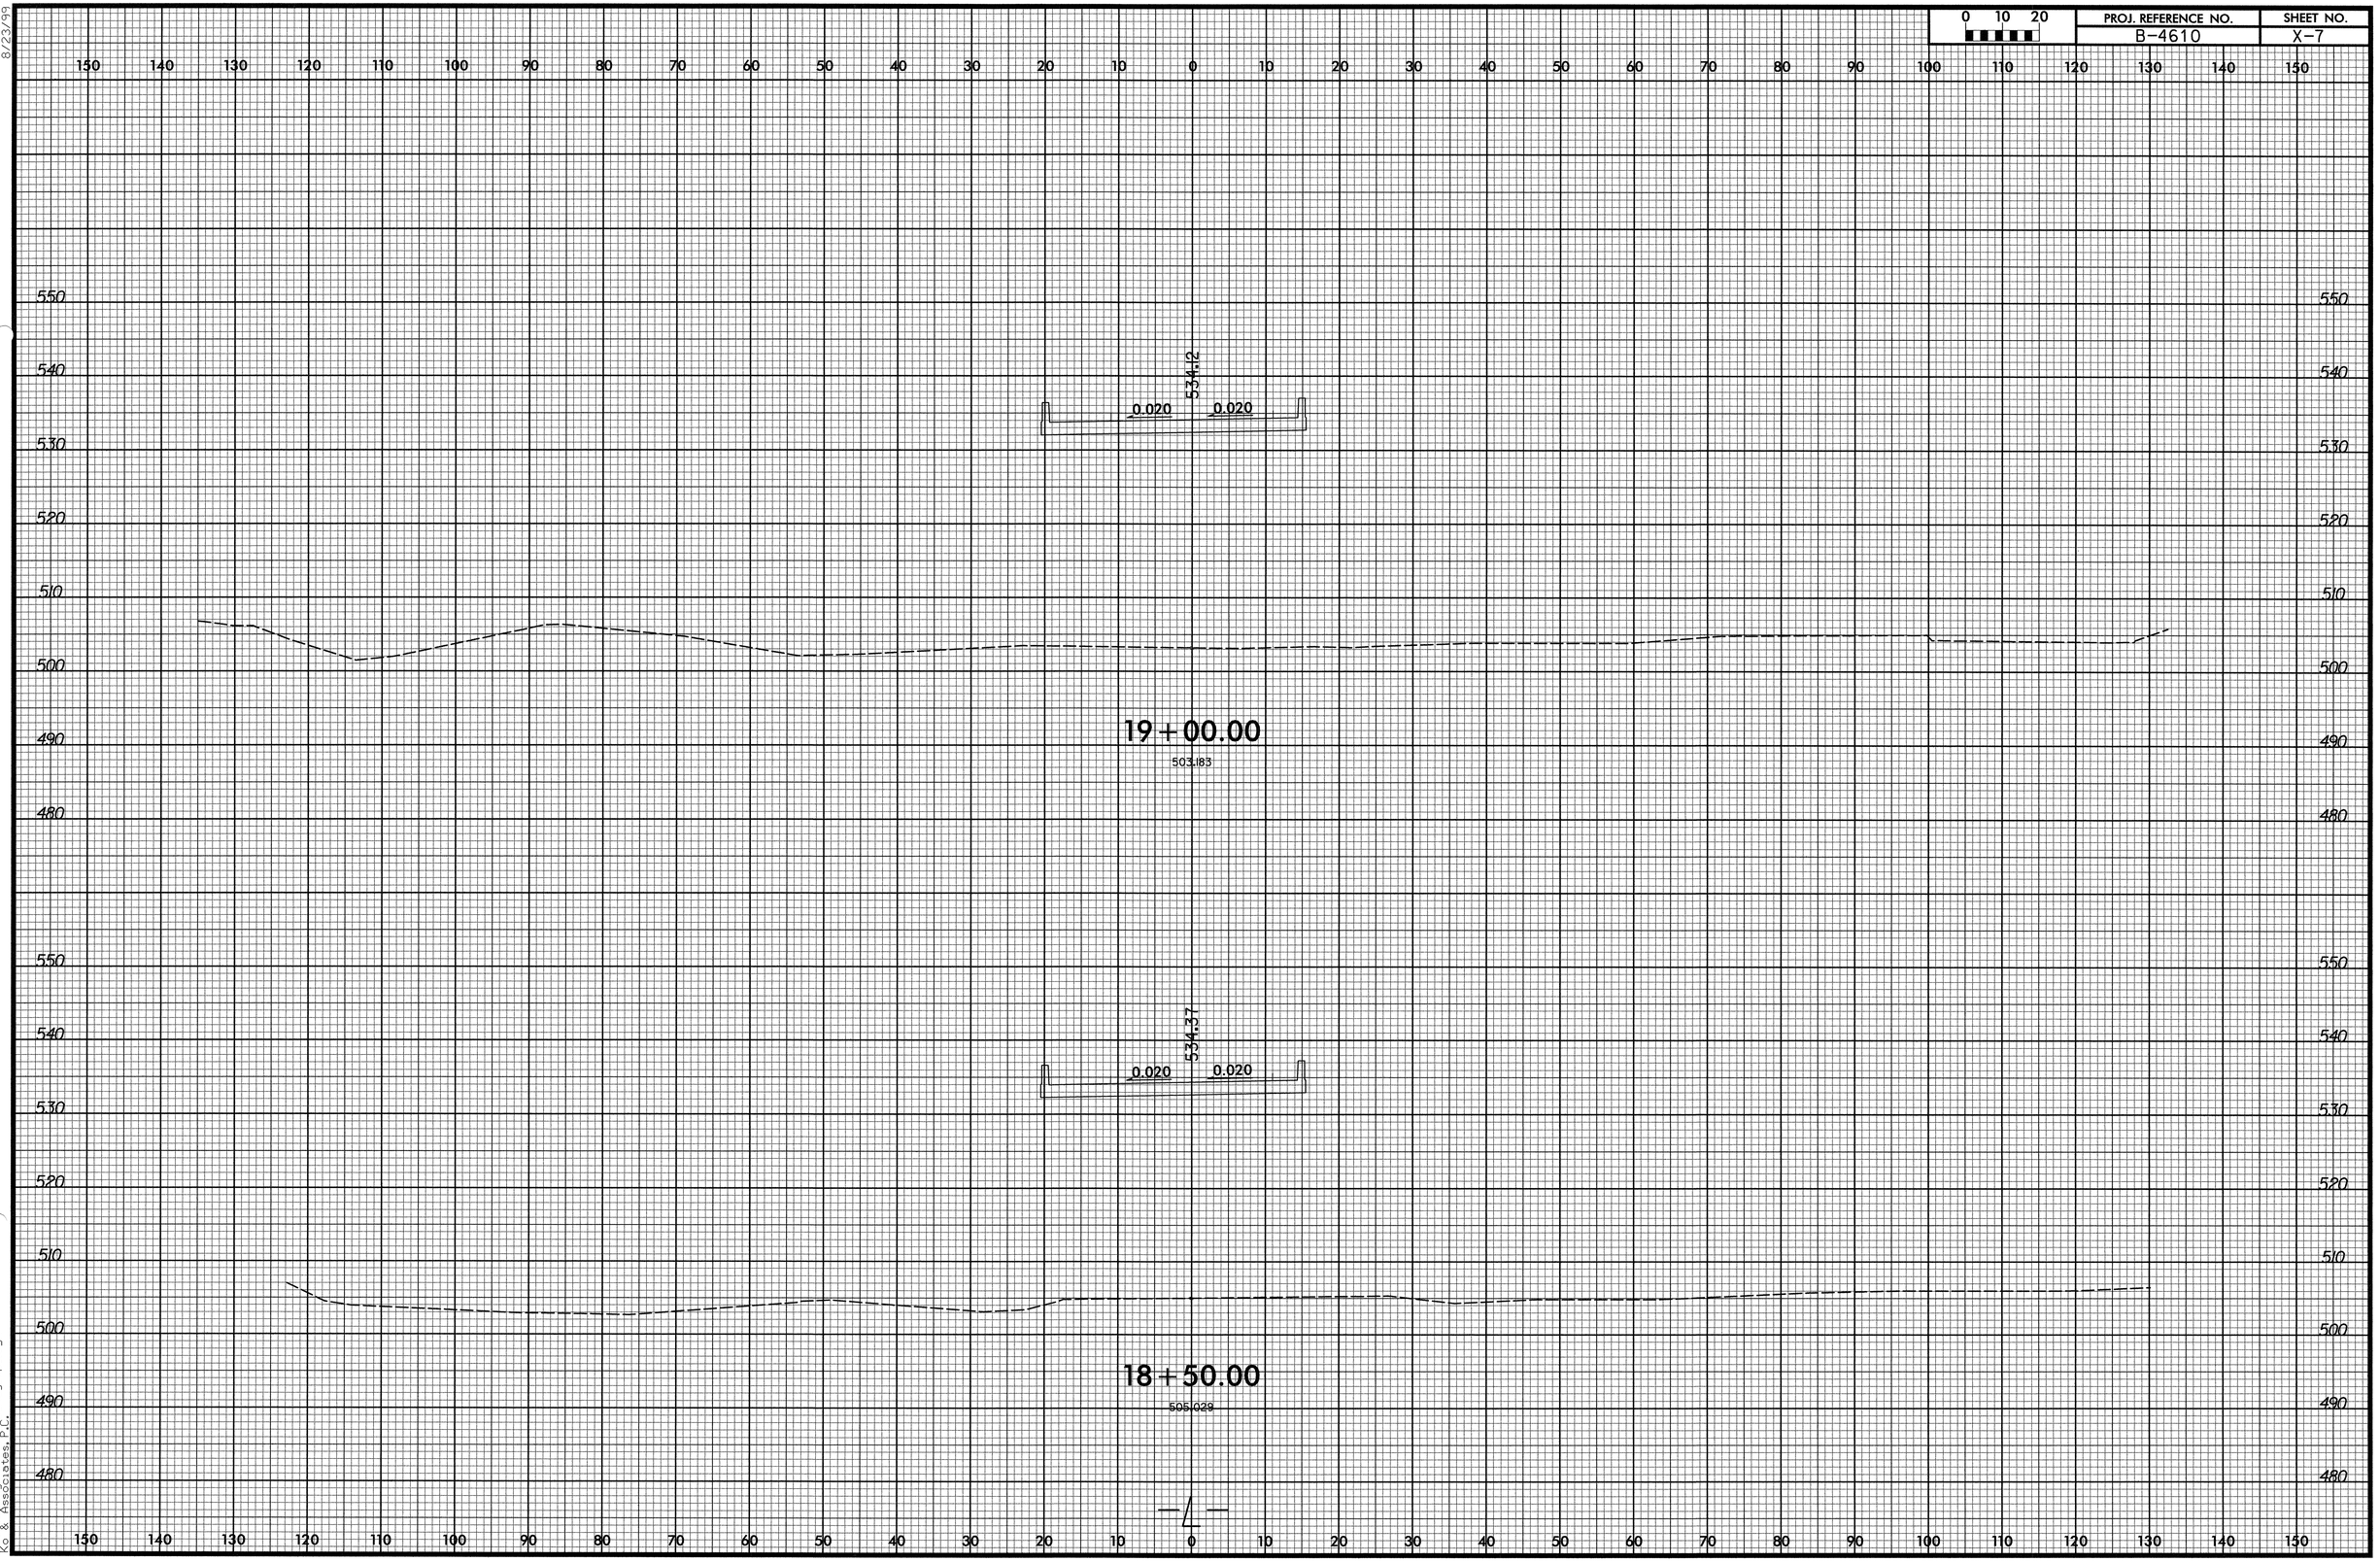

8/23/99
1/19/2010
R:\Roadway\Xsc\B4610_Rdy_xpl.dgn
Ko & Associates P.C.

| PROJ. REFERENCE NO. | SHEET NO. |
|---|---|
| B-4610 | X-9 |

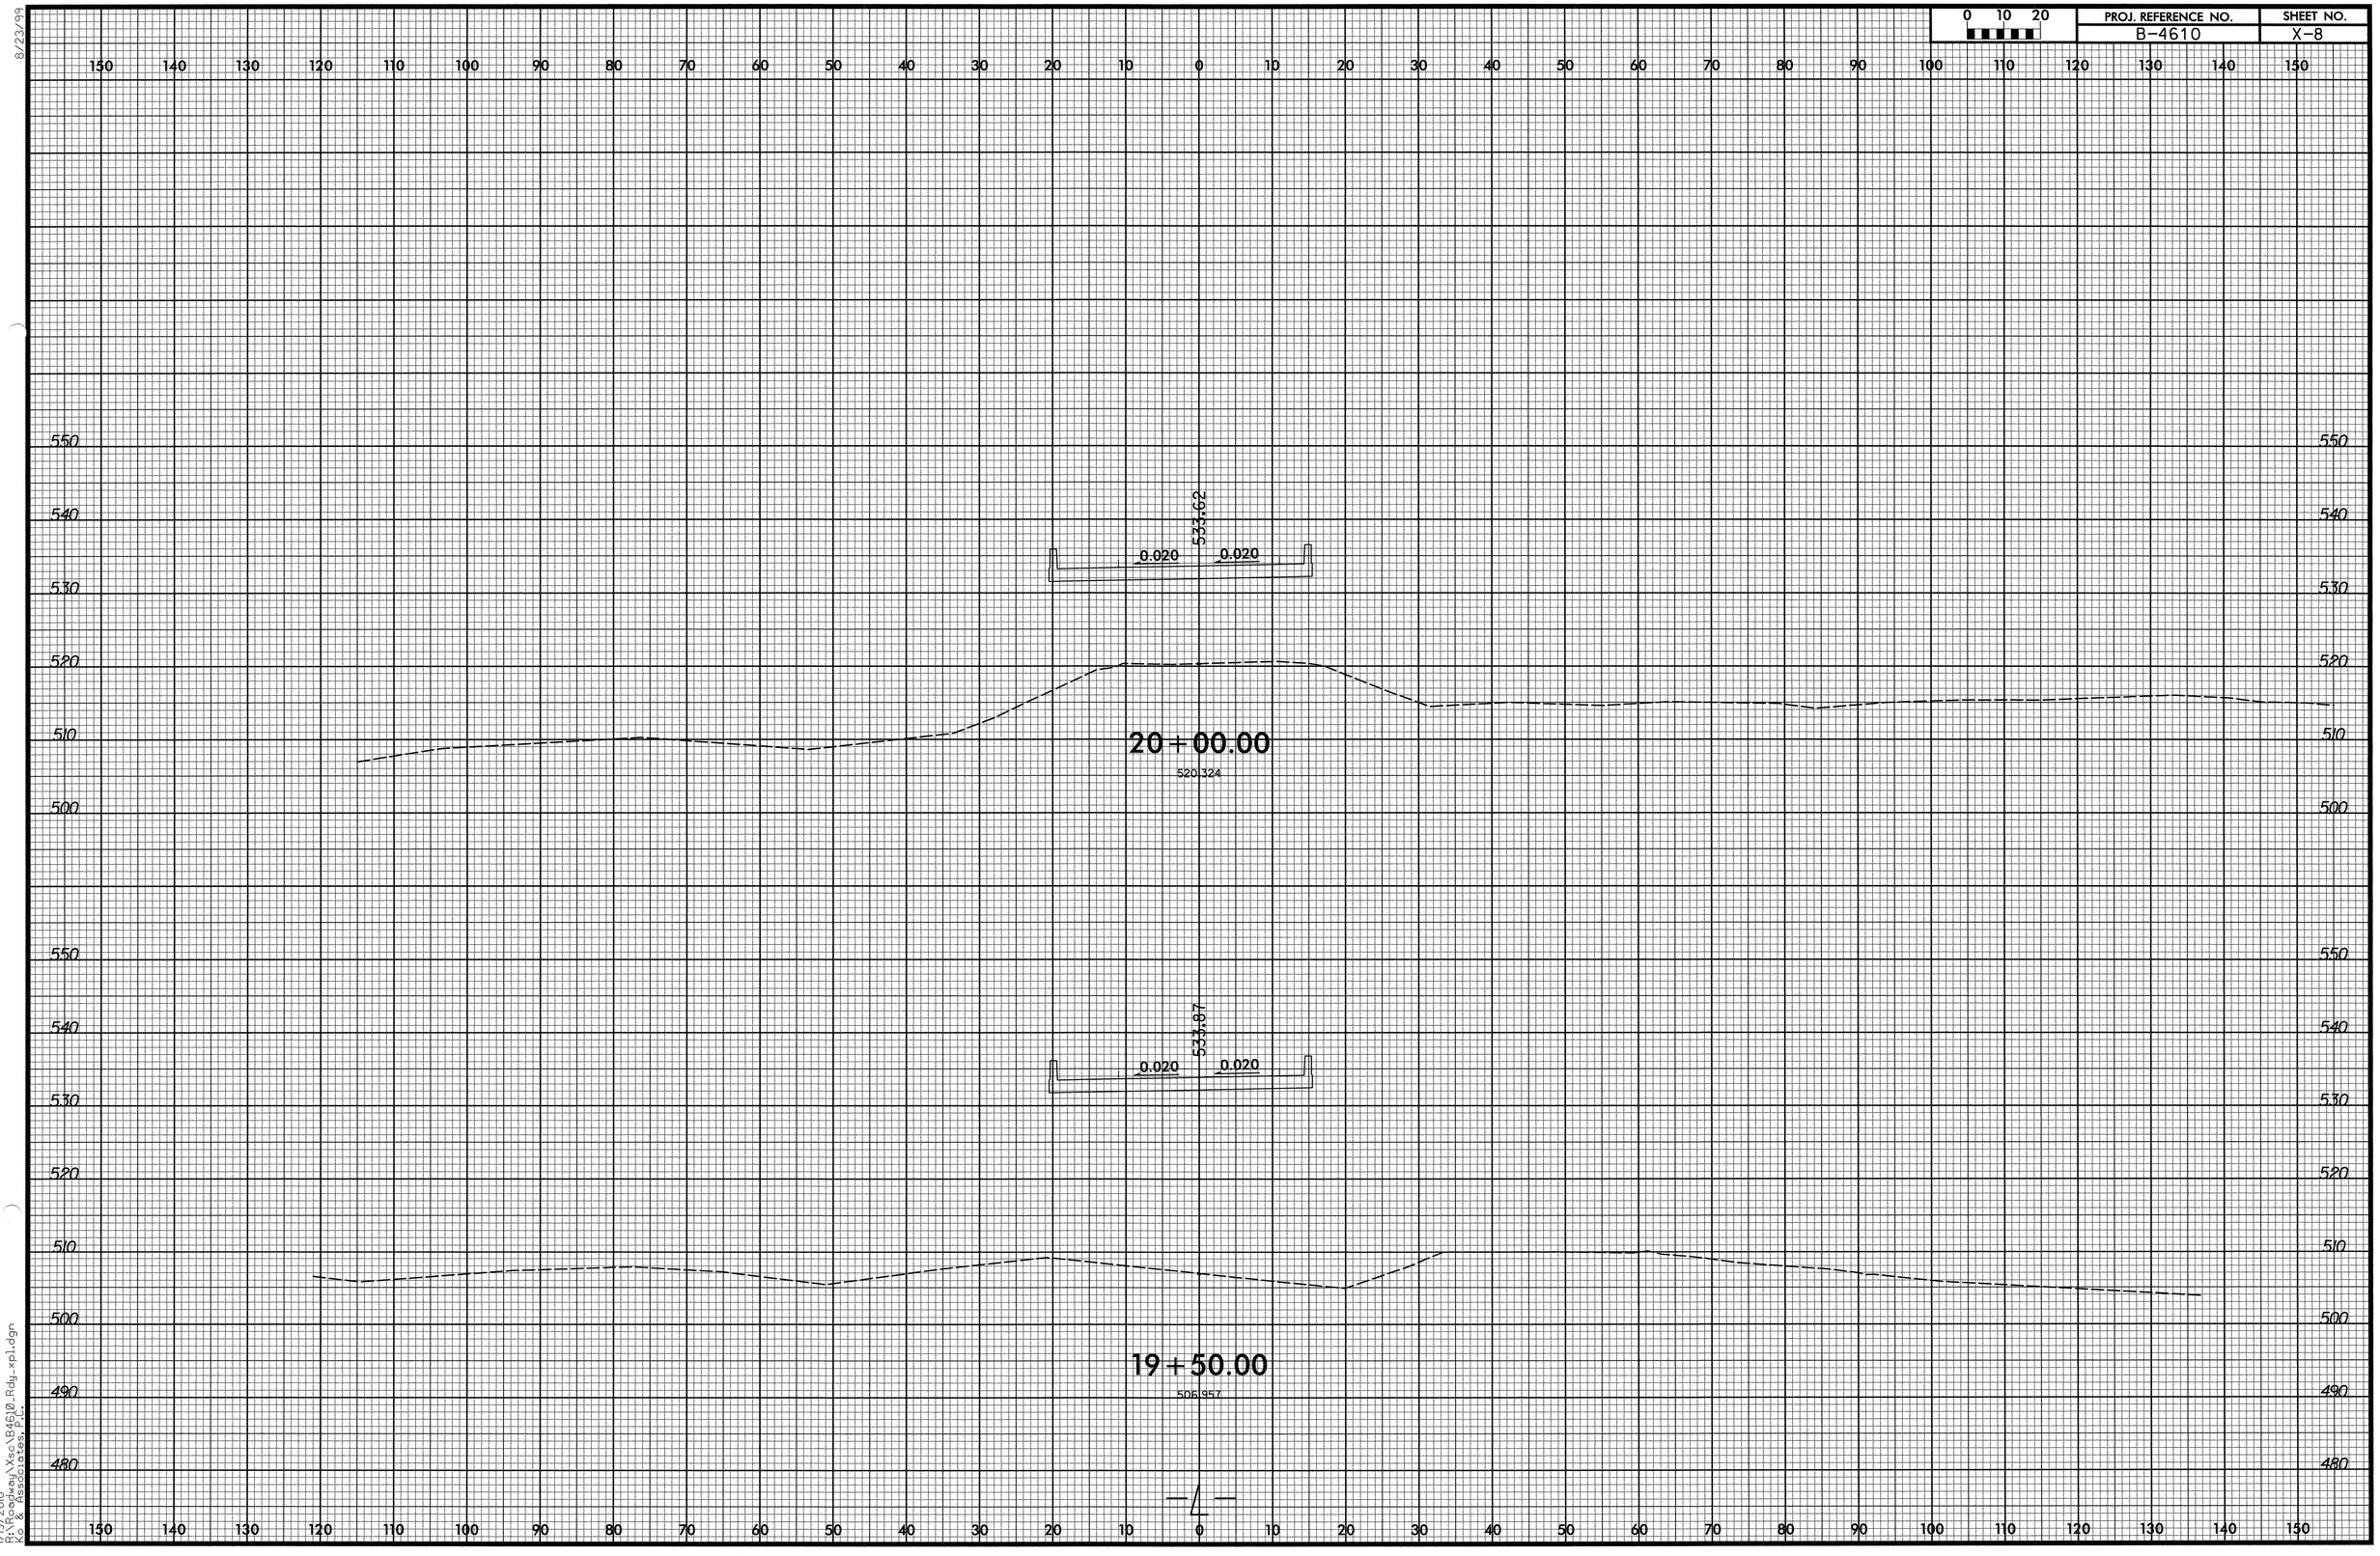


8/23/99

1/19/2010
R:\Roadway\Wse\B4610_Rdy_xpl.dgn
Ko & Associates, P.C.

| 0 10 20 | PROJ. REFERENCE NO. | SHEET NO. |
|---|---|---|
| | B-4610 | X-10 |

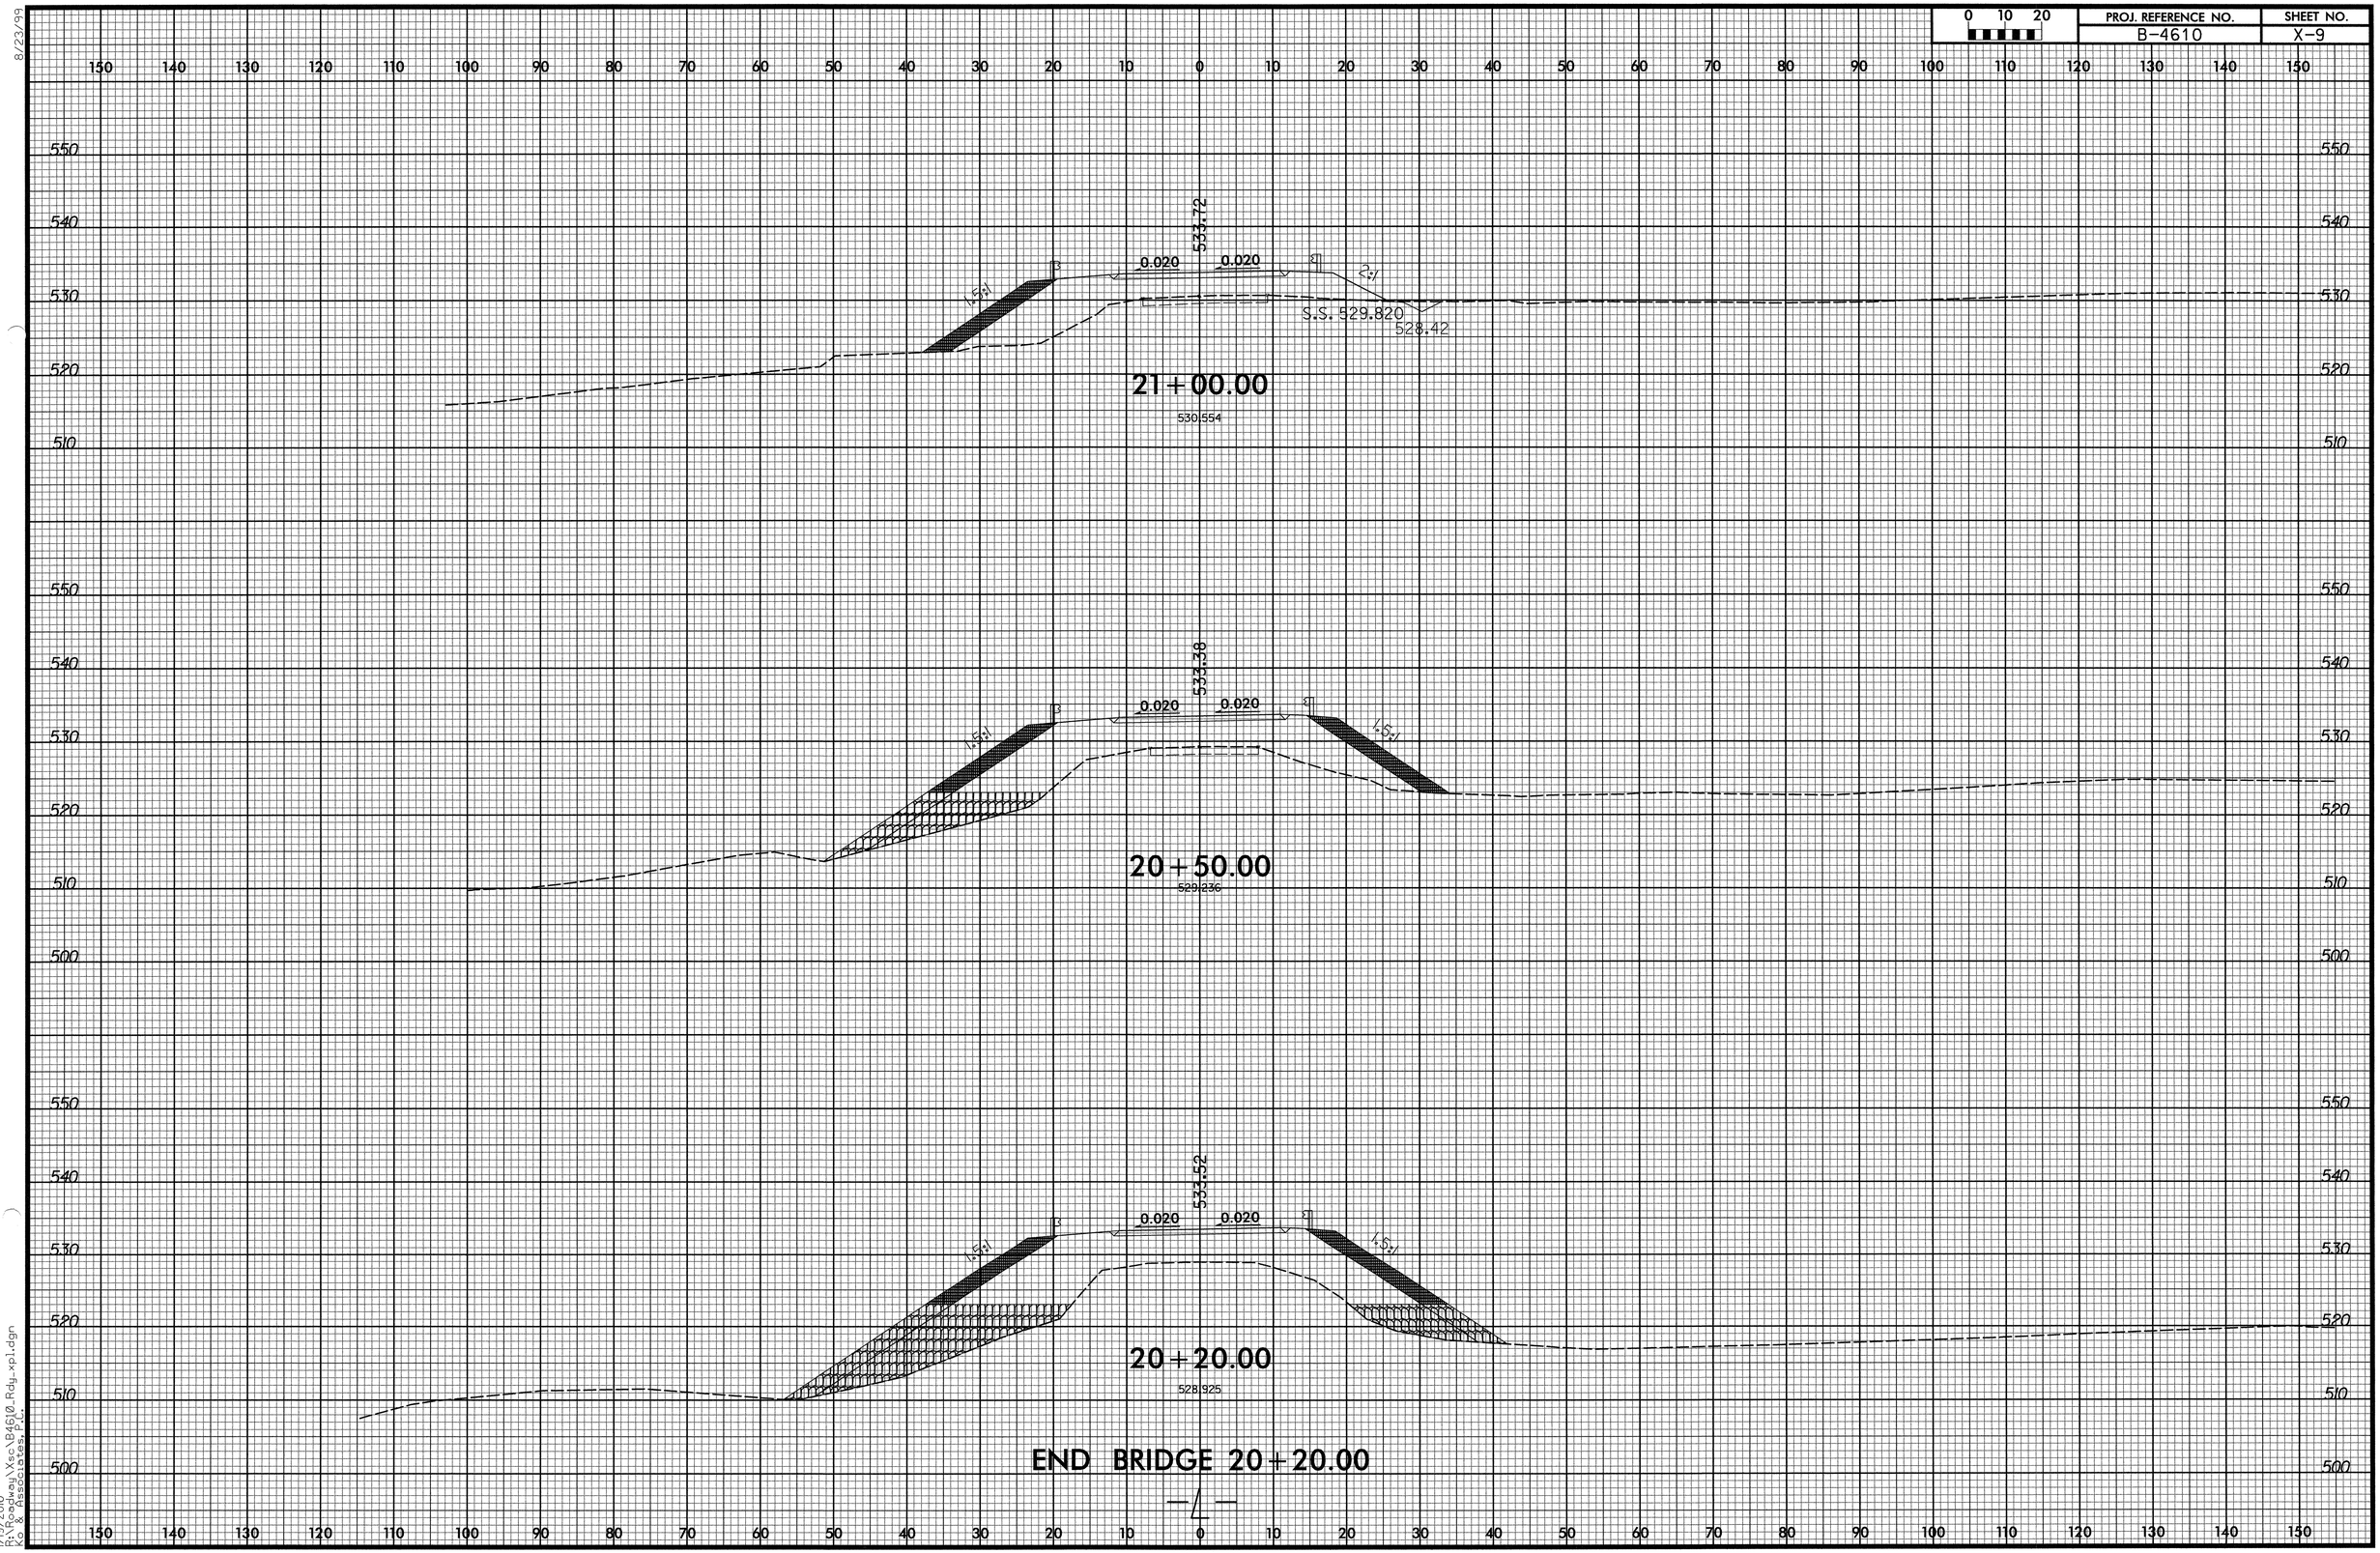


8/23/99

1/19/2010
R:\Roadway\Xsc\B4610_Rdy_xpl.dgn
Ko & Associates, P.C.

| PROJ. REFERENCE NO. | SHEET NO. |
|---|---|
| B-4610 | X-11 |

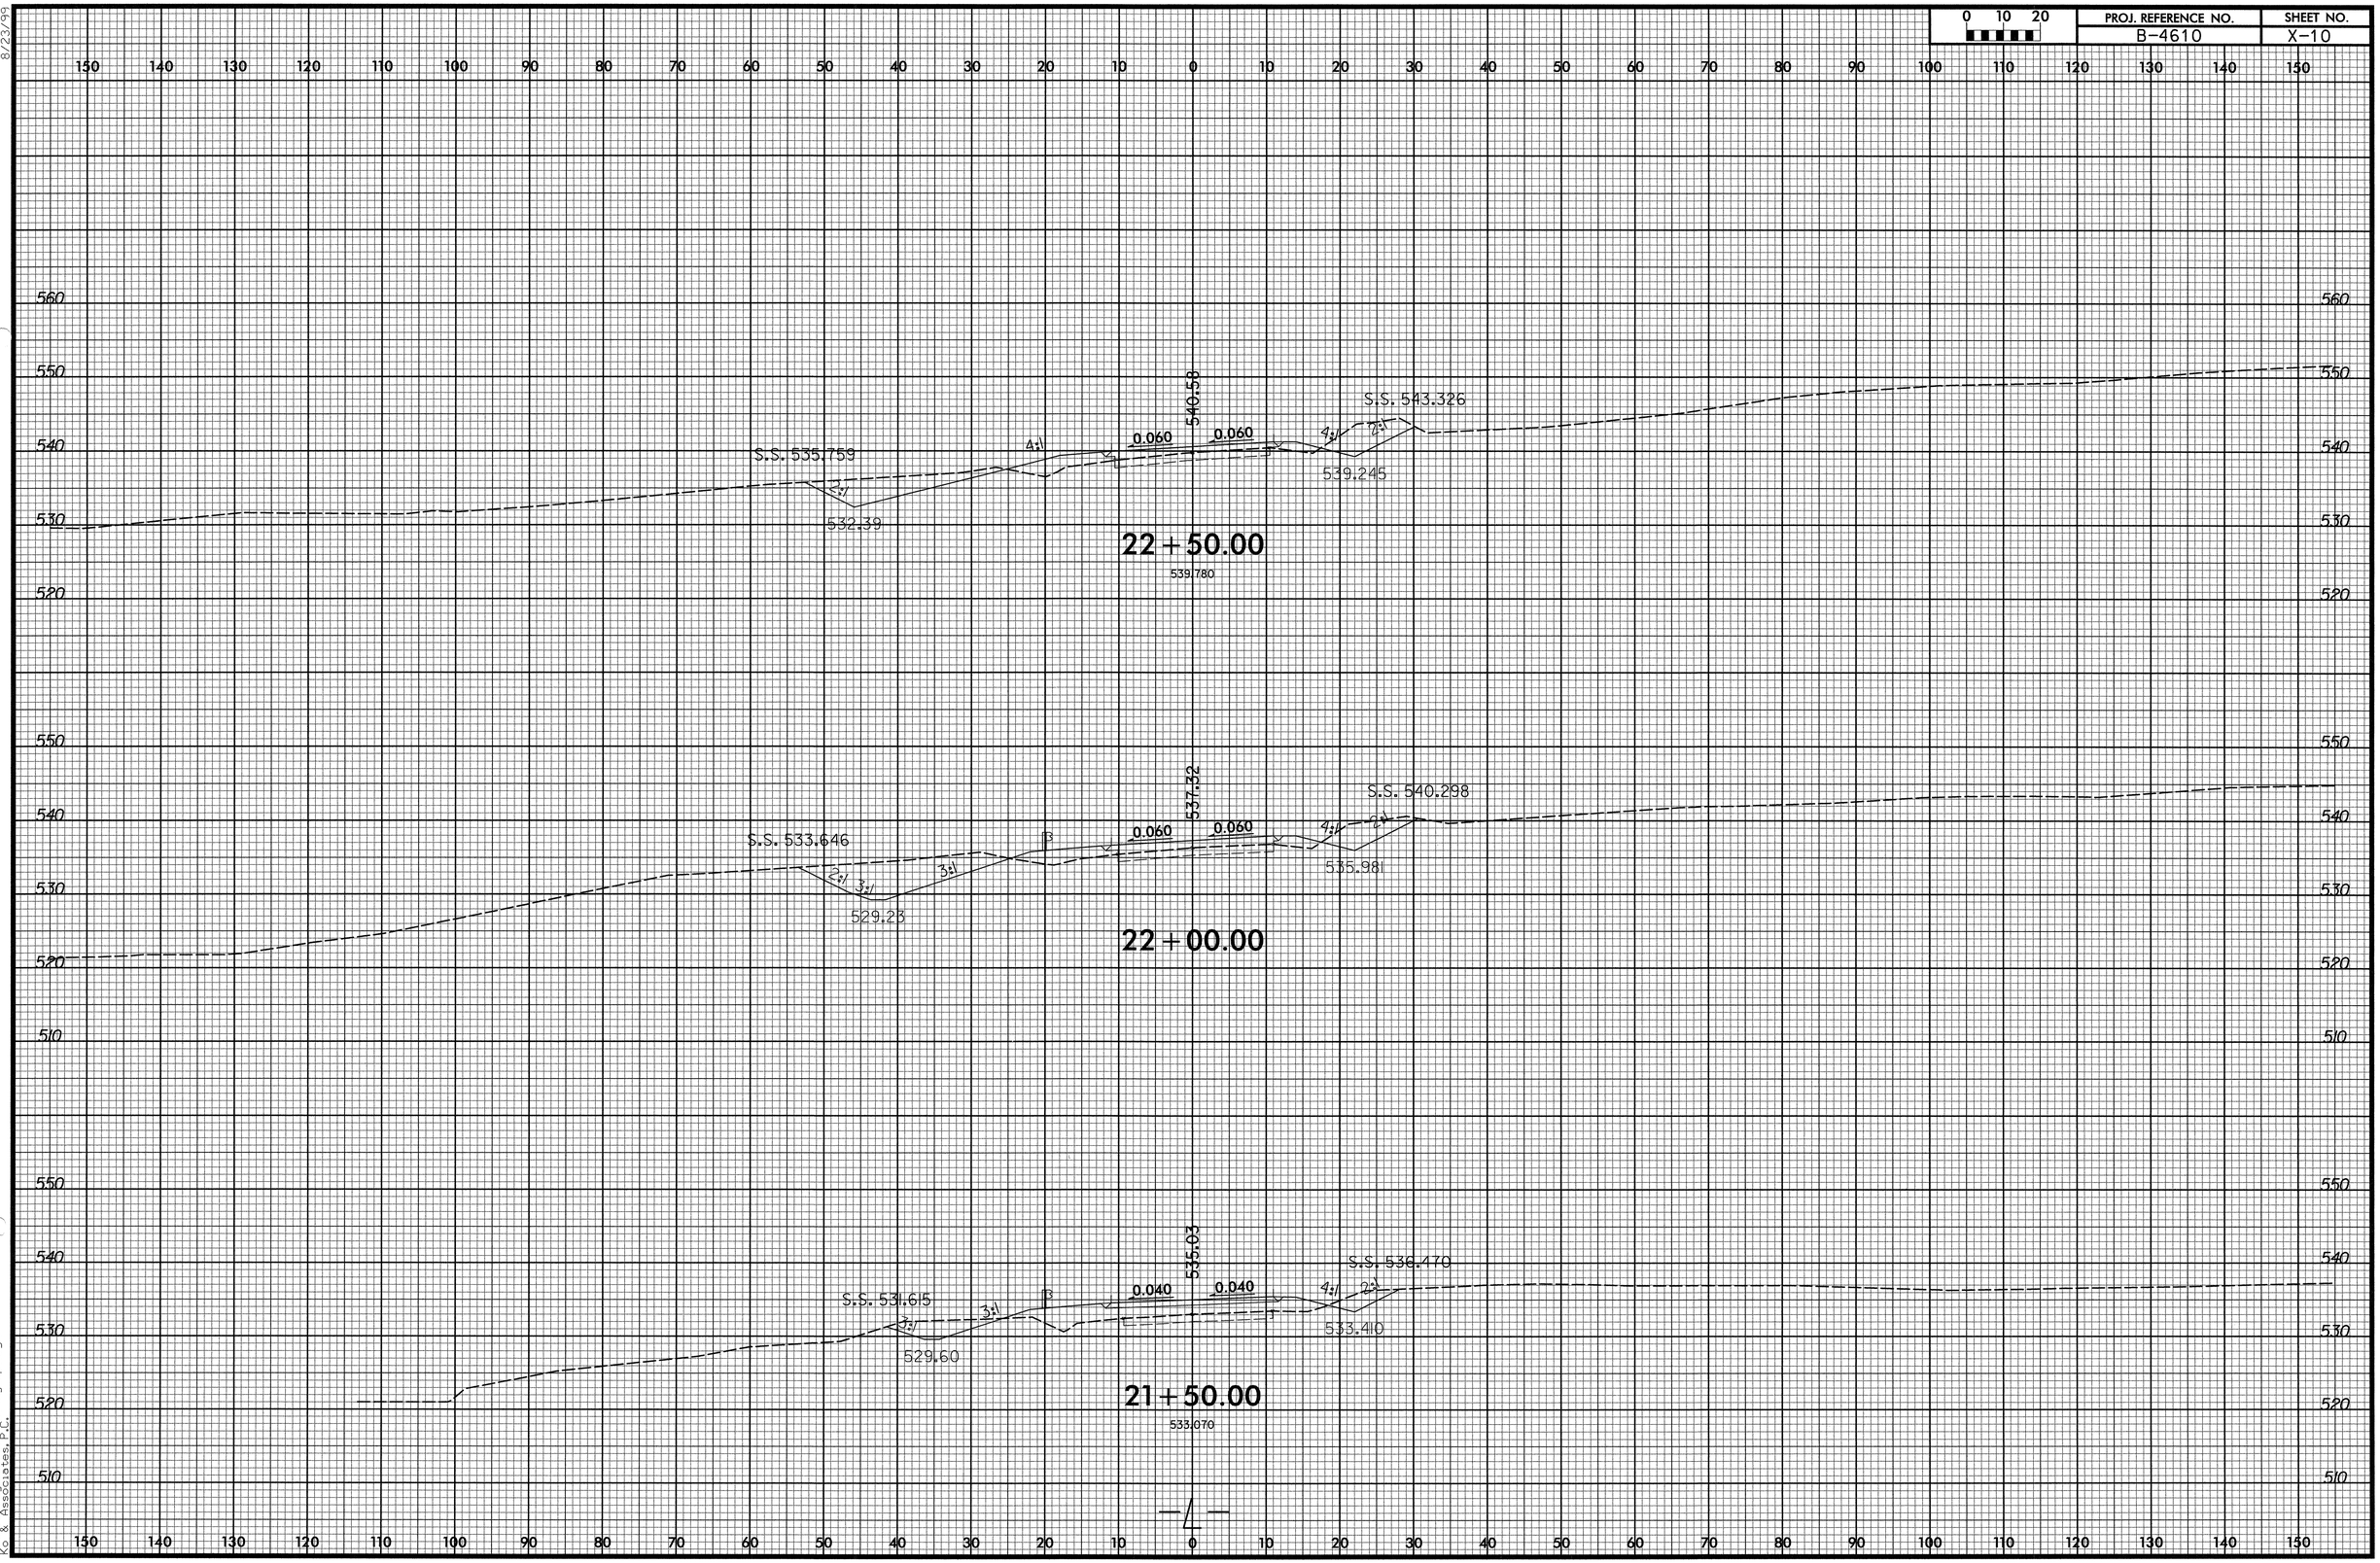


8/23/99

1/19/2010
R:\Roadway\Xsc\B4610_Rdy_xp1.dgn
Ko & Associates, P.C.

| PROJ. REFERENCE NO. | SHEET NO. |
|---|---|
| B-4610 | X-12 |

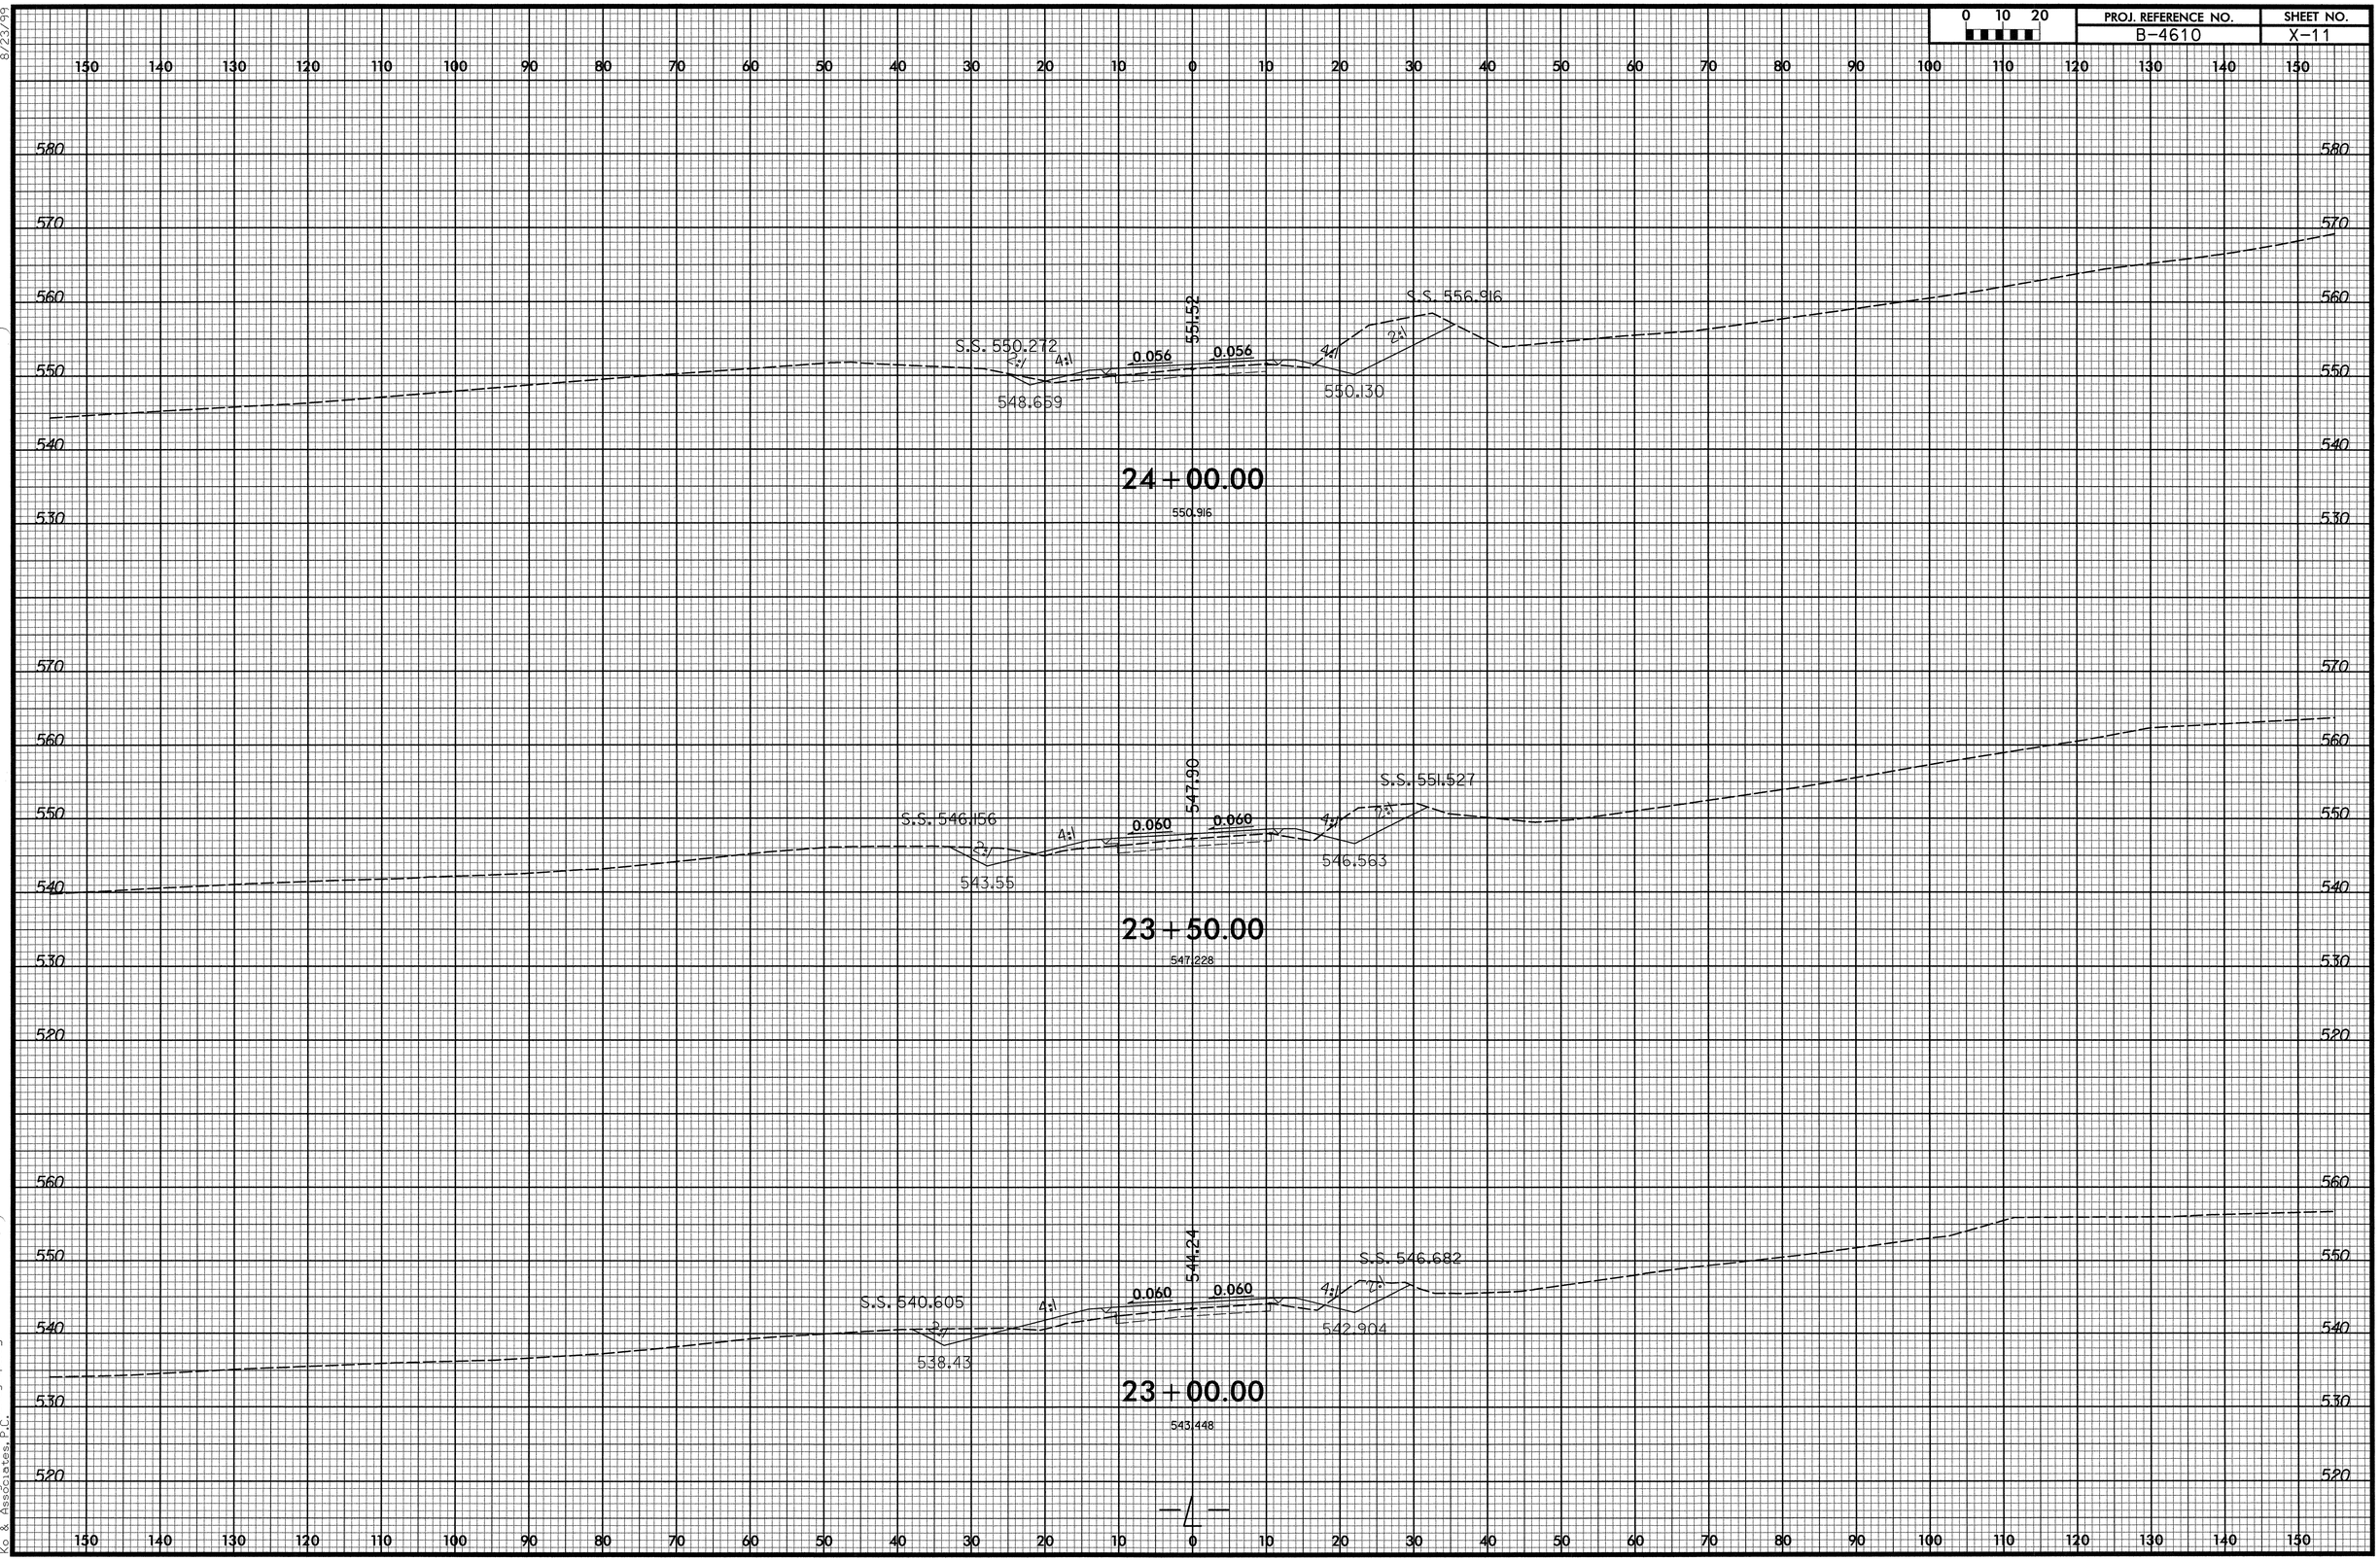


8/23/99

1/19/2010
R:\Roadway\Xsec\B4610_Rdy_xpl.dgn
Ko & Associates, P.C.

| 0 10 20 | PROJ. REFERENCE NO. | SHEET NO. |
|---|---|---|
| | B-4610 | X-13 |




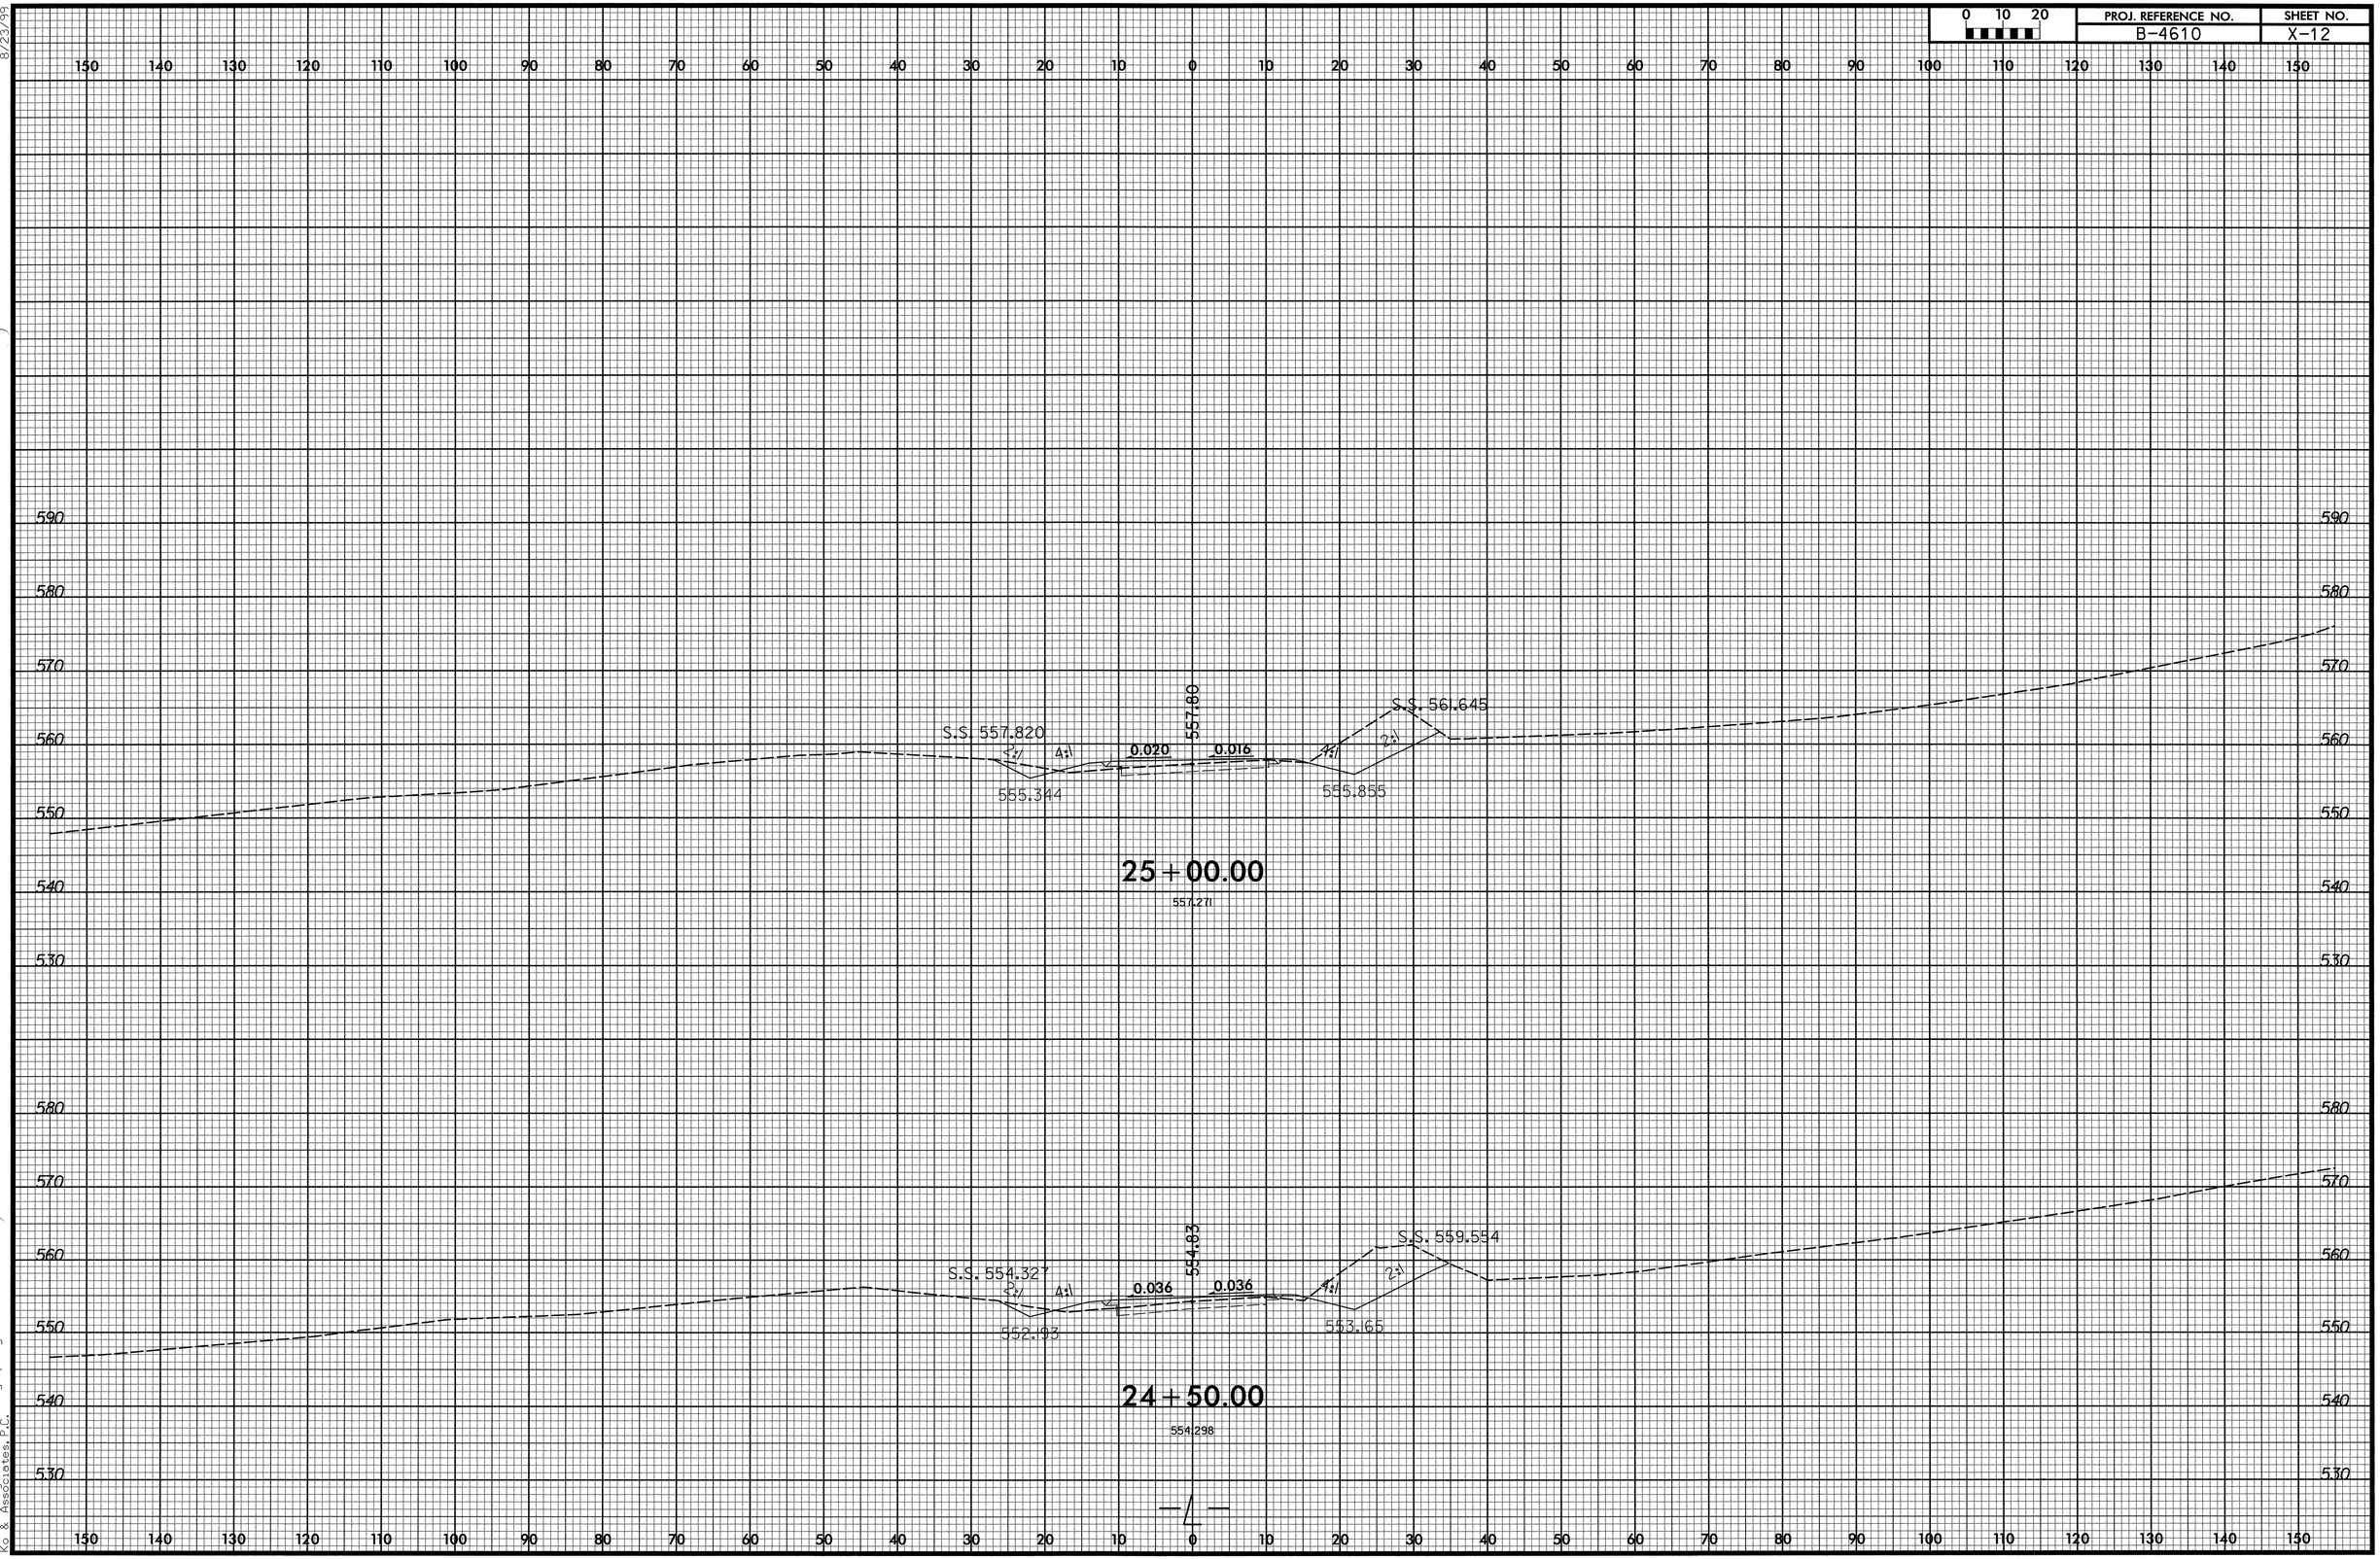

8/23/99

1/19/2010
R:\Roadway\Xsc\B4610_Rdy_xp1.dgn
KD & Associates, P.C.

8/23/99
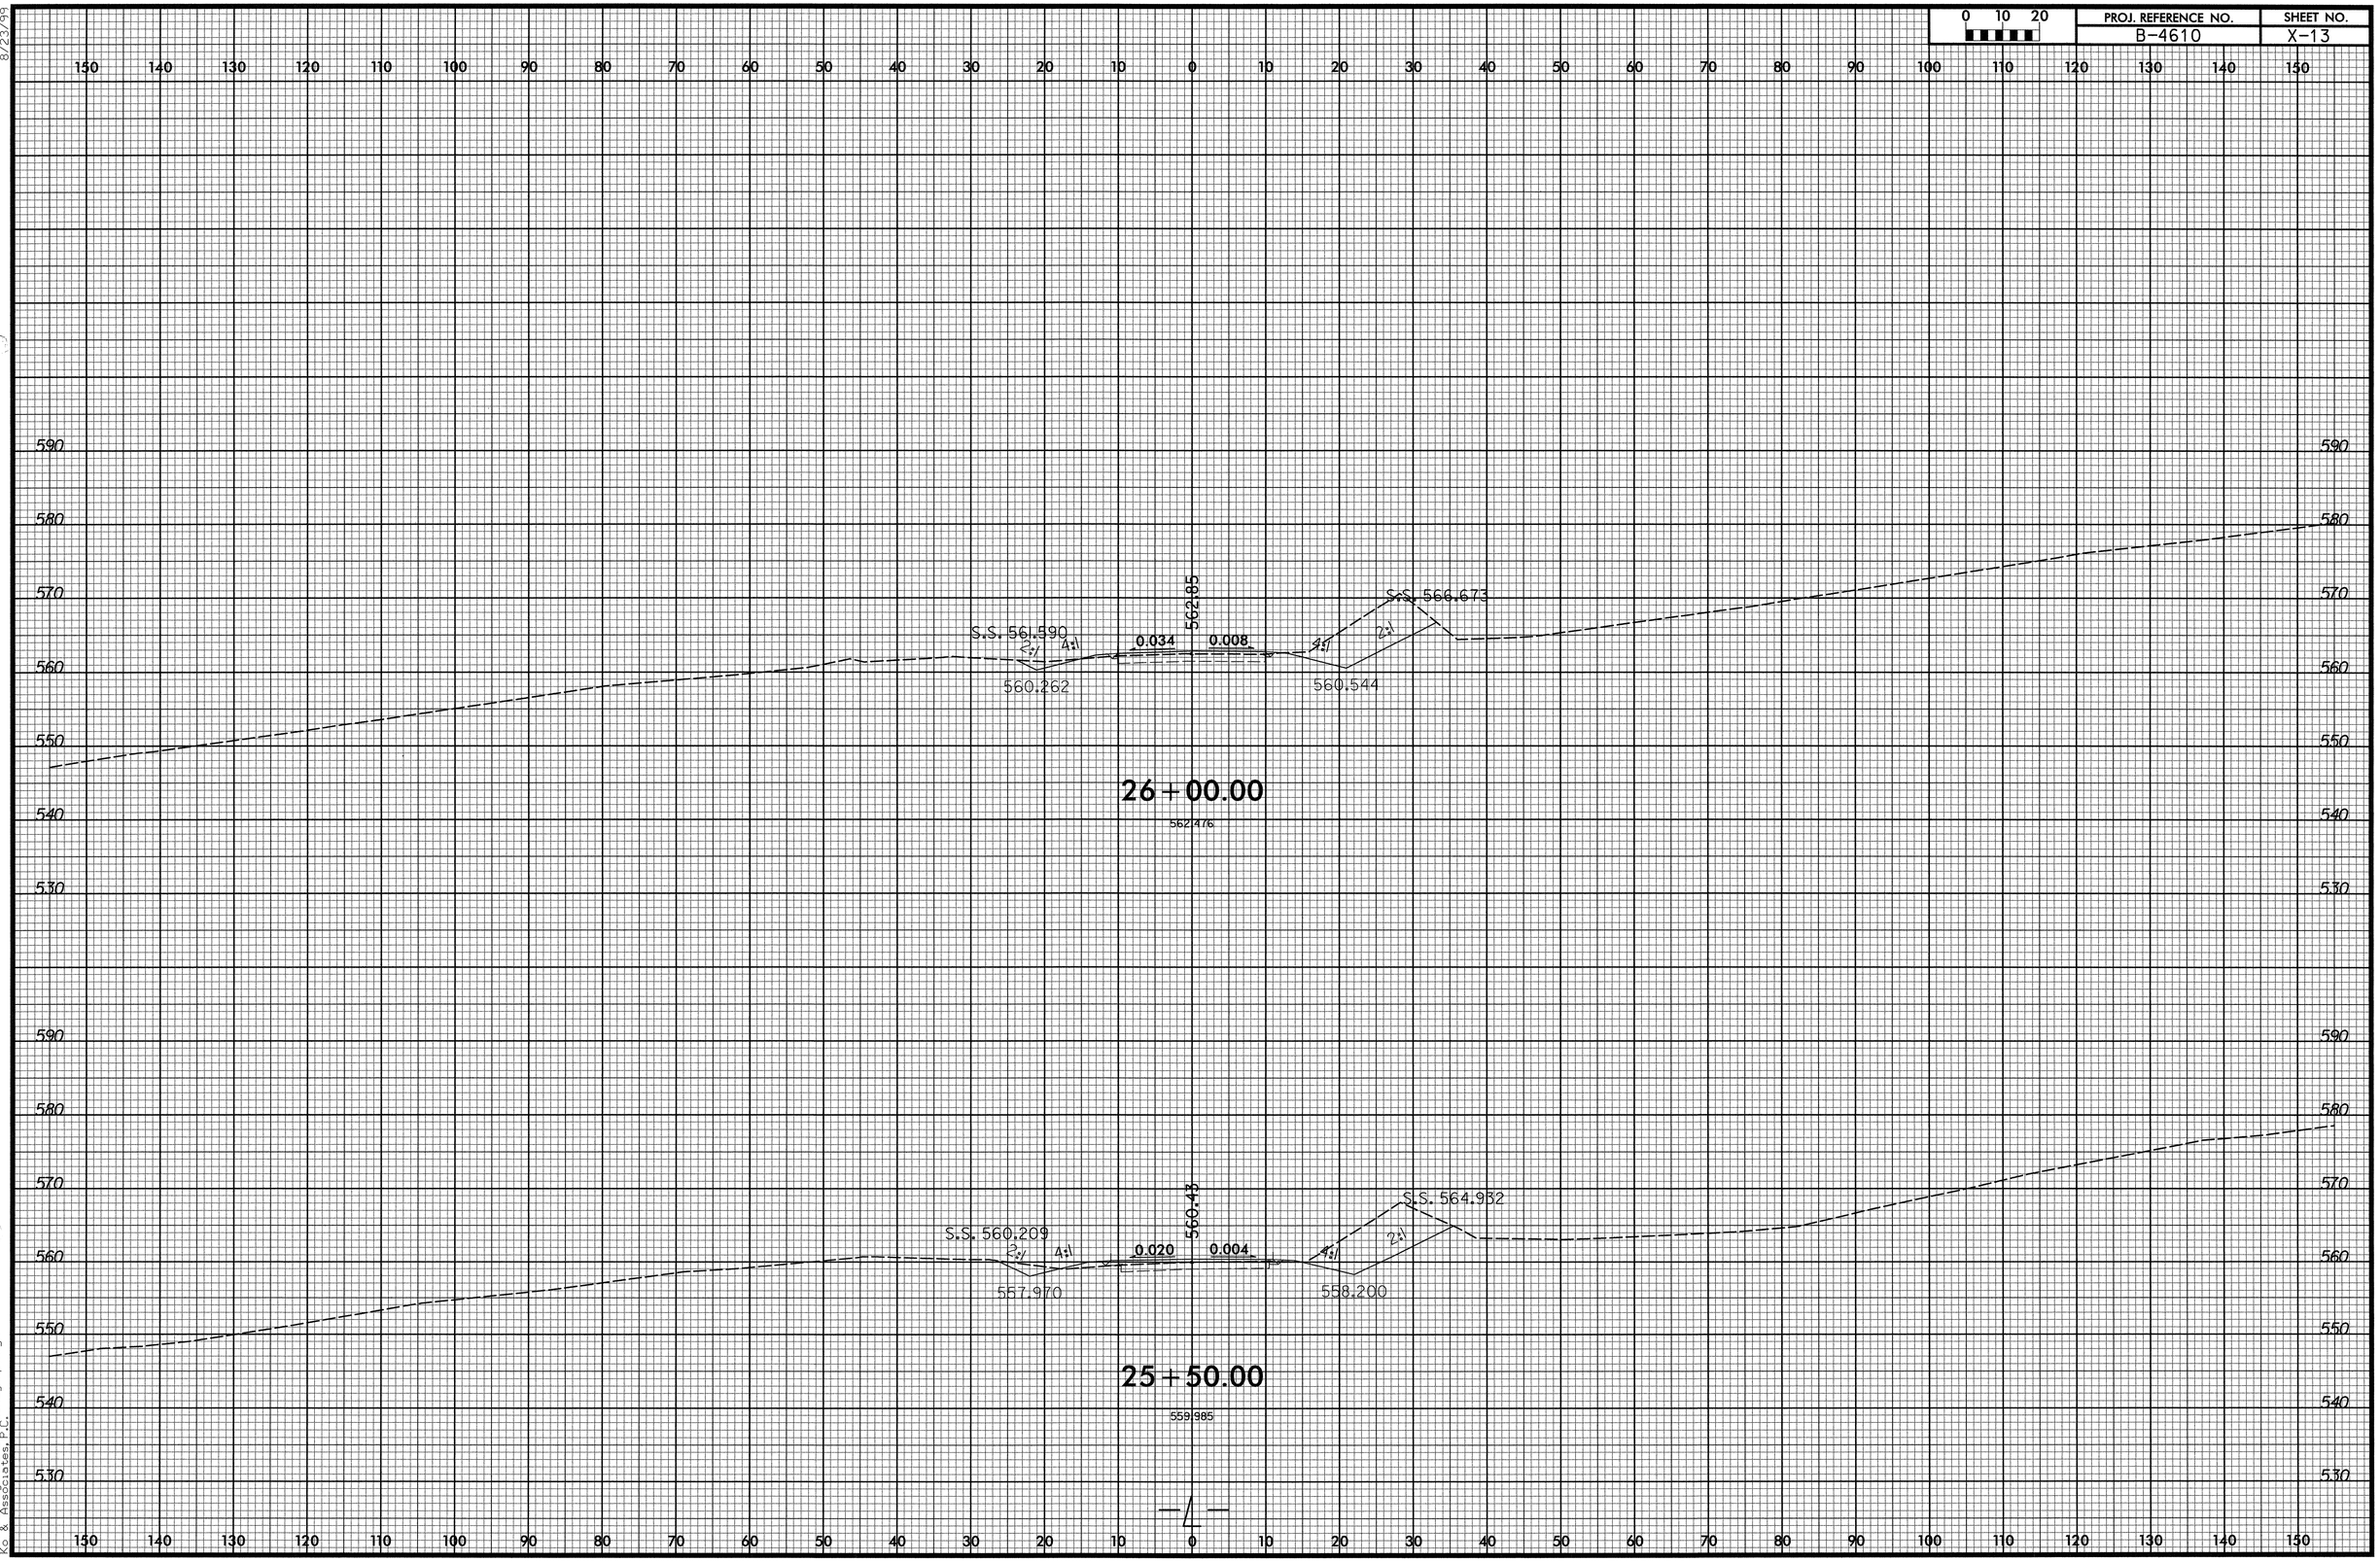
| 0 10 20 | PROJ. REFERENCE NO. | SHEET NO. |
|---|---|---|
| | B-4610 | X-14 |

1/19/2010
R:\Roadway\Xsc\B4610_Rdy_xp1.dgn
Ko & Associates, P.C.