R-3622AB
NC 294 Roadway Improvements

CROSS-SECTIONS

INDEX OF SHEETS

TITLE	SHEET NO.
CROSS-SECTION INDEX	X-1
CROSS SECTION SUMMARY	X-1A
-L-	X-2 THRU X-62
Y1	X-63 AND X-64
Y2	X-65
Y5	X-66 AND X-67
Y6	X-68

NOTE:

APPROXIMATE QUANTITIES ONLY. FINE GRADING, CLEARING AND GRUBBING, SHOULDER BORROW, AND REMOVAL OF EXISTING PAVEMENT WILL BE PAID FOR AT THE CONTRACT LUMP SUM PRICE FOR "GRADING".

DATE: 10/20/2010
TIME: 12:01:22 PM
R:\ncdot\R3622A\Roadway\Xsec\XS_AB\R3622AB_Rdy_xpl_COVER.dgn

STATE OF NORTH CAROLINA
DIVISION OF HIGHWAYS

CROSS-SECTION SUMMARY

Station -L-	Uncl. Exc. (cu. yd.)	Rock Exc. (cu. Yd.)	Embt (cu. yd.)
11+00	0		0
11+50	28		0
12+00	46		76
12+50	27		336
13+00	7		381
13+50	32		133
14+00	148		13
14+50	296		2
15+00	400		2
15+50	518		2
16+00	655		1
16+50	610		2
17+00	409		5
17+50	300		12
18+00	288		61
18+50	470		54
19+00	728		1
19+50	848		1
20+00	817		1
20+50	410		214
21+00	48		658
21+50	13		945
22+00	0		942
22+50	0		778
23+00	0		492
23+50	16		171
24+00	48		16
24+50	1905		0
25+00	3861		0
25+50	3236		0
26+00	1918		0
26+50	1551		0
27+00	1871		0
27+50	2078		0
28+00	2228		0
28+50	2389		0
29+00	2967		0
29+50	3858		0
30+00	4319		0
30+50	3635		0
31+00	2363		0
31+50	1189		0
32+00	447		0
32+50	297		0
33+00	210		0
33+50	170		0
34+00	307		0
34+50	696		0
35+00	1370		0
35+50	2185		0
36+00	3436		0
36+50	4436		0
37+00	3482		0

Station -L-	Uncl. Exc. (cu. yd.)	Rock Exc. (cu. Yd.)	Embt (cu. yd.)
37+50	1709		17
38+00	659		59
38+50	140		90
39+00	3		58
39+50	143		16
40+00	588		24
40+50	1231		35
41+00	2006		18
41+50	2975		0
42+00	3127		0
42+50	2391		0
43+00	1756		14
43+50	1210		29
44+00	735		89
44+50	433		170
45+00	273		202
45+50	181		177
46+00	165		122
46+50	179		83
47+00	235		55
47+50	345		39
63+00	0		0
63+50	310		0
64+00	634		0
64+50	619		15
65+00	559		186
65+50	262		544
66+00	75		716
66+50	42		356
67+00	1070		14
67+50	3387		0
68+00	6038		0
68+50	8509		0
69+00	10592		0
69+50	12133		0
70+00	12498		0
70+50	11533		0
71+00	9684		0
71+50	7195		0
72+00	4920		0
72+50	3687		0
73+00	3341		0
73+50	3213		0
74+00	2882		0
74+50	2521		0
75+00	2014		0
75+50	1047		5
76+00	370		5
76+50	328		0
77+00	347		0
77+50	330		0
78+00	255		0

Station -L-	Uncl. Exc. (cu. yd.)	Rock Exc. (cu. Yd.)	Embt (cu. yd.)
78+50	146		1
79+00	75		1
79+50	66		0
80+00	68		5
80+50	89		8
81+00	434		9
81+50	821		7
82+00	1149		2
82+50	1737		0
83+00	2202		0
83+50	2397		0
84+00	2456		0
84+50	2419		0
85+00	2321		0
85+50	2135		0
86+00	1601		0
86+50	890		0
87+00	397		0
87+50	153		0
88+00	83		0
88+50	136		4
89+00	275		8
89+50	316		4
90+00	190		0
90+50	75		3
91+00	58		8
91+50	73		10
92+00	83		7
92+50	147		2
93+00	311		0
93+50	398		0
94+00	298		0
94+50	135		2
95+00	66		2
95+50	53		1
96+00	48		0
96+50	68		1
97+00	153		1
97+50	288		0
98+00	281		0
98+50	136		0
99+00	55		4
99+50	34		19
100+00	9		31
100+50	6		28
101+00	26		12
101+50	42		0
102+00	22		0
102+50	1		6
103+00	1		6
103+50	0		34
104+00	72		15
104+50	183		5

Station -L-	Uncl. Exc. (cu. yd.)	Rock Exc. (cu. Yd.)	Embt (cu. yd.)
105+00	221	0	14
105+50	255	0	26
106+00	361	0	21
106+50	398	0	28
107+00	282	0	69
107+50	199	0	113
108+00	150	0	135
108+50	84	0	113
109+00	59	0	53
109+50	31	0	23
110+00	5	0	18

Station Y1	Uncl. Exc. (cu. yd.)	Rock Exc. (cu. yd.)	Embt (cu. yd.)
10+12	0		0
10+50	119		0
11+00	69		19
11+50	47		51
12+00	7		52
12+50	11		31
13+00	36		20
13+50	48		13

Station Y2	Uncl. Exc. (cu. yd.)	Rock Exc. (cu. yd.)	Embt (cu. yd.)
10+20	0	0	0
10+45	121	0	0

Station Y5	Uncl. Exc. (cu. yd.)	Rock Exc. (cu. yd.)	Embt (cu. yd.)
10+12	0	0	0
10+50	75	0	6
11+00	76	0	0
11+50	29	0	8
12+00	64	0	8
12+50	105	0	5

Station Y6	Uncl. Exc. (cu. yd.)	Rock Exc. (cu. yd.)	Embt (cu. yd.)
10+25	0		0
10+50	0		0
98+50.00	128		0
99+00.00	59		1
99+50.00	17		2

Approximate quantities only. Borrow excavation, shoulder borrow, fine grading, clearing and grubbing, and removal of existing pavement will be paid for at the lump sum price for "Grading".

DATE: 10/20/2010
TIME: 12:01:27 PM
R:\rcdet\R3622A\Roadway\Xcs\XS_AB\R3622AB_Rdy_xpl_EWSUM1.dgn

PROJ. REFERENCE NO.	SHEET NO.	TOTAL SHEETS
R-3622AB	X-2	68

0 5 10

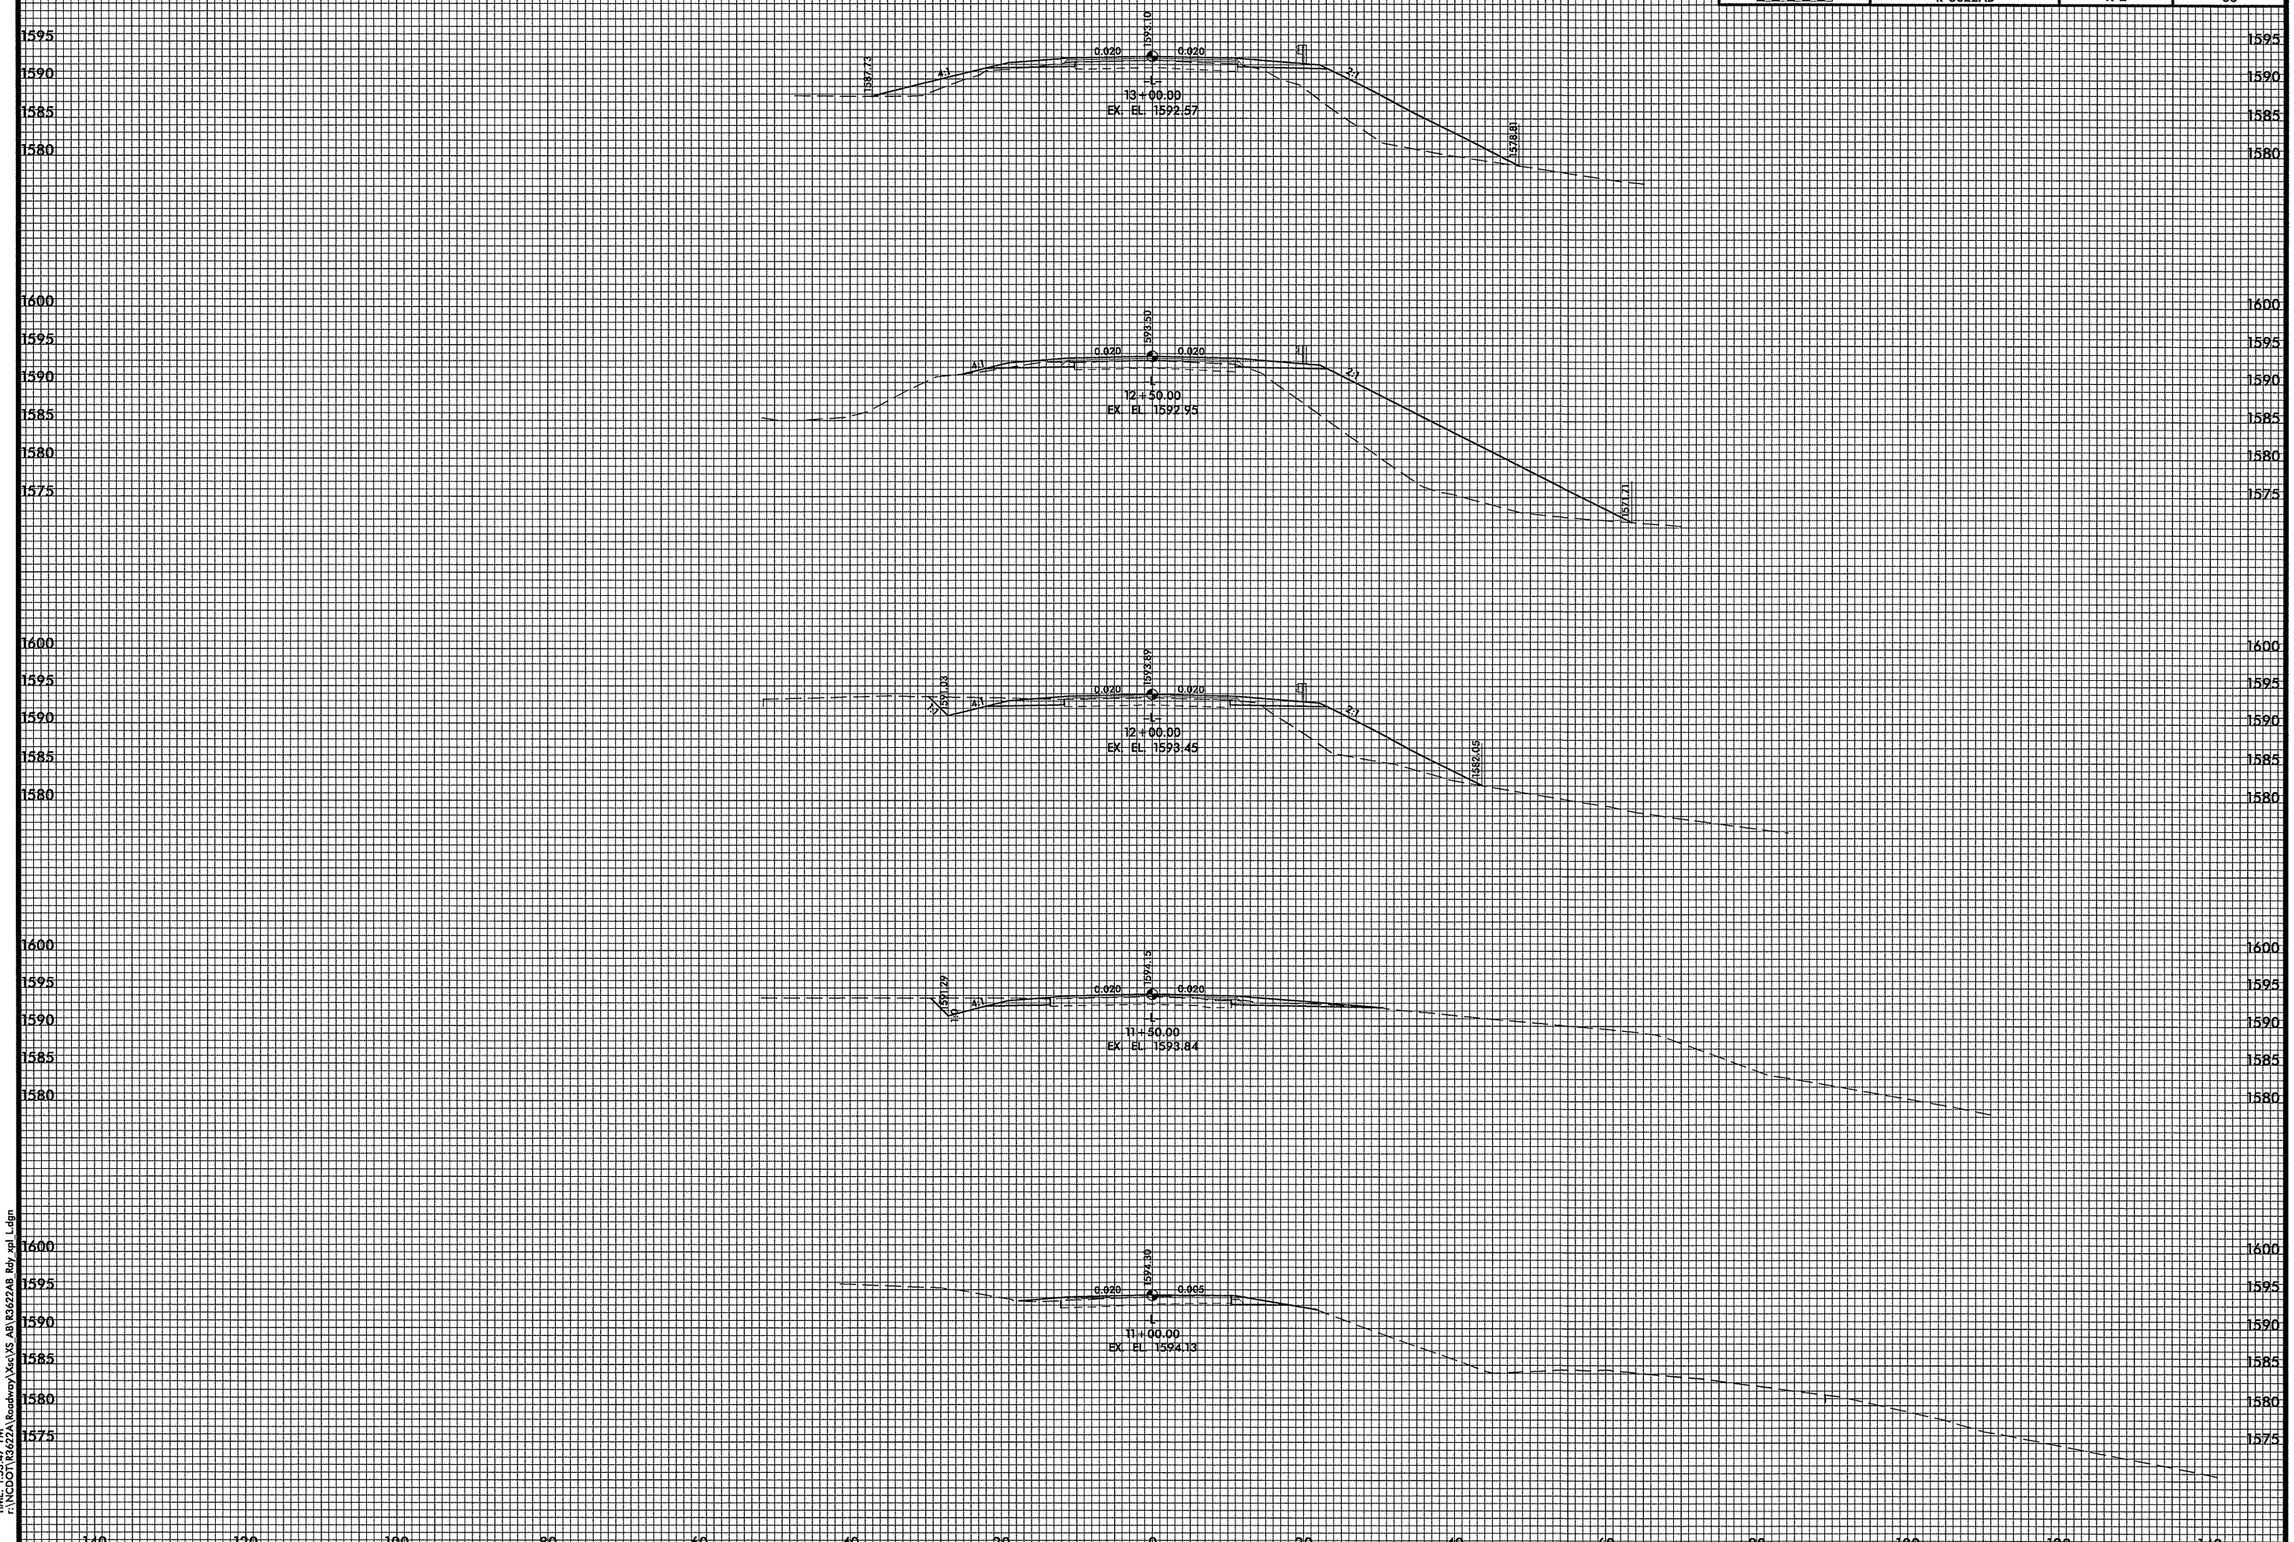

DATE: 10/7/2010
TIME: 1:35:47 PM
r:\NCDOT\R3622A\Roadway\XSec\XS AB\R3622AB Rdy_xpl L.dgn

PROJ. REFERENCE NO.	SHEET NO.	TOTAL SHEETS
R-3622AB	X-3	68

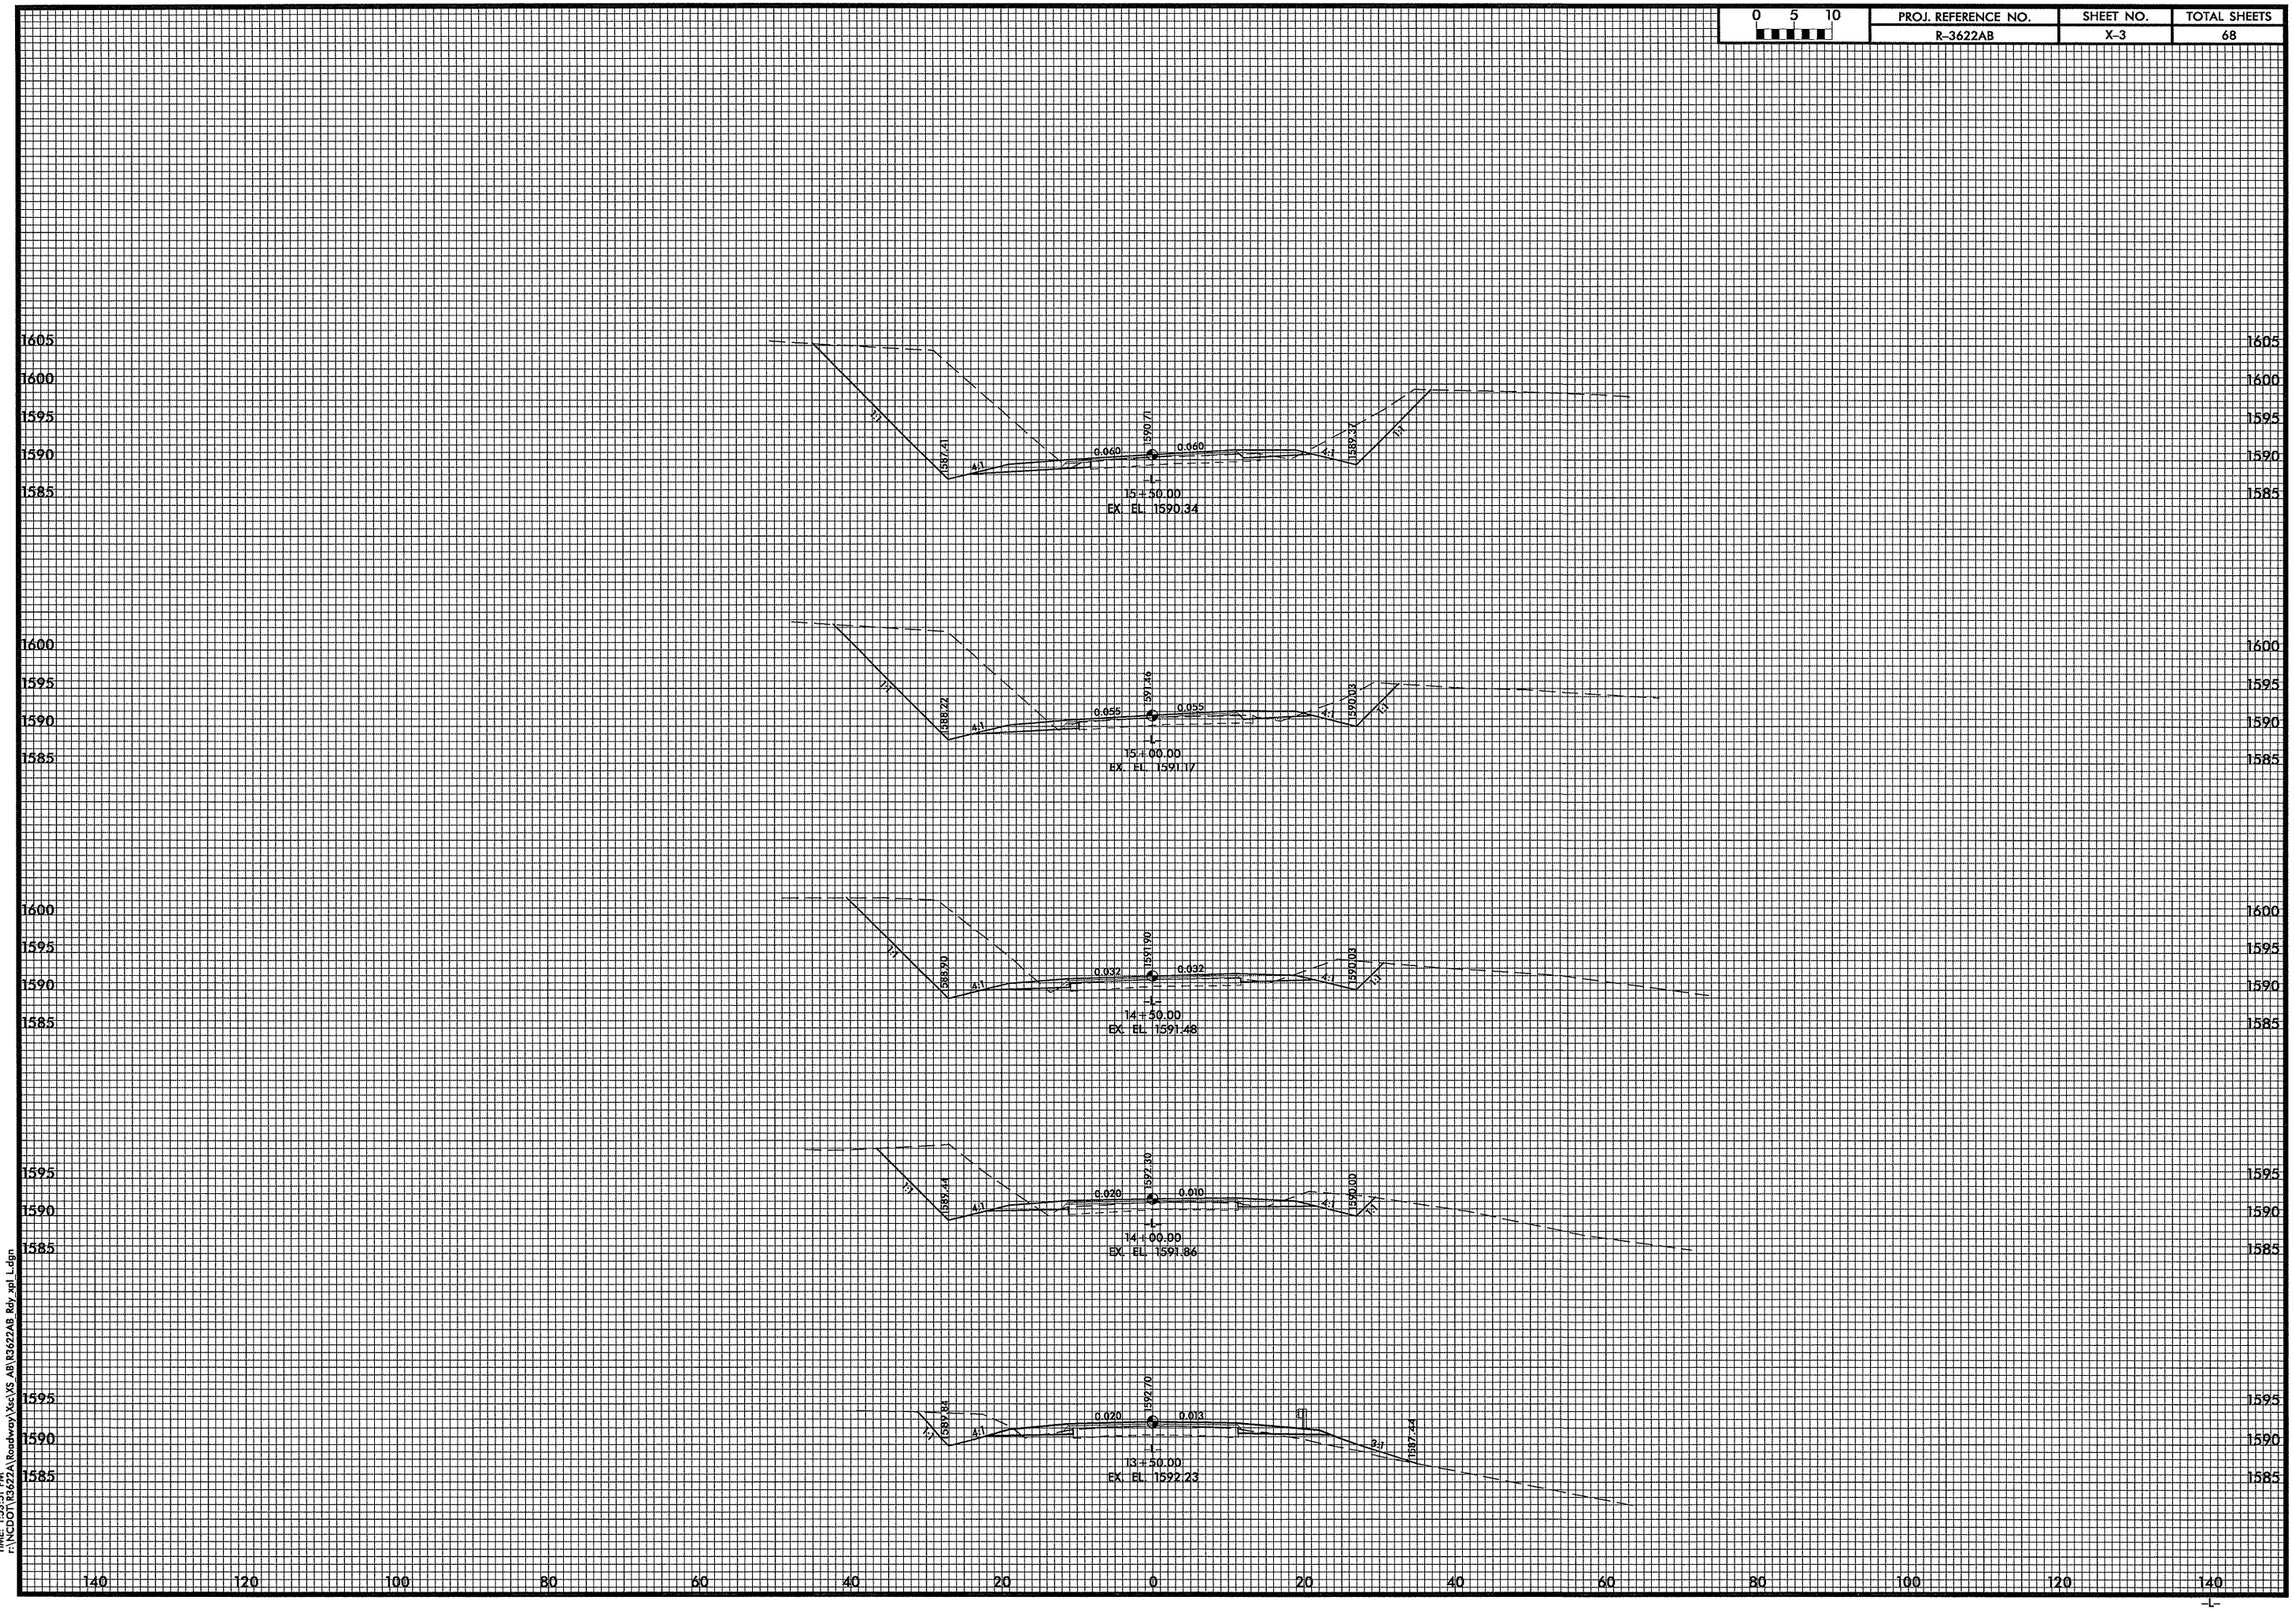

DATE: 10/7/2019
TIME: 1:53:13 PM
f:\NCDOT\R3622A\Roadway\Xsc\XS AB\R3622AB Rdy_xpl L.dgn

0 5 10	PROJ. REFERENCE NO.	SHEET NO.	TOTAL SHEETS
	R-3622AB	X-4	68

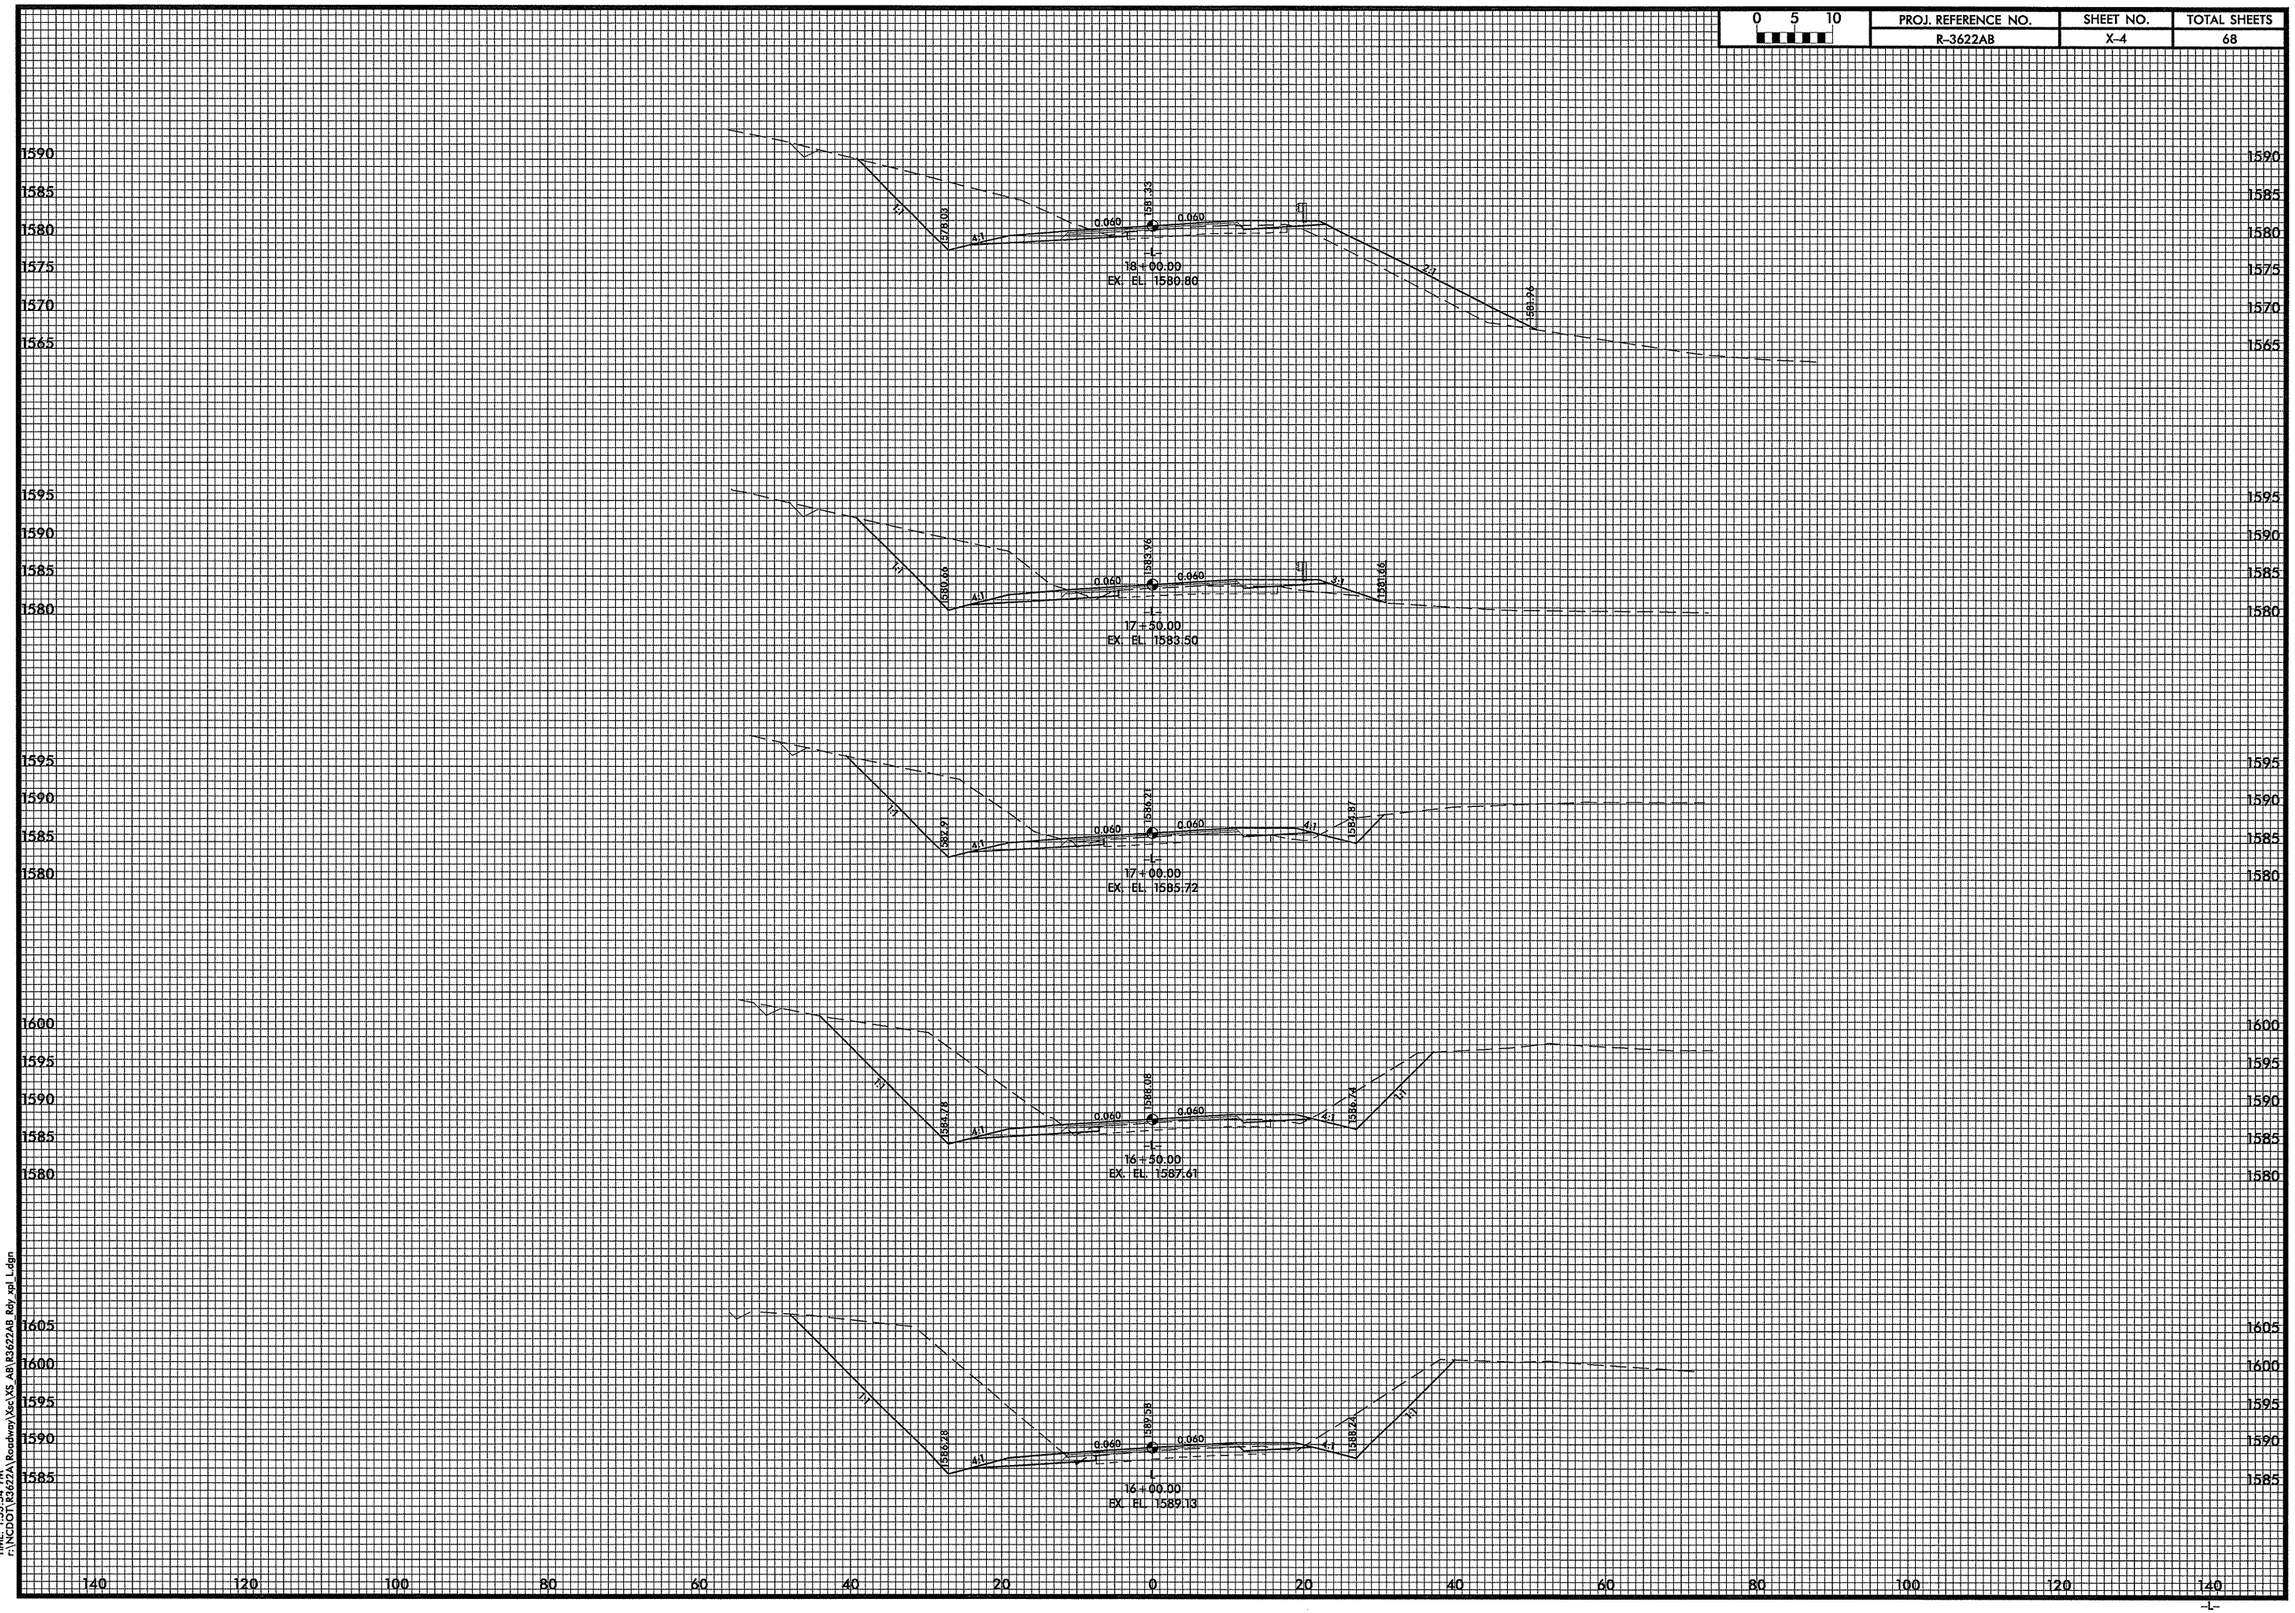

DATE: 10/7/2010
TIME: 1:53:54 PM
F:\NCDOT\R3622A\Roadway\Xsc\XS_AB\R3622AB_Rdy_xpl_L.dgn

PROJ. REFERENCE NO.	SHEET NO.	TOTAL SHEETS
R-3622AB	X-5	68

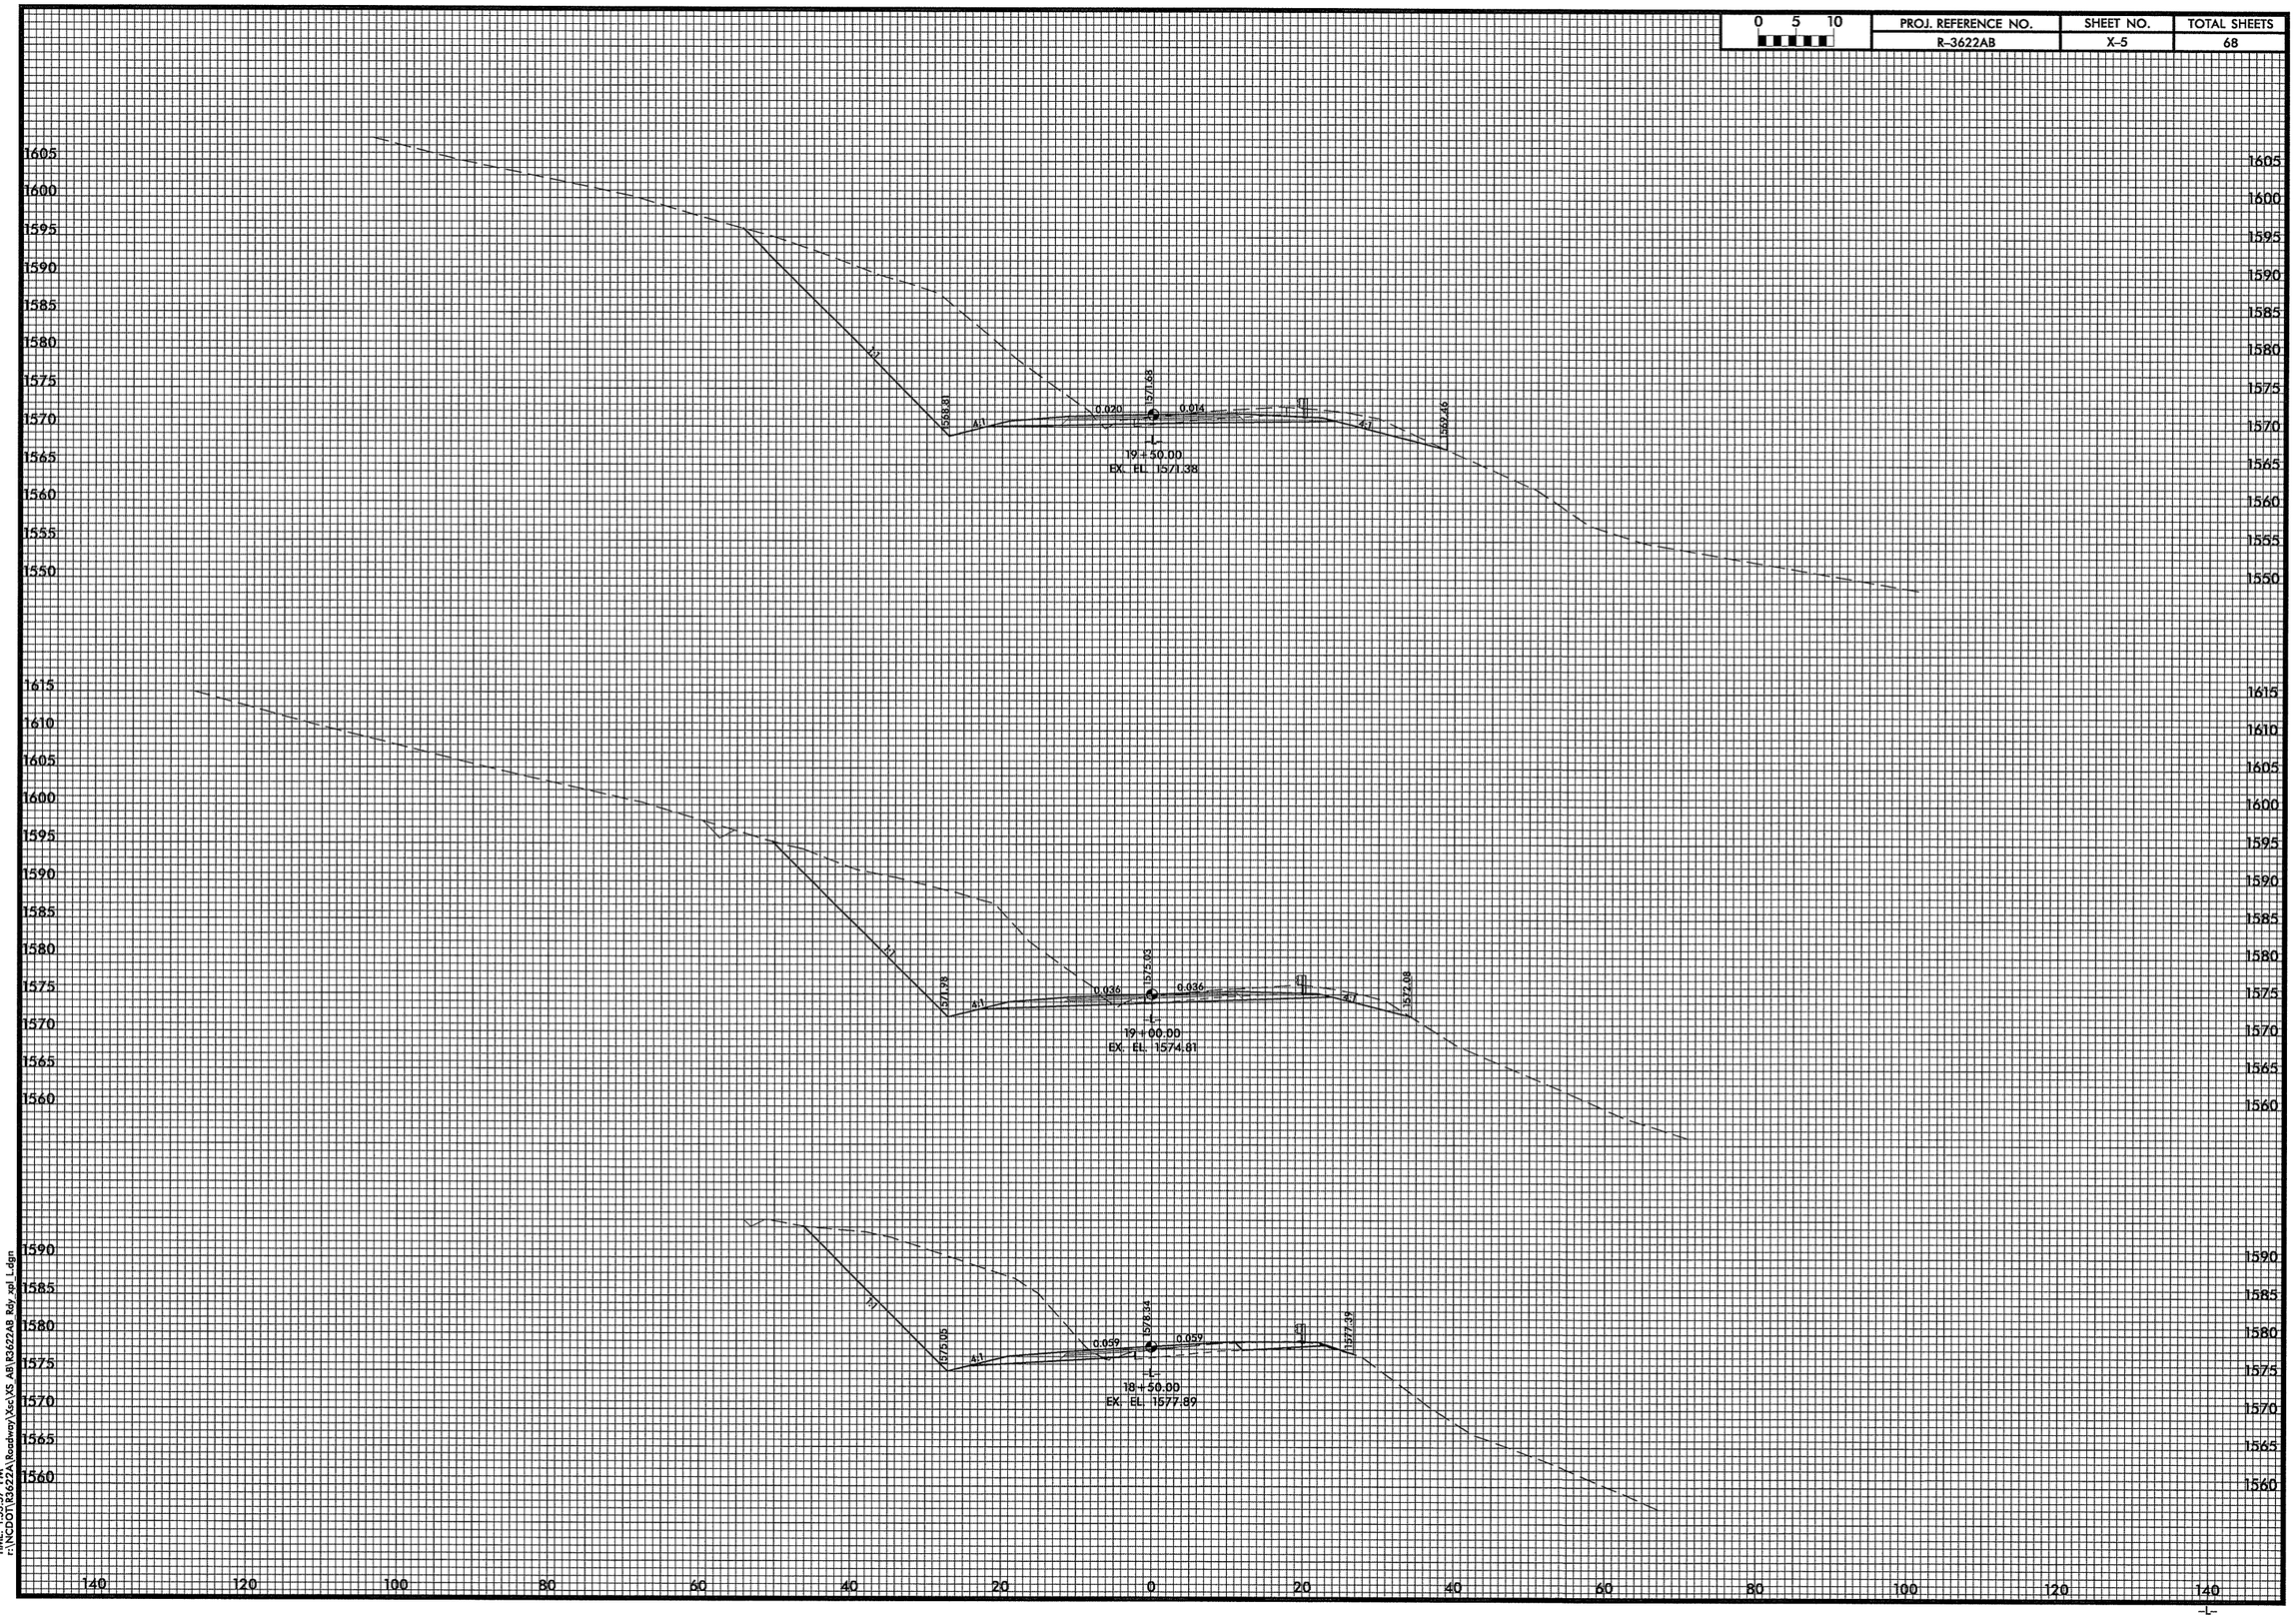

DATE: 10/7/2010
TIME: 1:35:57 PM
f:\NCDOT\R3622A\Roadway\Xsec\XS_AB\R3622AB_Rdy_xpl_L.dgn

PROJ. REFERENCE NO.	SHEET NO.	TOTAL SHEETS
R-3622AB	X-6	68

0 5 10

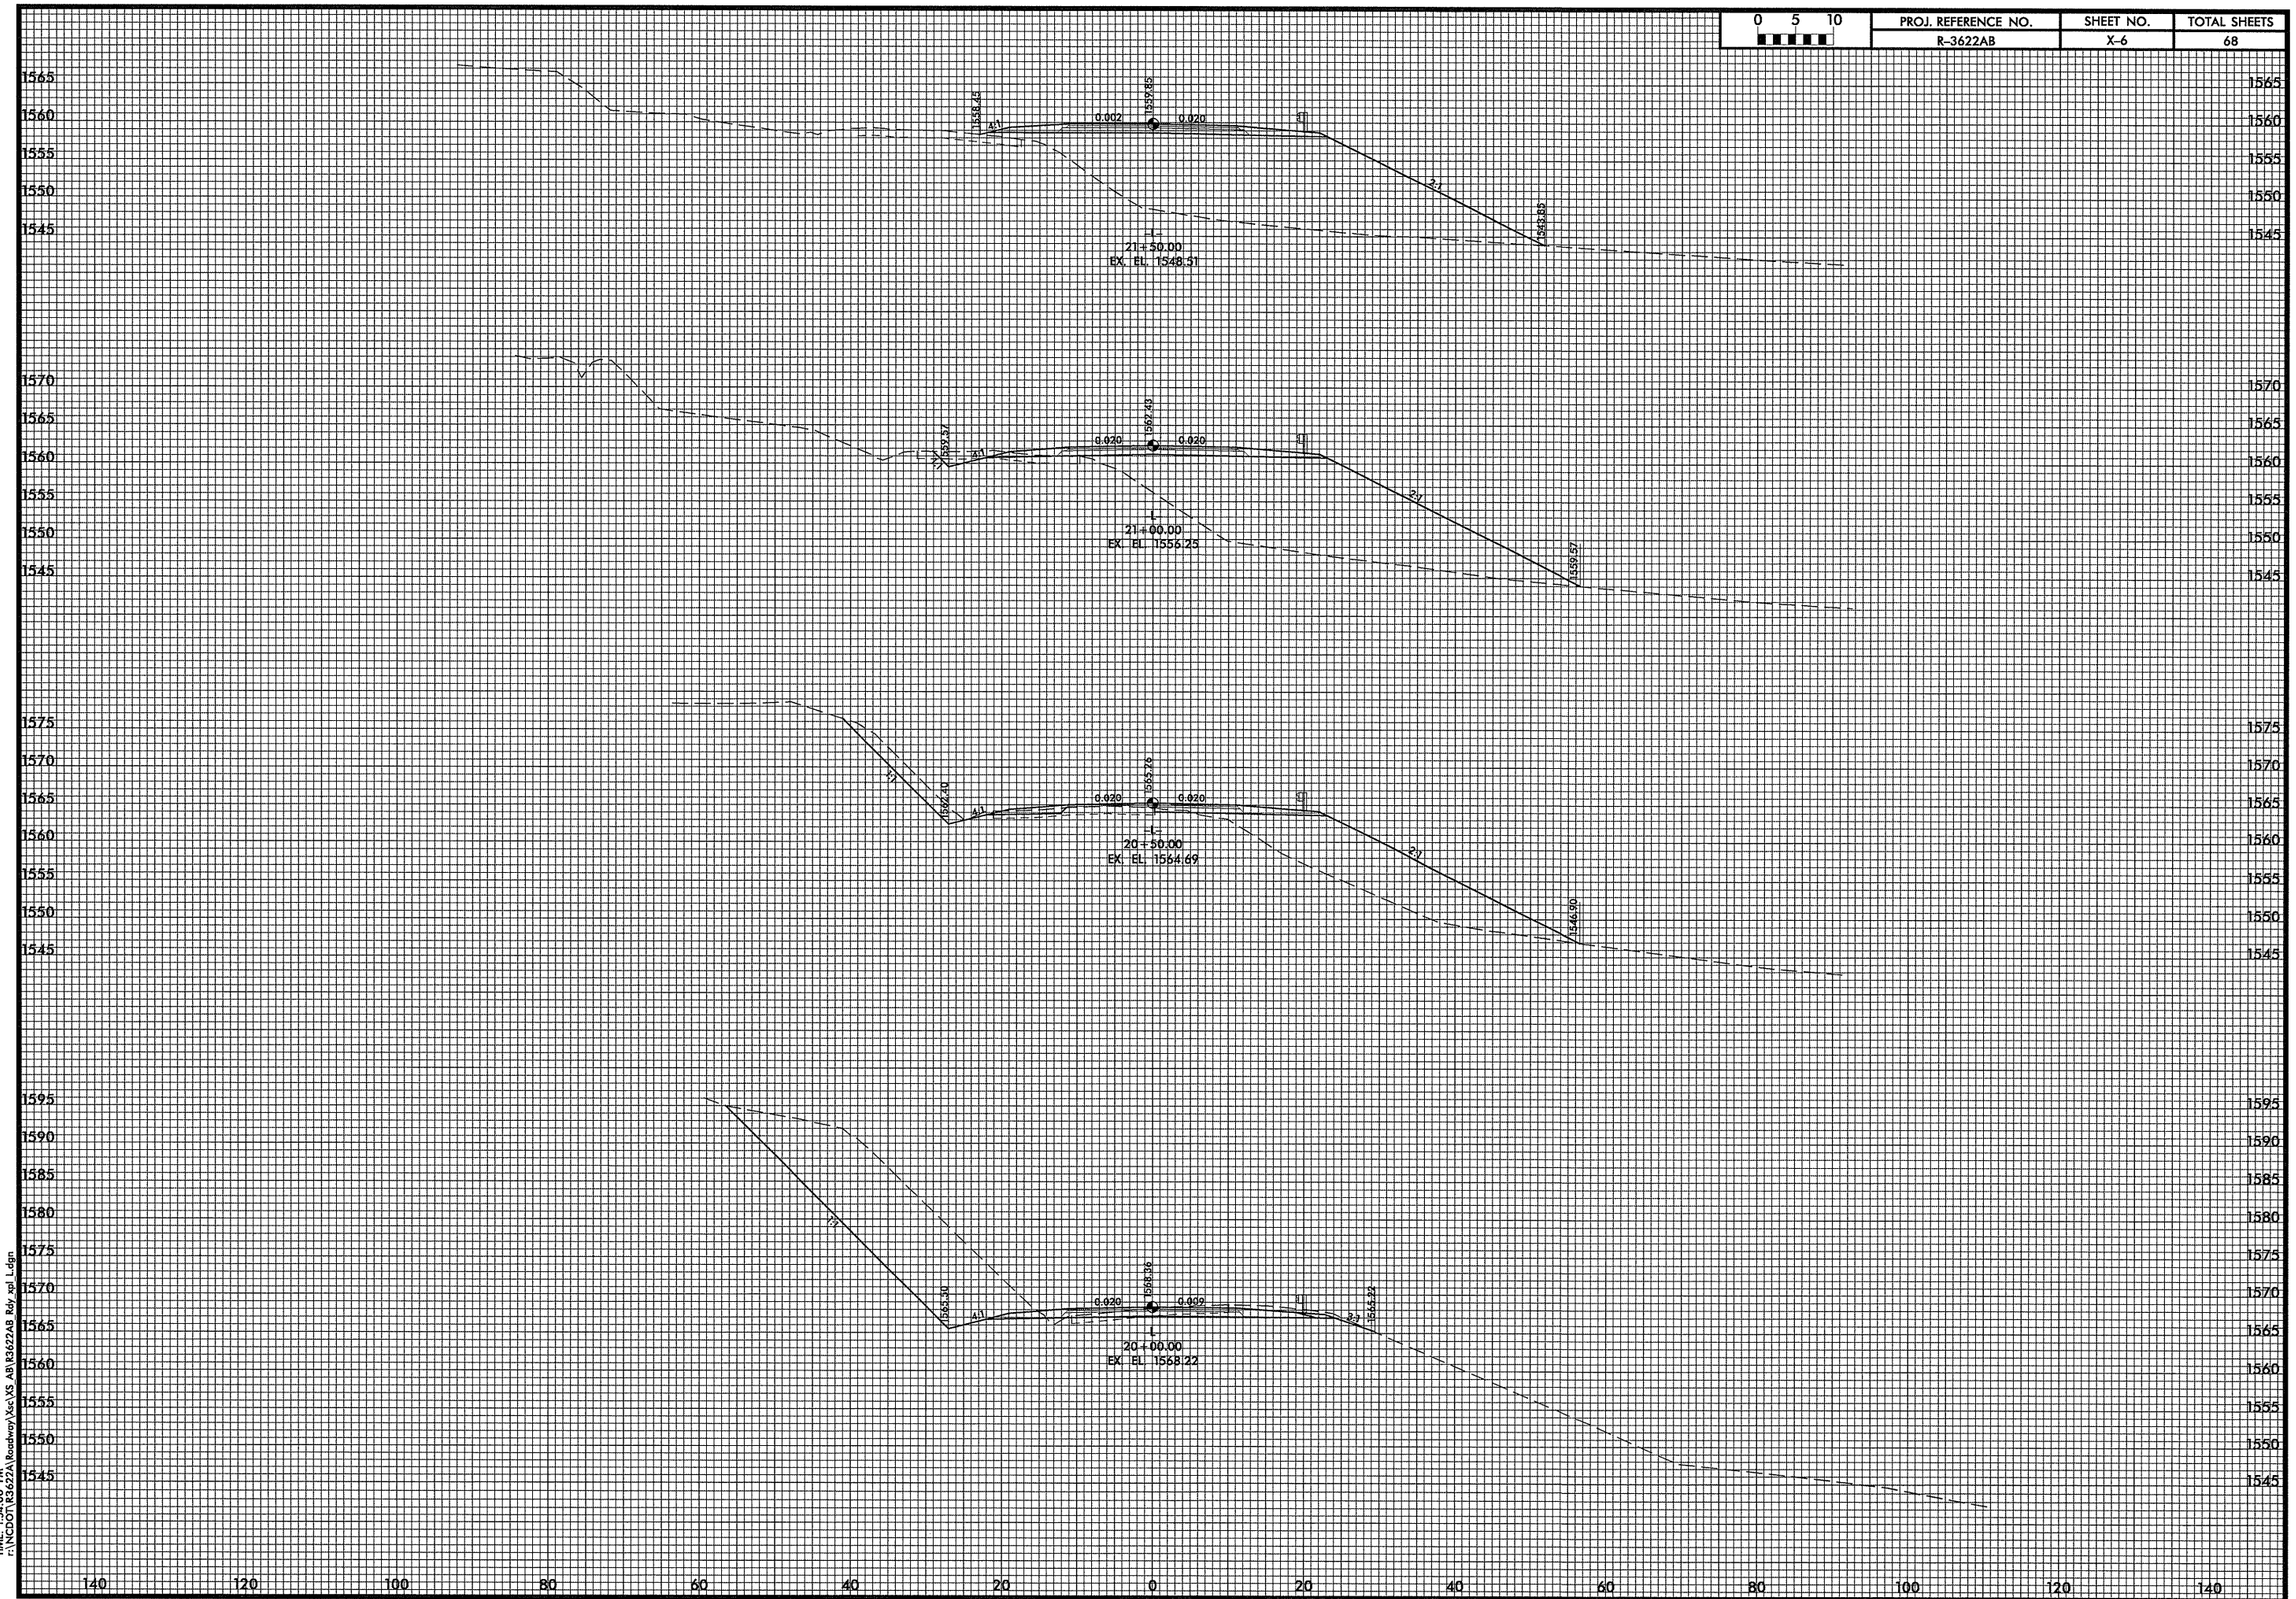

DATE: 10/7/2010
TIME: 10:40:00 AM
r:\NCDOT\R3622A\Roadway\Xsc\XS AB\R3622AB Rdy xpl L.dgn

0 5 10	PROJ. REFERENCE NO.	SHEET NO.	TOTAL SHEETS
	R-3622AB	X-7	68

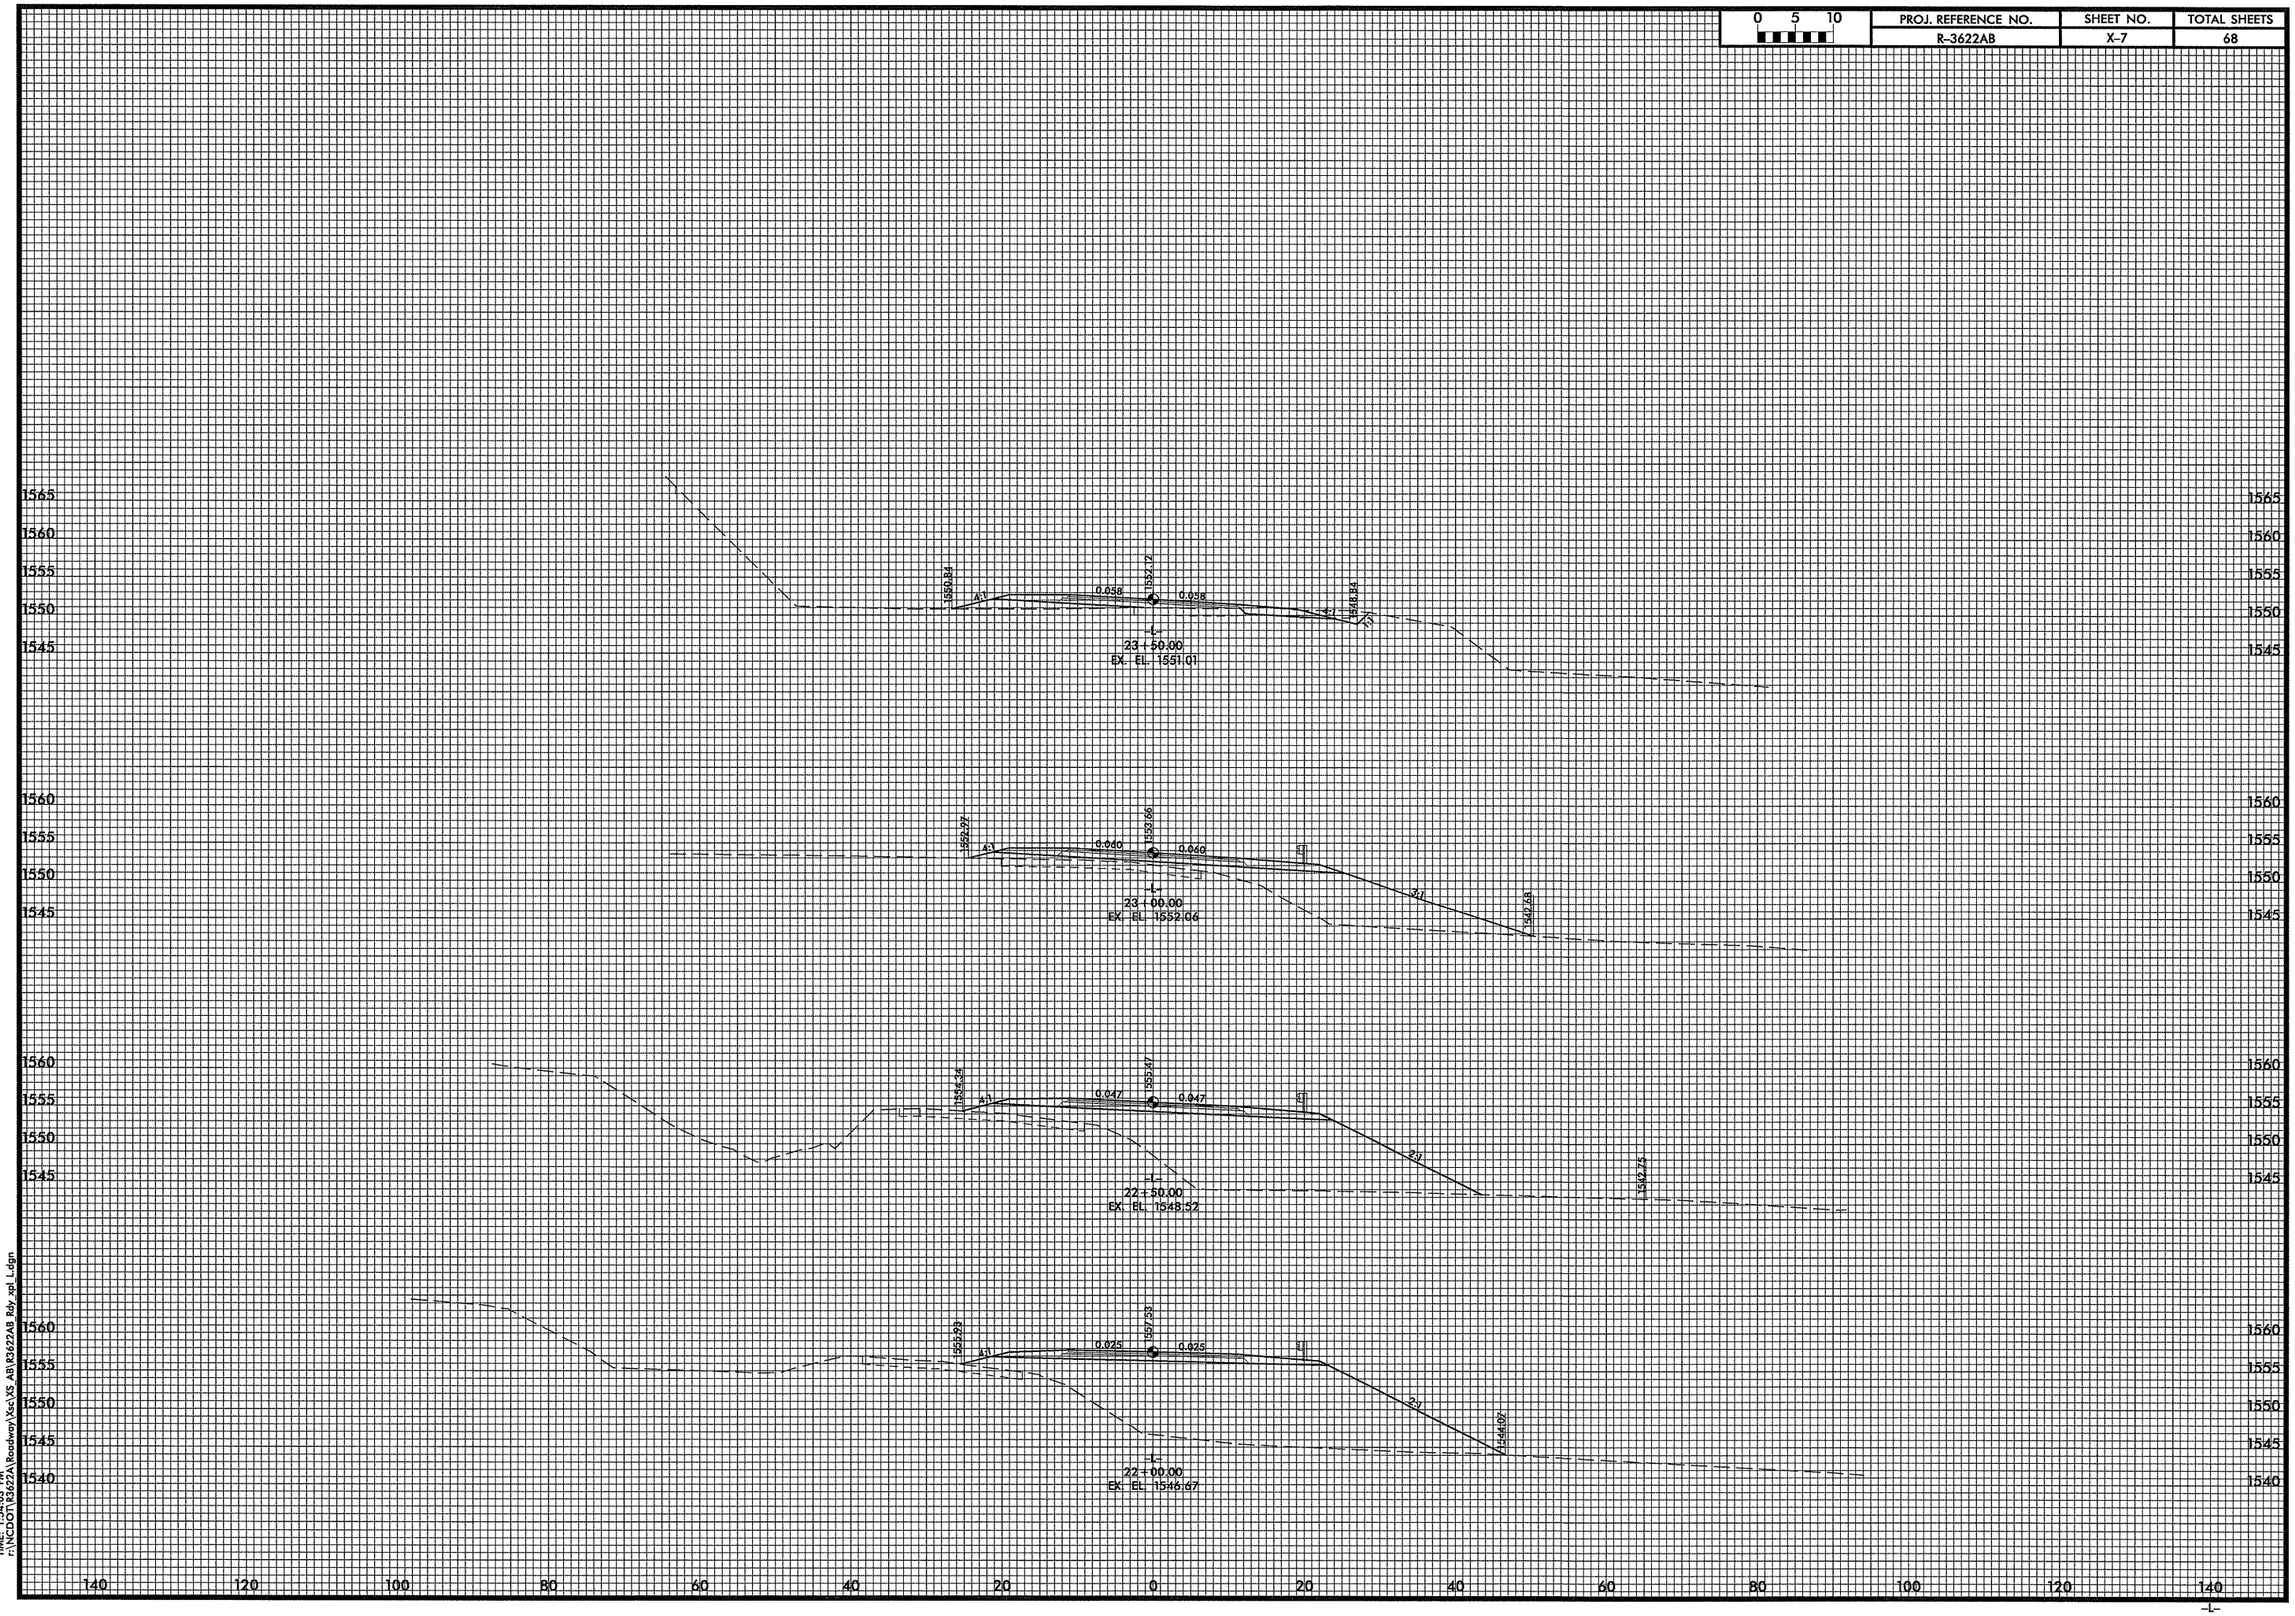

DATE: 10/7/2010
TIME: 1:34:01 PM
r:\NCDOT\R3622A\Roadway\Xsec\XS AB\R3622AB Rdy xpl L.dgn

0 5 10	PROJ. REFERENCE NO.	SHEET NO.	TOTAL SHEETS
	R-3622AB	X-8	68

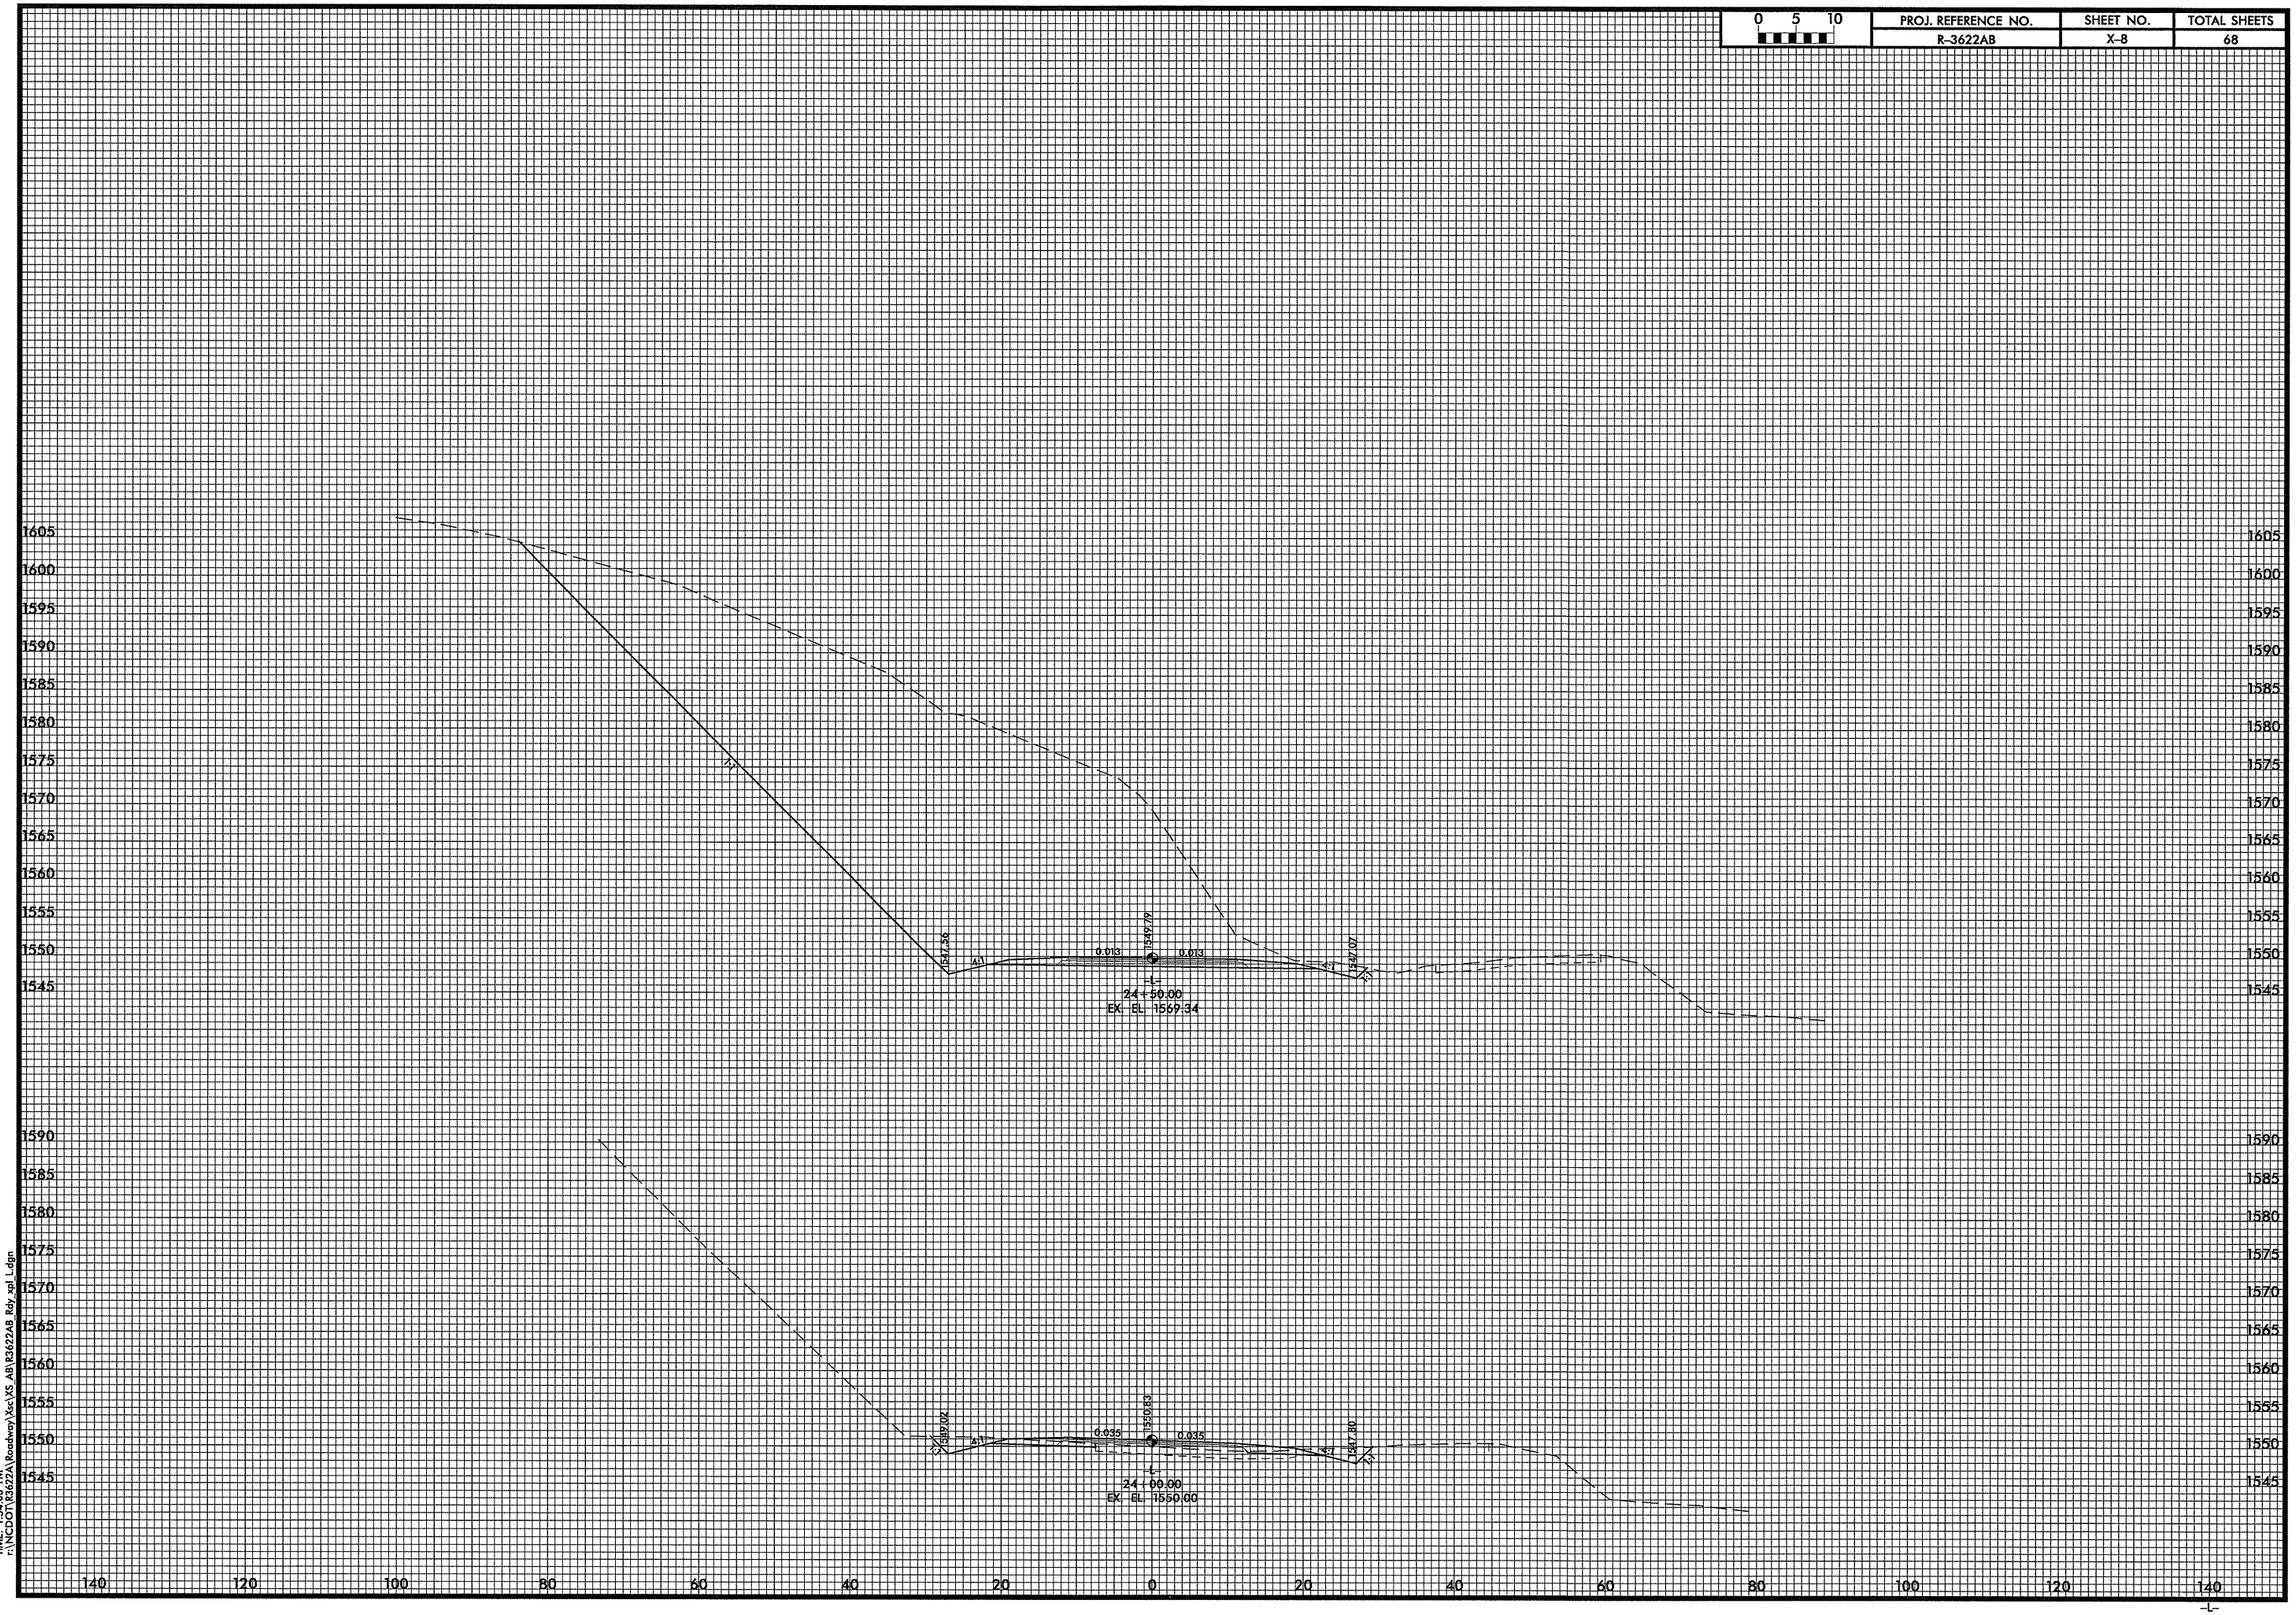

DATE: 10/7/2010
TIME: 1:54:06 PM
r:\NCDOT\R3622A\Roadway\XsecXS_AB\R3622AB_Rdy_xpl_L.dgn

0 5 10	PROJ. REFERENCE NO.	SHEET NO.	TOTAL SHEETS
	R-3622AB	X-9	68

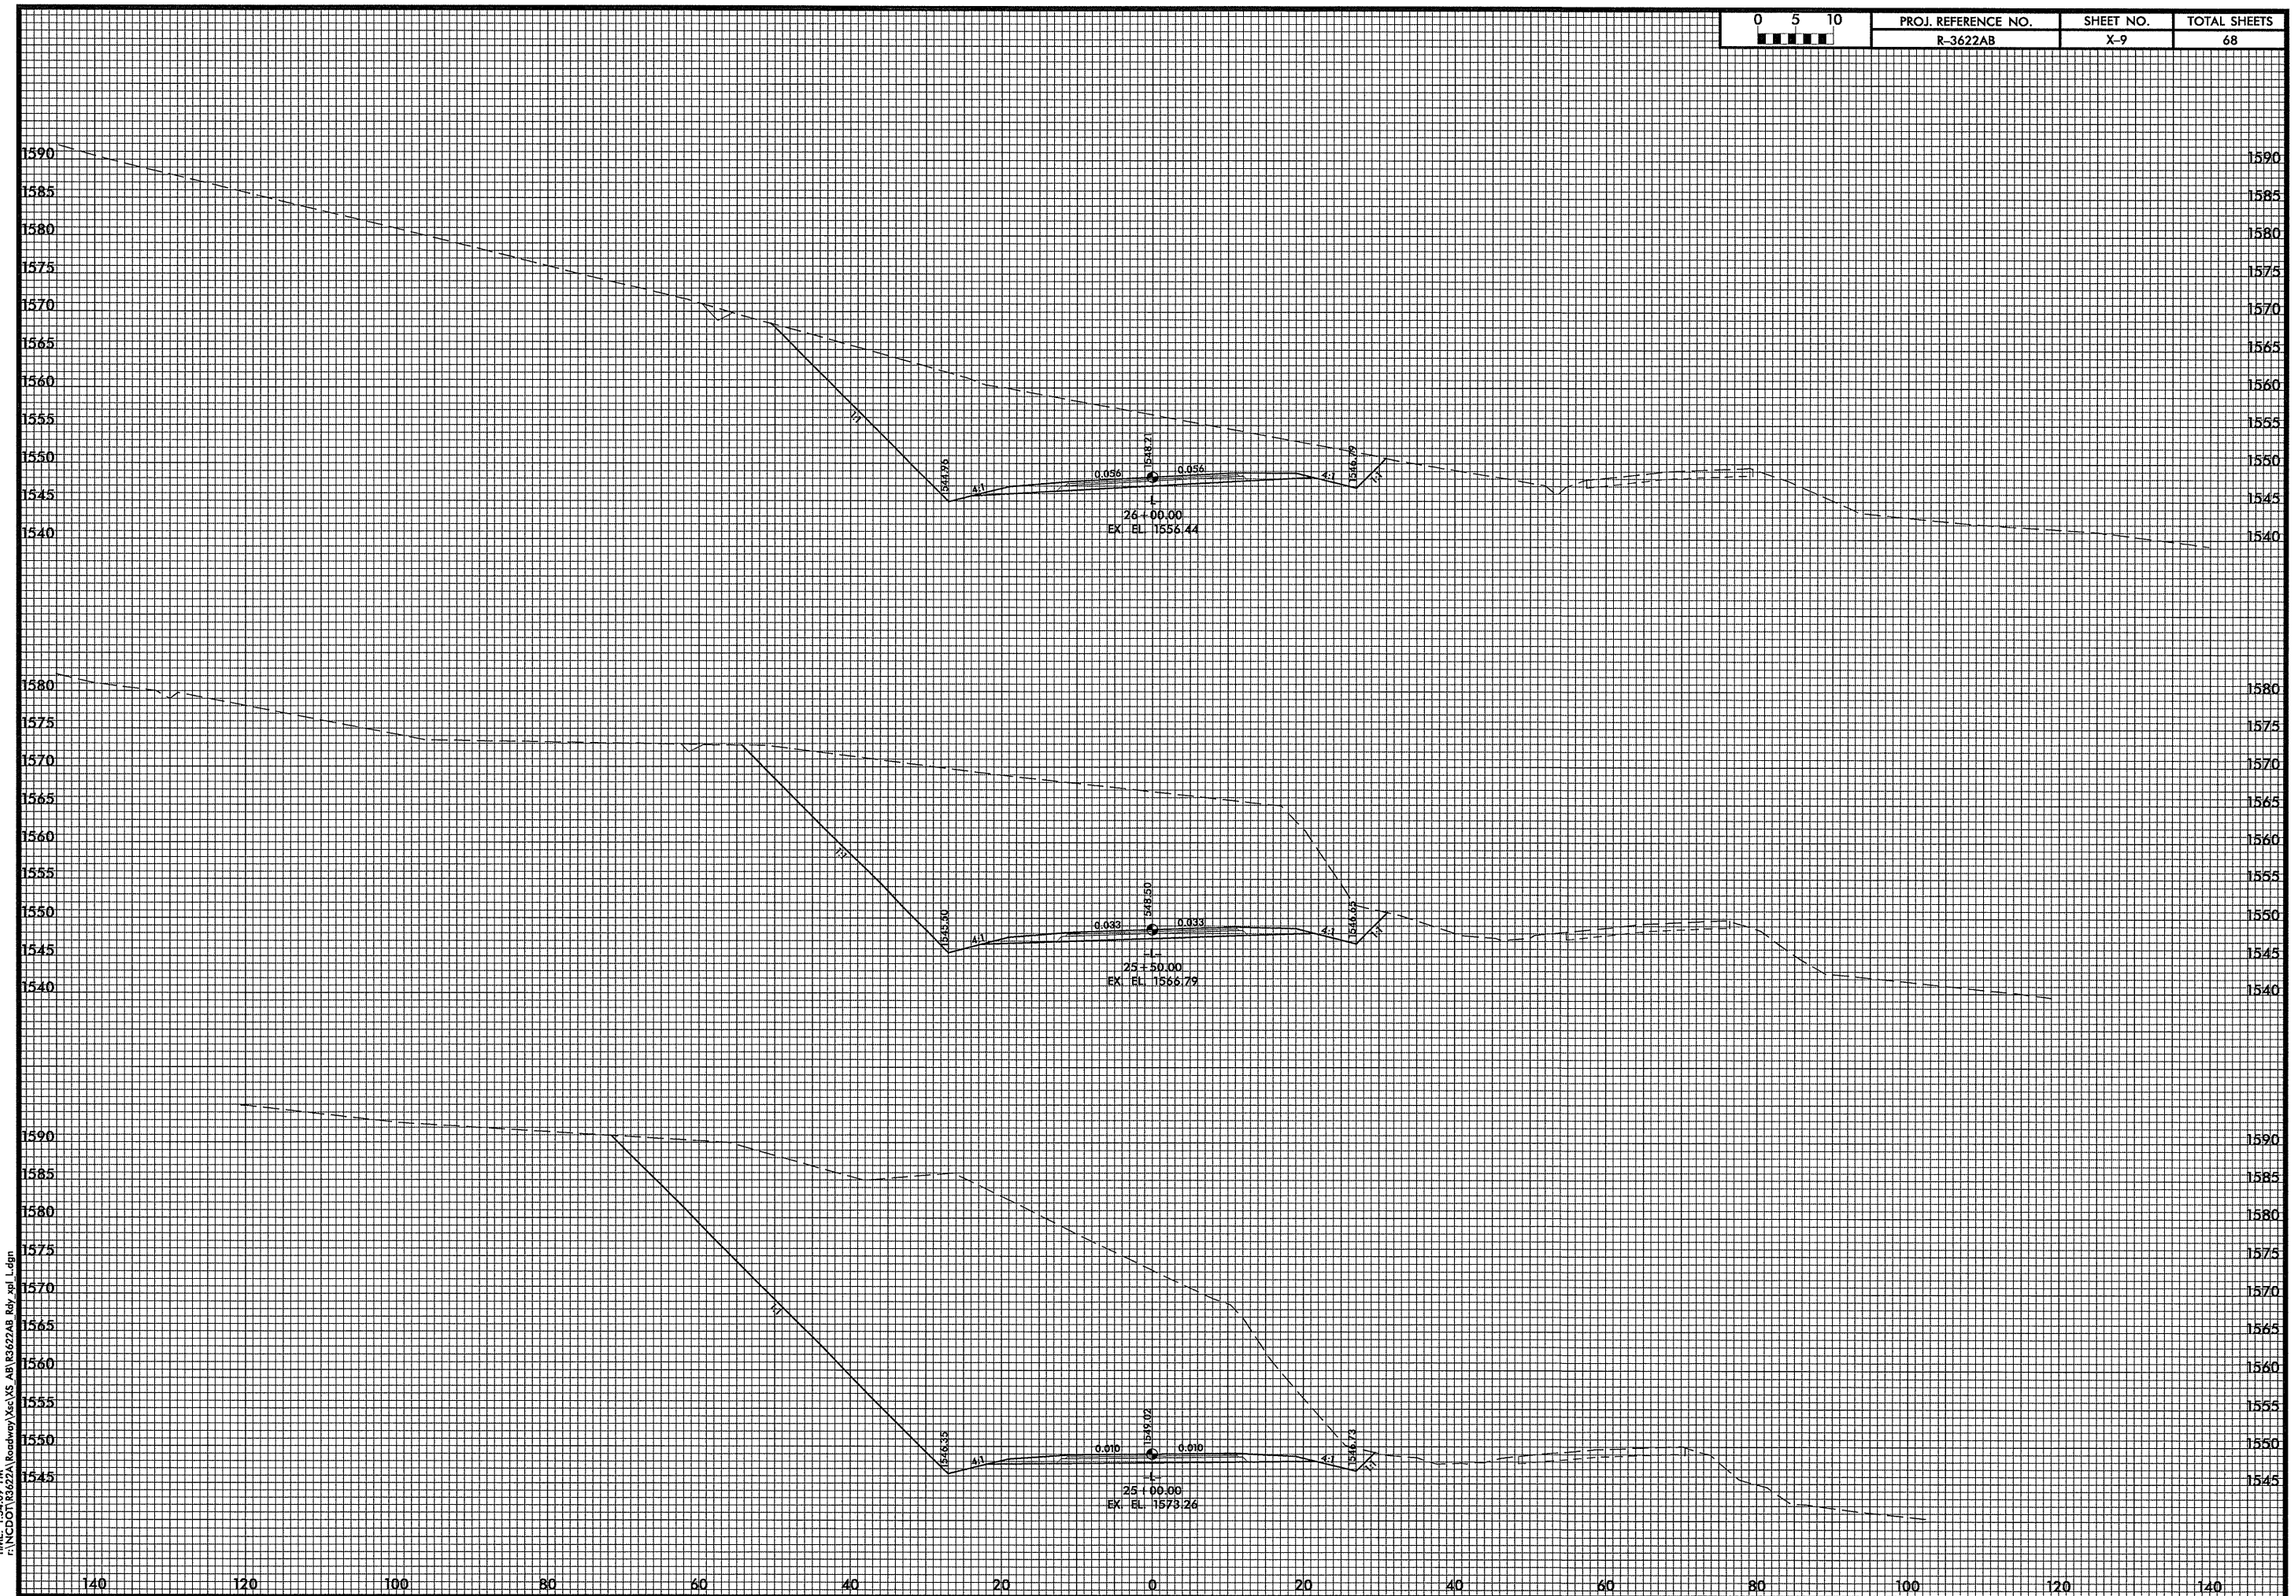

DATE: 10/7/2010
TIME: 3:49:01 PM
r:\NCDOT\R3622A\Roadway\Xsec\XS AB\R3622AB Rdy xpl L.dgn

PROJ. REFERENCE NO.	SHEET NO.	TOTAL SHEETS
R-3622AB	X-10	68

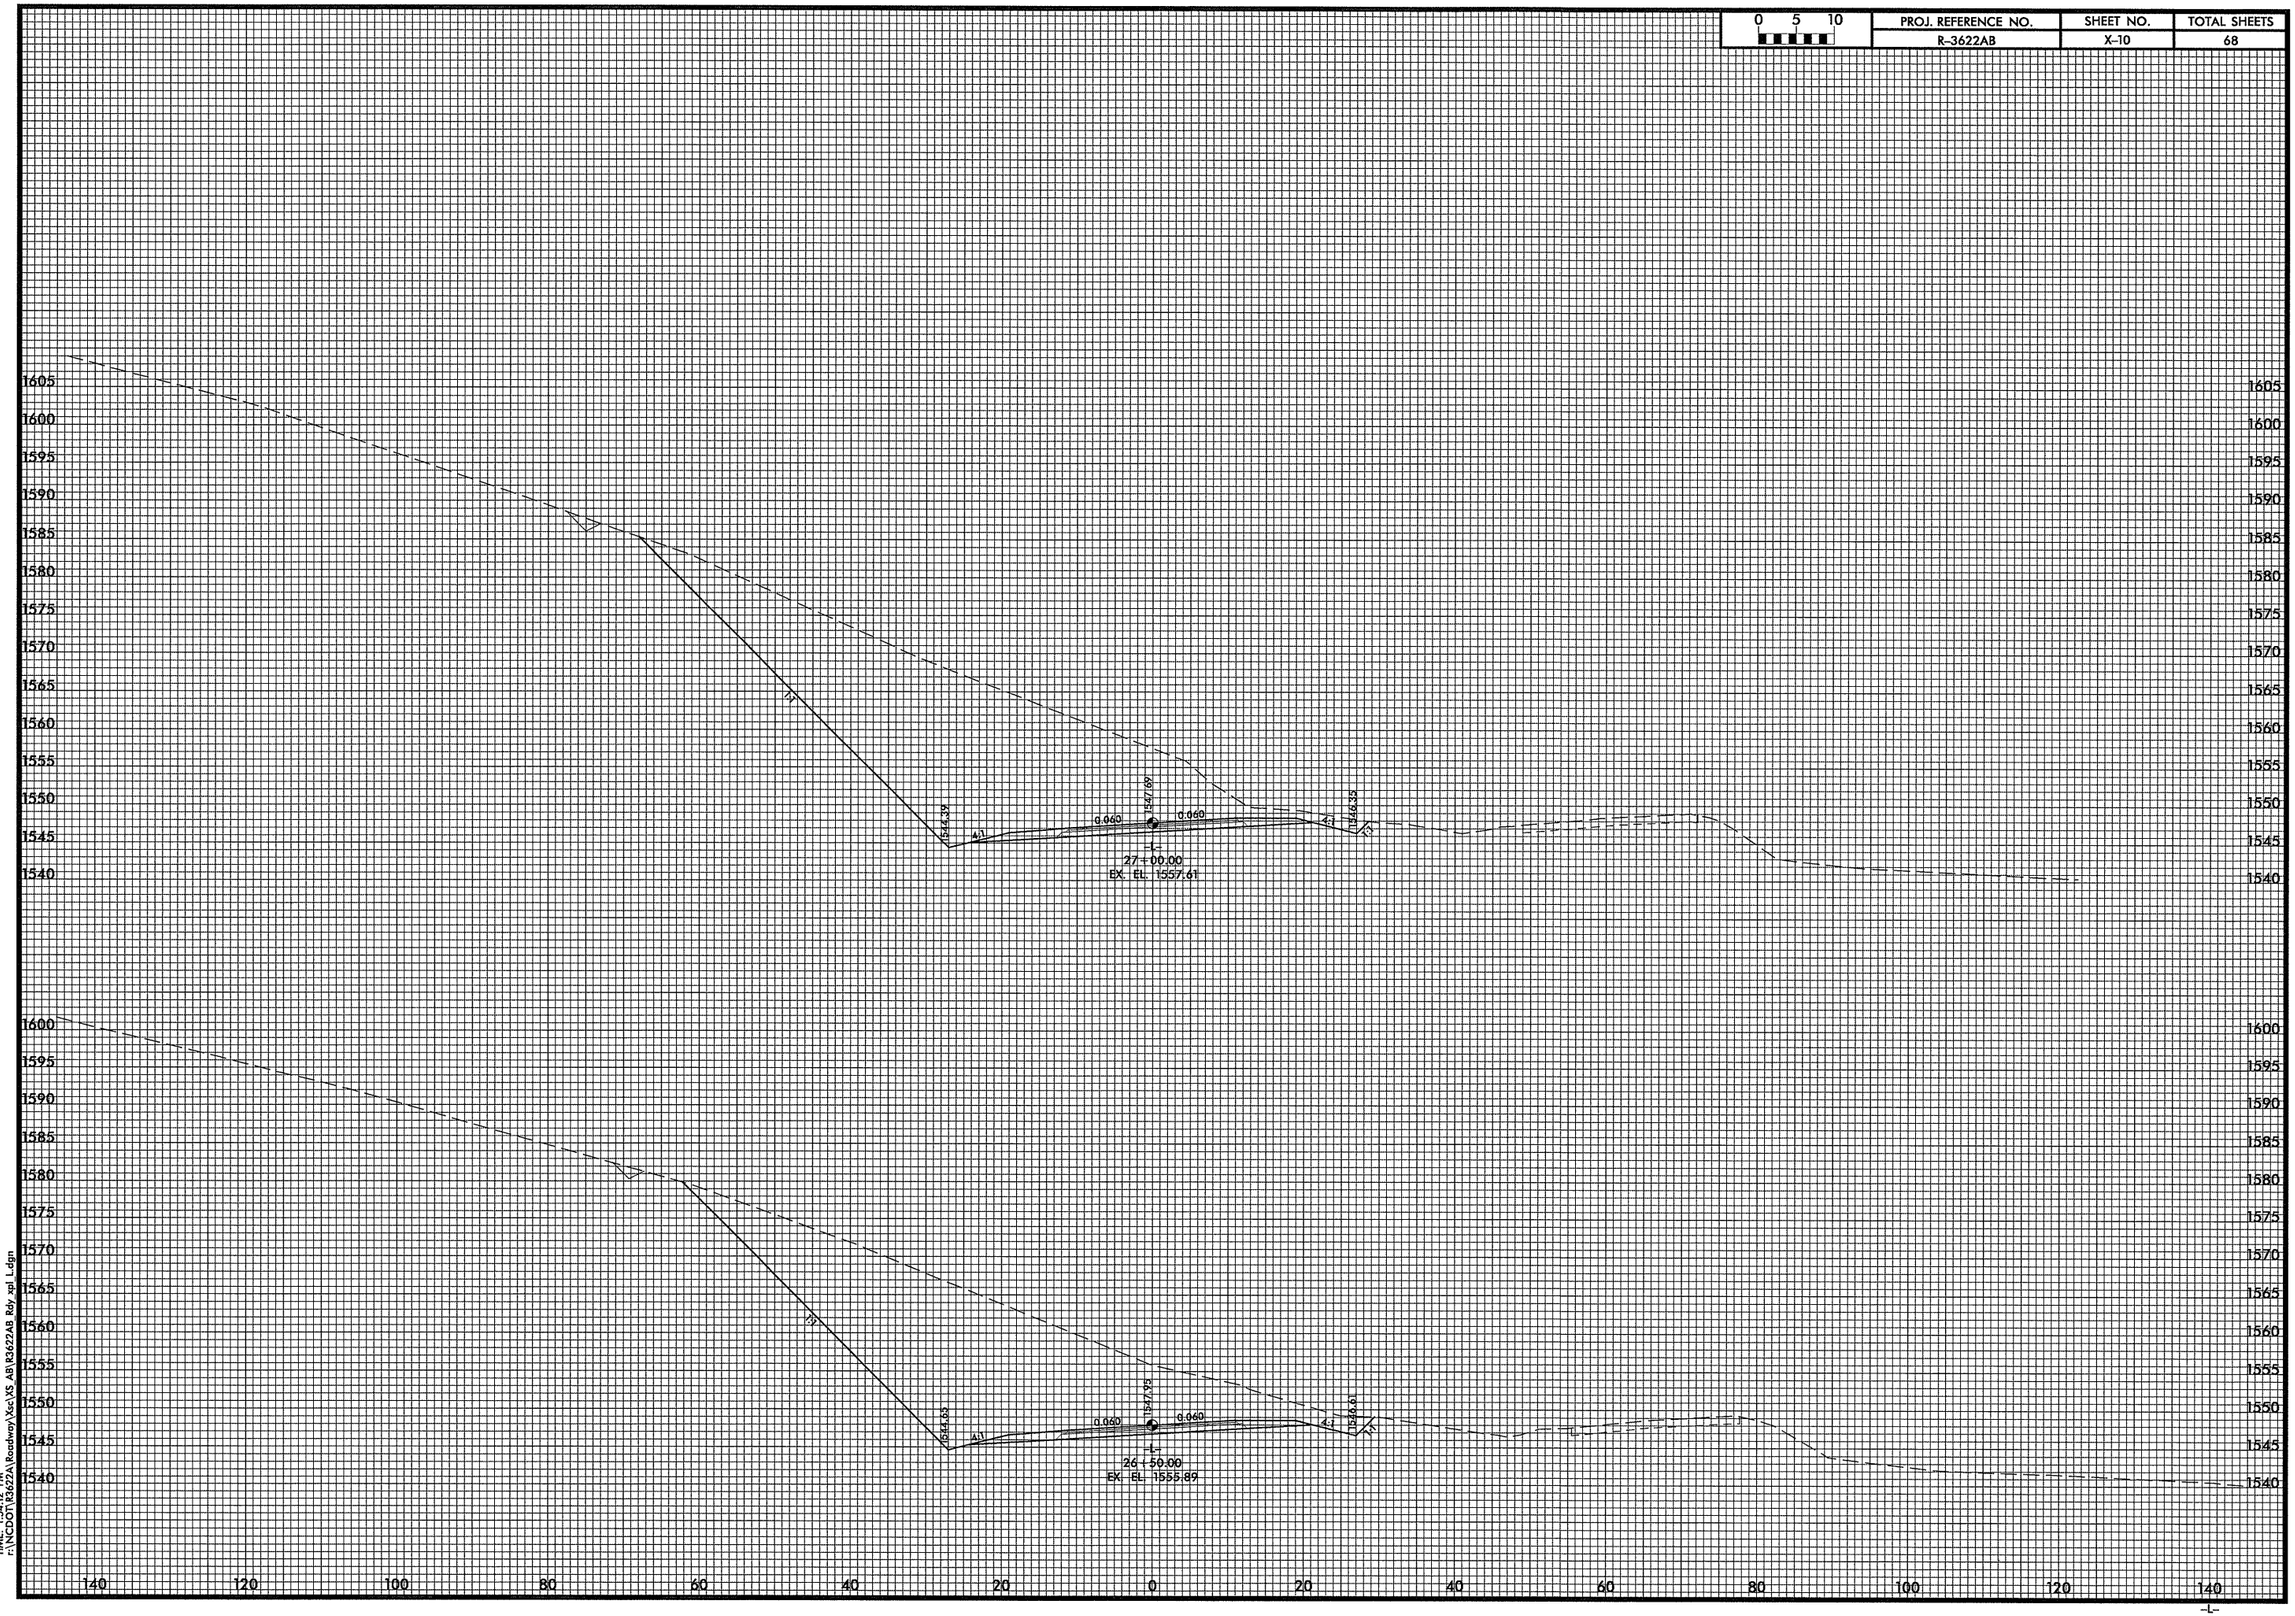

DATE: 10/7/2010
TIME: 1:54:12 PM
r:\NCDOT\R3622A\Roadway\Xsc\XS_AB\R3622AB_Rdy_xpl_L.dgn

0 5 10	PROJ. REFERENCE NO.	SHEET NO.	TOTAL SHEETS
	R-3622AB	X-11	68

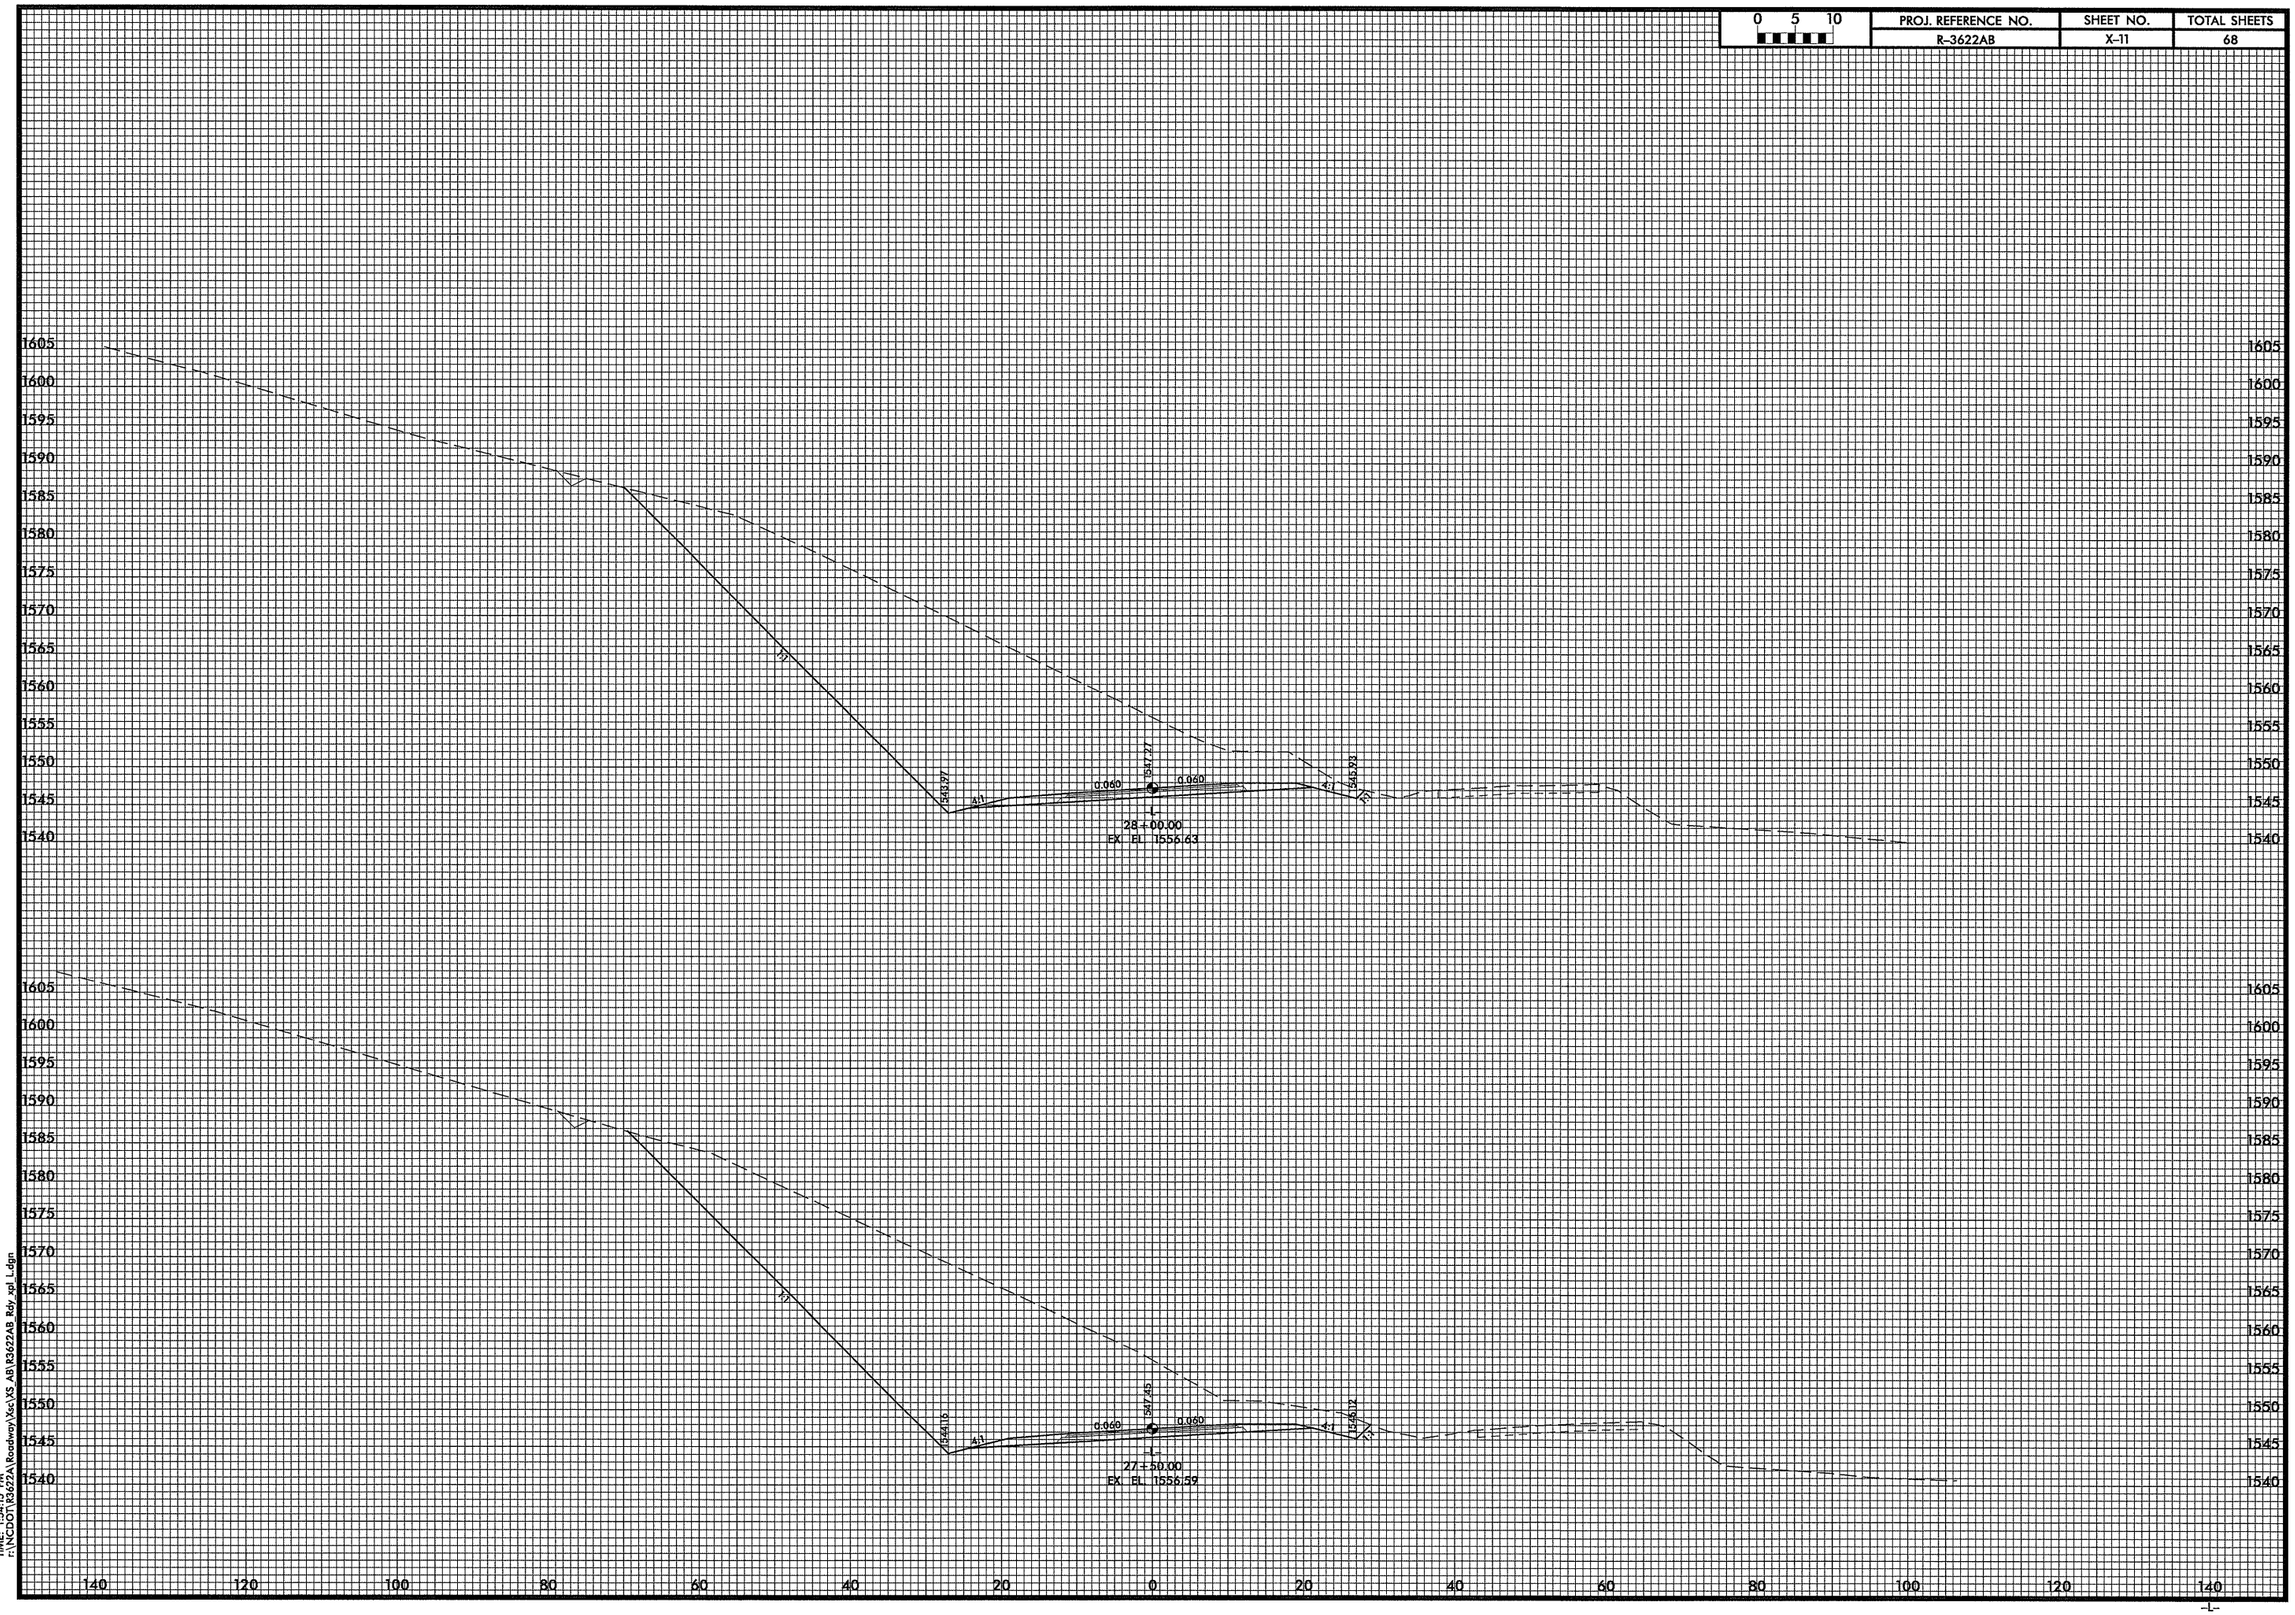

DATE: 10/7/2010
TIME: 1:54:15 PM
r:\NCDOT\R3622A\Roadway\Xsc\XS_AB\R3622AB_Rdy_xpl_L.dgn

0 5 10	PROJ. REFERENCE NO.	SHEET NO.	TOTAL SHEETS
	R-3622AB	X-12	68

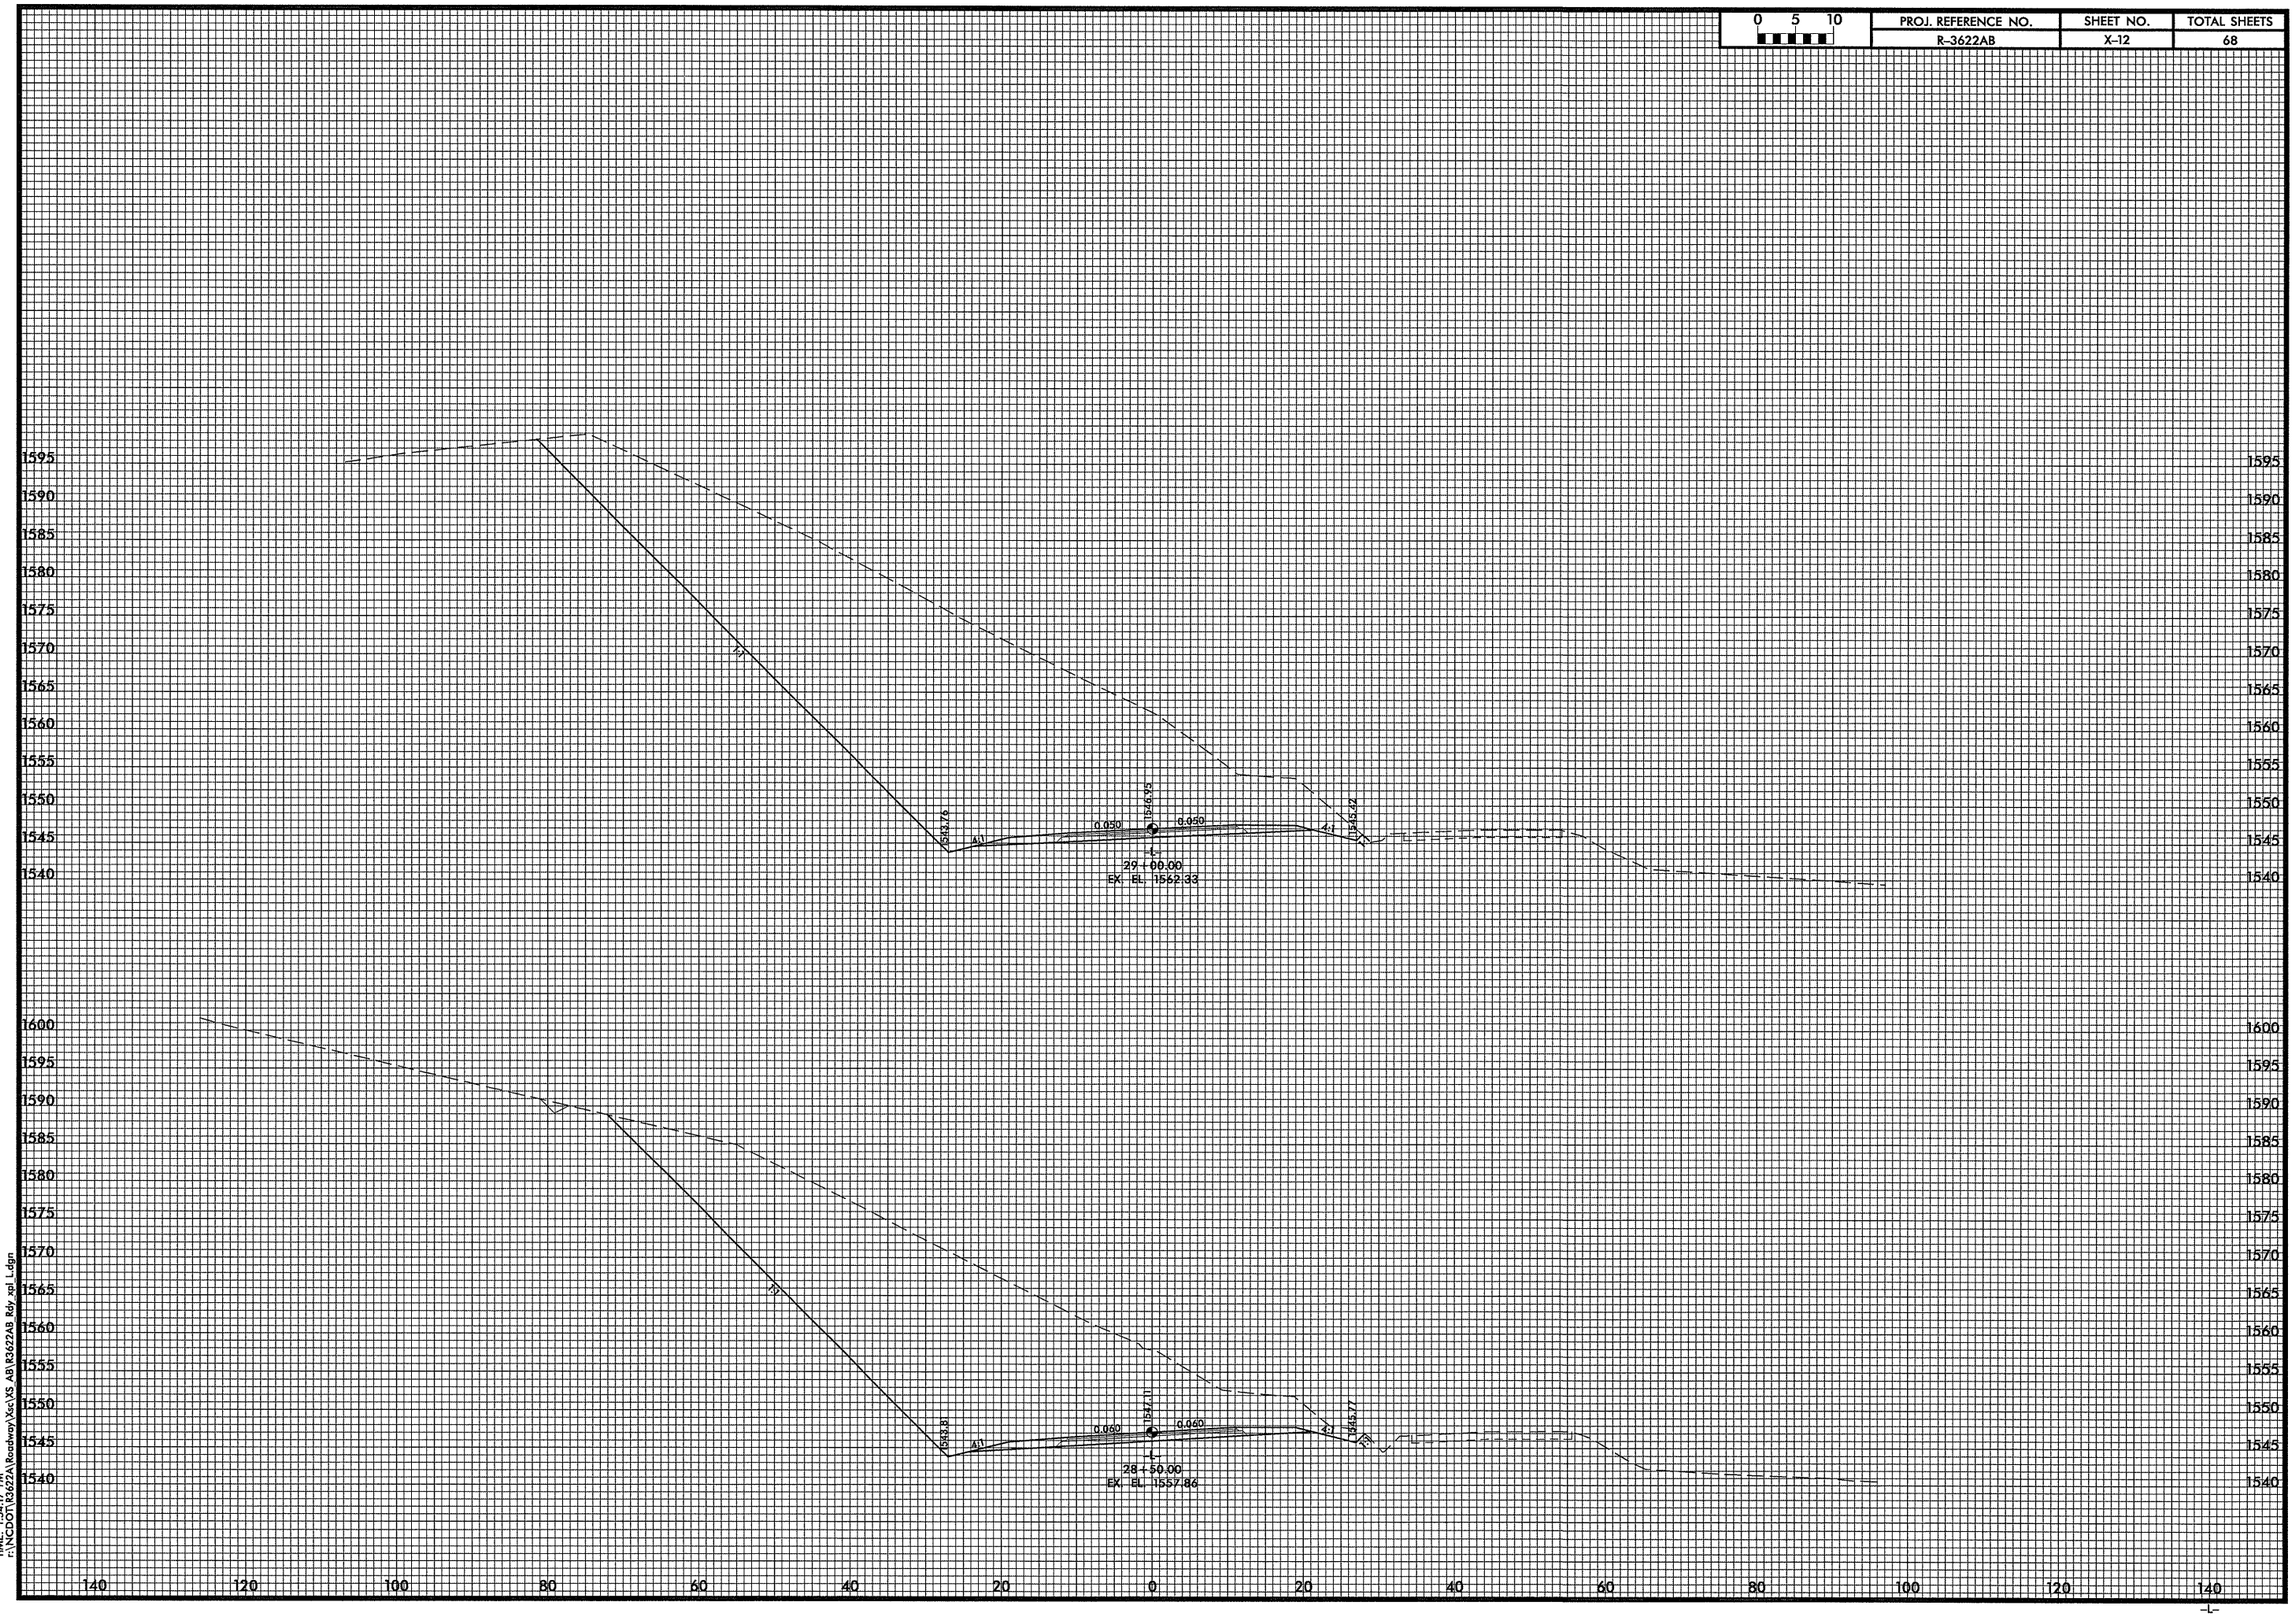

DATE: 10/2/10
TIME: 1:47:17 PM
r:\NCDOT\R3622A\Roadway\Xsec\XS AB\R3622AB Rdy xpl L.dgn

-L-

0 5 10	PROJ. REFERENCE NO.	SHEET NO.	TOTAL SHEETS
	R-3622AB	X-13	68

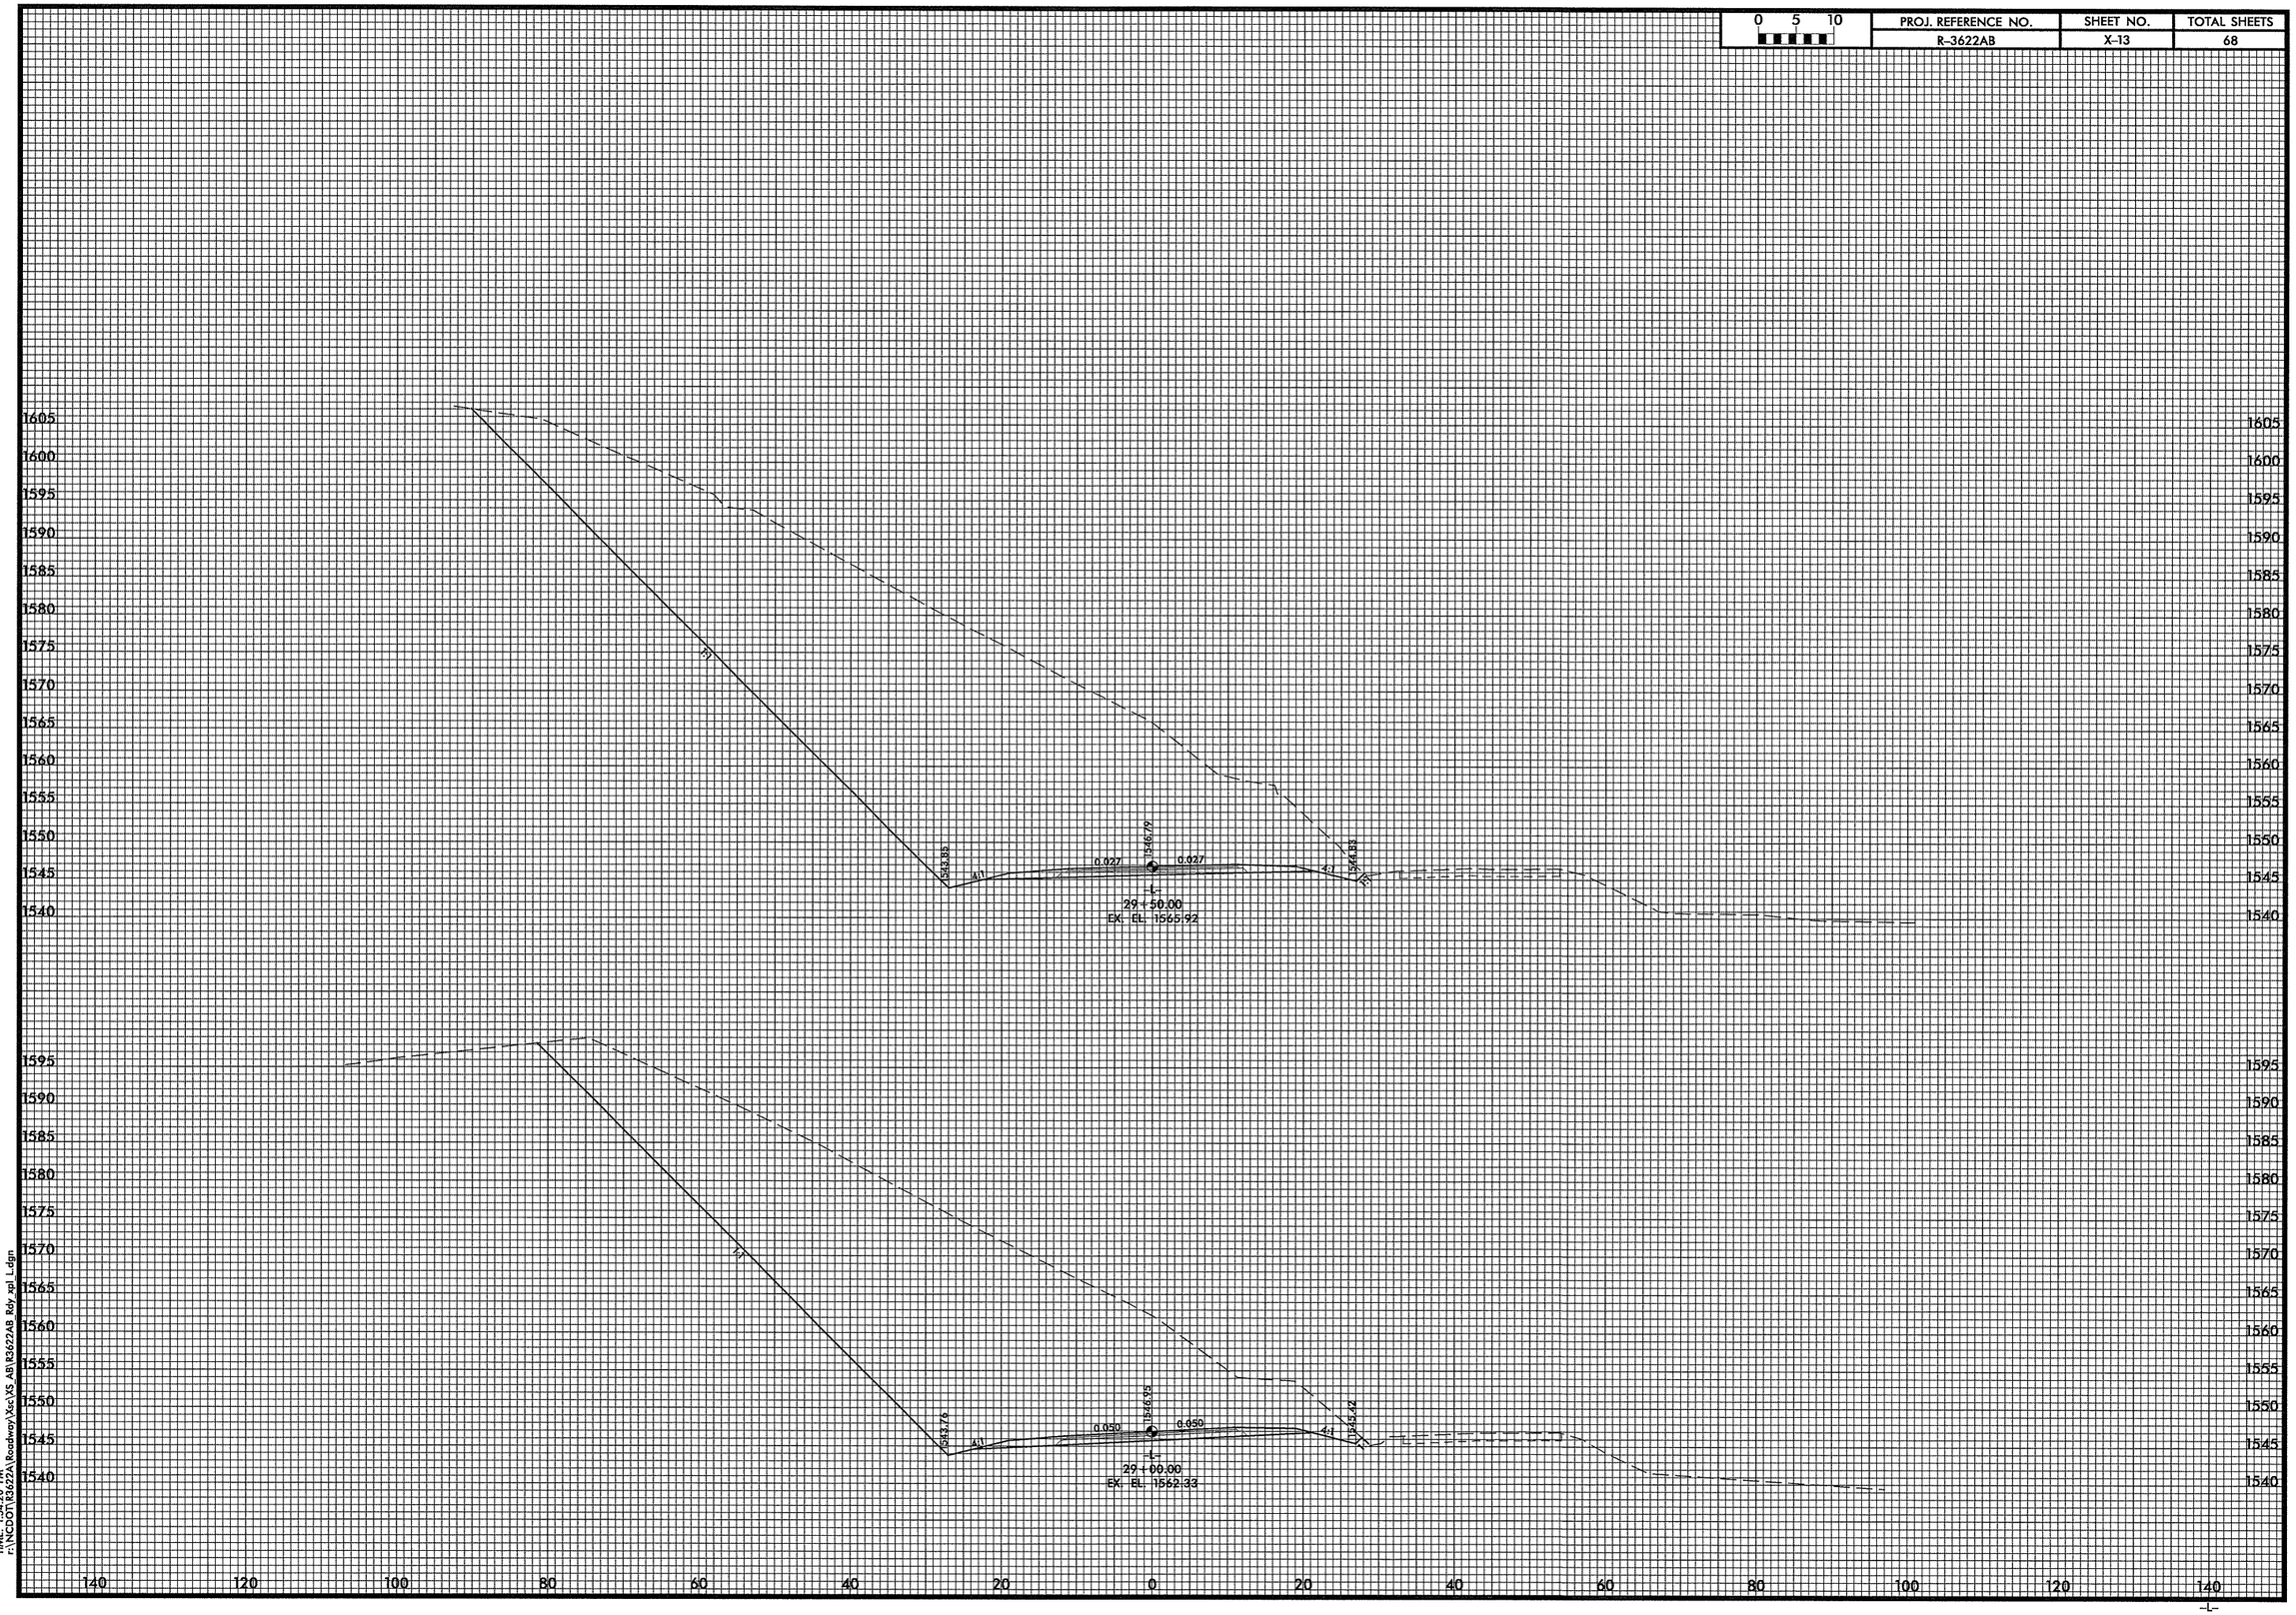

DATE: 10/2/2010
TIME: 1:42:01 PM
f:\NCDOT\R3622A\Roadway\Xsec\XS AB\R3622AB Rdy xpl L.dgn

-L-

0 5 10	PROJ. REFERENCE NO.	SHEET NO.	TOTAL SHEETS
	R-3622AB	X-14	68

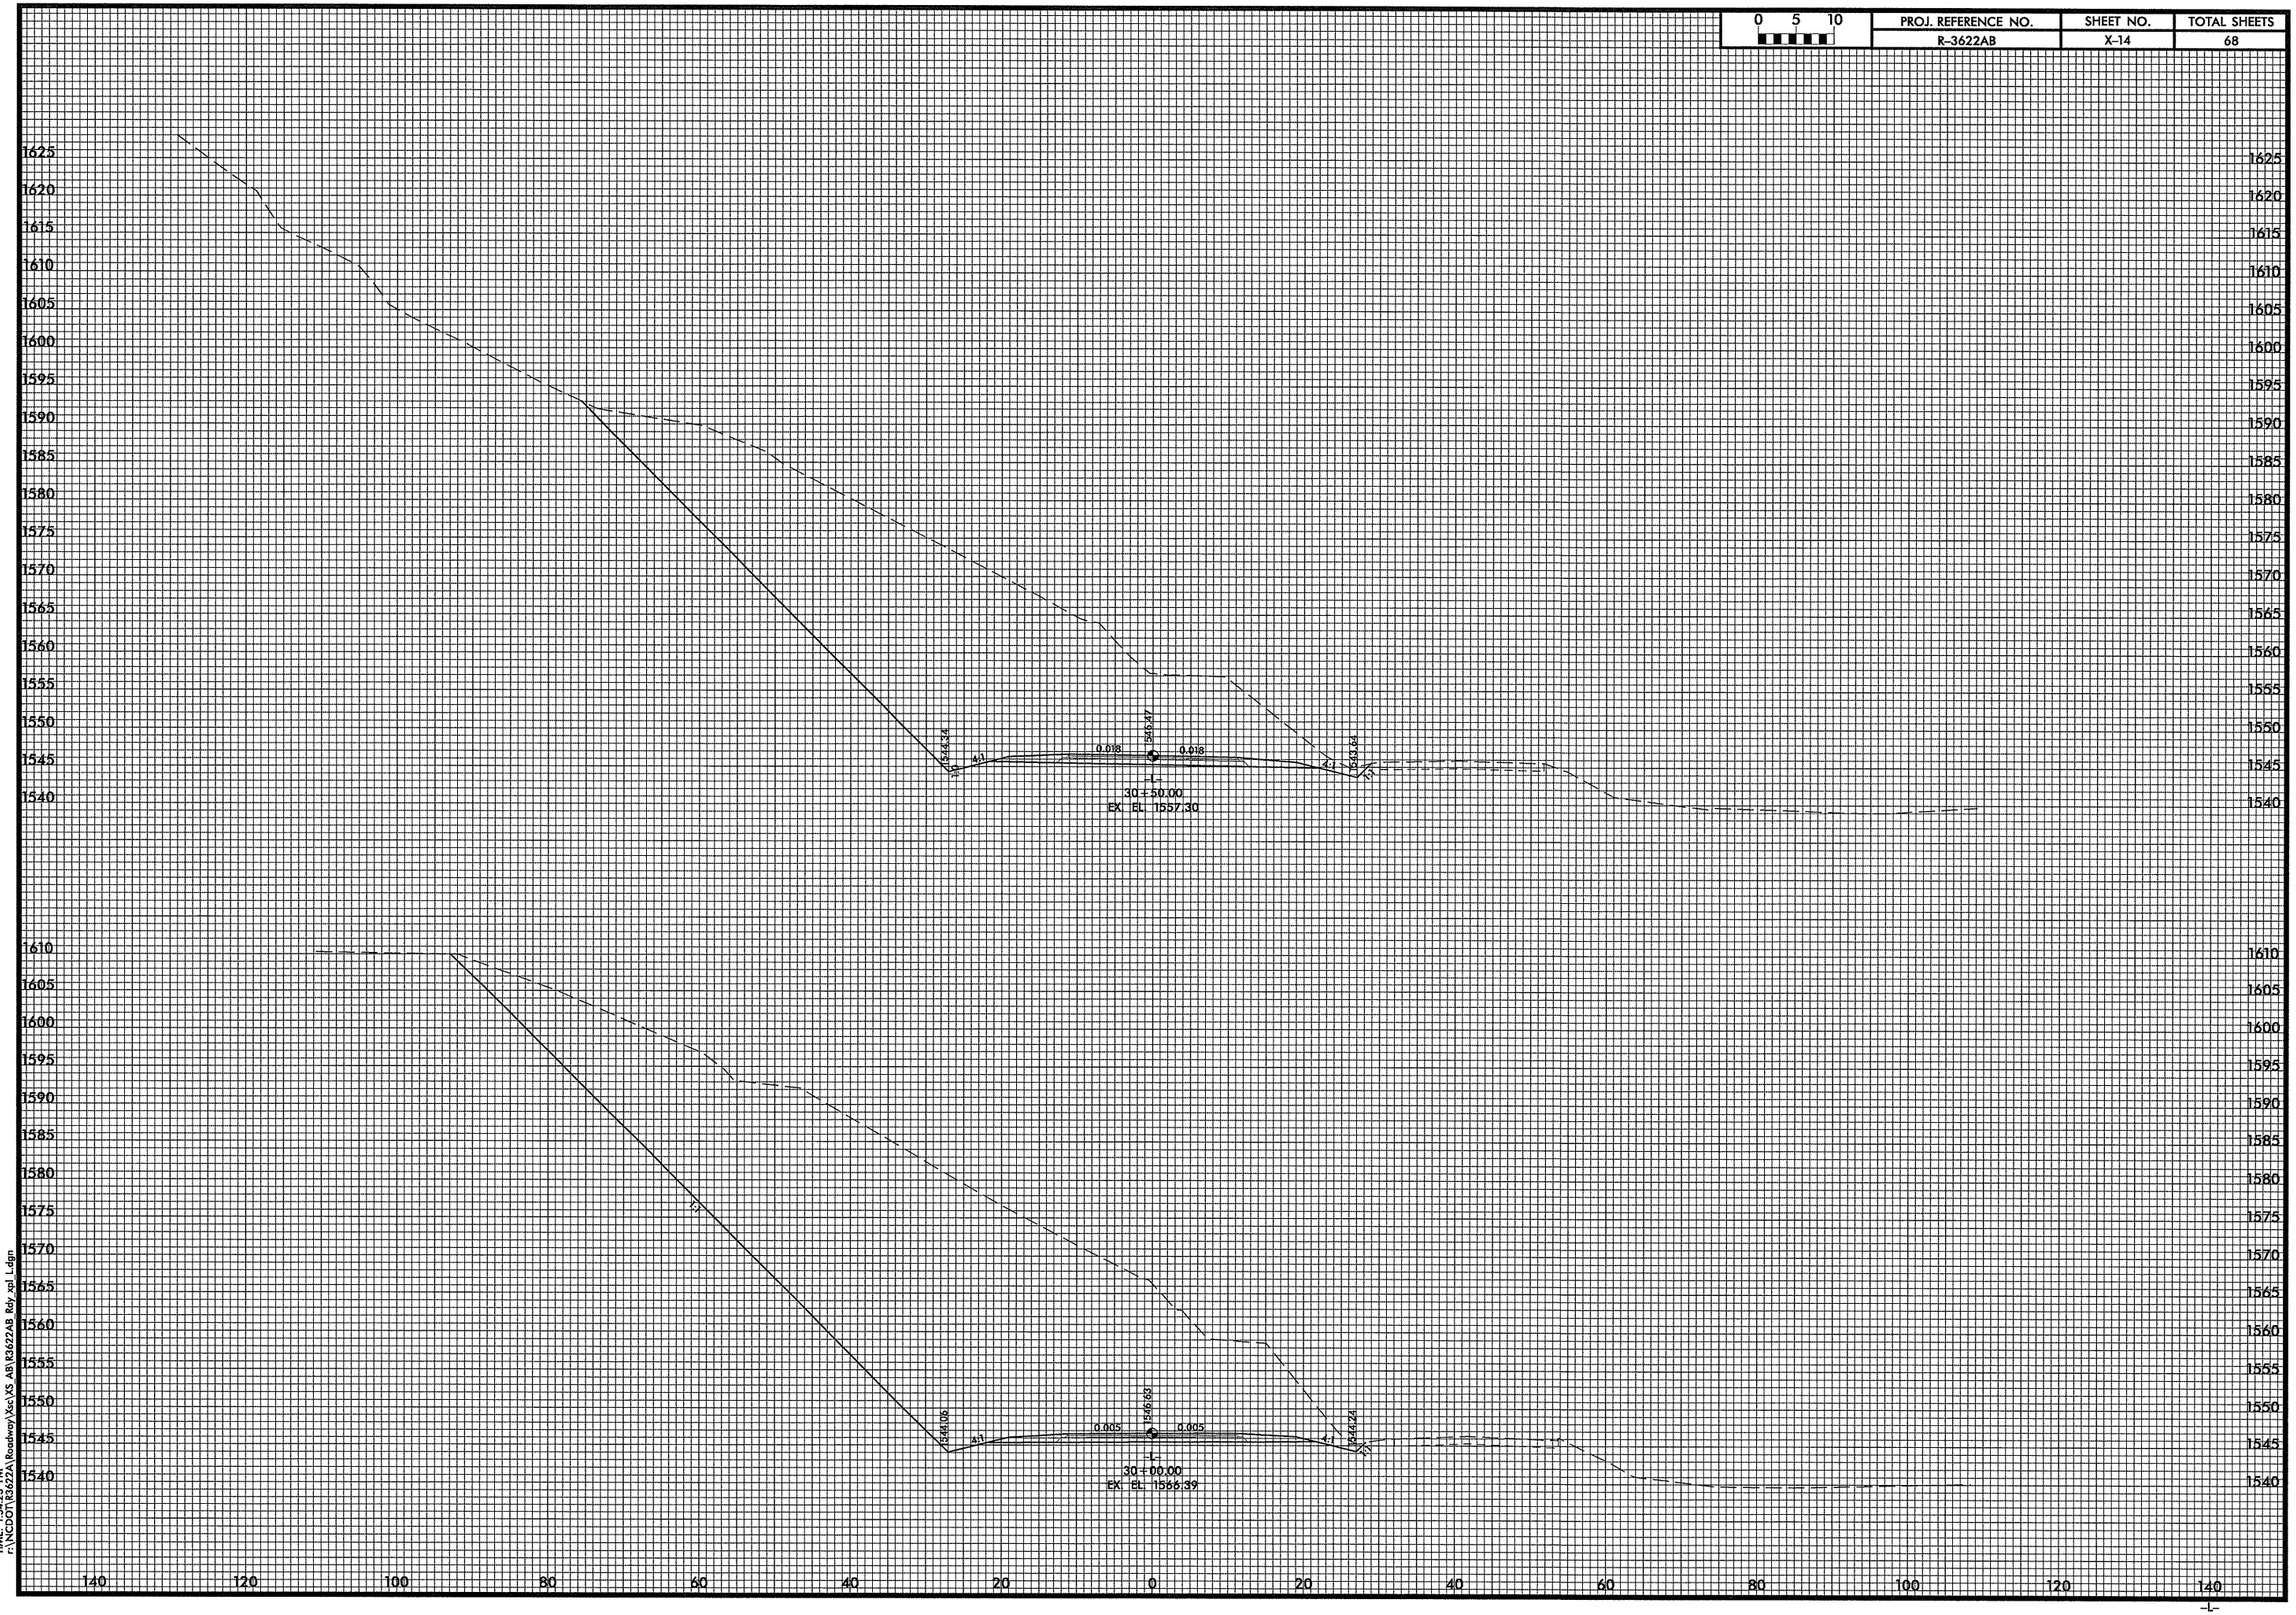

DATE: 10/7/2010
TIME: 5:27:21 PM
r:\NCDOT\R3622A\Roadway\Xsec\XS AB\R3622AB Rdy xpL Ldgn

PROJ. REFERENCE NO.	SHEET NO.	TOTAL SHEETS
R-3622AB	X-15	68

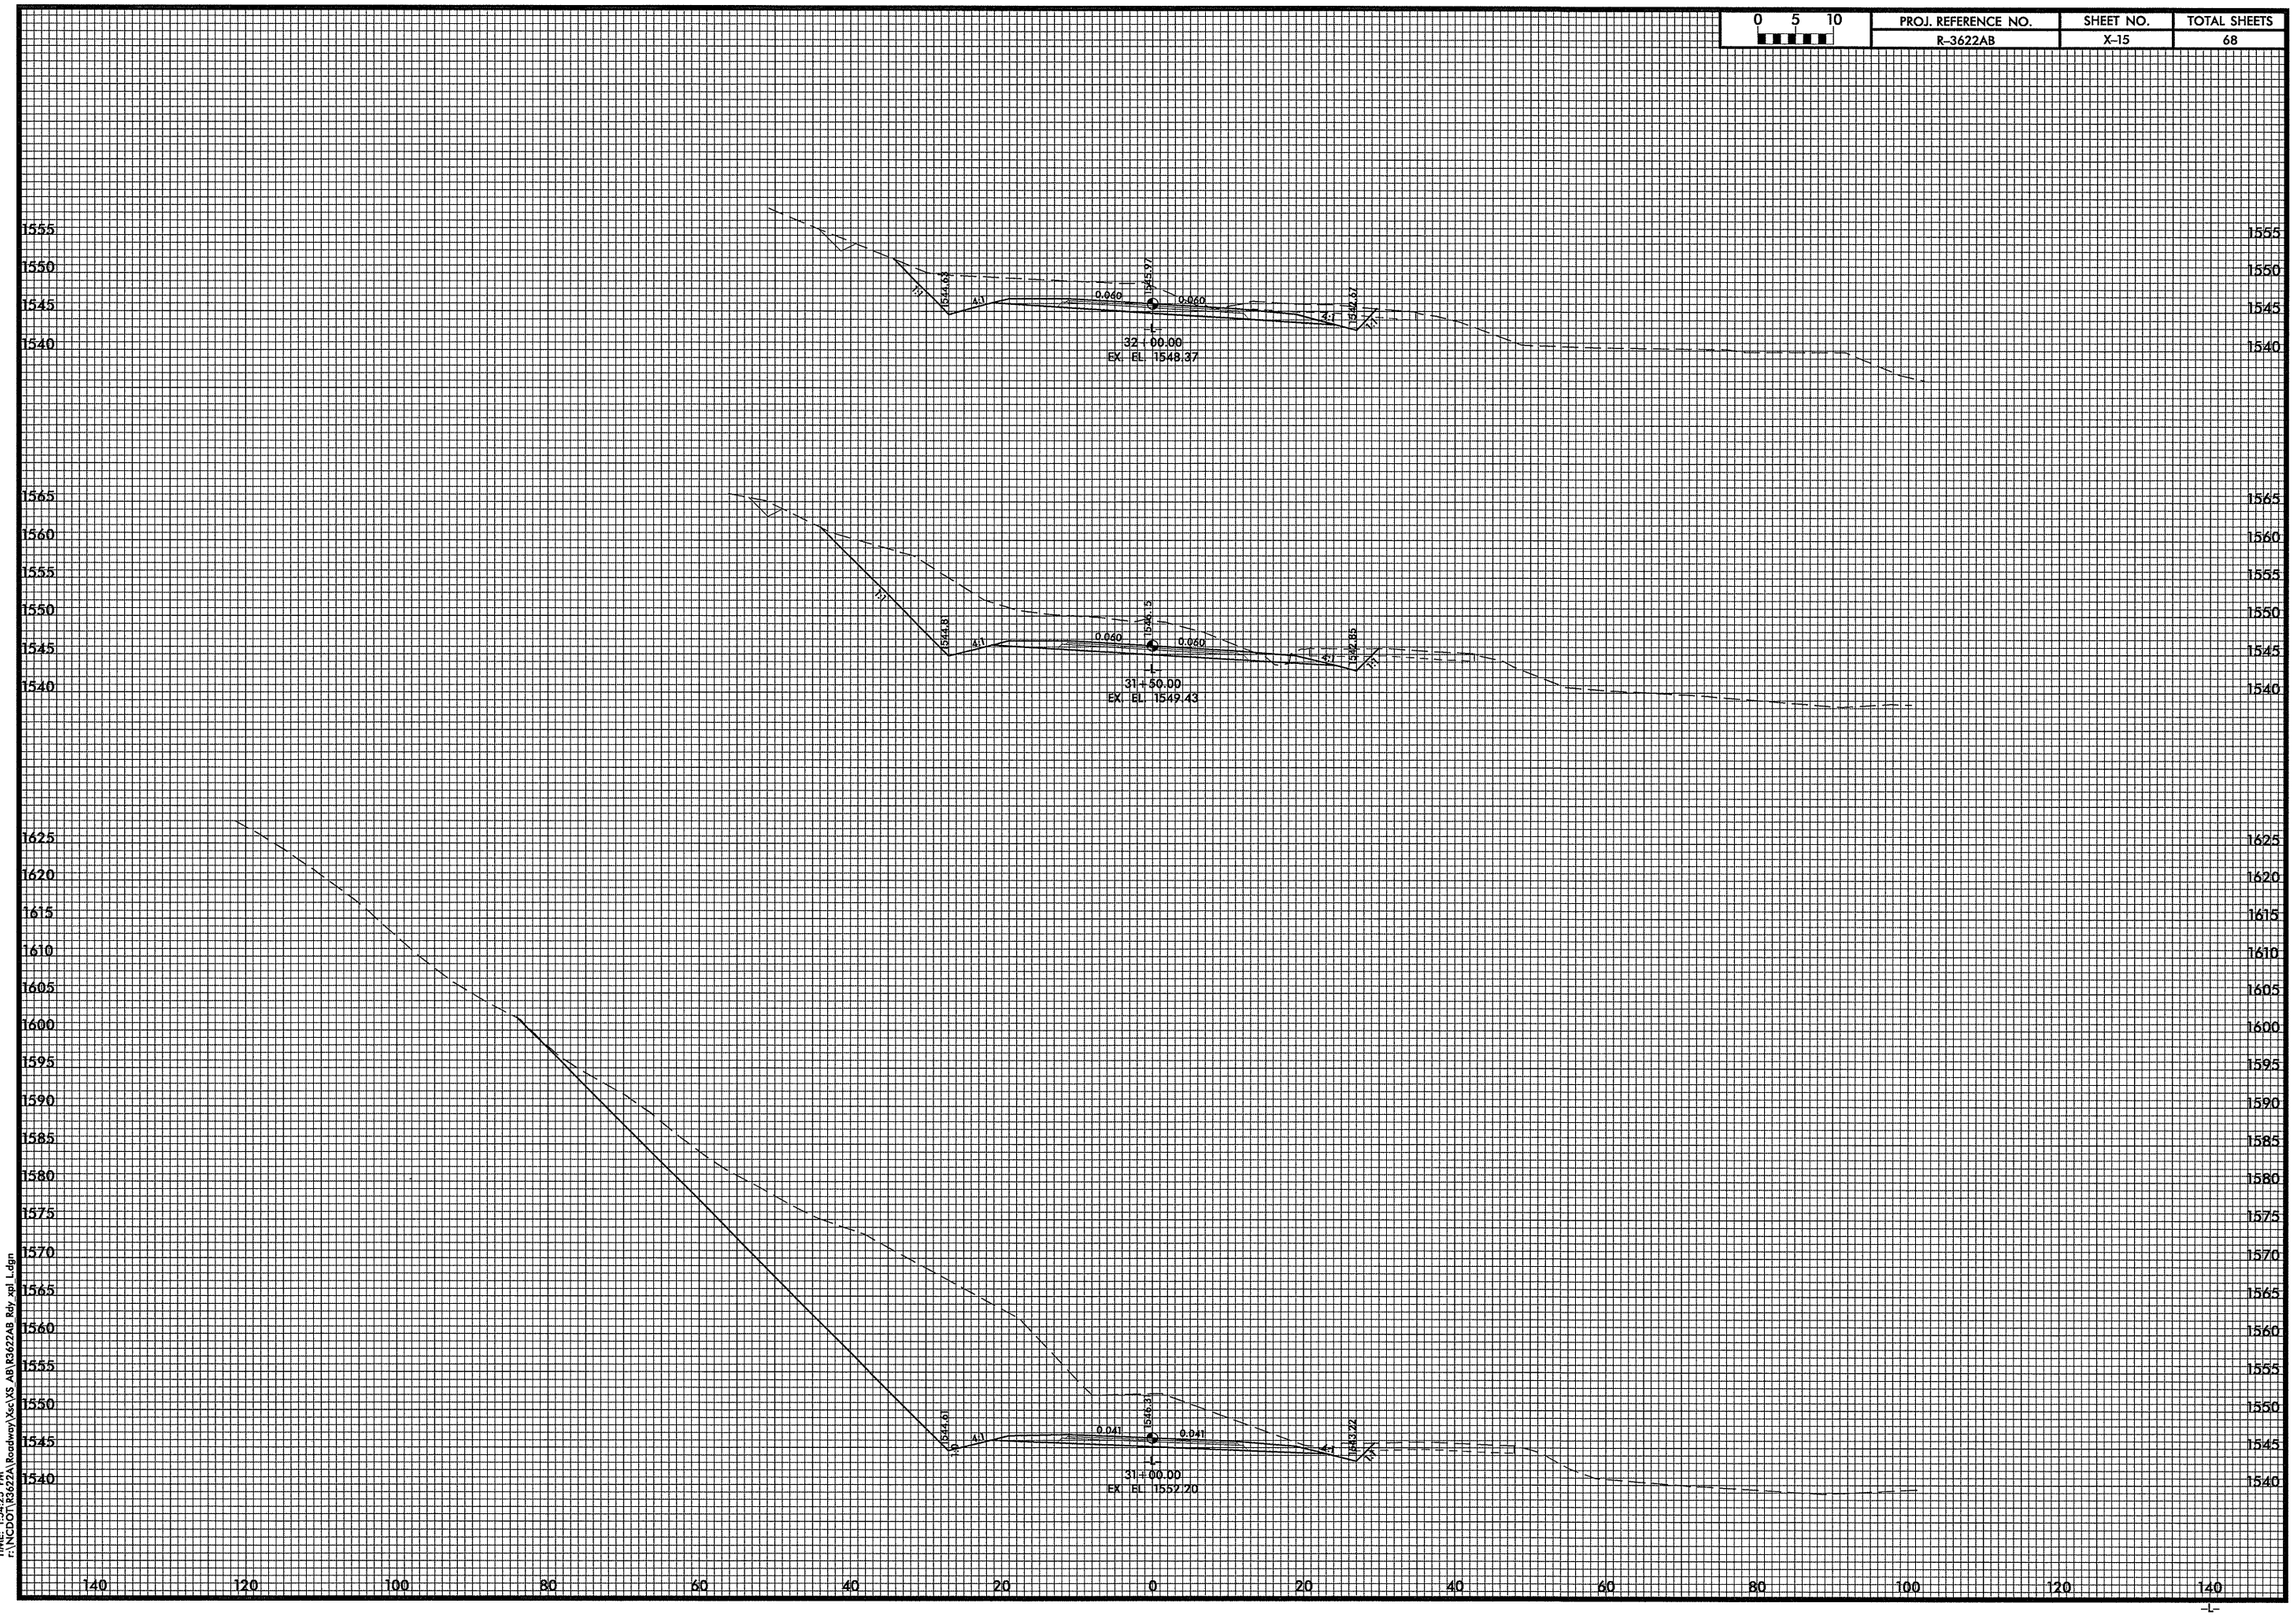

DATE: 10/7/2010
TIME: 1:54:25 PM
r:\NCDOT\R3622A\Roadway\Xsc\XS_AB\R3622AB_Rdy_xpl_L.dgn

PROJ. REFERENCE NO.	SHEET NO.	TOTAL SHEETS
R-3622AB	X-16	68

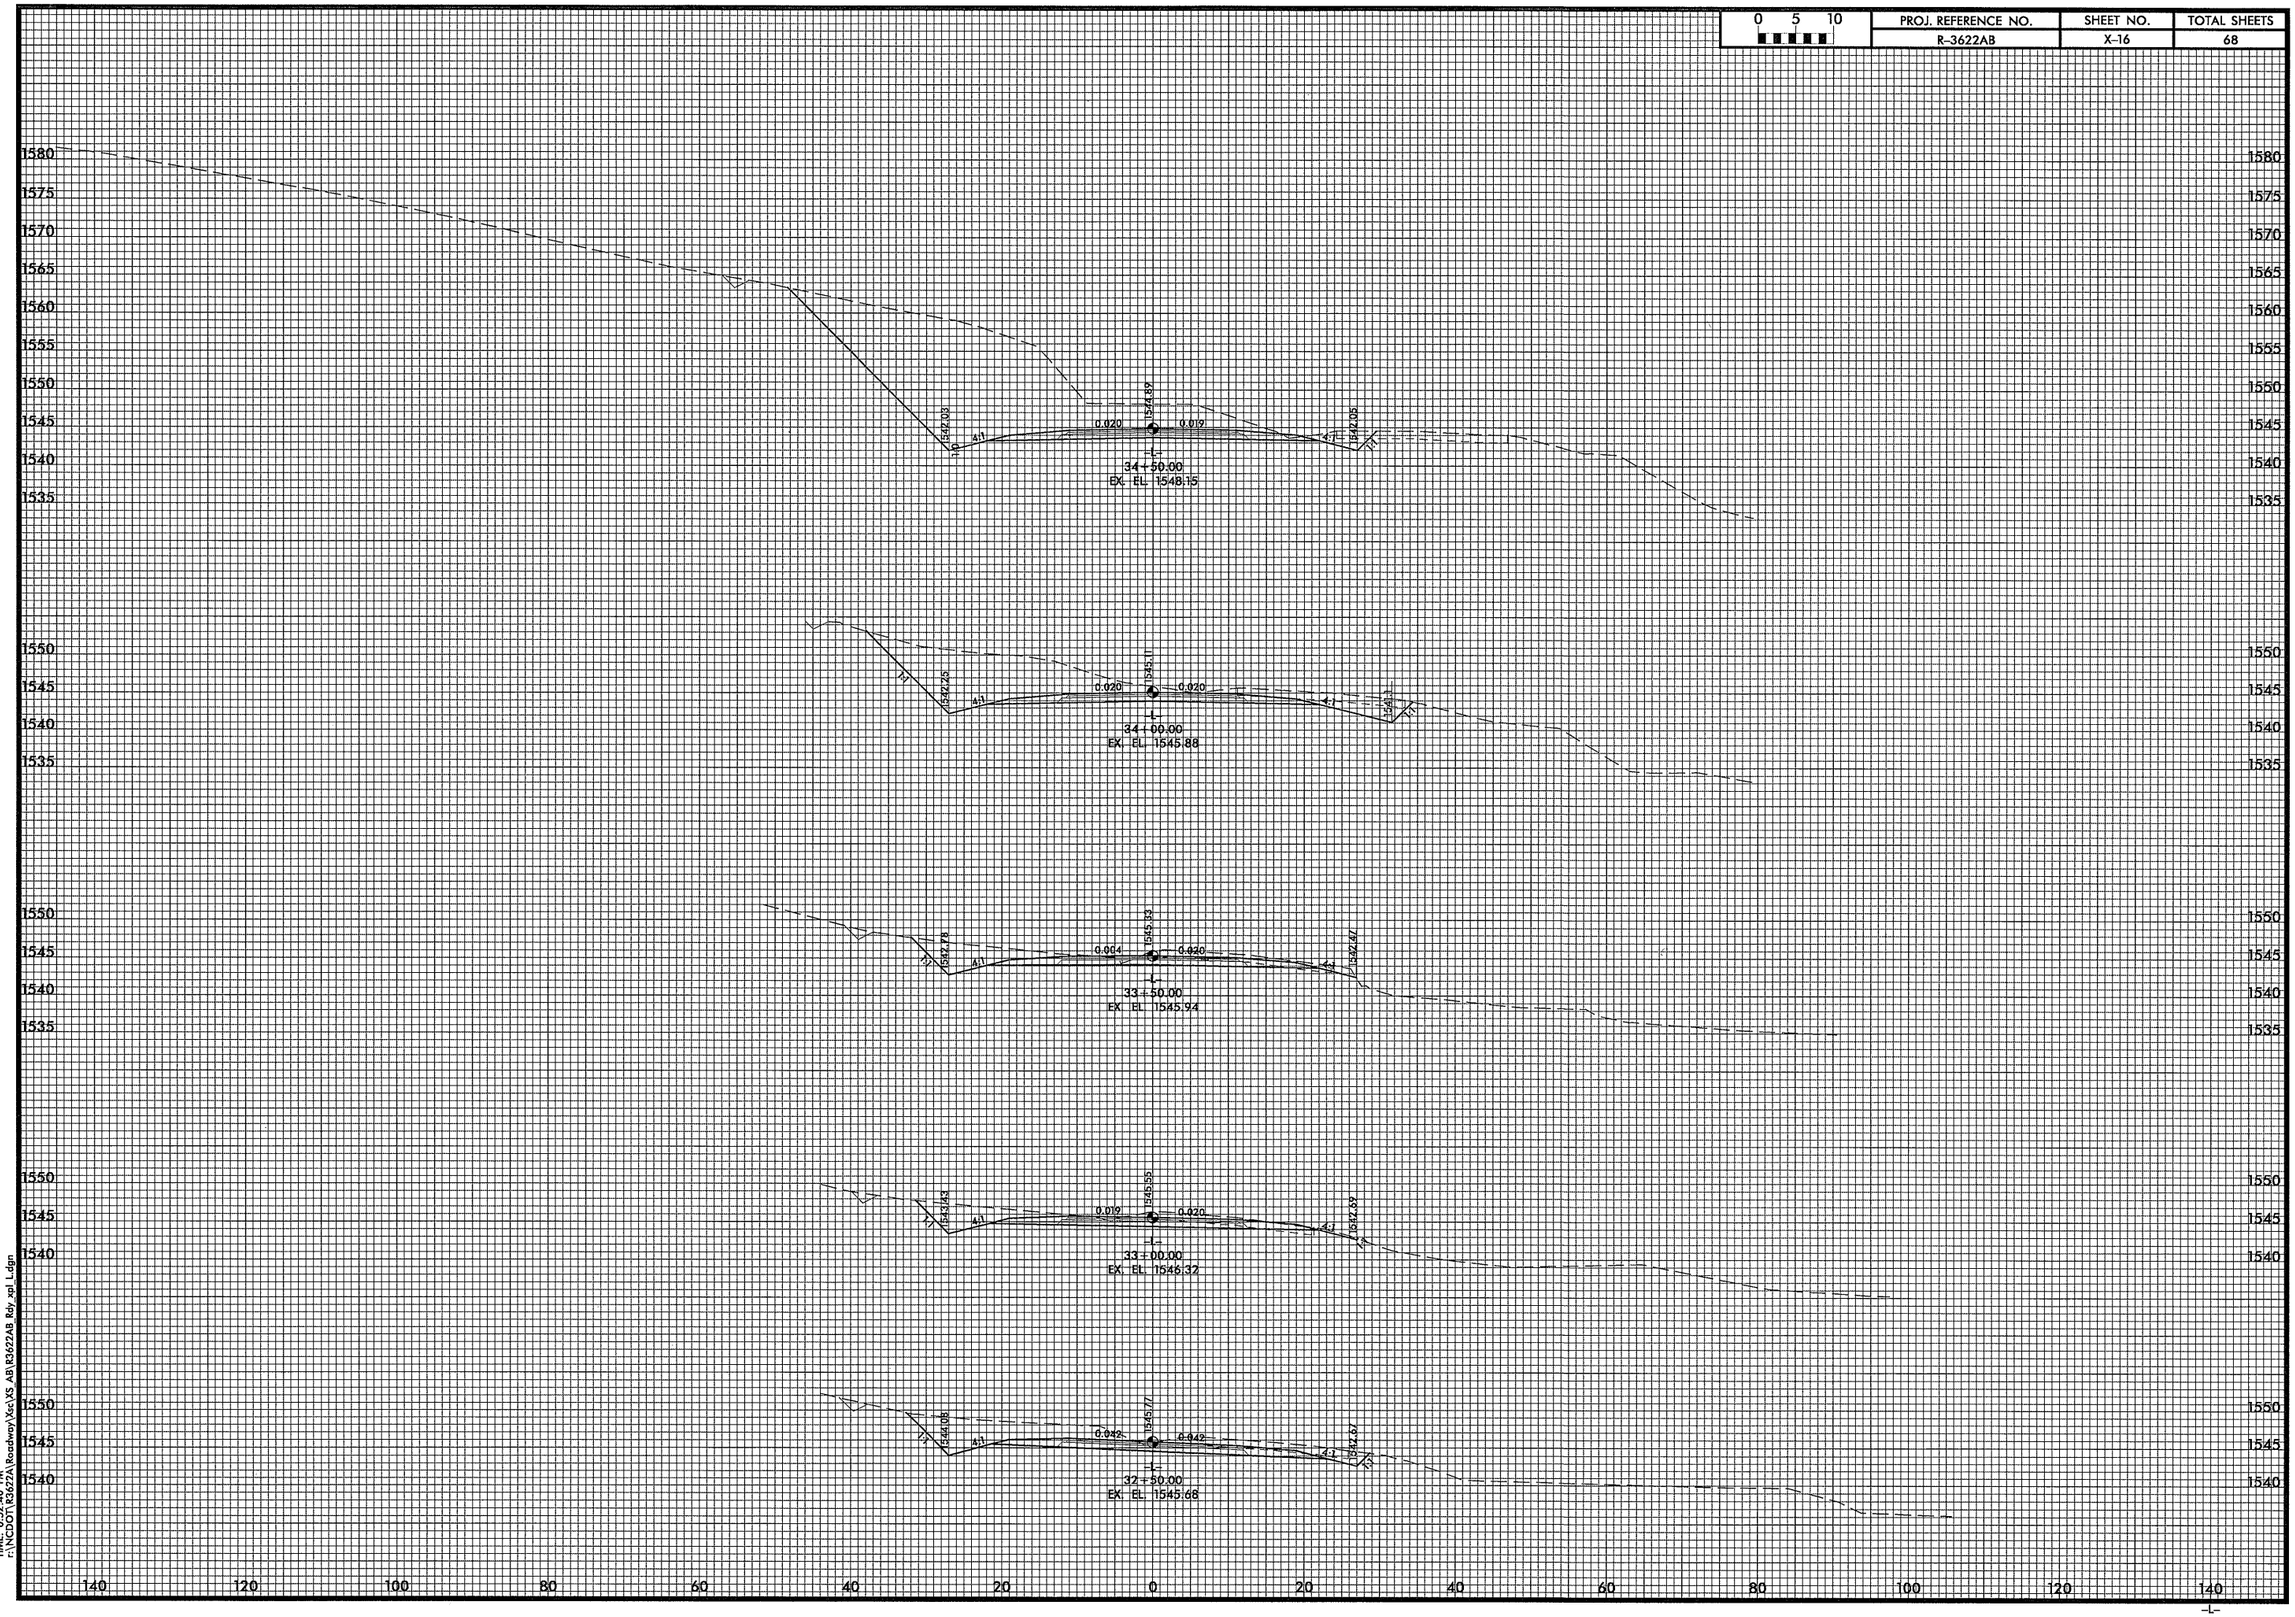

DATE: 2/7/2011
TIME: 6:52:40 PM
r:\NCDOT\R3622A\Roadway\Xs\XS_AB\R3622AB_Rdy_xpl_L.dgn

0 5 10	PROJ. REFERENCE NO.	SHEET NO.	TOTAL SHEETS
	R-3622AB	X-17	68

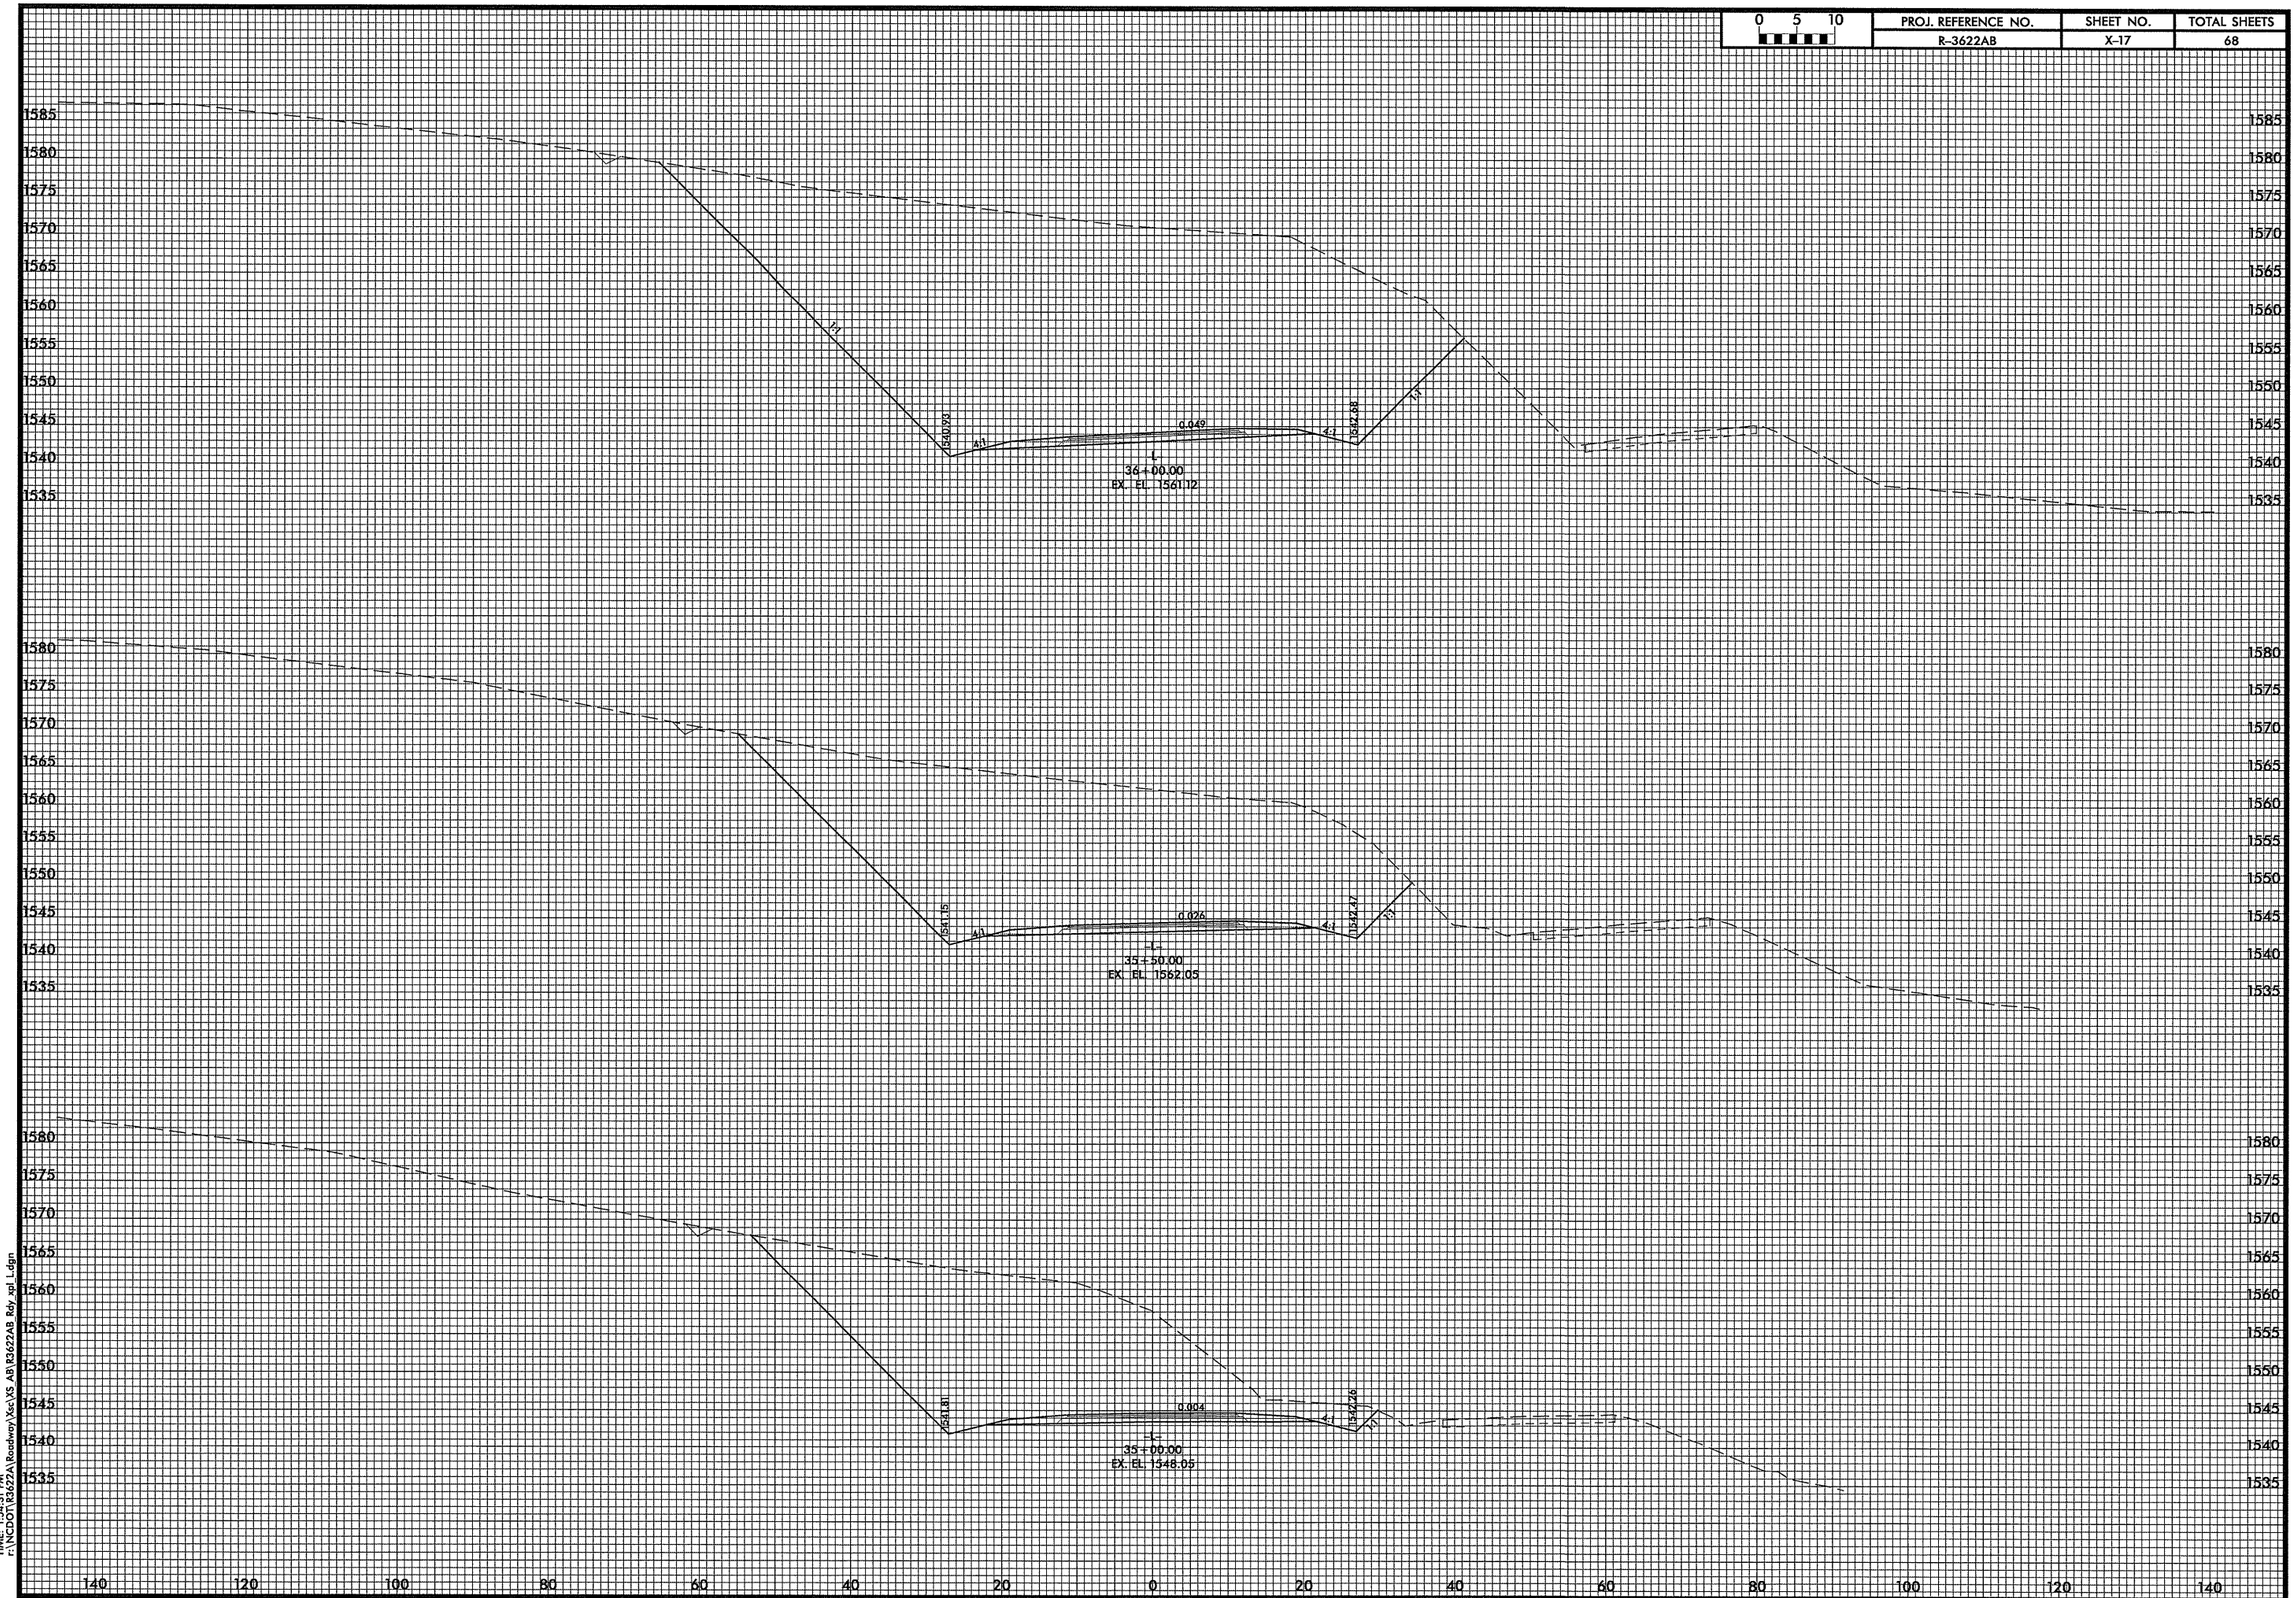

DATE: 10/7/2010
TIME: 1:54:31 PM
r:\NCDOT\R3622A\Roadway\Xsc\XS_AB\R3622AB_Rdy_xpl_L.dgn

-L-

0 5 10	PROJ. REFERENCE NO.	SHEET NO.	TOTAL SHEETS
	R-3622AB	X-18	68

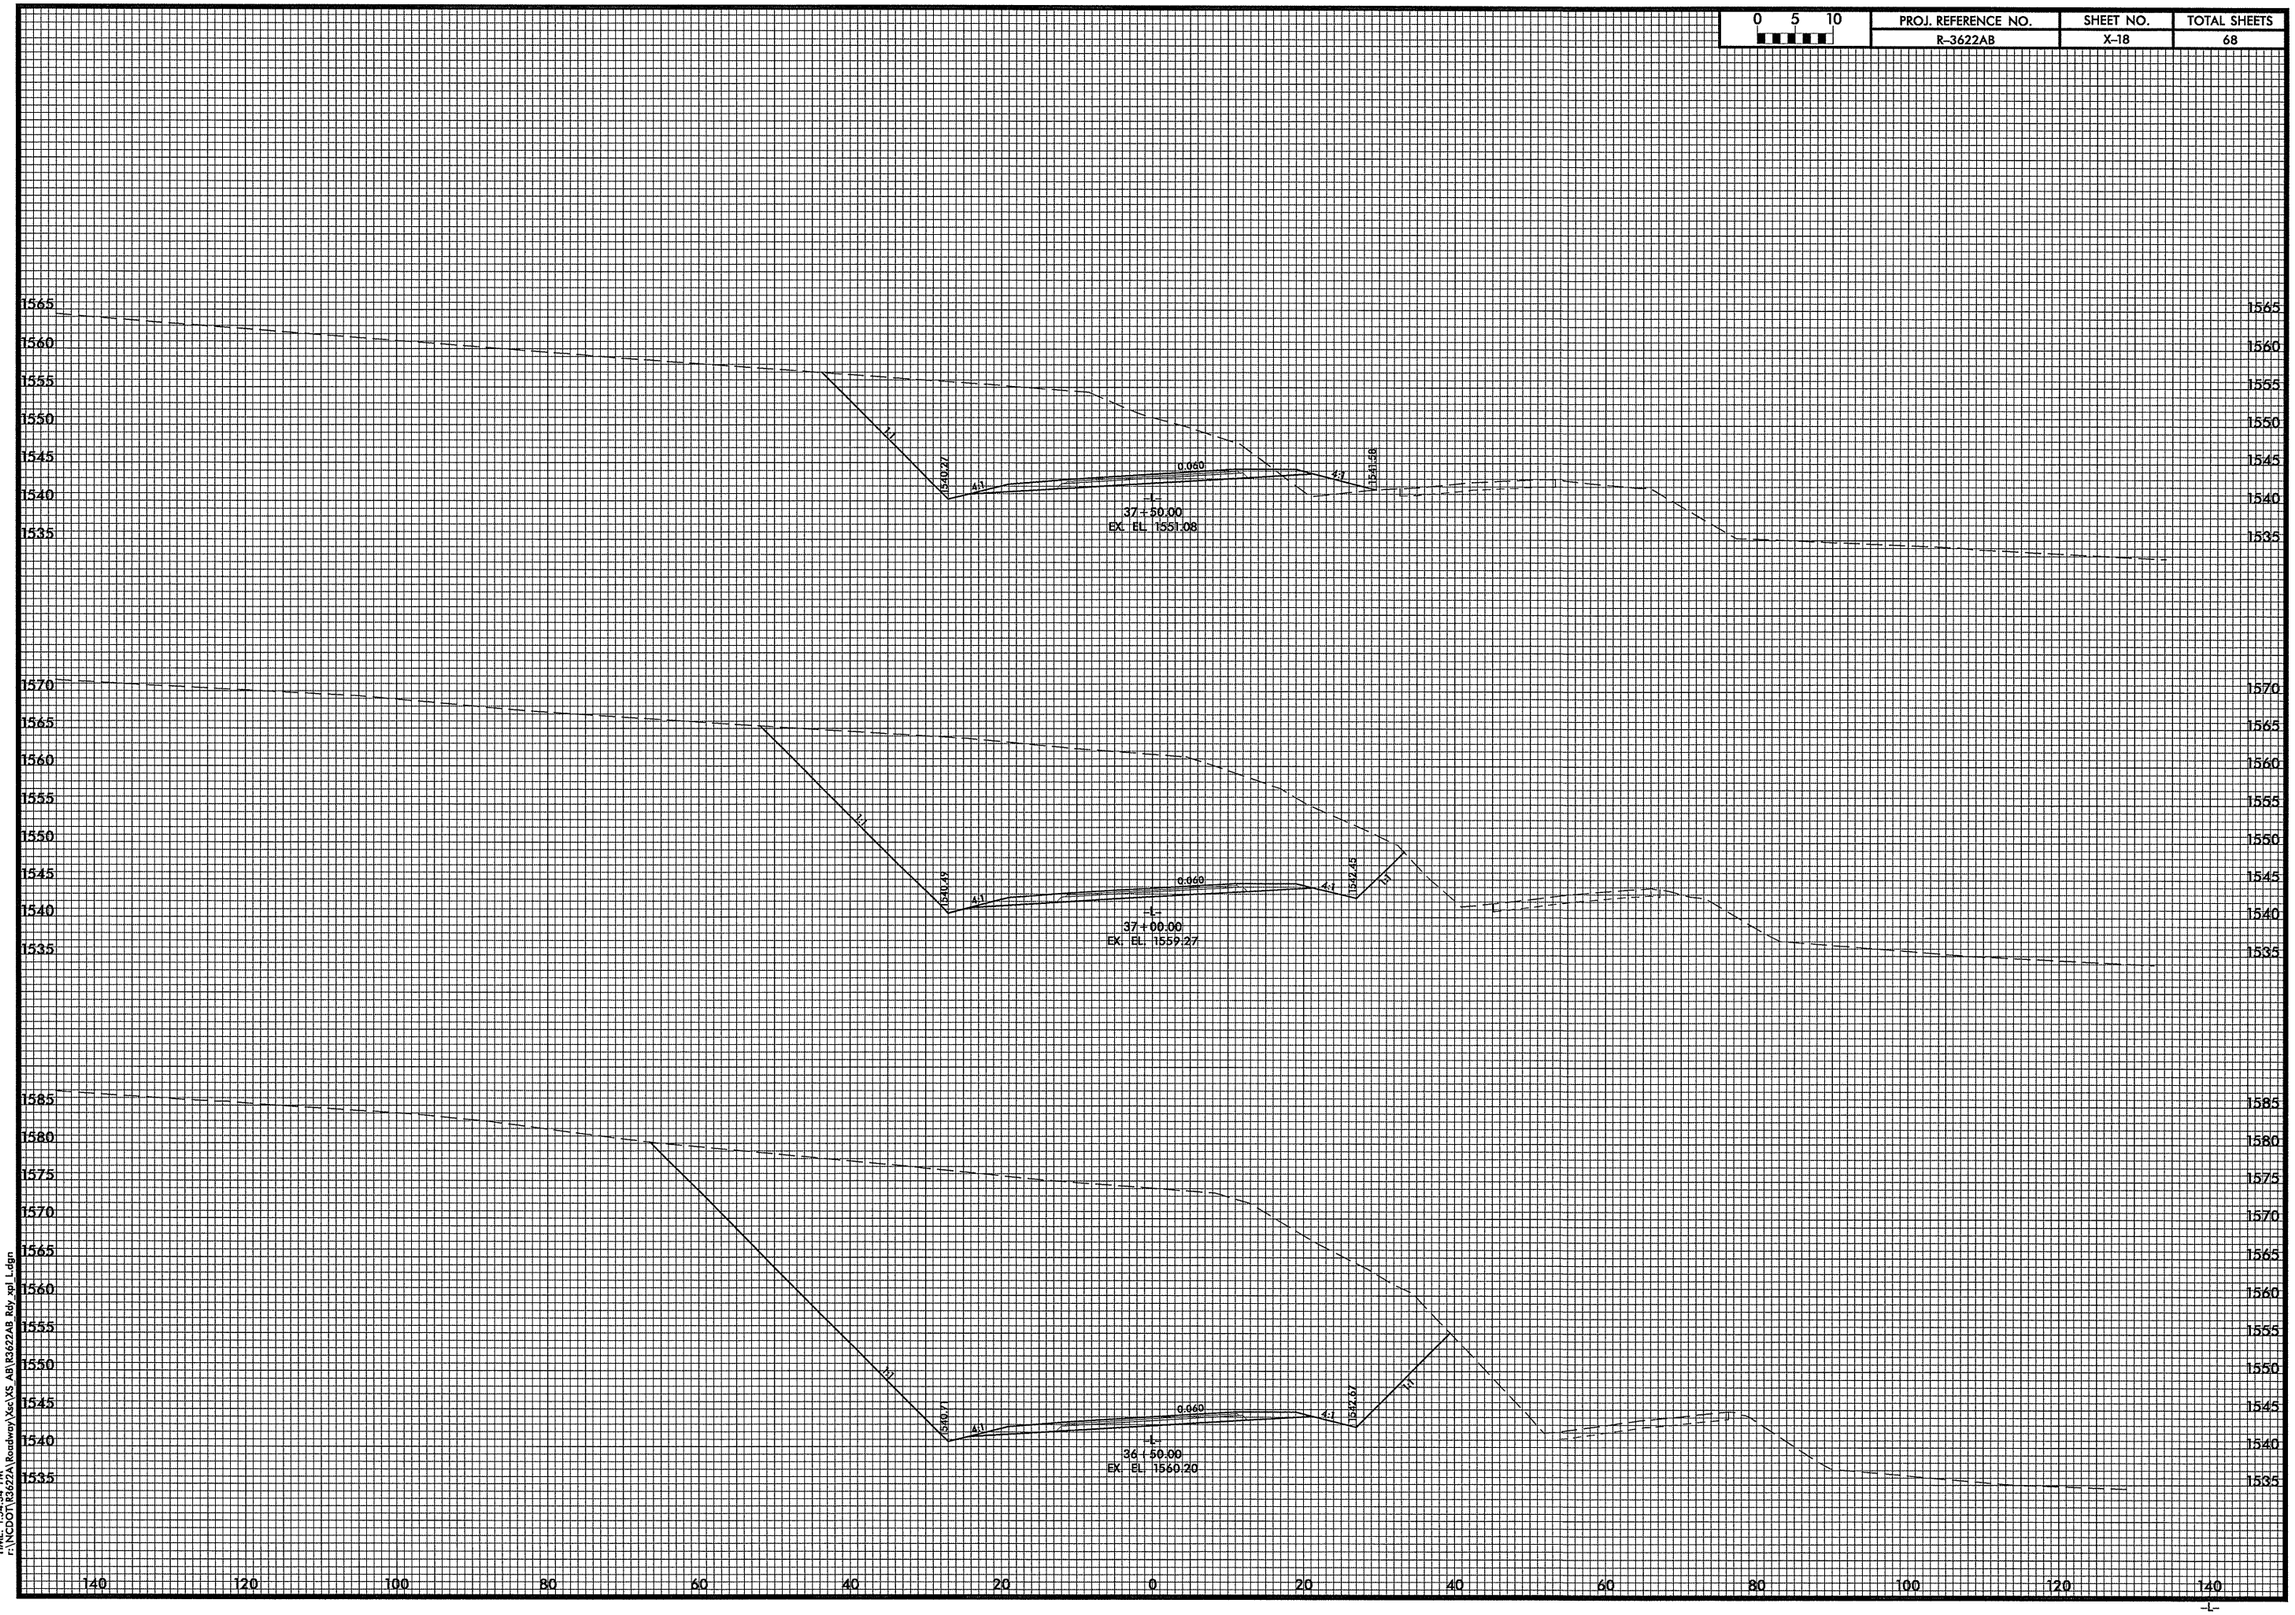

DATE: 10/7/2010
TIME: 1:54:41 PM
r:\NCDOT\R3622A\Roadway\Xsec\XS_AB\R3622AB_Rdy_xpl_L.dgn

PROJ. REFERENCE NO.	SHEET NO.	TOTAL SHEETS
R-3622AB	X-19	68

0 5 10

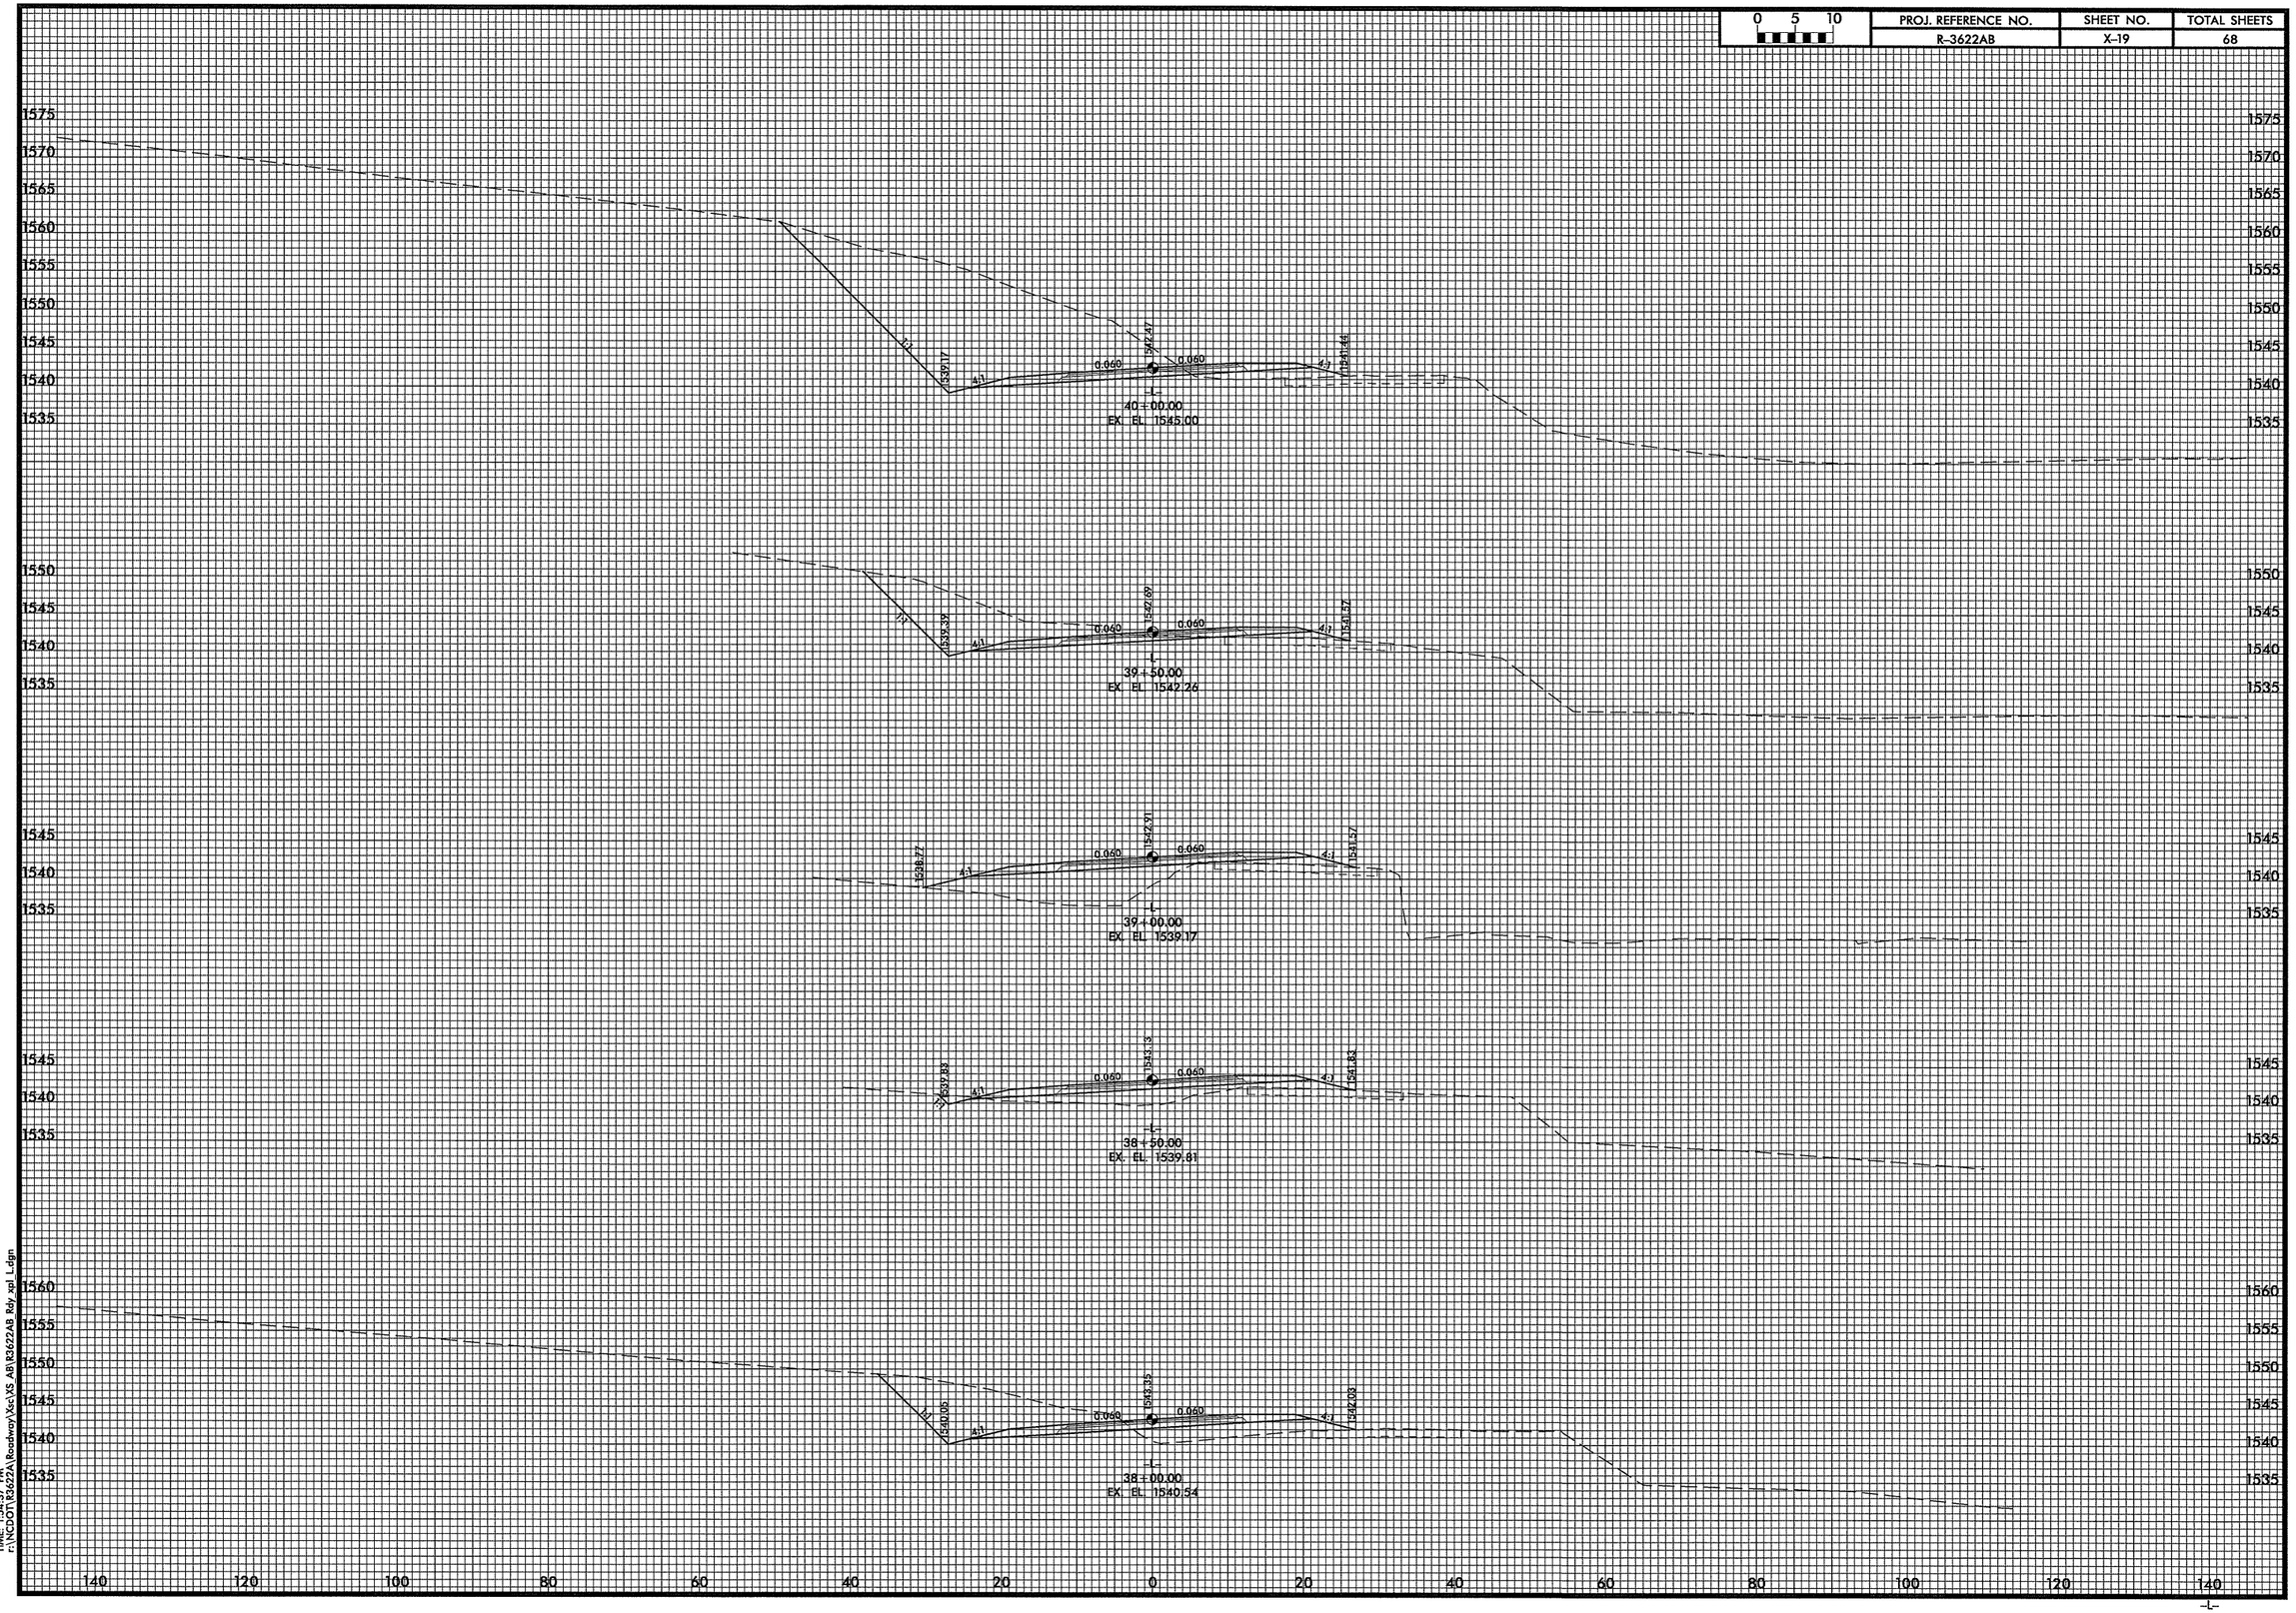

DATE: 10/7/2010
TIME: 1:54:27 PM
r:\NCDOT\R3622A\Roadway\Xs\XS AB\R3622AB Rdy xpl L.dgn

-L-

0 5 10	PROJ. REFERENCE NO.	SHEET NO.	TOTAL SHEETS
	R-3622AB	X-20	68

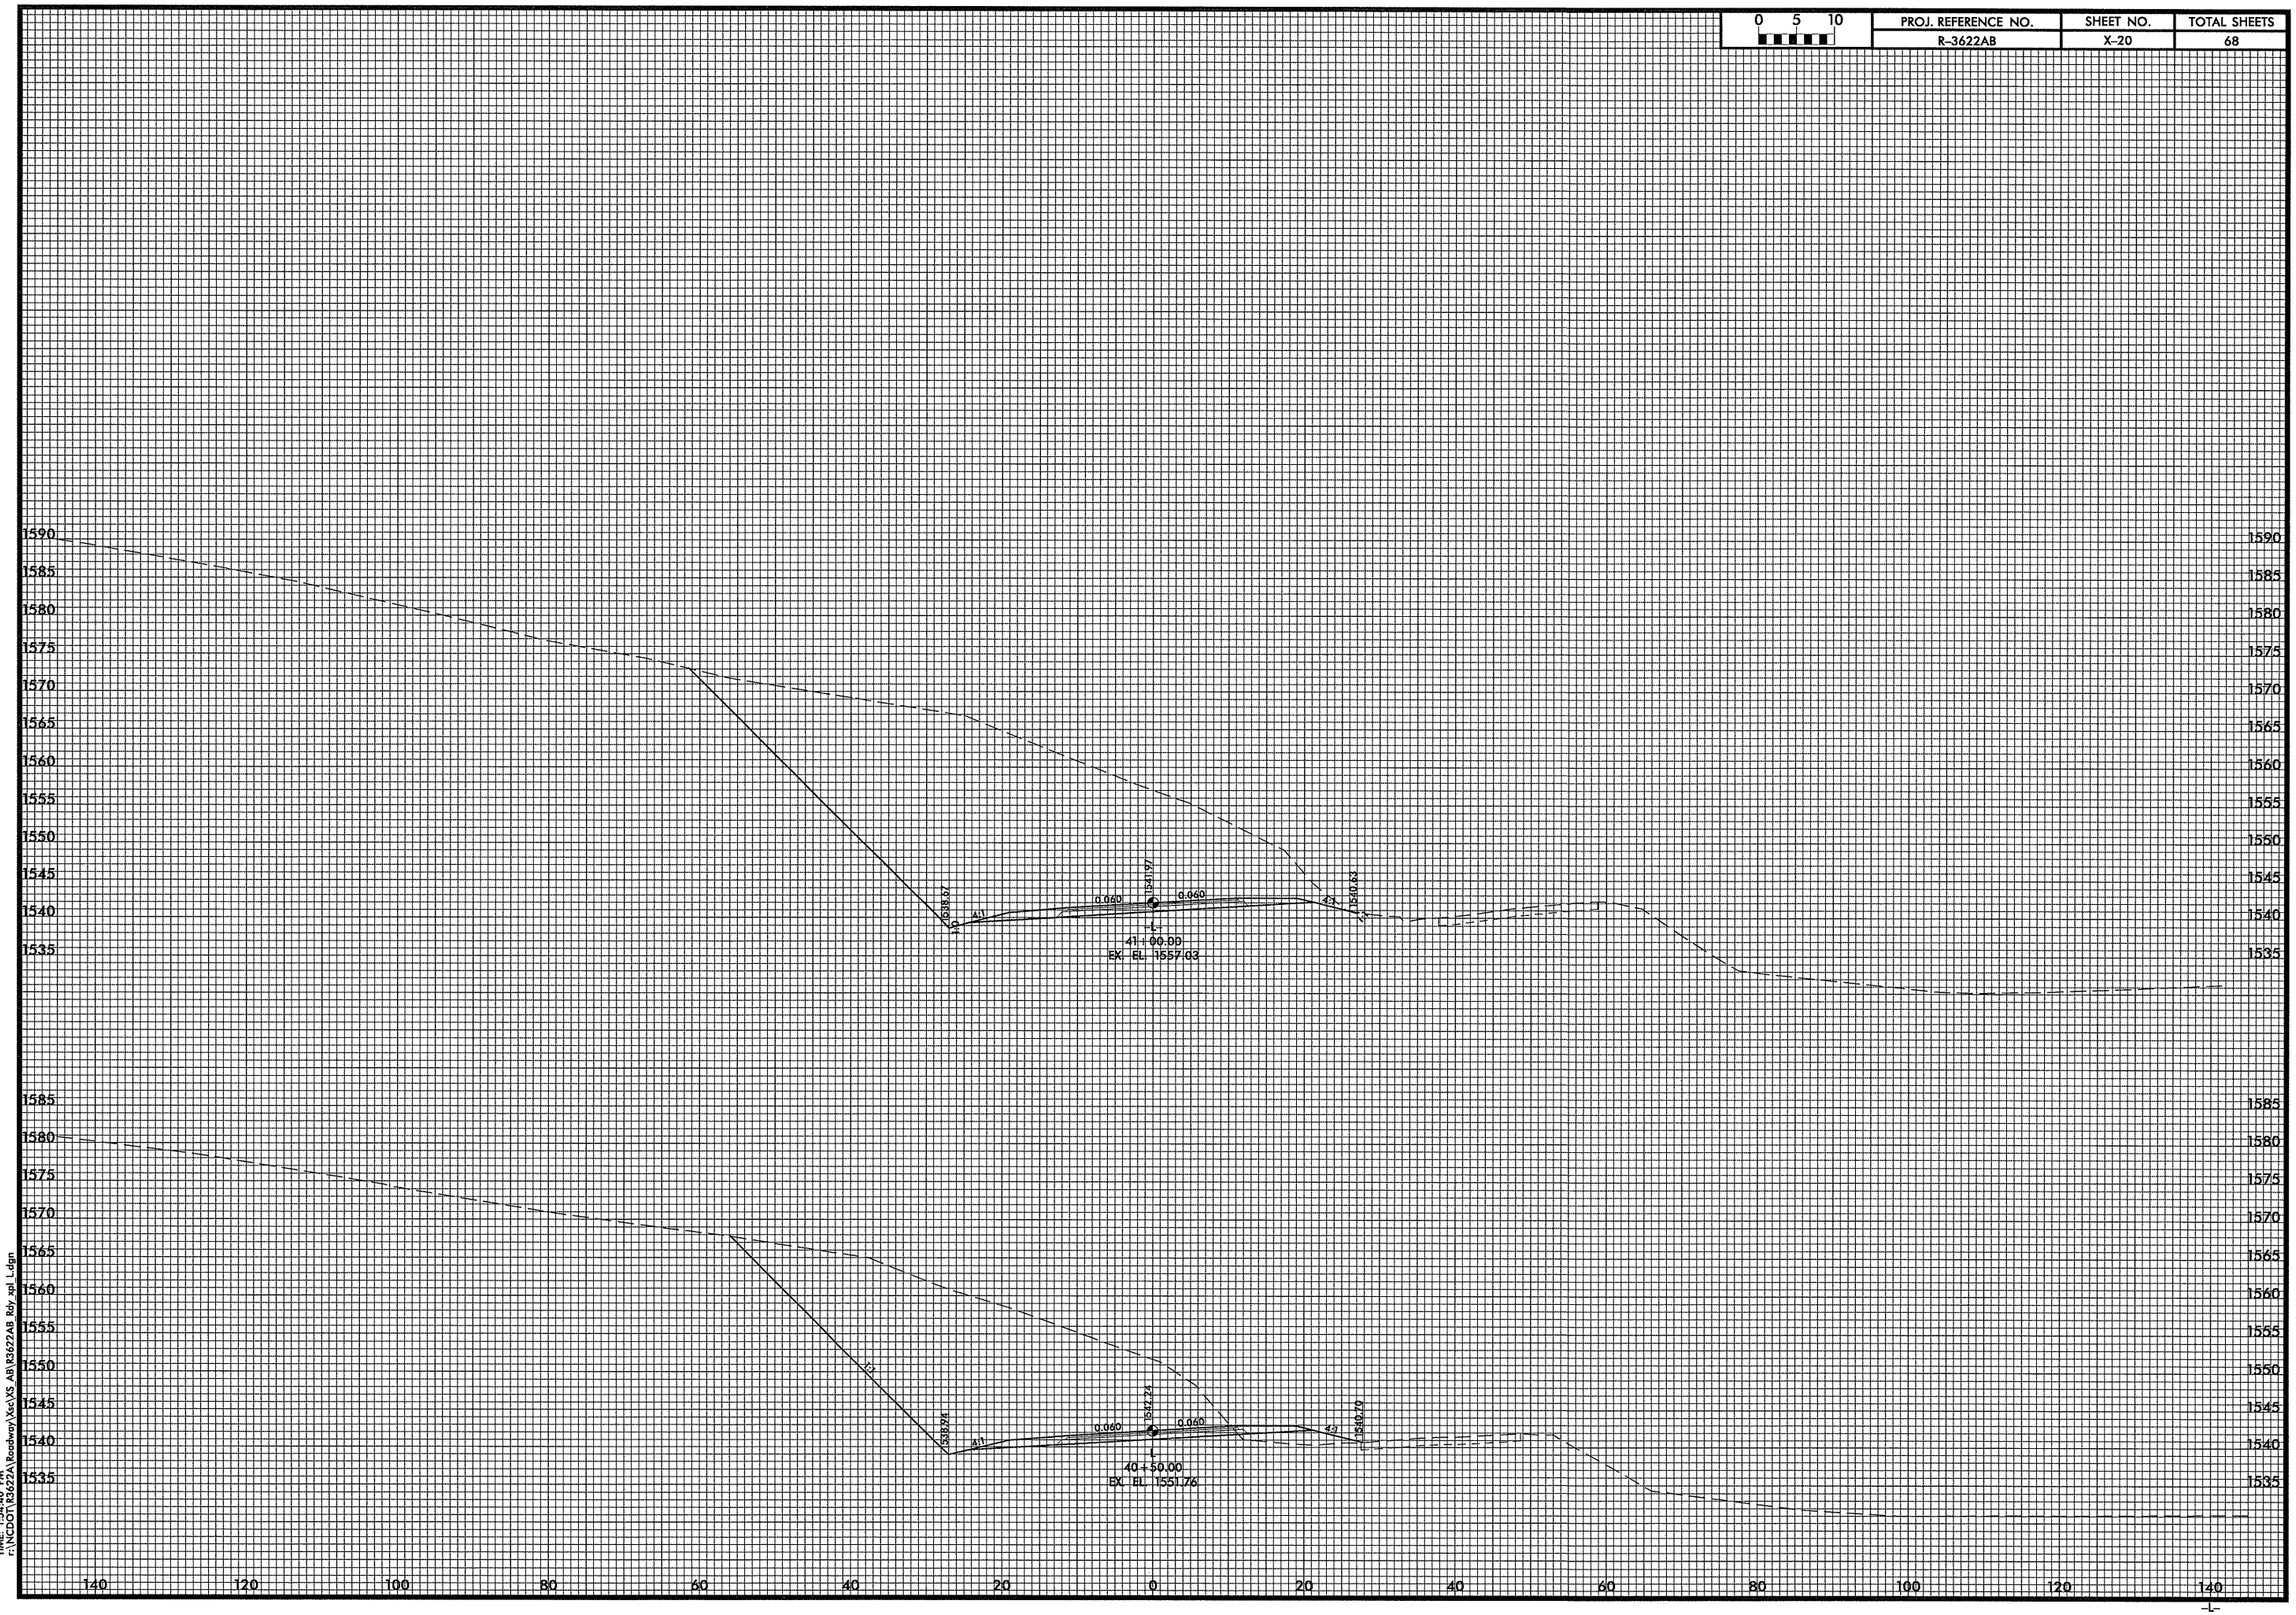

DATE: 10/7/2010
TIME: 1:54:40 PM
r:\NCDOT\R3622A\Roadway\Xsc\XS_AB\R3622AB_Rdy_xpl_L.dgn

0 5 10	PROJ. REFERENCE NO.	SHEET NO.	TOTAL SHEETS
	R-3622AB	X-21	68

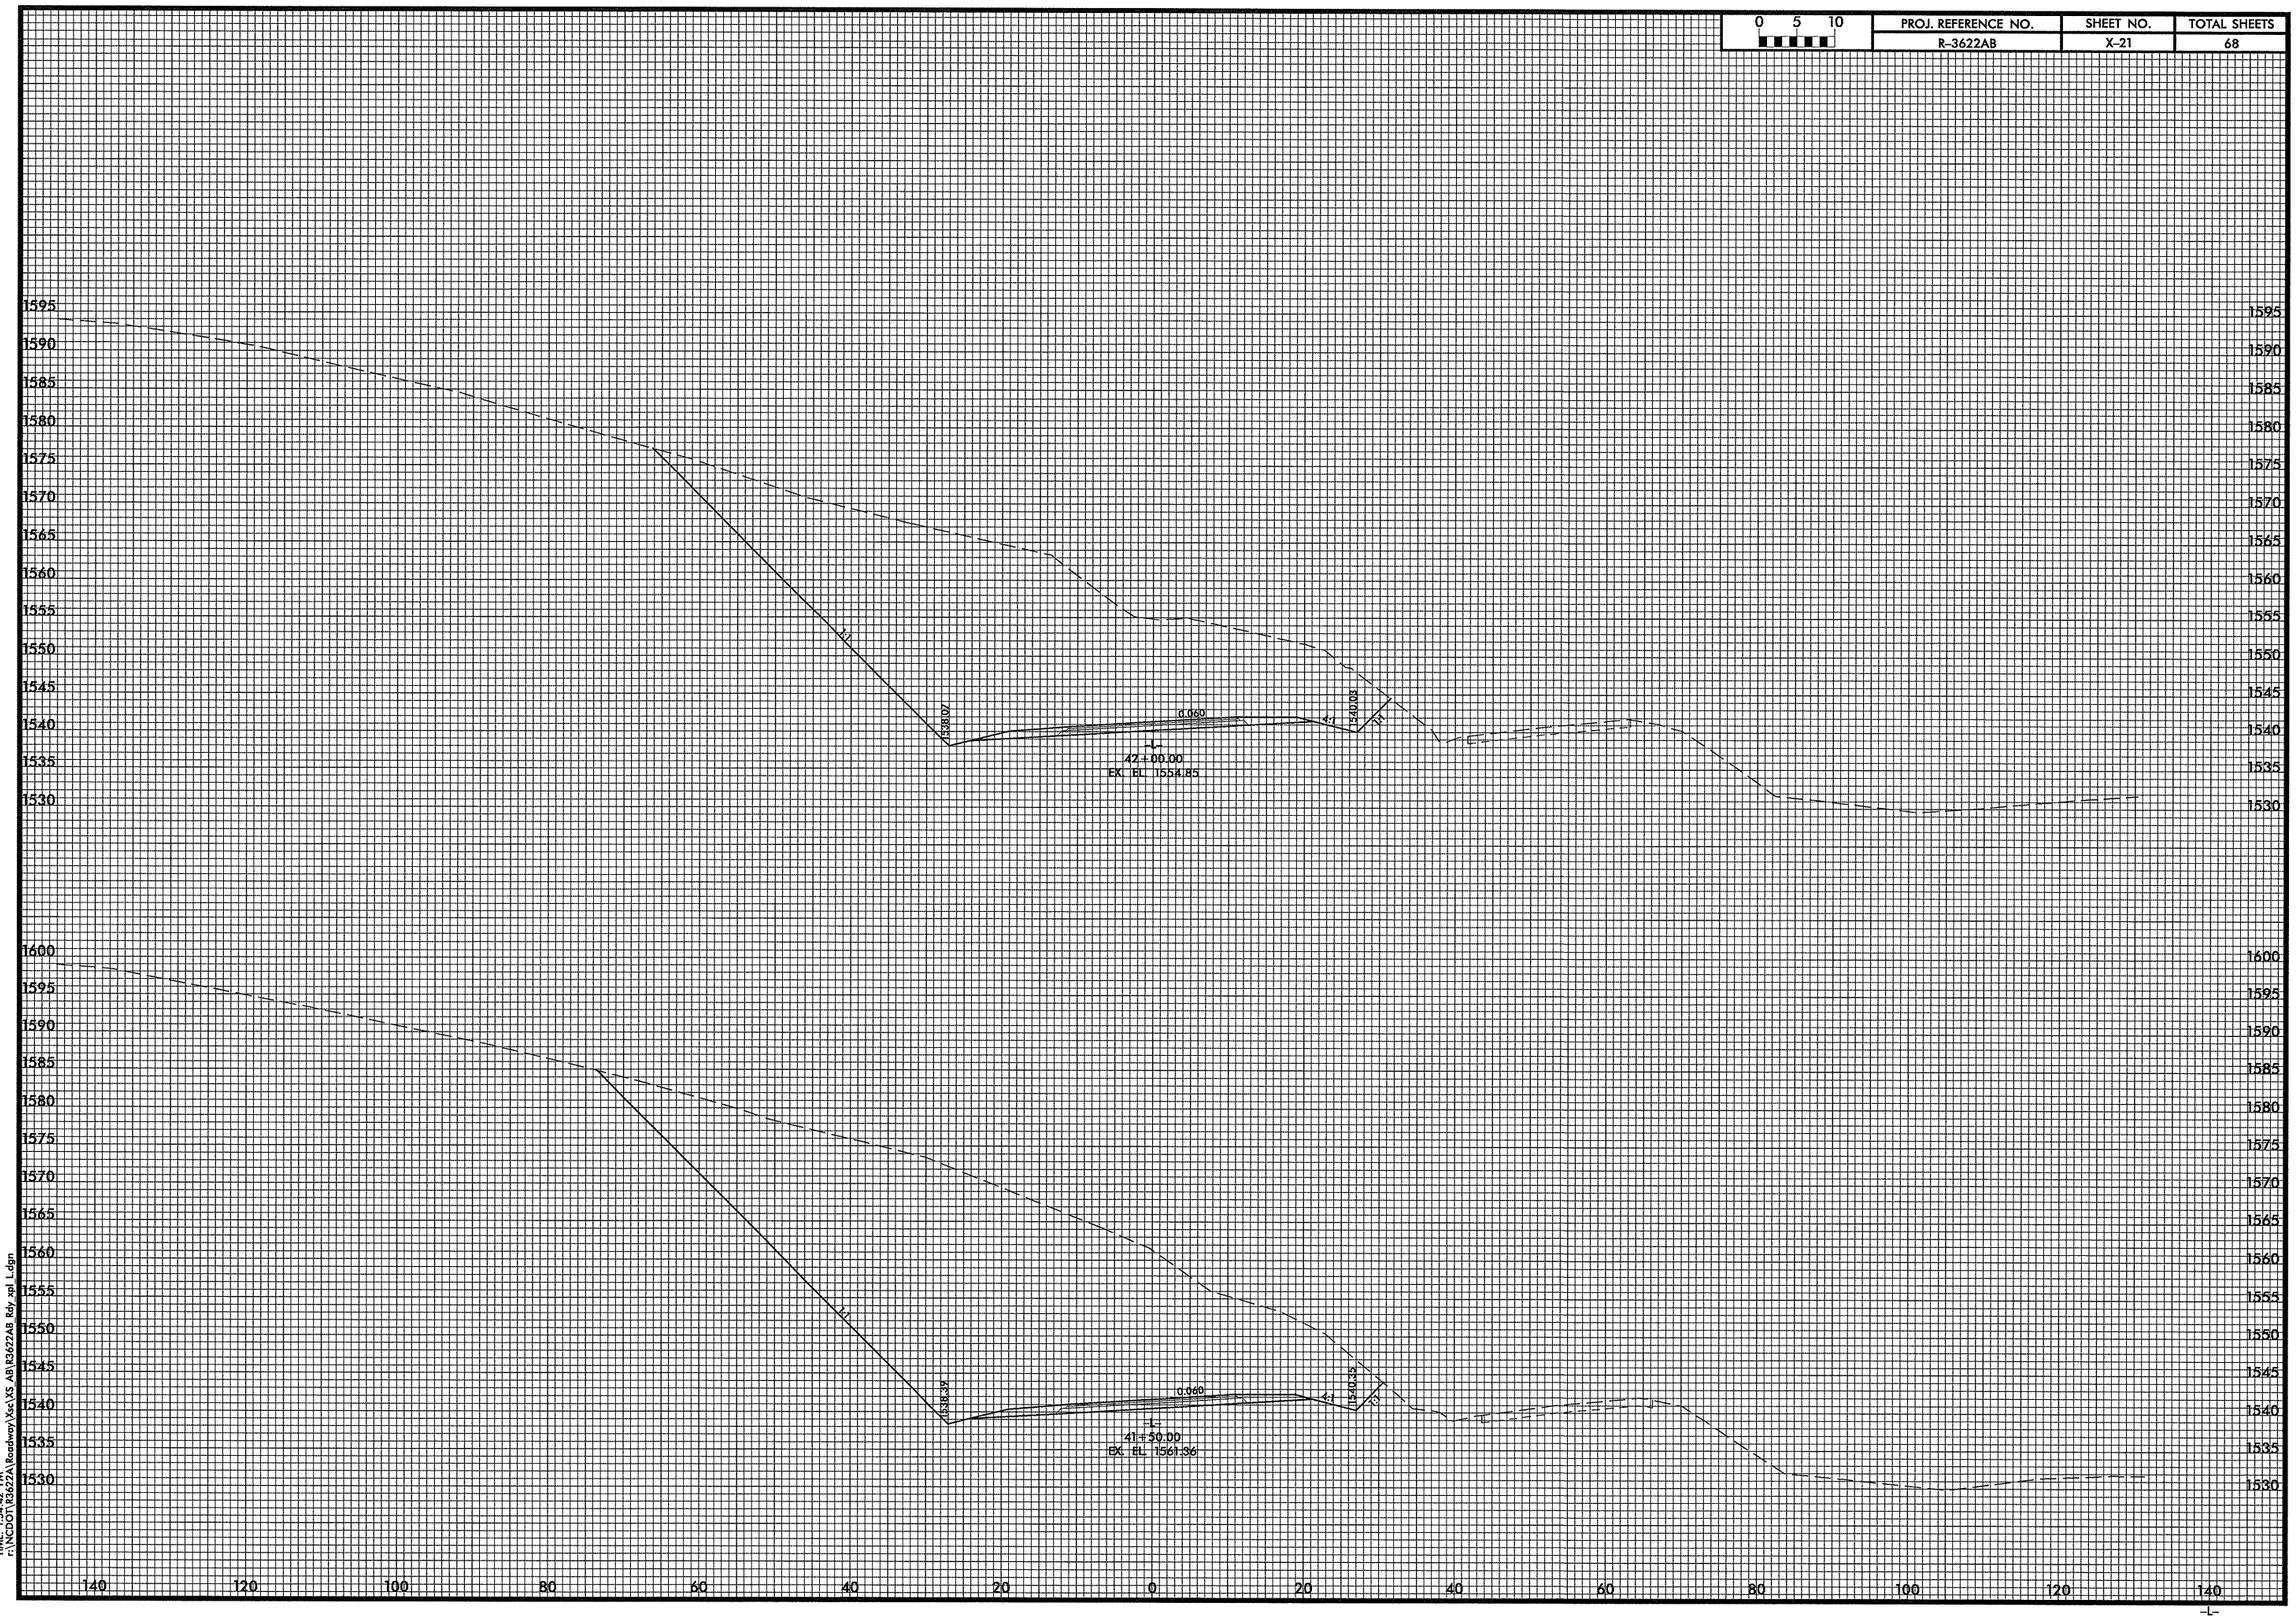

DATE: 10/2/2010
TIME: 1:54:42 PM
f:\NCDOT\R3622A\Roadway\Xsc\XS_AB\R3622AB_Rdy_xpl_L.dgn

PROJ. REFERENCE NO.	SHEET NO.	TOTAL SHEETS
R-3622AB	X-22	68

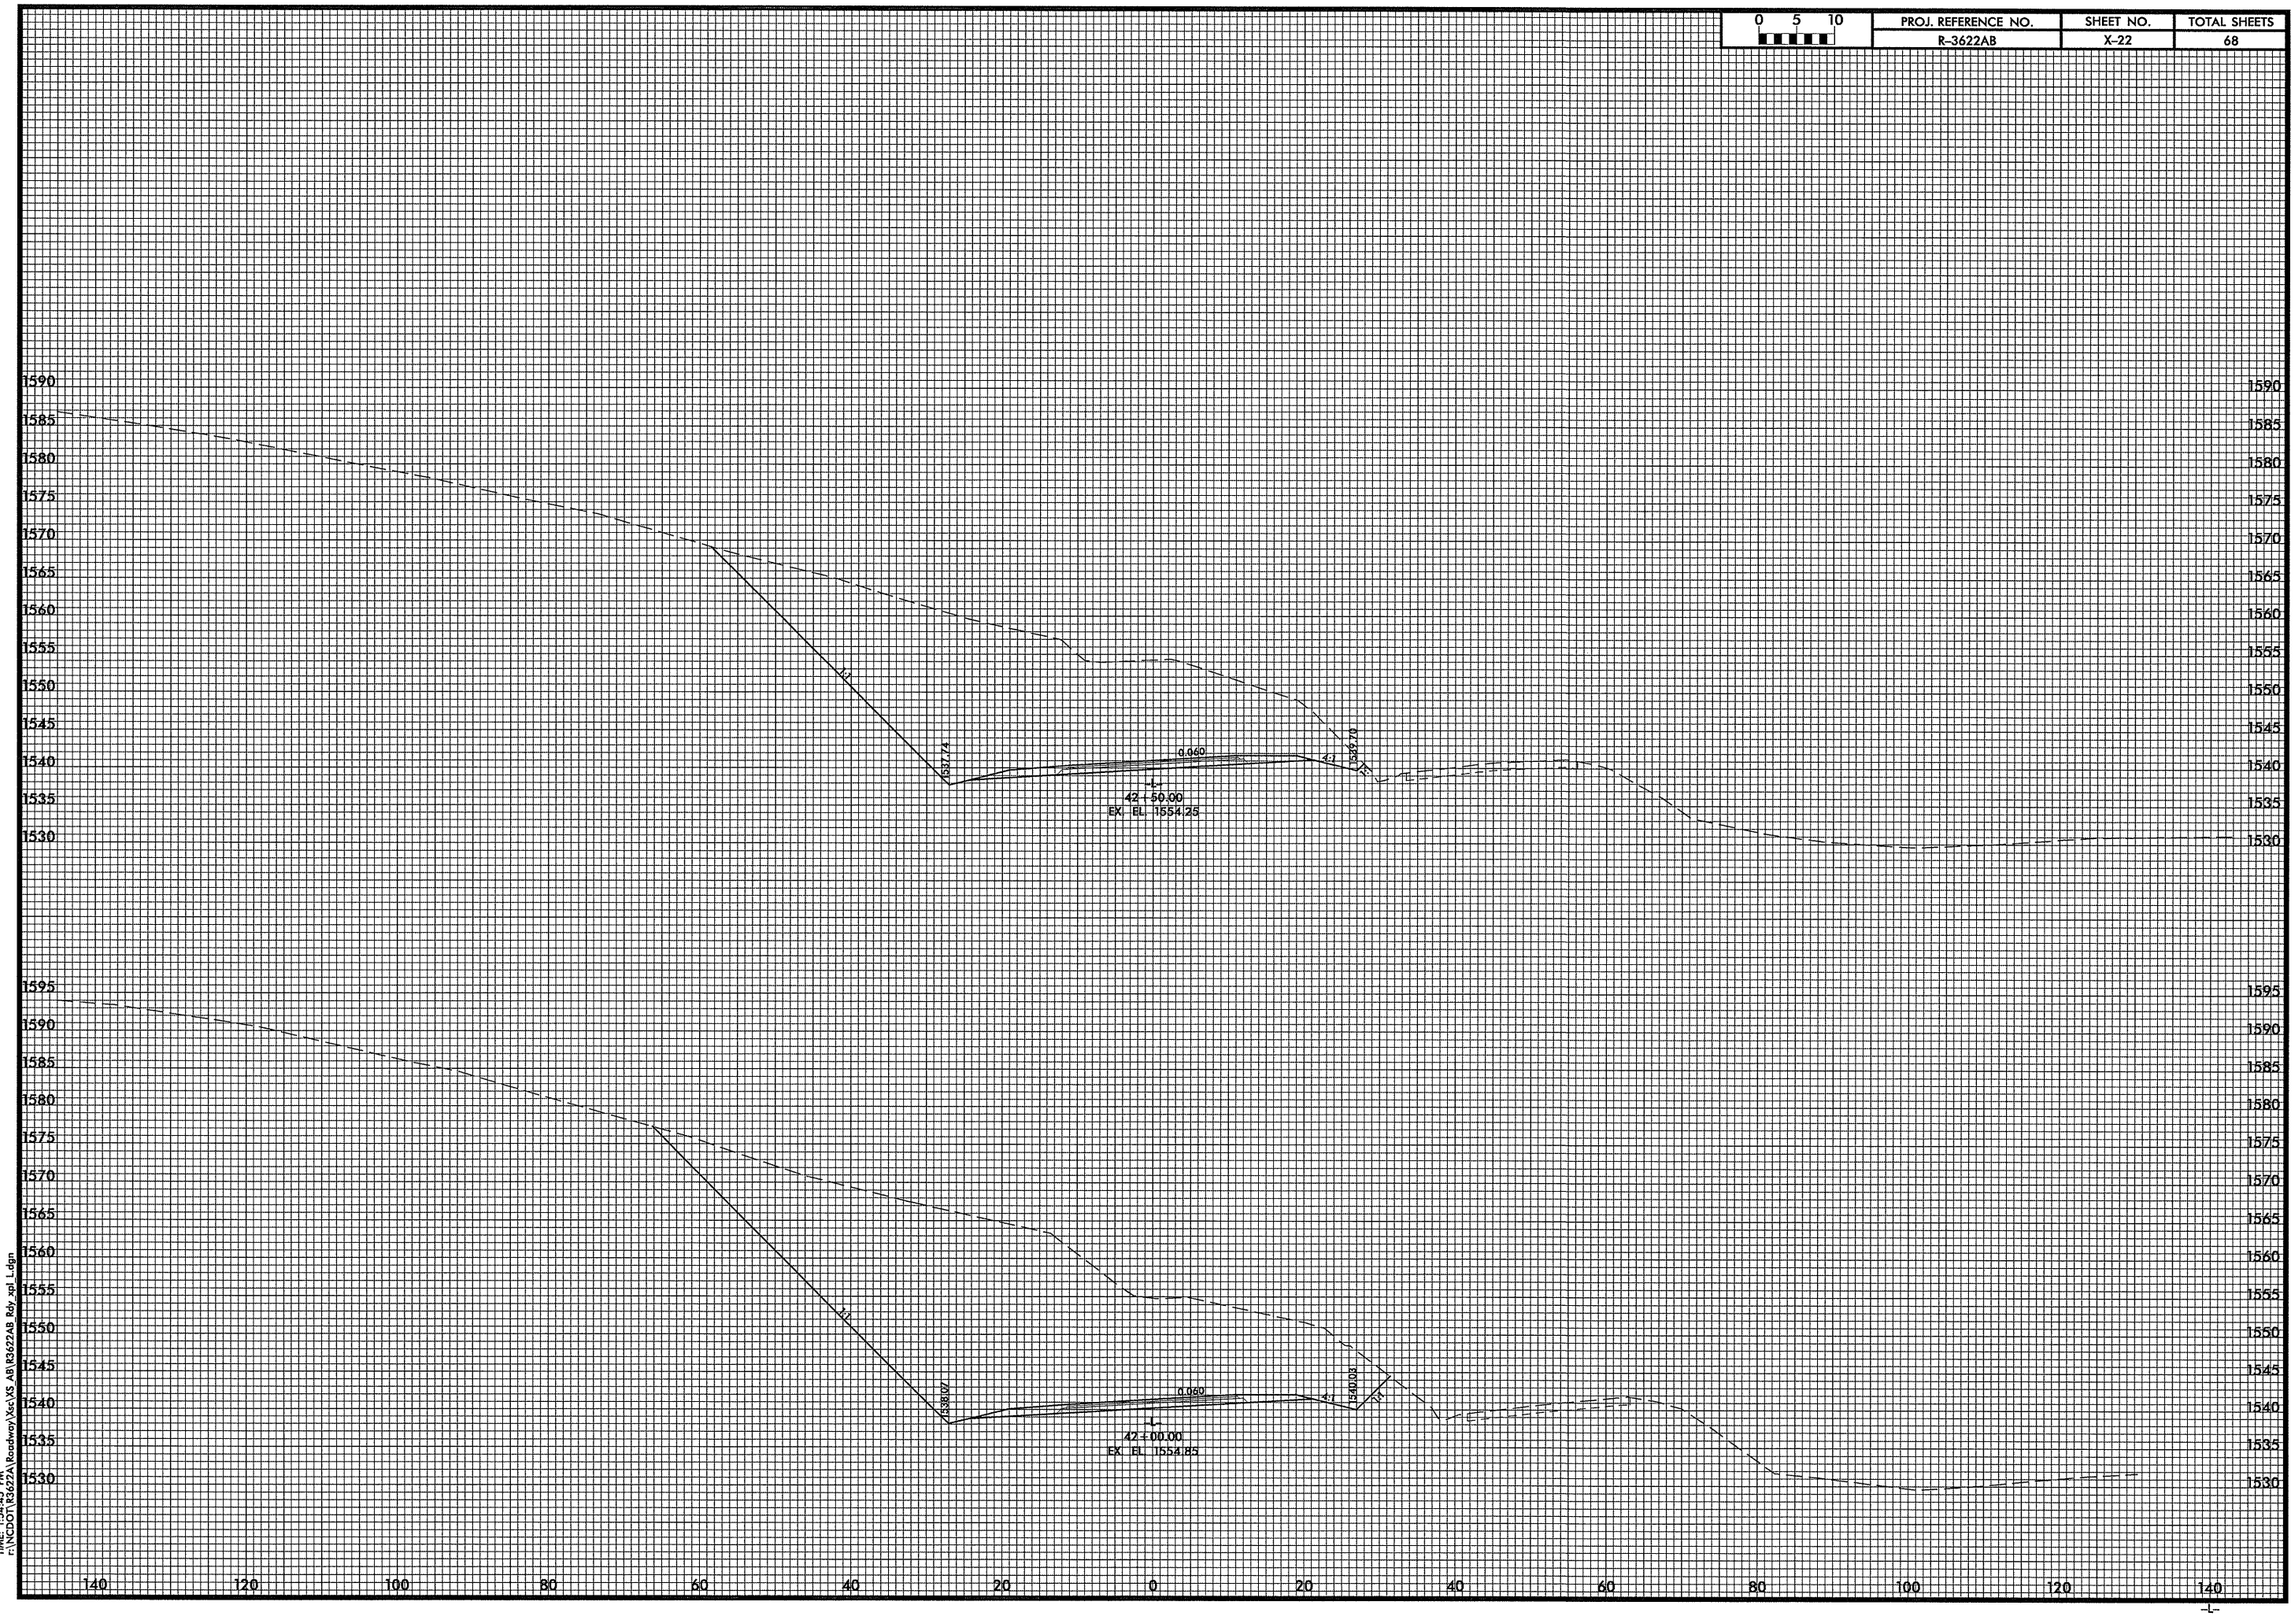

DATE: 10/7/2010
TIME: 1:54:45 PM
r:\NCDOT\R3622A\Roadway\Xsc\XS_AB\R3622AB_Rdy_xpl_L.dgn

0 5 10	PROJ. REFERENCE NO.	SHEET NO.	TOTAL SHEETS
	R-3622AB	X-23	68

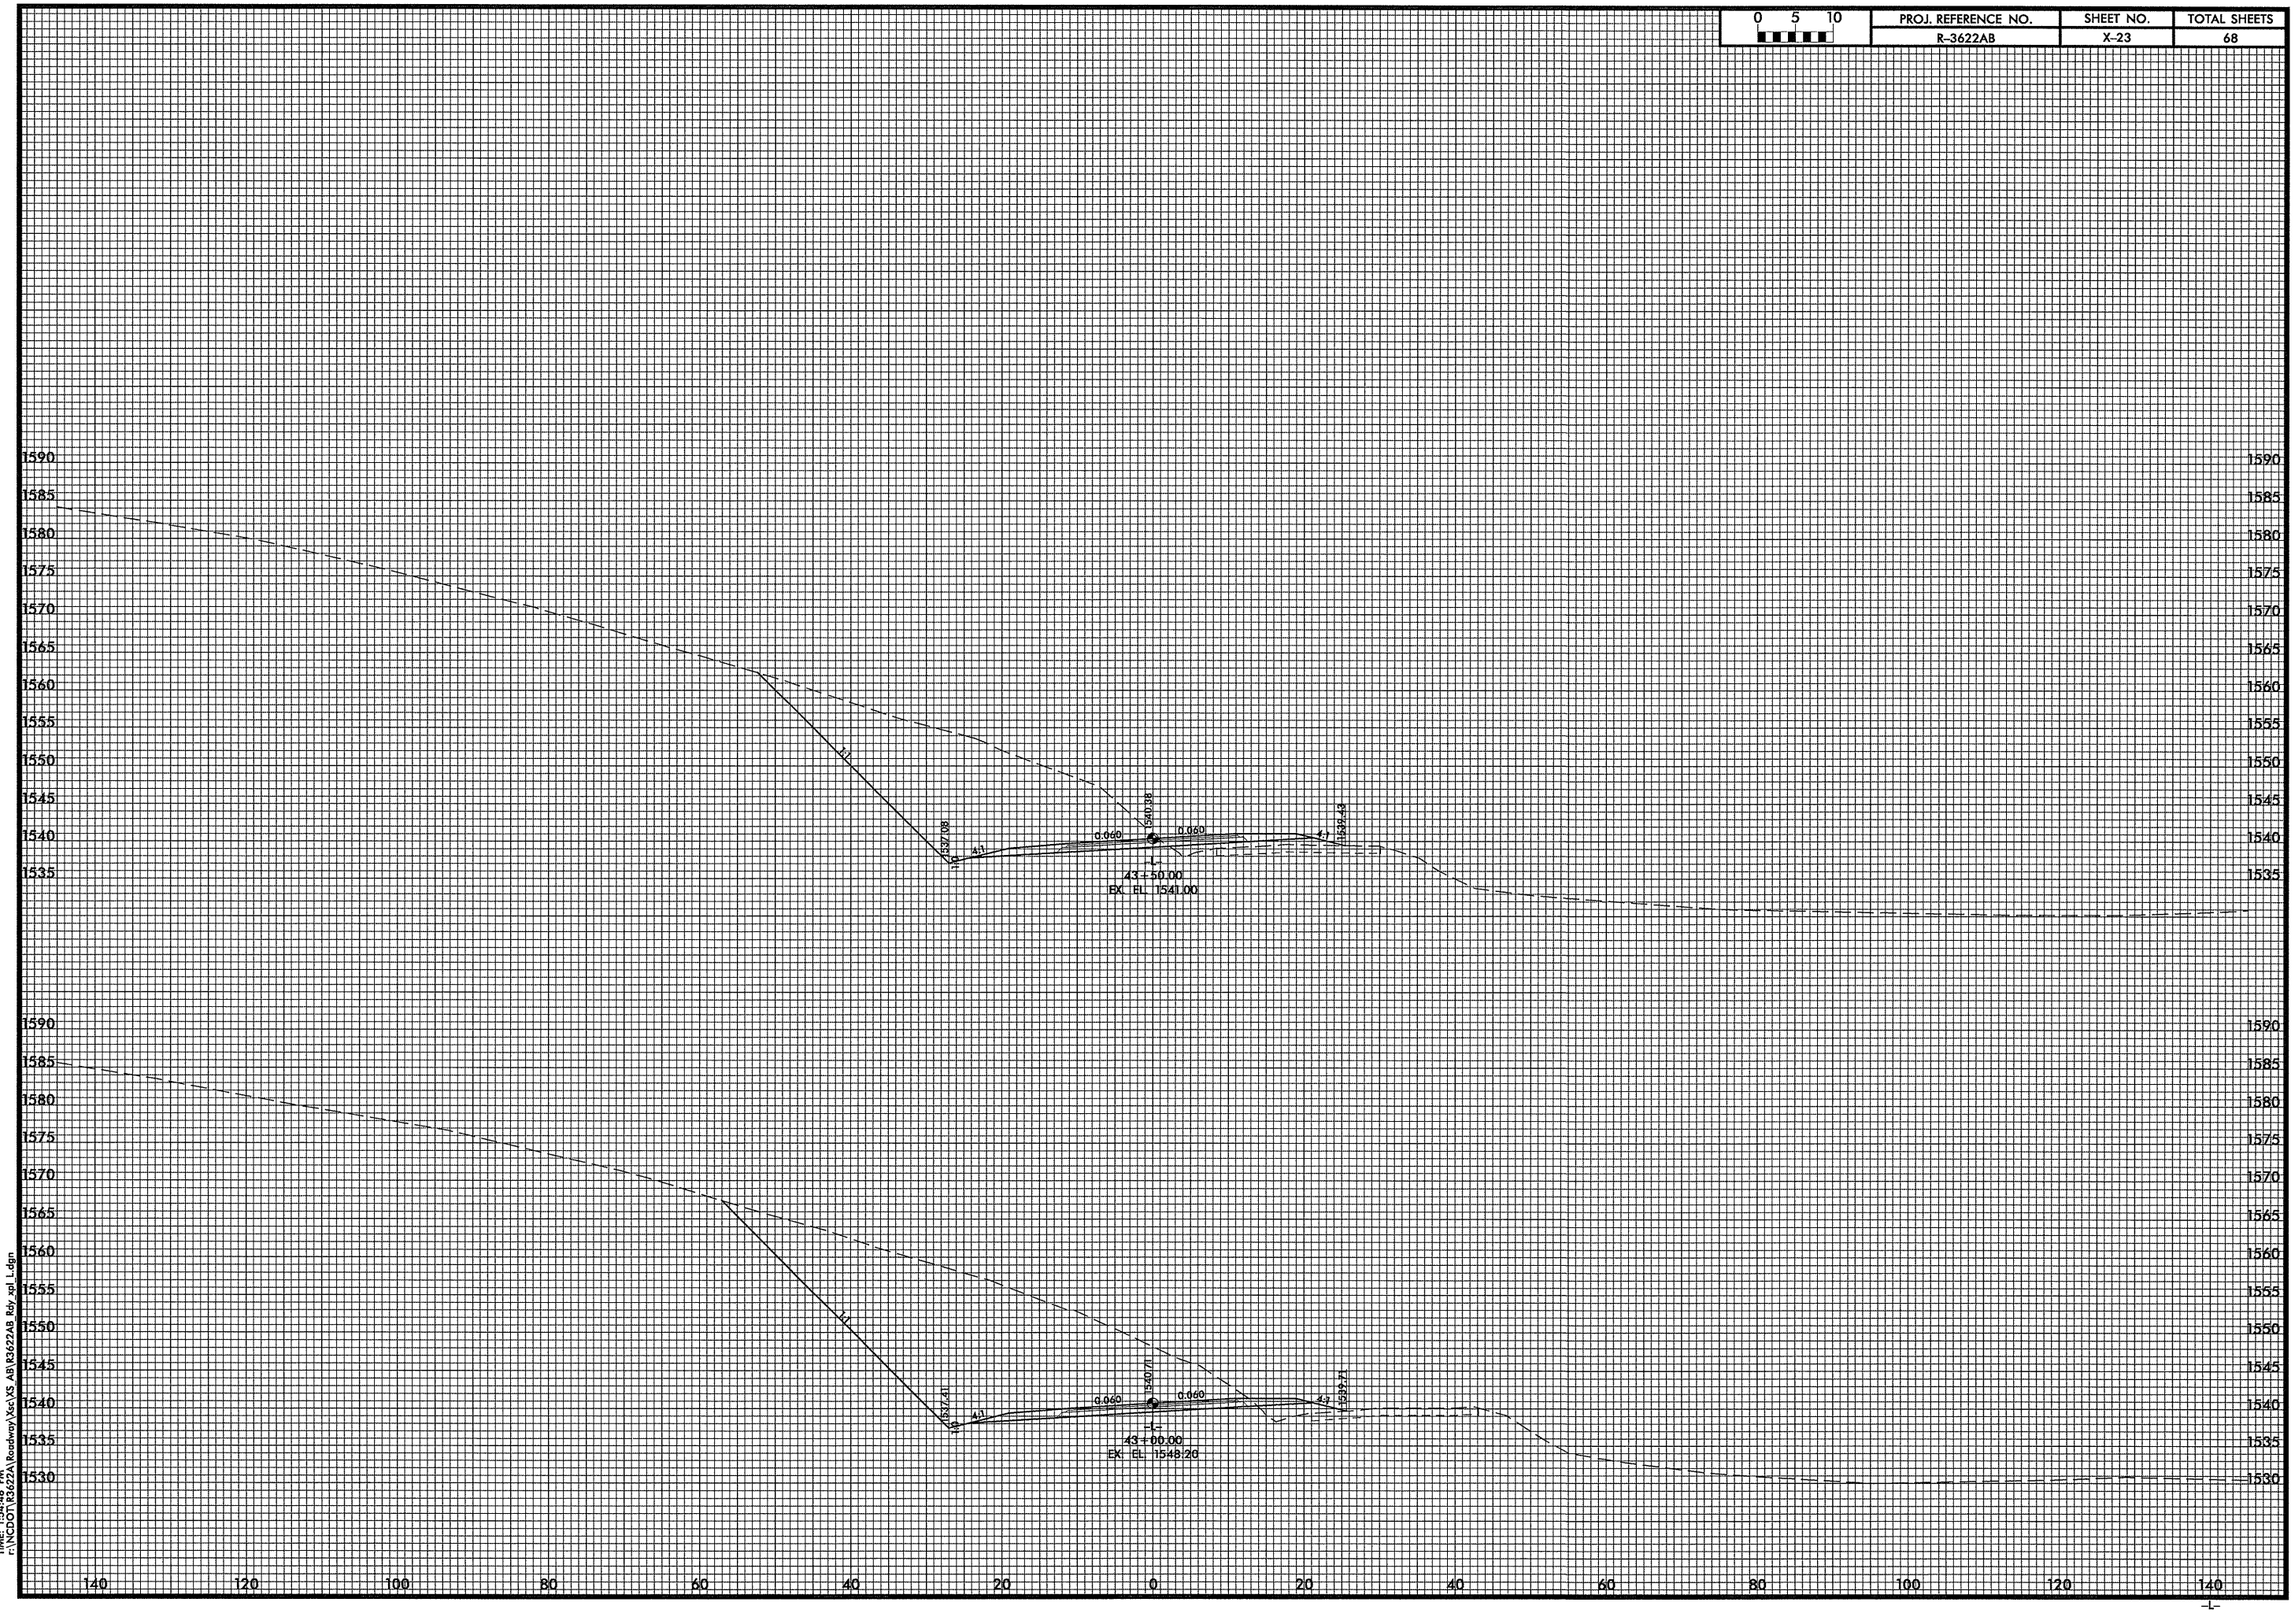

DATE: 10/7/2010
TIME: 1:54:48 PM
r:\NCDOT\R3622A\Roadway\Xsc\XS_AB\R3622AB_Rdy_xgl_L.dgn

0 5 10	PROJ. REFERENCE NO.	SHEET NO.	TOTAL SHEETS
	R-3622AB	X-24	68

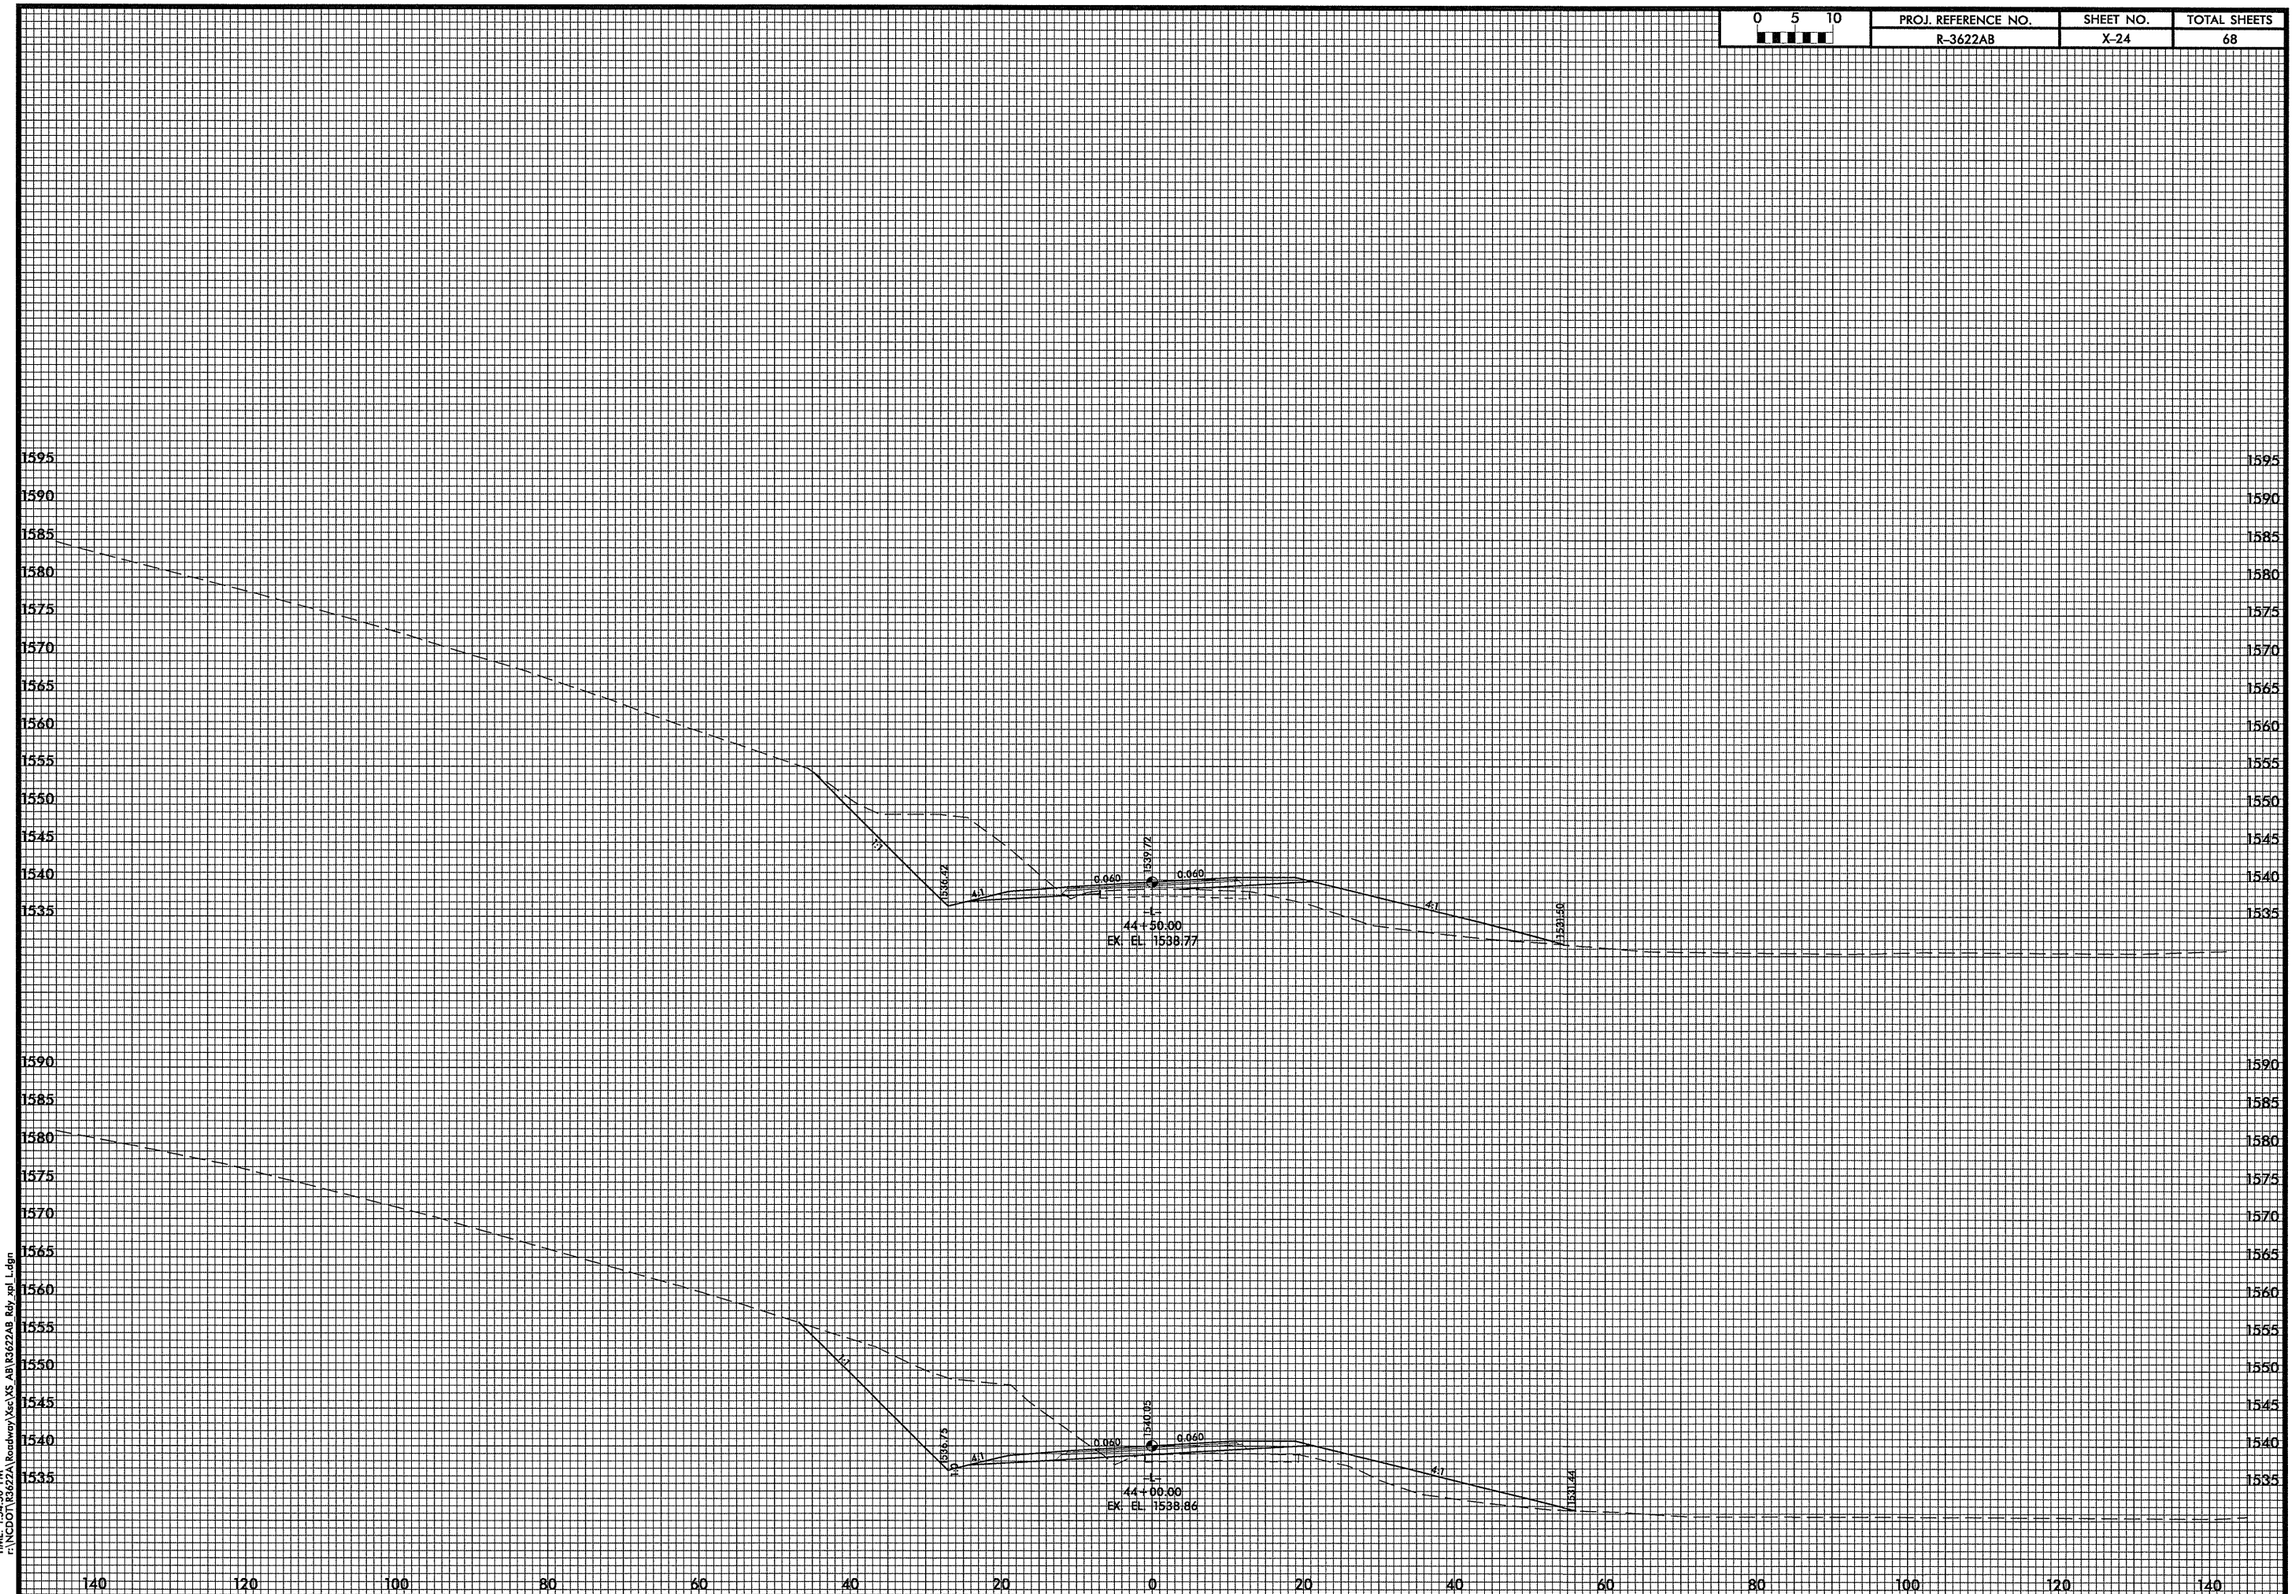

DATE: 10/7/2010
TIME: 1:59:30 PM
r:\NCDOT\R3622A\Roadway\Xsec\XS_AB\R3622AB_Rdy_xpl_L.dgn

0 5 10	PROJ. REFERENCE NO.	SHEET NO.	TOTAL SHEETS
	R-3622AB	X-25	68

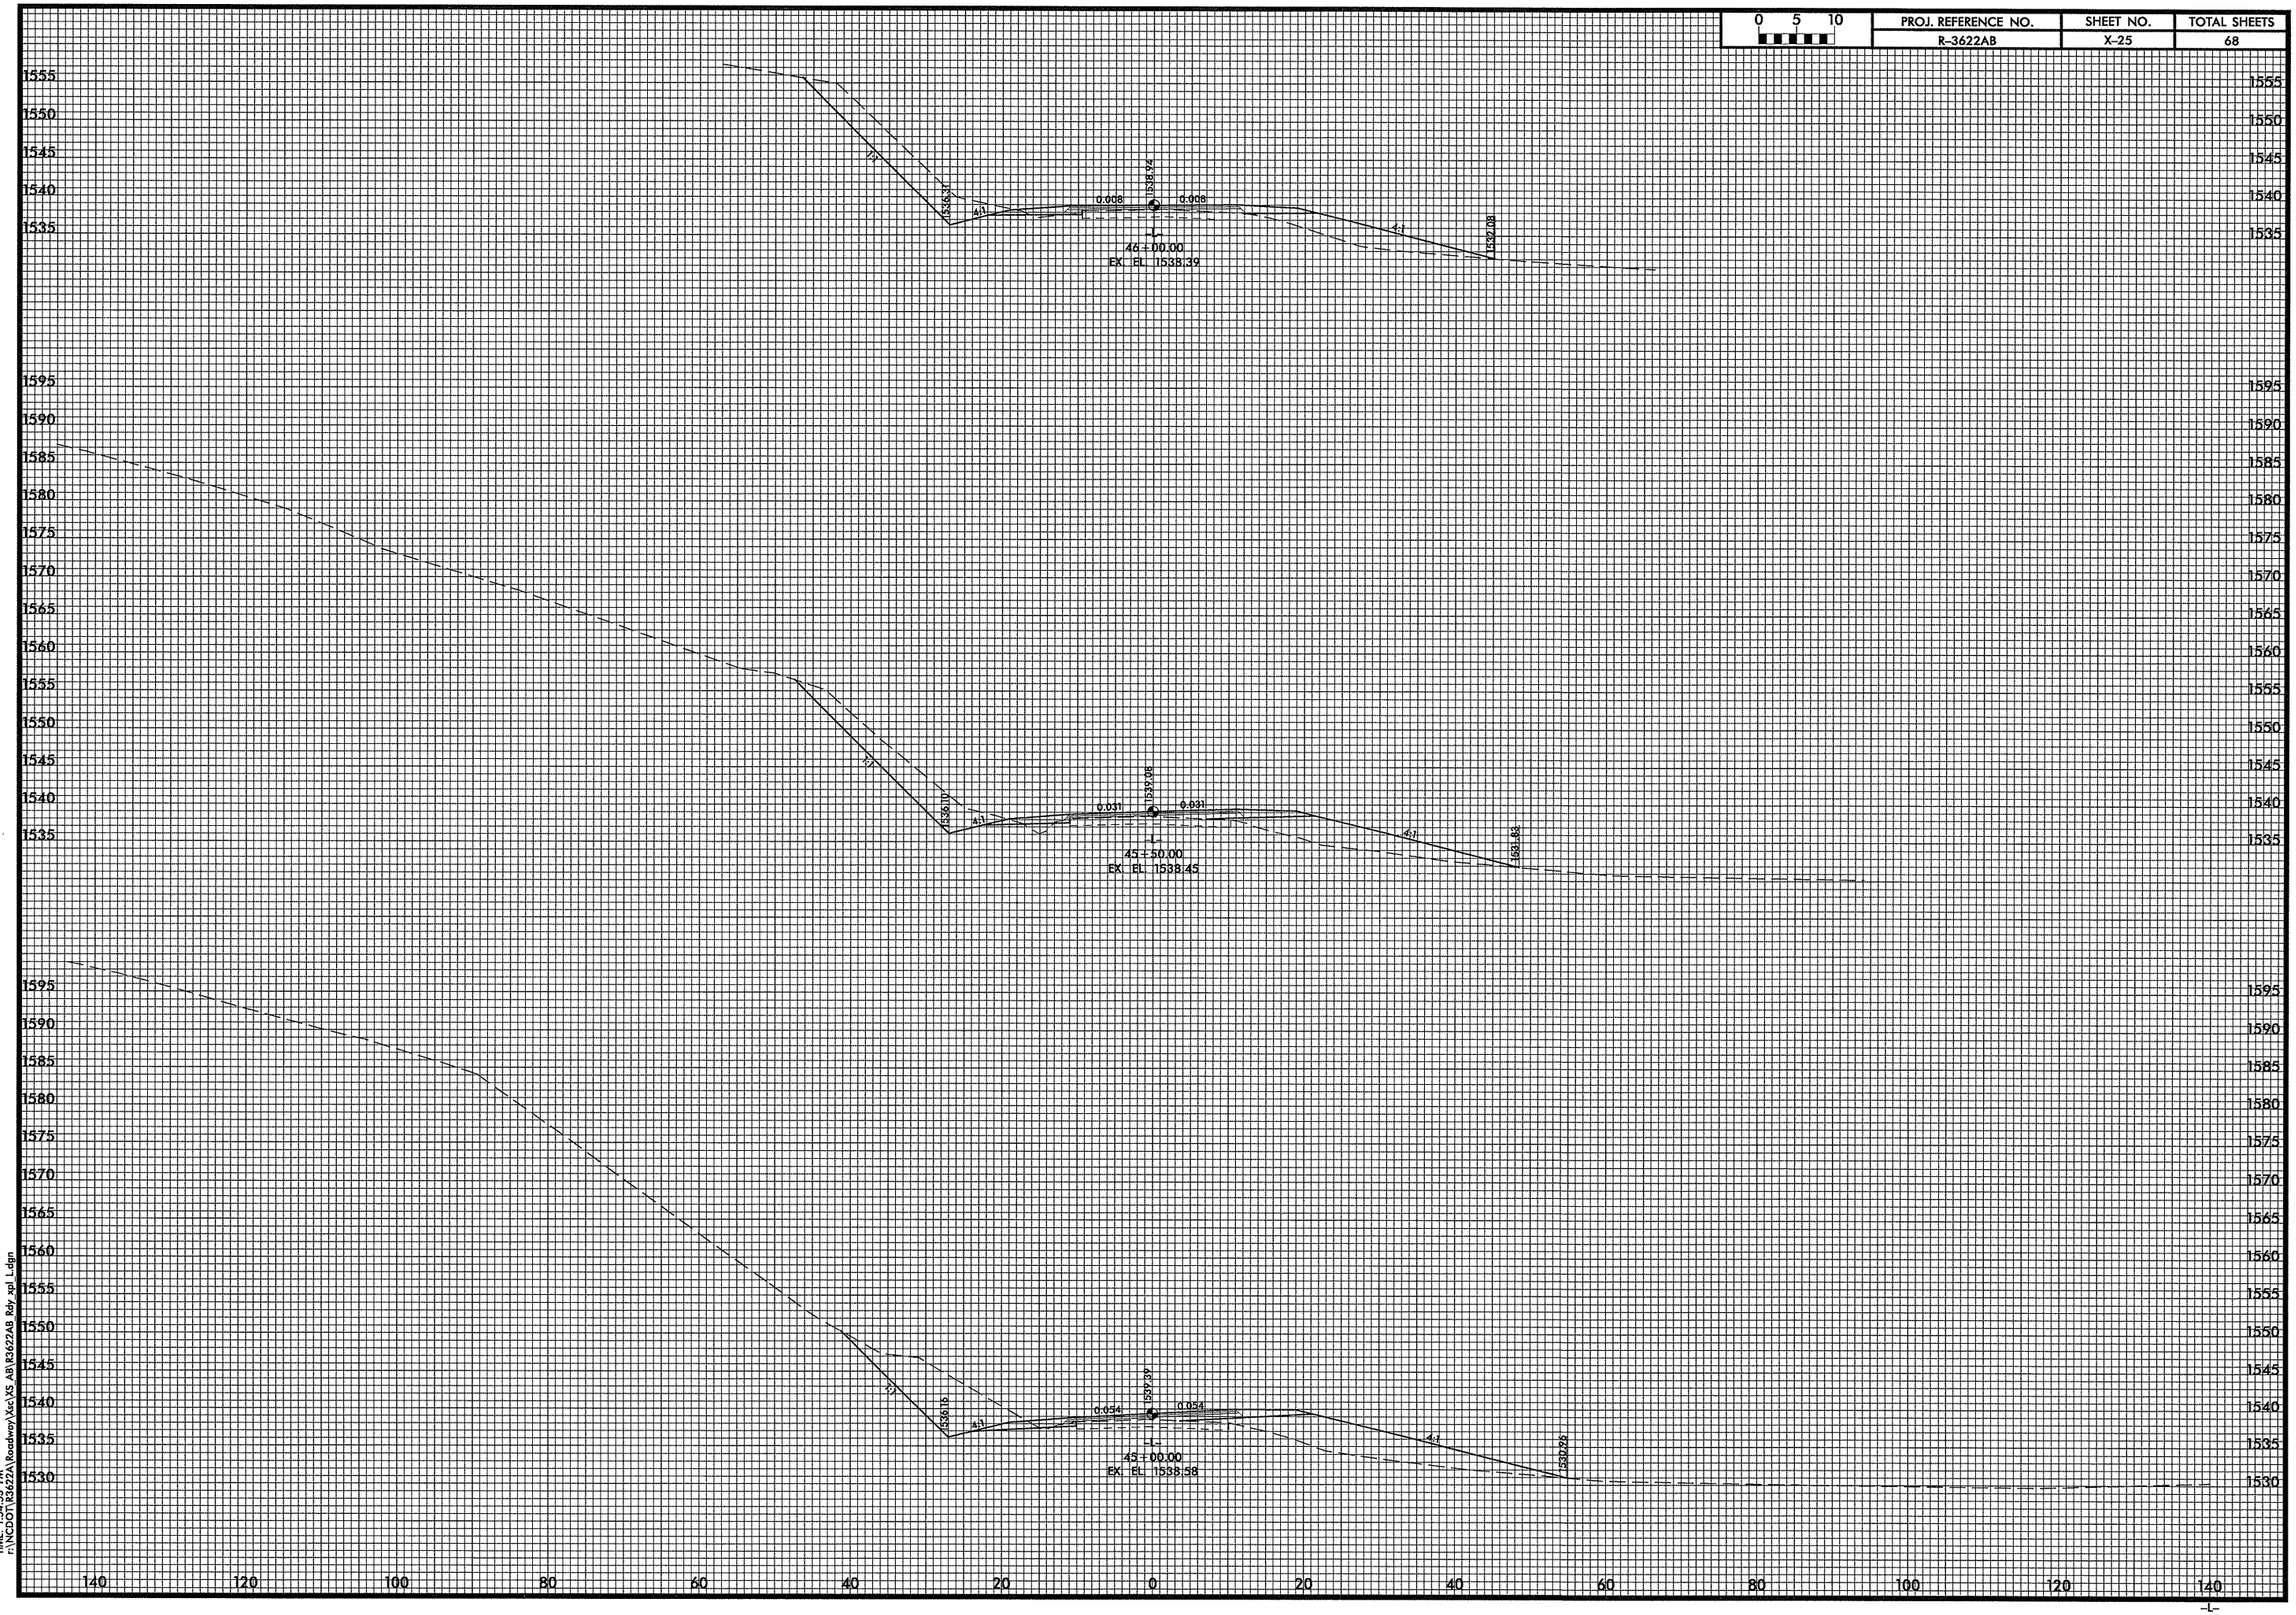

DATE: 10/7/2010
TIME: 3:45:53 PM
r:\NCDOT\R3622A\Roadway\Xsc\XS AB\R3622AB Rdy_xpl L.dgn

0 5 10	PROJ. REFERENCE NO.	SHEET NO.	TOTAL SHEETS
	R-3622AB	X-26	68

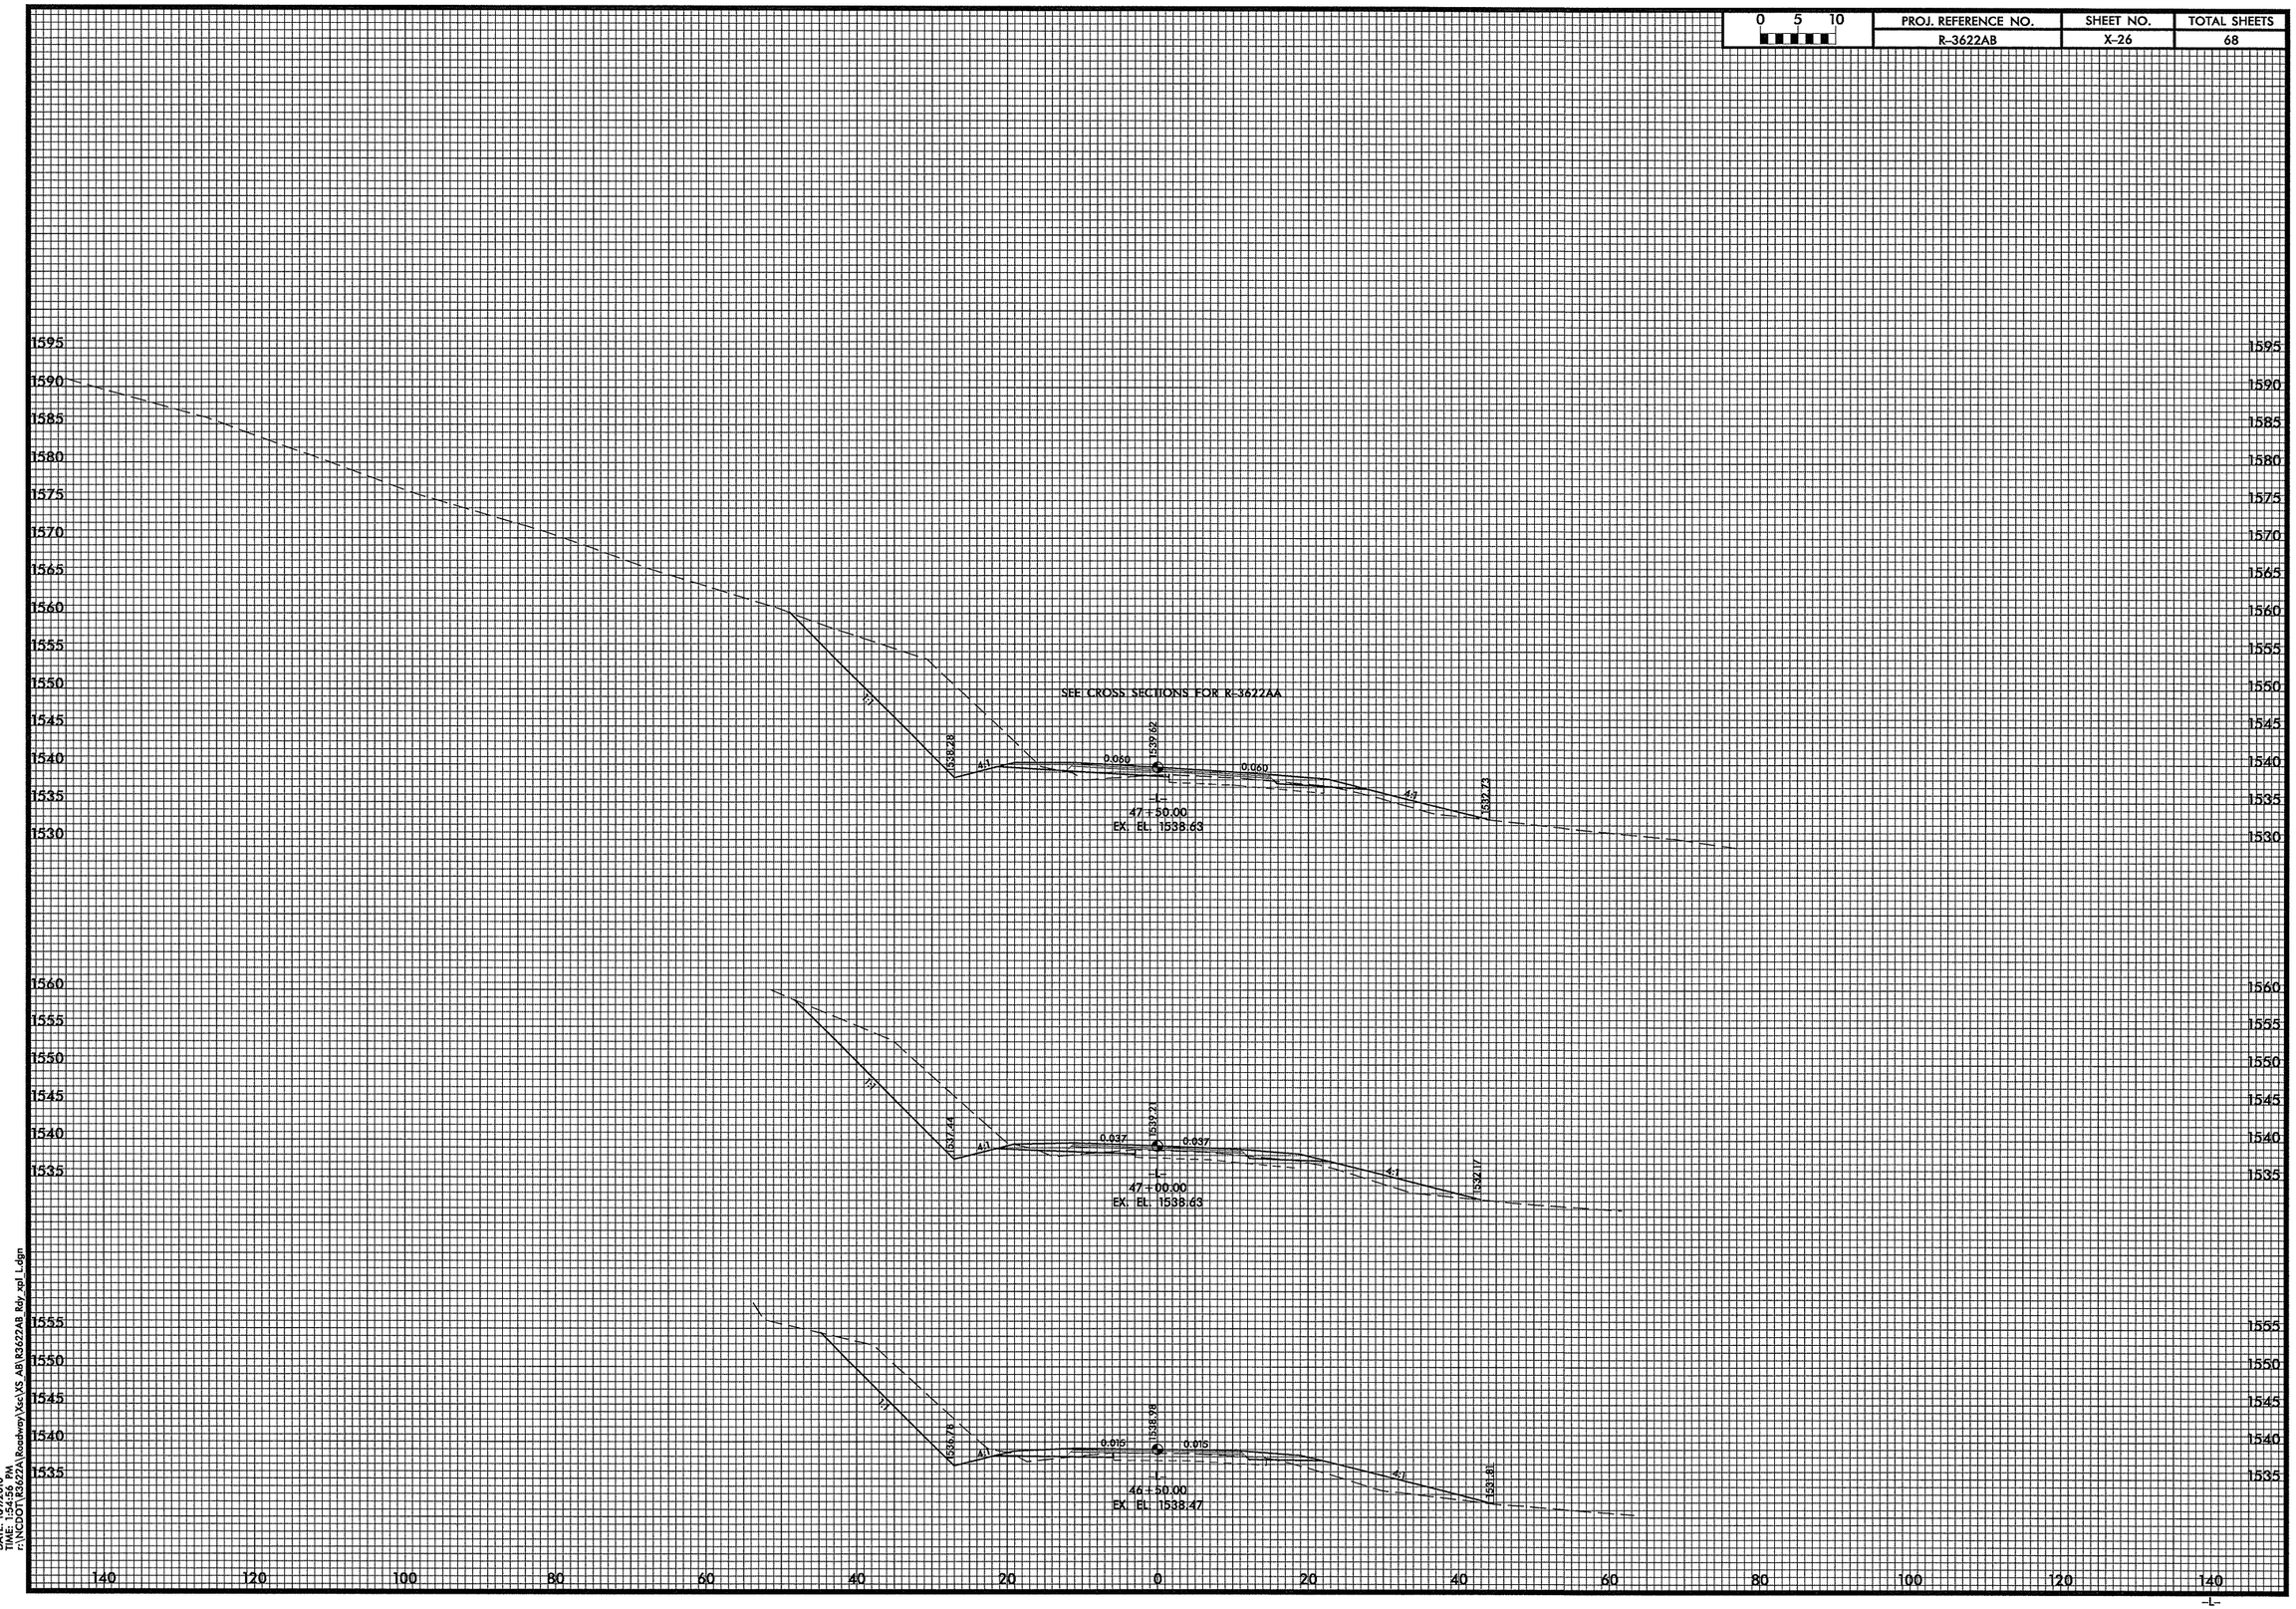

DATE: 10/7/2010
TIME: 3:55:51 PM
r:\NCDOT\R3622A\Roadway\Xsec\XS AB\R3622AB Rdy xsl L.dgn

PROJ. REFERENCE NO.	SHEET NO.	TOTAL SHEETS
R-3622AB	X-27	68

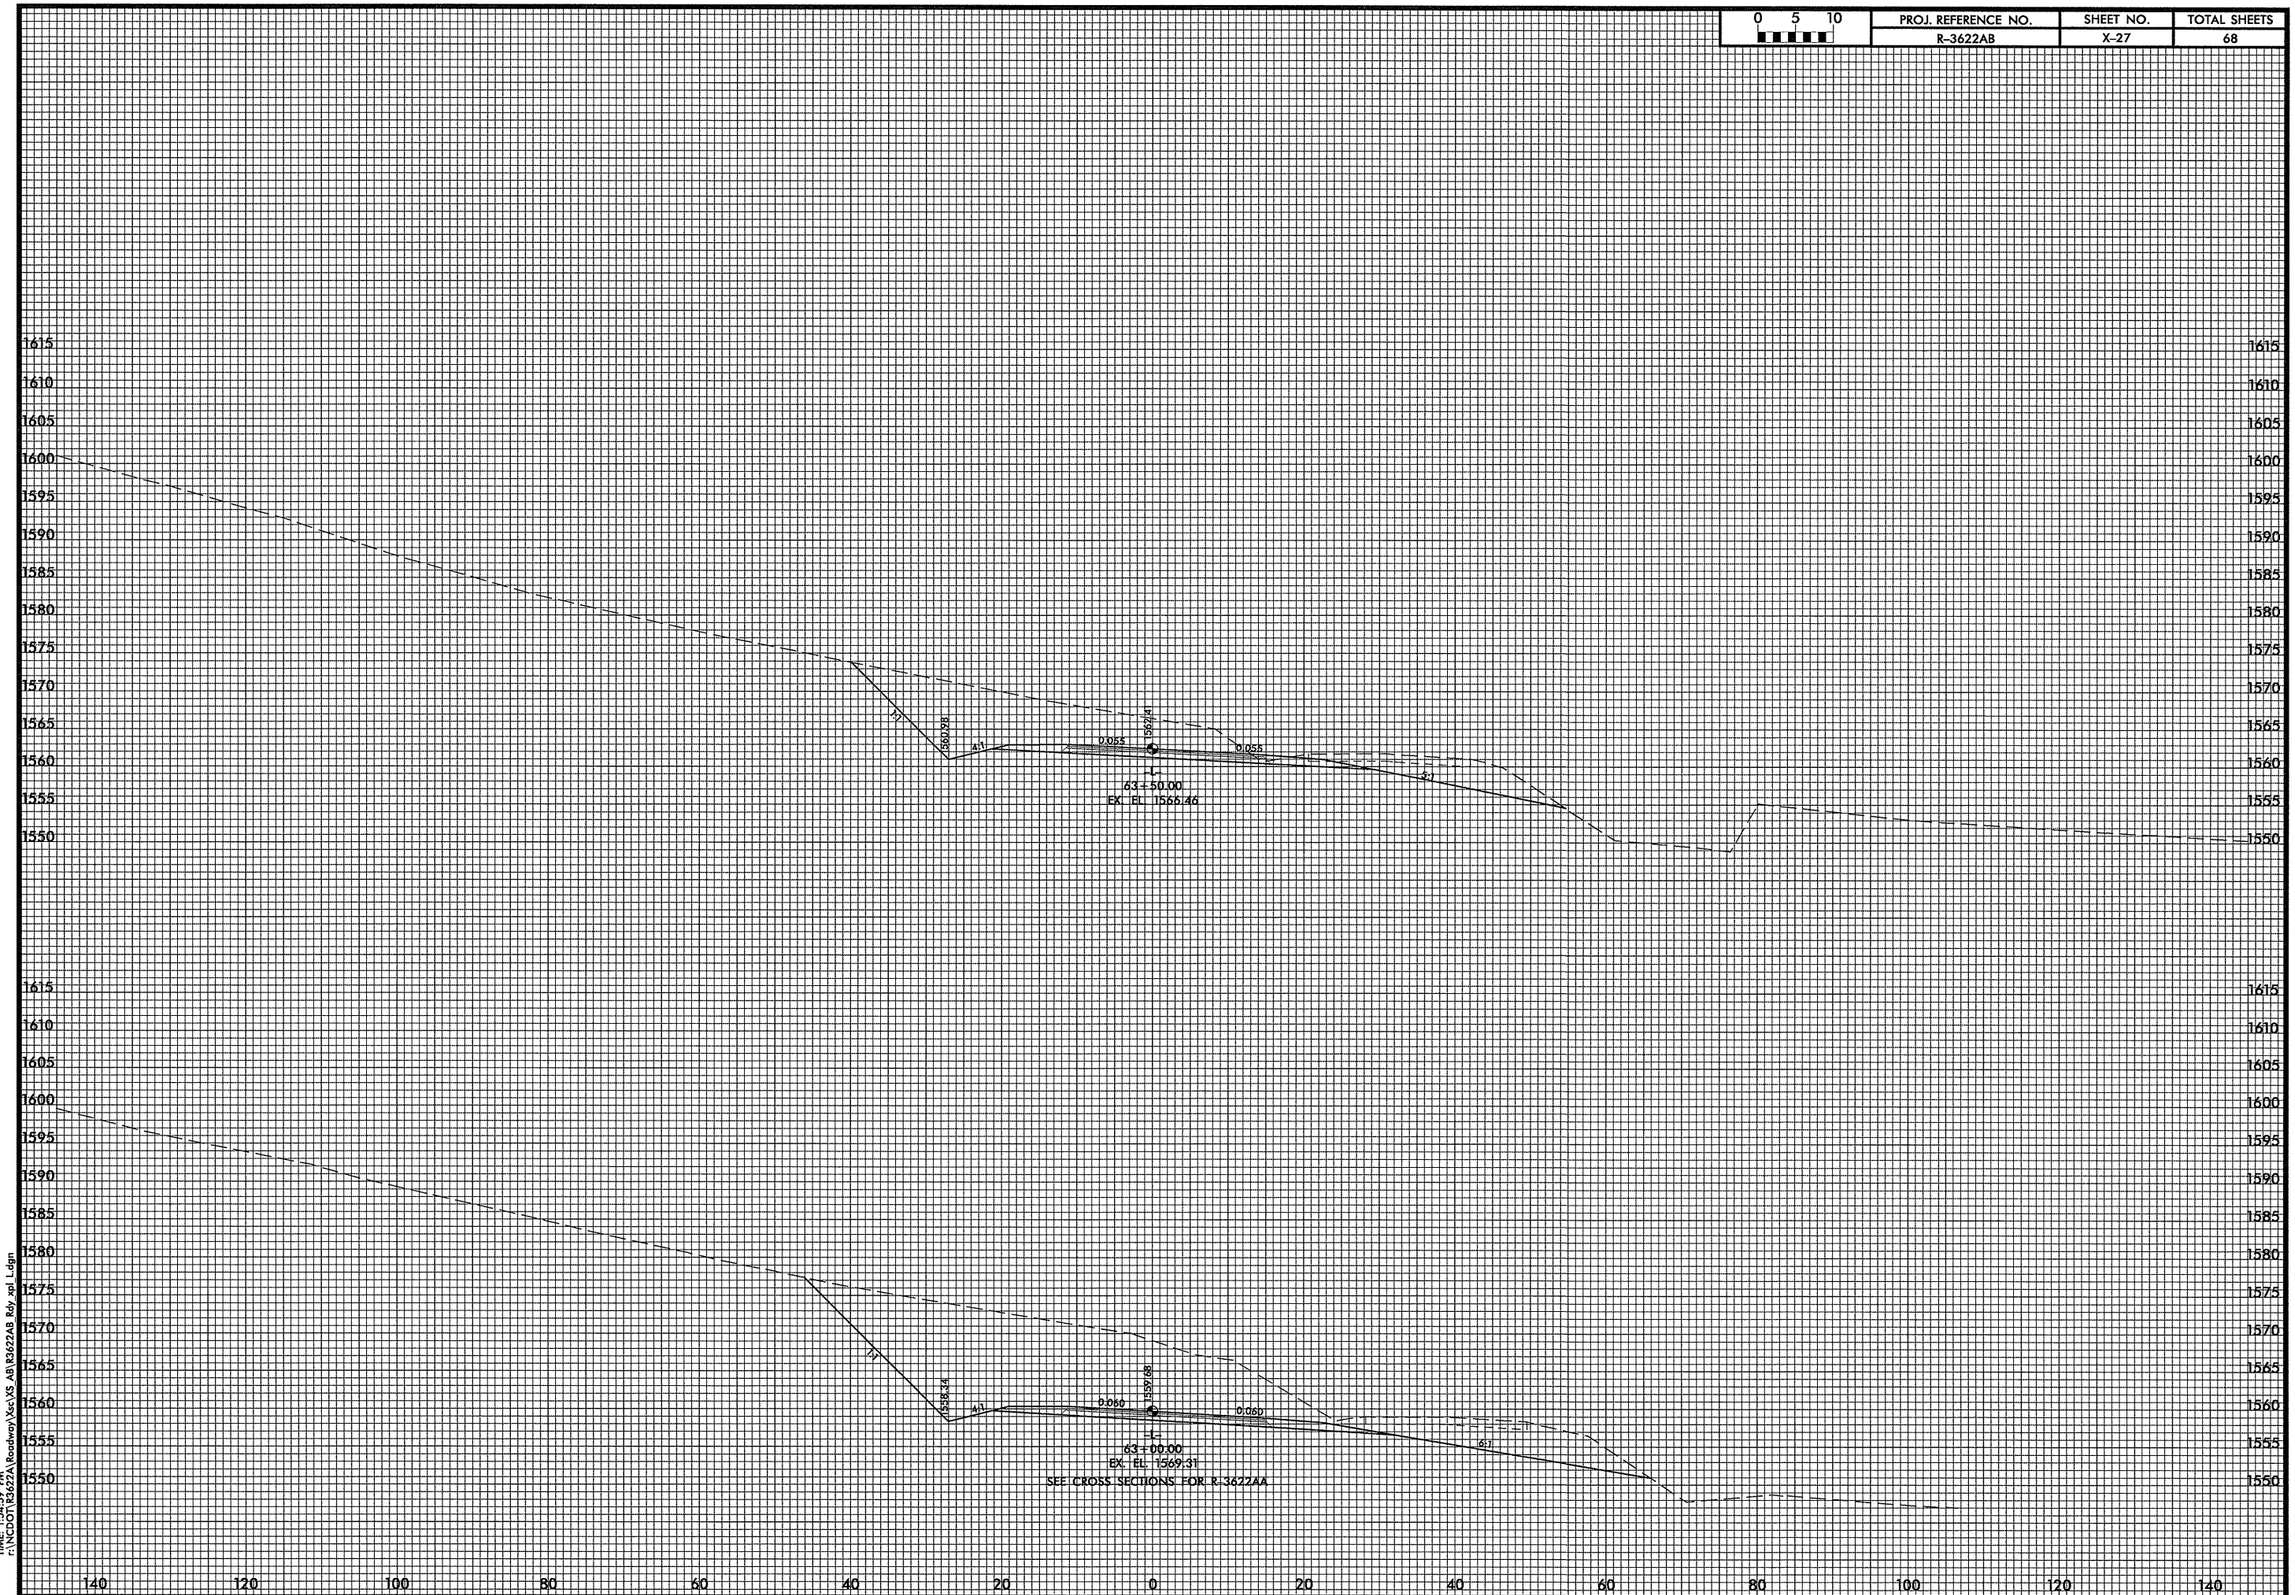

DATE: 10/7/2010
TIME: 1:54:59 PM
r:\NCDOT\R3622A\Roadway\Xsc\XS_AB\R3622AB_Rdy_xpl_L.dgn

PROJ. REFERENCE NO.	SHEET NO.	TOTAL SHEETS
R-3622AB	X-28	68

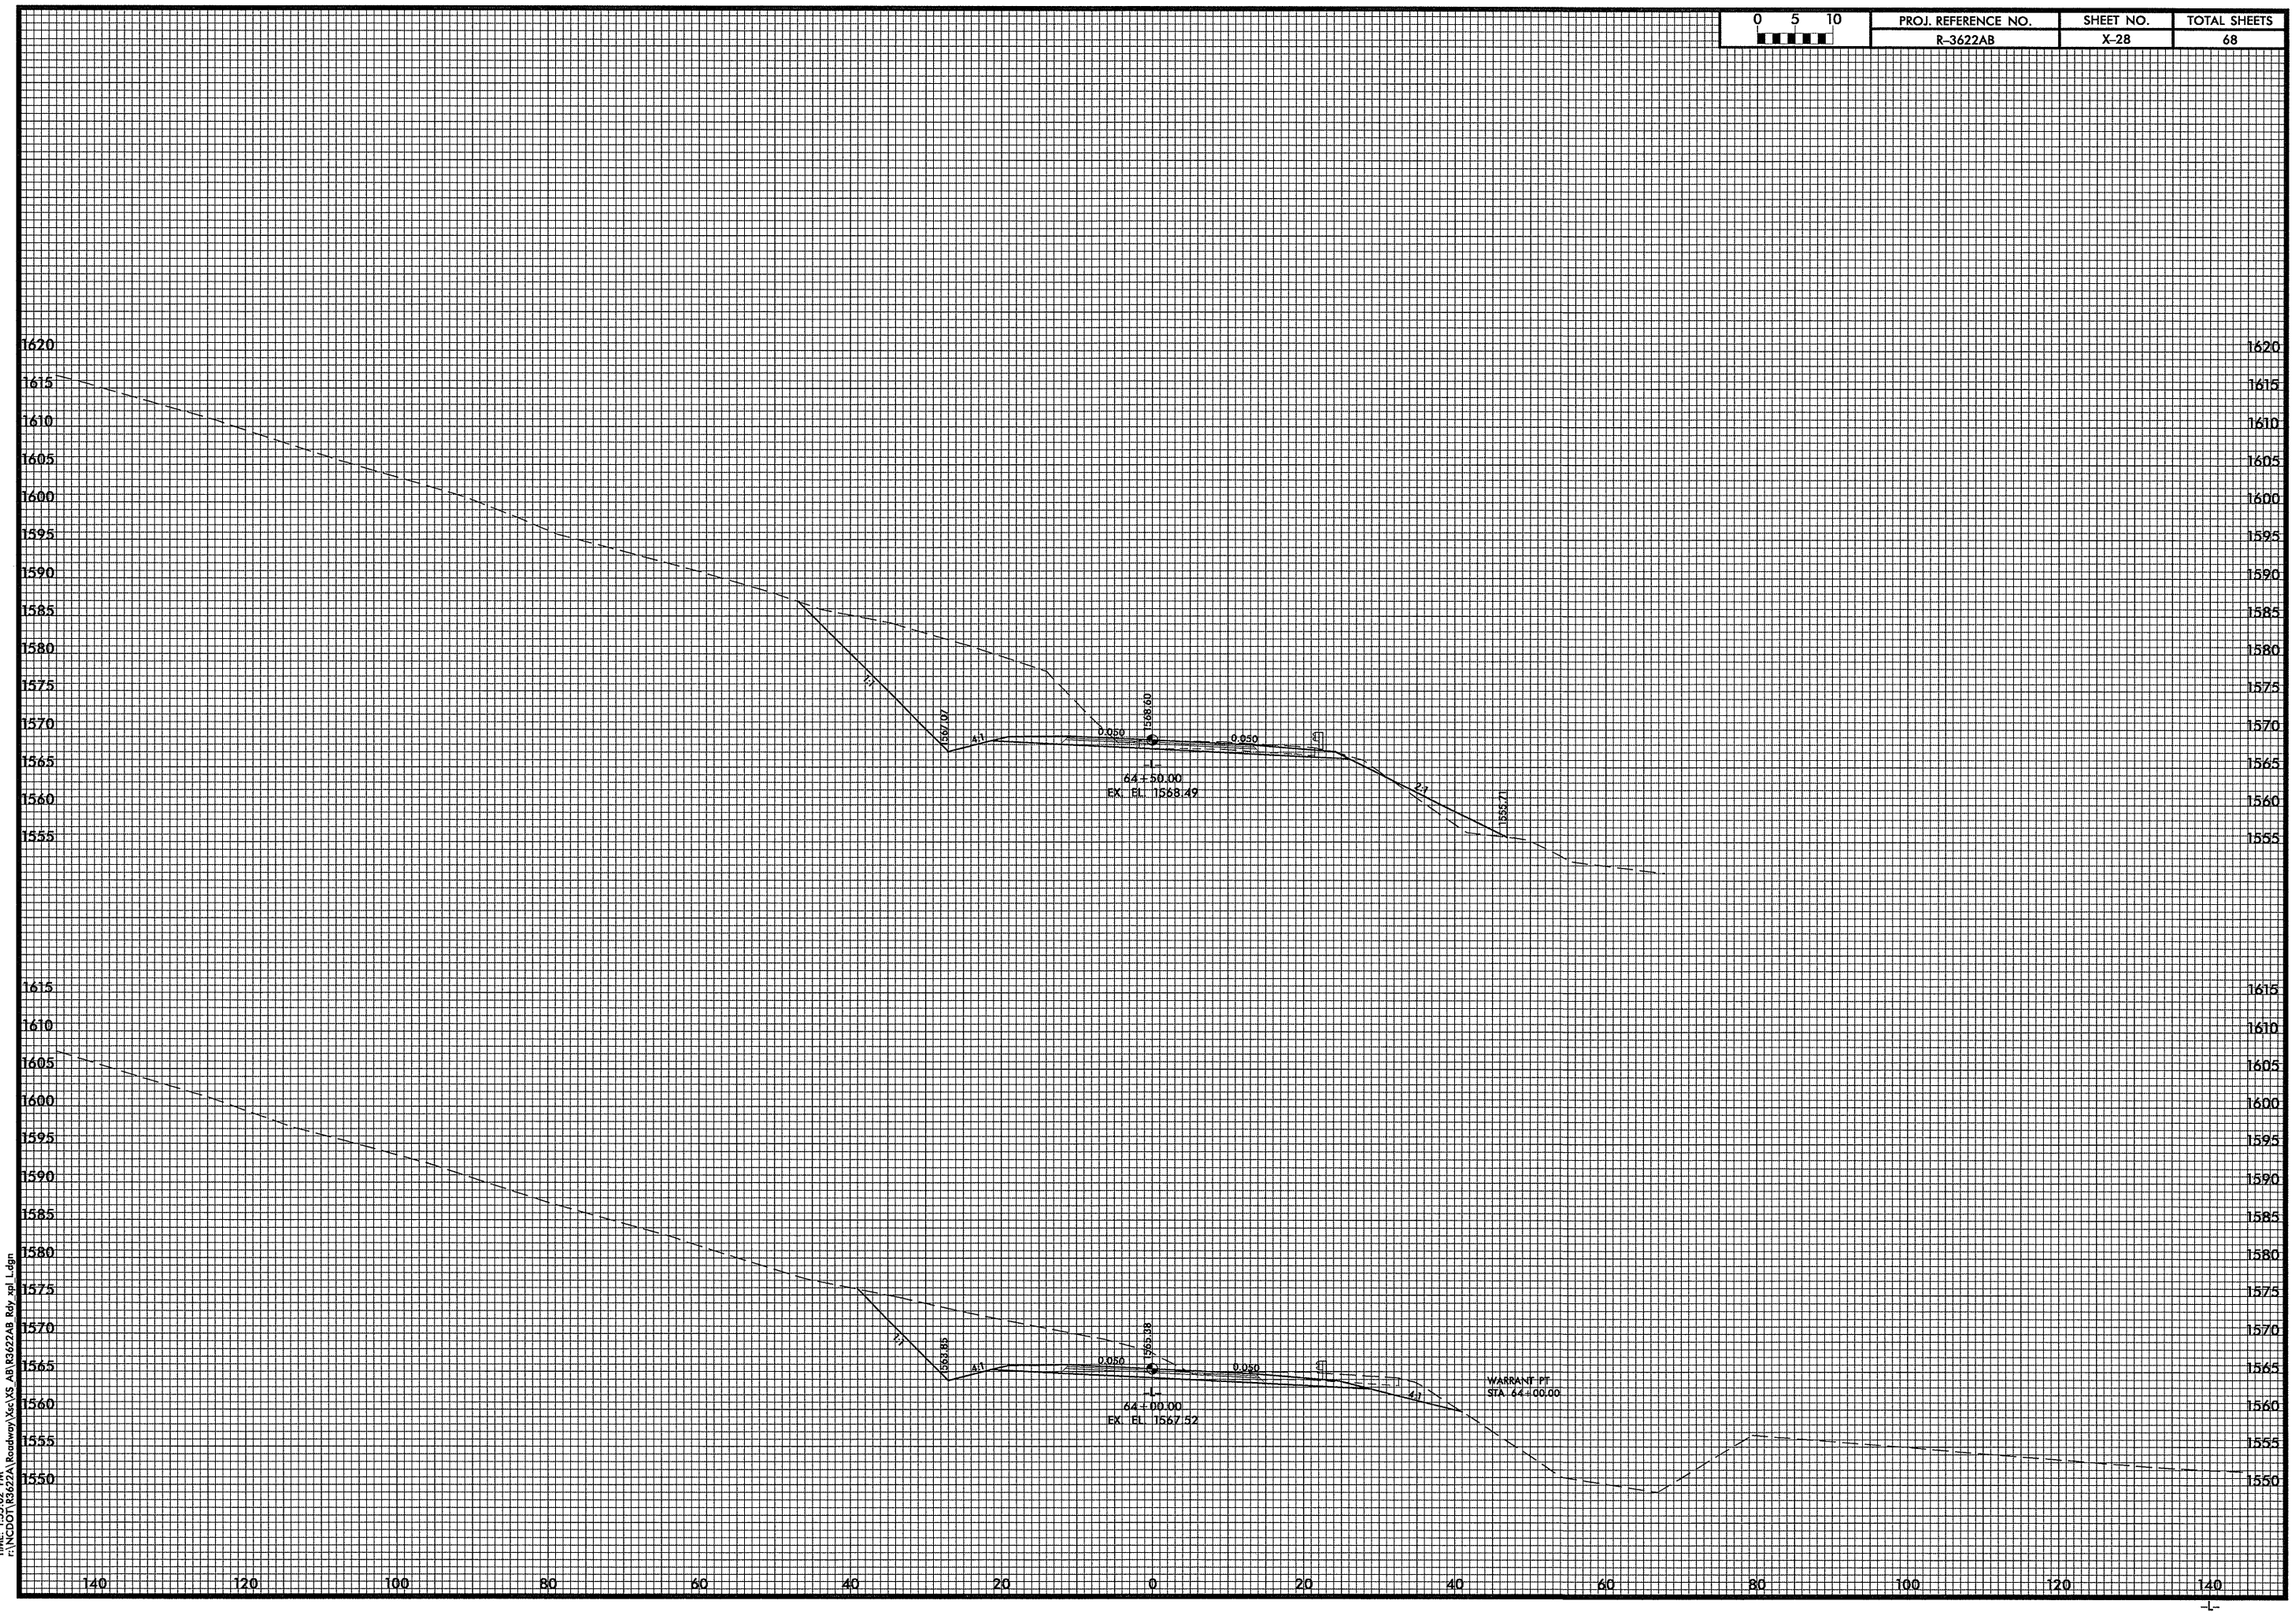

DATE: 1/7/2010
TIME: 1:59:07 PM
r:\NCDOT\R3622A\Roadway\Xsc\XS_AB\R3622AB_Rdy_xpl_L.dgn

0 5 10	PROJ. REFERENCE NO.	SHEET NO.	TOTAL SHEETS
	R-3622AB	X-29	68

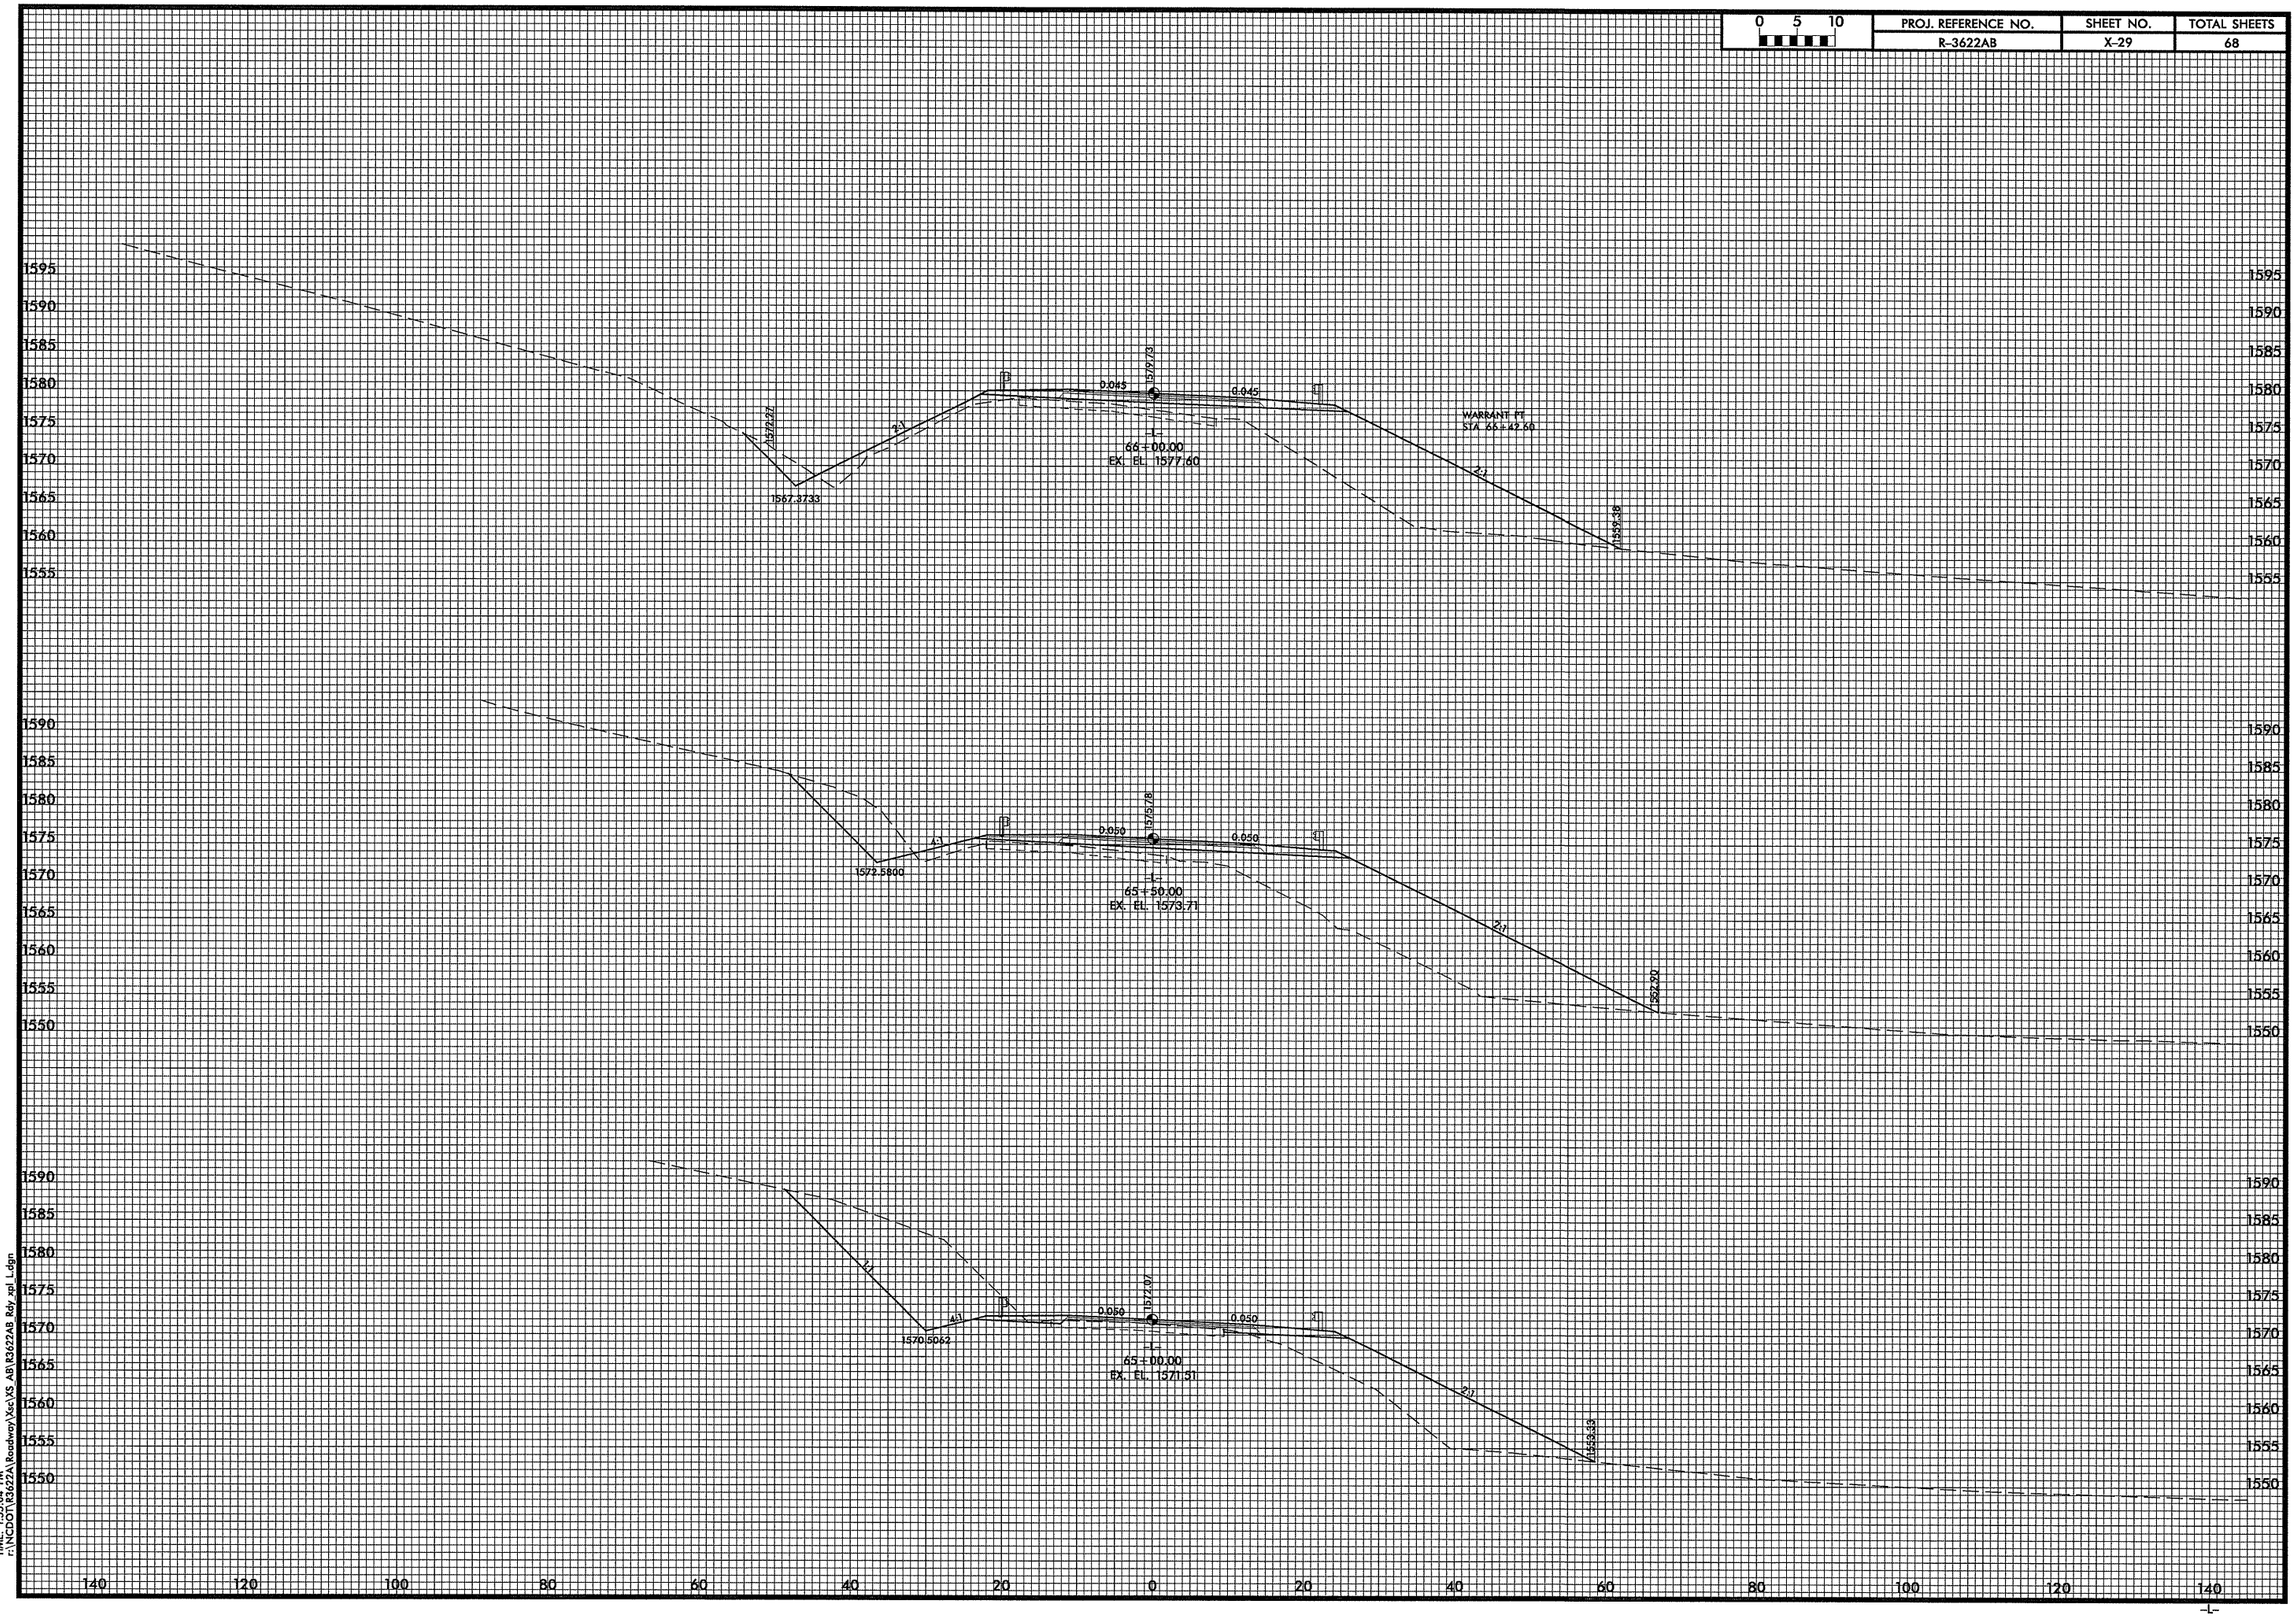

DATE: 10/7/2010
TIME: 1:55:04 PM
f:\NCDOT\R3622A\Roadway\Xsc\XS_AB\R3622AB_Rdy_xpl_L.dgn

PROJ. REFERENCE NO.	SHEET NO.	TOTAL SHEETS
R-3622AB	X-30	68

0 5 10

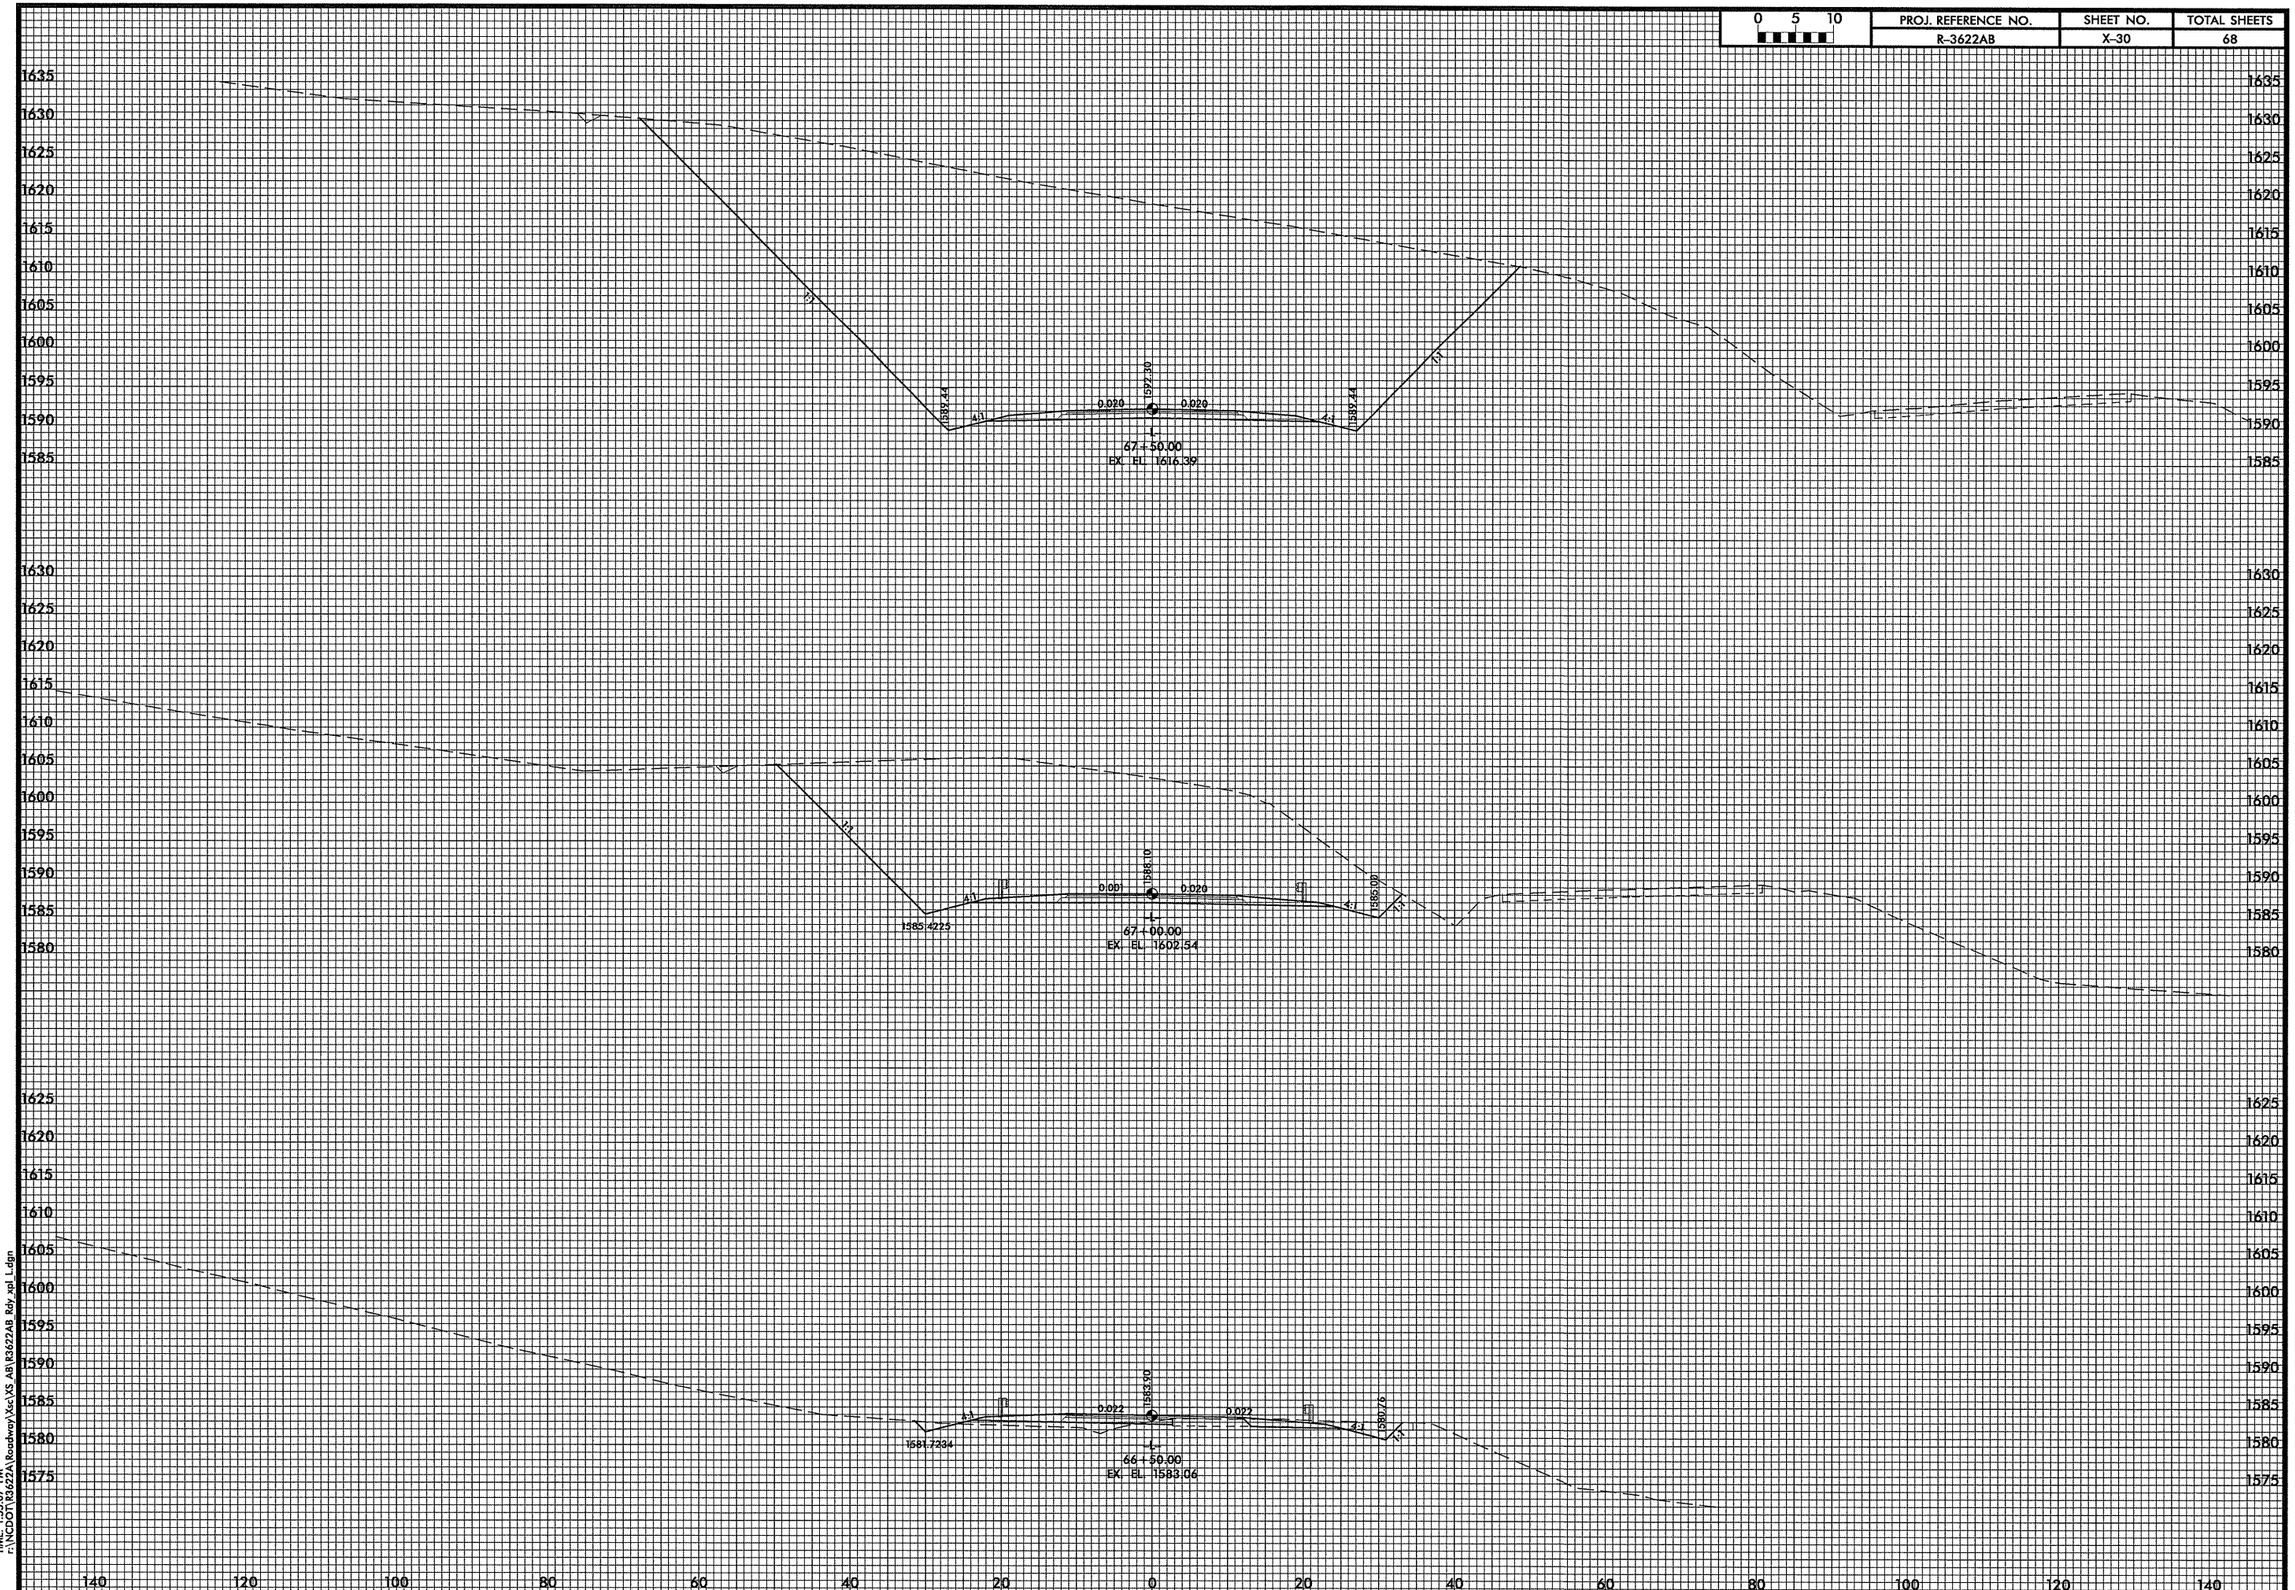

DATE: 10/7/2010
TIME: 1:55:07 PM
r:\NCDOT\R3622A\Roadway\Xsc\XS_AB\R3622AB_Rdy_xpl_L.dgn

0 5 10	PROJ. REFERENCE NO.	SHEET NO.	TOTAL SHEETS
	R-3622AB	X-31	68

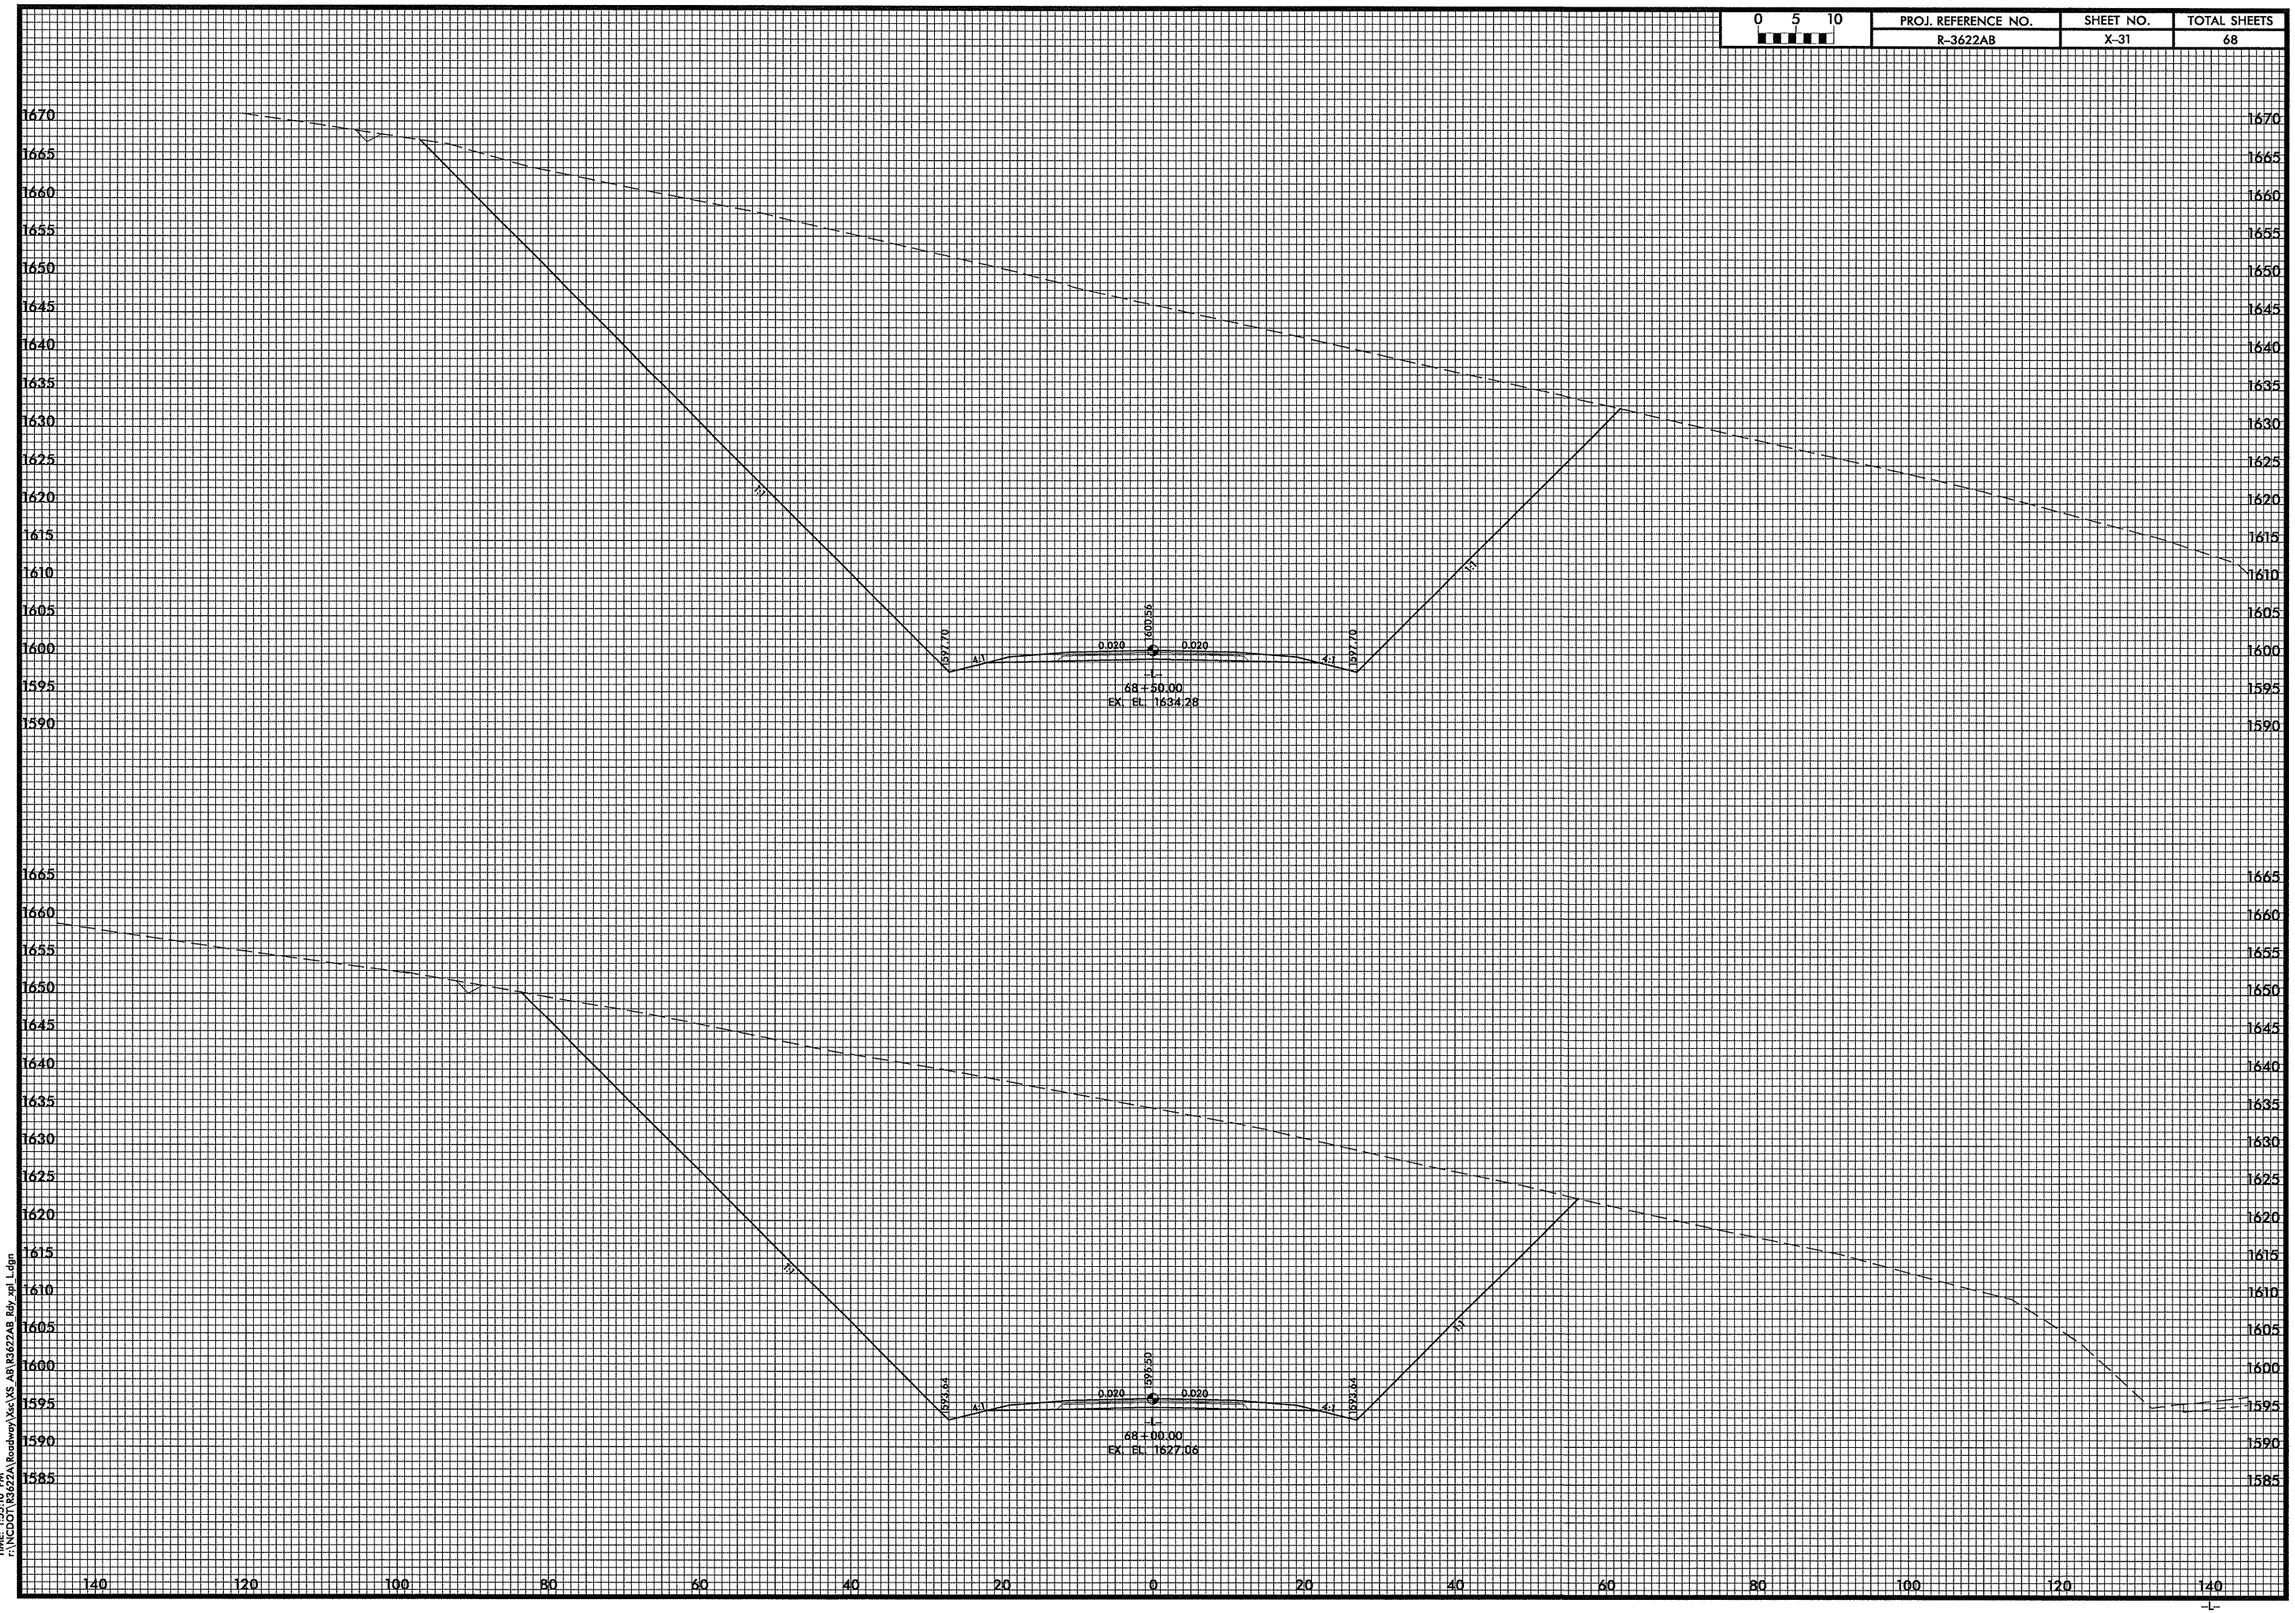

DATE: 10/7/2010
TIME: 1:05:10 PM
r:\NCDOT\R3622A\Roadway\Xsc\XS_AB\R3622AB_Rdy_xpl_L.dgn

PROJ. REFERENCE NO.	SHEET NO.	TOTAL SHEETS
R-3622AB	X-32	68

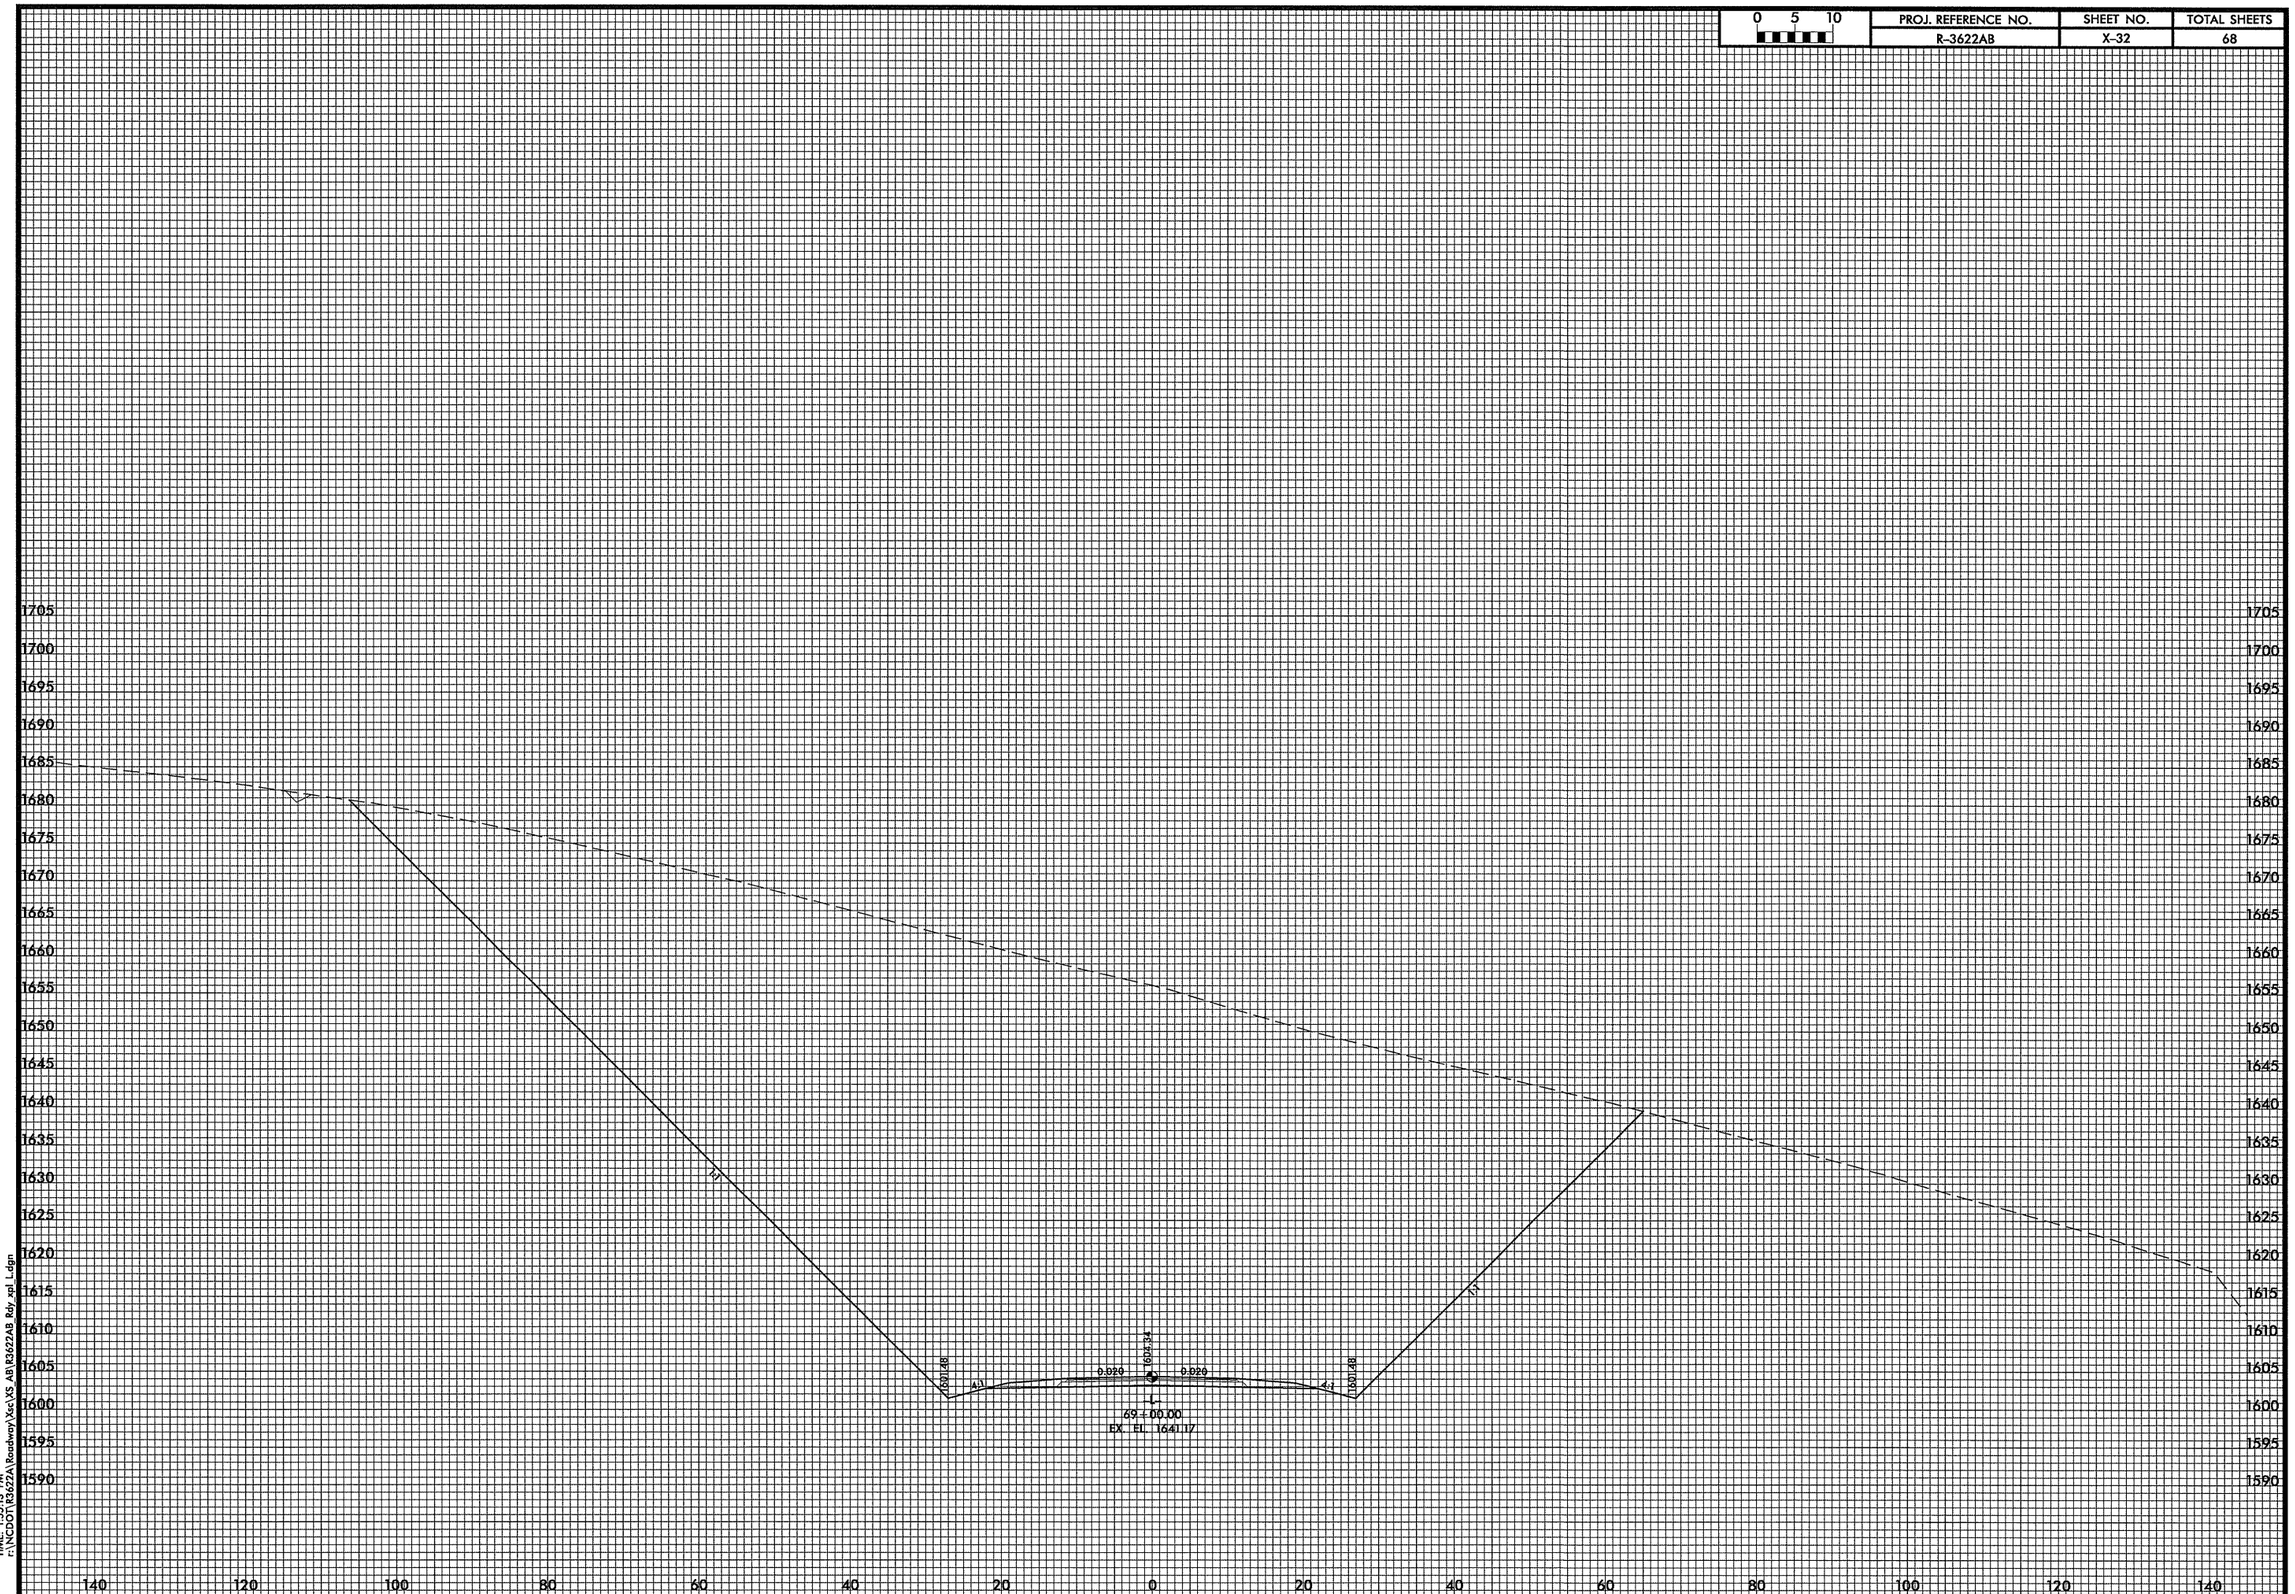

DATE: 10/2/2010
TIME: 1:55:13 PM
r:\NCDOT\R3622A\Roadway\Xsec\XS_AB\R3622AB_Rdy_xpl_L.dgn

PROJ. REFERENCE NO.	SHEET NO.	TOTAL SHEETS
R-3622AB	X-33	68

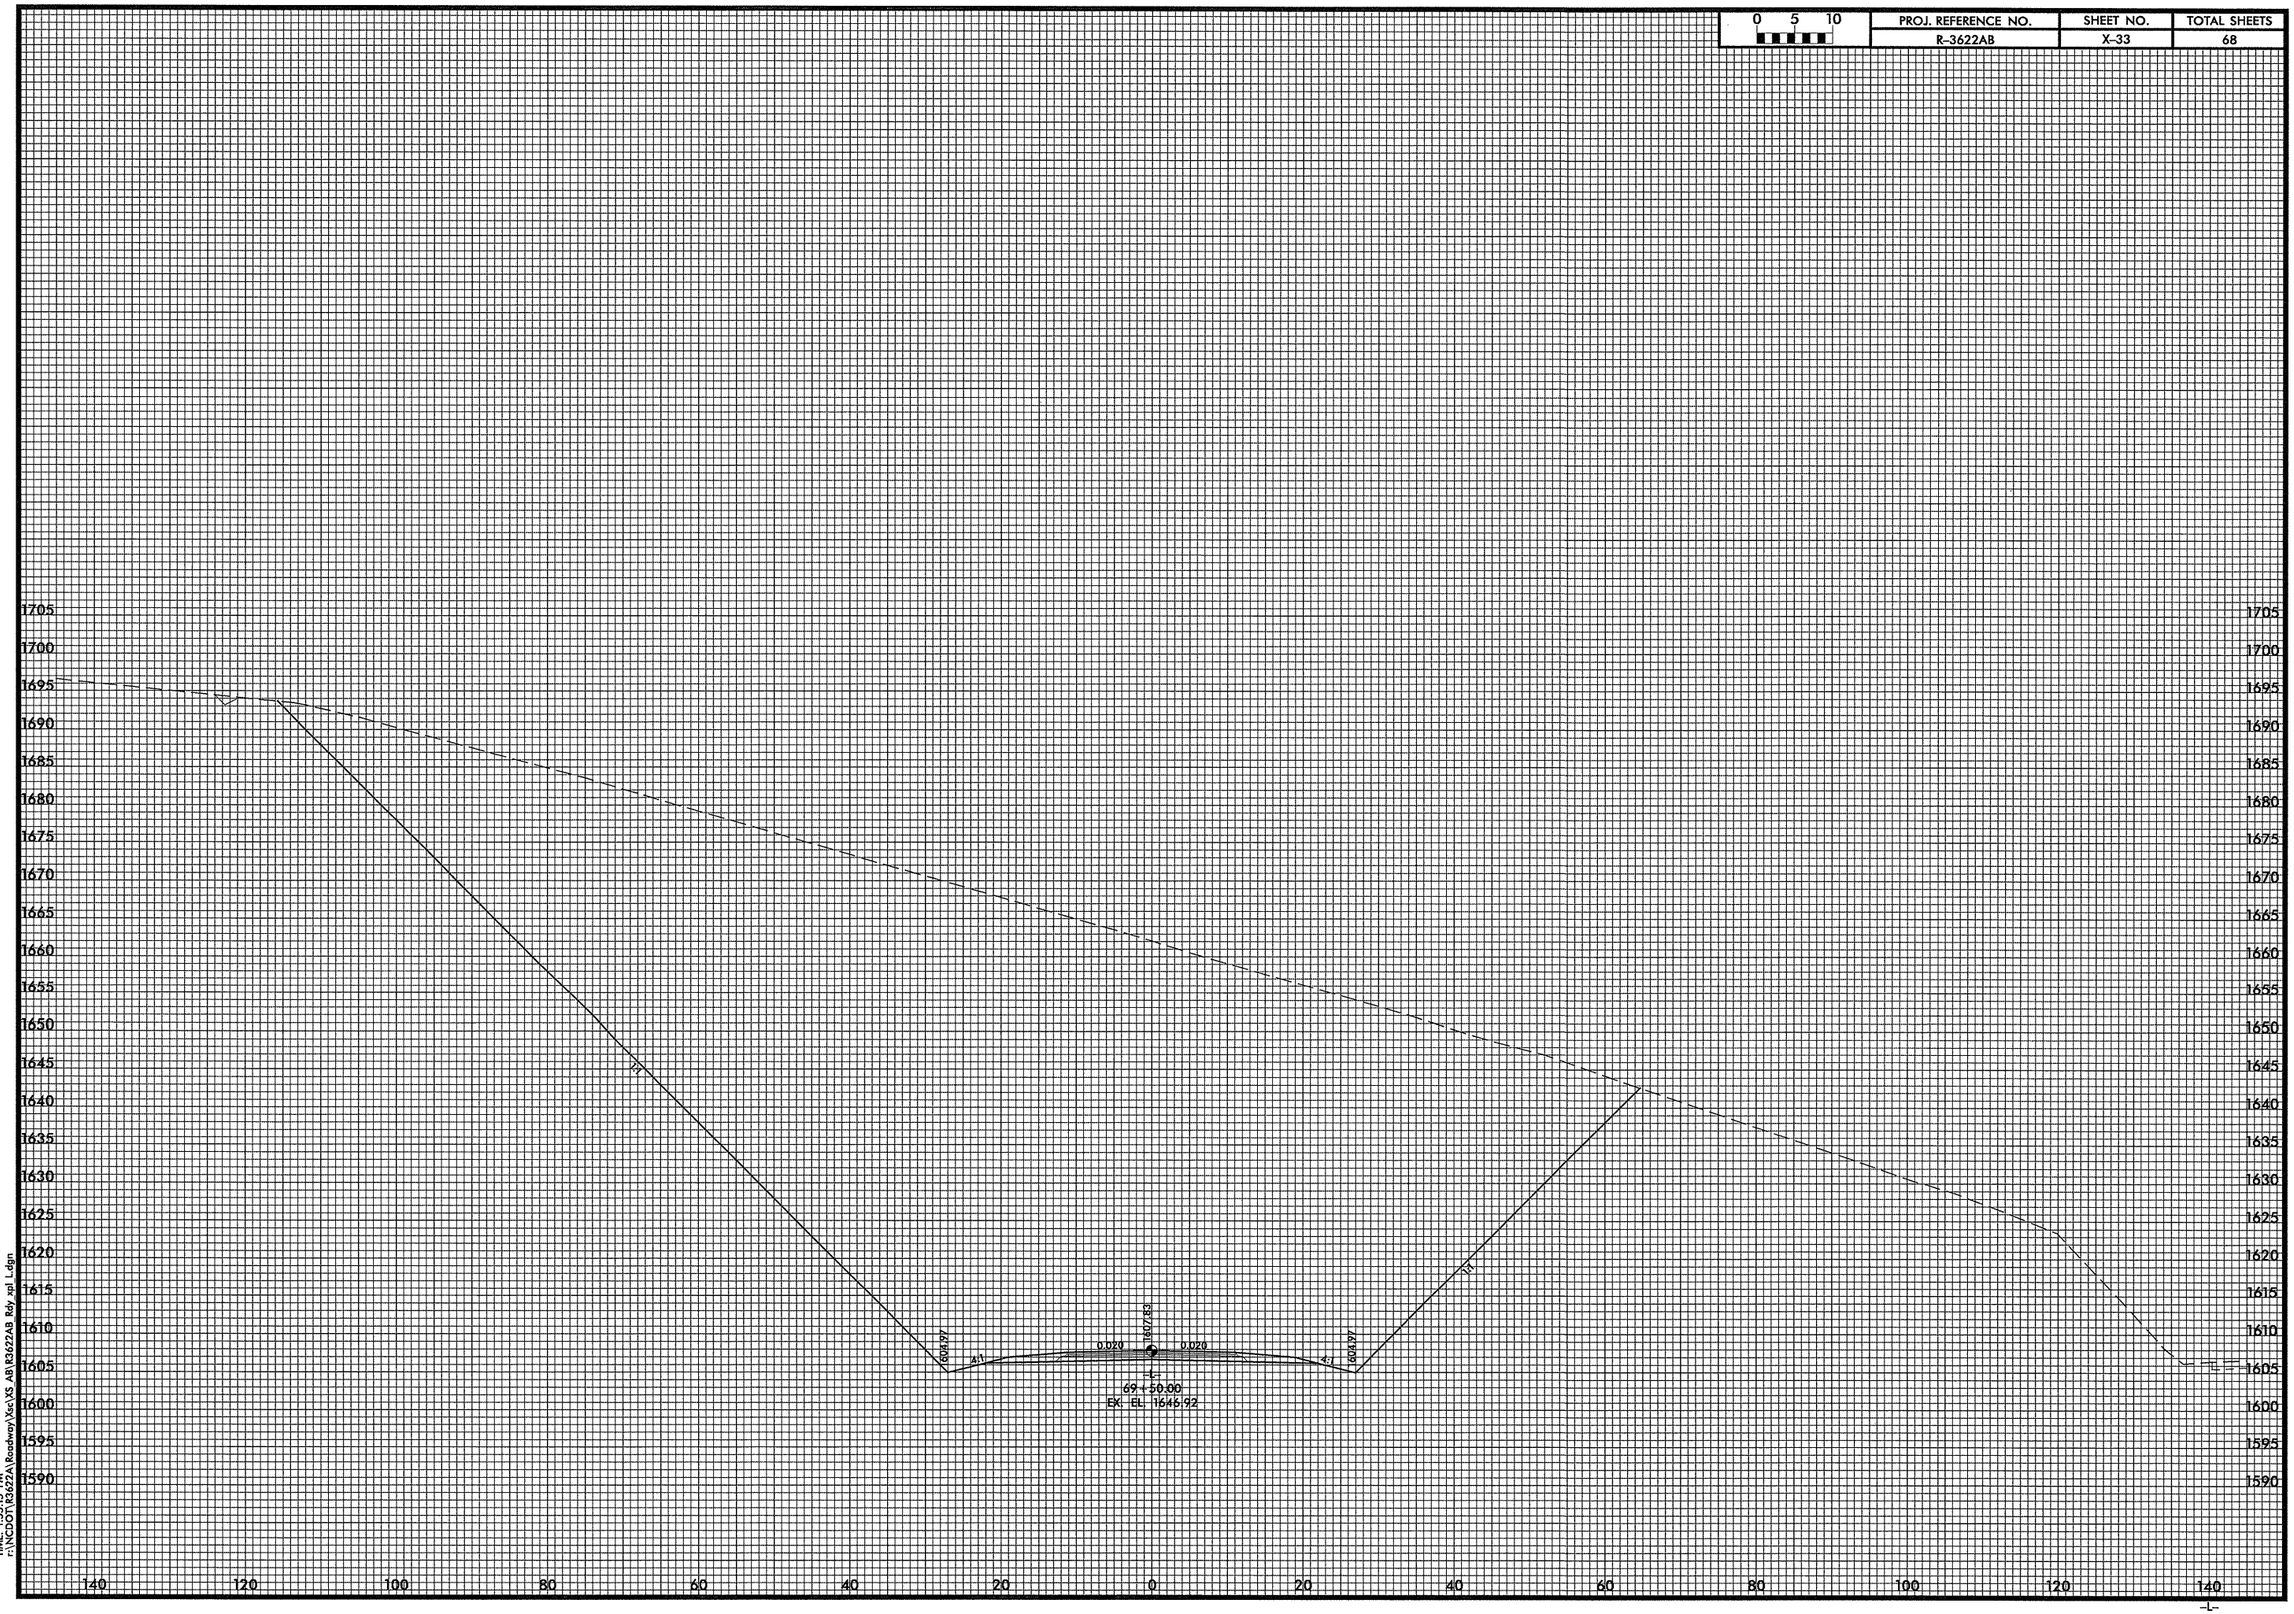

DATE: 10/7/2010
TIME: 1:55:15 PM
r:\NCDOT\R3622A\Roadway\Xsc\XS_AB\R3622AB_Rdy_xpl_L.dgn

0 5 10	PROJ. REFERENCE NO.	SHEET NO.	TOTAL SHEETS
	R-3622AB	X-34	68

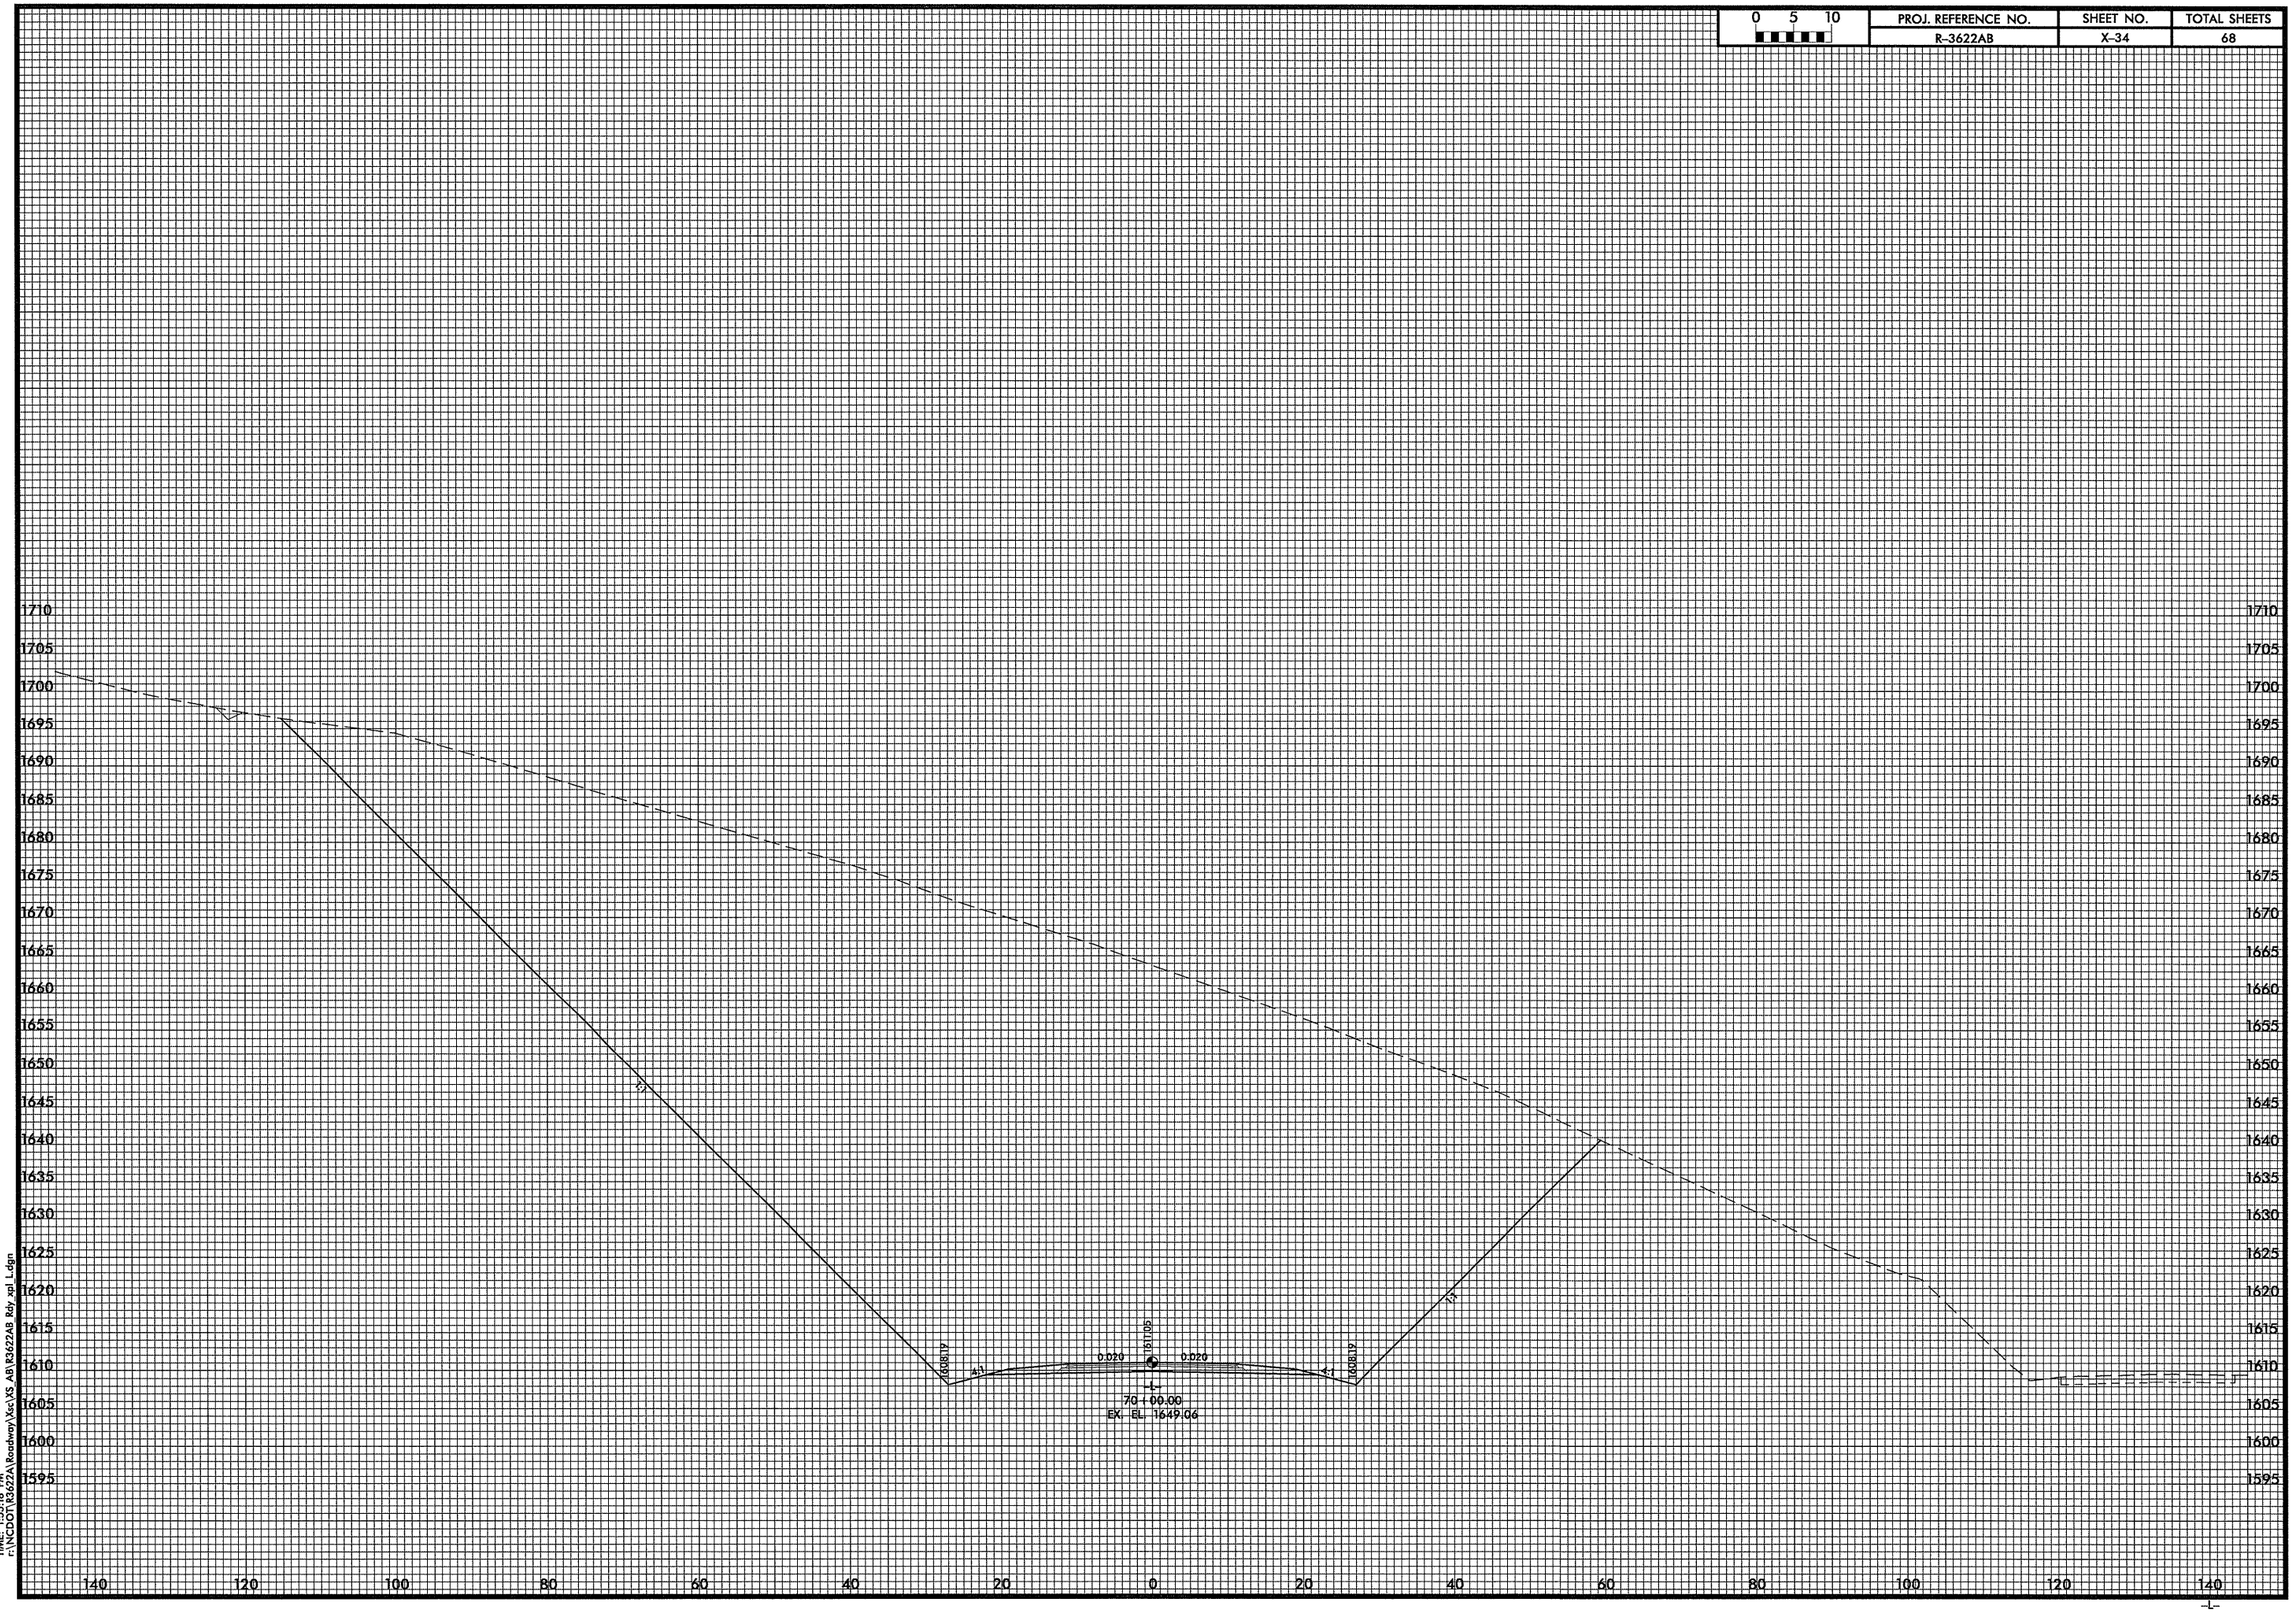

DATE: 10/7/2010
TIME: 1:35:18 PM
r:\NCDOT\R3622A\Roadway\Xsc\XS_AB\R3622AB_Rdy_xsl_L.dgn

PROJ. REFERENCE NO.	SHEET NO.	TOTAL SHEETS
R-3622AB	X-35	68

0 5 10

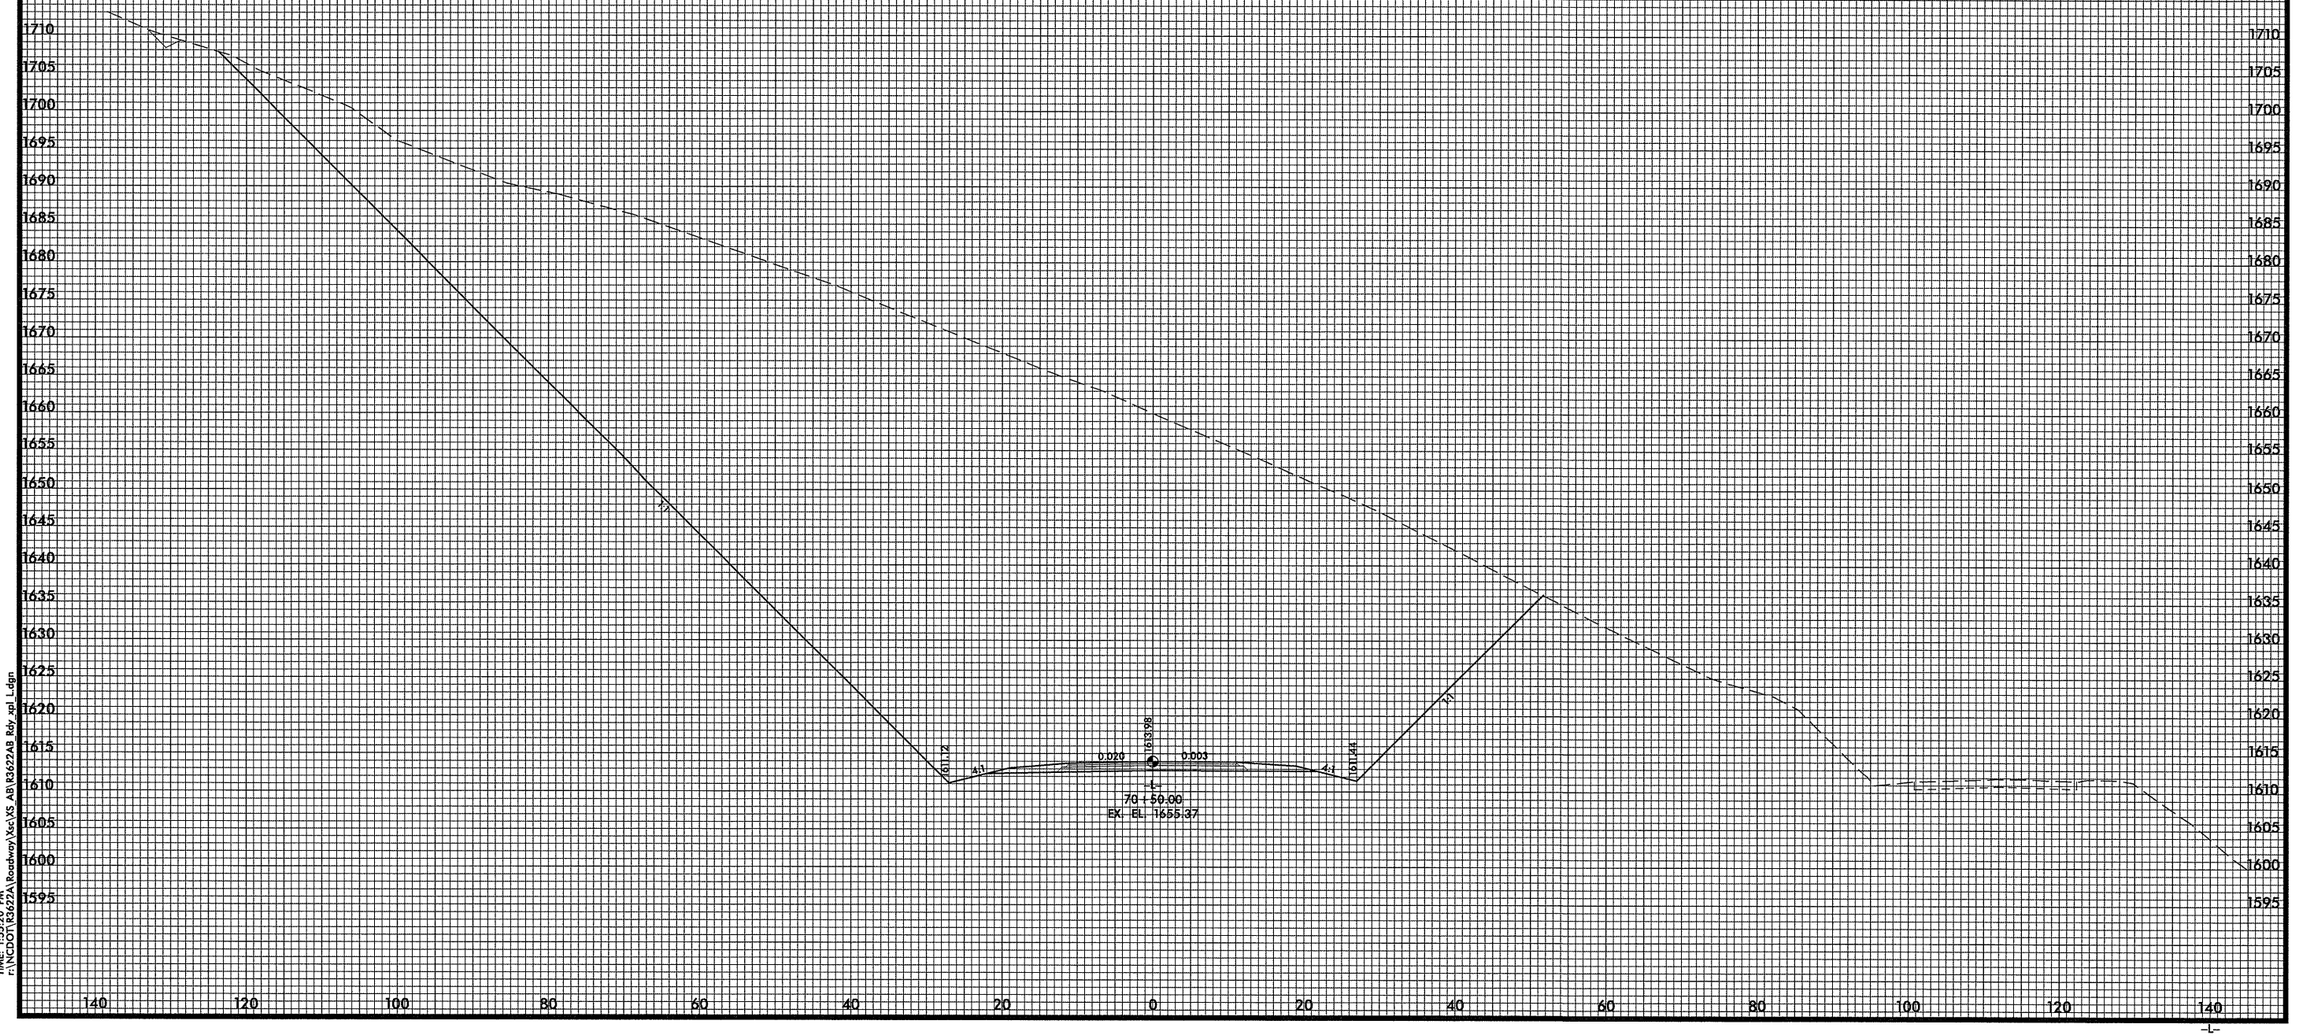

DATE: 10/7/2010
TIME: 1:53:30 PM
r:\NCDOT\R3622A\Roadway\Xsc\XS AB\R3622AB Rdy xpl L.dgn

0 5 10	PROJ. REFERENCE NO.	SHEET NO.	TOTAL SHEETS
	R-3622AB	X-36	68

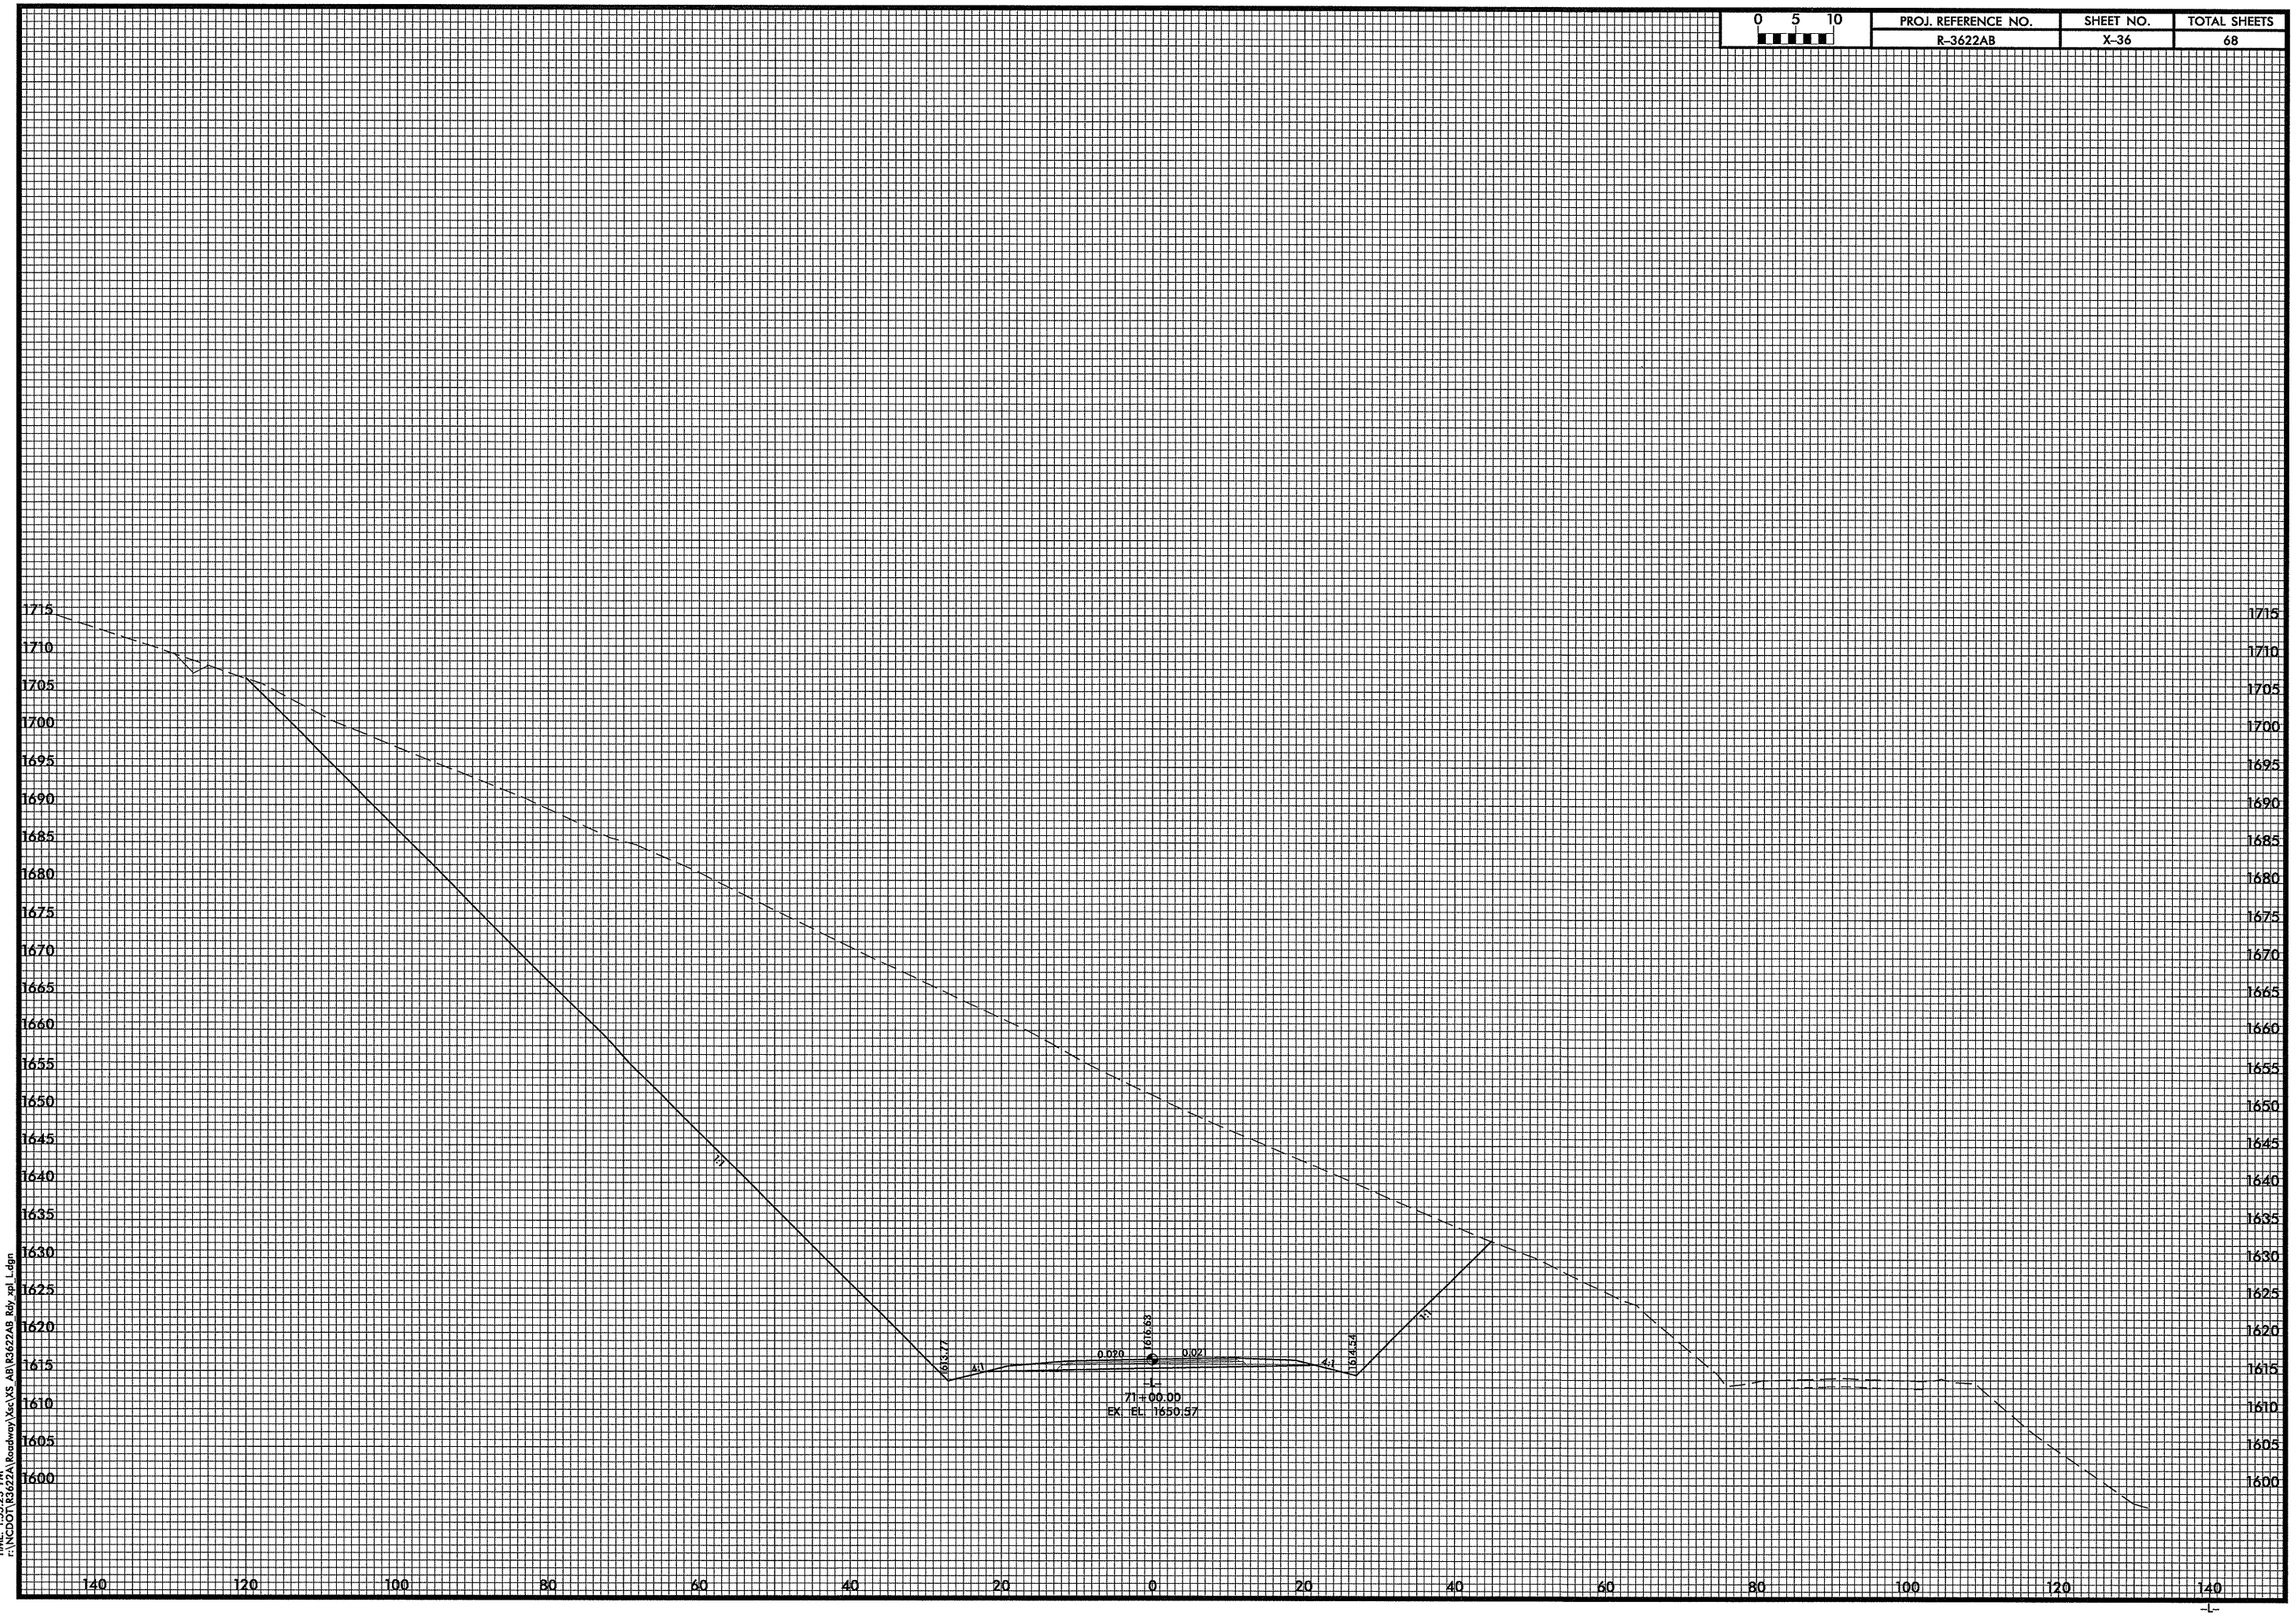

DATE: 1/27/2010
TIME: 1:52:27 PM
r:\NCDOT\R3622A\Roadway\Xsc\XS AB\R3622AB Rdy xpl L.dgn

0 5 10	PROJ. REFERENCE NO.	SHEET NO.	TOTAL SHEETS
	R-3622AB	X-37	68

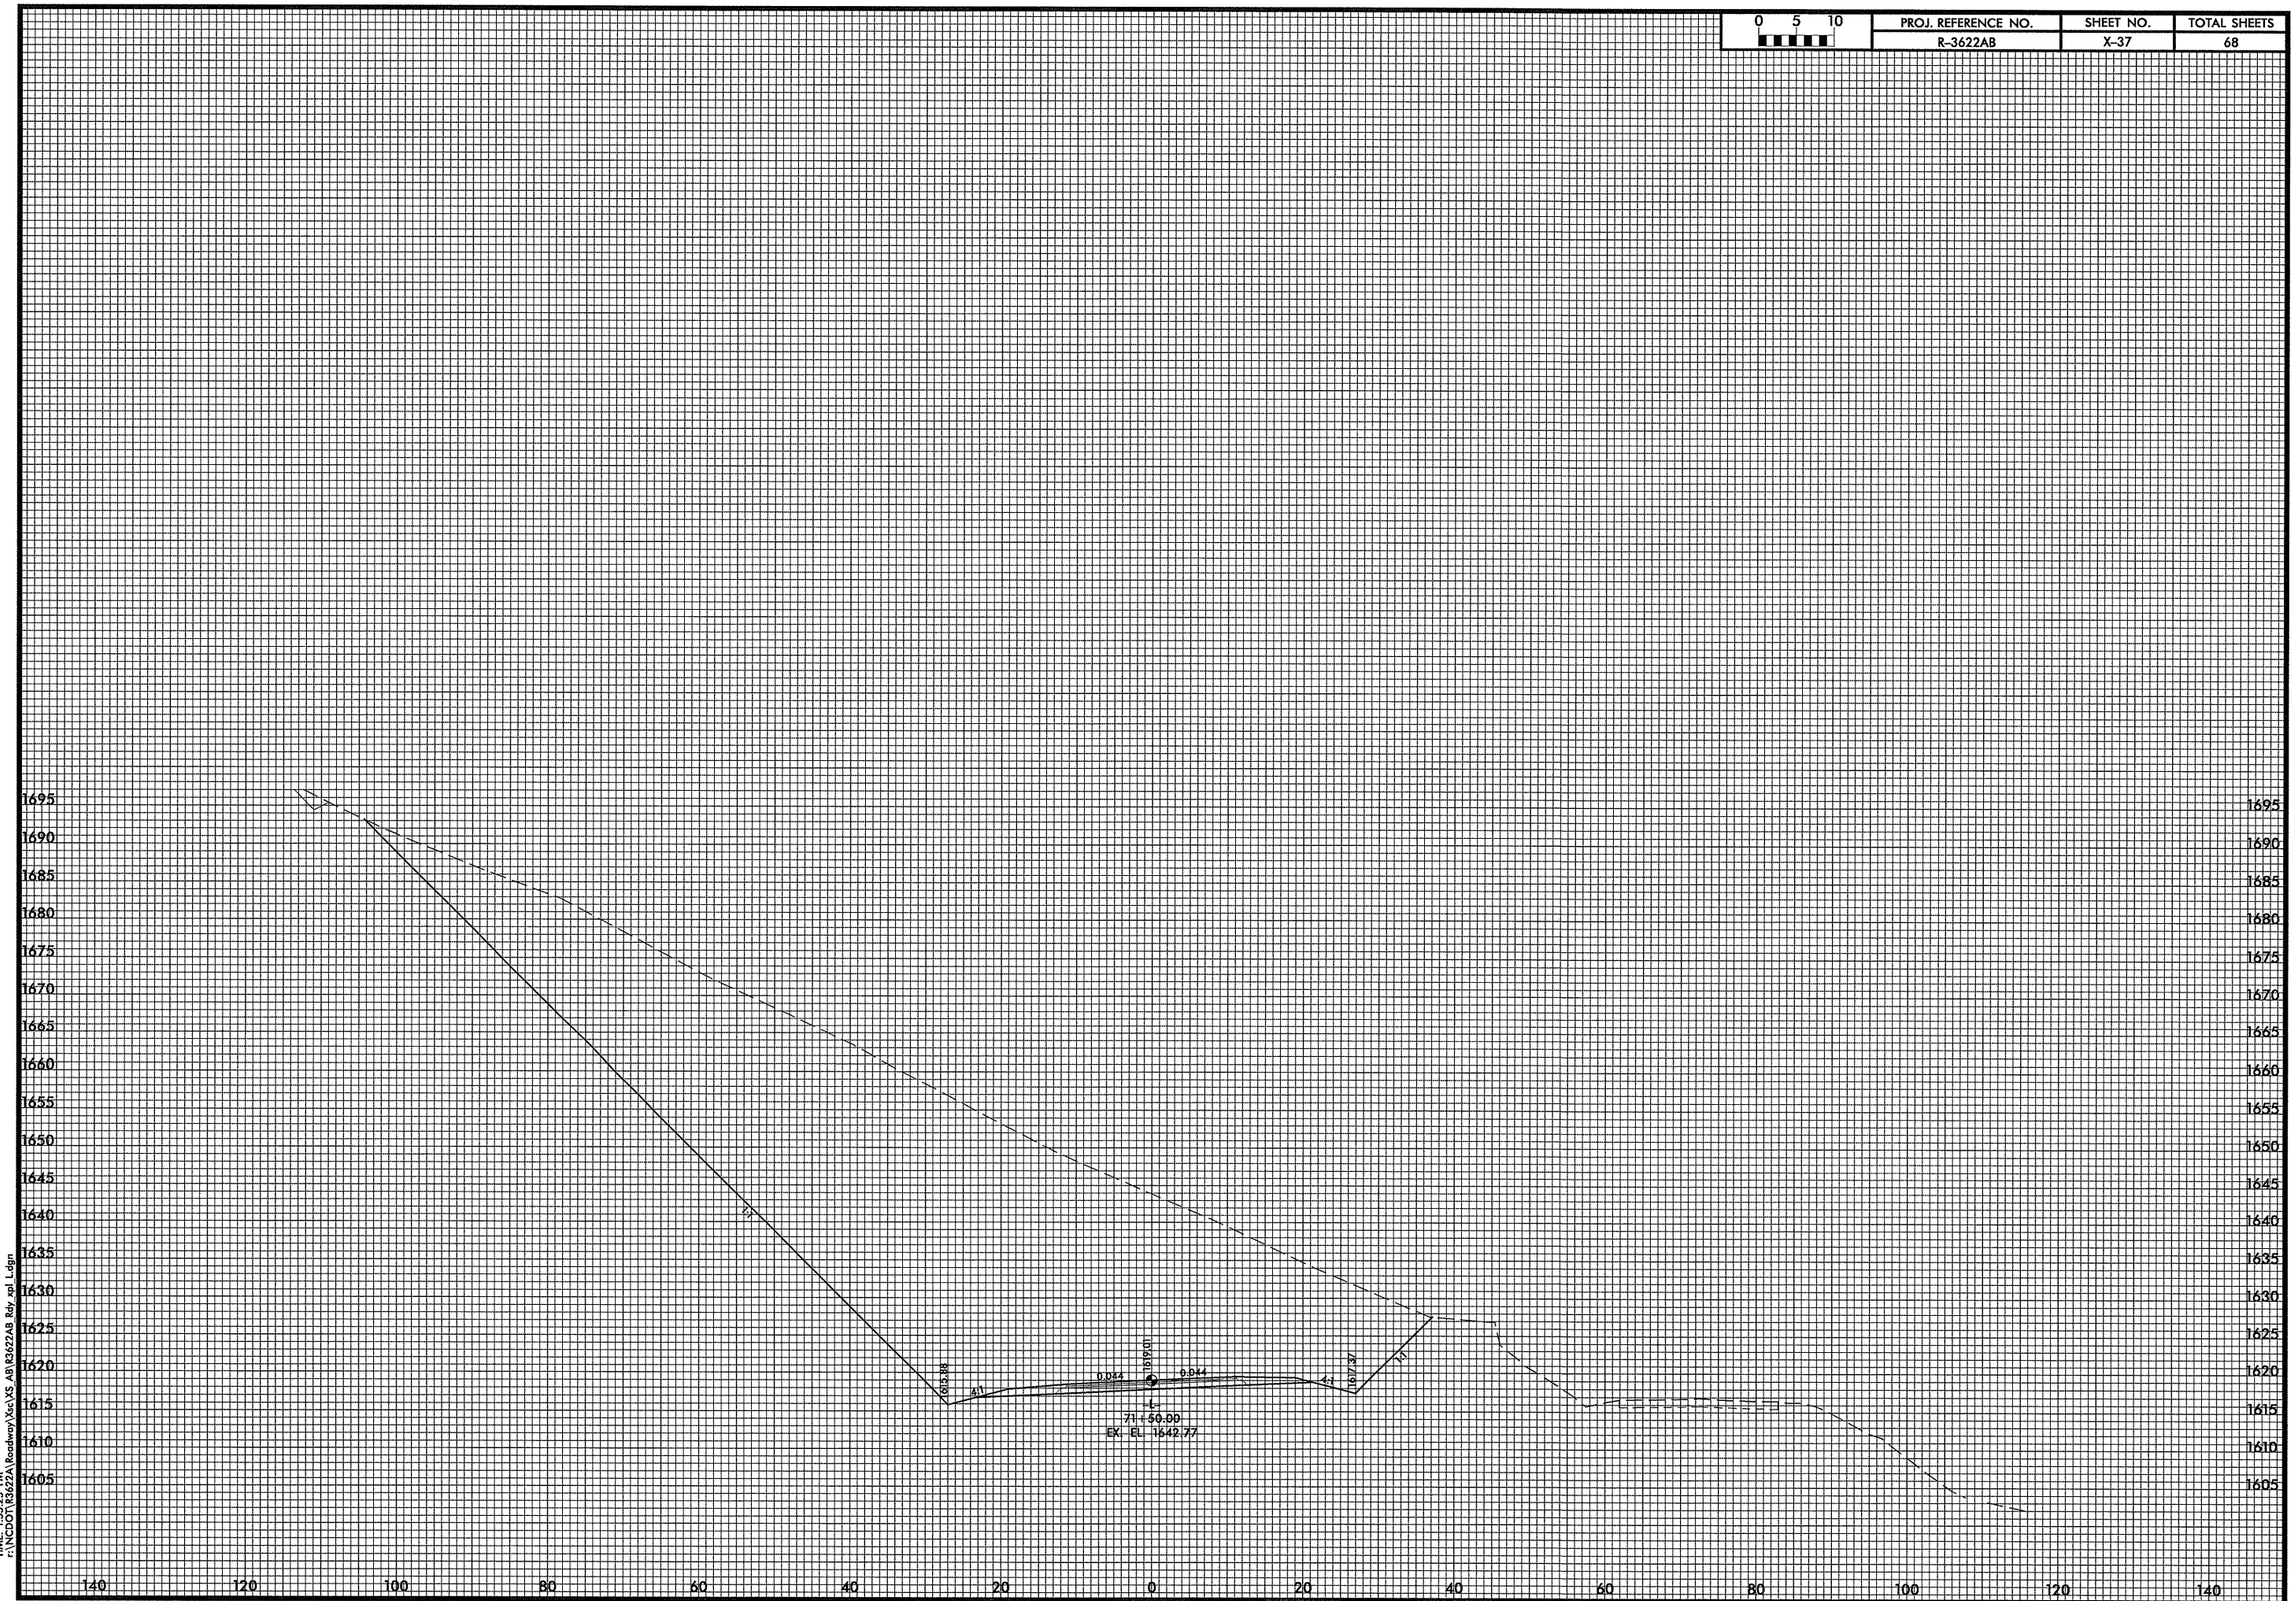

DATE: 1/07/2010
TIME: 1:45:21 PM
r:\NCDOT\R3622A\Roadway\Xsc\XS AB\R3622AB Rdy cpl L.dgn

0 5 10	PROJ. REFERENCE NO.	SHEET NO.	TOTAL SHEETS
	R-3622AB	X-38	68

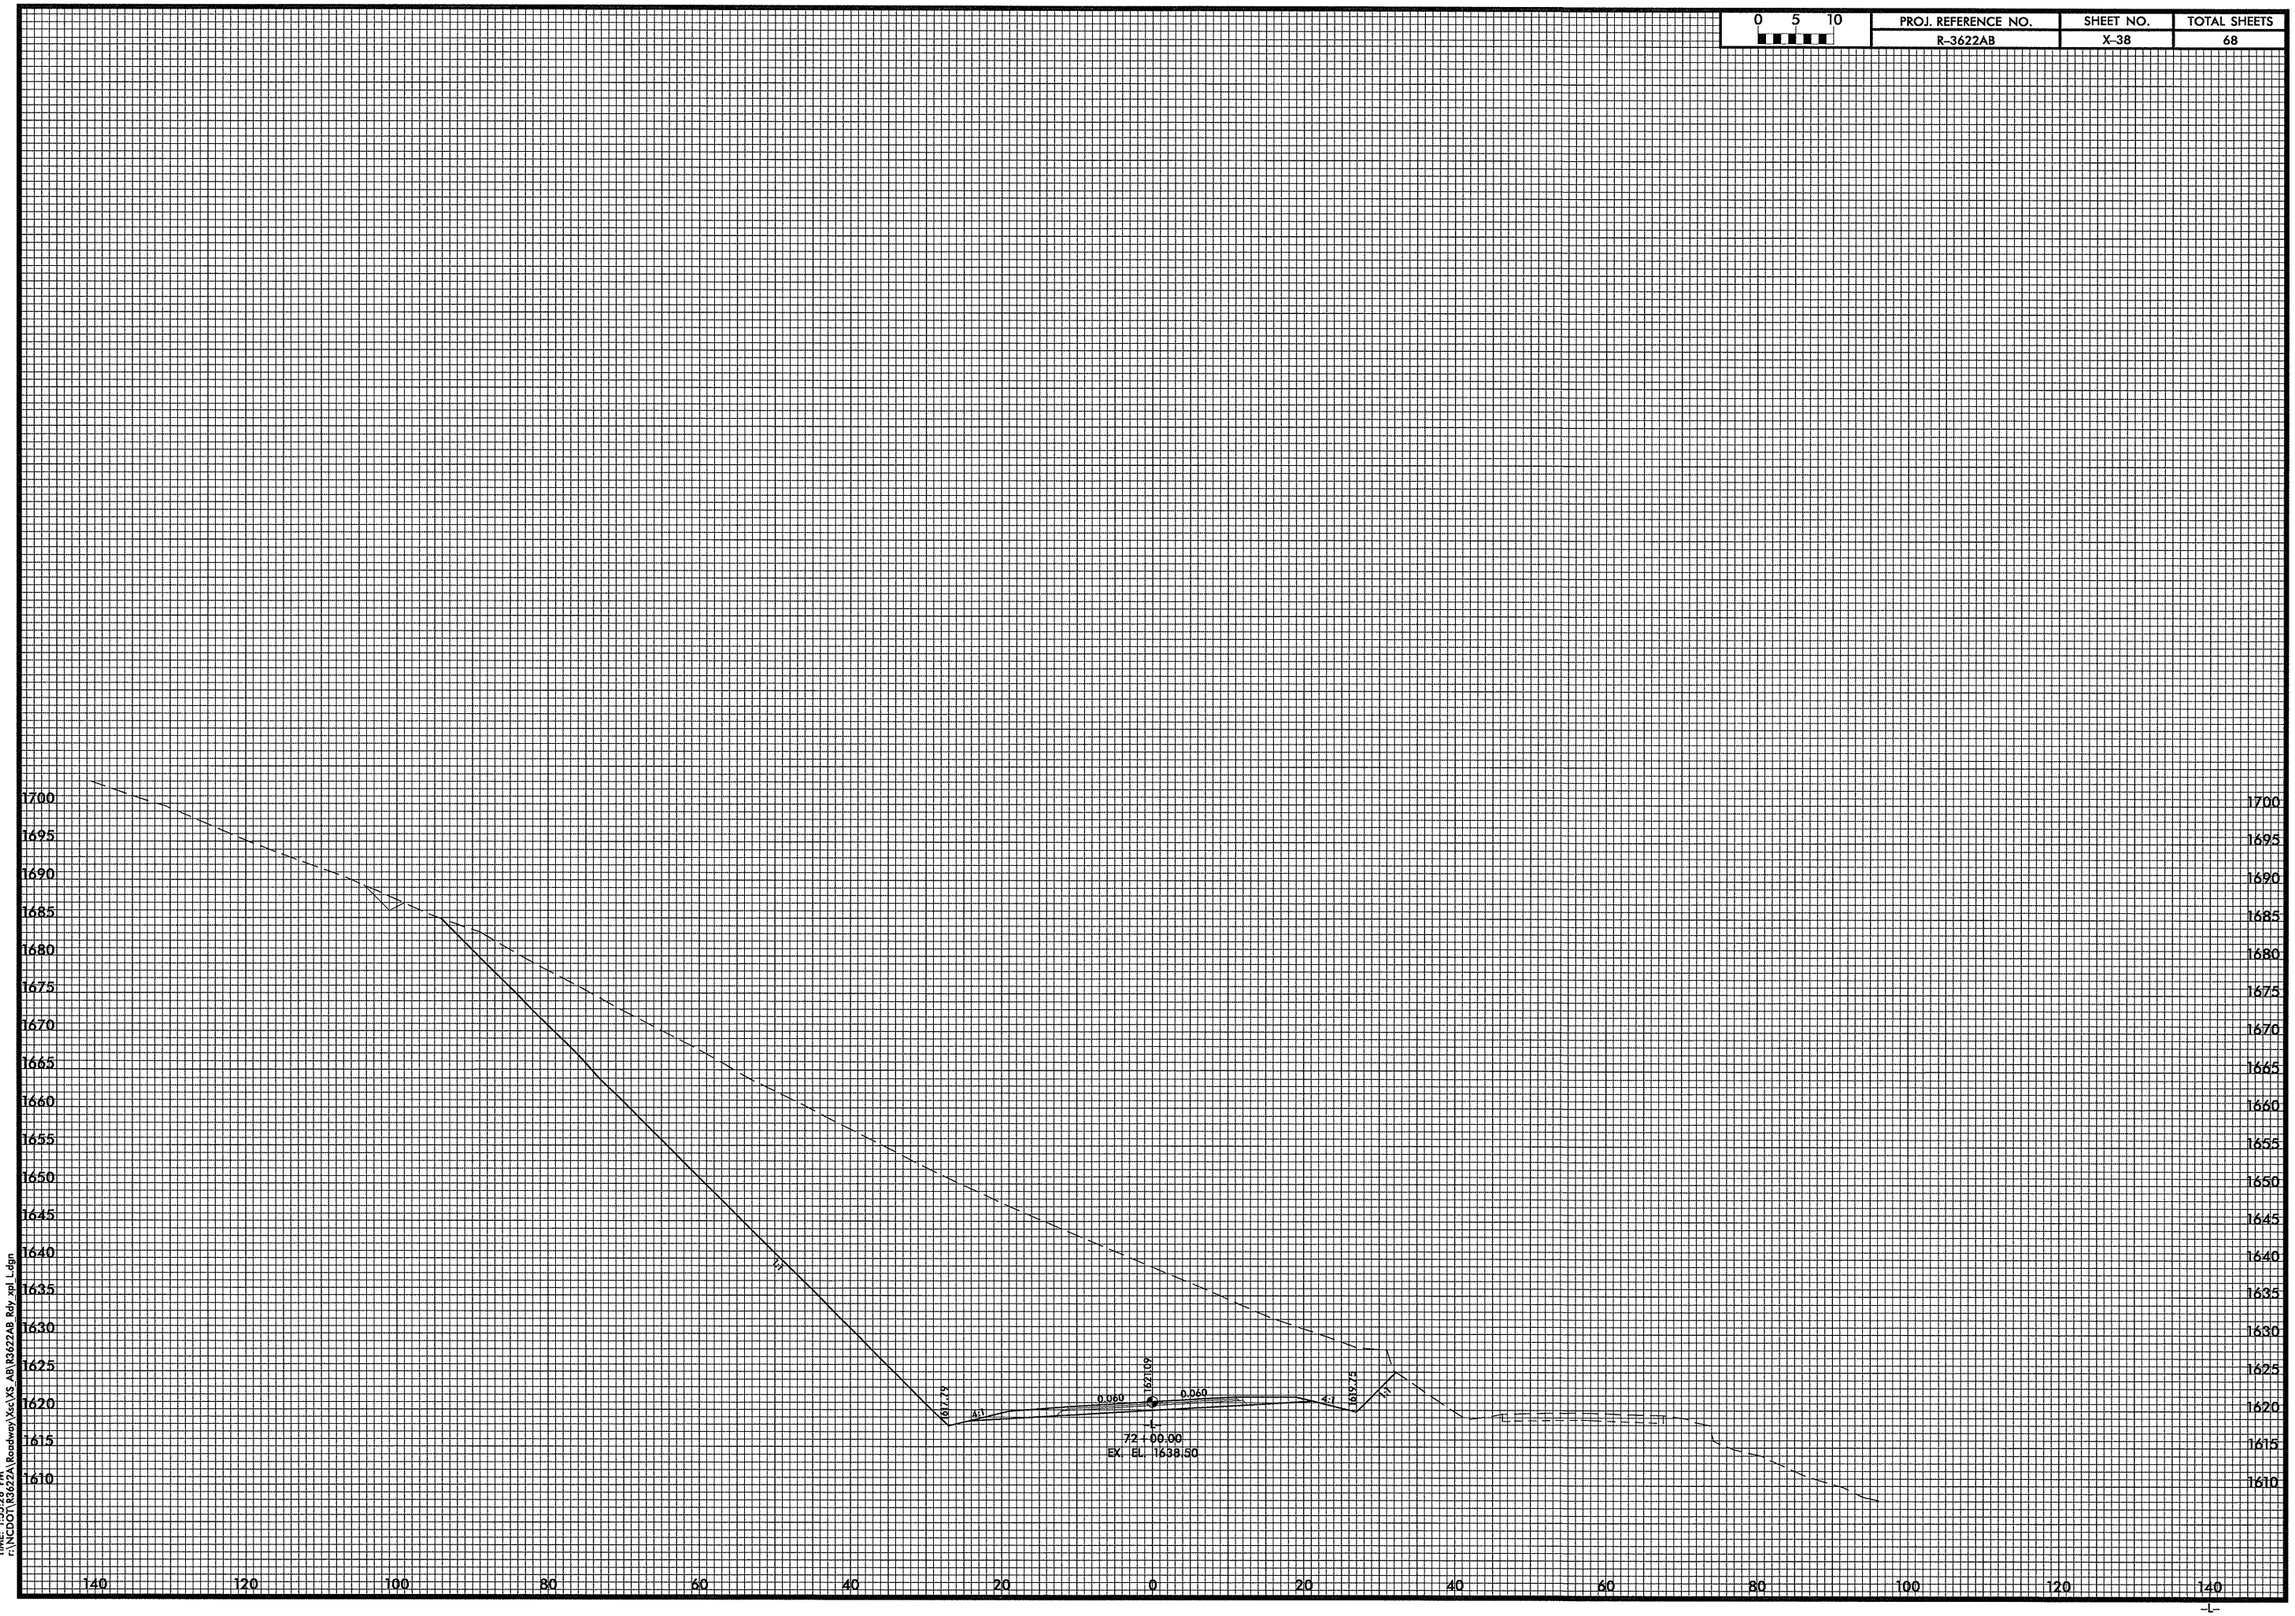

DATE: 10/7/2010
TIME: 1:53:38 PM
r:\NCDOT\R3622A\Roadway\Xs\XS AB\R3622AB Rdy ppl L.dgn

PROJ. REFERENCE NO.	SHEET NO.	TOTAL SHEETS
R-3622AB	X-39	68

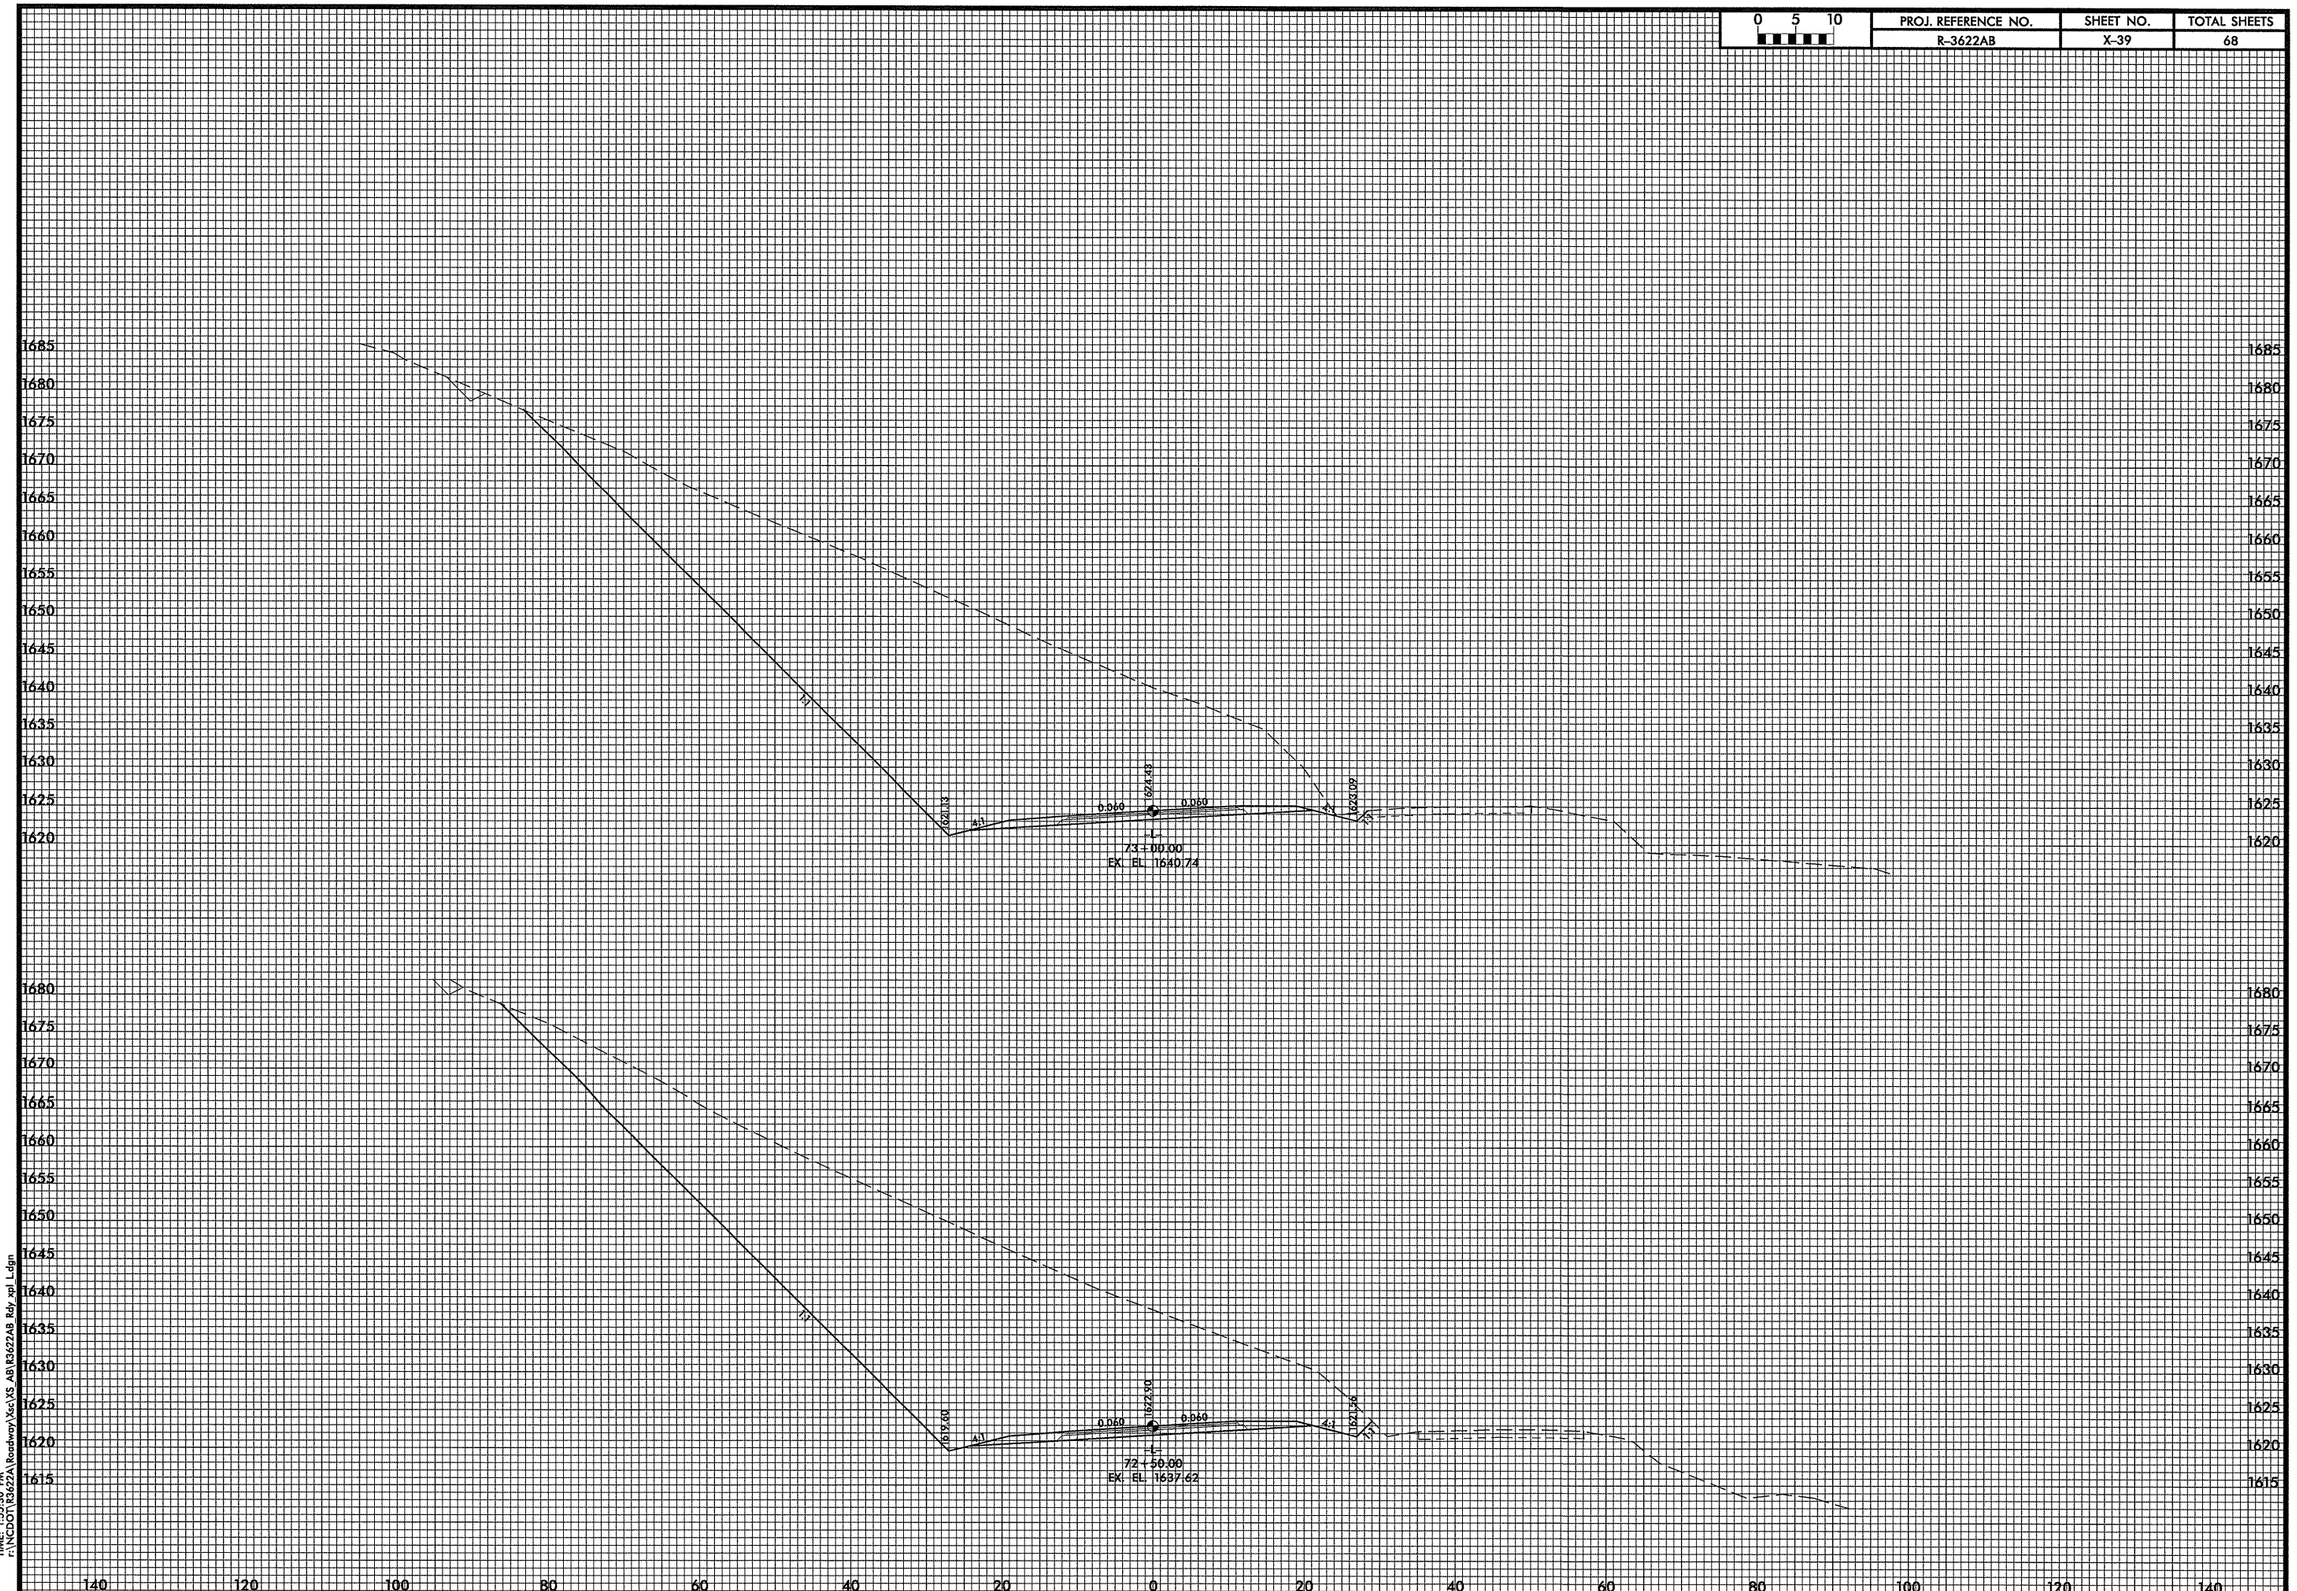

DATE: 10/7/2010
TIME: 1:53:00 PM
r:\NCDOT\R3622A\Roadway\Xsc XS AB\R3622AB Rdy xpl L.dgn

PROJ. REFERENCE NO.	SHEET NO.	TOTAL SHEETS
R-3622AB	X-40	68

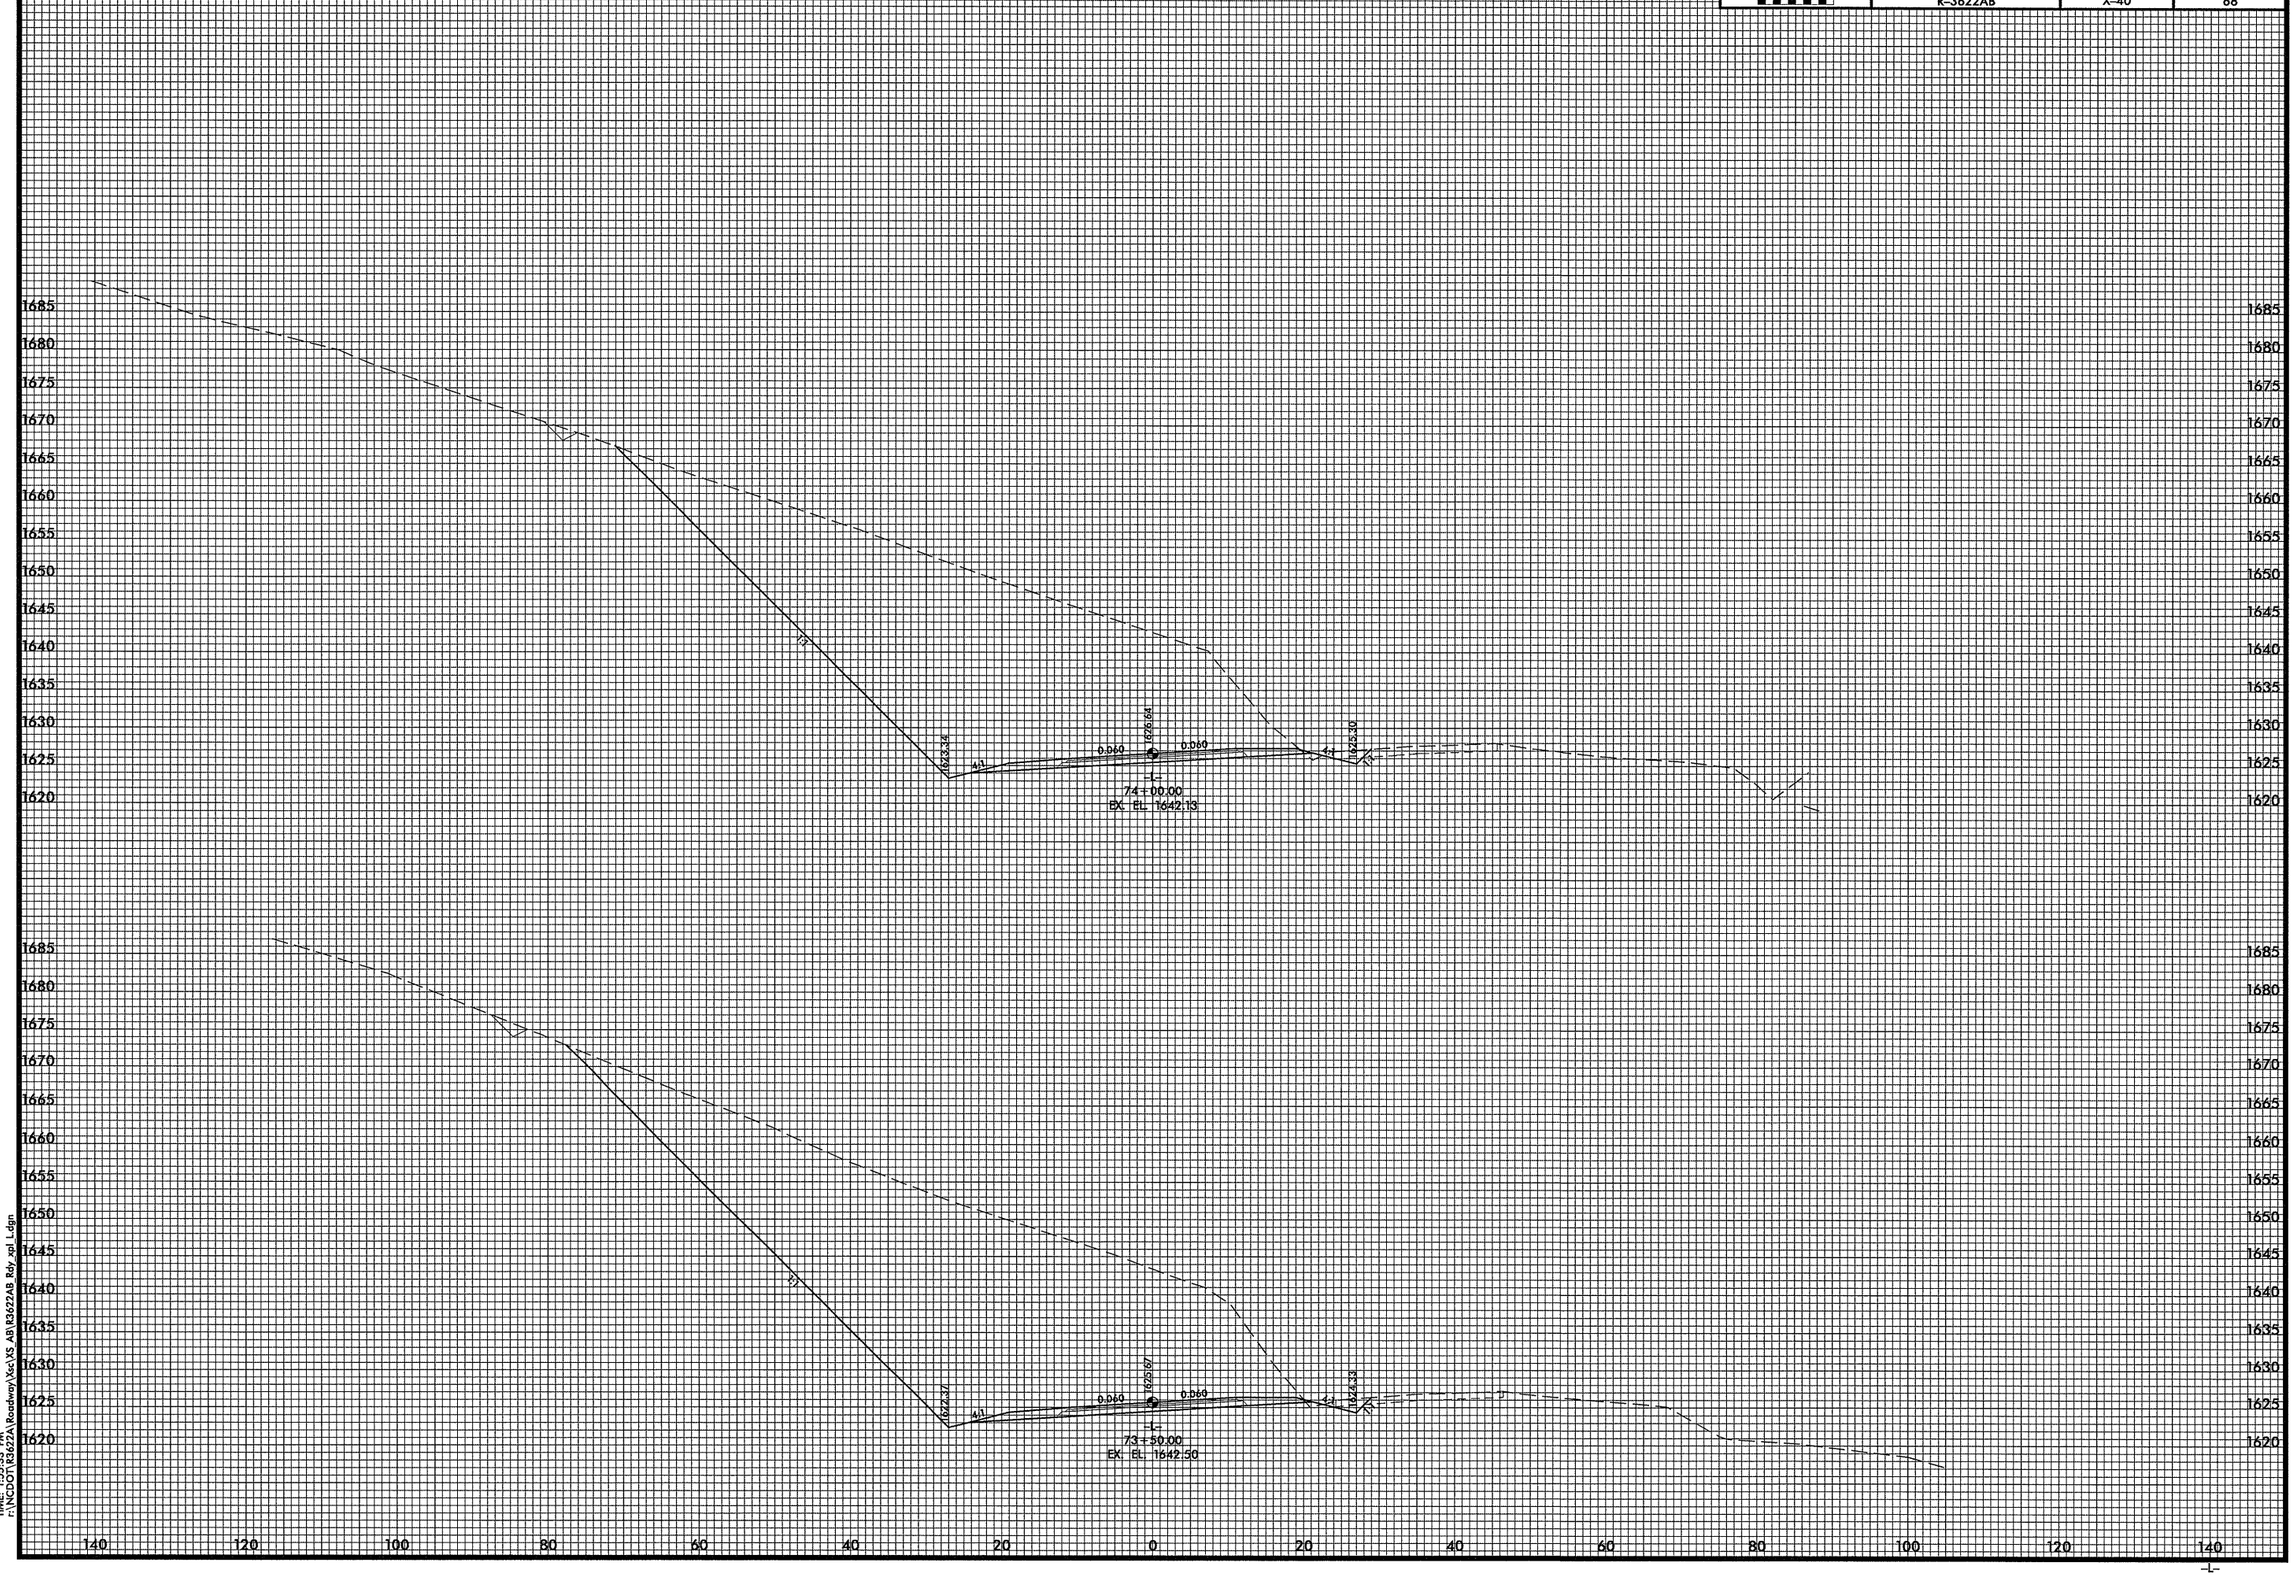

DATE: 10/7/2010
TIME: 1:55:33 PM
r:\NCDOT\R3622A\Roadway\Xsc\XS_AB\R3622AB_Rdy_xpl_L.dgn

0 5 10	PROJ. REFERENCE NO.	SHEET NO.	TOTAL SHEETS
	R-3622AB	X-41	68

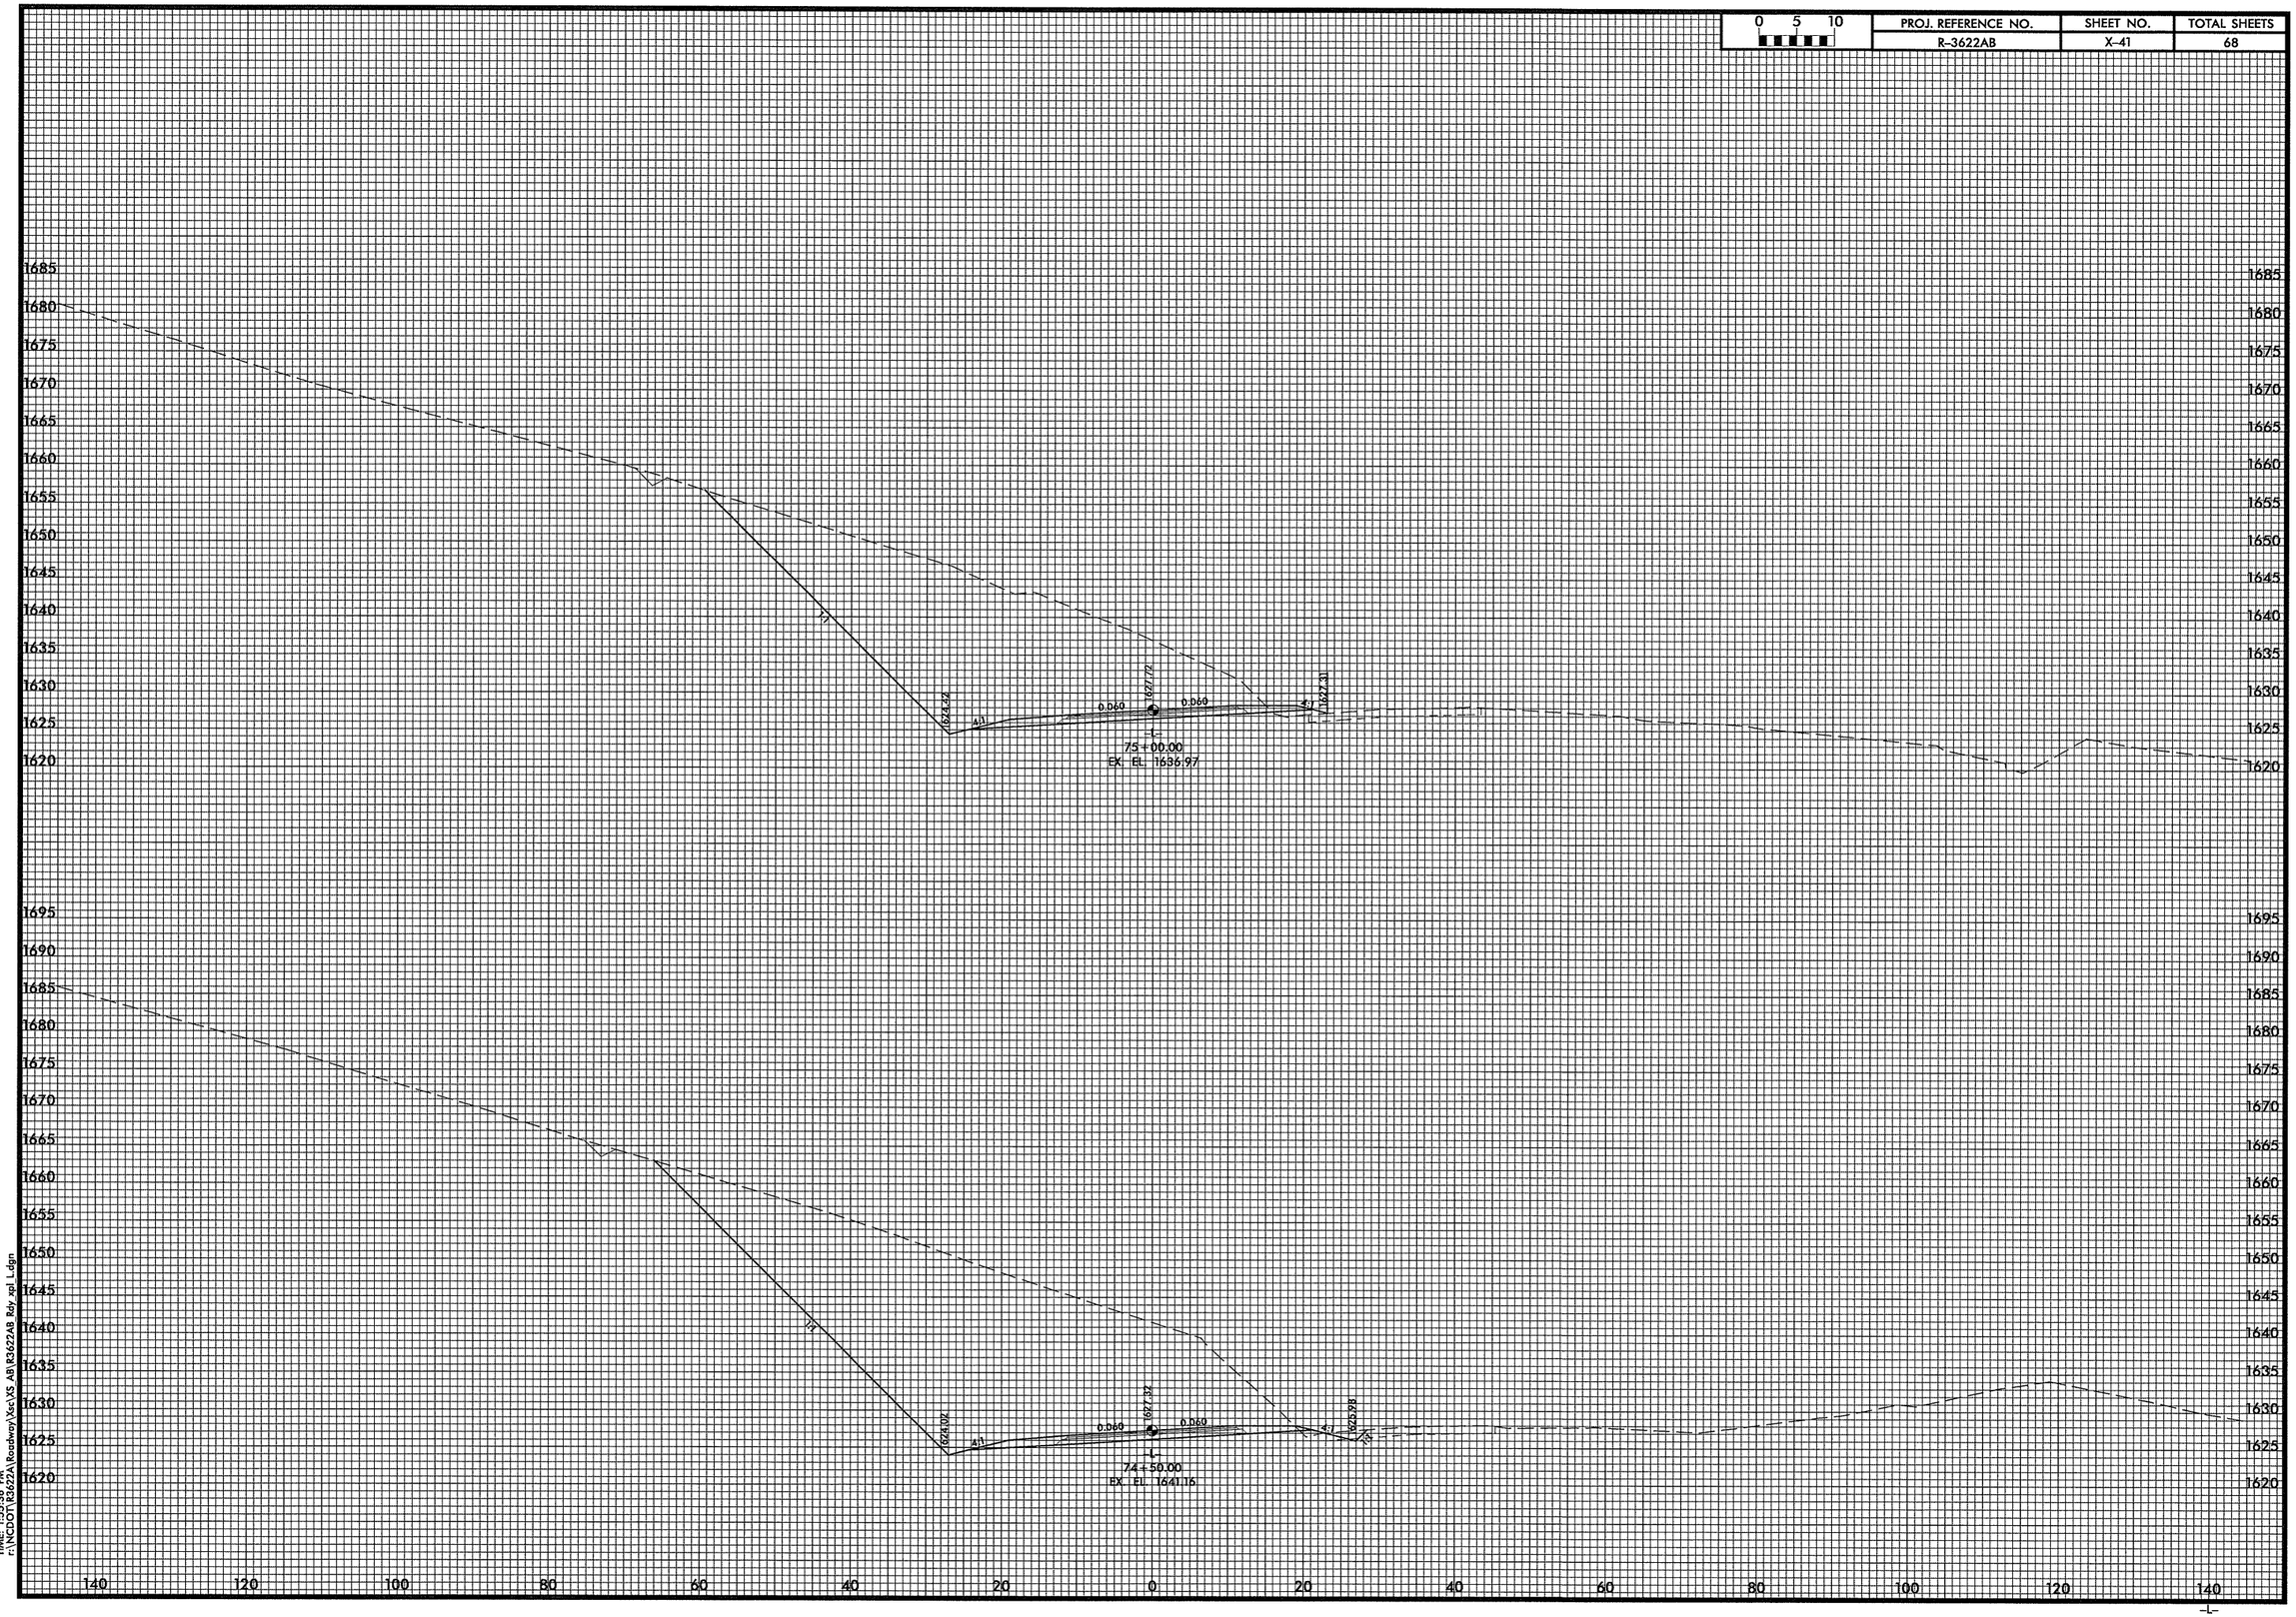

DATE: 1/27/2010
TIME: 1:53:31 PM
r:\NCDOT\R3622A\Roadway\Xsec\XS AB\R3622AB Rdy xpl L.dgn

0 5 10	PROJ. REFERENCE NO.	SHEET NO.	TOTAL SHEETS
	R-3622AB	X-42	68

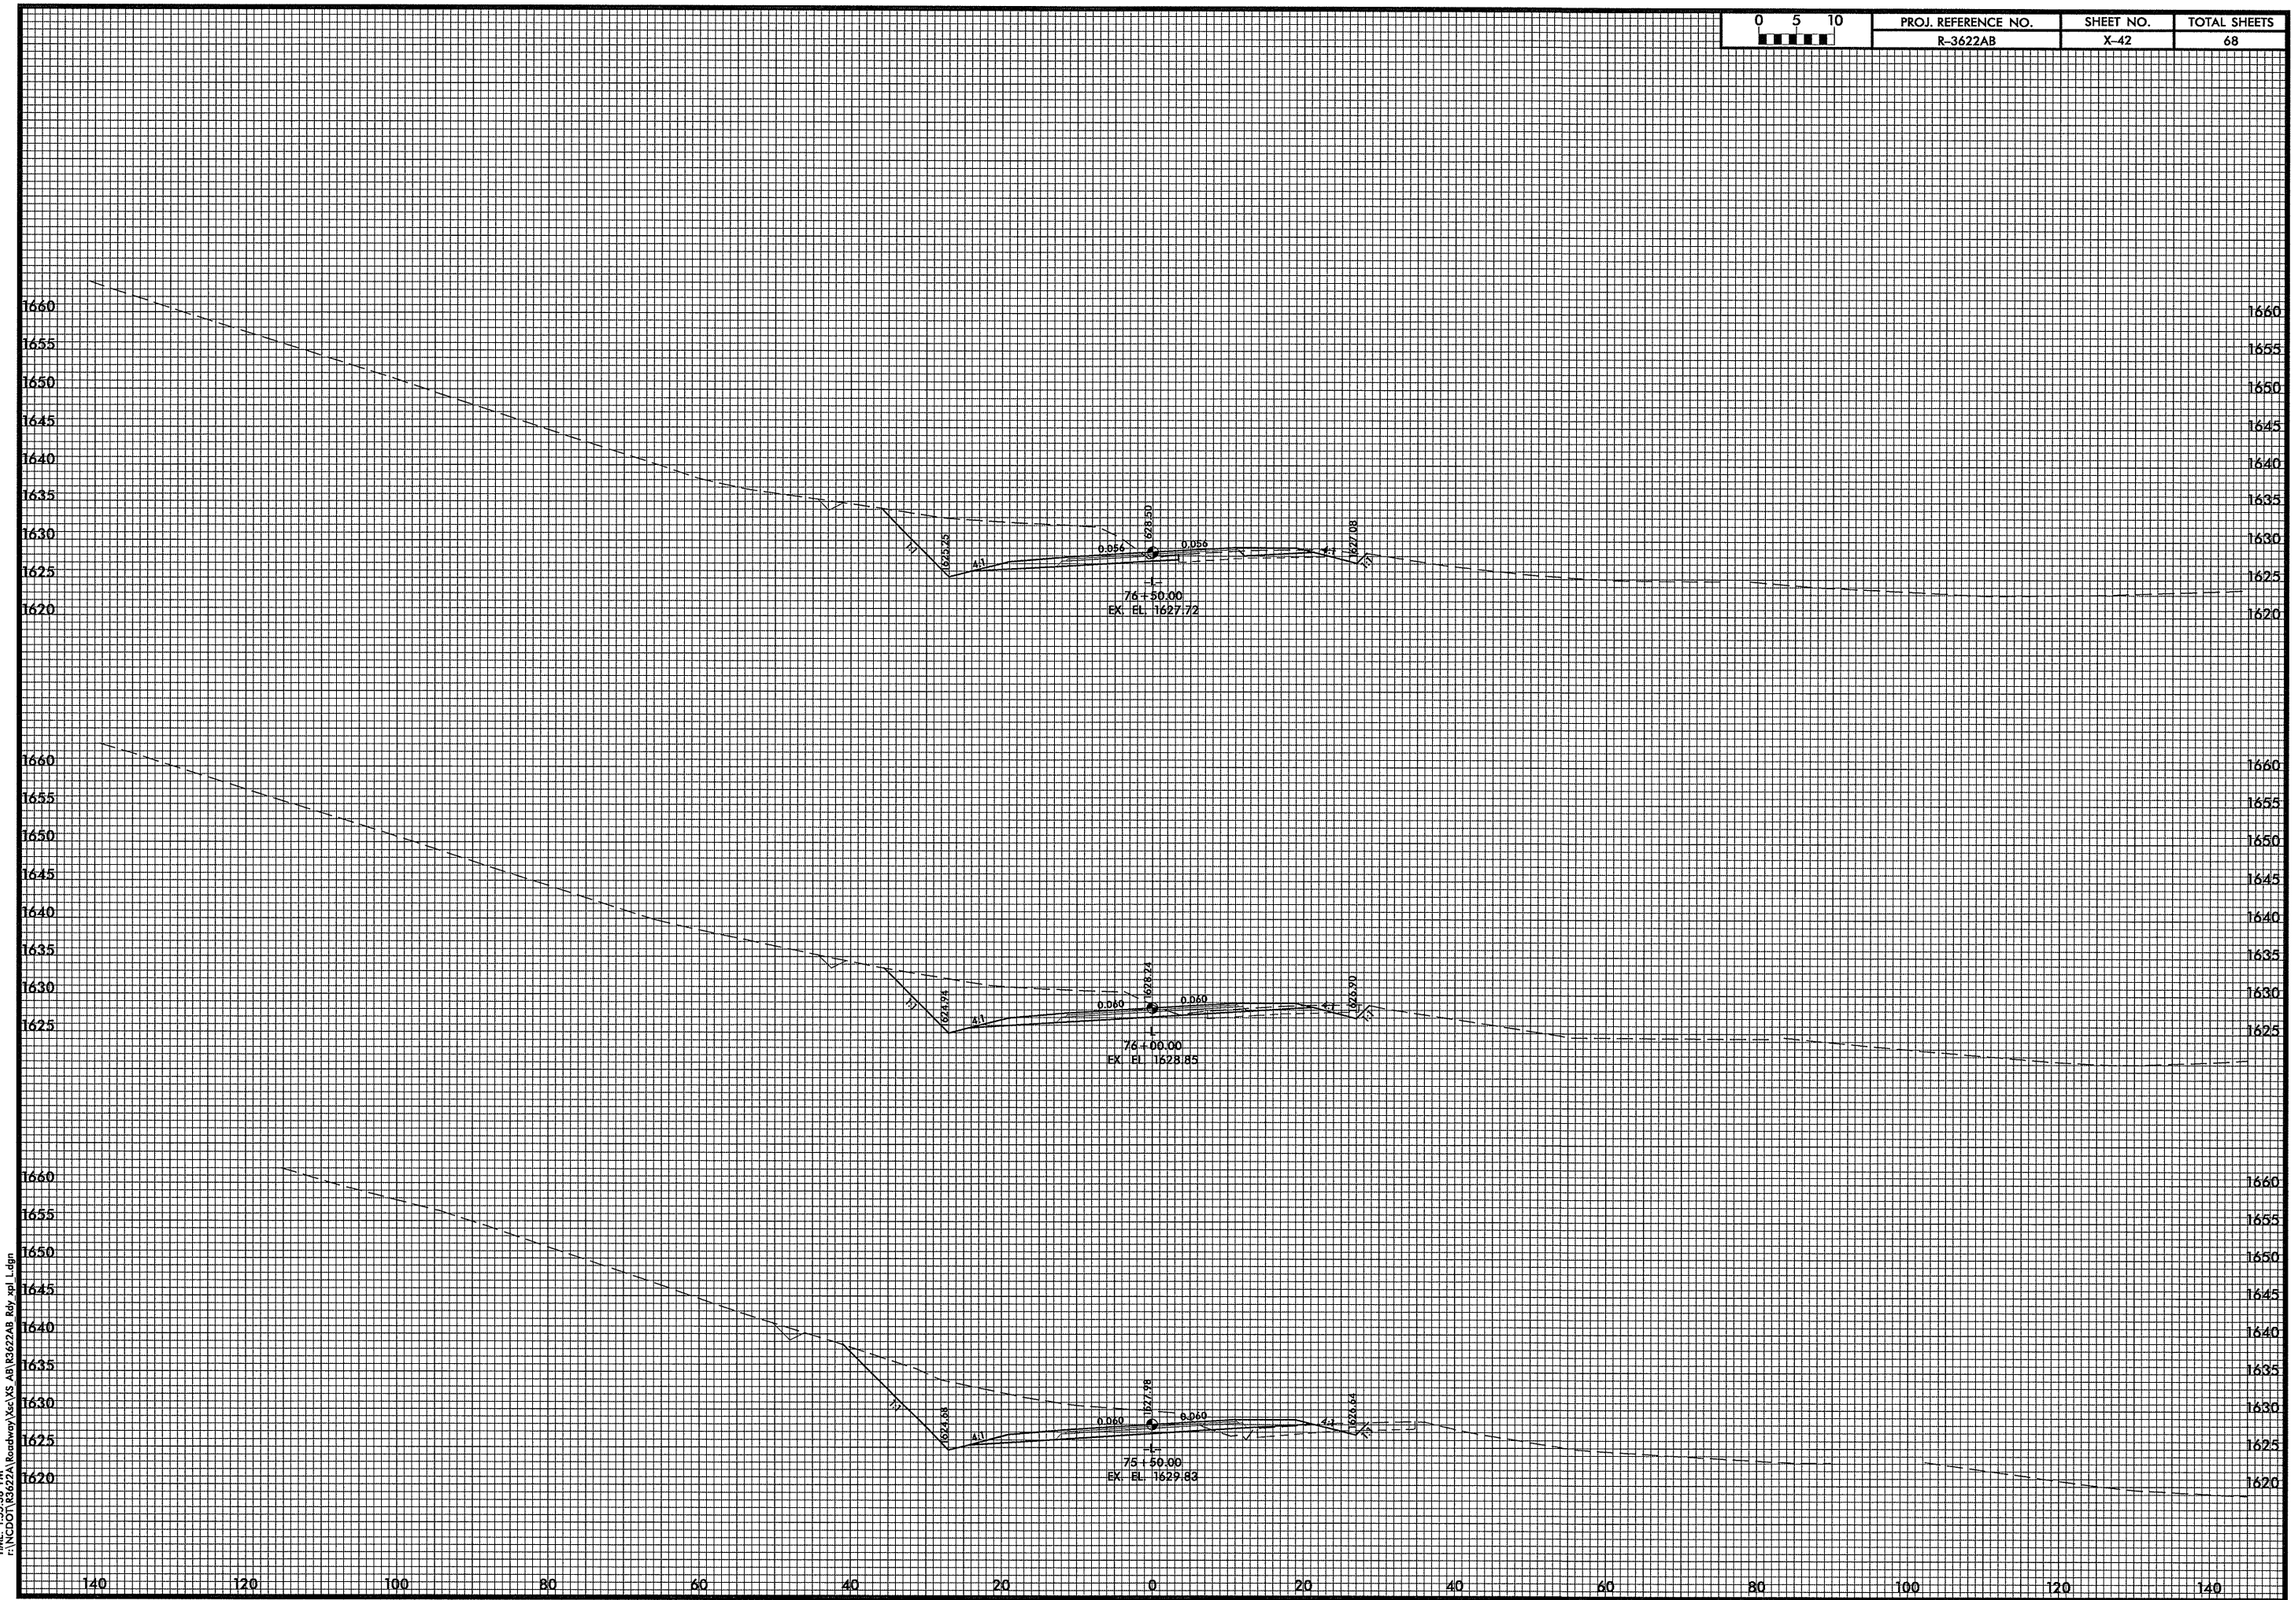

DATE: 10/7/2010
TIME: 1:55:38 PM
r:\NCDOT\R3622A\Roadway\Xsc\XS AB\R3622AB Rdy xpl L.dgn

PROJ. REFERENCE NO.	SHEET NO.	TOTAL SHEETS
R-3622AB	X-43	68

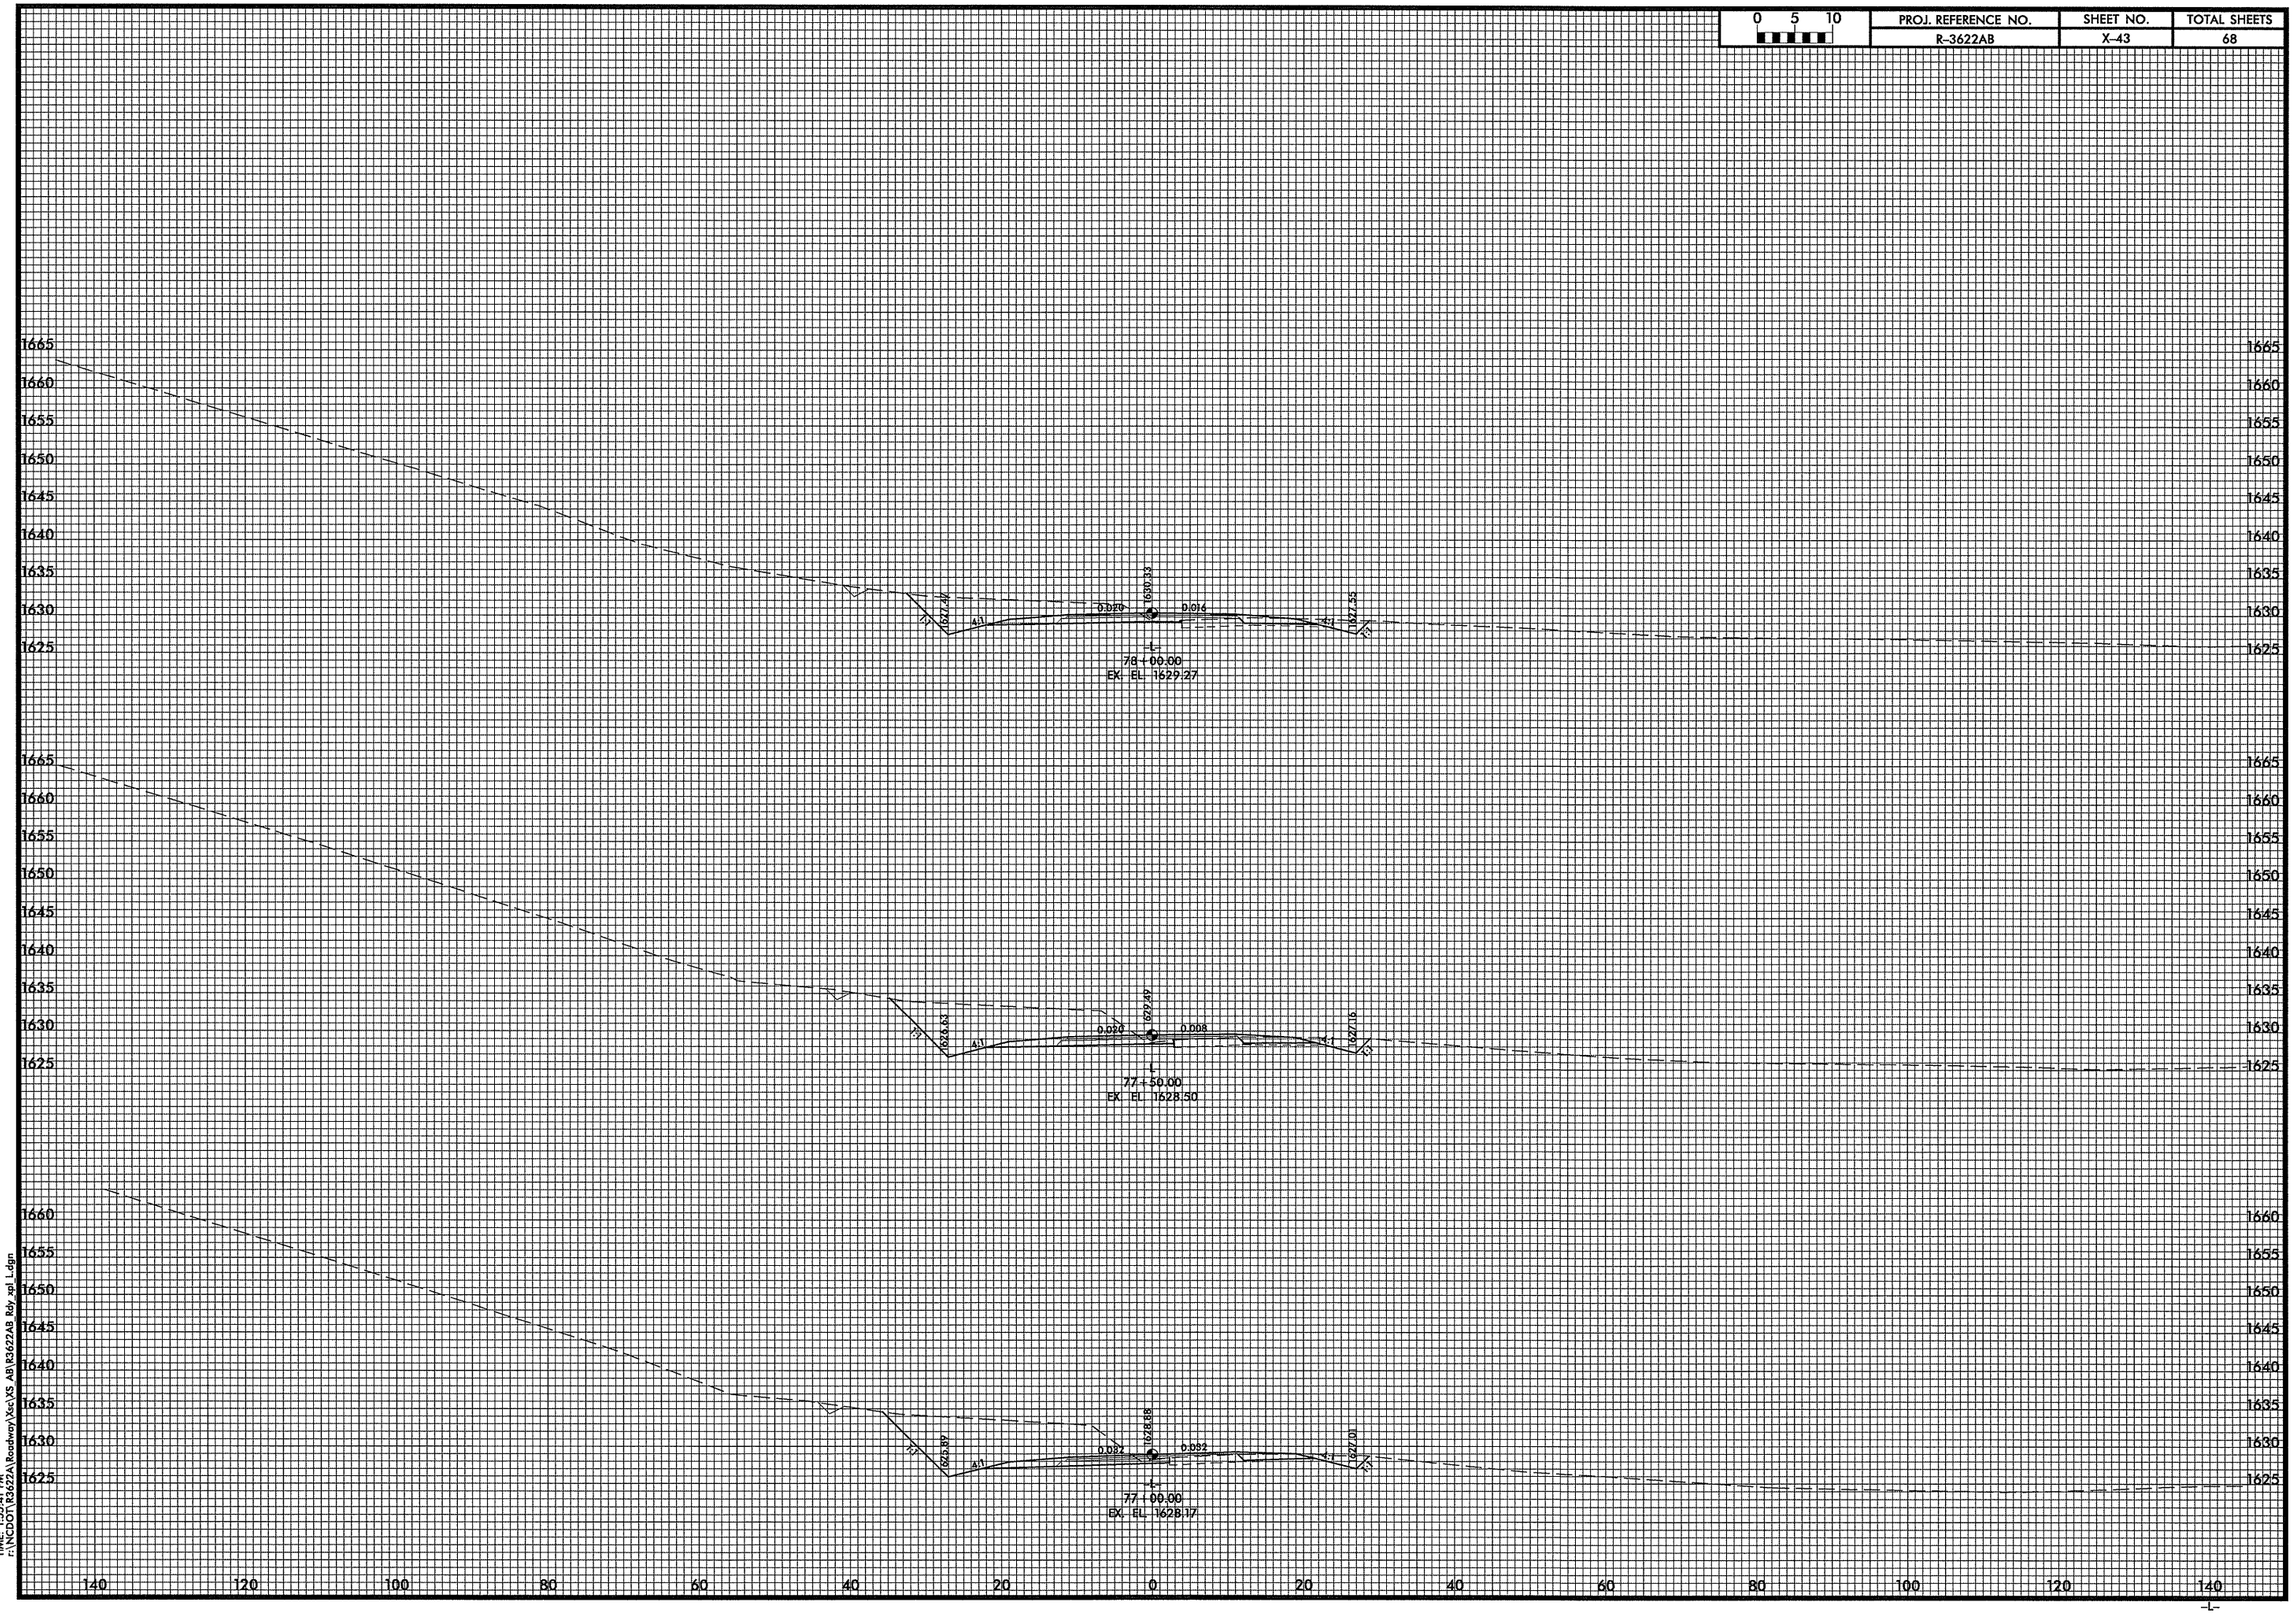

DATE: 10/7/2010
TIME: 1:55:41 PM
r:\NCDOT\R3622A\Roadway\Xsc\XS_AB\R3622AB_Rdy_xpl_L.dgn

-L-

0 5 10	PROJ. REFERENCE NO.	SHEET NO.	TOTAL SHEETS
	R-3622AB	X-44	68

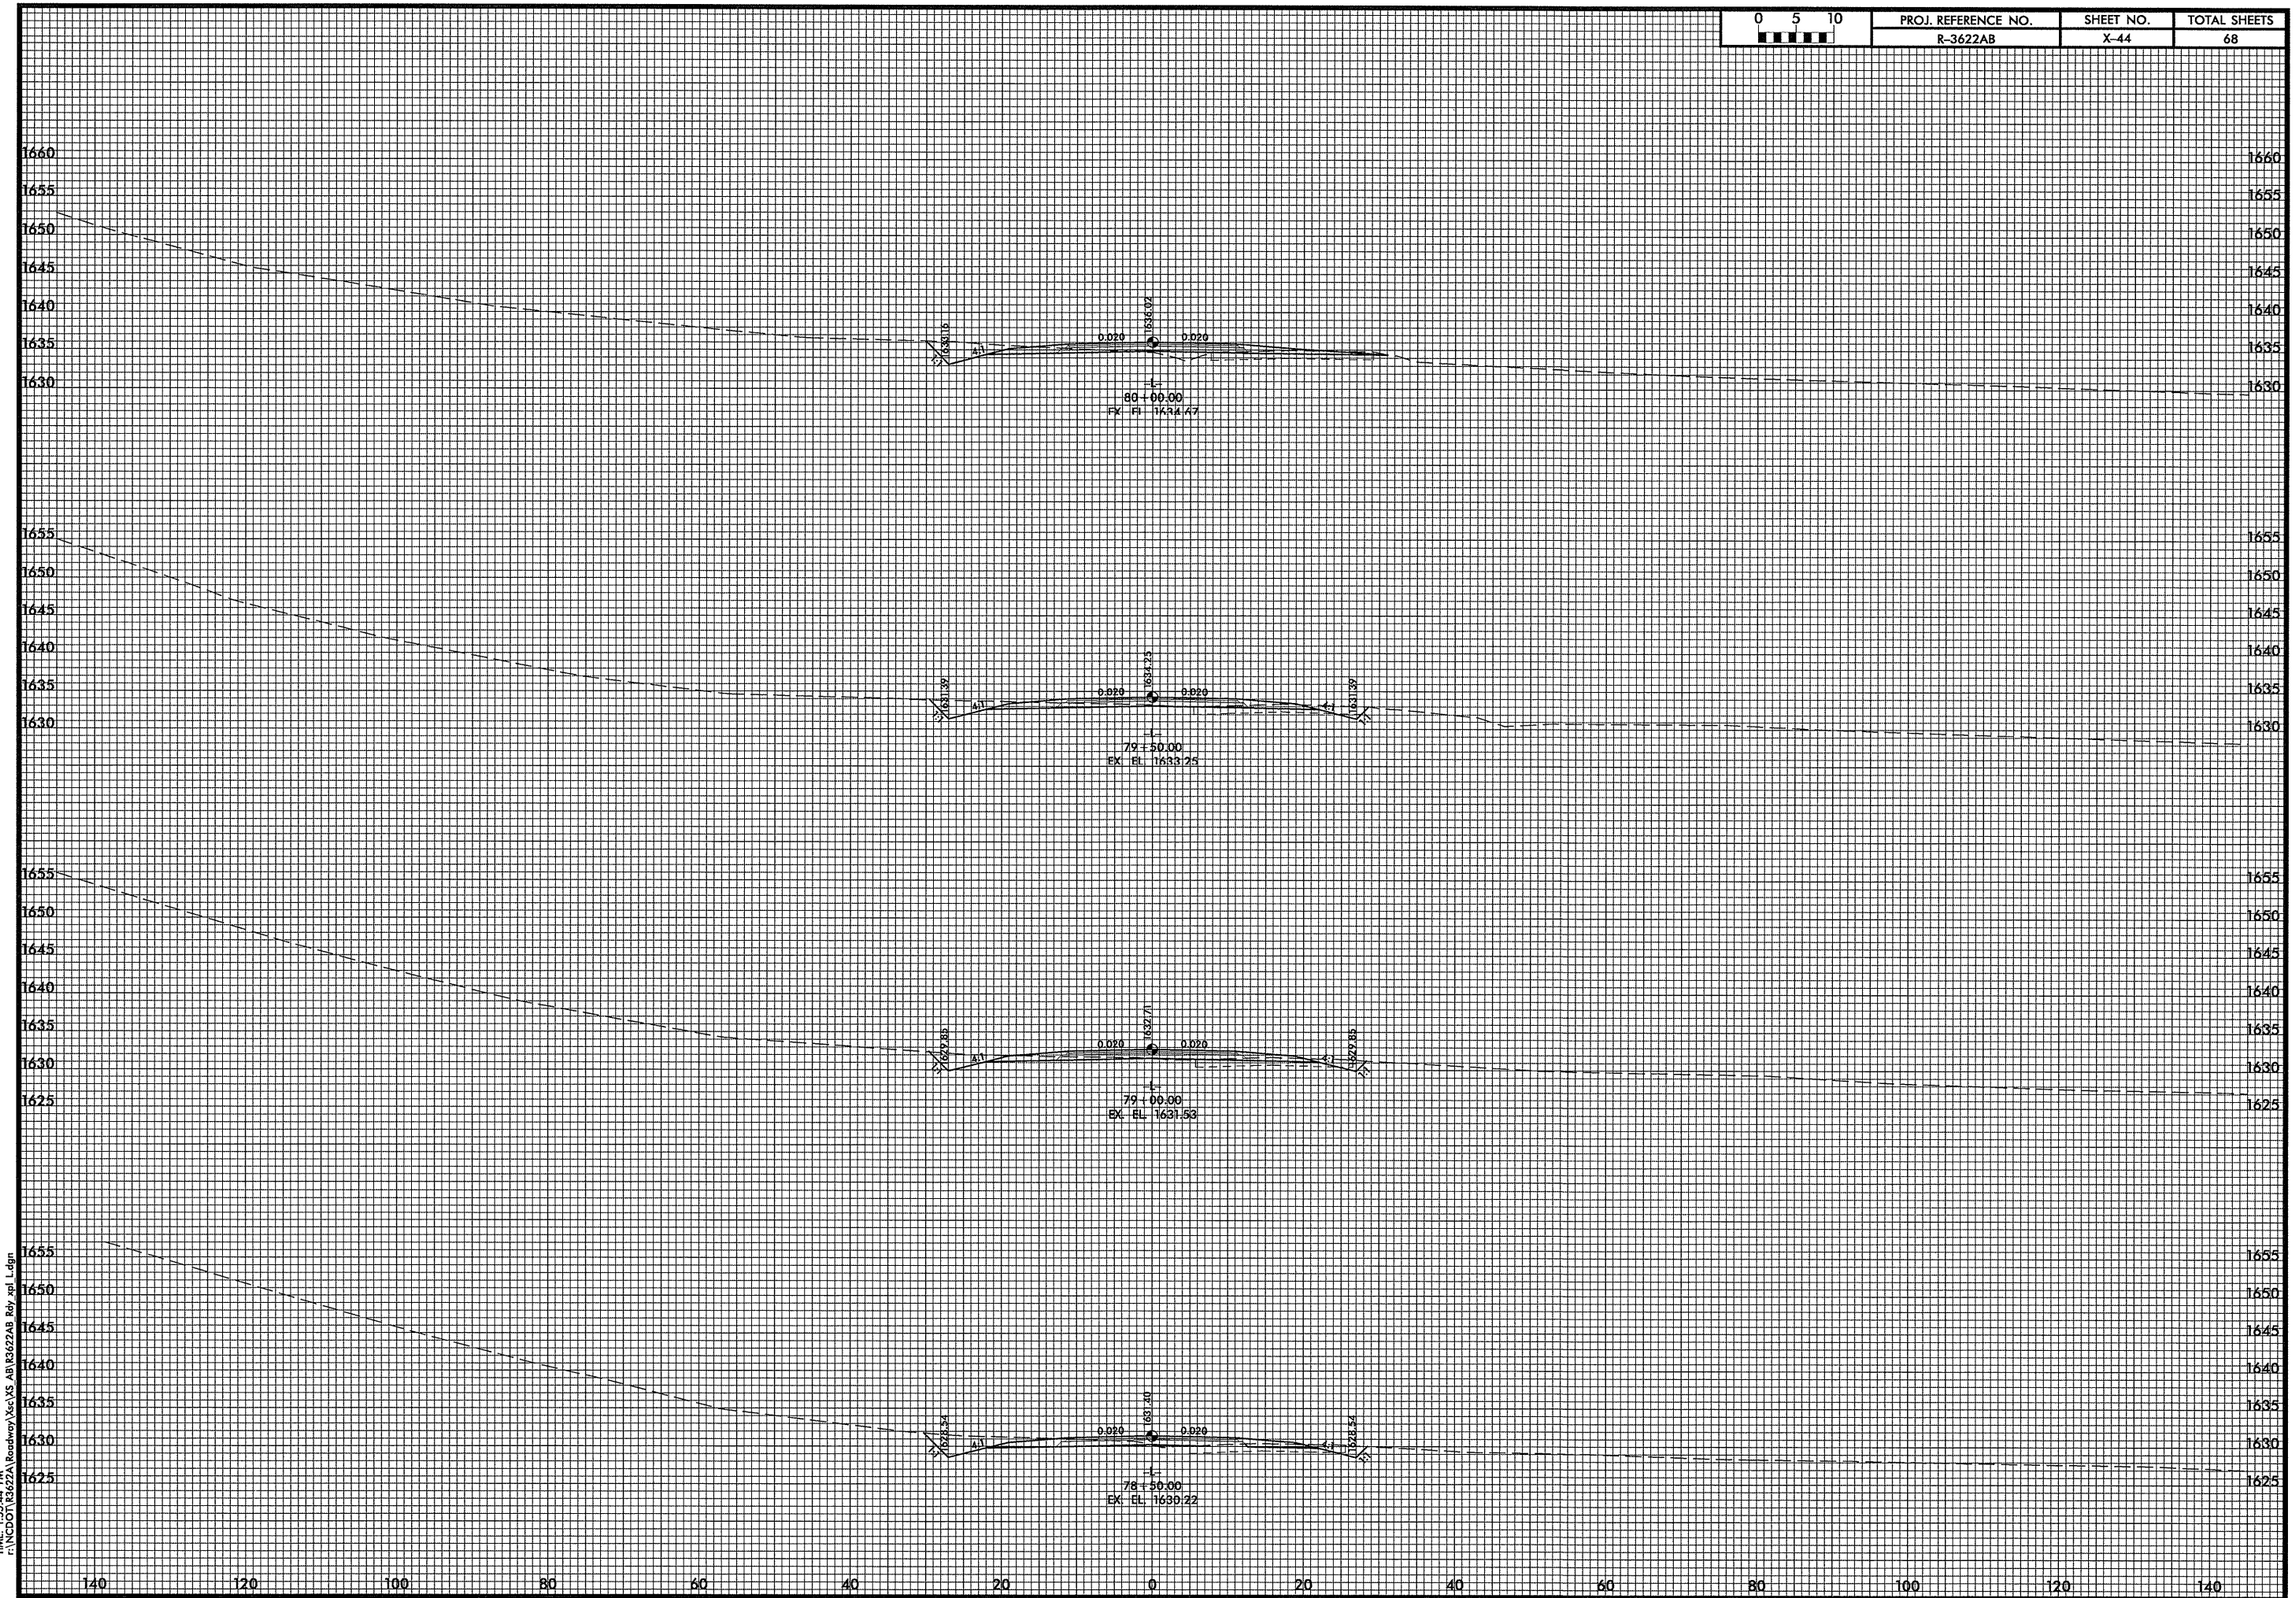

DATE: 10/7/2010
TIME: 1:52:44 PM
r:\NCDOT\R3622A\Roadway\Xsc\XS_AB\R3622AB_Rdy_xpl_L.dgn

0 5 10	PROJ. REFERENCE NO.	SHEET NO.	TOTAL SHEETS
	R-3622AB	X-45	68

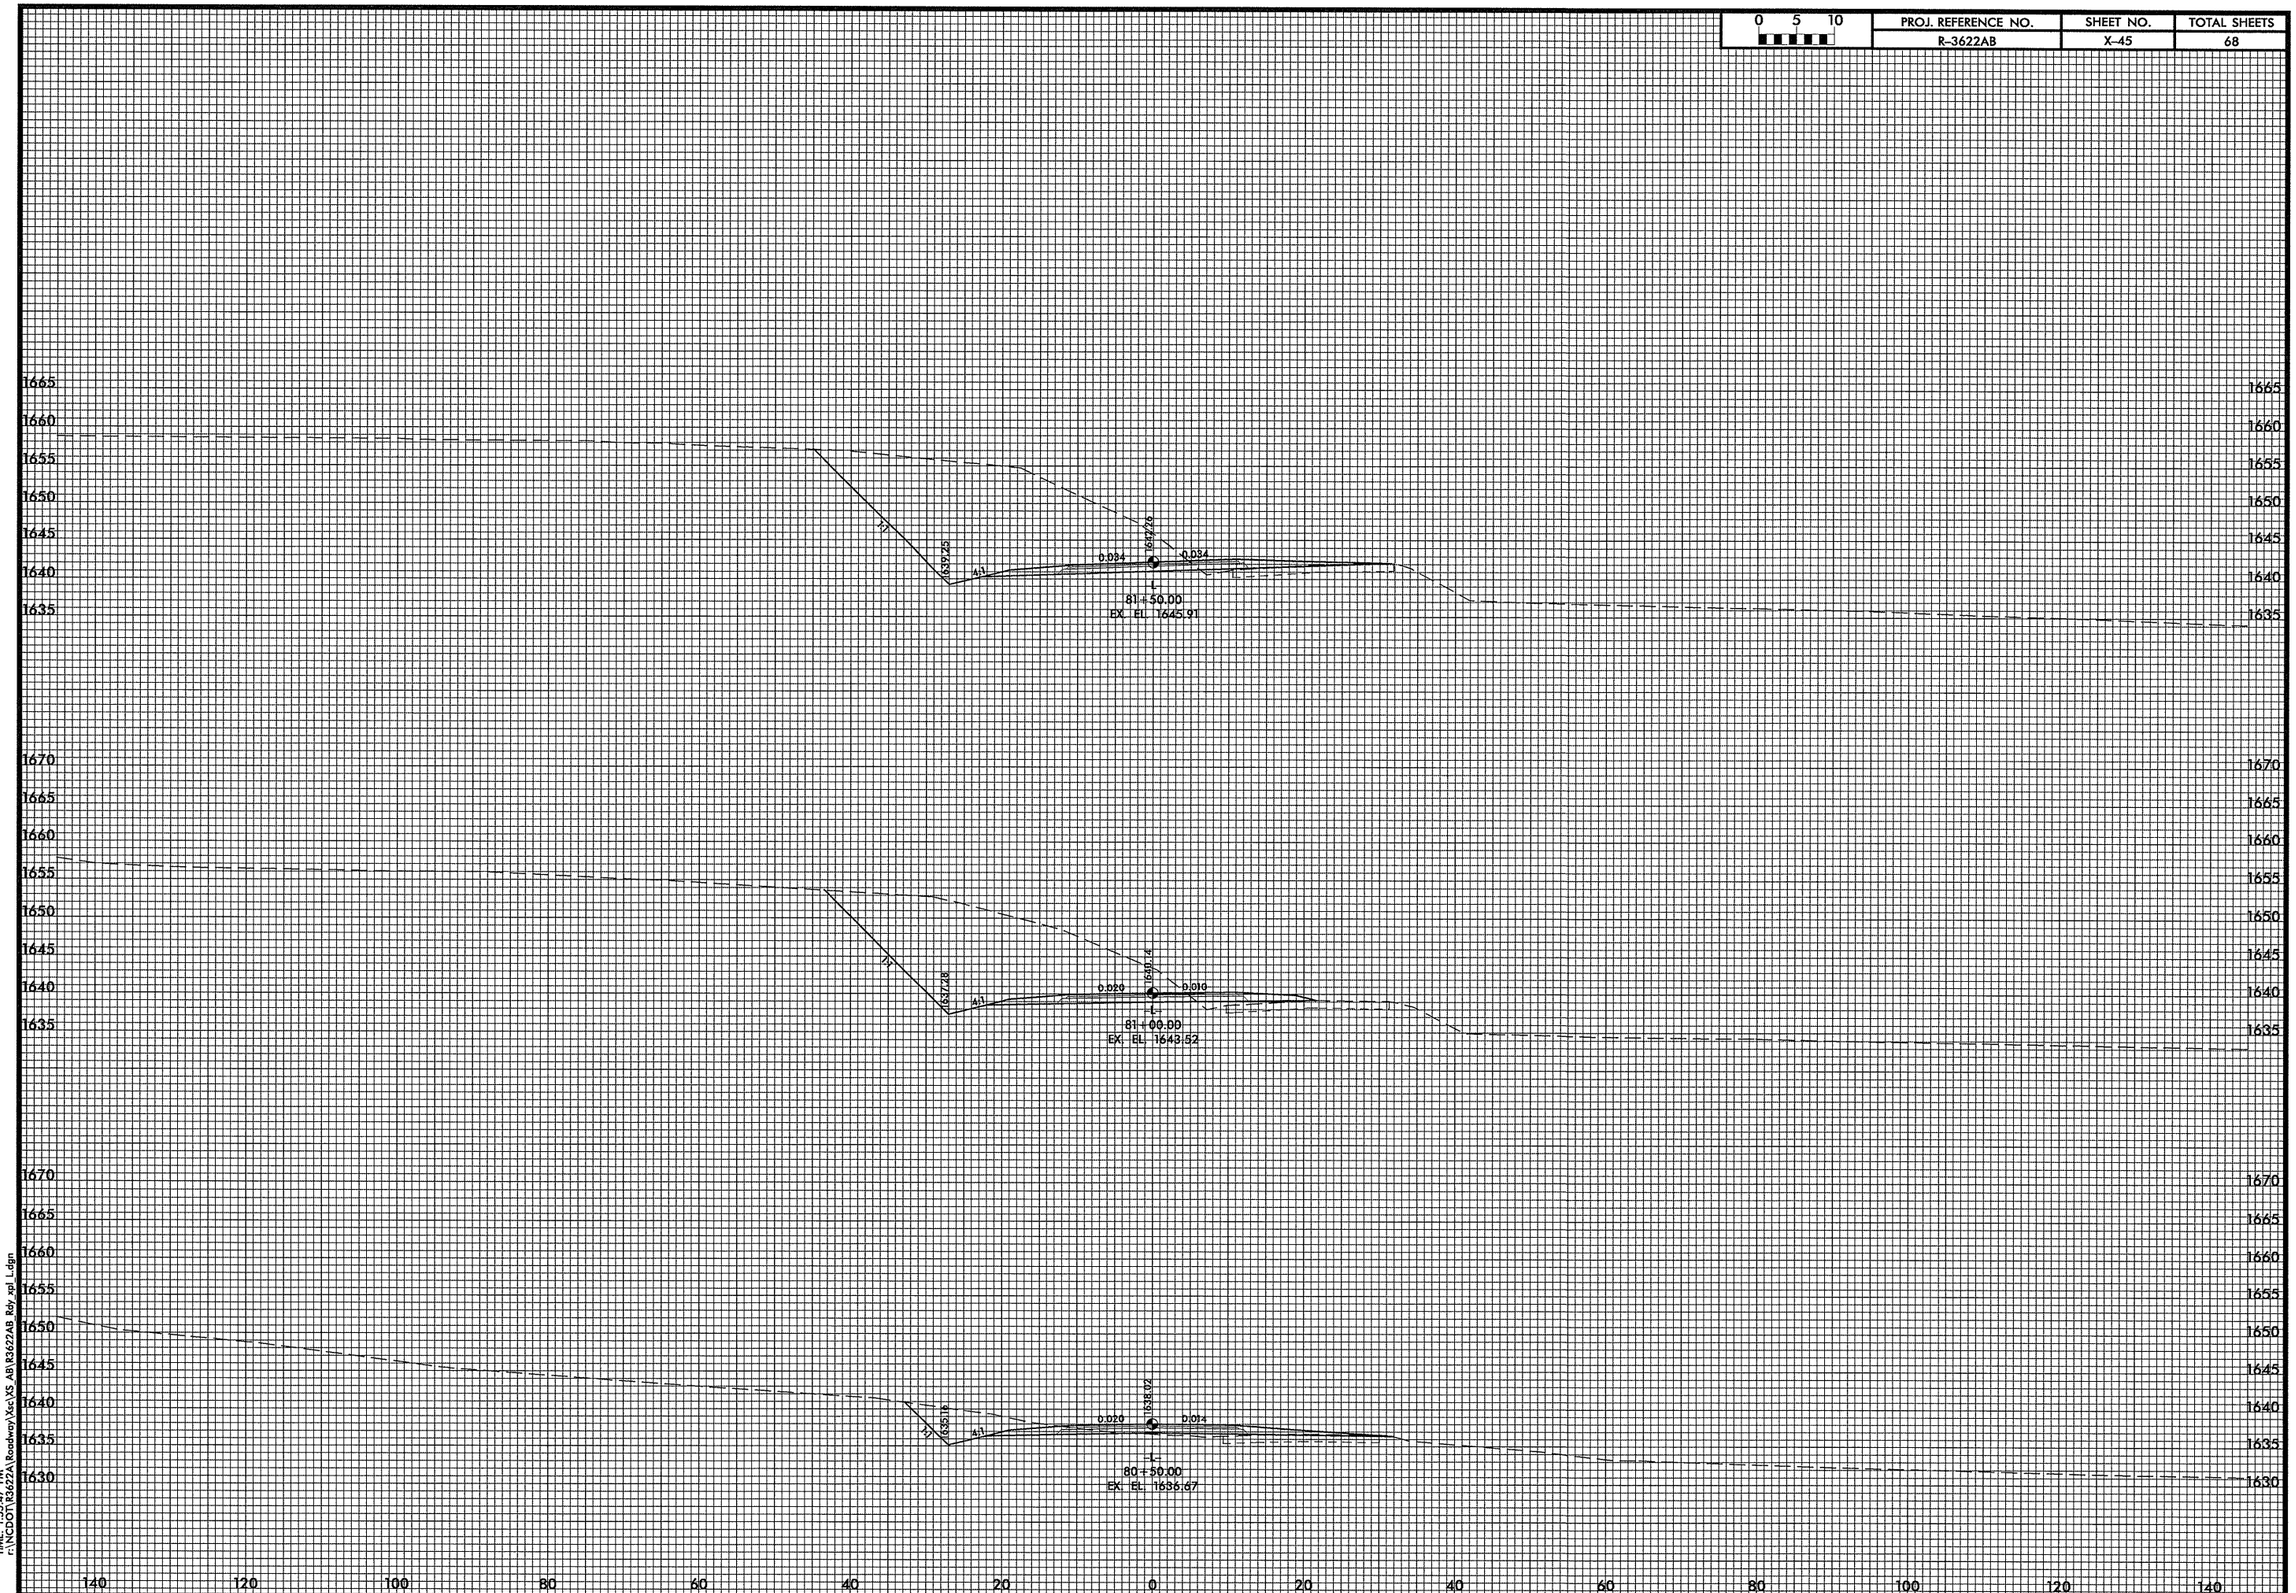

DATE: 10/7/2010
TIME: 1:55:47 PM
r:\NCDOT\R3622A\Roadway\Xsc\XS_AB\R3622AB_Rdy_xpl_L.dgn

PROJ. REFERENCE NO.	SHEET NO.	TOTAL SHEETS
R-3622AB	X-46	68

0 5 10

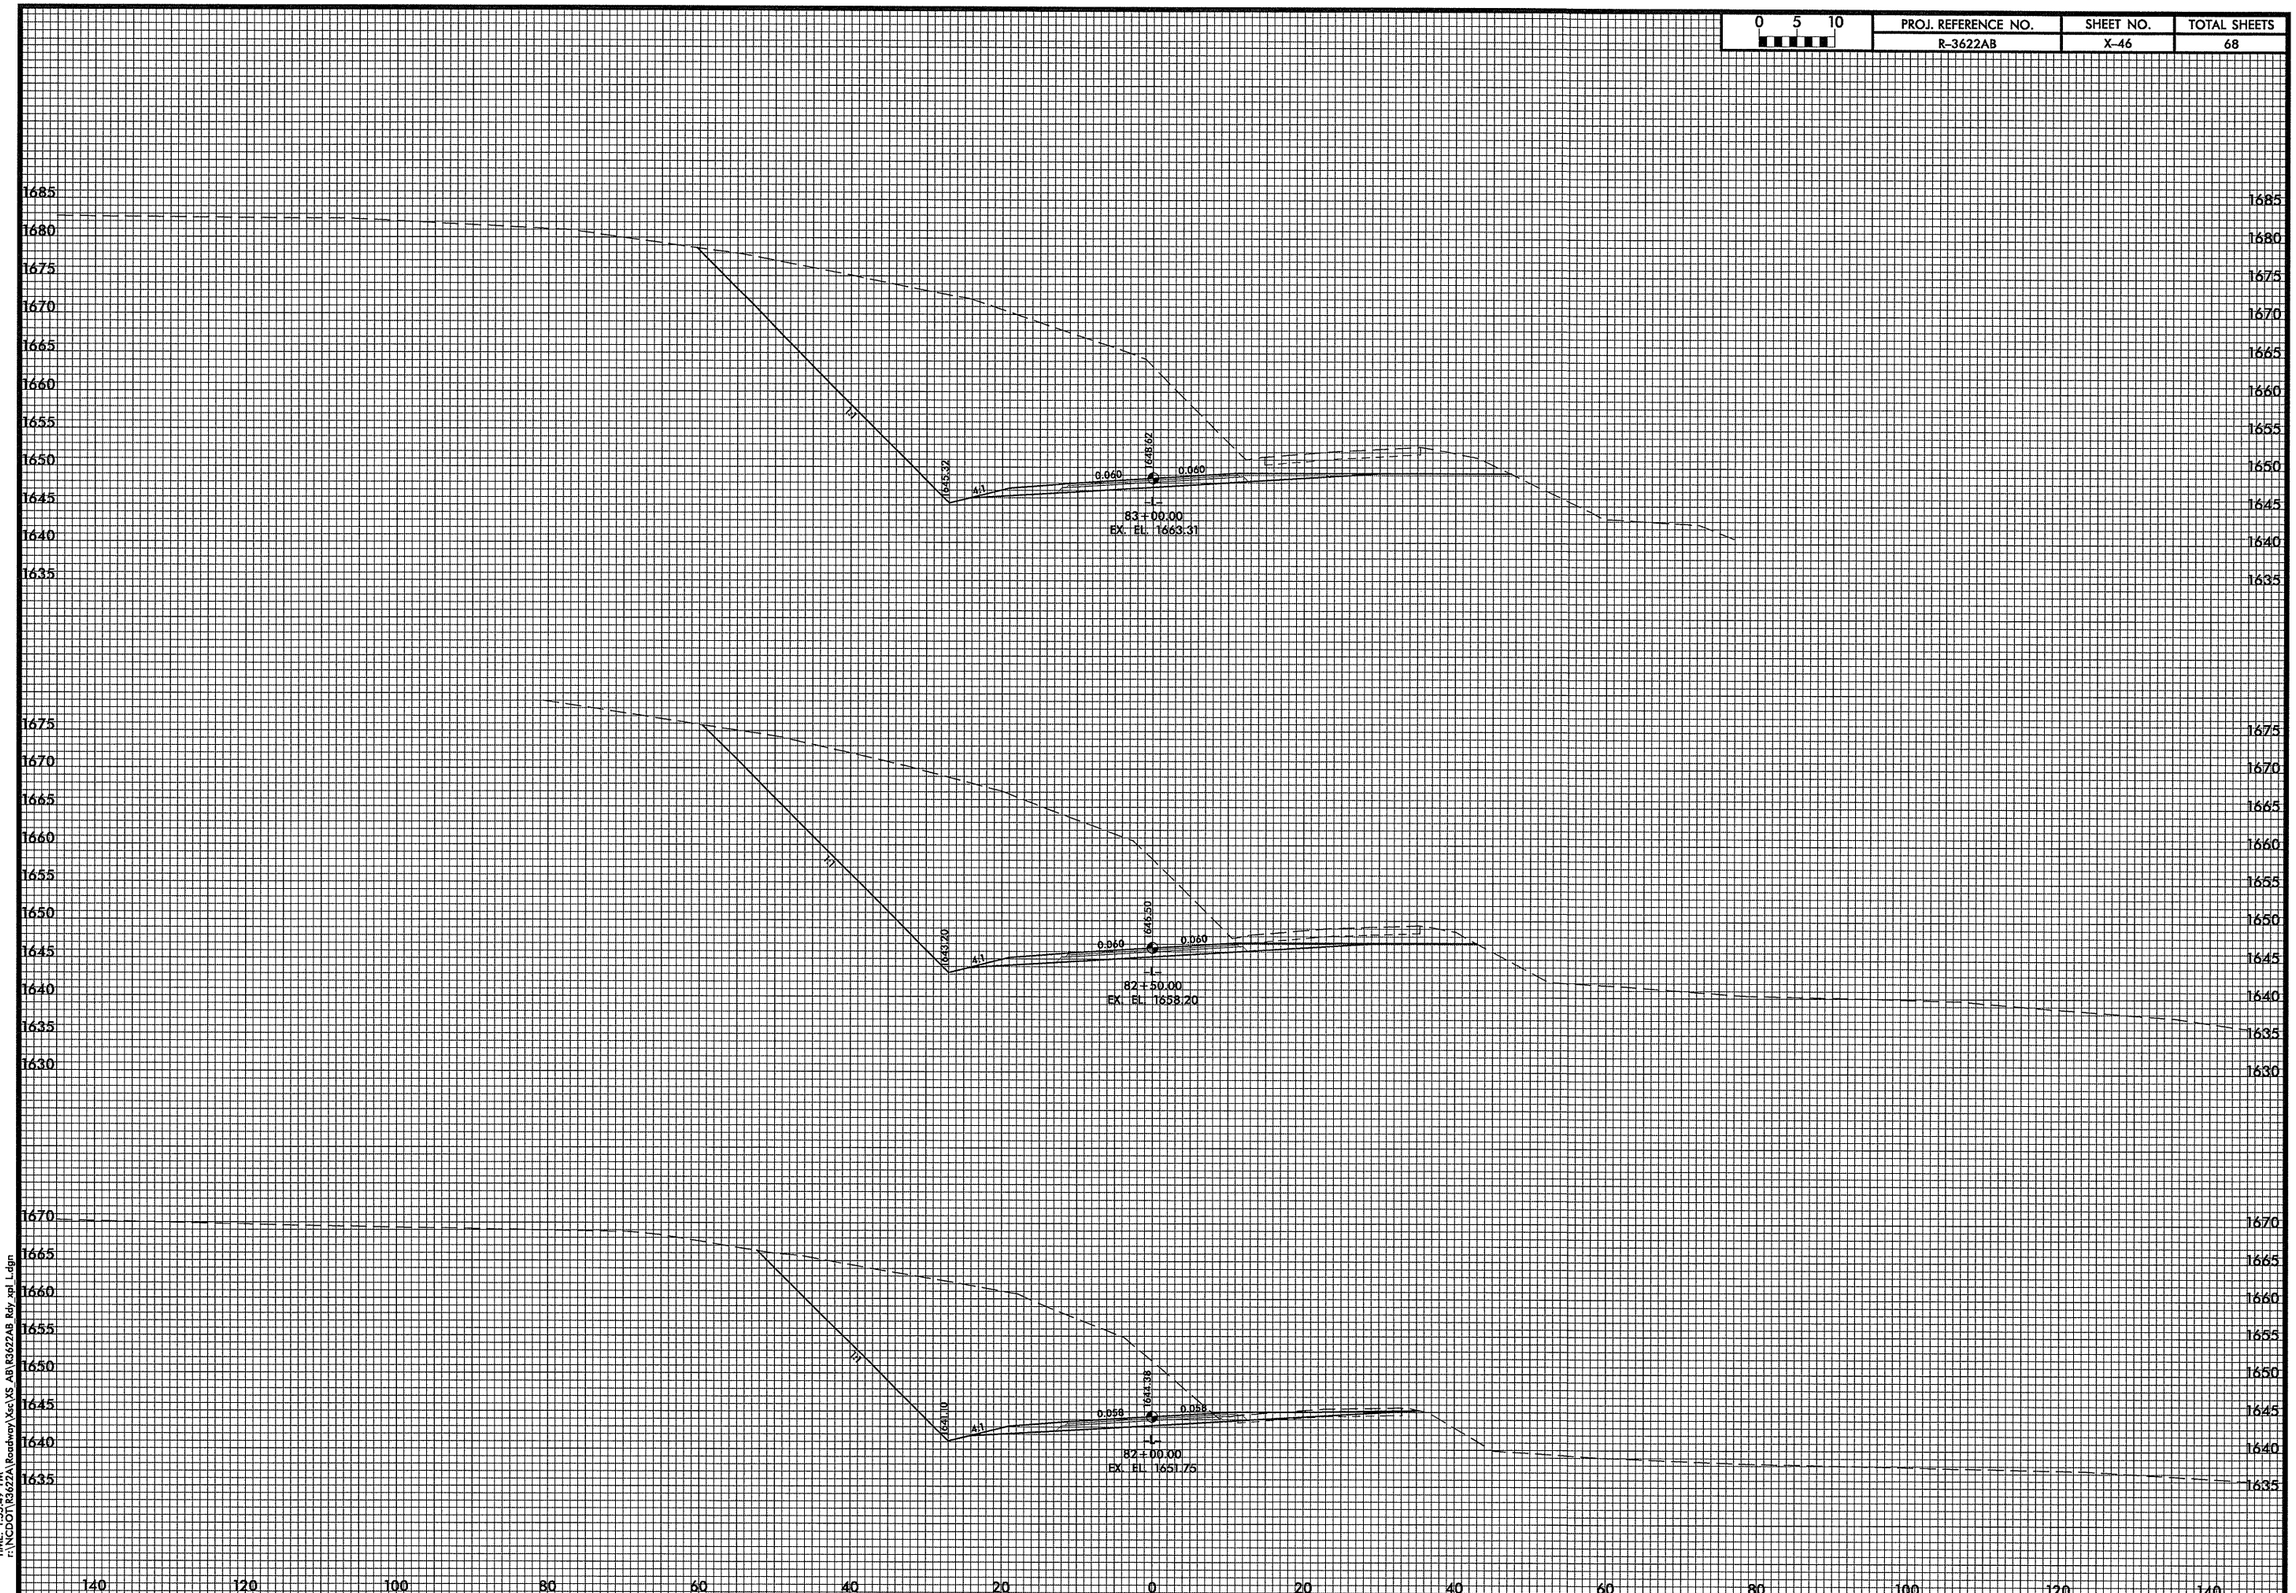

DATE: 10/7/2010
TIME: 1:55:49 PM
r:\NCDOT\R3622A\Roadway\Xsc\XS_AB\R3622AB_Rdy_xpl_L.dgn

0 5 10	PROJ. REFERENCE NO.	SHEET NO.	TOTAL SHEETS
	R-3622AB	X-47	68

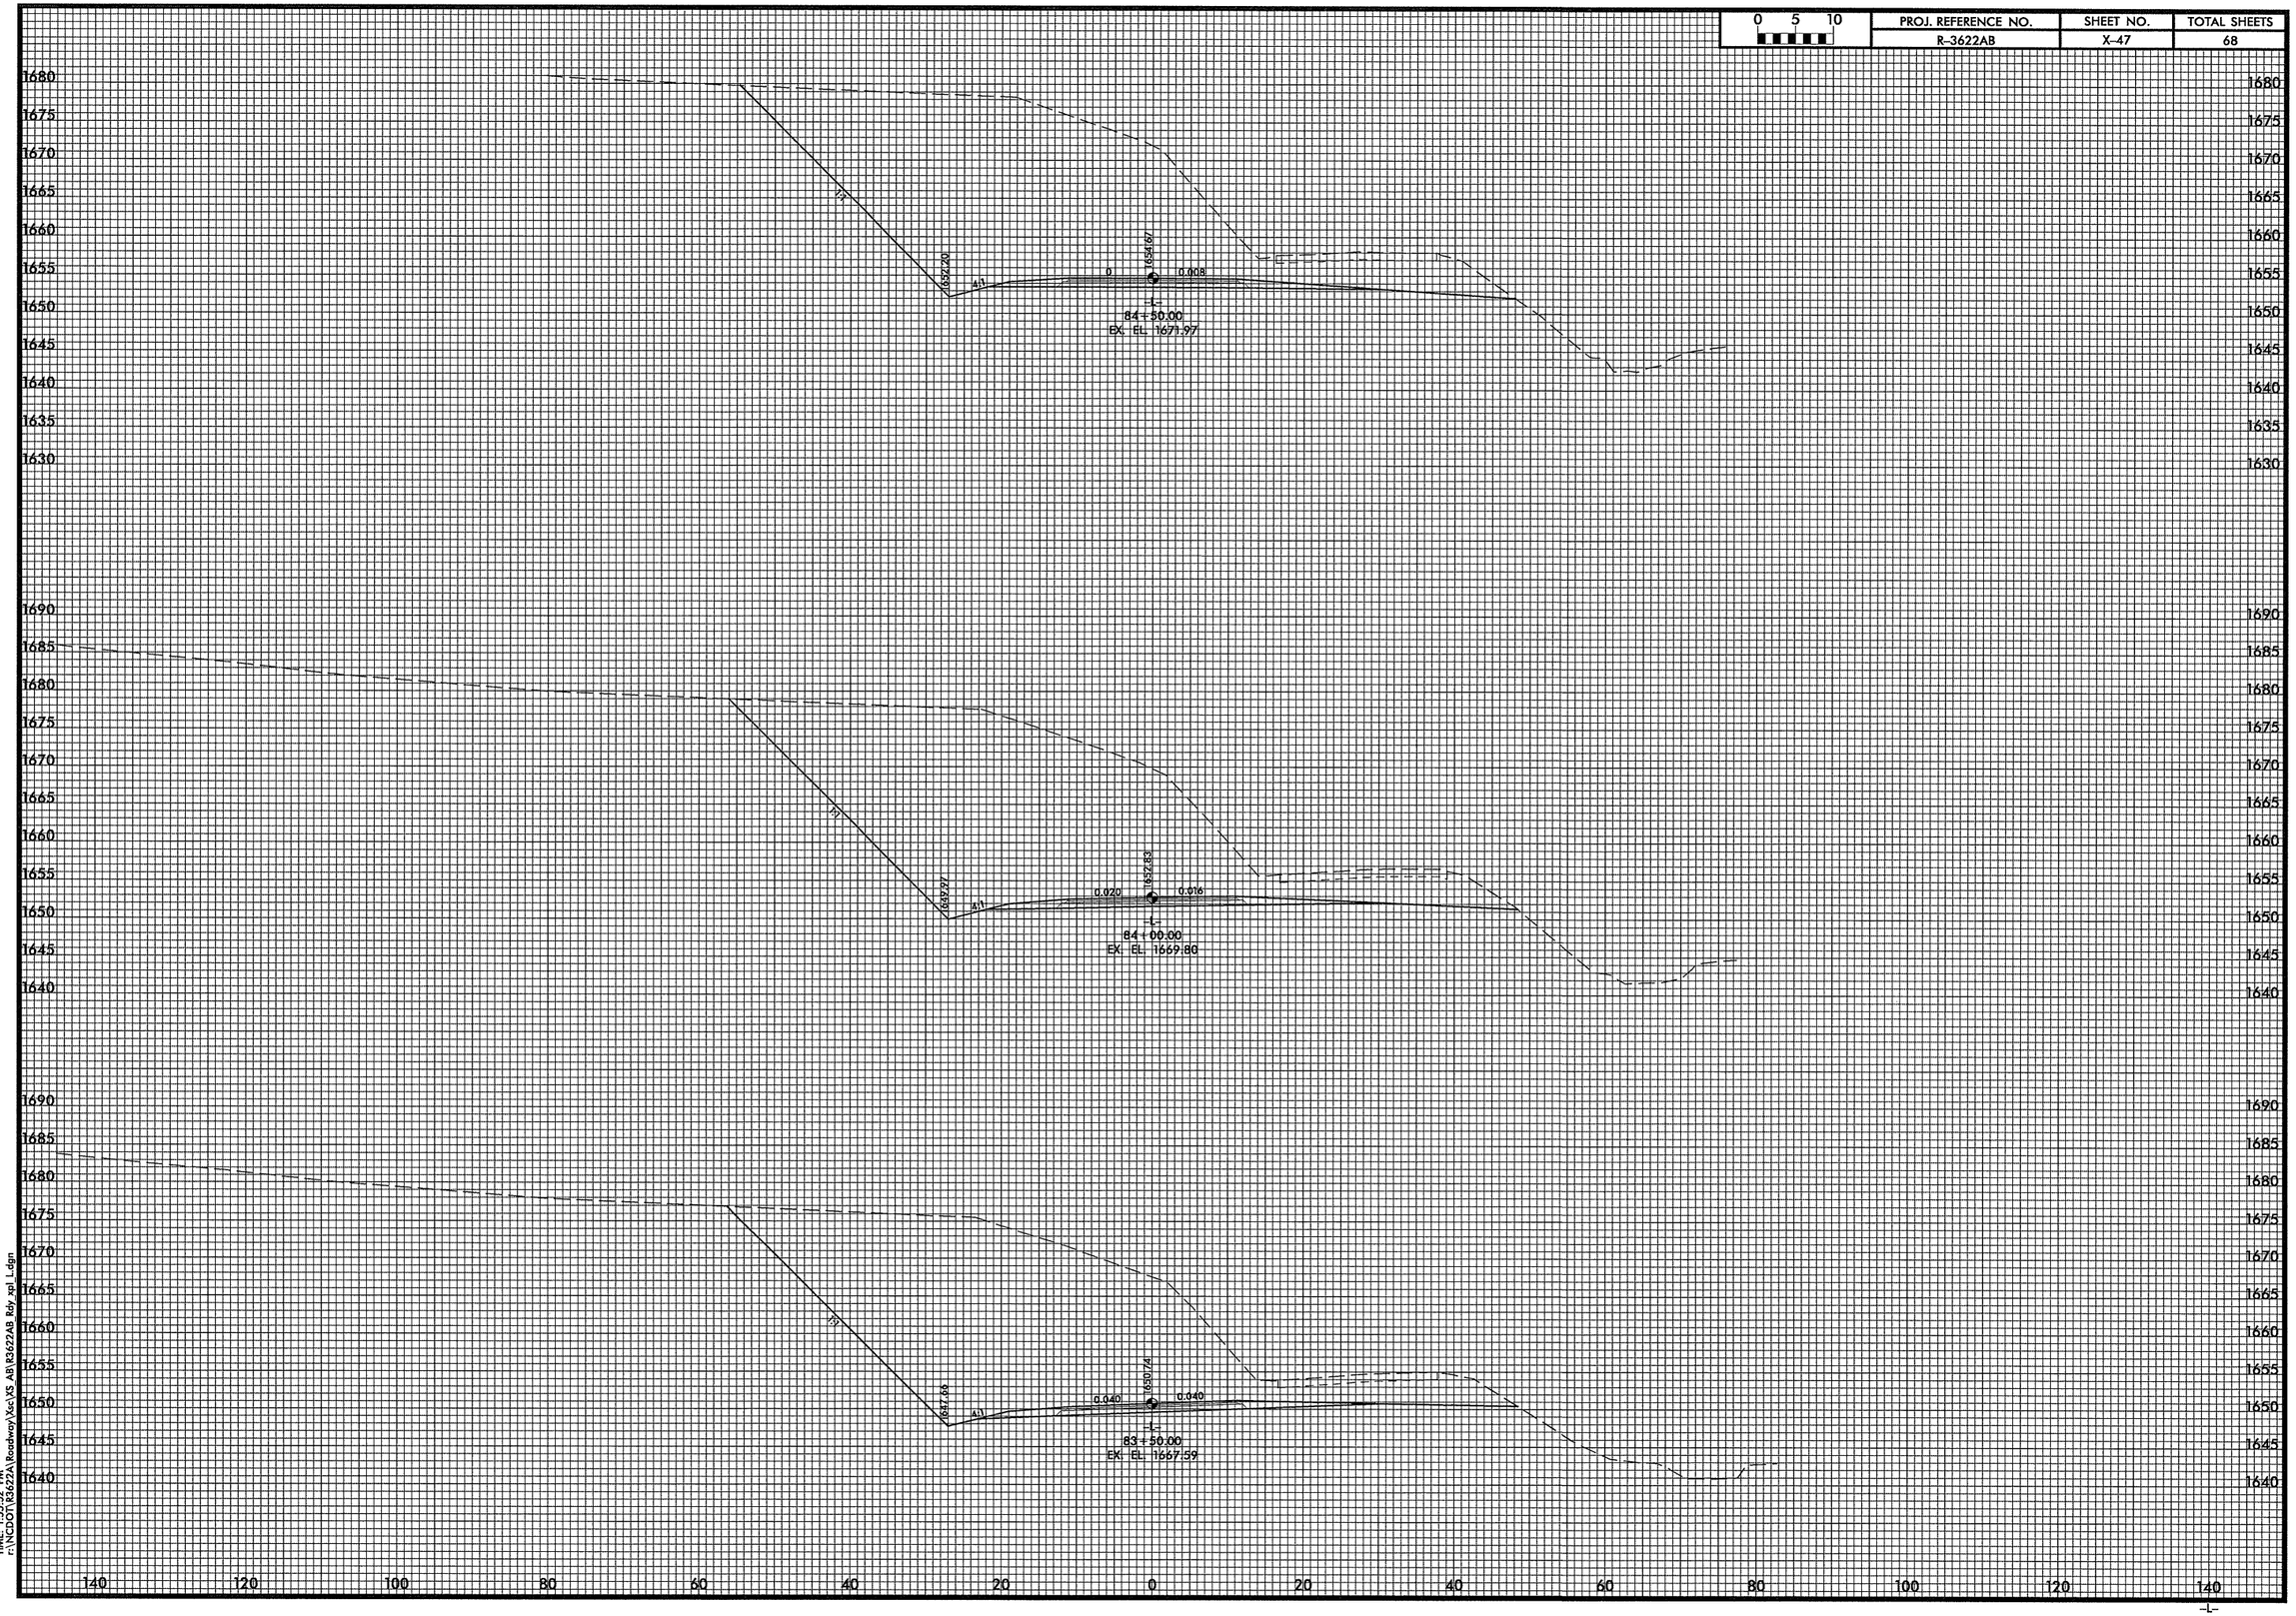

DATE: 10/7/2010
TIME: 1:55:27 PM
r:\NCDOT\R3622A\Roadway\Xsc\XS_AB\R3622AB Rdy xpl L.dgn

0 5 10	PROJ. REFERENCE NO.	SHEET NO.	TOTAL SHEETS
	R-3622AB	X-4B	68

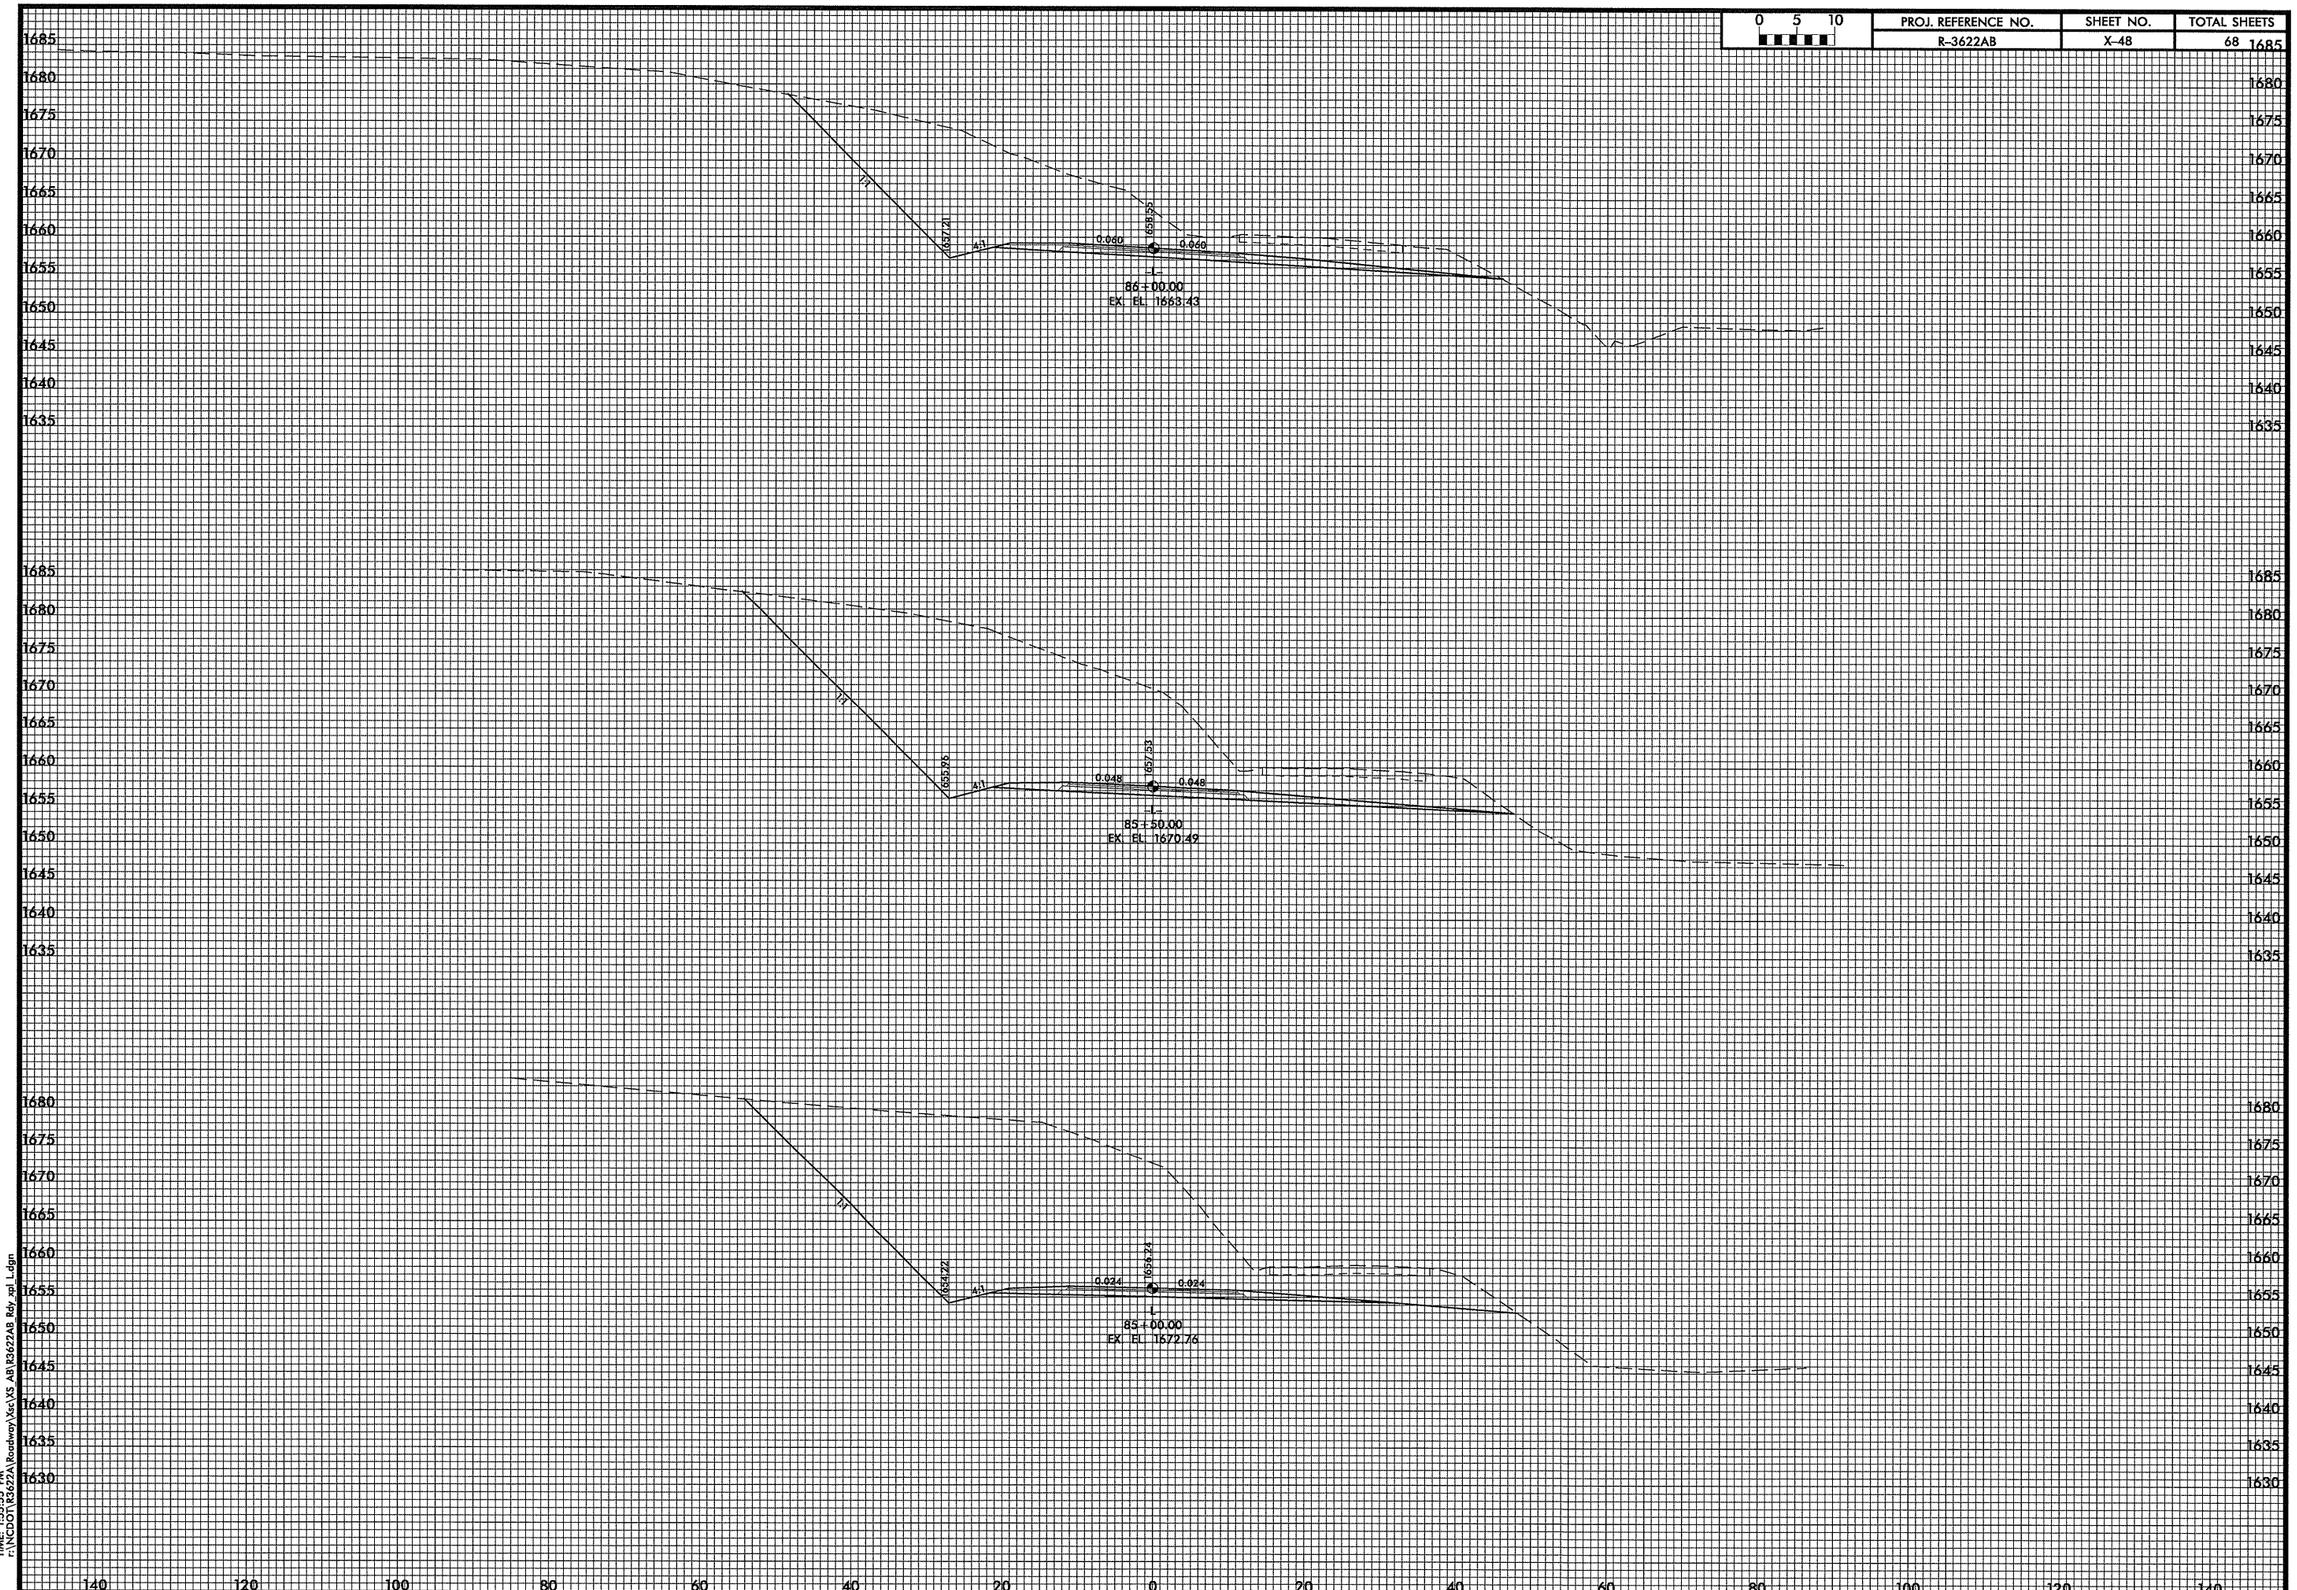

DATE: 10/7/2010
TIME: 1:55:5 PM
r:\NCDOT\R3622A\Roadway\Xsc\XS AB\R3622AB Rdy xpl L.dgn

PROJ. REFERENCE NO.	SHEET NO.	TOTAL SHEETS
R-3622AB	X-49	68

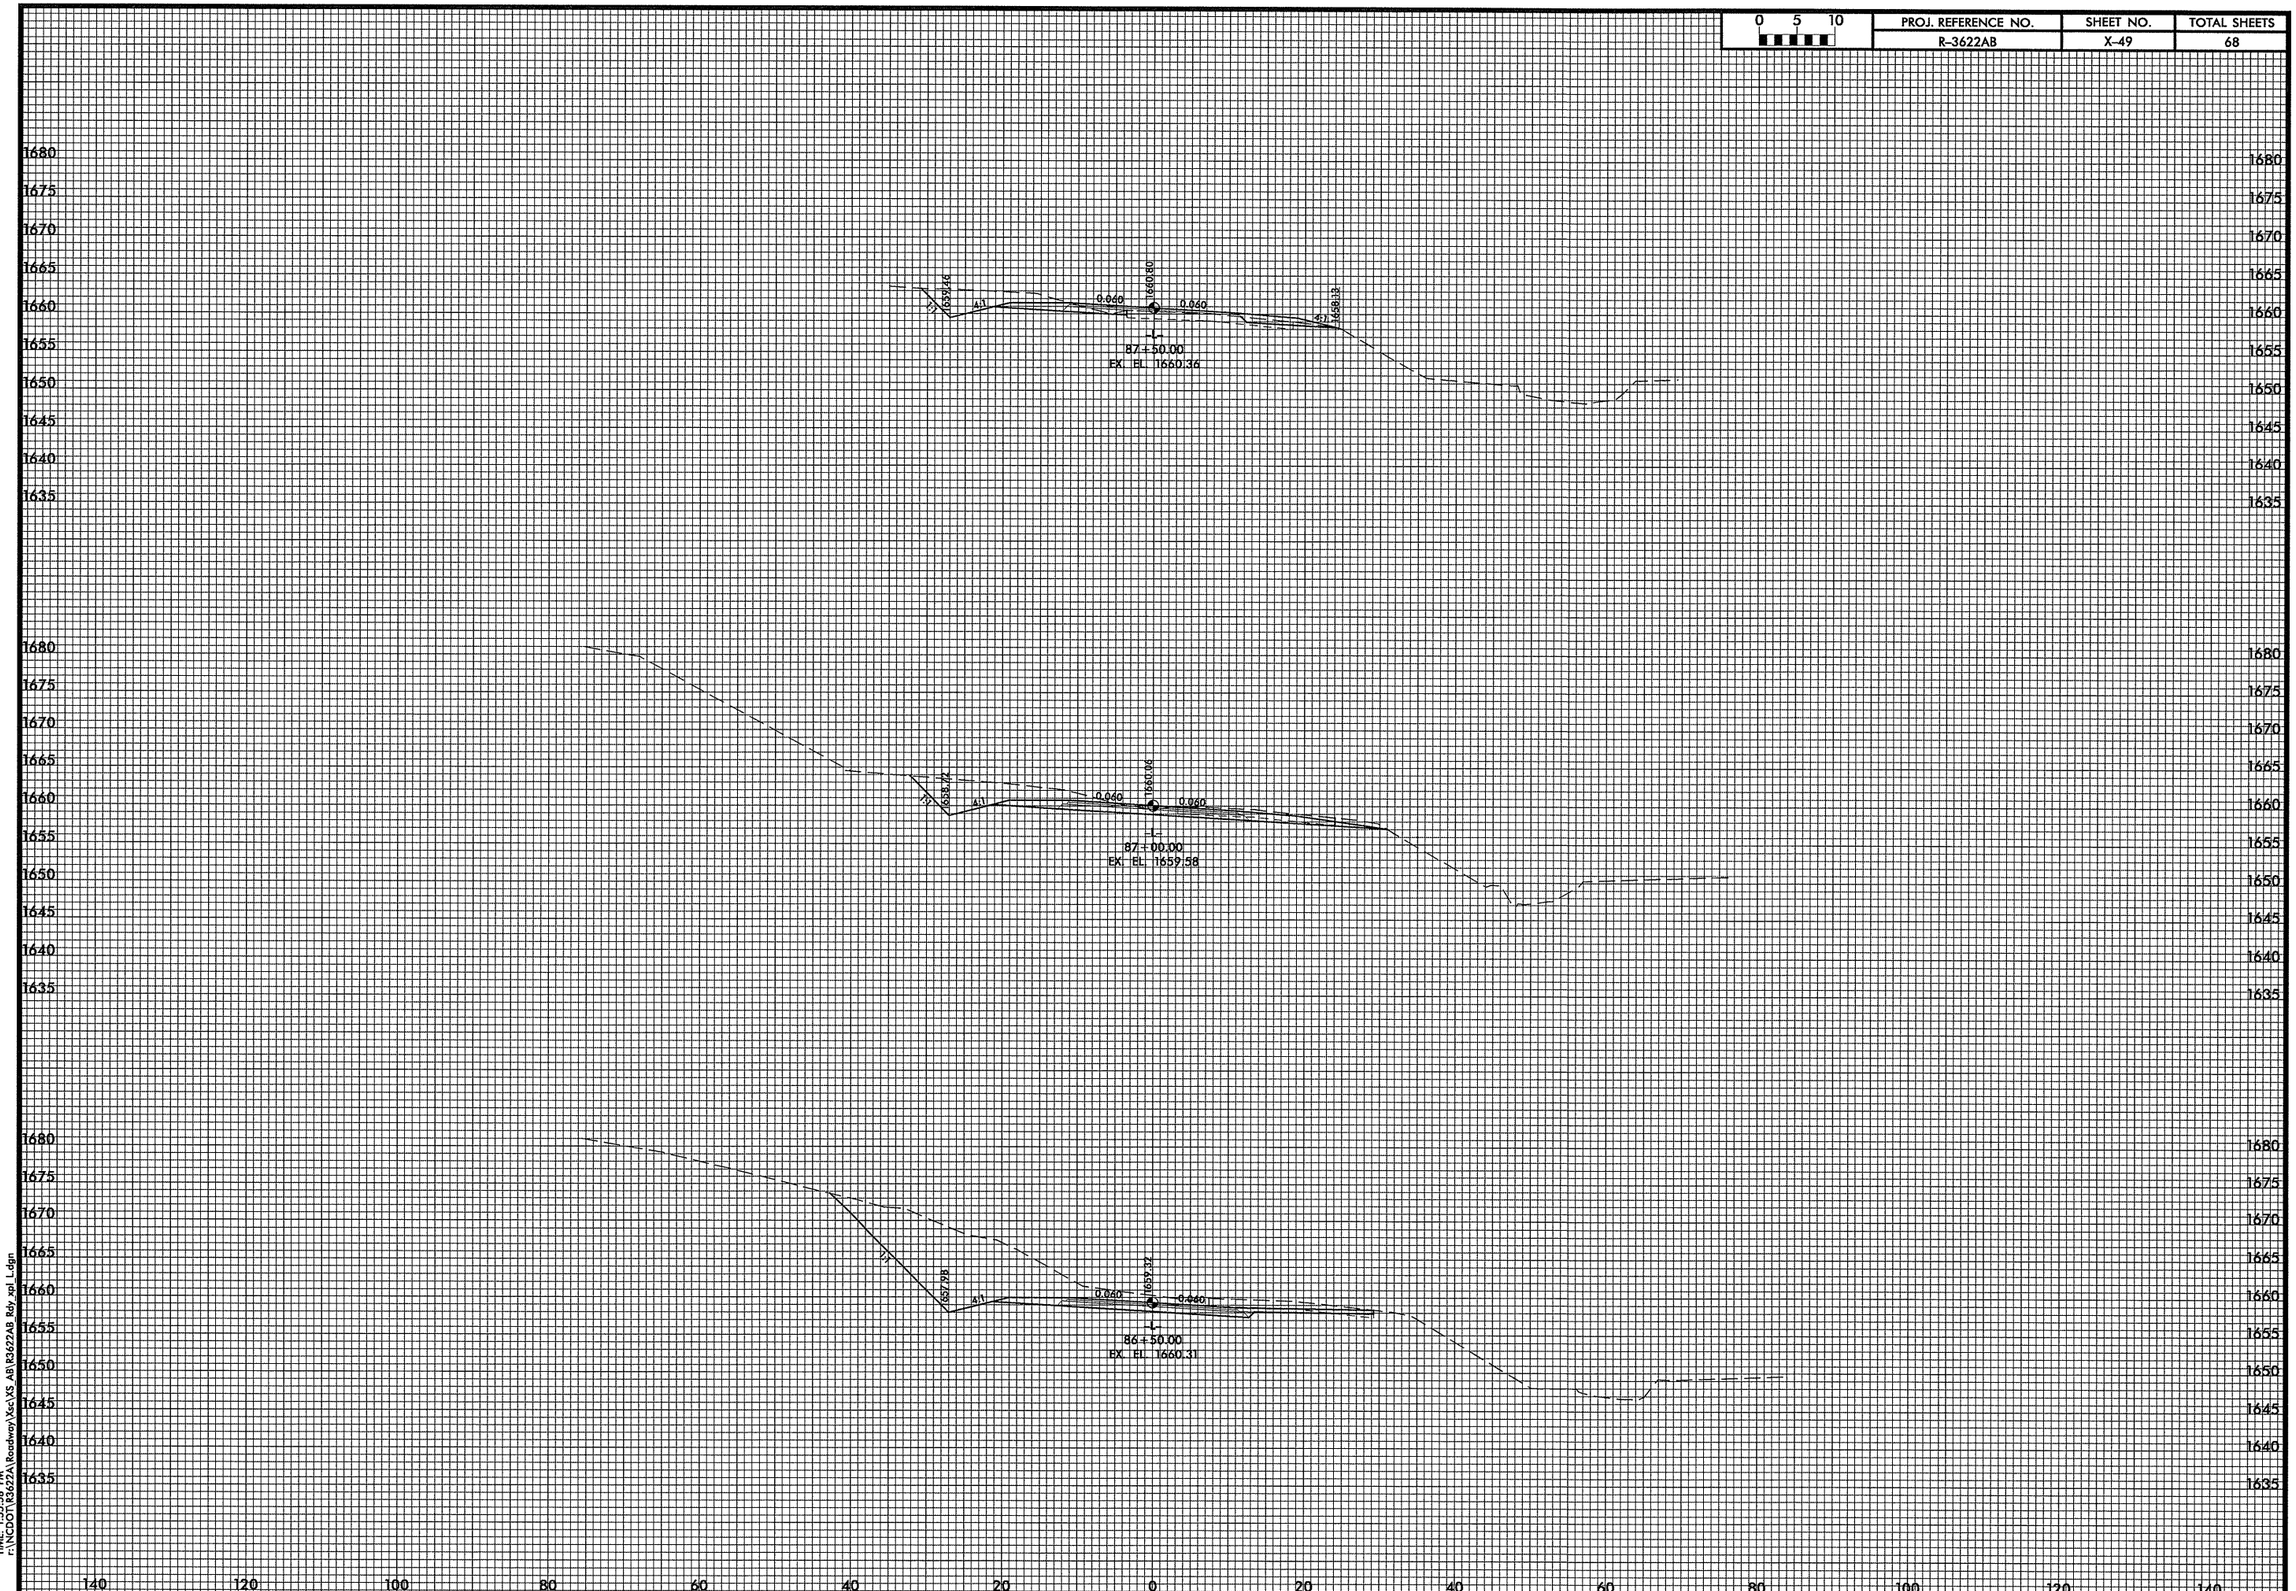

DATE: 10/7/2010
TIME: 1:55:58 PM
r:\NCDOT\R3622A\Roadway\Xsc\XS_AB\R3622AB_Rdy_xpl_L.dgn

0 5 10	PROJ. REFERENCE NO.	SHEET NO.	TOTAL SHEETS
	R-3622AB	X-50	68

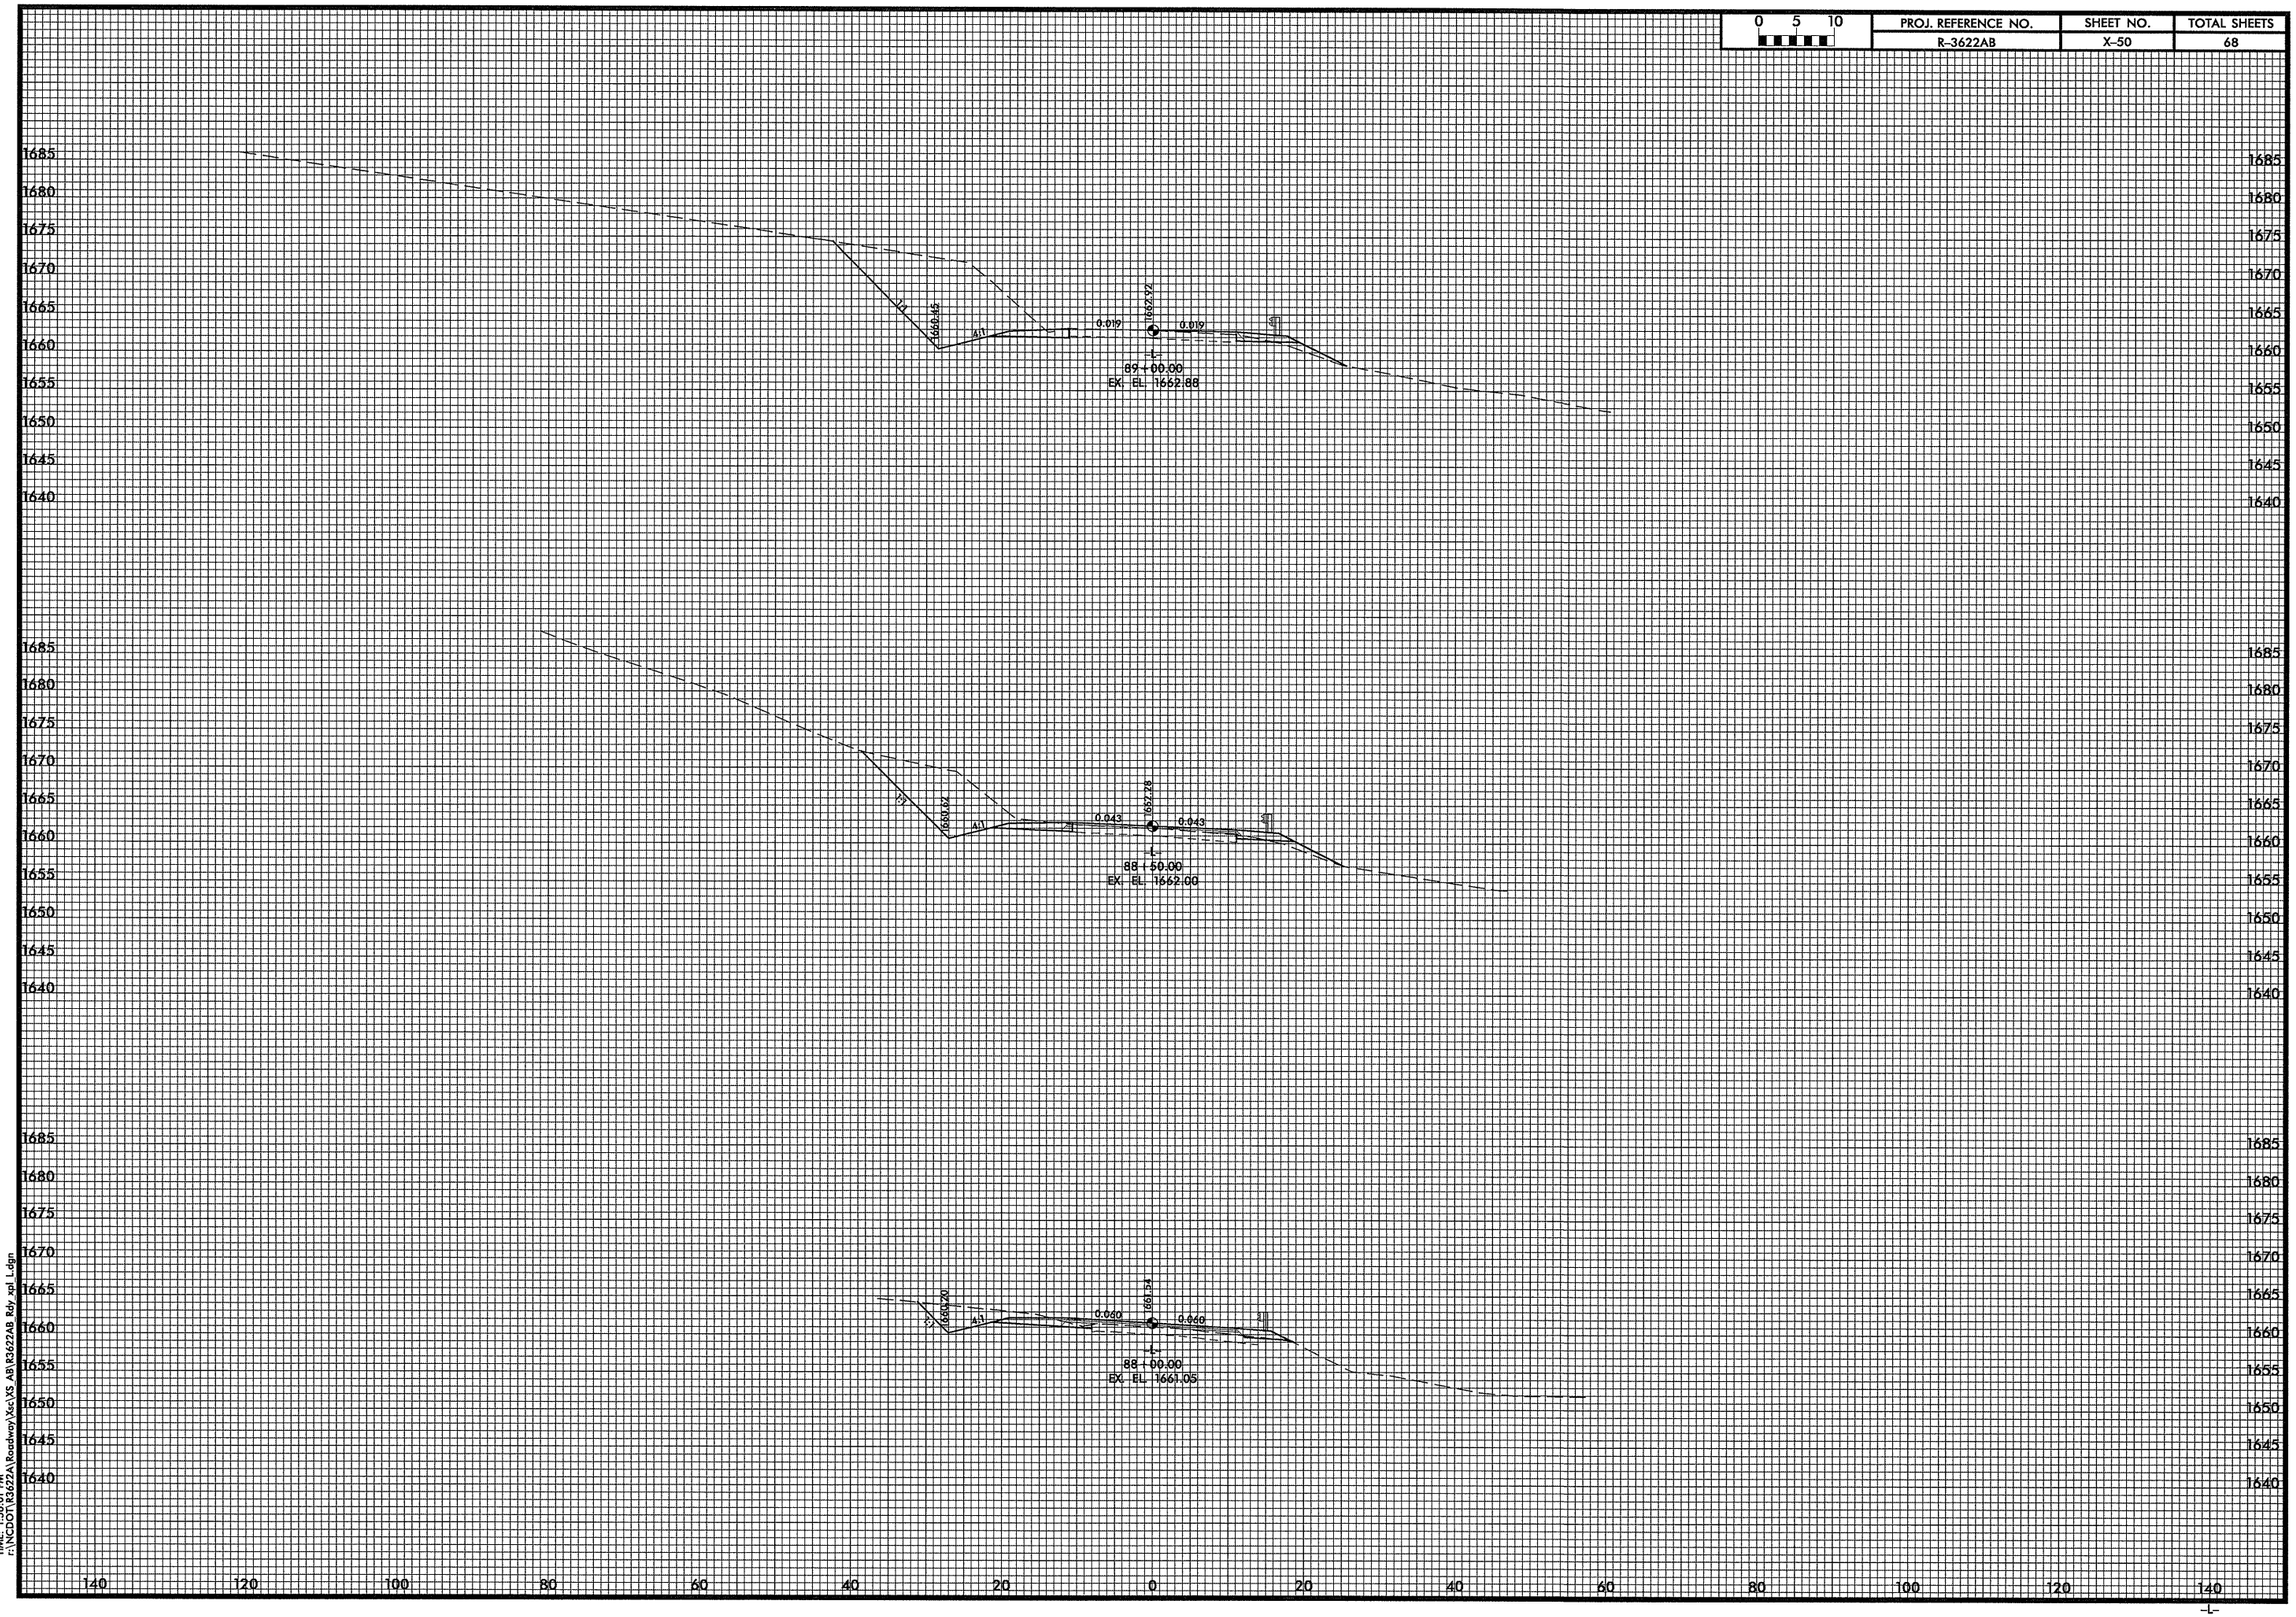

DATE: 10/2/2012
TIME: 1:56:01 PM
r:\NCDOT\R3622A\Roadway\Xsc\XS_AB\R3622AB_Rdy_xpl_L.dgn

0 5 10	PROJ. REFERENCE NO.	SHEET NO.	TOTAL SHEETS
	R-3622AB	X-51	68

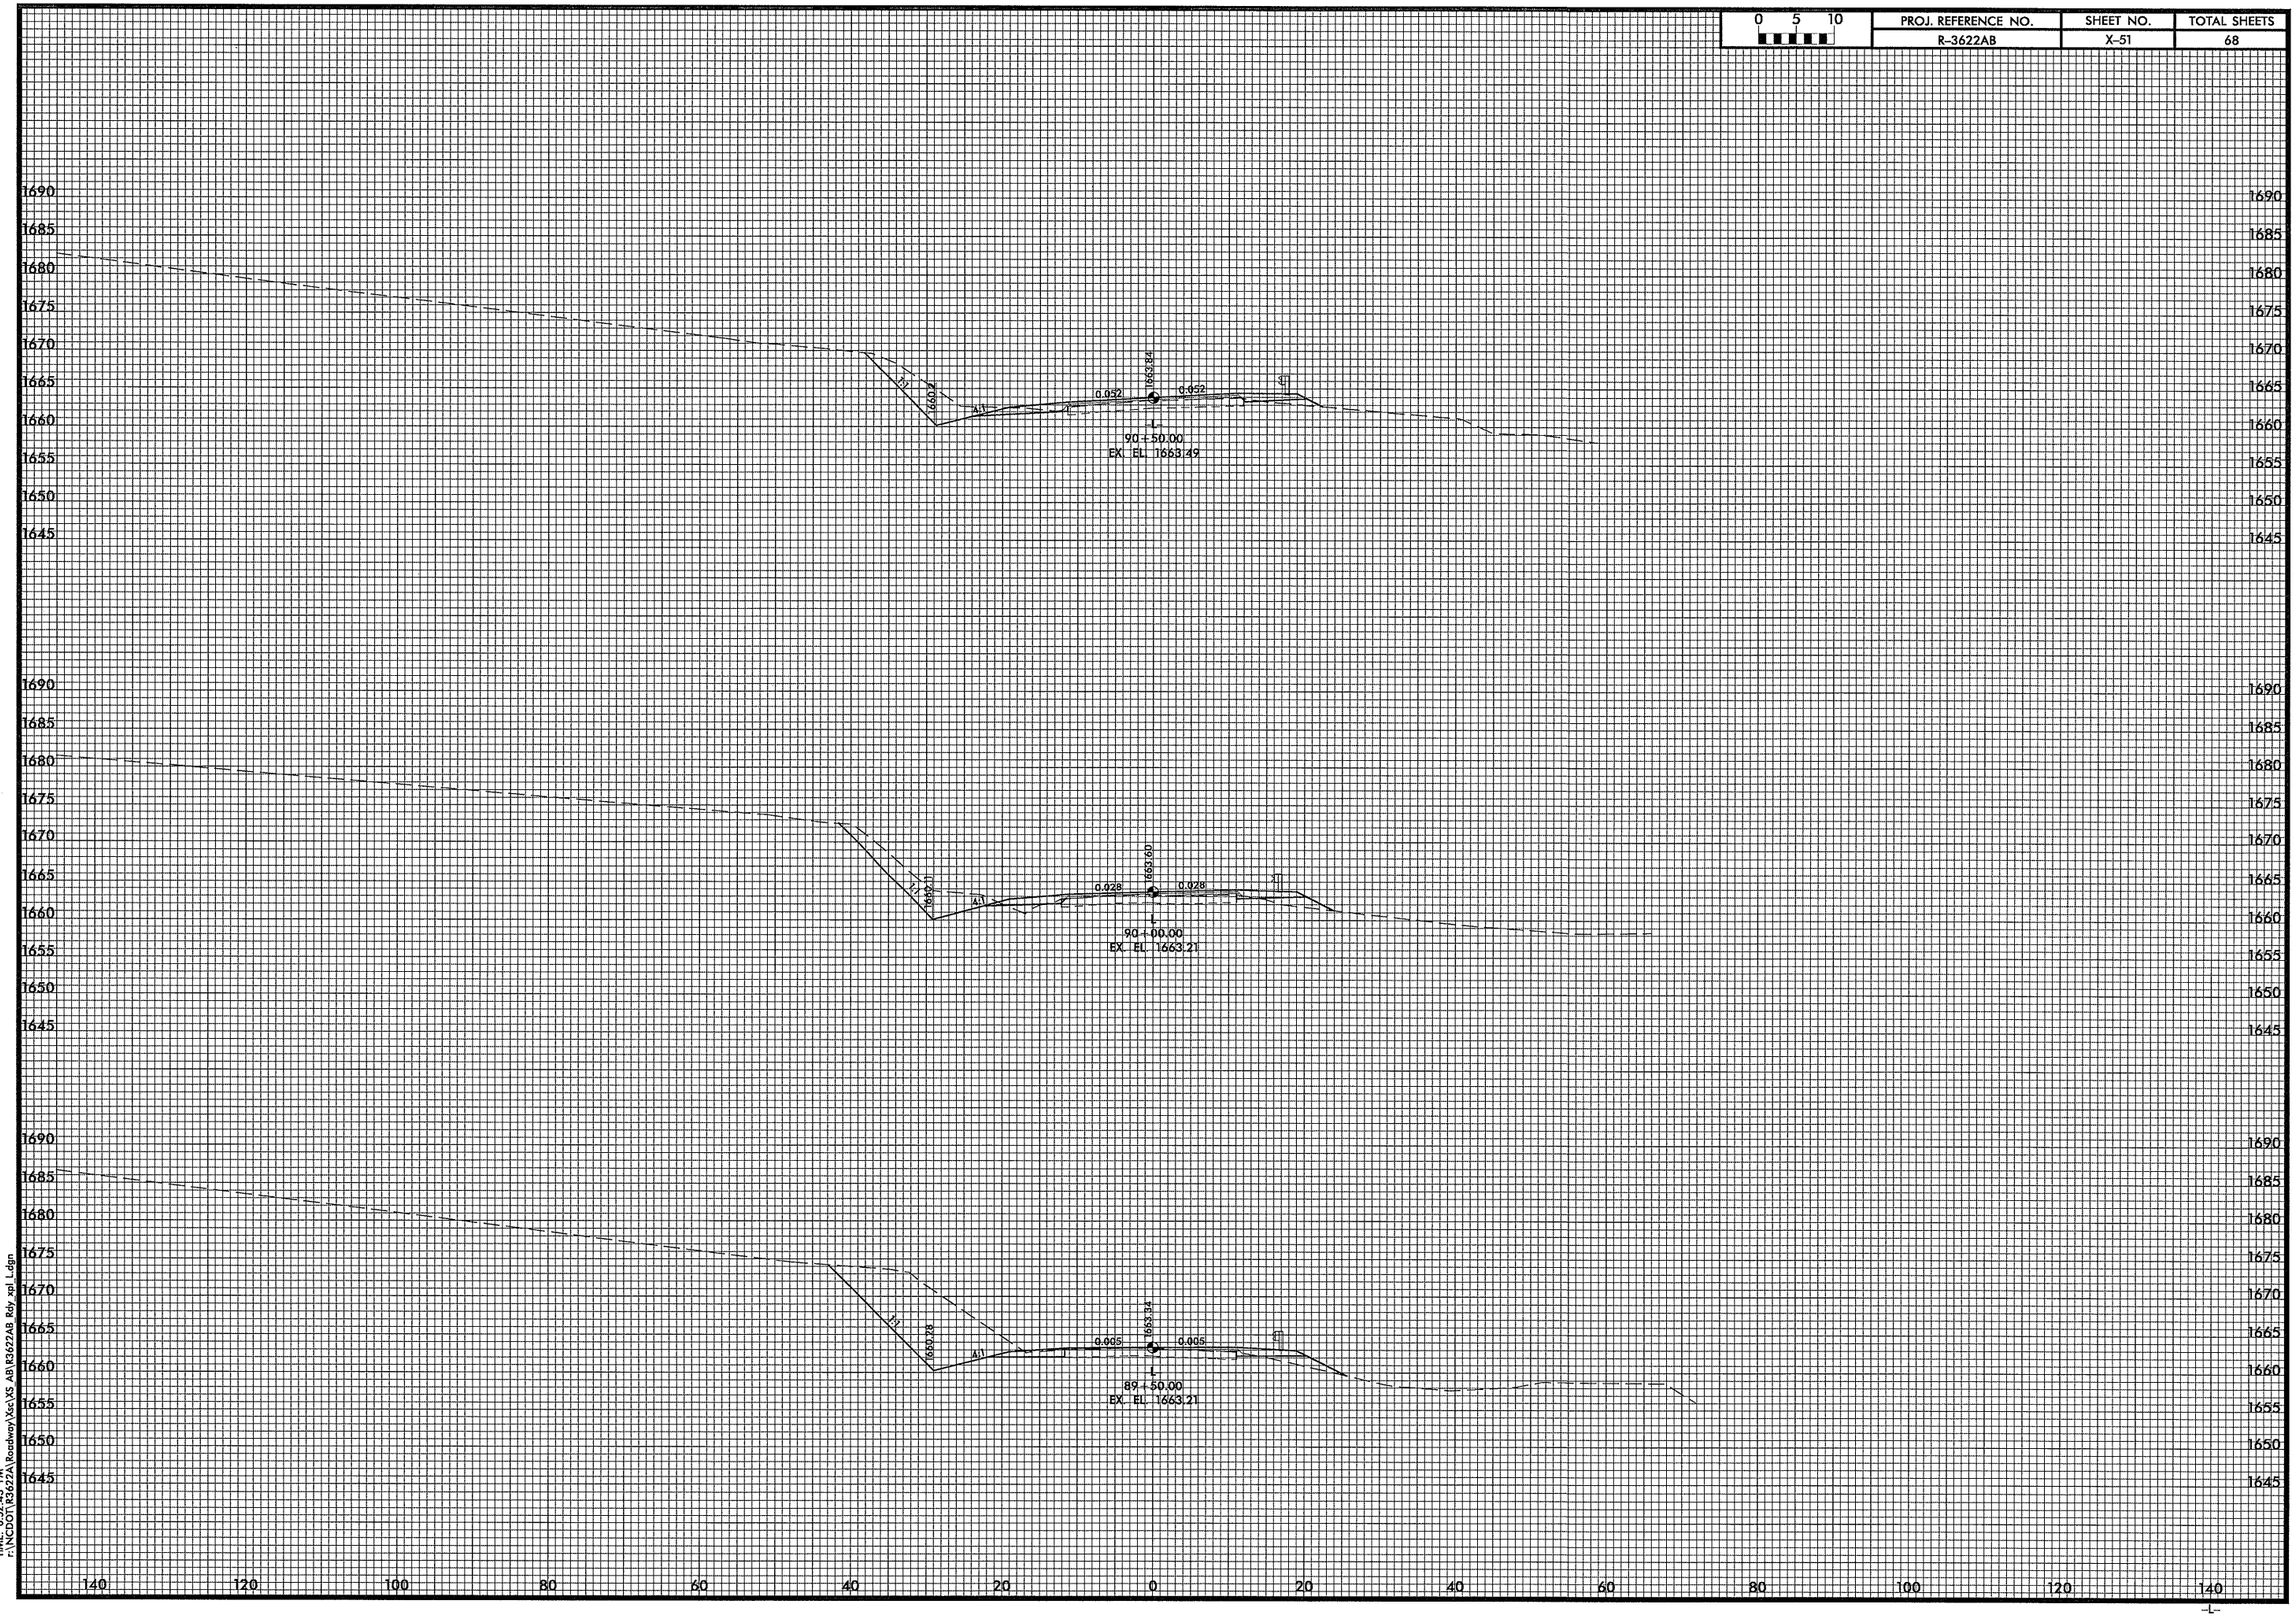

DATE: 2/12/01
TIME: 6:52:43 PM
r:\NCDOT\R3622A\Roadway\Xsc\XS AB\R3622AB_Rdy_xpl_L.dgn

0 5 10	PROJ. REFERENCE NO.	SHEET NO.	TOTAL SHEETS
	R-3622AB	X-52	68

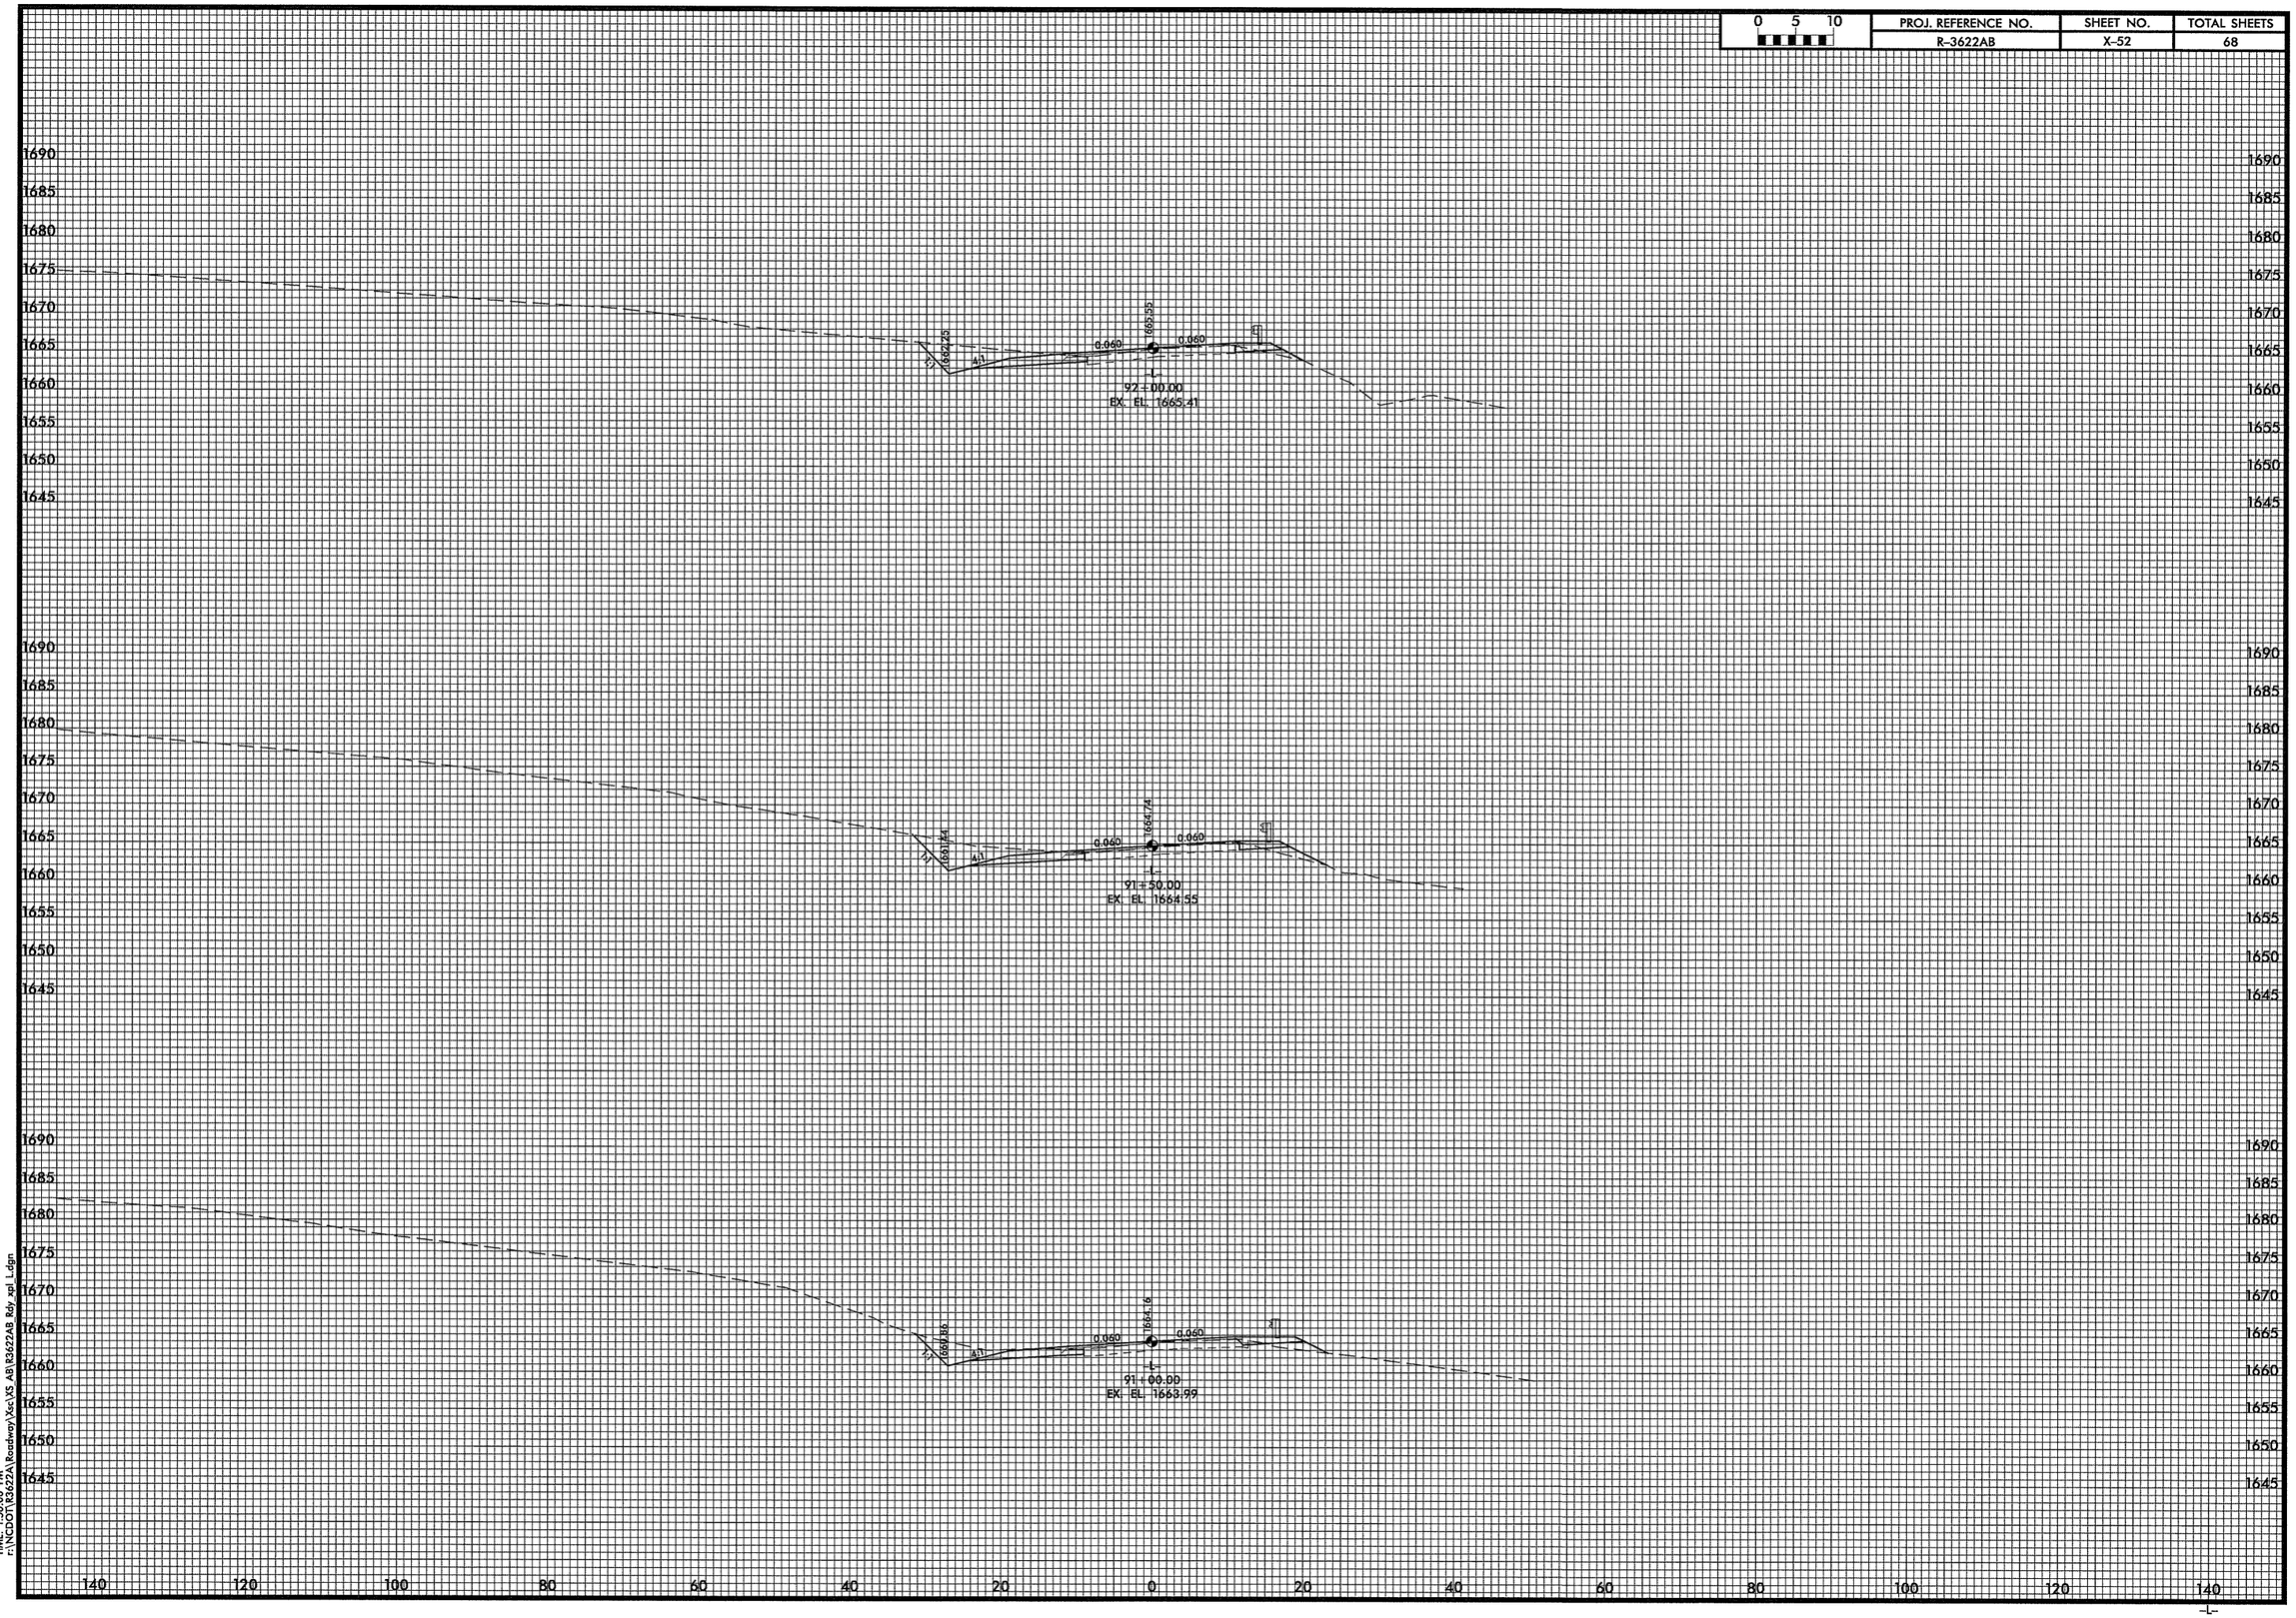

DATE: 10/7/2010
TIME: 1:36:00 PM
f:\NCDOT\R3622A\Roadway\Xsec\XS AB\R3622AB Rdy xpl L.dgn

0 5 10	PROJ. REFERENCE NO.	SHEET NO.	TOTAL SHEETS
	R-3622AB	X-53	68

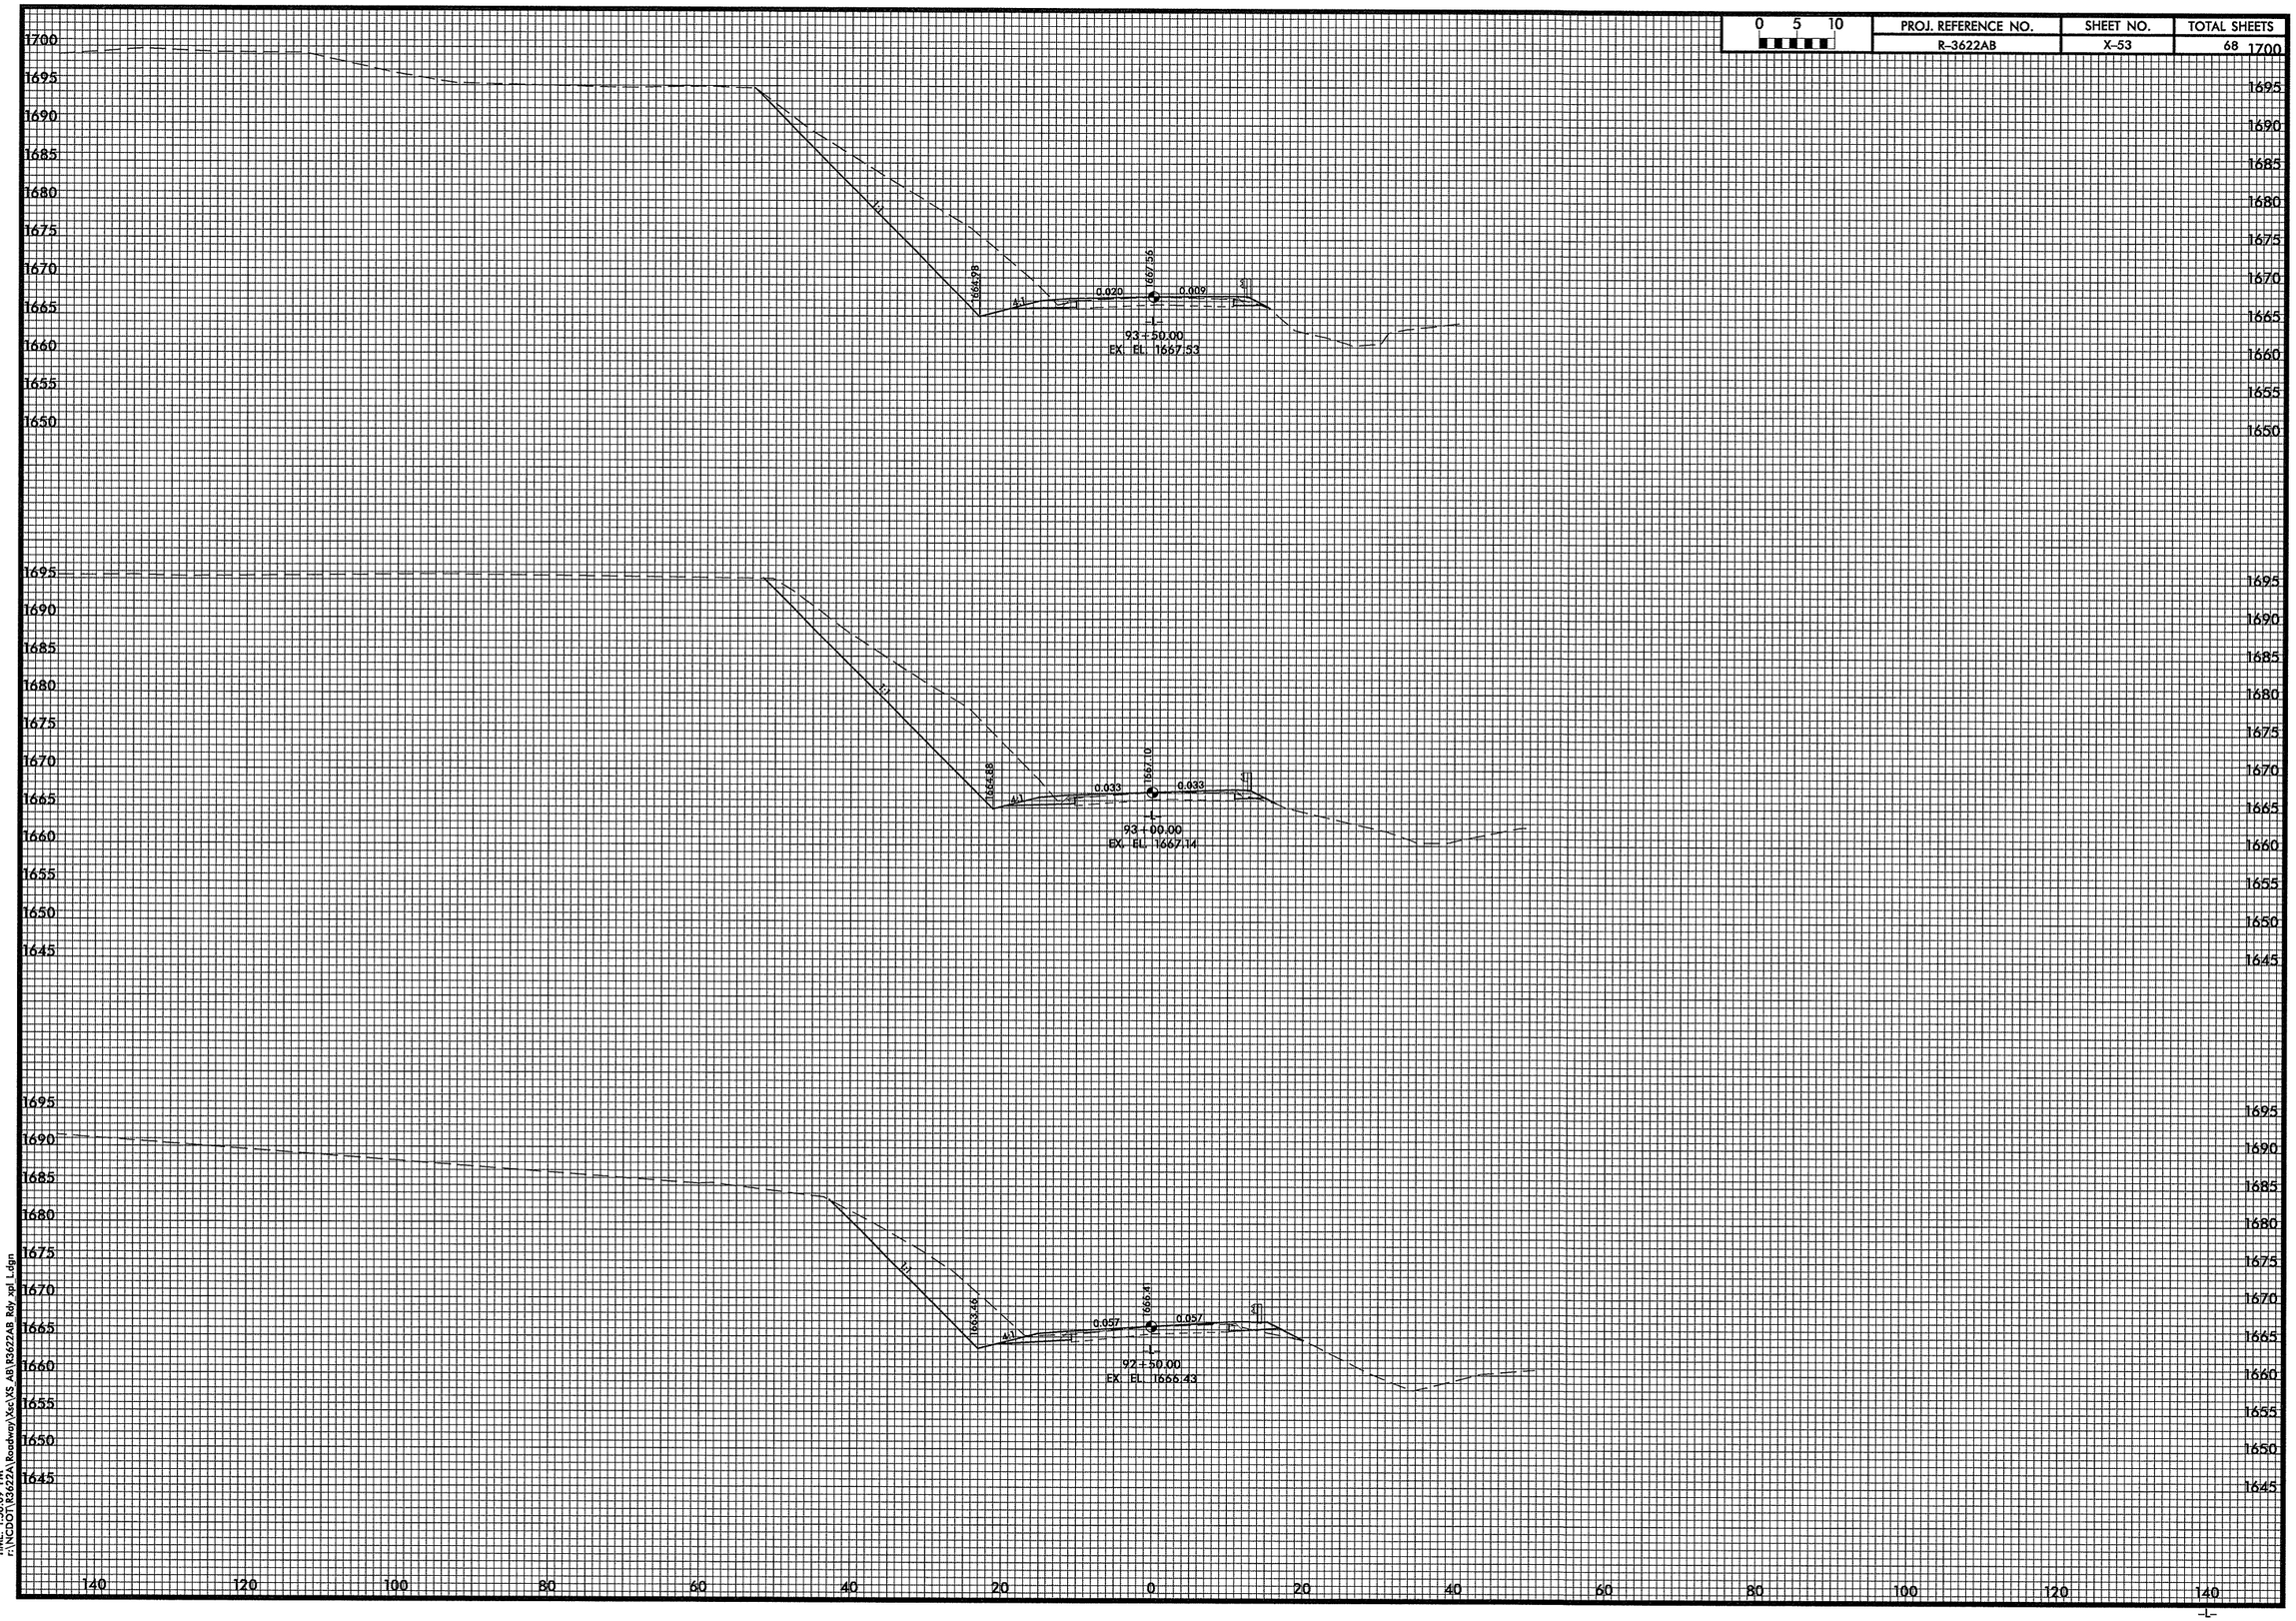

DATE: 10/7/2010
TIME: 1:56:09 PM
f:\NCDOT\R3622A\Roadway\Xsc\XS_AB\R3622AB_Rdy_xpl_L.dgn

-L-

0 5 10	PROJ. REFERENCE NO.	SHEET NO.	TOTAL SHEETS
	R-3622AB	X-54	68

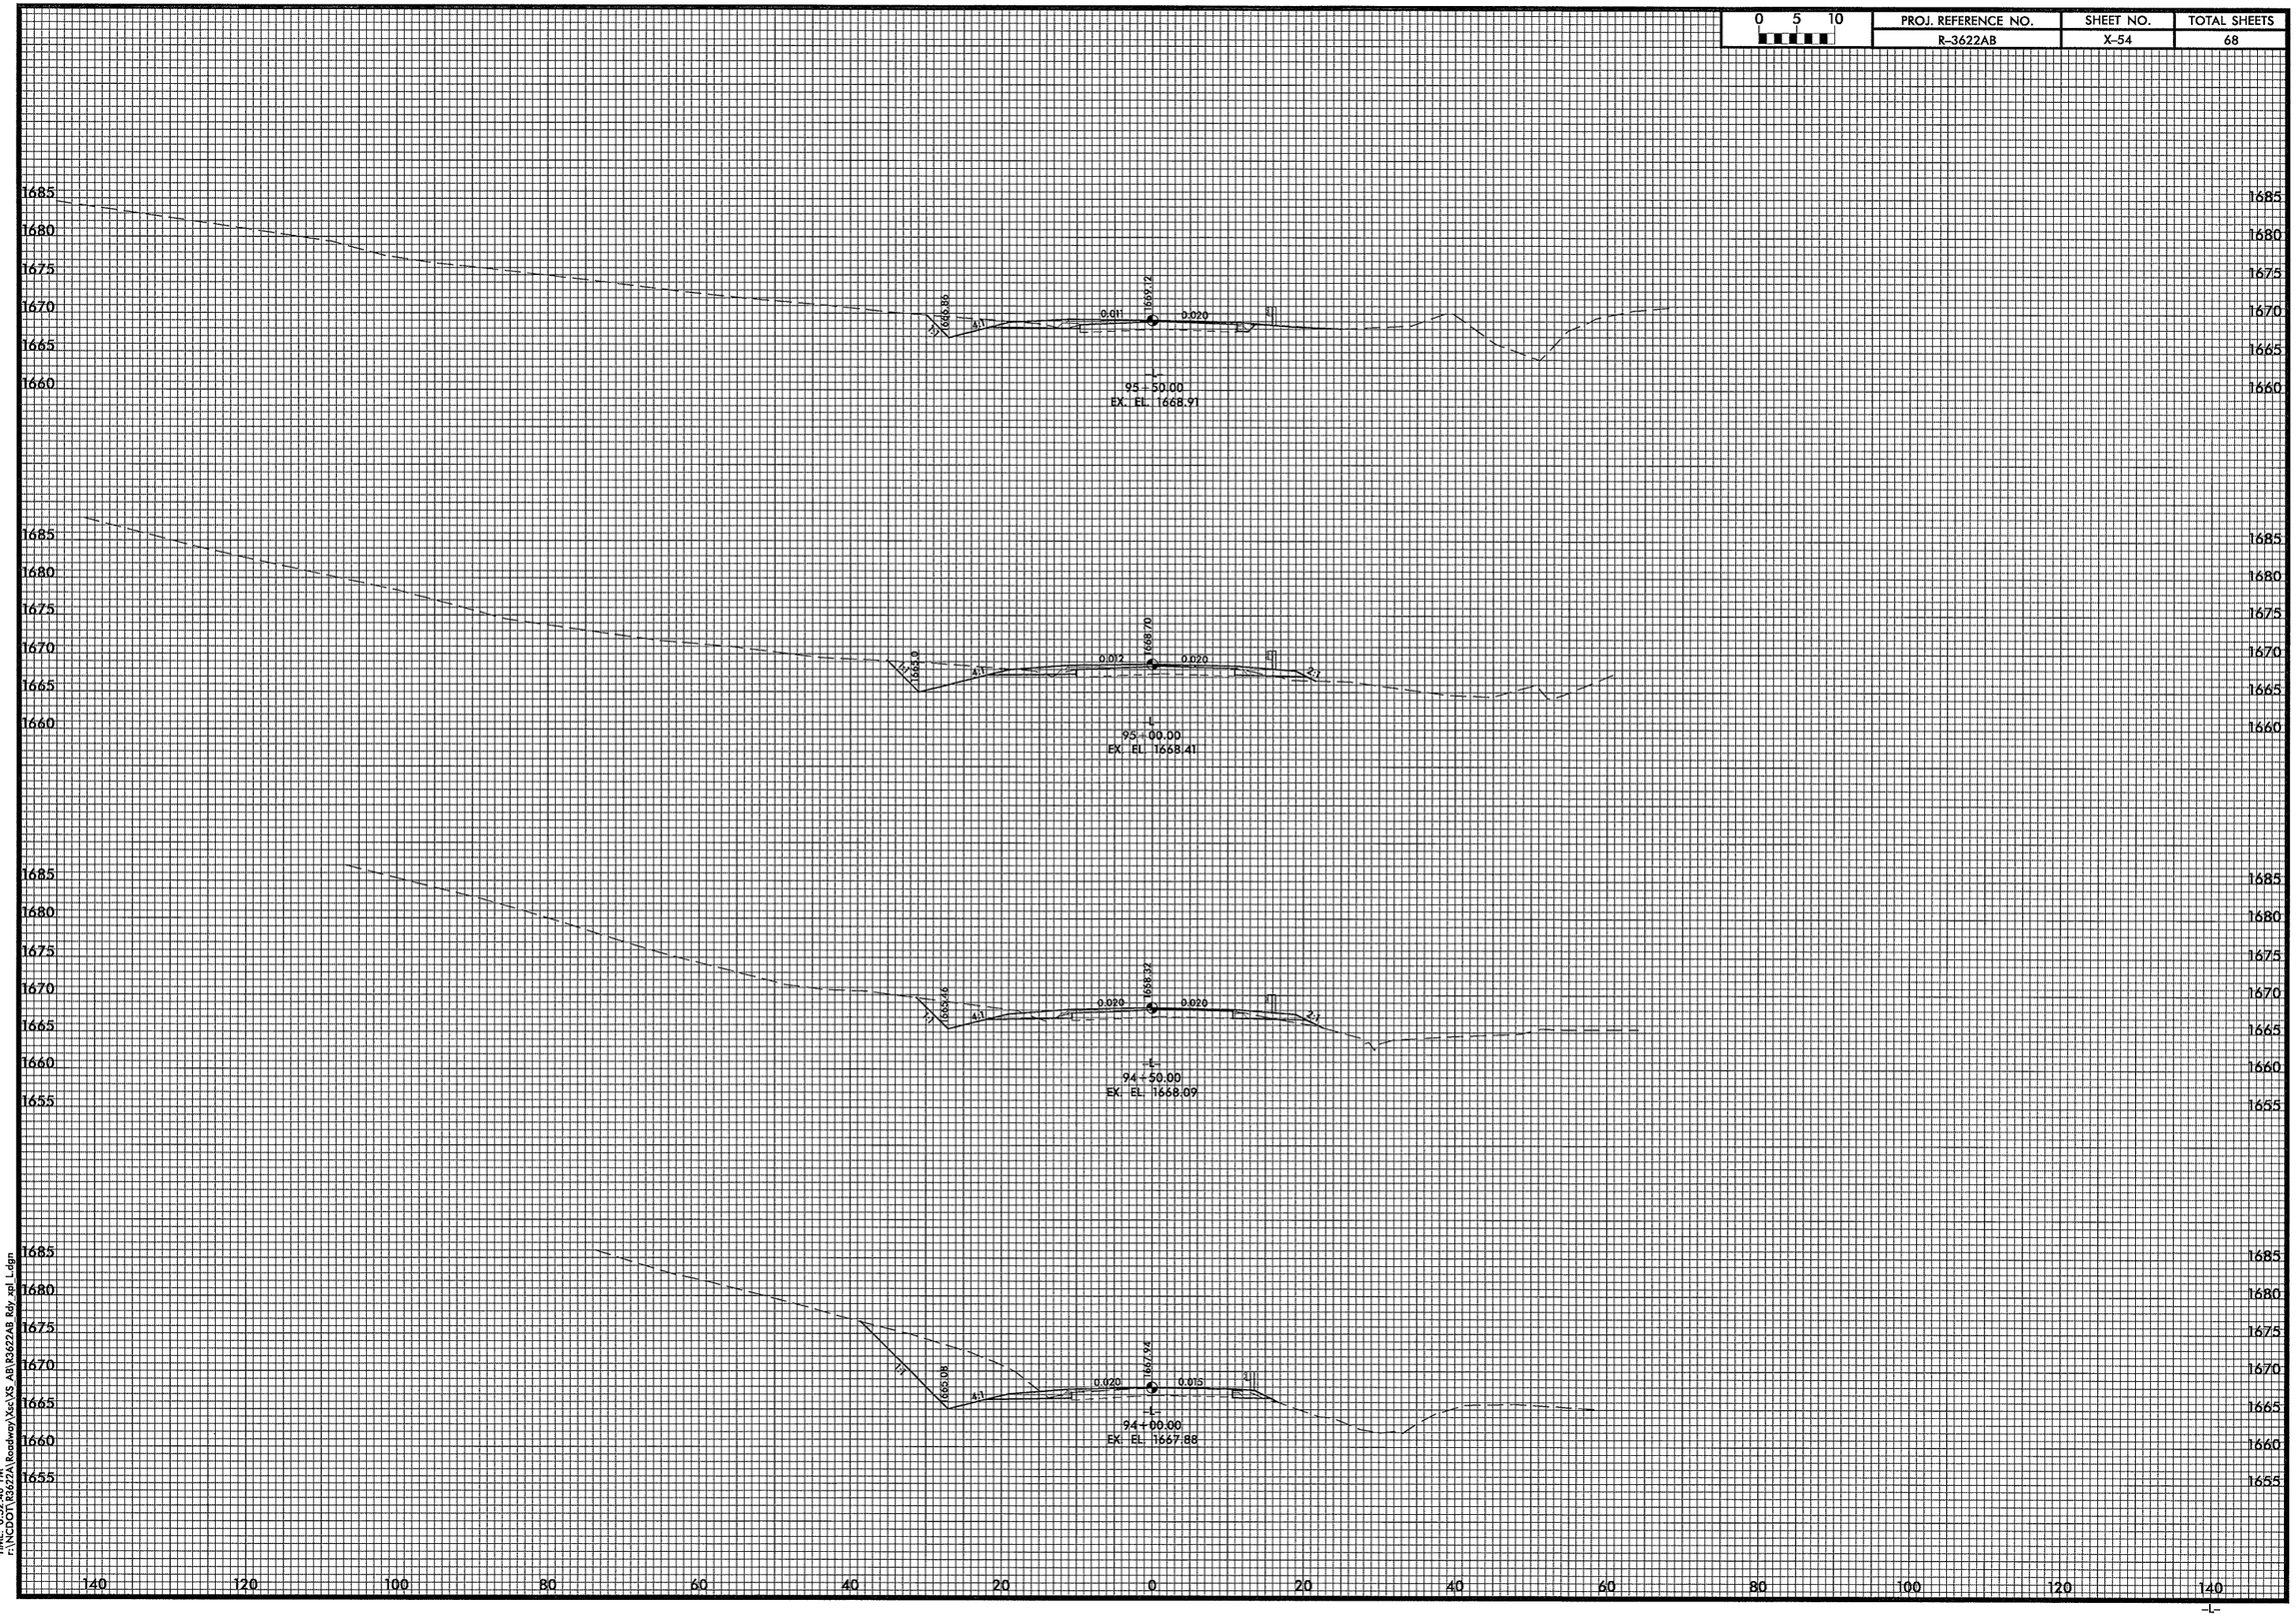

DATE: 2/7/2011
TIME: 6:29:46 PM
f:\NCDOT\R3622A\Roadway\Xsc\XS AB\R3622AB Rdy xpl L.dgn

PROJ. REFERENCE NO.	SHEET NO.	TOTAL SHEETS
R-3622AB	X-55	68

0 5 10

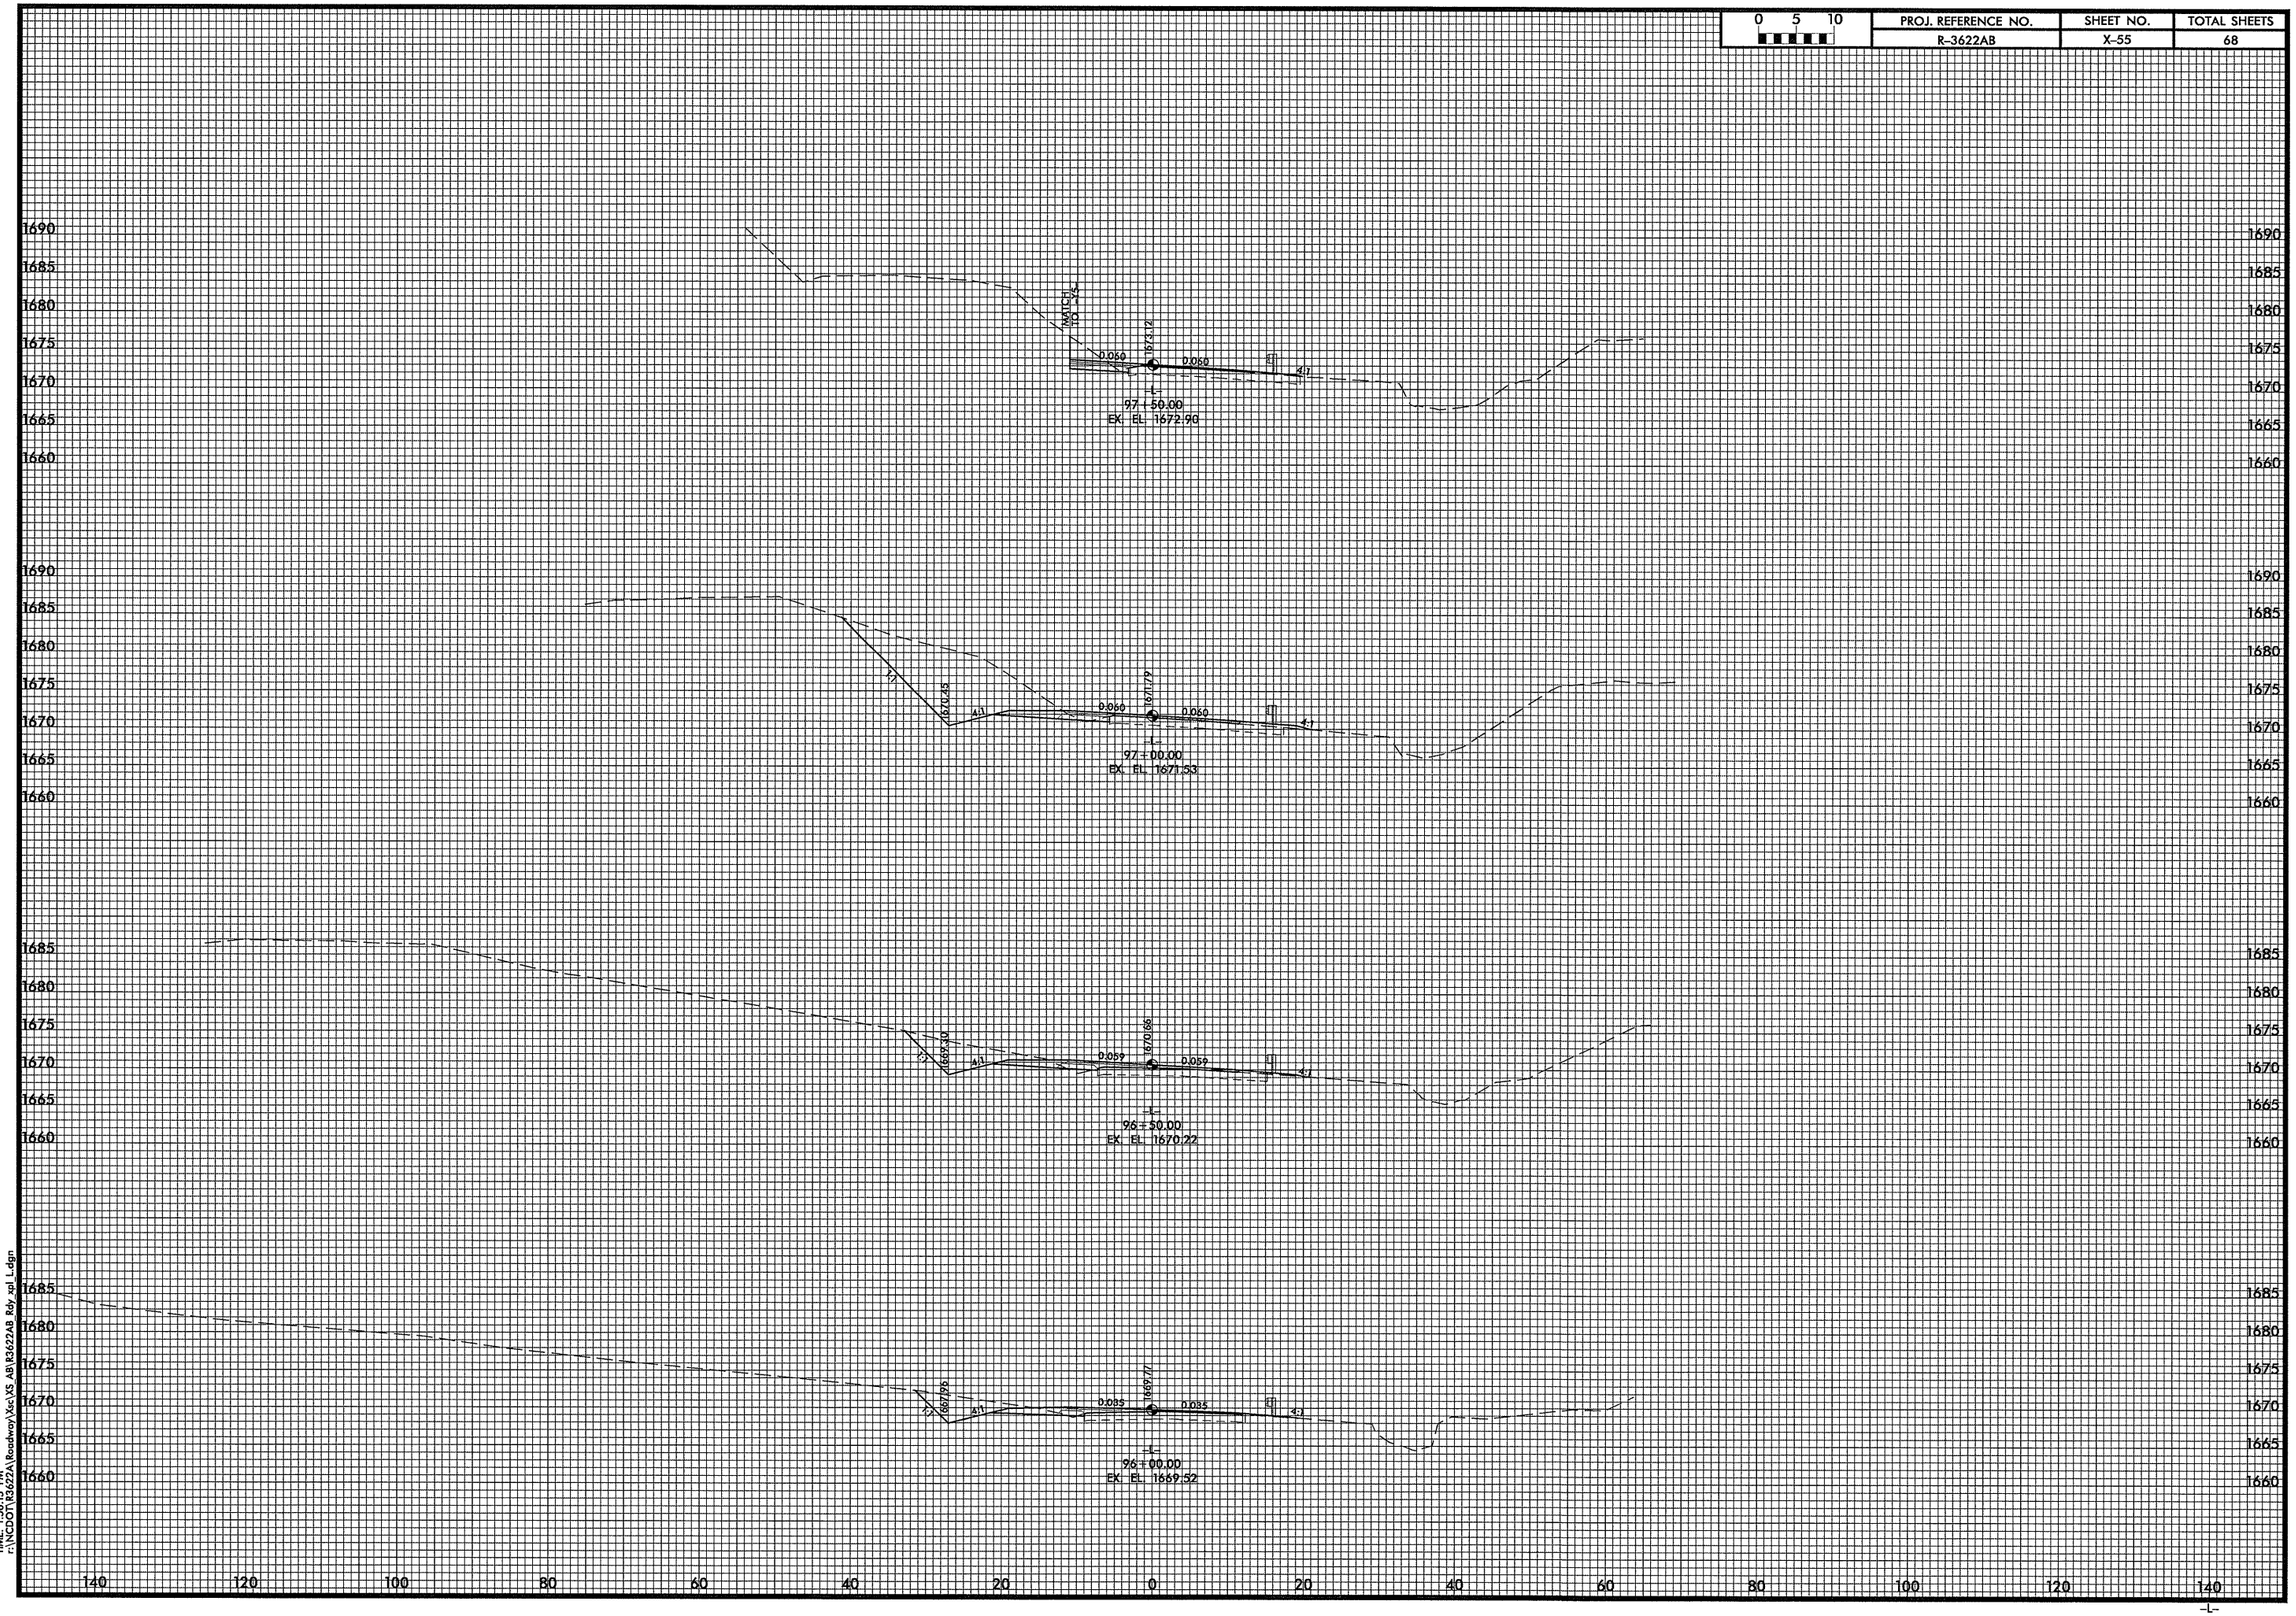

DATE: 10/7/2019
TIME: 1:54:15 PM
r:\NCDOT\R3622A\Roadway\Xsc\XS AB\R3622AB Rdy_xpl L.dgn

0 5 10	PROJ. REFERENCE NO.	SHEET NO.	TOTAL SHEETS
	R-3622AB	X-56	68

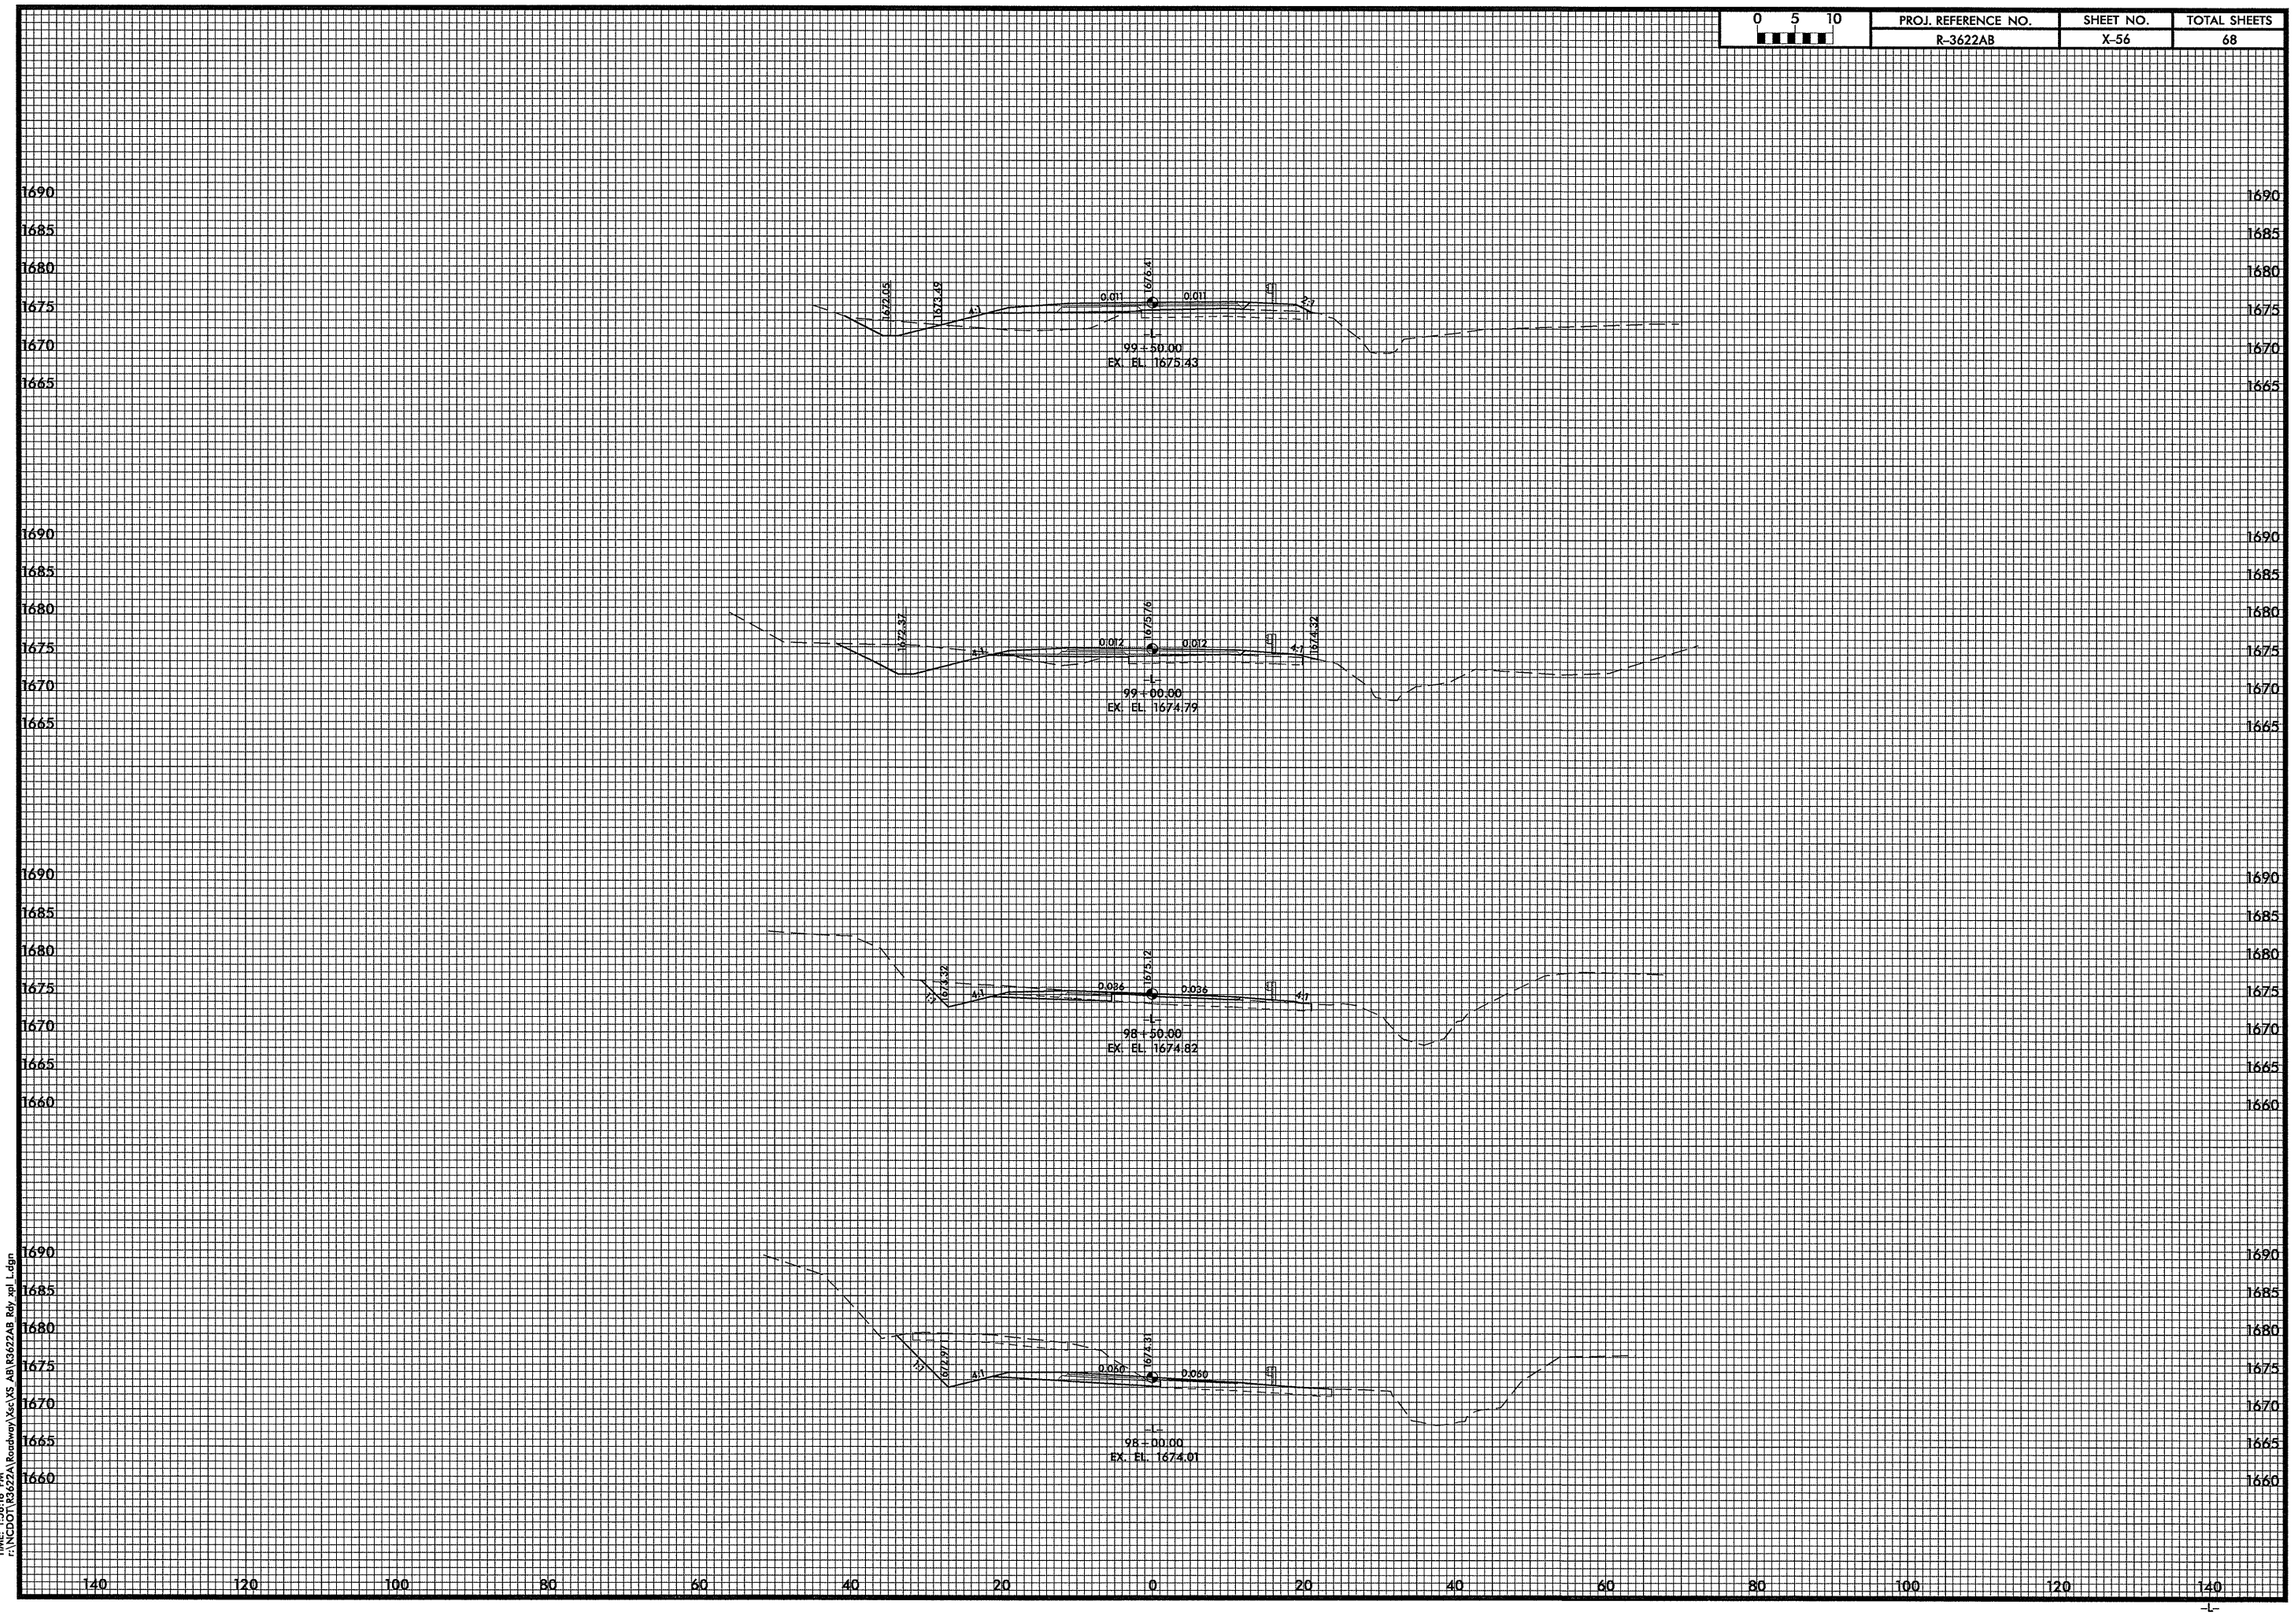

DATE: 10/7/2010
TIME: 1:56:18 PM
r:\NCDOT\R3622AB\Roadway\Xsec\XS AB\R3622AB Rdy xpl L.dgn

PROJ. REFERENCE NO.	SHEET NO.	TOTAL SHEETS
R-3622AB	X-57	68

0 5 10

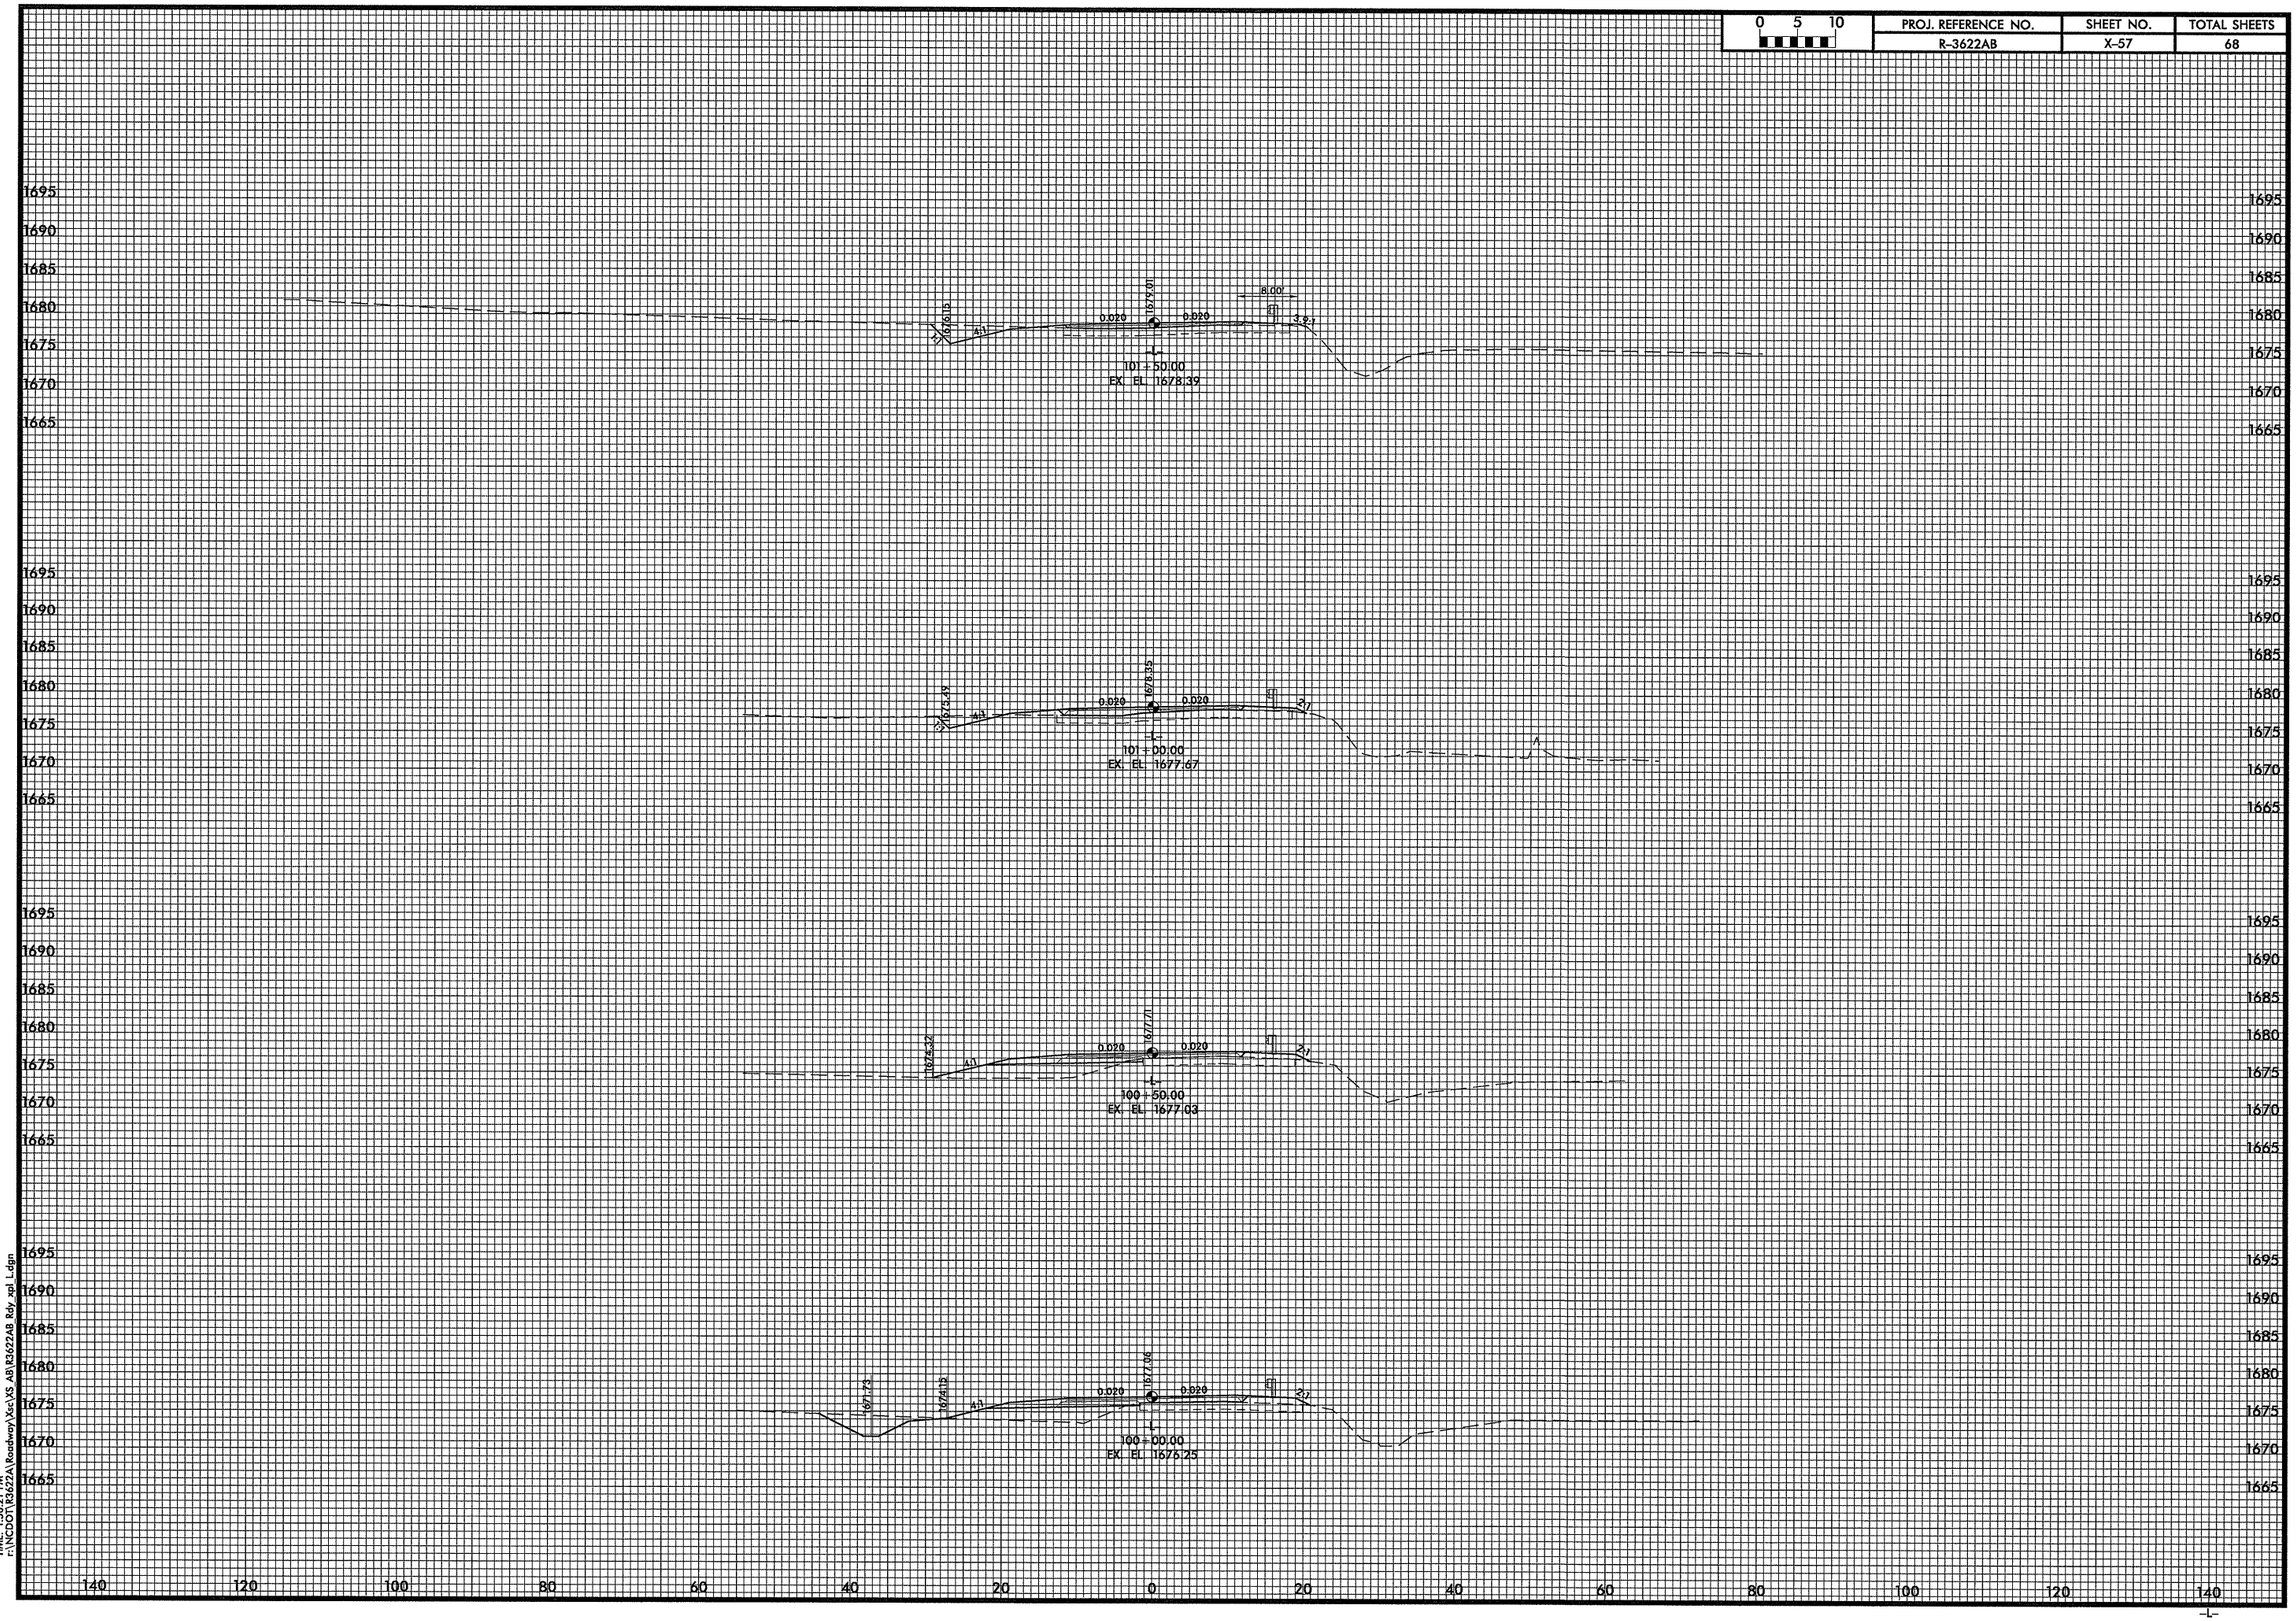

DATE: 10/7/2010
TIME: 1:56:21 PM
r:\NCDOT\R3622A\Roadway\Xsec\XS_AB\R3622AB_Rdy_xpl_L.dgn

0 5 10	PROJ. REFERENCE NO.	SHEET NO.	TOTAL SHEETS
	R-3622AB	X-58	68

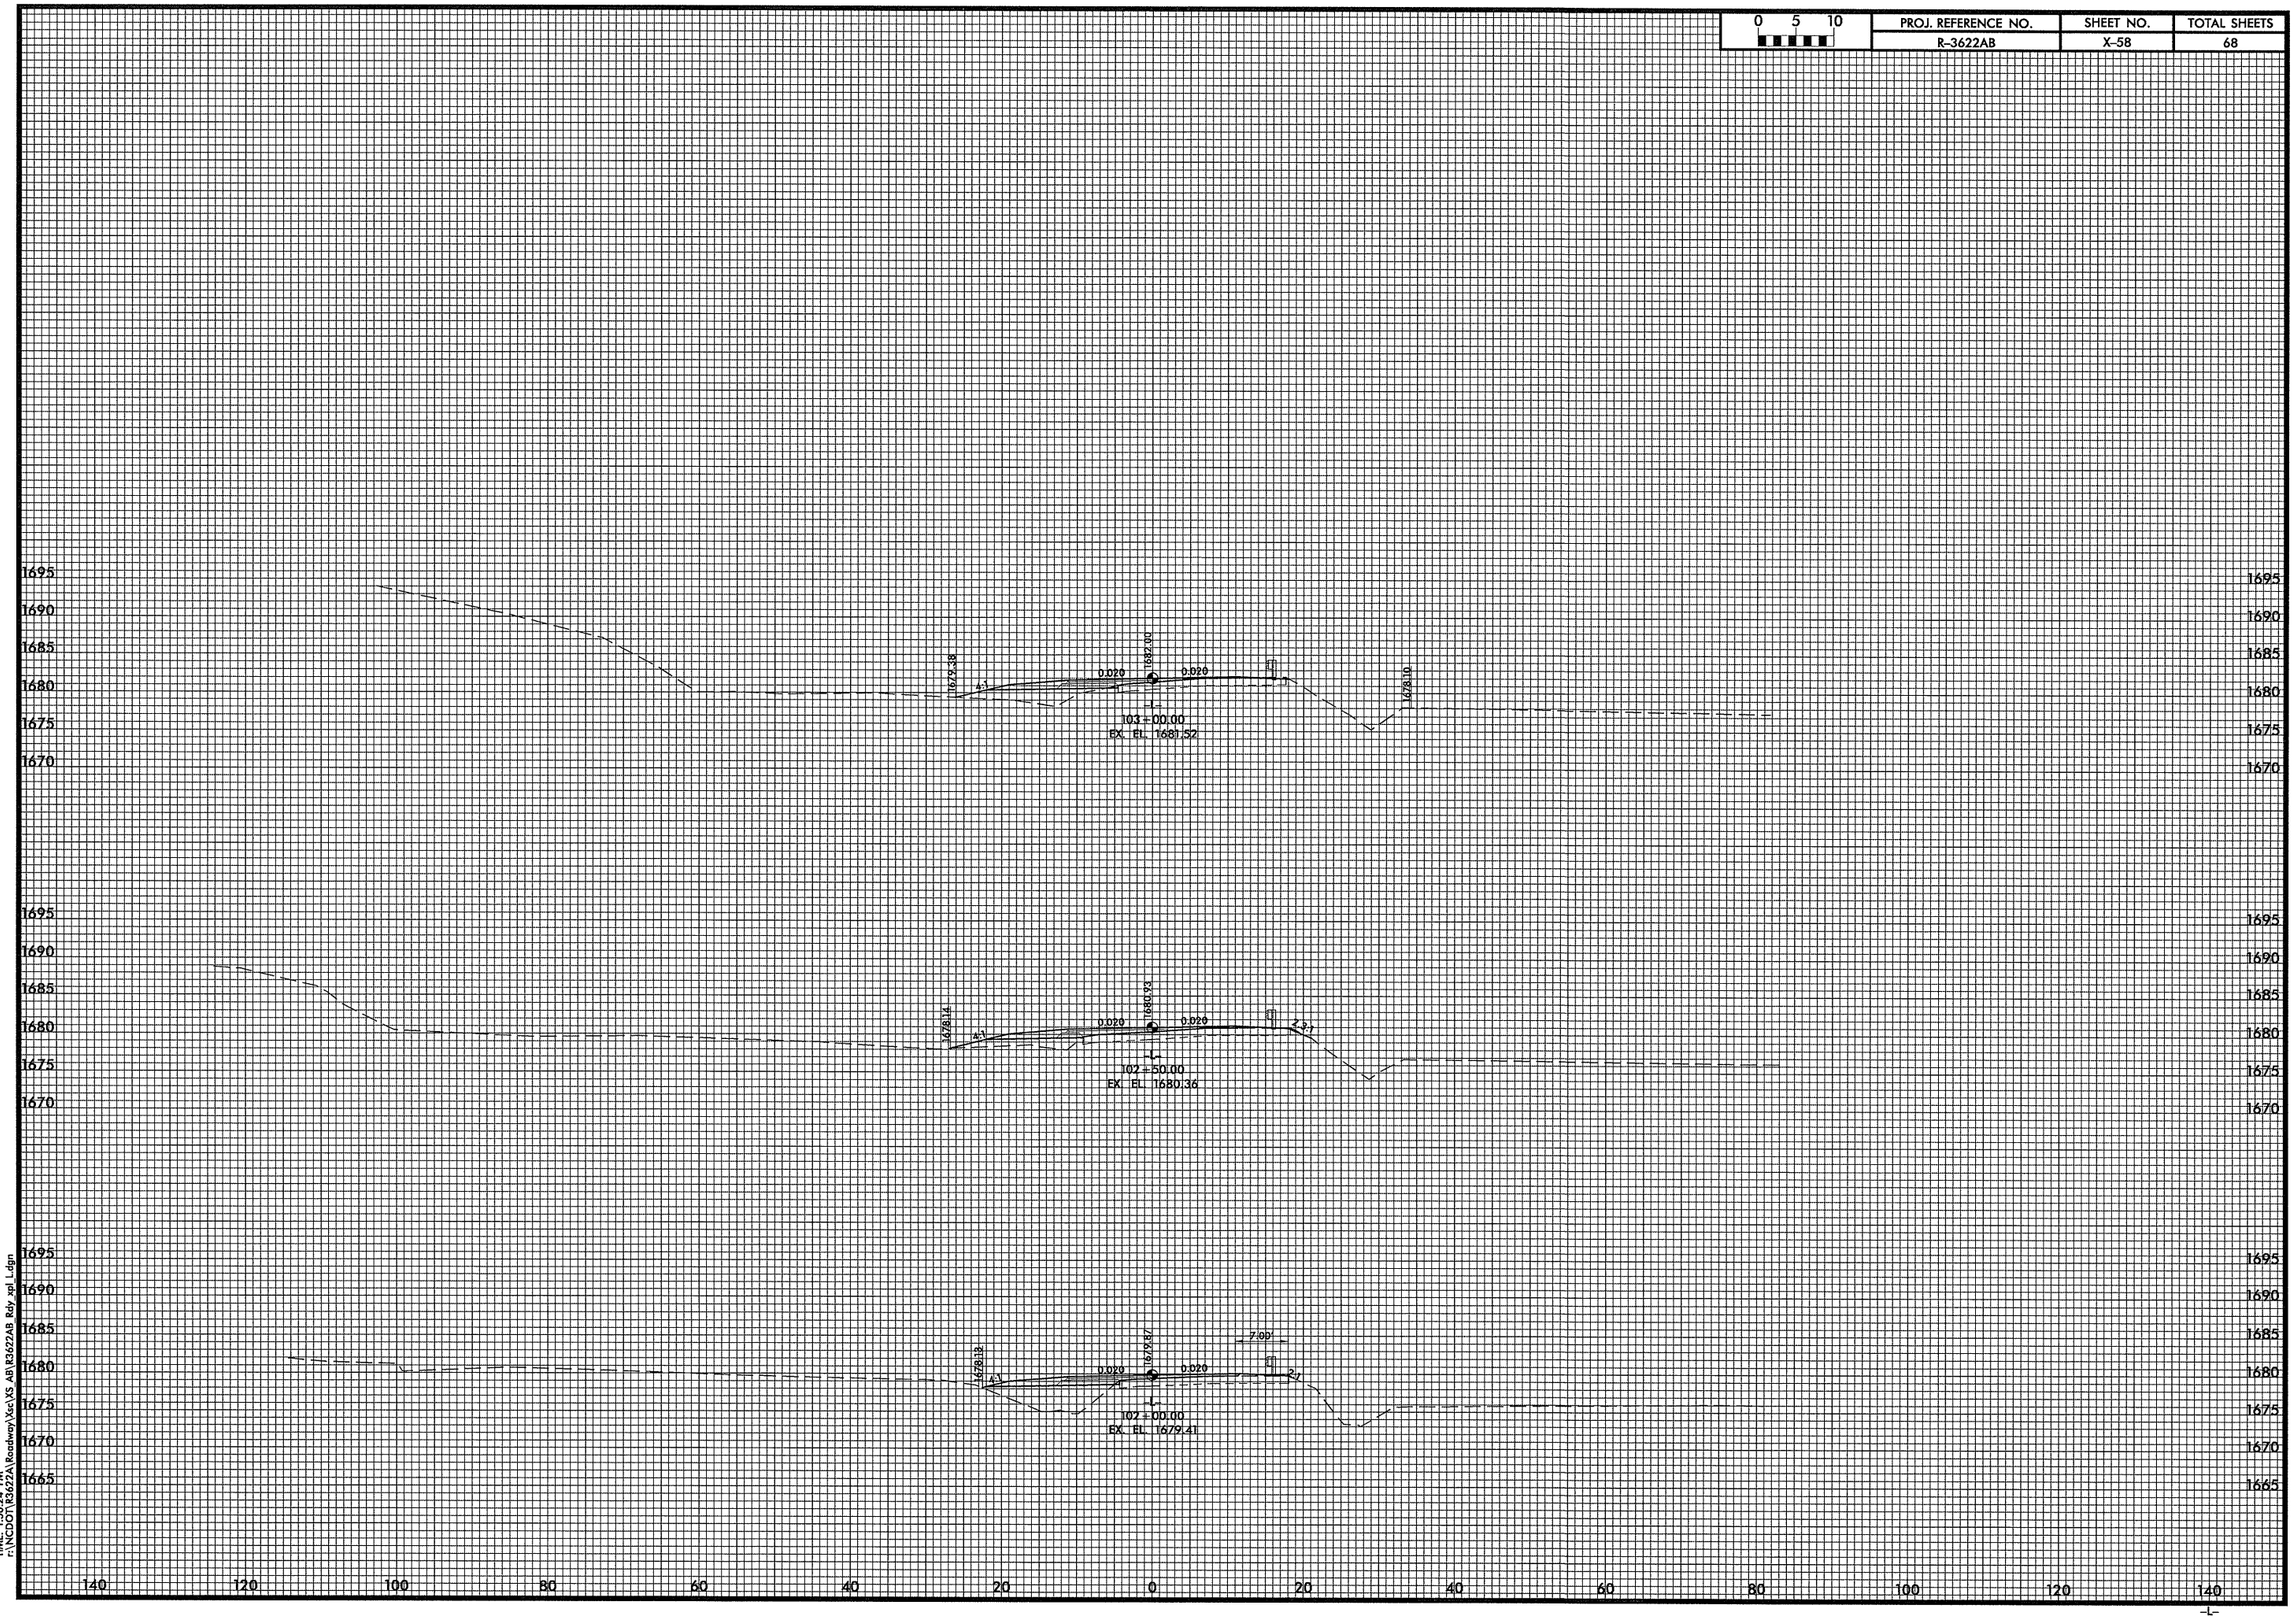

DATE: 10/7/2010
TIME: 1:56:24 PM
r:\NCDOT\R3622A\Roadway\Xsc\XS_AB\R3622AB_Rdy_xpl_1.dgn

-L-

0 5 10	PROJ. REFERENCE NO.	SHEET NO.	TOTAL SHEETS
	R-3622AB	X-59	68

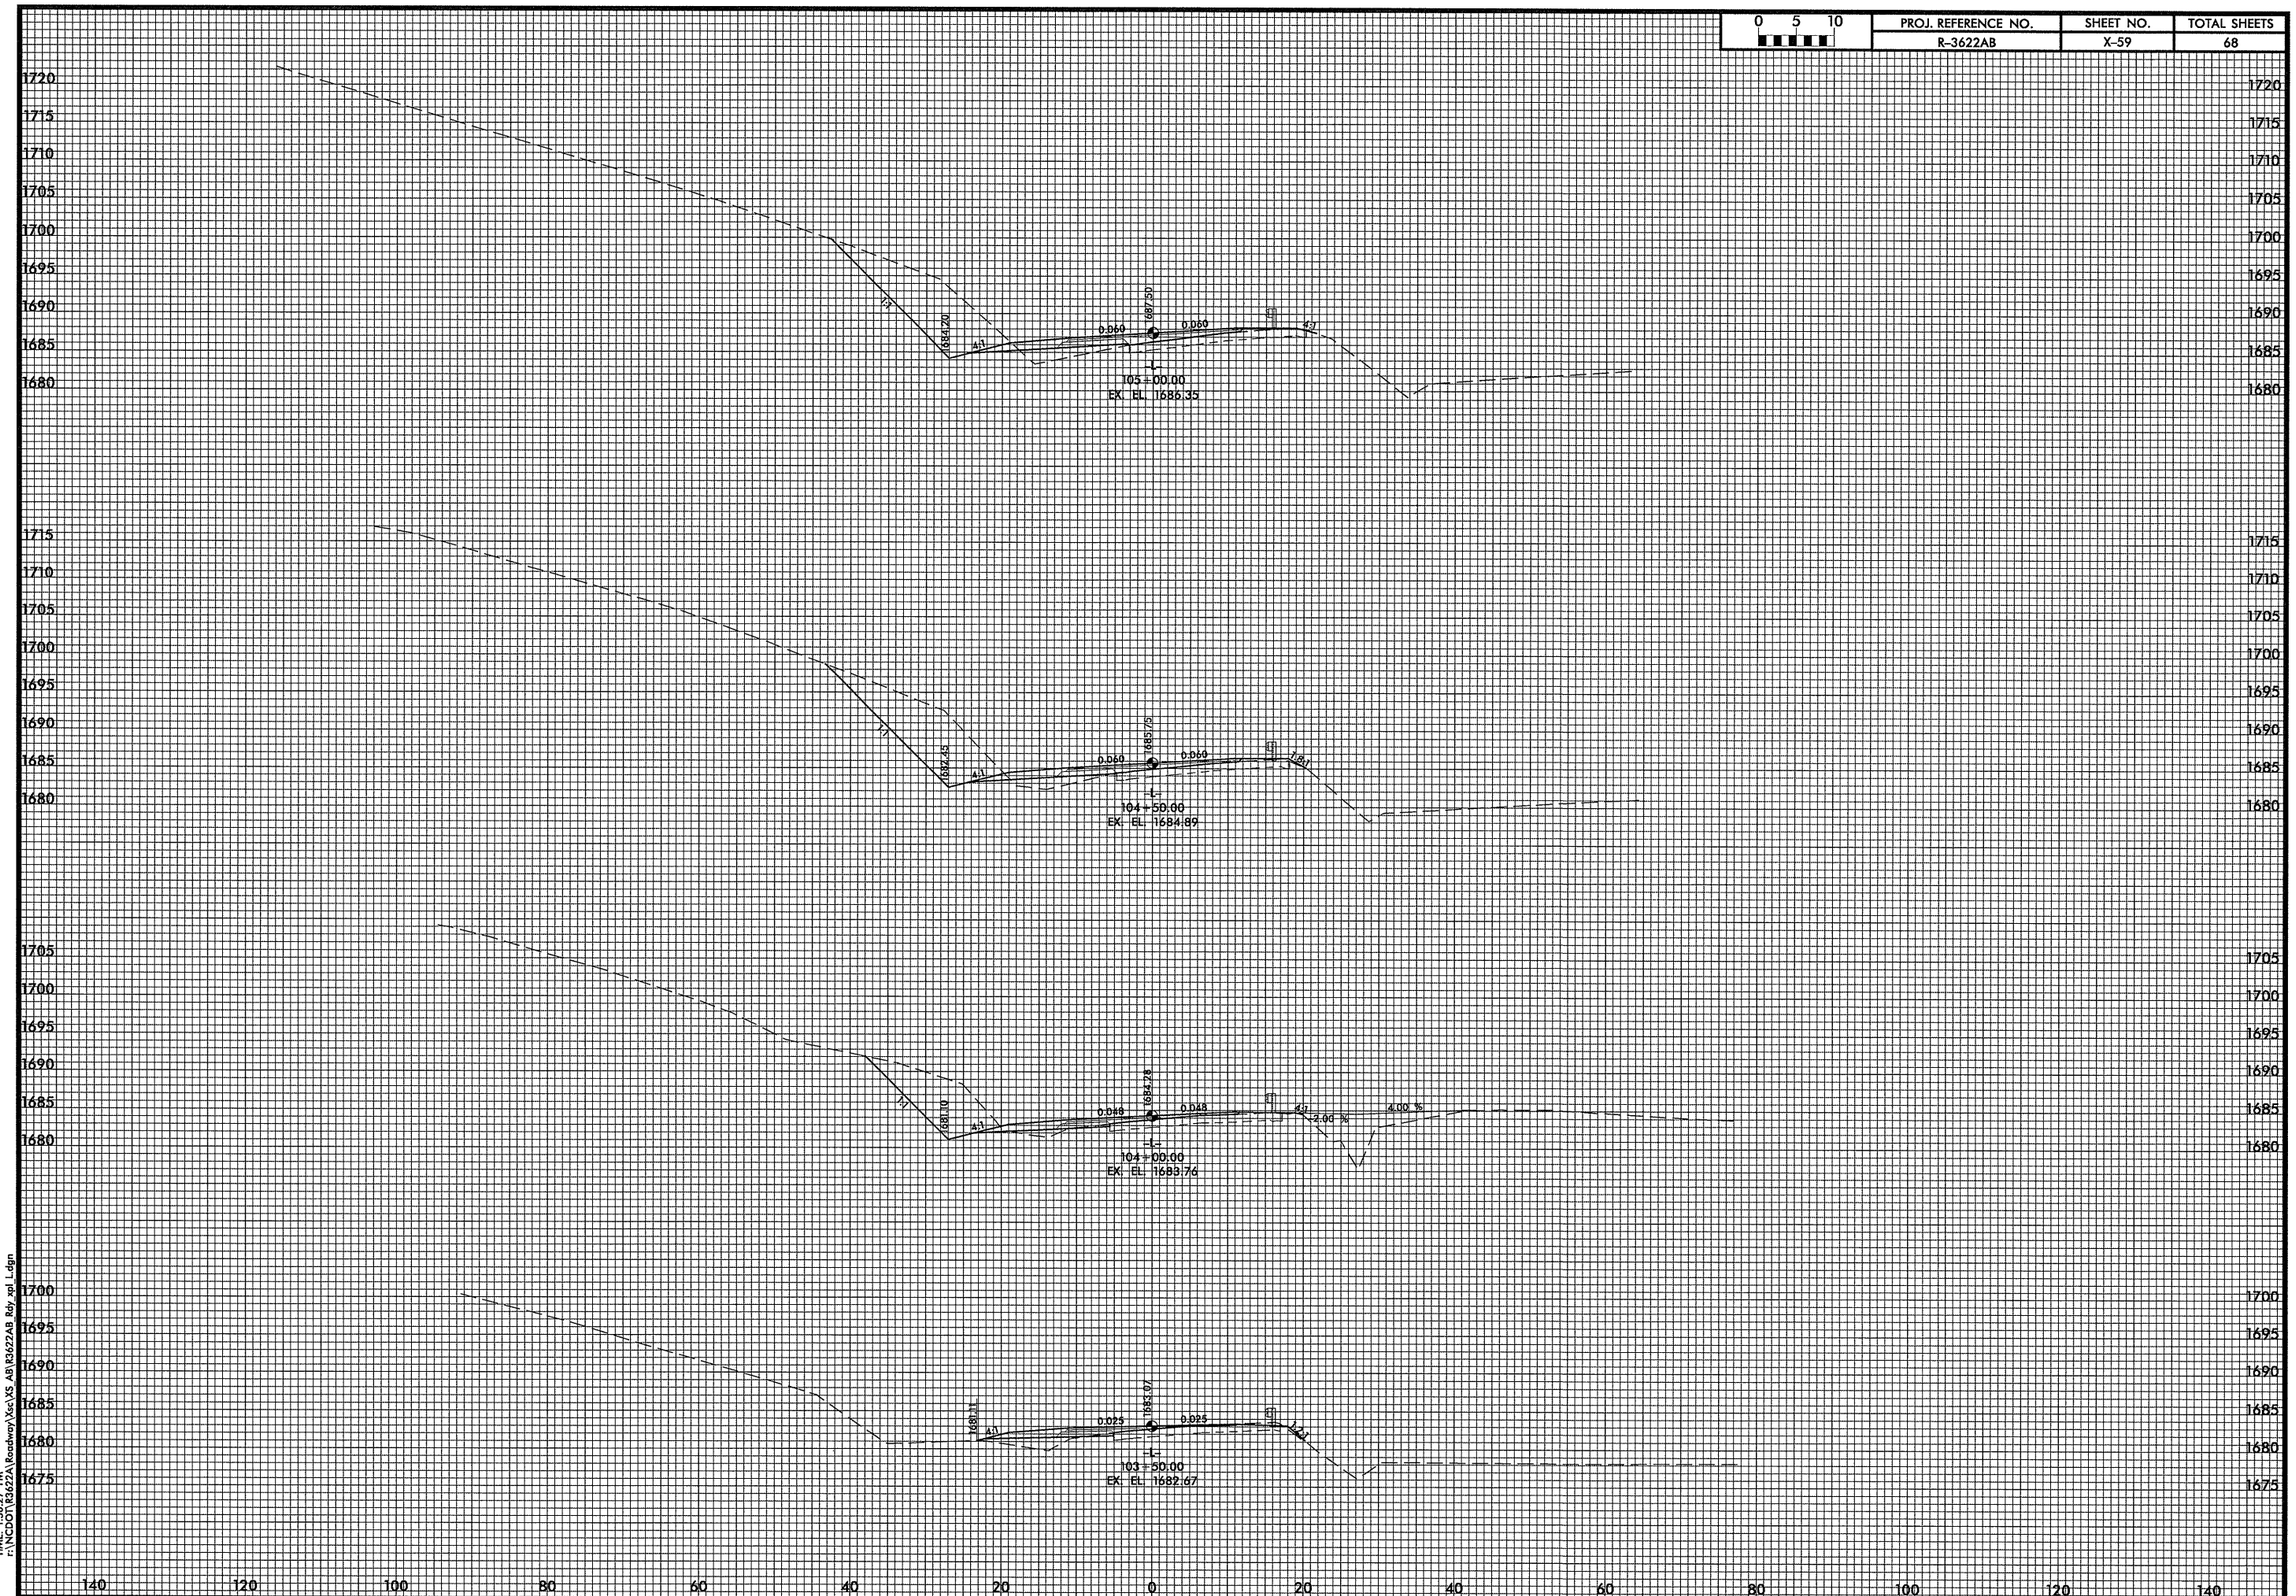

DATE: 10/7/2010
TIME: 1:56:27 PM
r:\NCDOT\R3622A\Roadway\Xsc\XS_AB\R3622AB_Rdy_xpl_L.dgn

0 5 10	PROJ. REFERENCE NO.	SHEET NO.	TOTAL SHEETS
	R-3622AB	X-60	68

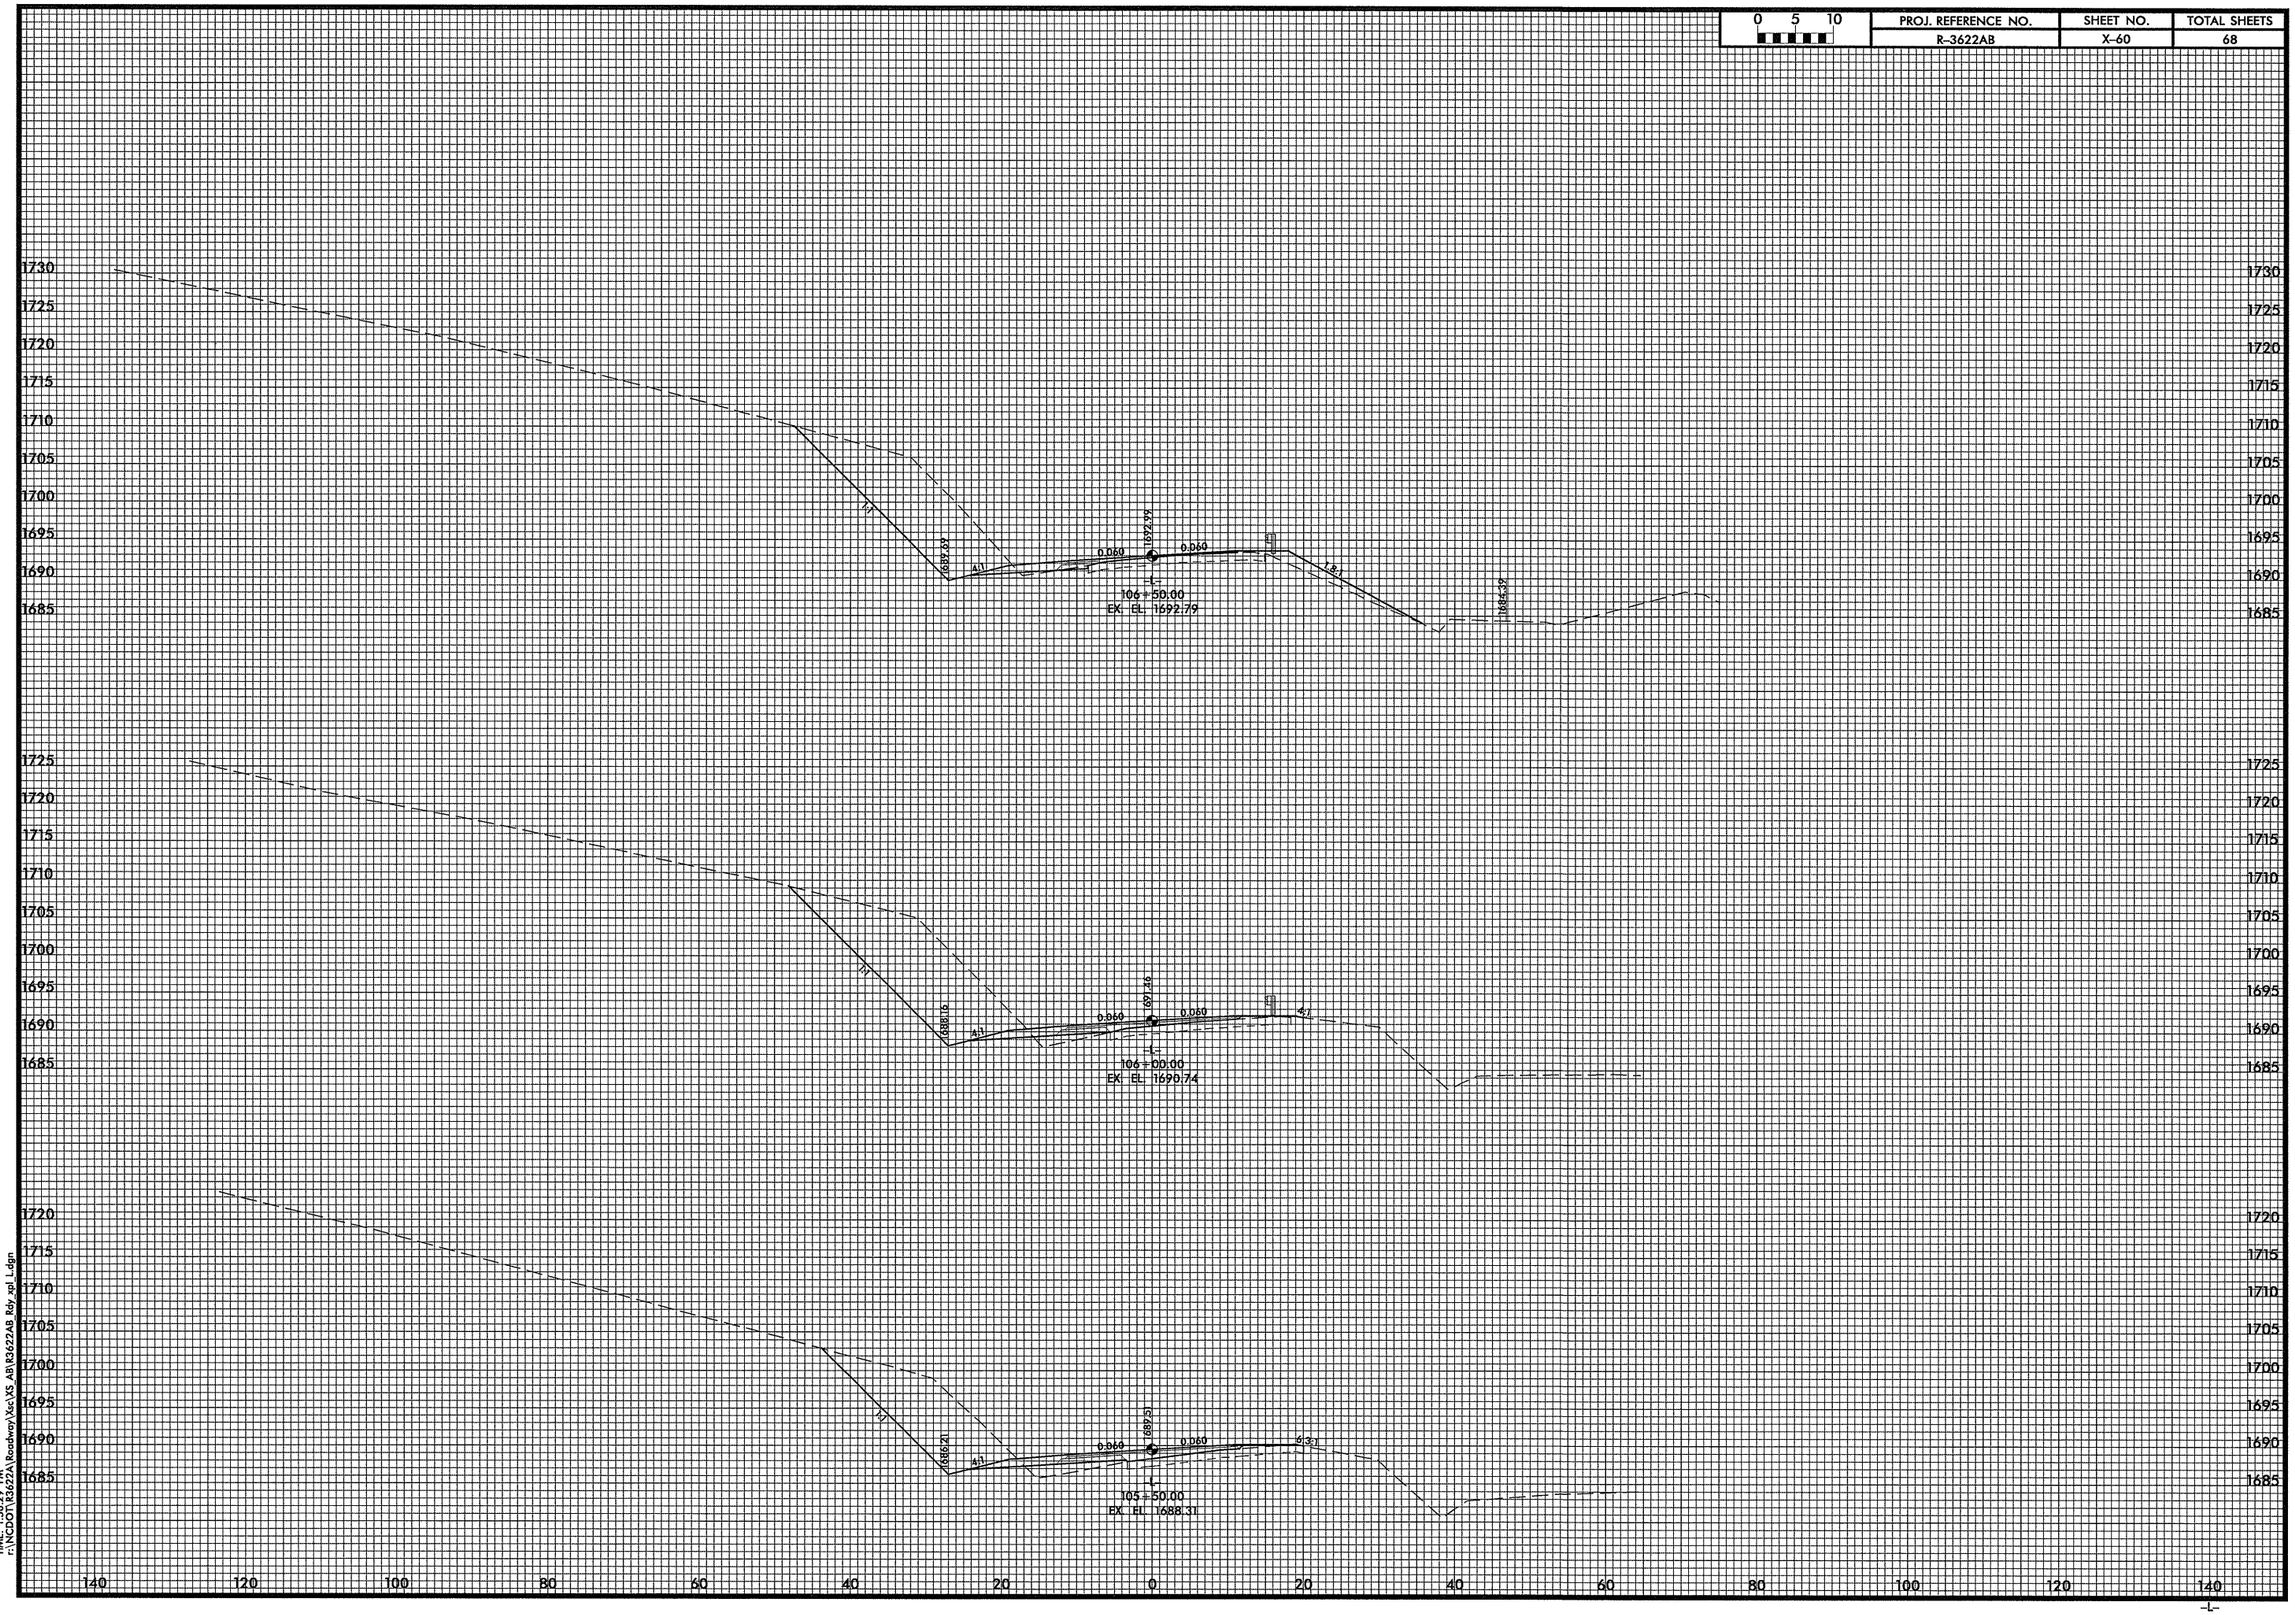

DATE: 10/7/2010
TIME: 1:04:29 PM
r:\NCDOT\R3622A\Roadway\Xsc\XS_AB\R3622AB_Rdy_xpl_L.dgn

0 5 10	PROJ. REFERENCE NO.	SHEET NO.	TOTAL SHEETS
	R-3622AB	X-61	68

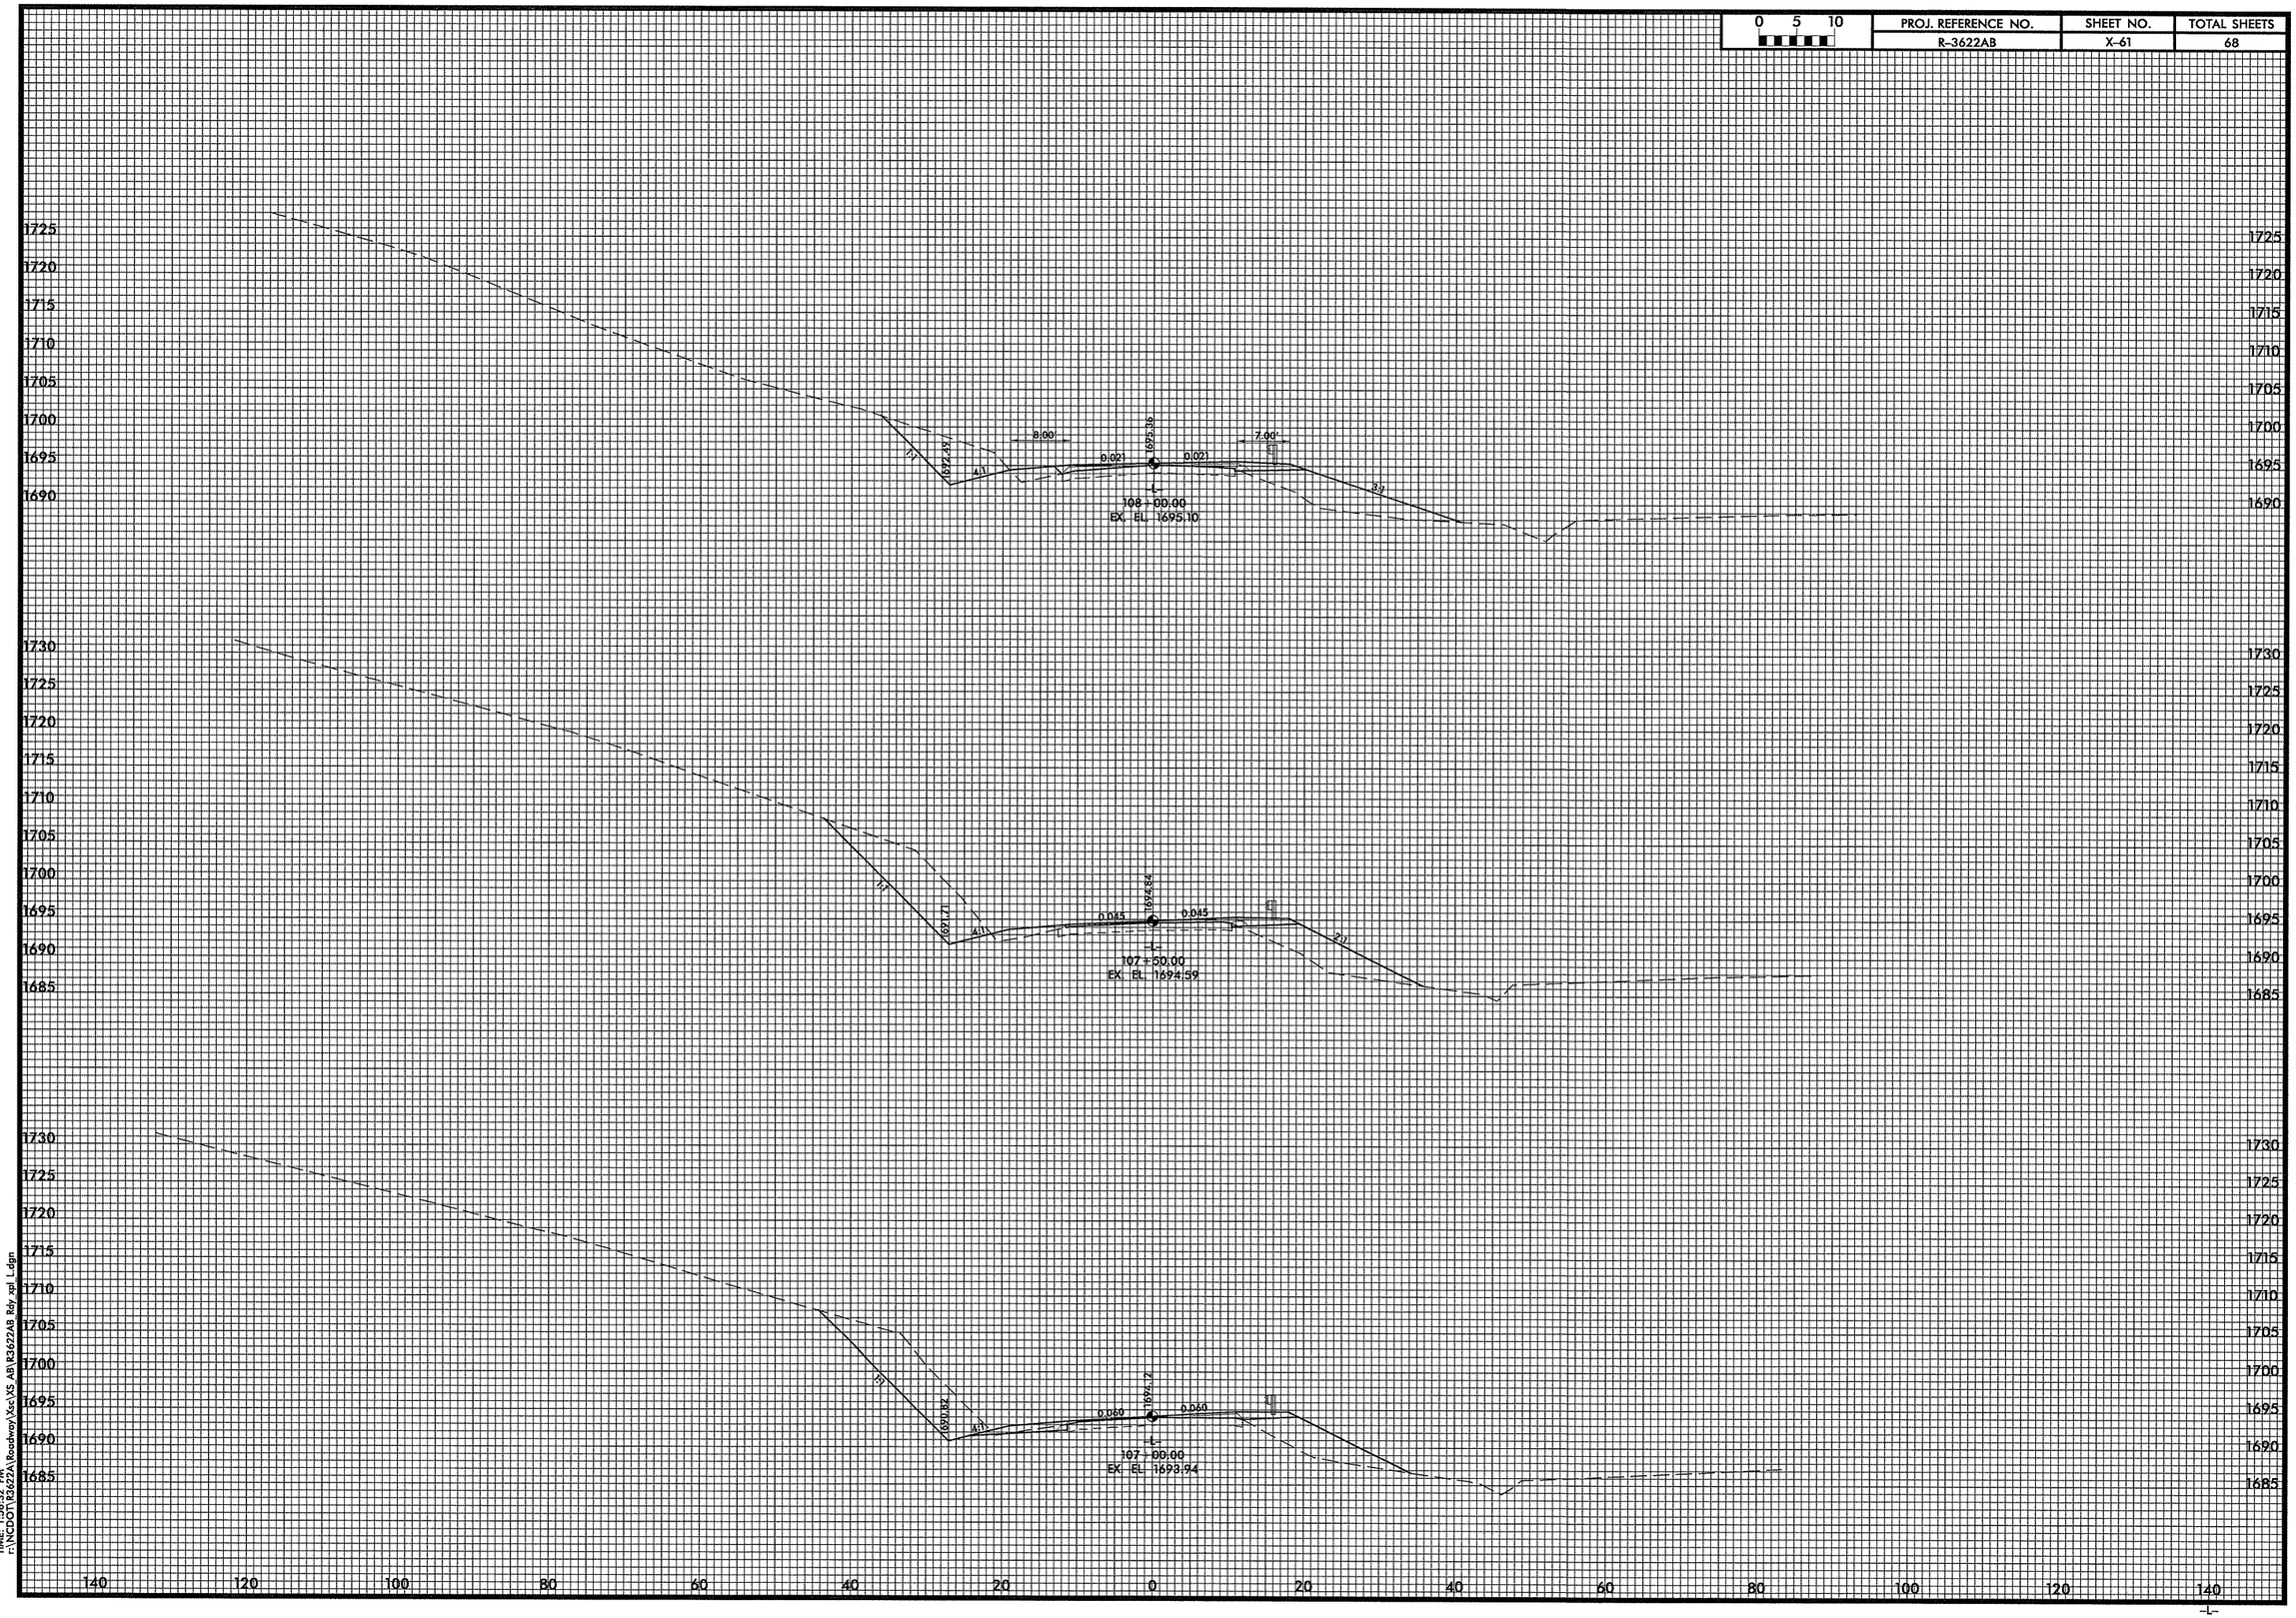

DATE: 10/7/2010
TIME: 1:56:32 PM
r:\NCDOT\R3622A\Roadway\Xsc\XS_AB\R3622AB_Rdy_xpl_L.dgn

0 5 10	PROJ. REFERENCE NO.	SHEET NO.	TOTAL SHEETS
	R-3622AB	X-62	68

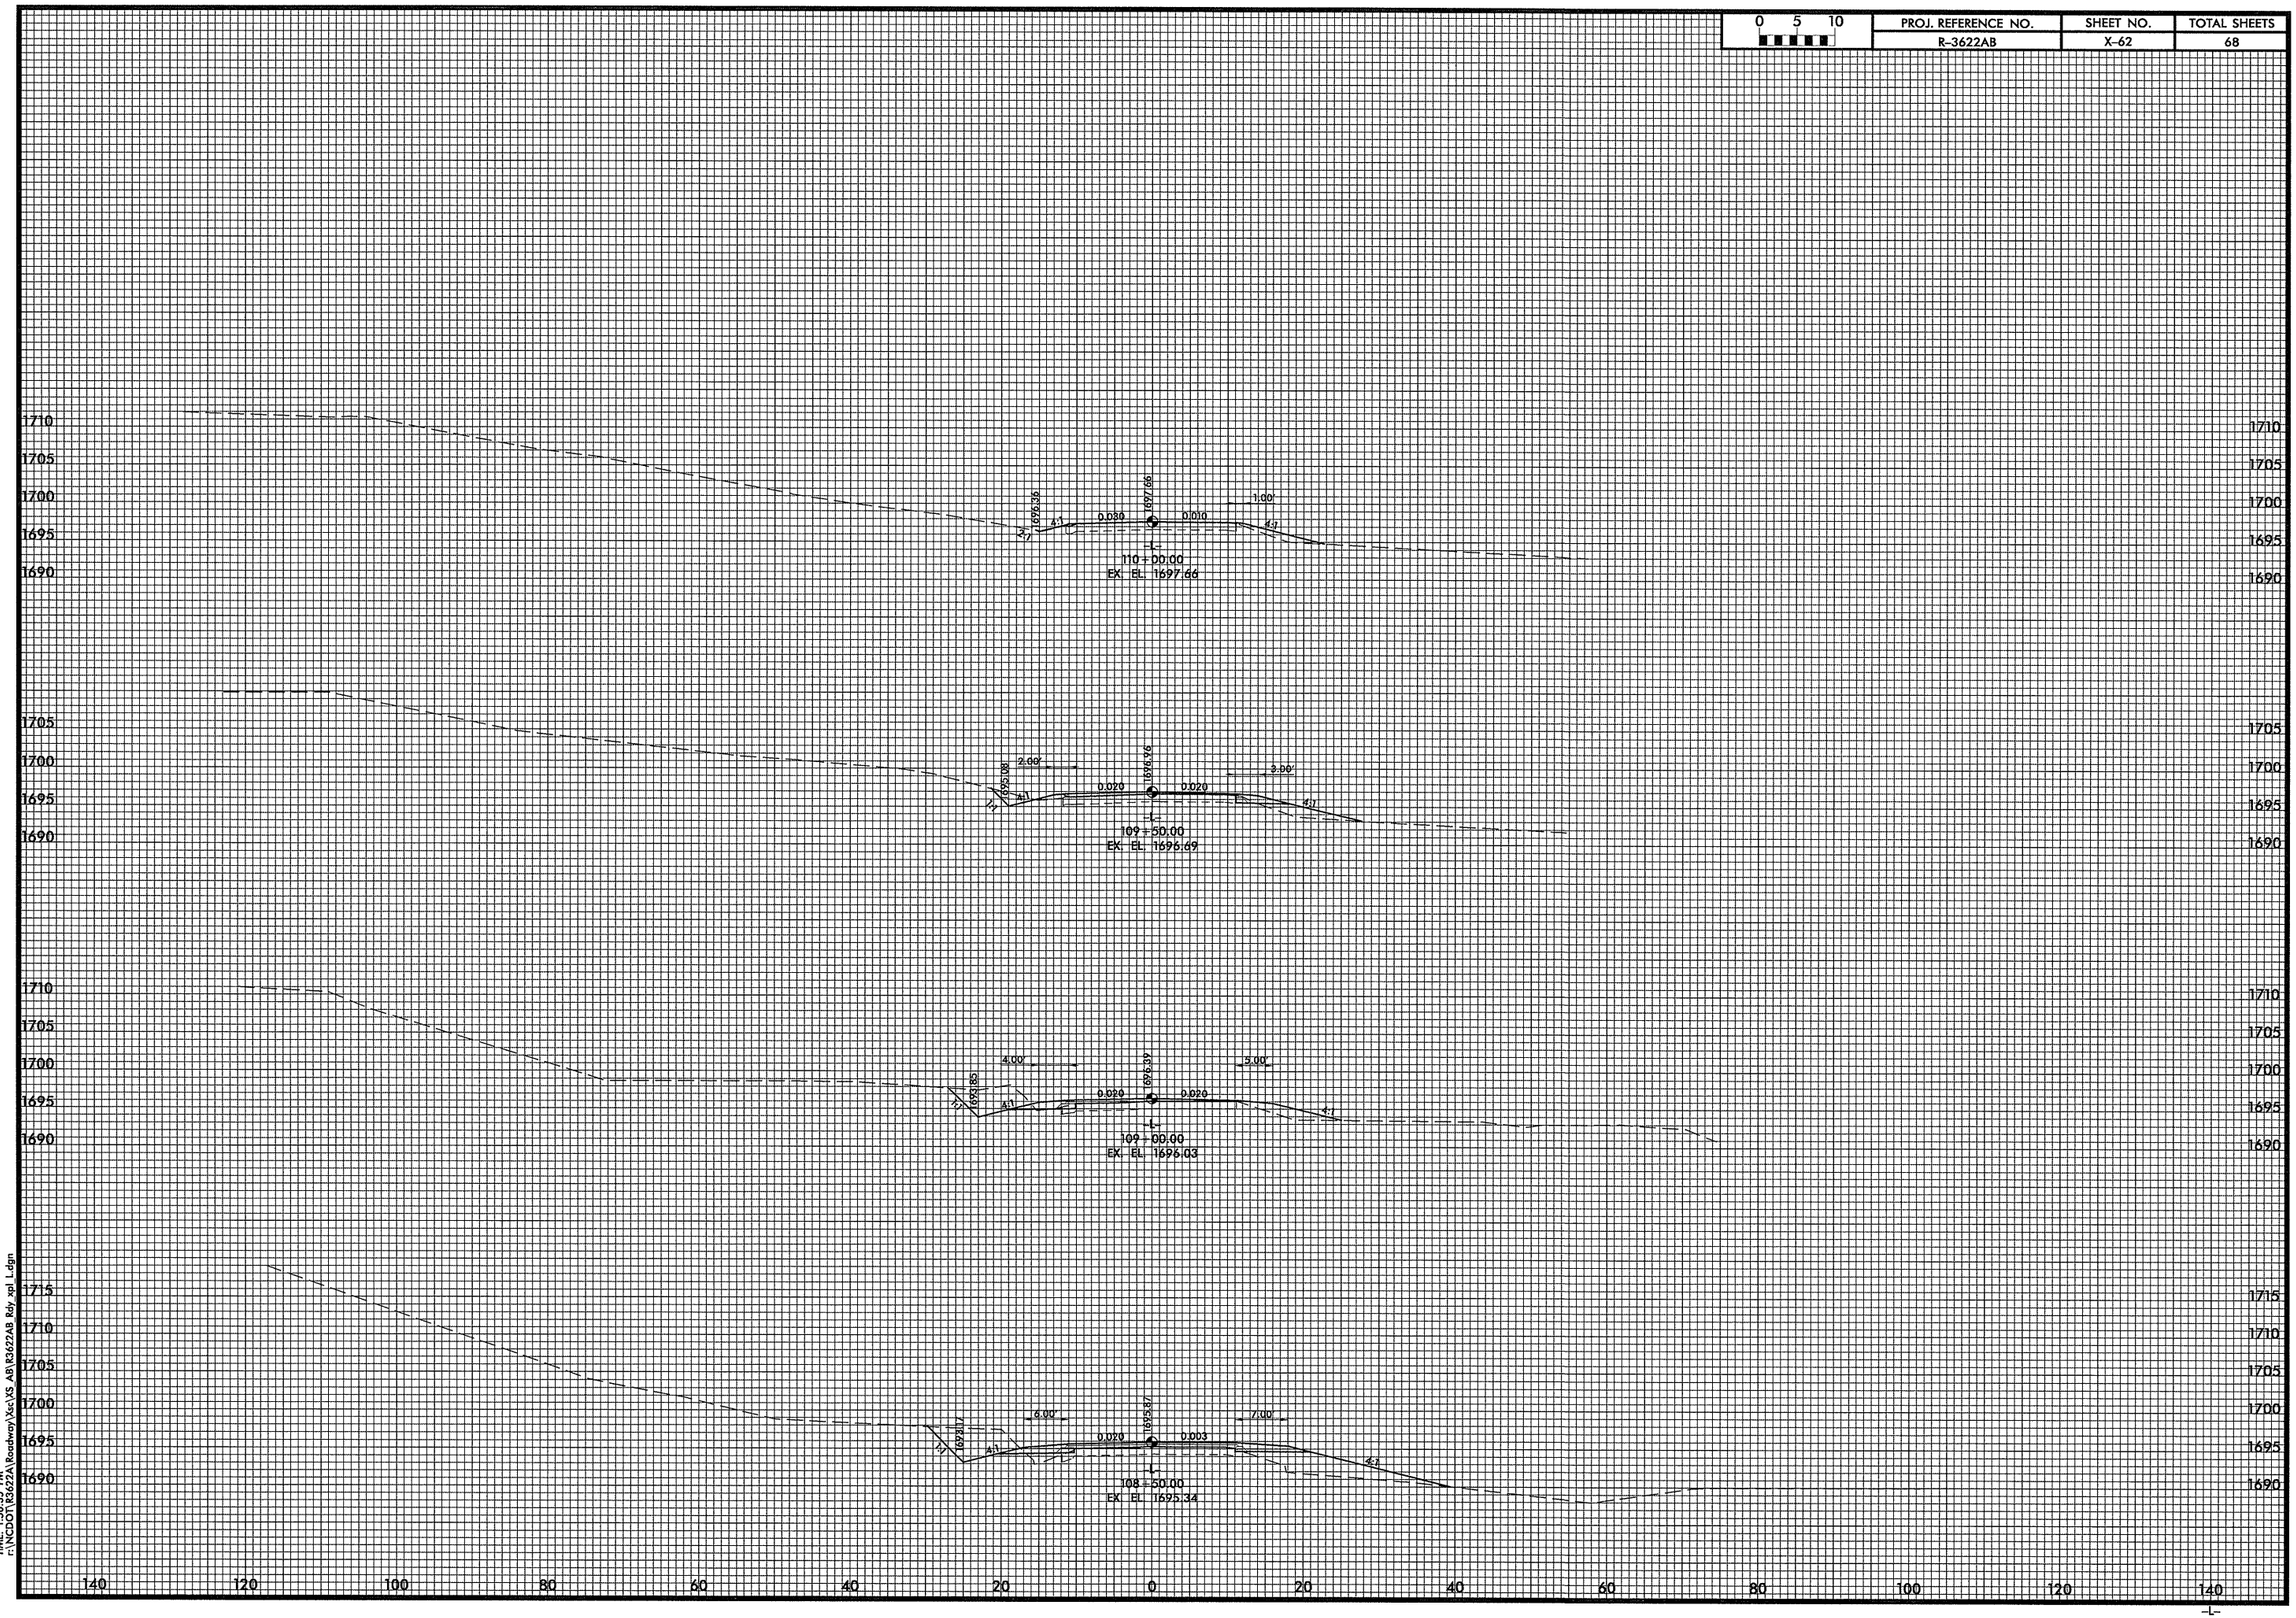

DATE: 10/7/2010
TIME: 1:56:35 PM
f:\NCDOT\R3622A\Roadway\Xs\XS_AB\R3622AB_Rdy_xpl_L.dgn

PROJ. REFERENCE NO.	SHEET NO.	TOTAL SHEETS
R-3622AB	X-63	68

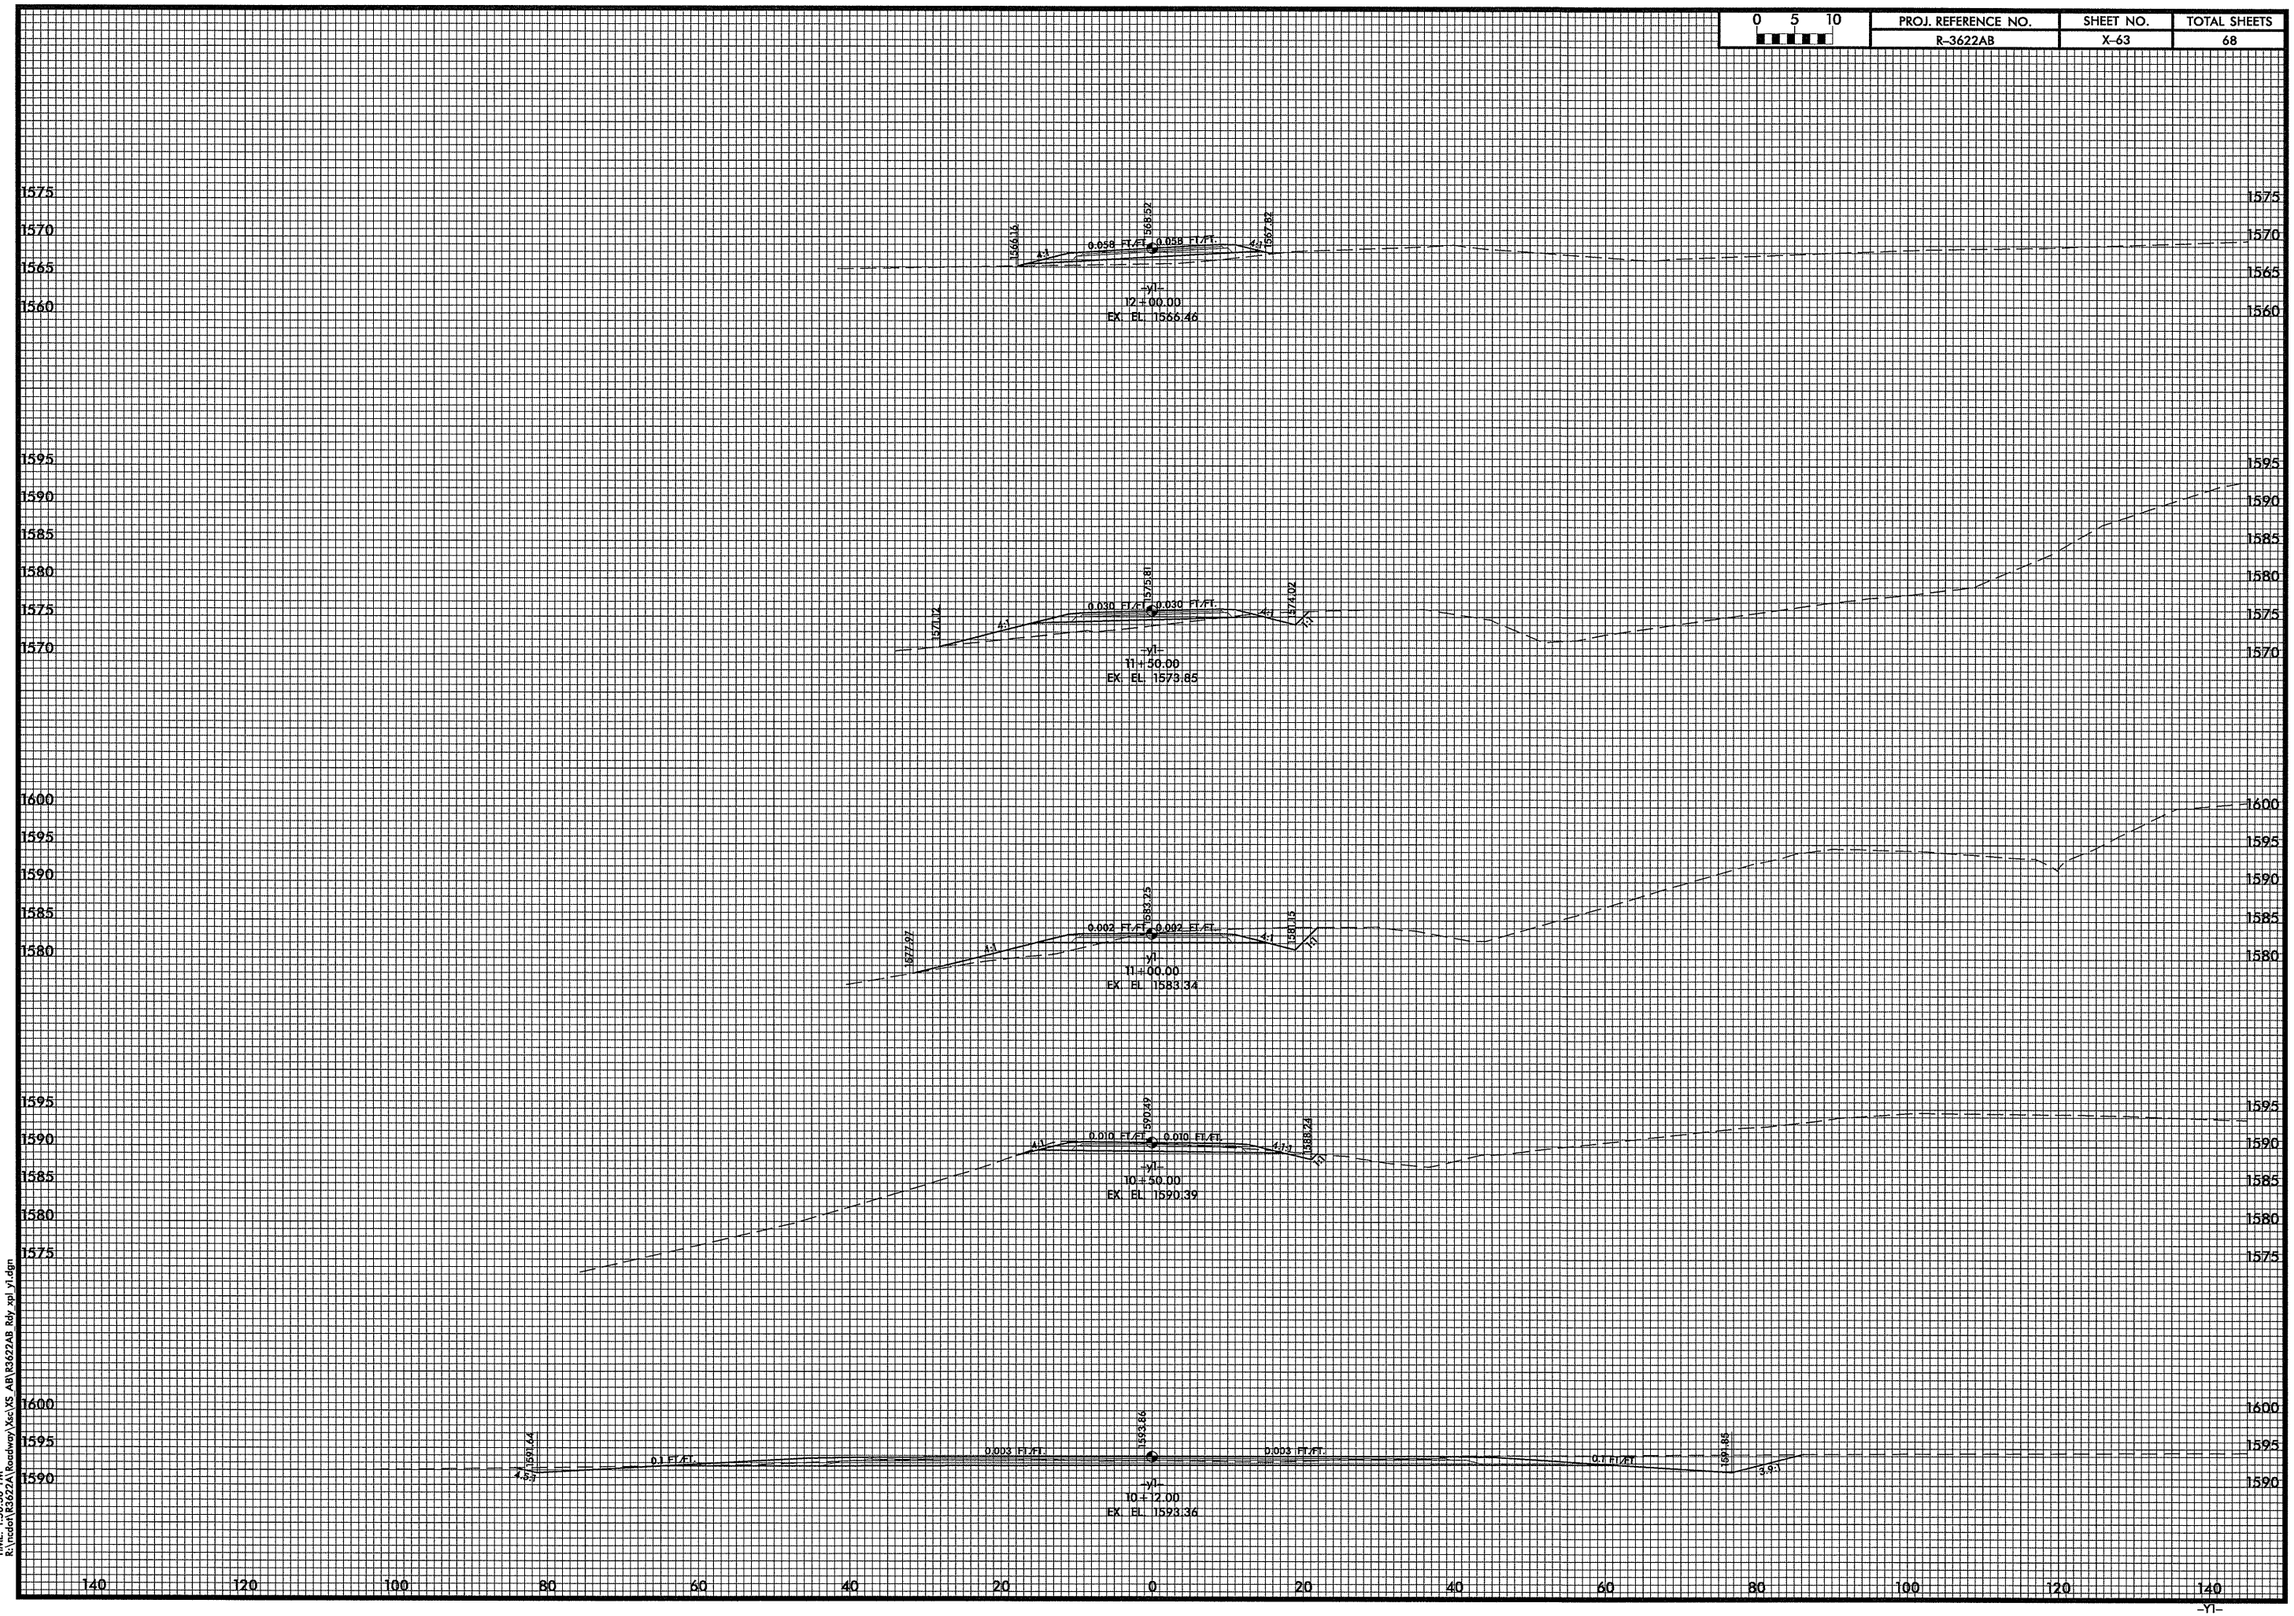

DATE: 10/7/2010
TIME: 1:56:38 PM
R:\ncdot\R3622A\Roadway\Xsc\XS_AB\R3622AB_Rdy_xpl_yl.dgn

PROJ. REFERENCE NO.	SHEET NO.	TOTAL SHEETS
R-3622AB	X-64	68

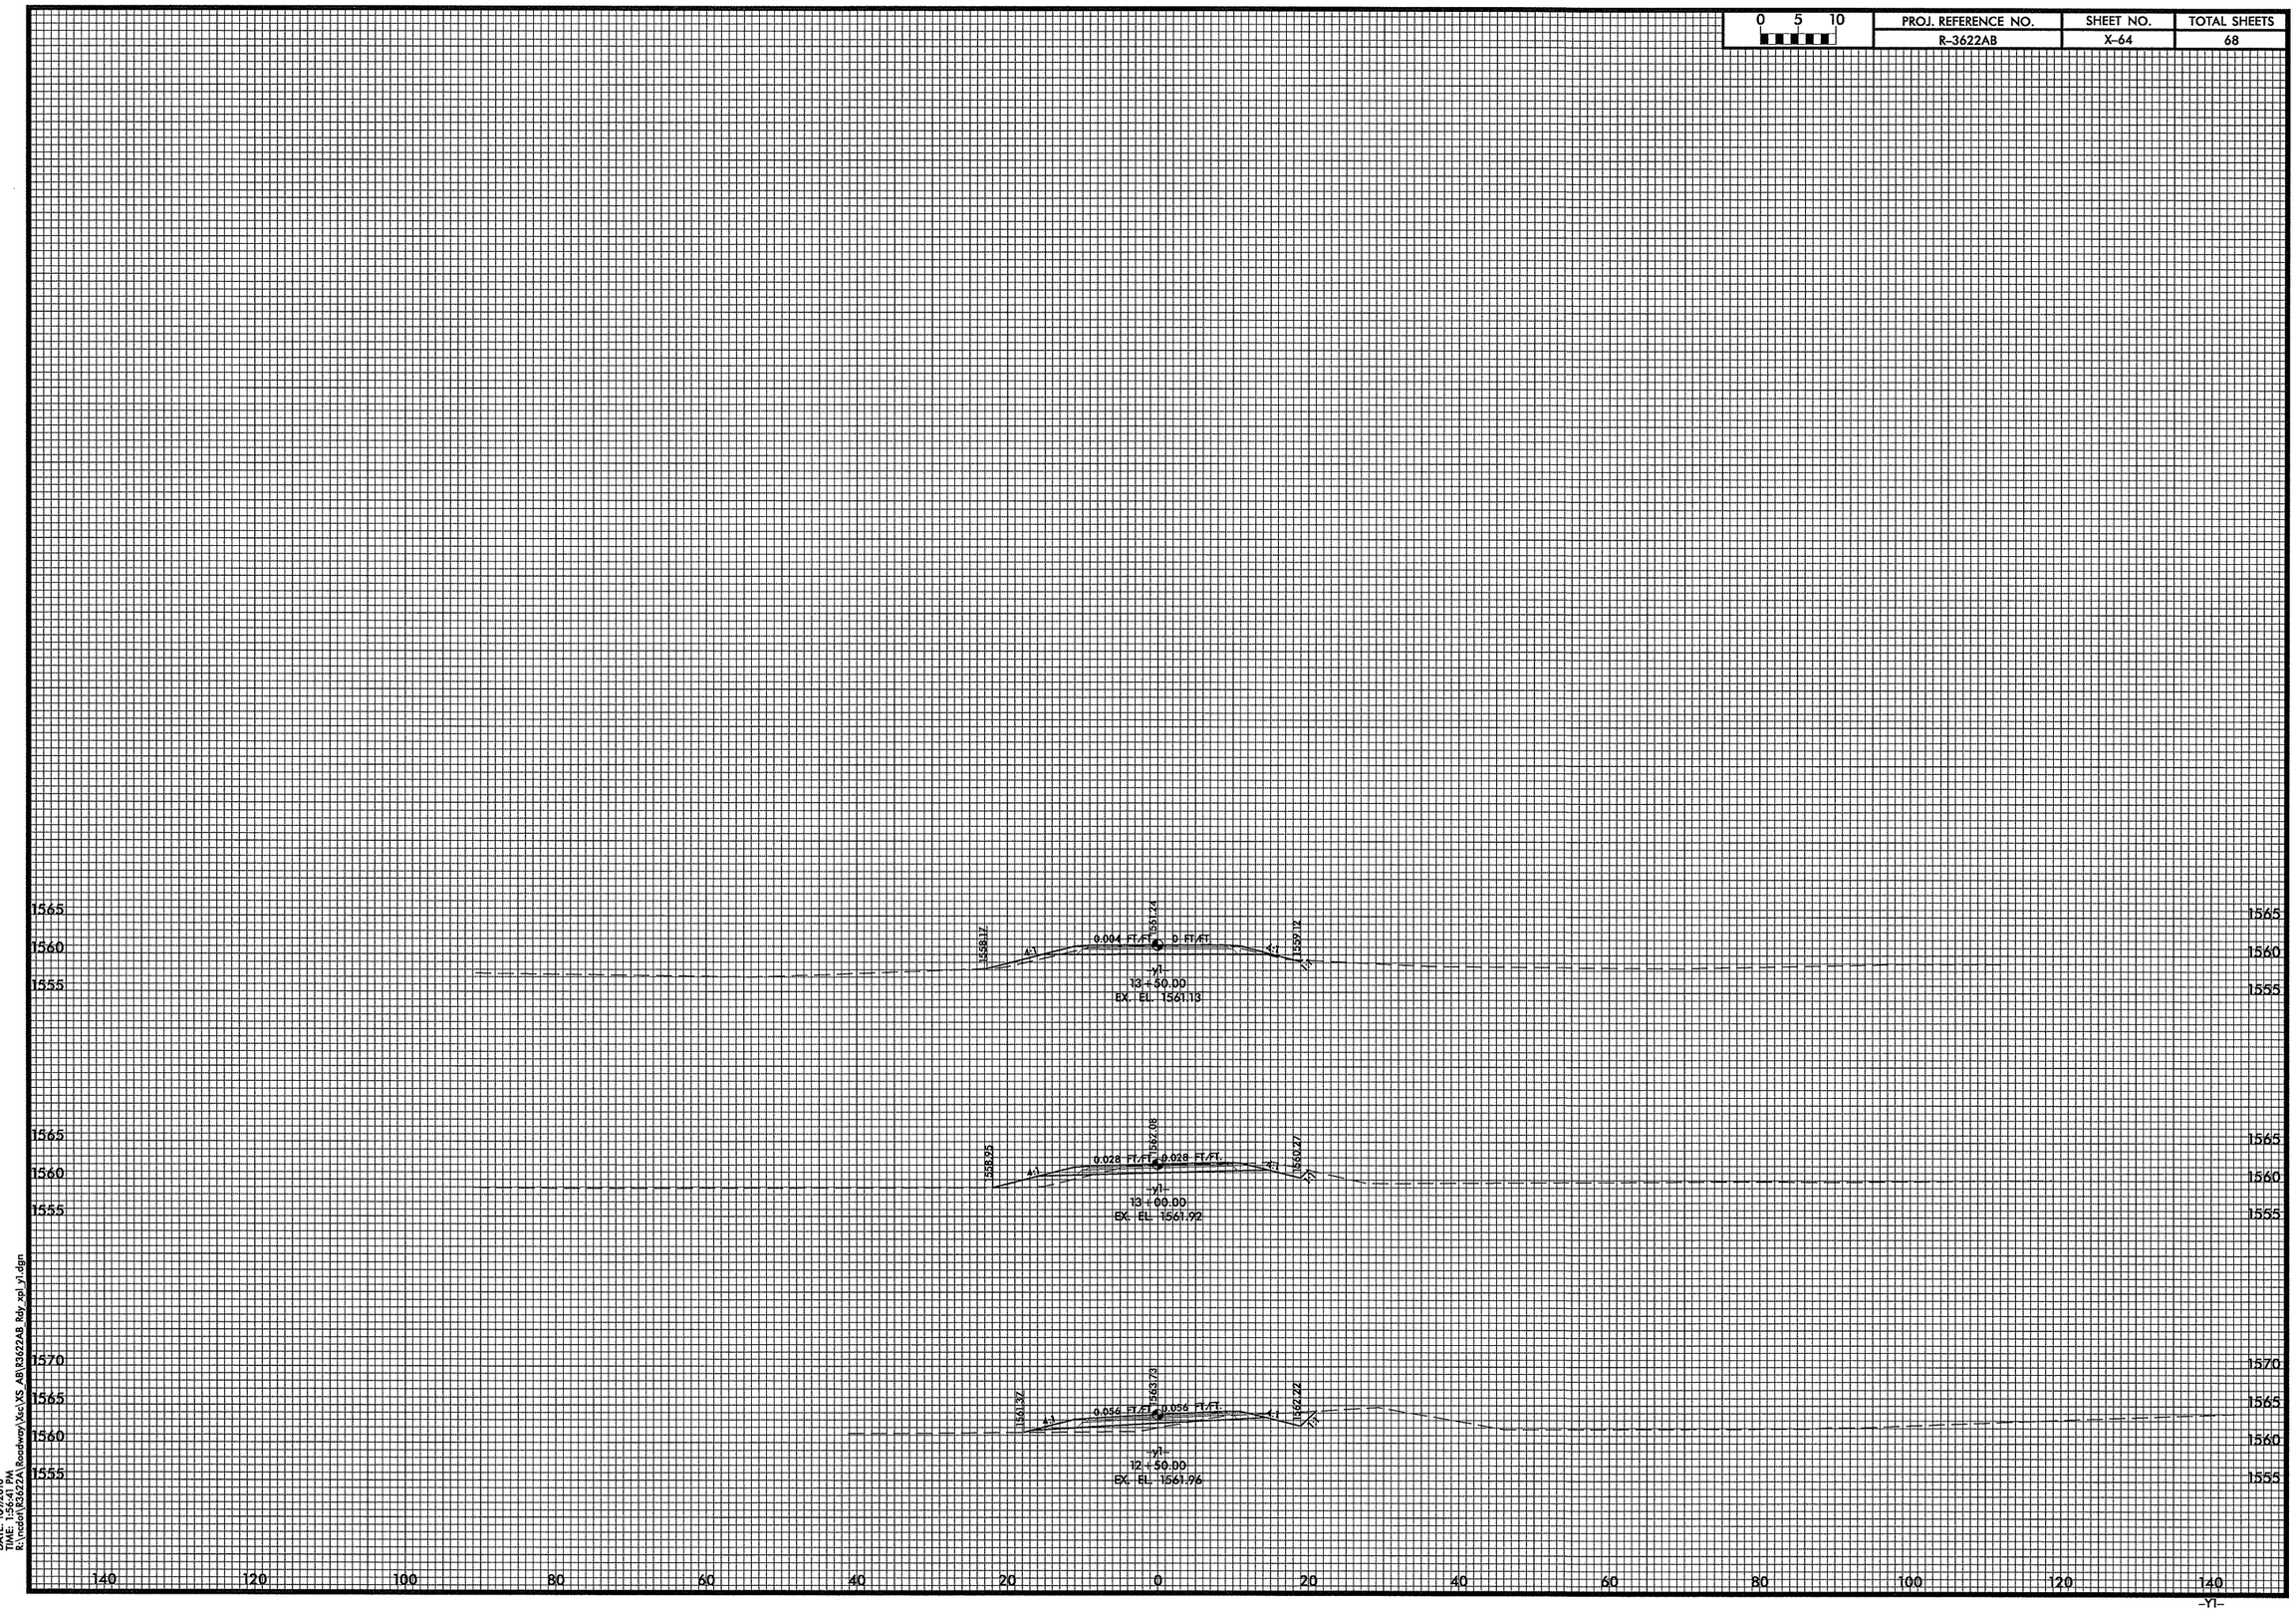

DATE: 10/7/2010
TIME: 1:56:41 PM
R:\ncdot\R3622A\Roadway\Xsc\XS_AB\R3622AB_Rdy_xpl_y1.dgn

0 5 10	PROJ. REFERENCE NO.	SHEET NO.	TOTAL SHEETS
	R-3622AB	X-65	68

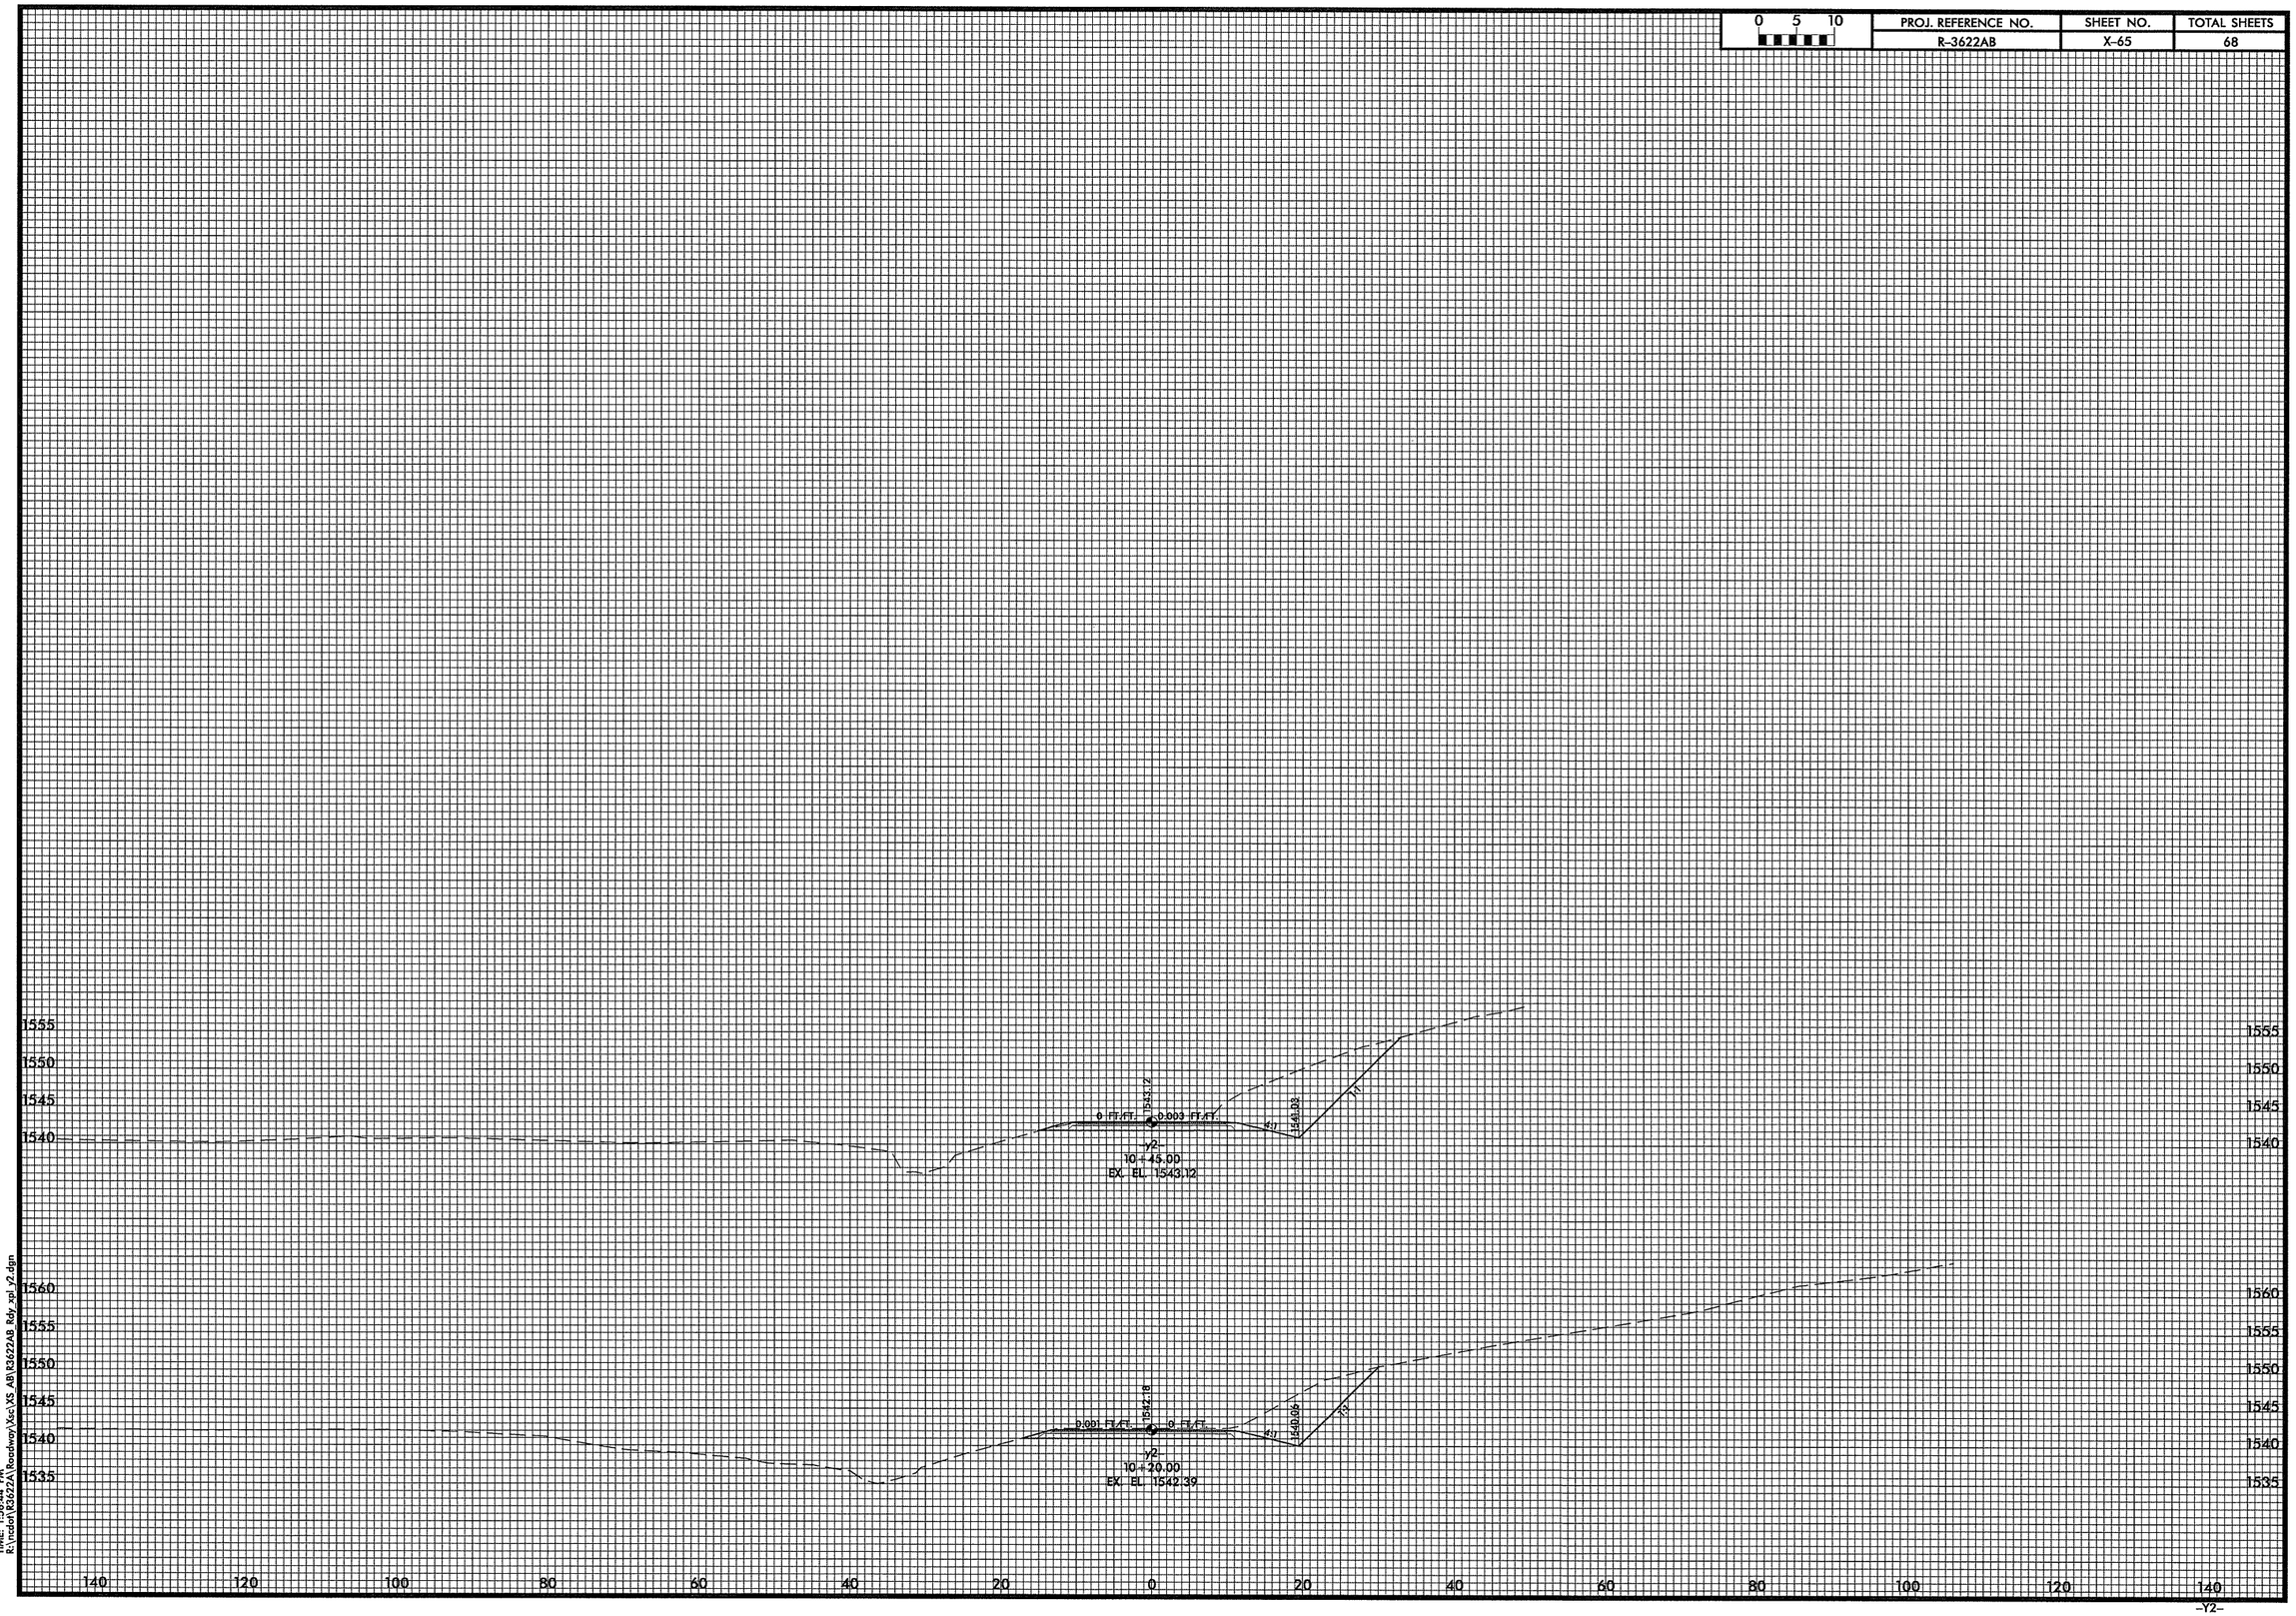

DATE: 10/7/2010
TIME: 1:59:44 PM
R:\roder\R3622A\Roadway\Xcs\XS_AB\R3622AB_Rdy_xpl_y2.dgn

-Y2-

PROJ. REFERENCE NO.	SHEET NO.	TOTAL SHEETS
R-3622AB	X-66	68

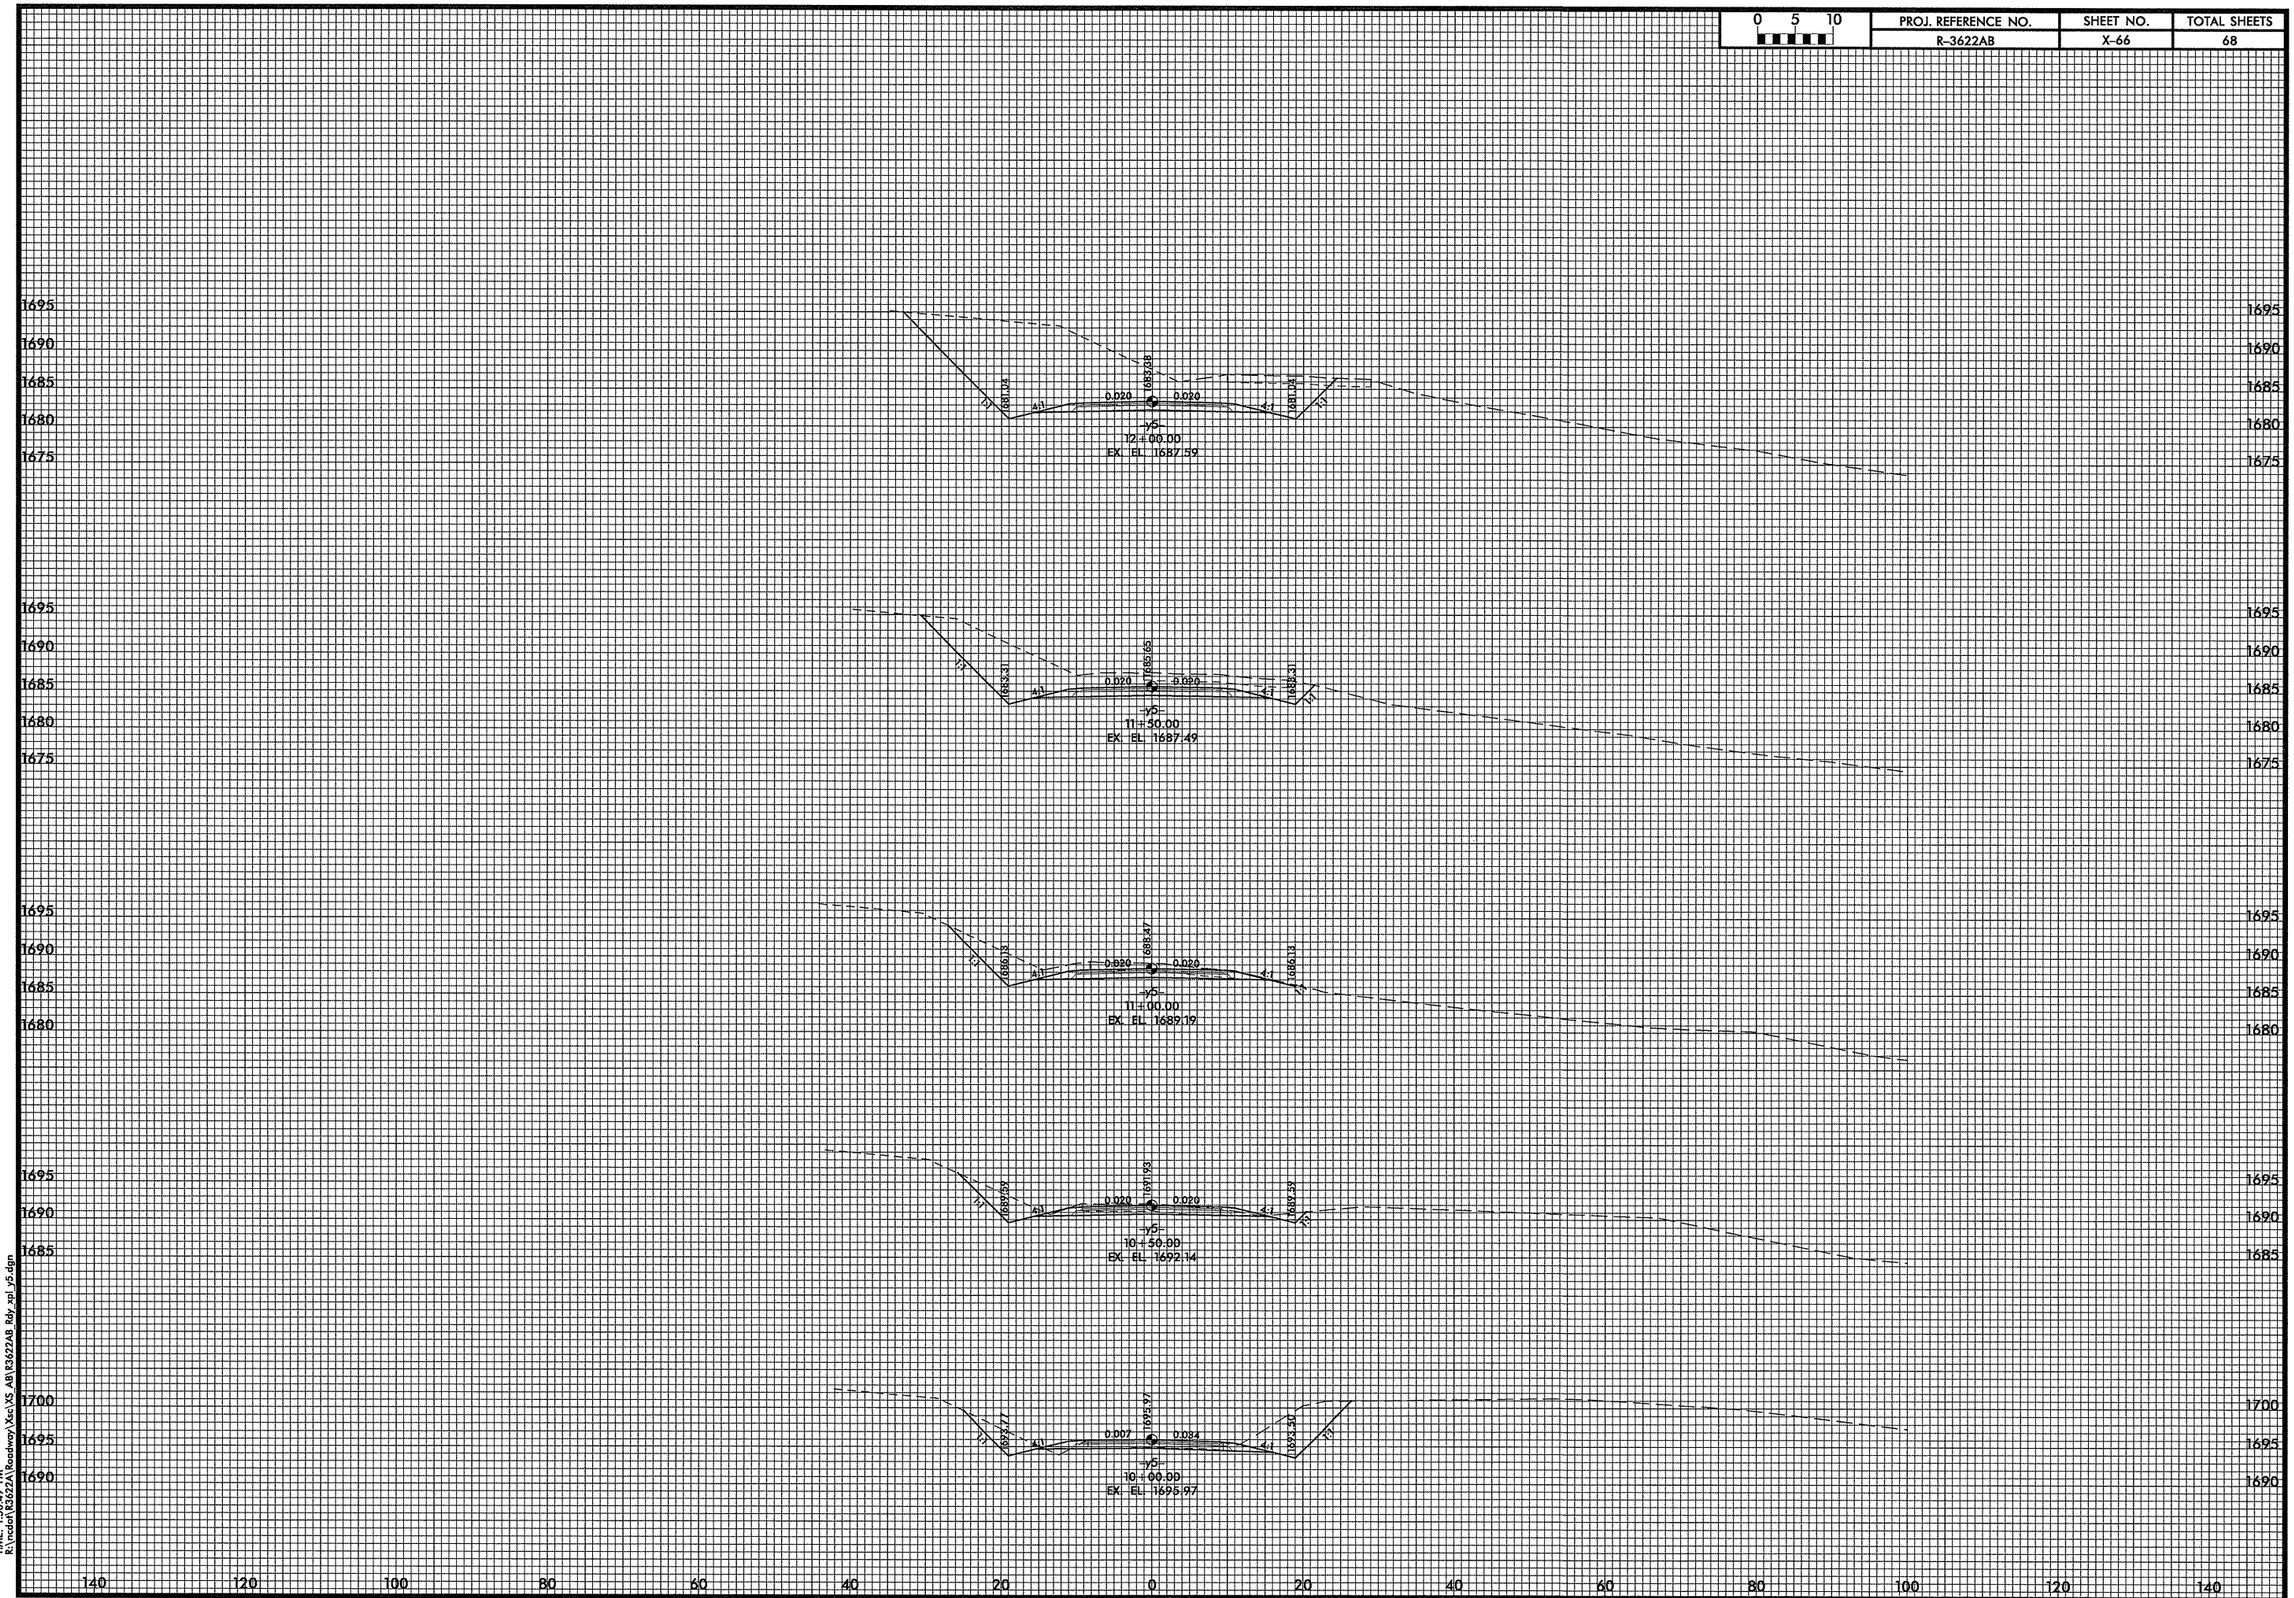

DATE: 10/7/2010
TIME: 1:56:49 PM
R:\ncdot\R3622A\Roadway\Xsc\XS_AB\R3622AB_Rdy_xpl_y5.dgn

PROJ. REFERENCE NO.	SHEET NO.	TOTAL SHEETS
R-3622AB	X-67	68

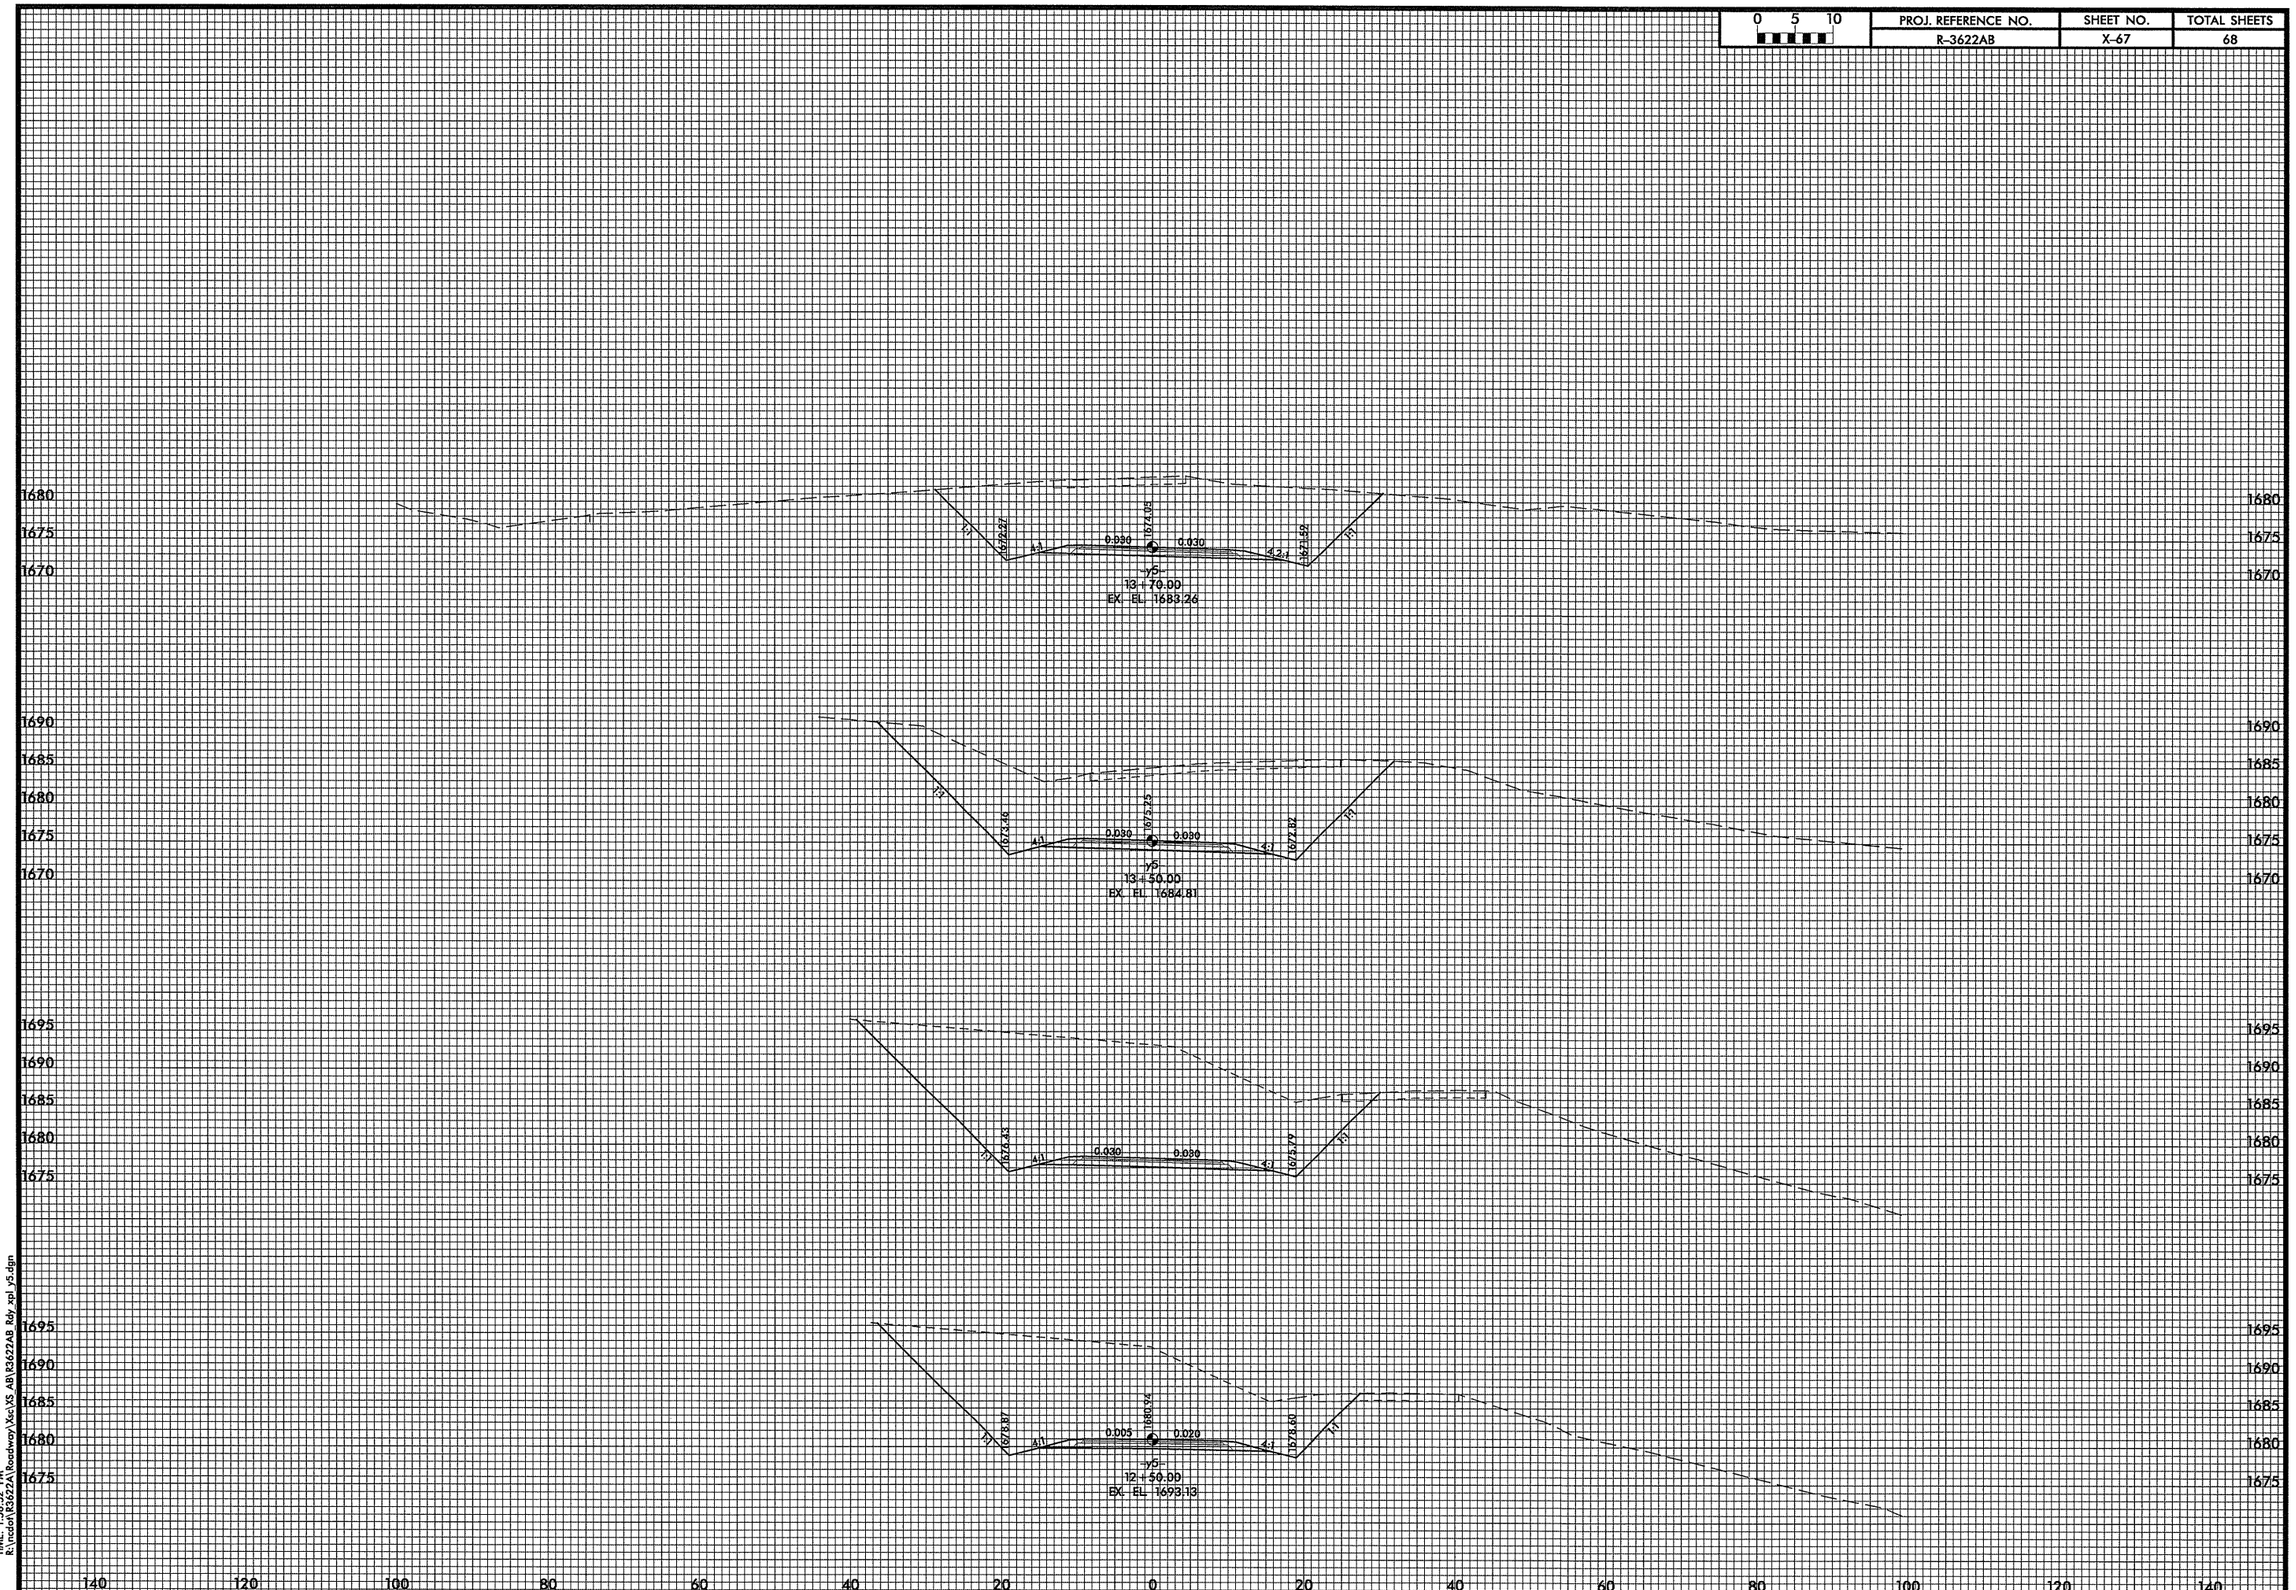

DATE: 10/7/2010
TIME: 1:56:52 PM
R:\ncdot\R3622A\Roadway\Xsc\XS_AB\R3622AB_Rdy_xpl_y5.dgn

-Y5-

0 5 10	PROJ. REFERENCE NO.	SHEET NO.	TOTAL SHEETS
	R-3622AB	X-12	68

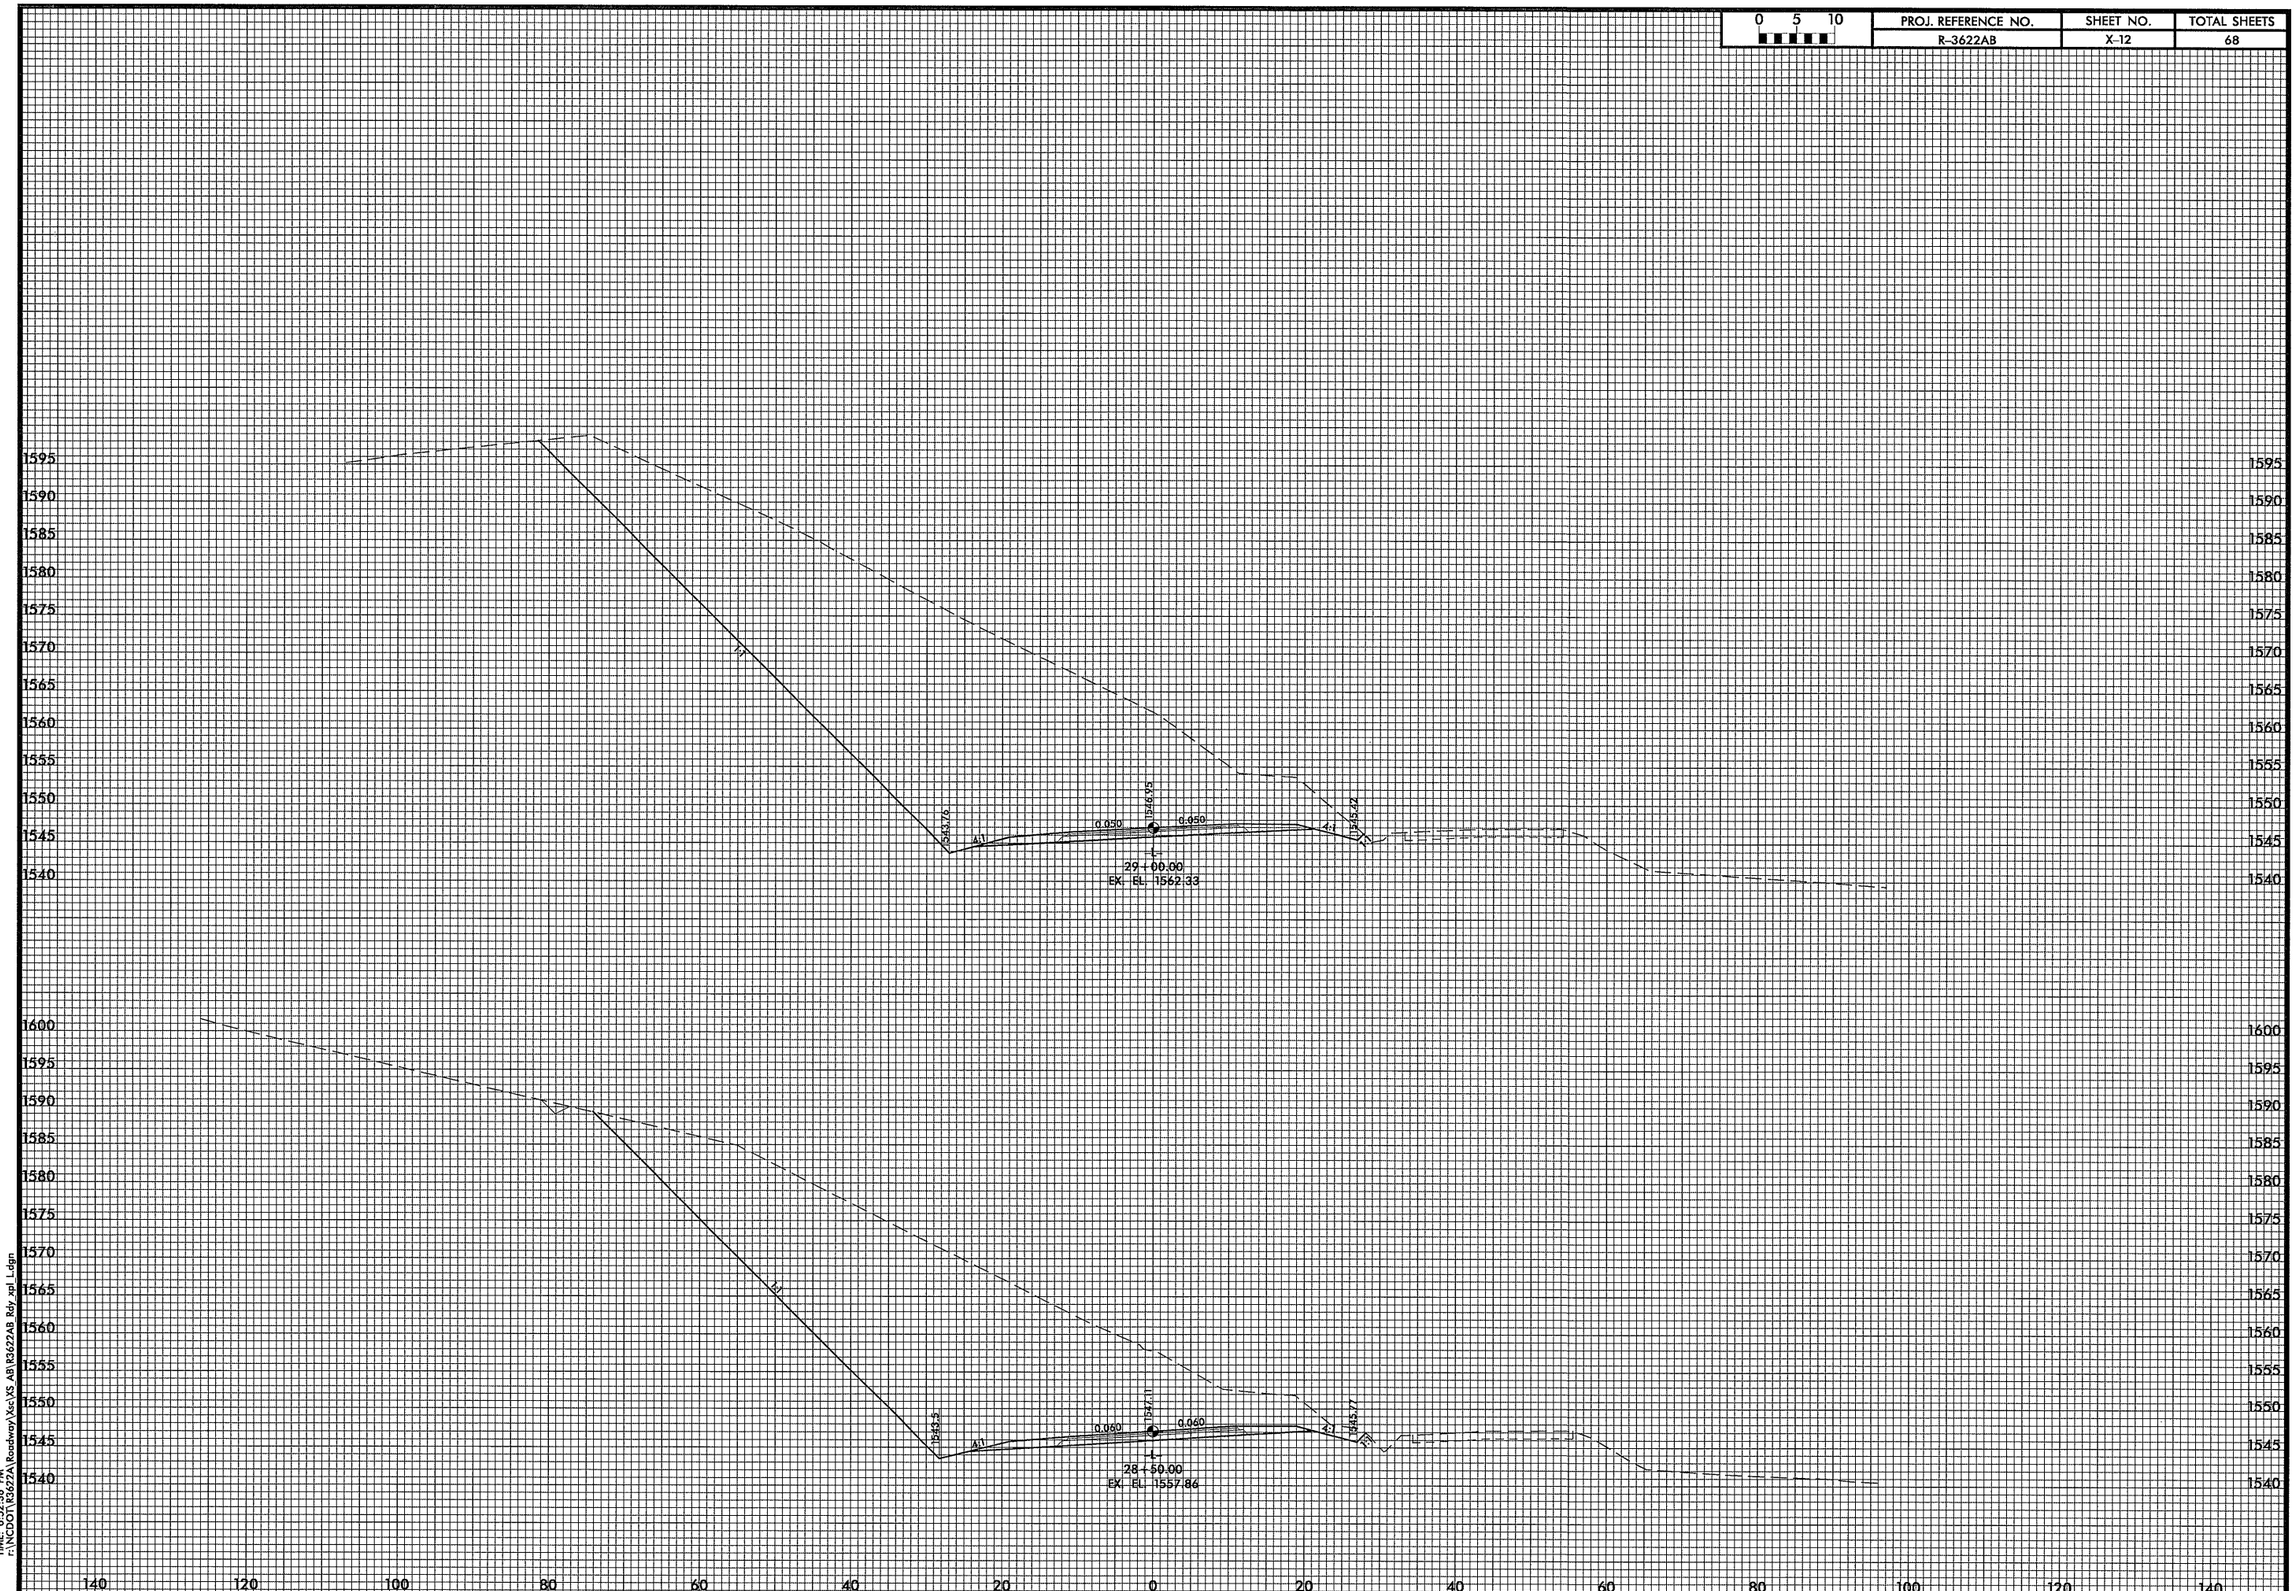

DATE: 2/7/2011
TIME: 6:52:36 PM
F:\NCDOT\R3622A\Roadway\Xsc\XS_AB\R3622AB_Rdy_sgl_L.dgn