CROSS SECTION INDEX SHEET

TIP NO: X-0002CB
INITIALS: WBT

Chain	Beg Sta	End Sta	LOC	Sheet No.	Comments / Log File
L	104+80.000	105+40.000	RT	X-1 TO X-2	
L	105+60.000	107+40.00	RT	X-3 TO X-5	l_ew.log
L	104+80.00	107+40.00	LT	X-6 TO X-10	l_ew.log
L	107+60.00	111+00.00	CL	X-11 TO X-15	l_ew.log
L	111+00.000	117+60.000	CL	X-15 TO X-44	l_ew_100818.log
L	128+60.000	135+60.000	CL	X-44 TO X-52	l_ew.log
L	135+80.00	146+00.00	RT	X-53 TO X-72	l_ew.log
L	135+80.00	146+00.00	LT	X-73 TO X-90	l_ew.log
L	146+20.00	149+80.00	CL	X-91 TO X-96	l_ew.log
Y_Rpa	1+20.000	3+20.00	CL	X-97 TO X-99	y_rpa_ew.log
Y2	12+80.000	14+40.000	CL	X-100 TO X-101	y2_ew.log
Y5	10+60.000	12+60.000	CL	X-102 TO X-103	y5_ew.log
Y6	10+20.000	11+40.000	CL	X-104 TO X-105	y6_ew.log
Y7	11+60.000	11+80.000	CL	X-106	y7_ew.log
Y8_Rev	10+60.000	12+80.000	CL	X-107 TO X-108	y8rev_ew.log
Y9	11+20.00	15+00.000	CL	X-109 TO X-113	y9_ew.log

Chain	Beg Sta	End Sta	LOC	Sheet No.	Comments / Log File

PROJ. REFERENCE NO.	SHEET NO.
X-0002CB	X-A

STATE OF NORTH CAROLINA
DIVISION OF HIGHWAYS

NOTE: EMBANKMENT COLUMN INCLUDES BACKFILL FOR UNDERCUT

CROSS-SECTION SUMMARY

Station L	Uncl. Exc. (cu. meters)	Embt (cu. meters)	UnderCut (cu. meters)
105+60.000	0	0	
105+80.000	73	8966	
106+00.000	28	6460	
106+20.000	0	4570	
106+40.000	0	3133	
106+60.000	35	2059	
106+80.000	98	1474	
107+00.000	260	912	
107+20.000	829	218	
107+40.000	1828	0	
107+60.000	2345	0	
107+80.000	2129	0	
108+00.000	1871	0	
108+20.000	1902	0	
108+40.000	1895	0	
108+60.000	1812	0	
108+80.000	1886	0	
109+00.000	1963	0	
109+20.000	1957	0	
109+40.000	1873	0	
109+60.000	1951	0	
109+80.000	2028	0	
110+00.000	2037	0	
110+20.000	2207	0	
110+40.000	2401	0	
110+60.000	2527	0	
110+80.000	2572	0	
111+00.000	2551	0	

Station L	Uncl. Exc. (cu. meters)	Embt (cu. meters)	UnderCut (cu. meters)
111+00.000	2551	0	
111+20.000	2663	0	
111+40.000	2857	0	
111+60.000	3048	0	
111+80.000	3321	0	
112+00.000	3676	0	
112+20.000	3943	0	
112+40.000	4054	0	
112+60.000	4094	0	
112+80.000	4097	0	
113+00.000	4157	0	
113+20.000	4325	0	
113+40.000	4548	0	
113+60.000	4717	0	
113+80.000	4860	0	
114+00.000	4661	0	
114+20.000	3747	150	
114+40.000	2540	710	
114+60.000	1594	1307	
114+80.000	1000	1286	
115+00.000	889	856	

Station L	Uncl. Exc. (cu. meters)	Embt (cu. meters)	UnderCut (cu. meters)
115+20.000	1254	701	
115+40.000	1313	887	
115+60.000	1121	913	
115+80.000	997	1020	
116+00.000	759	1133	
116+20.000	435	1632	
116+40.000	303	2155	
116+60.000	255	2157	
116+80.000	72	3088	
117+00.000	6	4097	
117+20.000	0	5790	
117+40.000	0	8683	
117+60.000	0	11992	

Station L	Uncl. Exc. (cu. meters)	Embt (cu. meters)	UnderCut (cu. meters)
118+80.000	0	0	
119+00.000	0	10414	
119+20.000	0	6962	
119+40.000	0	4542	
119+60.000	0	3031	
119+80.000	0	2528	
120+00.000	0	2713	
120+20.000	0	2788	
120+40.000	0	2616	
120+60.000	0	2400	
120+80.000	0	2201	
121+00.000	8	1974	
121+20.000	71	1567	
121+40.000	215	1052	
121+60.000	333	669	
121+80.000	651	269	
122+00.000	1599	0	
122+20.000	2639	0	
122+40.000	3307	0	
122+60.000	3328	0	
122+80.000	2843	0	
123+00.000	2518	0	
123+20.000	2410	0	
123+40.000	2520	0	
123+60.000	2692	0	
123+80.000	2615	0	
124+00.000	2310	0	
124+20.000	2018	0	
124+40.000	1907	0	
124+60.000	2020	0	
124+80.000	2394	0	
125+00.000	3318	0	
125+20.000	4595	0	
125+40.000	5909	238	238
125+60.000	7415	357	357
125+80.000	9215	119	119

Station L	Uncl. Exc. (cu. meters)	Embt (cu. meters)	UnderCut (cu. meters)
126+00.000	10753	0	
126+20.000	11816	0	
126+40.000	12826	0	
126+60.000	13042	0	
126+80.000	11855	0	
127+00.000	10246	0	
127+20.000	8746	0	
127+40.000	7373	0	
127+60.000	6150	0	
127+80.000	4842	239	239
128+00.000	3735	475	475
128+20.000	2966	475	475
128+40.000	2337	475	475
128+60.000	1658	475	475

Station L	Uncl. Exc. (cu. meters)	Embt (cu. meters)	UnderCut (cu. meters)
128+60.000	0	414	414
128+80.000	672	181	88
129+00.000	32	833	
129+20.000	0	2008	
129+40.000	0	2984	
129+60.000	0	4202	
129+80.000	0	7159	
130+00.000	0	10278	
130+20.000	0	9983	
130+40.000	0	6550	
130+60.000	1	2691	
130+80.000	751	520	
131+00.000	2231	0	
131+20.000	3481	0	
131+40.000	4226	0	
131+60.000	4614	0	
131+80.000	4977	0	
132+00.000	5324	0	
132+20.000	5657	0	
132+40.000	6091	0	
132+60.000	6431	0	
132+80.000	6399	0	
133+00.000	6207	238	238
133+20.000	6210	475	475
133+40.000	6341	475	475
133+60.000	6499	475	475
133+80.000	6603	475	475
134+00.000	6538	475	475
134+20.000	6294	475	475
134+40.000	5877	475	475
134+60.000	5627	475	475
134+80.000	5501	475	475
135+00.000	4965	475	475
135+20.000	3555	475	475
135+40.000	1345	312	207

Station L	Uncl. Exc. (cu. meters)	Embt (cu. meters)	UnderCut (cu. meters)
135+60.000	64	2312	
135+80.000	0	7219	
136+00.000	0	12262	
136+20.000	0	16360	
136+40.000	0	19365	
136+60.000	0	20696	
136+80.000	0	18933	
137+00.000	0	15292	
137+20.000	0	12204	
137+40.000	0	9631	
137+60.000	0	7370	
137+80.000	0	5440	
138+00.000	0	3910	
138+20.000	0	2574	
138+40.000	209	1313	
138+60.000	912	398	

Station L	Uncl. Exc. (cu. meters)	Embt (cu. meters)	UnderCut (cu. meters)
138+60.000	0	0	
138+80.000	3367	47	
139+00.000	4001	0	
139+20.000	5322	0	
139+40.000	6210	0	
139+60.000	6954	139	80
139+80.000	7583	675	330
140+00.000	7937	777	349
140+20.000	7796	515	368
140+40.000	7713	633	629
140+60.000	7458	648	648
140+80.000	6096	426	426
141+00.000	3590	445	445
141+20.000	1051	756	432
141+40.000	0	2386	
141+60.000	0	5559	
141+80.000	0	7455	
142+00.000	0	8146	
142+20.000	0	8486	
142+40.000	0	8845	
142+60.000	0	9369	
142+80.000	0	9921	
143+00.000	0	10467	
143+20.000	0	10856	
143+40.000	0	11123	
143+60.000	0	11296	
143+80.000	0	11388	
144+00.000	0	11686	
144+20.000	0	12304	
144+40.000	0	12917	
144+60.000	0	12980	
144+80.000	29	12465	
145+00.000	205	11313	

PROJ. REFERENCE NO.	SHEET NO.
X-0002CB	X-B

STATE OF NORTH CAROLINA
DIVISION OF HIGHWAYS

CROSS-SECTION SUMMARY

NOTE: EMBANKMENT COLUMN INCLUDES BACKFILL FOR UNDERCUT

Station L	Uncl. Exc. (cu. meters)	Embt (cu. meters)	UnderCut (cu. meters)
145+20.000	692	10020	
145+40.000	1223	9312	
145+60.000	1390	9011	
145+80.000	1485	8853	
146+00.000	1736	6142	219
146+20.000	1330	961	160
146+40.000	400	561	160

Station L	Uncl. Exc. (cu. meters)	Embt (cu. meters)	UnderCut (cu. meters)
147+00.000	0	0	
147+20.000	0	7488	
147+40.000	0	6503	
147+60.000	11	3121	
147+80.000	23	629	
148+00.000	84	503	
148+20.000	83	459	
148+40.000	41	464	
148+60.000	114	372	
148+80.000	83	384	
149+00.000	64	328	

Station Y_Rpa	Uncl. Exc. (cu. meters)	Embt (cu. meters)	UnderCut (cu. meters)
1+20.000	0	0	
1+40.000	0	1072	
1+60.000	0	1413	
1+80.000	0	1447	
2+00.000	4	967	
2+20.000	145	345	
2+40.000	210	138	
2+60.000	69	714	

Station Y2	Uncl. Exc. (cu. meters)	Embt (cu. meters)	UnderCut (cu. meters)
12+80.000	0	0	
13+00.000	216	0	
13+20.000	254	0	
13+40.000	267	0	
13+60.000	289	0	
13+80.000	302	0	
14+00.000	276	0	
14+20.000	214	0	
14+40.000	182	0	

Station Y5	Uncl. Exc. (cu. meters)	Embt (cu. meters)	UnderCut (cu. meters)
10+60.000	0	0	
10+80.000	228	6	

Station Y5	Uncl. Exc. (cu. meters)	Embt (cu. meters)	UnderCut (cu. meters)
11+00.000	251	5	
11+20.000	248	0	
11+40.000	224	0	
11+60.000	207	0	
11+80.000	206	0	
12+00.000	186	0	
12+20.000	149	1	
12+40.000	124	2	
12+60.000	123	7	

Station Y6	Uncl. Exc. (cu. meters)	Embt (cu. meters)	UnderCut (cu. meters)
10+20.000	0	0	
10+40.000	116	0	
10+60.000	89	0	
10+80.000	69	0	
11+00.000	66	0	
11+20.000	79	0	
11+40.000	111	0	

Station Y7	Uncl. Exc. (cu. meters)	Embt (cu. meters)	UnderCut (cu. meters)
11+60.000	0	0	
11+80.000	175	0	

Station Y8_Rev	Uncl. Exc. (cu. meters)	Embt (cu. meters)	UnderCut (cu. meters)
10+60.000	0	0	
10+80.000	201	4	
11+00.000	250	4	
11+20.000	376	0	
11+40.000	518	1	
11+60.000	578	1	
11+80.000	591	0	
12+00.000	433	5	
12+20.000	138	163	
12+40.000	68	360	
12+60.000	141	202	
12+80.000	166	0	

Station Y9	Uncl. Exc. (cu. meters)	Embt (cu. meters)	UnderCut (cu. meters)
12+00.000	0	184	184
12+20.000	670	259	259
12+40.000	743	151	151
12+60.000	623	38	38
12+80.000	317	0	
13+00.000	184	0	
13+20.000	122	106	

Station Y9	Uncl. Exc. (cu. meters)	Embt (cu. meters)	UnderCut (cu. meters)
13+40.000	43	259	
13+60.000	27	250	90
13+80.000	477	151	144
14+00.000	973	150	150
14+20.000	890	150	150
14+40.000	708	149	149
14+60.000	567	148	148
14+80.000	371	147	147
15+00.000	205	125	125

10/25/48

2.5 0 2.5 5

METRIC

PROJECT REFERENCE NO.	SHEET NO.
X-0002CB	X-1

0 10 20 30 40 50 60 70 80 90

75 70 65 60 55

6:1 6:1 58.00 0.020 D.P. 57.31

PROPOSED GRADING X-0002CA
UNDER SEPARATE CONTRACT

4:1 4:1 6:1 18

-Y- PRO Sta 2+11.98
66.504 O/S 42.06

0.022

3.6:1

S.S. 58.395

62.48

105+00.000

6:1 6:1 69.000 0.022 4:1

50

DP. 57.21

PROPOSED GRADING X-0002CA
UNDER SEPARATE CONTRACT

64.56

104+80.000

-L-

0 10 20 30 40 50 60 70 80 90

9/24/2018
R:\Roadway\dgn\x0002cb_rdy_rpl_12.dgn
User:kbl

10/26/09

PROJECT REFERENCE NO.	SHEET NO.
X-0002CB	X-2

2.5 0 2.5 5 METRIC

0 10 20 30 40 50 60 70 80 90

75 70 65 60 55

6:1 6:1 EB 300 0.025% D.P. 67.511

PROPOSED GRADING X-0002CA
UNDER SEPARATE CONTRACT

66.421 4.20% 67.355 0.47% 4:1 Y-RPD Sta 1+68.712 O/S 34.022

3.189% SS. 59.700

58.56

105+40.000

6:1 6:1 68.200 0.02% D.P. 67.311

PROPOSED GRADING X-0002CA
UNDER SEPARATE CONTRACT

65.290 4.28% 66.839 0.00% 4:1 Y-RPD Sta 1+89.898 O/S 44.002

3.344% SS. 57.141

58.66

105+20.000

-L-

0 10 20 30 40 50 60 70 80 90

9/24/2010
n:\roadway\x0002cb_rdy_xpl_L2.dgn
cgoodell

PROJECT REFERENCE NO.	SHEET NO.
X-0002CB	X-3

2.5 0 2.5 5

METRIC

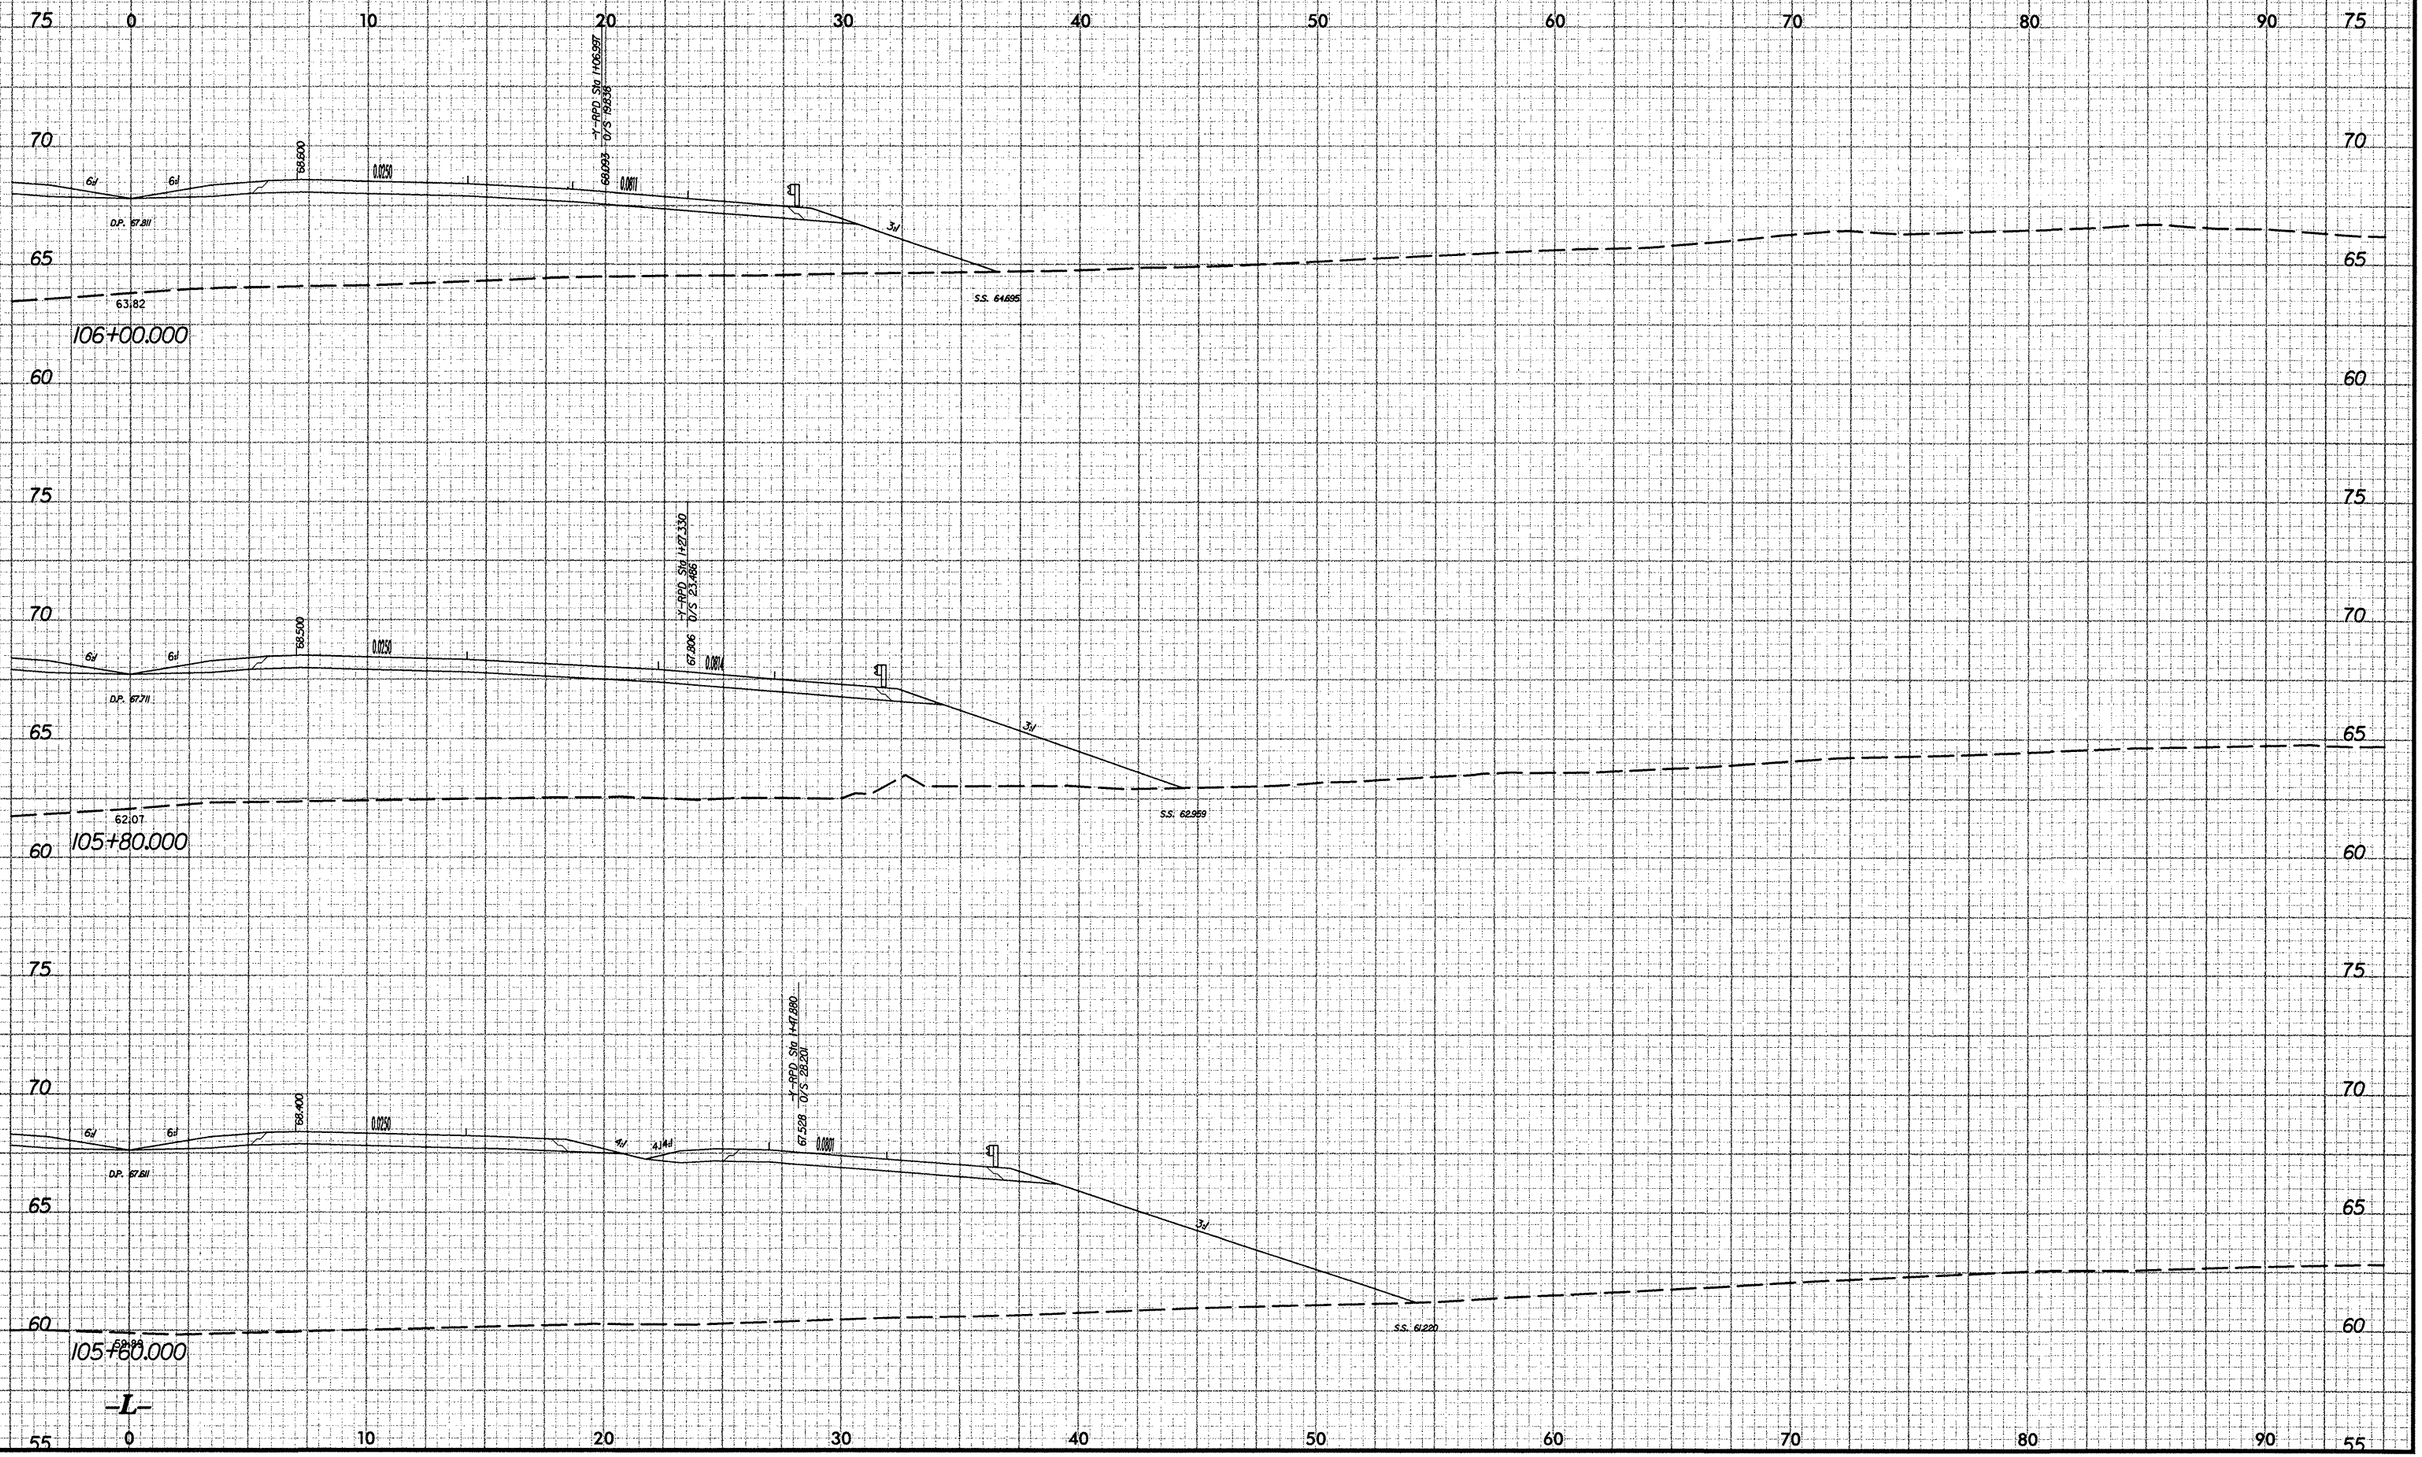

9/24/2018
r:\roadway\projects\x0002cb_rdy_xpl12.dgn
cgoode

PROJECT REFERENCE NO.	SHEET NO.
X-0002CB	X-4

2.5 0 2.5 5

METRIC

80 0 10 20 30 40 50 60 70 80 90 80

75 75

70 70

65 106+60.000 65

-Y- RPD Sta 0146735
0/S 1482.4

68.900 0.0250 0.0418 6d 6d 6d 6d

DP. 68.111
66.70

68.699

S.S. 68.188

67.406

75 75

70 70

65 106+40.000 65

-Y- RPD Sta 0166756
0/S 1537.1

68.800 0.0250 0.0880 6d 6d 6.01d

DP. 68.011
65.72

68.598

S.S. 67.013

60 60

75 75

70 70

65 106+20.000 65

-Y- RPD Sta 0186828
0/S 1628.5

68.700 0.0250 0.0782 6d 6d 5.4d

DP. 67.911
64.57

68.337

S.S. 66.260

60 60

-L-

0 10 20 30 40 50 60 70 80 90

9/24/2018
n:\roadway\sso\x0002cb_rdy_xp1_L2.dgn
cbeck

PROJECT REFERENCE NO.	SHEET NO.
X-0002CB	X-5

2.5 0 2.5 5

METRIC

0 10 20 30 40 50 60 70 80 90

75 70 65

107+40.000

70.27 6:1 6:1 69.300 0.025 6:1 3:1 S.S. 70.674

D.P. 68.511

67.980

107+20.000

69.20 6:1 6:1 69.200 0.025 6:1 3:1 S.S. 70.229

D.P. 68.411

67.880

107+00.000

68.16 6:1 6:1 69.000 0.025 68.920 -L- RPD Sta 0+06.731 O/S 14.230 0.025 6:1 3:1 S.S. 69.525

D.P. 68.311

67.708

106+80.000

67.36 6:1 6:1 69.000 0.025 68.819 -L- RPD Sta 0+26.731 O/S 14.288 0.025 6:1 3:1 S.S. 68.895

D.P. 68.211

67.606

-L-

9/24/2018
n:\roadway\xsec\0002cb_rdy_xpl_L2.dgn
cbowen

10/25/95

2.5	0	2.5	5

METRIC

PROJECT REFERENCE NO.	SHEET NO.
X-0002CB	X-6

90 80 70 60 50 40 30 20 10 0

70 65 60 55

54

4:1

S.S. 59.820

S.S. 59.116

PROPOSED GRADING X-0002CA
UNDER SEPARATE CONTRACT

0.025

685.000

6:1 6:1

D.P. 57.311

62.48

105+00.000

4:1

S.S. 62.458

PROPOSED GRADING X-0002CA
UNDER SEPARATE CONTRACT

0.025

685.000

6:1 6:1

D.P. 57.211

64.56

104+80.000

-L-

9/24/2018
rivera
c:\projects\x0002cb_rdy_xpl13.dgn
cpowell

10.26.98

2.5	0	2.5	5

METRIC

PROJECT REFERENCE NO.	SHEET NO.
X-0002CB	X-7

90 80 70 60 50 40 30 20 10 0

70 65 60 55

56

S.S. 63954

3:1

61360

62766

4:1

0.0050

68.300

6:1

6:1

68.300

D.P. 67511

PROPOSED GRADING X-0002CA
UNDER SEPARATE CONTRACT

58.56

105+40.000

54

S.S. 61613

3:1

60120

61002

4:1

0.0050

68.200

6:1

6:1

68.200

D.P. 67411

PROPOSED GRADING X-0002CA
UNDER SEPARATE CONTRACT

58.66

105+20.000

-L-

90 80 70 60 50 40 30 20 10 0

9/24/2010
c:\projects\x0002cb_rdy_xp1_l3.dgn
rivera

PROJECT REFERENCE NO.	SHEET NO.
X-0002CB	X-8

2.5 0 2.5 5

METRIC

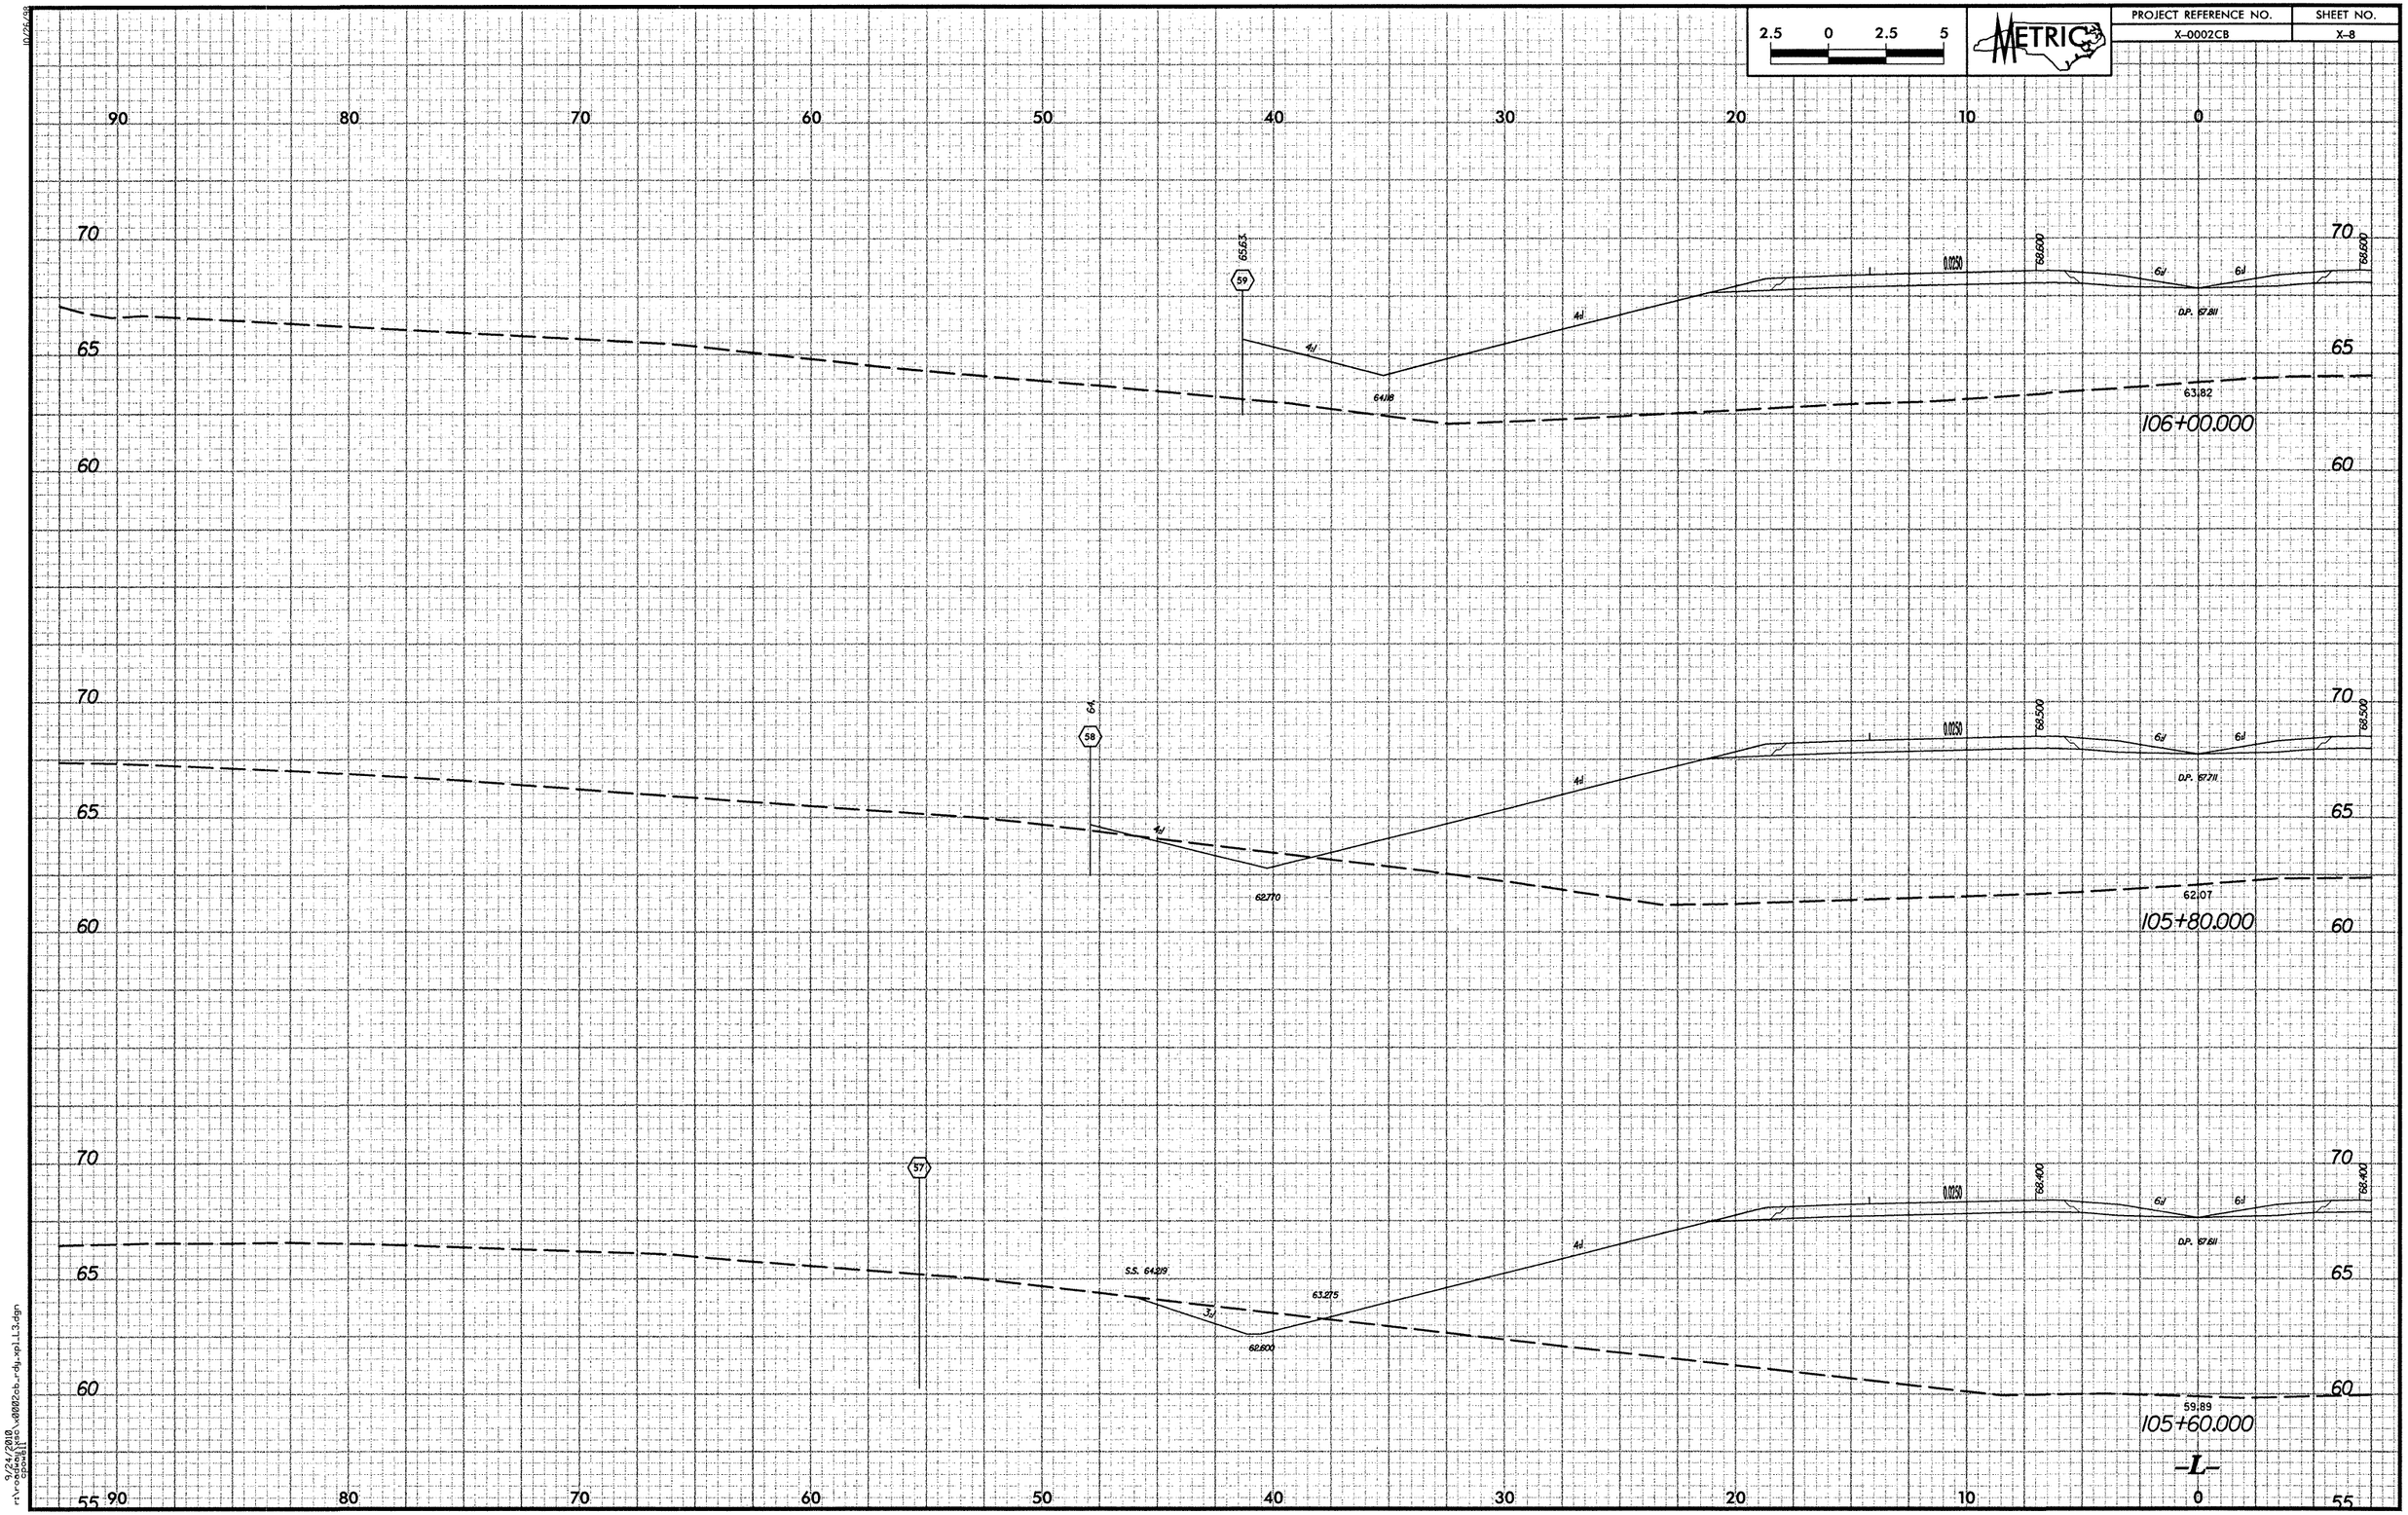

9/24/2018
rlvrose
rl\roads\105\x0002cb_rdy_xp1_L3.dgn

10/25/2018

PROJECT REFERENCE NO.	SHEET NO.
X-0002CB	X-9

2.5 0 2.5 5

METRIC

90 80 70 60 50 40 30 20 10 0

70
65
60

62
4d
67.267
4d
0.0250
68.500
6d
6d
68.500
D.P. 68.111
66.170

106+60.000

61
4d
66.359
4d
0.0250
68.800
6d
6d
68.800
D.P. 68.011
65.172

106+40.000

60
4d
65.314
4d
0.0250
68.700
6d
6d
68.700
D.P. 67.911
64.157

106+20.000

-L-

9/24/2018
rv-roadway-cs-v0002cb_rdy_xpl1_3.dgn
cpoell

PROJECT REFERENCE NO.	SHEET NO.
X-0002CB	X-10

2.5 0 2.5 5

METRIC

90 80 70 60 50 40 30 20 10 0

75 70 65

S.S. 69.408
3.0H
6.03H
67.825
0.0806
68.560
3"-PPA Sta 0140.130
0.5" 11.412
0.0250
69.300
6H
70.27
6H
69.300
D.P. 68.511
107+40.000

70 65

S.S. 68.060
6.05H
67.307
0.0634
68.705
3"-PPA Sta 0160.235
0.5" 5.946
0.0250
69.200
6H
69.20
6H
69.200
D.P. 68.411
107+20.000

75 70 65

S.S. 667.41
6.09H
0.0759
68.424
3"-PPA Sta 0180.480
0.5" 12.544
0.0250
69.000
6H
68.16
6H
69.000
D.P. 68.311
107+00.000

0.5
3H
3H
65.000
S.S. 65.417
4.31H
0.0806
68.149
3"-PPA Sta 1+00.885
0.5" 5.837
6H
4H
67.898
S.S. 66.638
0.0250
69.000
6H
6H
69.000
D.P. 68.211
67.136
106+80.000

-L-

9/24/2010
rlvarnell
epsbill
n:\roadway\projects\x0002cb_rdy_xp1_L3.dgn

PROJECT REFERENCE NO.	SHEET NO.
X-0002CB	X-11

2.5 0 2.5 5

METRIC

50 40 30 20 10 0 10 20 30 40 50

75 70 65

S.S. 70.578
3.0H:1V
6.02H
0.025
69.120
-Y- RPA Sta. 0+00.000
0.75 H:2.00
69.500
70.08
6H
6H
0.025
6H
3H
S.S. 70.033
68.105
68.180
D.P. 68.711
107+80.000

S.S. 70.305
3.0H:1V
6H
0.025
69.143
-Y- RPA Sta. 0+20.055
0.75 H:2.00
69.400
70.25
6H
6H
0.025
6H
3H
S.S. 70.235
67.888
68.080
D.P. 68.611
107+60.000

S.S. 70.778
3H
6H
0.025
69.700
70.79
6H
6H
0.025
69.700
6H
3H
S.S. 70.447
68.470
68.590
D.P. 68.911
108+20.000

S.S. 70.646
3H
6H
0.025
69.600
70.26
6H
6H
0.025
69.600
6H
3H
S.S. 70.139
68.370
68.490
D.P. 68.811
108+00.000

-L-

9/24/2018
r:\roadway\ssc\v0002cb_rdy_xpl_t4.dgn
gpowell

PROJECT REFERENCE NO.	SHEET NO.
X-0002CB	X-12

2.5 0 2.5 5

METRIC

50 40 30 20 10 0 10 20 30 40 50

75 70 65

BERM DITCH S.S. 71.240
3:1 3:1 3:1 6:1 6:1 6:1 6:1 3:1
70.959 69.687 0.0637 70.200 71.15 0.0688 70.200 68.430 S.S. 70.922
D.P. 69.459
109+20.000

BERM DITCH S.S. 71.281
3:1 3:1 3:1 6:1 6:1 6:1 6:1 3:1
70.917 69.396 0.0434 70.000 71.04 0.0548 70.000 68.370 S.S. 70.934
D.P. 69.350
109+00.000

S.S. 71.249
3:1 6:1 6:1 6:1 6:1 3:1
69.116 0.0231 70.000 70.81 0.0419 70.000 68.536 S.S. 70.681
D.P. 69.245
108+80.000

S.S. 71.121
3:1 6:1 6:1 6:1 6:1 3:1
68.871 0.0029 69.900 70.63 0.0279 69.900 68.567 S.S. 70.604
D.P. 69.111
108+60.000

S.S. 70.872
3:1 6:1 6:1 6:1 6:1 3:1
68.625 0.0174 69.800 70.42 0.0520 69.800 68.480 S.S. 70.577
D.P. 69.011
108+40.000

-L-

9/24/2018
r:\r-d\projects\x0002cb_rdy_xs1_14.dgn
cpoole

10/25/38

PROJECT REFERENCE NO.	SHEET NO.
X-0002CB	X-13

2.5 0 2.5 5

METRIC

50 40 30 20 10 0 10 20 30 40 50

75 70 65

DITCH S.S. 72.369
3:1 3:1 3:1
72.078
6:1 70.340
0.0800 70.700
71.95
6:1 6:1 0.0800 70.700
D.P.: 69.969
6:1 S.S. 71.847
3:1
68.888
110+20.000

S.S. 71.823
3:1 6:1 70.240
0.0800 70.620
71.79
6:1 6:1 0.0800 70.620
D.P.: 69.869
6:1 S.S. 71.800
3:1
68.788
110+00.000

BERM DITCH S.S. 71.727
3:1 3:1 3:1
71.427
6:1 70.140
0.0800 70.500
71.67
6:1 6:1 0.0800 70.500
D.P.: 69.769
6:1 S.S. 71.047
3:1
68.688
109+80.000

BERM DITCH S.S. 71.643
3:1 3:1 3:1
71.377
6:1 70.040
0.0800 70.400
71.53
6:1 6:1 0.0800 70.400
D.P.: 69.669
6:1 S.S. 71.138
3:1
68.588
109+60.000

BERM DITCH S.S. 71.441
3:1 3:1 3:1
71.171
6:1 69.940
0.0800 70.300
71.26
6:1 6:1 0.0800 70.300
D.P.: 69.569
6:1 S.S. 71.024
3:1
68.490
109+40.000

–L–

9/24/2018
rivercontrols\1910\x0002cb_rdy_sp1.14.dgn
cpowell

PROJECT REFERENCE NO.	SHEET NO.
X-0002CB	X-14

2.5 0 2.5 5

METRIC

50 75 40 30 20 10 0 10 20 30 40 75 50

75 70

BERM DITCH
S.S. 73.513
3:1 3:1 3:1
73.257
6:1
70.660
0.0800
71.020
72.53
6:1 6:1
D.P. 70.289
71.020
0.0800
6:1
69.208
3:1
S.S. 71.720

111+00.000

75 70

S.S. 73.085
BERM DITCH
3:1 3:1 3:1
72.625
6:1
70.620
0.0800
70.980
72.38
6:1 6:1
D.P. 70.249
70.980
0.0800
6:1
69.168
3:1
S.S. 71.902

110+80.000

75 70

S.S. 73.003
3:1 3:1 3:1
72.598
6:1
70.540
0.0800
70.900
72.42
6:1 6:1
D.P. 70.169
70.900
0.0800
6:1
69.088
3:1
S.S. 71.868

110+60.000

75 70

S.S. 72.630
3:1 3:1 3:1
72.375
6:1
70.440
0.0800
70.800
72.33
6:1 6:1
D.P. 70.089
70.800
0.0800
6:1
68.988
3:1
S.S. 71.856

110+40.000

-L-

50 40 30 20 10 0 10 20 30 40 50

9/24/2018
rivers\projects\0002cb_rdy_xpl_L4.dgn
cpowell

PROJECT REFERENCE NO.	SHEET NO.
X-0002CB	X-15

2.5 0 2.5 5

METRIC

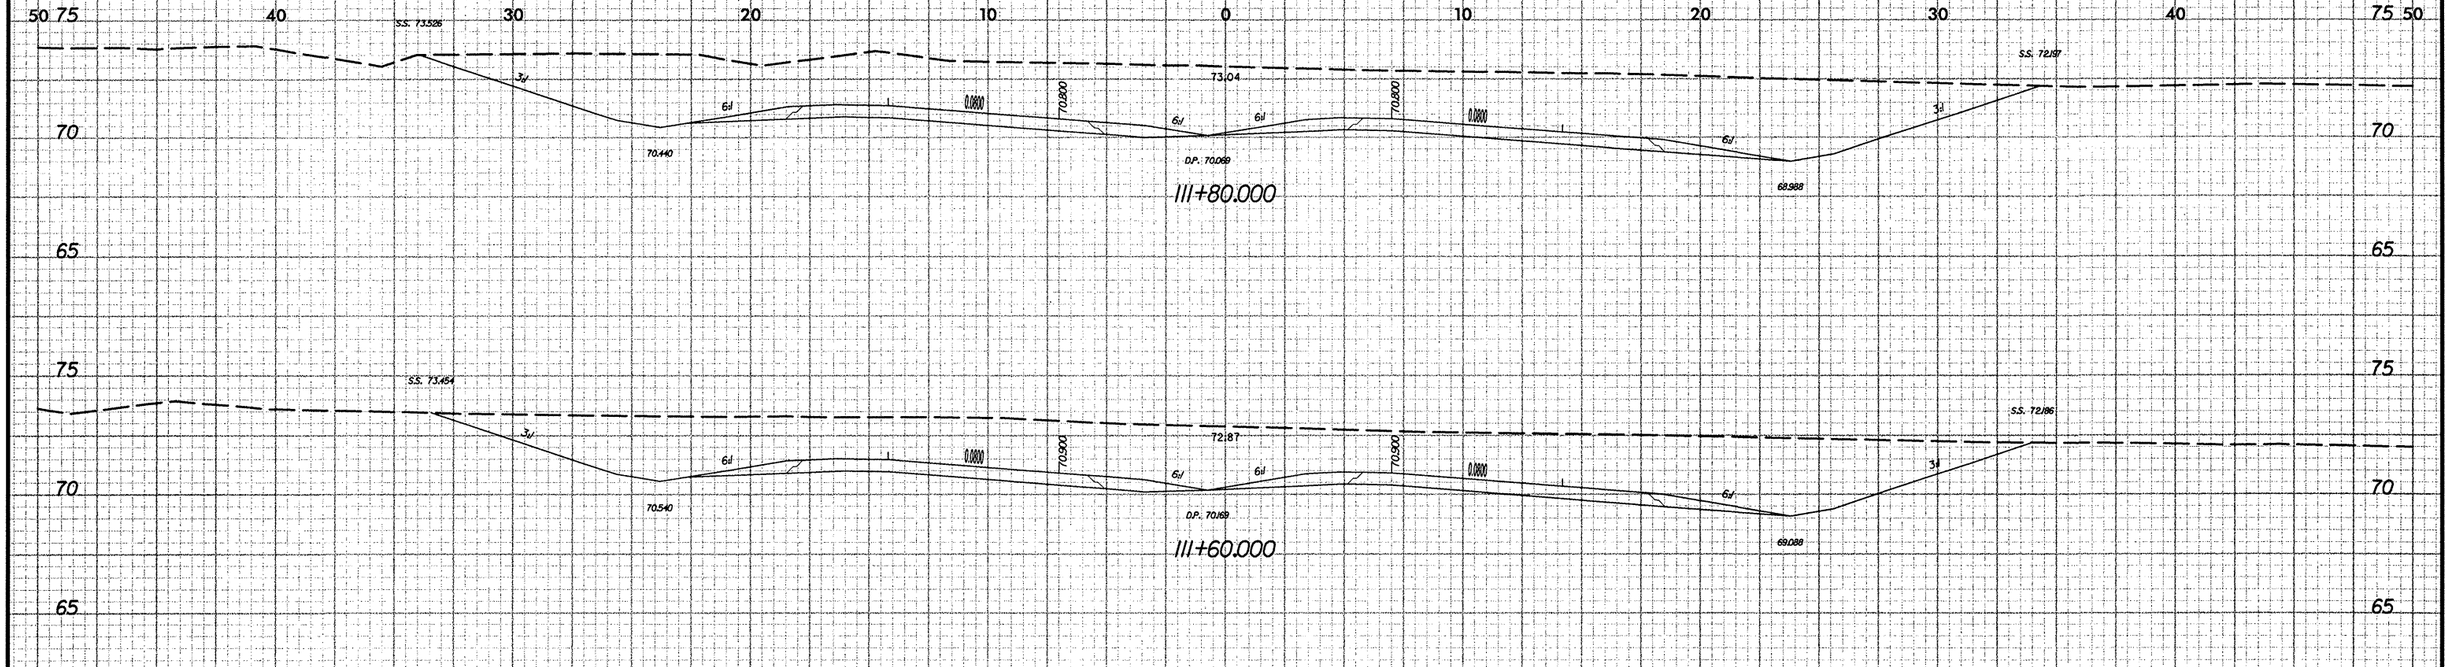

10/25/38

9/24/2018
r:\roads\HD\x0002cb_rdy_xp1_L14.dgn
cpowell

PROJECT REFERENCE NO.	SHEET NO.
X-0002CB	X-16

2.5 0 2.5 5

METRIC

112+60.000

S.S. 73.299 — 3:1 — 70.040 — 6:1 — 0.0800 — 70.400 — 6:1 — D.P. 69.669 — 6:1 — 0.0800 — 70.400 — 6:1 — 68.568 — 3:1 — S.S. 72.675

73.09

112+40.000

S.S. 73.515 — 3:1 — 70.140 — 6:1 — 0.0800 — 70.500 — 6:1 — D.P. 69.769 — 6:1 — 0.0800 — 70.500 — 6:1 — 68.688 — 3:1 — S.S. 72.484

73.09

112+20.000

S.S. 73.686 — 3:1 — 70.240 — 6:1 — 0.0800 — 70.600 — 6:1 — D.P. 69.869 — 6:1 — 0.0800 — 70.600 — 6:1 — 68.788 — 3:1 — S.S. 72.669

73.23

112+00.000

S.S. 73.632 — 3:1 — 70.340 — 6:1 — 0.0800 — 70.700 — 6:1 — D.P. 69.969 — 6:1 — 0.0800 — 70.700 — 6:1 — 68.888 — 3:1 — S.S. 72.611

73.30

-L-

50 40 30 20 10 0 10 20 30 40 50

75 70 65

3/24/2010
r:\vc-sa\projects\x0002cb-rdy_vol_L4.dgn
cpowell

PROJECT REFERENCE NO.	SHEET NO.
X-0002CB	X-17

2.5 0 2.5 5

METRIC

10/25/18

50 40 30 20 10 0 10 20 30 40 50

75
70
65

S.S. 73.082
3:1
6:1
0.0800
70.000
6:1
6:1
0.0800
3:1
S.S. 72.951
73.06
69.640
D.P. 69.269
68.188
113+40.000

S.S. 73.240
3:1
6:1
0.0800
70.000
6:1
6:1
0.0800
3:1
S.S. 72.743
72.90
69.740
D.P. 69.369
68.288
113+20.000

S.S. 73.212
3:1
6:1
0.0800
70.200
6:1
6:1
0.0800
3:1
S.S. 72.594
72.88
69.840
D.P. 69.469
68.388
113+00.000

S.S. 73.425
3:1
6:1
0.0800
70.300
6:1
6:1
0.0800
3:1
S.S. 72.622
72.84
69.940
D.P. 69.569
68.488
112+80.000

-L-

9/24/2018
r:\roadway\dgn\v0002cb_rdy_xpl_L14.dgn
opowell

PROJECT REFERENCE NO.	SHEET NO.
X-0002CB	X-18

2.5 0 2.5 5

METRIC

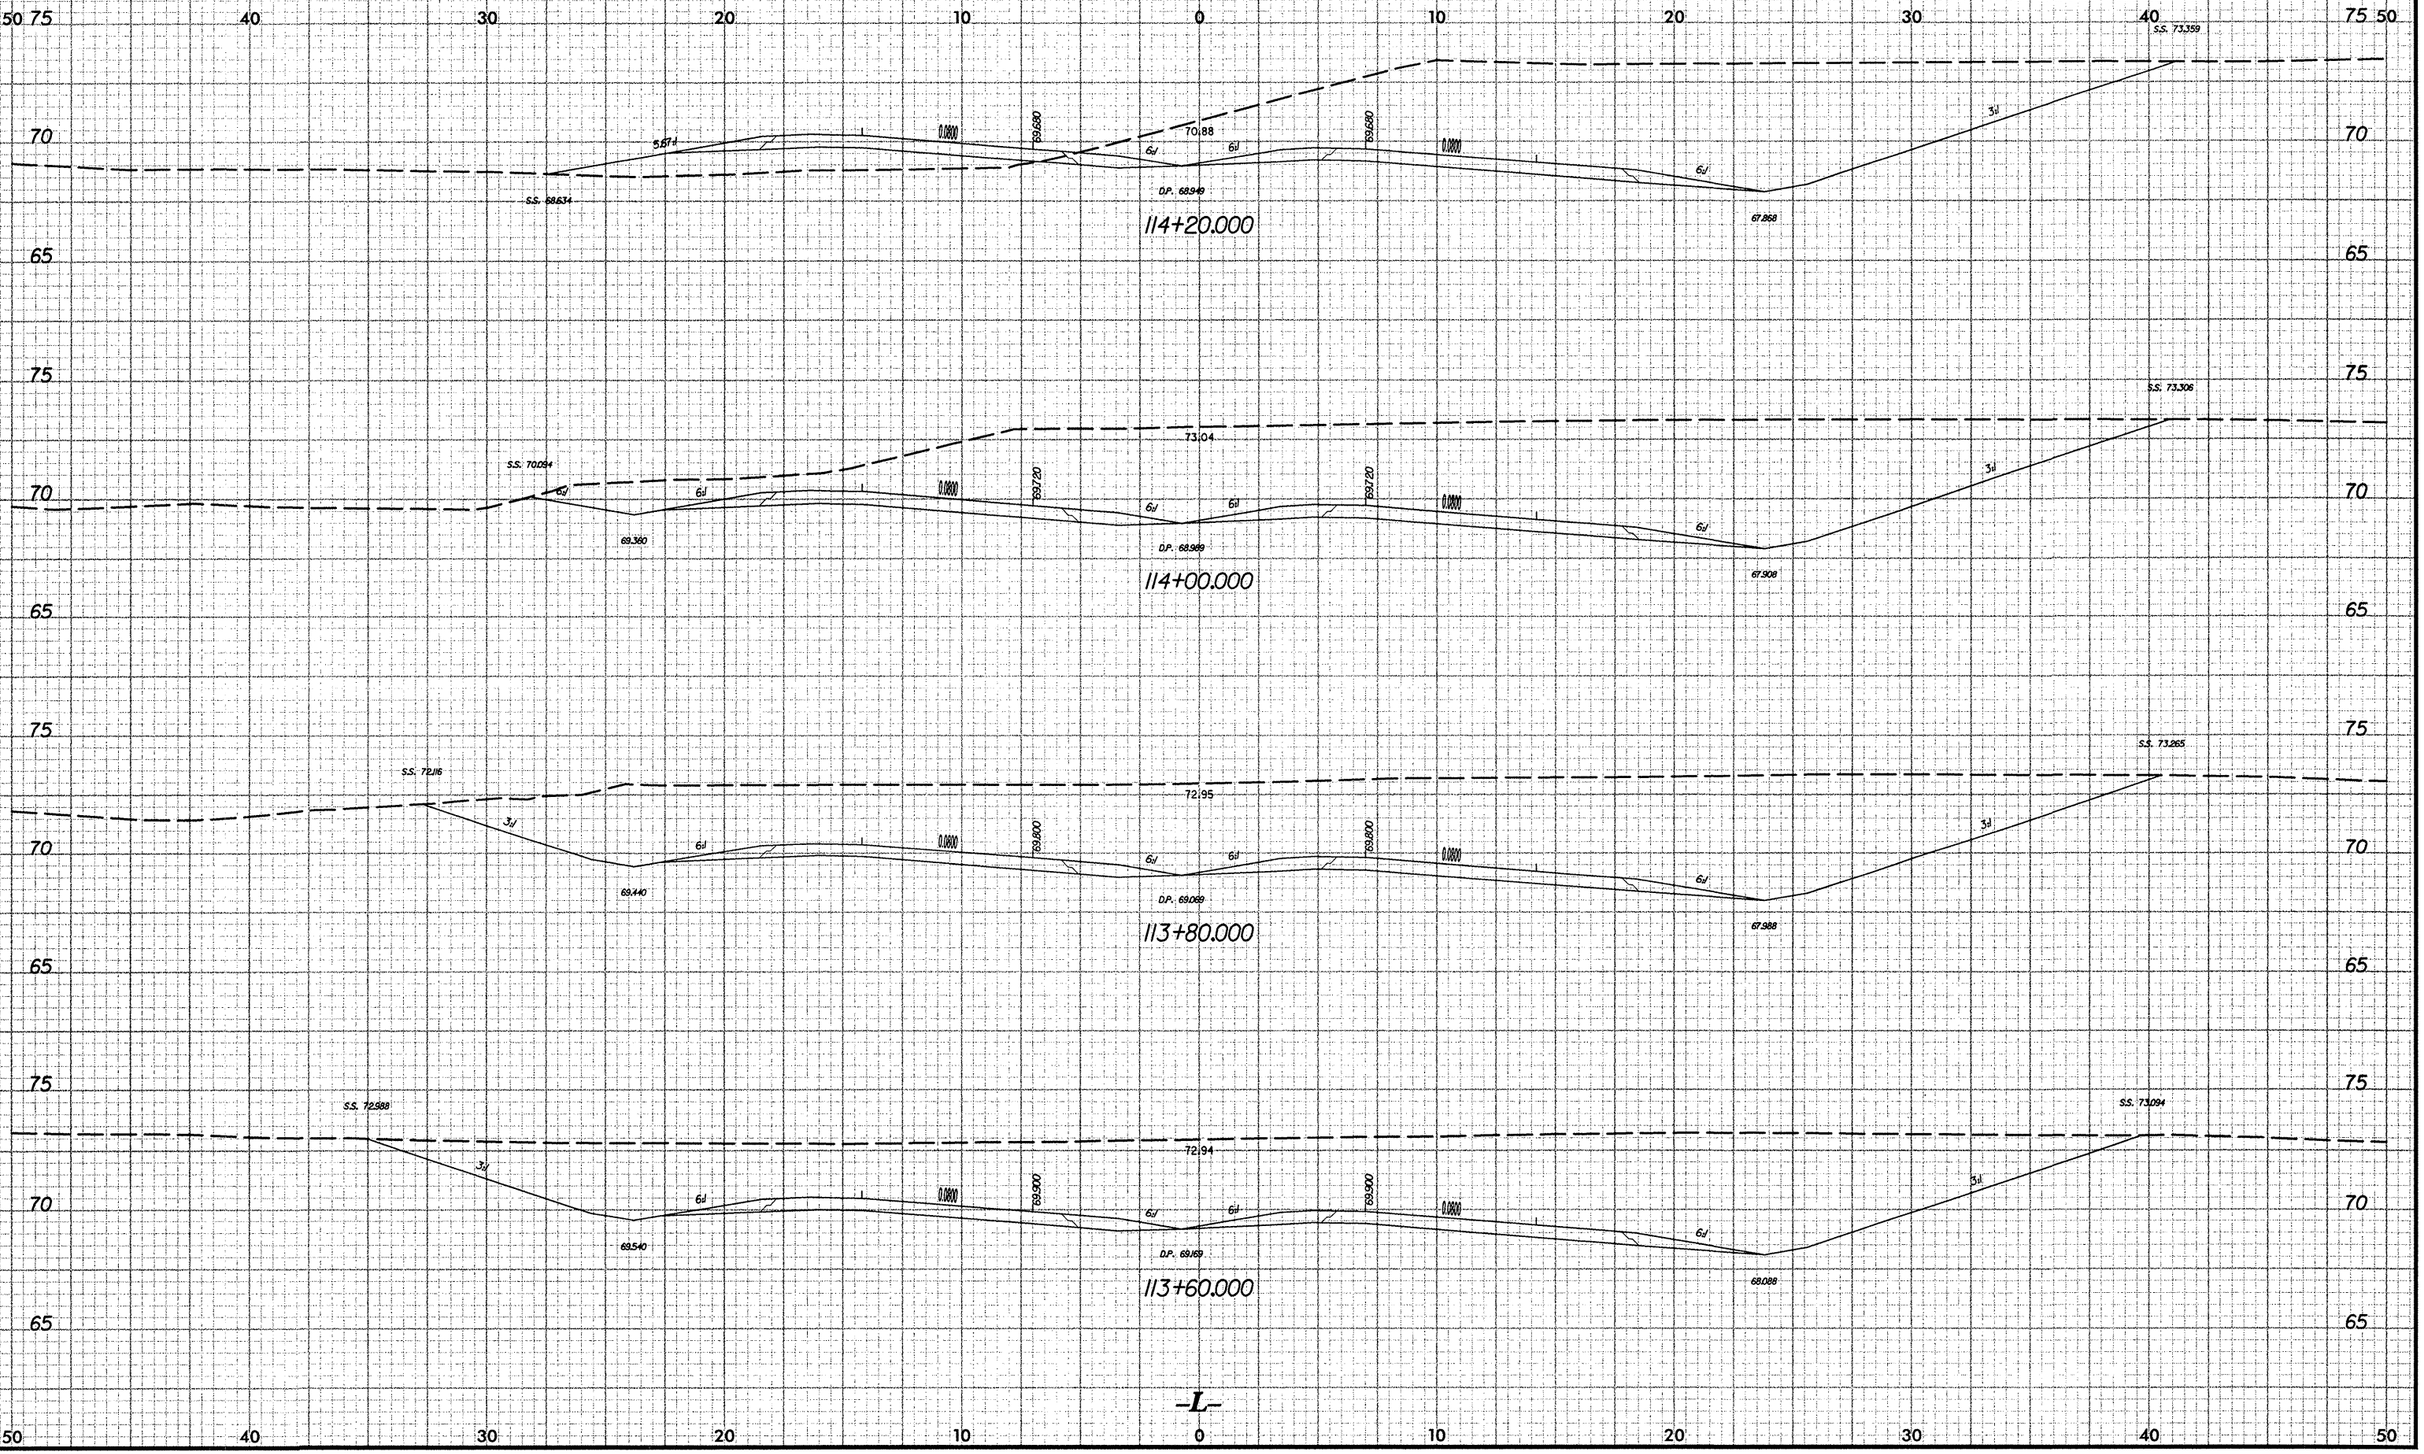

9/24/2018
rlvrose@ncdot.gov\x0002cb_rdy_xpll4.dgn
cpoole

10/26/2010

PROJECT REFERENCE NO.	SHEET NO.
X-0002CB	X-19

2.5 0 2.5 5

METRIC

50 75 40 30 20 10 0 10 20 30 40 75 50

115+00.000

70 / 65 / 75

1:2 — 3:1 — 3:1 — 4.46% — 0.060 — 69.900 — 6:1 — 6:1 — 69.900 — 0.060 — 6:1 — 3:1

S.S. 68.423 — D.P. 69.188 — 68.27 — S.S. 72.970 — 68.088

65.587 LATERAL BASE DITCH

114+80.000

70 / 65 / 75

1:2 — 3:1 — 3:1 — 4.94% — 0.060 — 69.800 — 6:1 — 6:1 — 69.800 — 0.060 — 6:1 — 3:1

S.S. 68.518 — D.P. 69.069 — 67.48 — S.S. 72.887 — 67.988

65.648 LATERAL BASE DITCH

114+60.000

75 / 70 / 65

1:2 — 3:1 — 3:1 — 3.29% — 0.060 — 69.720 — 6:1 — 6:1 — 69.720 — 0.060 — 6:1 — 3:1

S.S. 67.532 — D.P. 68.969 — 67.25 — S.S. 73.237 — 67.908

65.709 LATERAL BASE DITCH

114+40.000

75 / 70 / 65

1:2 — 3:1 — 3:1 — 3.67% — 0.060 — 69.680 — 6:1 — 6:1 — 69.680 — 0.060 — 6:1 — 3:1

S.S. 67.776 — D.P. 68.949 — 67.47 — S.S. 73.233 — 67.968

65.770 LATERAL BASE DITCH

–L–

50 40 30 20 10 0 10 20 30 40 50

rlvosa 3/24/2010
c:\projects\x0002cb-rdy_xpl1.4.dgn
opsutil

PROJECT REFERENCE NO.	SHEET NO.
X-0002CB	X-20

2.5 0 2.5 5

METRIC

50 75 40 30 20 10 0 10 20 30 40 75 50

70 65 75

1:2 3:1 3:1 S.S. 67.271 65.343 LATERAL BASE DITCH 0.0600 70.300 6:1 6:1 70.300 0.0600 O.P. 68.57 6:1 S.S. 69.696 3:1 BERM DITCH 3:1 3:1 69.749 68.468

115+80.000

1:2 3:1 3:1 S.S. 67.555 65.404 LATERAL BASE DITCH 0.0600 70.200 6:1 6:1 72.125 70.200 0.0600 O.P. 69.469 6:1 68.388 S.S. 72.053 BERM DITCH 3:1 3:1 71.268

115+60.000

1:2 4:1 3:1 3:1 S.S. 68.075 65.465 LATERAL BASE DITCH 0.0600 70.000 6:1 6:1 70.000 0.0600 O.P. 68.565 6:1 68.288 3:1 S.S. 72.924

115+40.000

1:2 3:1 3:1 S.S. 67.286 65.526 LATERAL BASE DITCH 0.0600 70.000 6:1 6:1 70.000 0.0600 O.P. 68.562 6:1 68.188 3:1 S.S. 72.947

115+20.000

–L–

50 40 30 20 10 0 10 20 30 40 50

9/24/2018
rlvarnadoe
c:\projects\115\x0002cb_rdy_xp\L14.dgn

10/25/98

2.5	0	2.5	5

METRIC

PROJECT REFERENCE NO.	SHEET NO.
X-0002CB	X-21

50 75 40 30 20 10 0 10 20 30 40 75 50

70 65 75

1:2 3:1 3:1 S.S. 67.351 65.100 LATERAL BASE DITCH

0.0800 70.700 6:1 6:1 70.700 0.0800 6:1 S.S. 70.296 3:1

D.P. 69.969 68.29 68.888

116+60.000

70 65 75

1:2 3:1 3:1 S.S. 67.815 65.161 LATERAL BASE DITCH

0.0800 70.600 6:1 6:1 70.600 0.0800 6:1 S.S. 71.174 3:1

D.P. 69.869 67.71 68.788

116+40.000

70 65 75

1:2 3:1 3:1 S.S. 66.478 65.222 LATERAL BASE DITCH

0.0800 70.500 6:1 6:1 70.500 0.0800 6:1 S.S. 71.711 BERM DITCH 3:1 3:1 3:1

D.P. 69.769 67.83 68.688 71.548

116+20.000

70 65 75

1:2 3:1 3:1 S.S. 66.924 65.283 LATERAL BASE DITCH

0.0800 70.400 6:1 6:1 70.400 0.0800 6:1 S.S. 70.835 BERM DITCH 3:1 3:1 3:1

D.P. 69.669 69.96 68.588 70.202

116+00.000

-L-

50 40 30 20 10 0 10 20 30 40 50

9/24/2018
rlvarnell
c:\pwwork\rlv\x0002cb_rdy_sp1_14.dgn

10/25/2018

2.5 0 2.5 5

METRIC

PROJECT REFERENCE NO.	SHEET NO.
X-0002CB	X-22

0 10 20 30 40 50 60 70 80 90

75

70

65

60

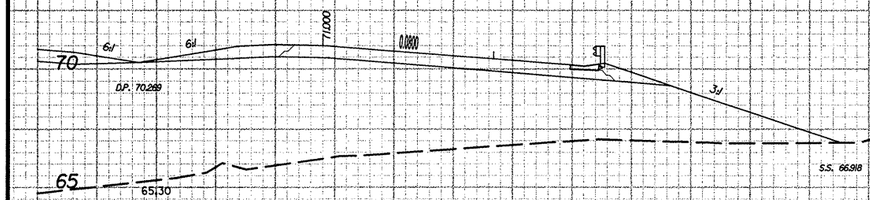

117+20.000

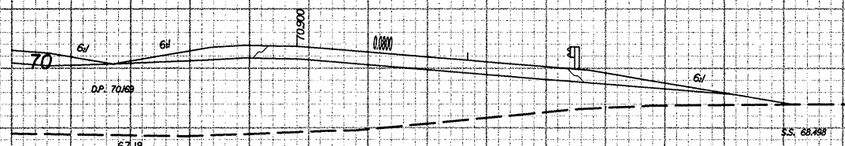

117+00.000

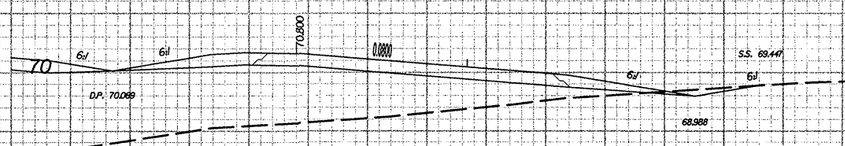

116+80.000

℄

75
70
65
60
0 10 20 30 40 50 60 70 80 90

9/24/2018
r:\roadway\projects\x0002cb_rdy_xpl_L5.dgn
cpowell

10/26/88

2.5	0	2.5	5

METRIC

PROJECT REFERENCE NO.	SHEET NO.
X-0002CB	X-23

75 0 10 20 30 40 50 60 70 80 90 75

70 65 60 55

71.300 0.080

57.41

117+80.000

6:1 6:1 71.200 0.080 3:1

D.P. 70.469

S.S. 60.810

61.63

117+60.000

6:1 6:1 71.100 0.080 3:1

D.P. 70.369

S.S. 64.472

64.20

117+40.000

-L-

0 10 20 30 40 50 60 70 80 90

9/24/2010
n:\roadway\proj\x0002cb_rdy_xp1.15.dgn
cpowell

2.5	0	2.5	5

METRIC

PROJECT REFERENCE NO.	SHEET NO.
X-0002CB	X-24

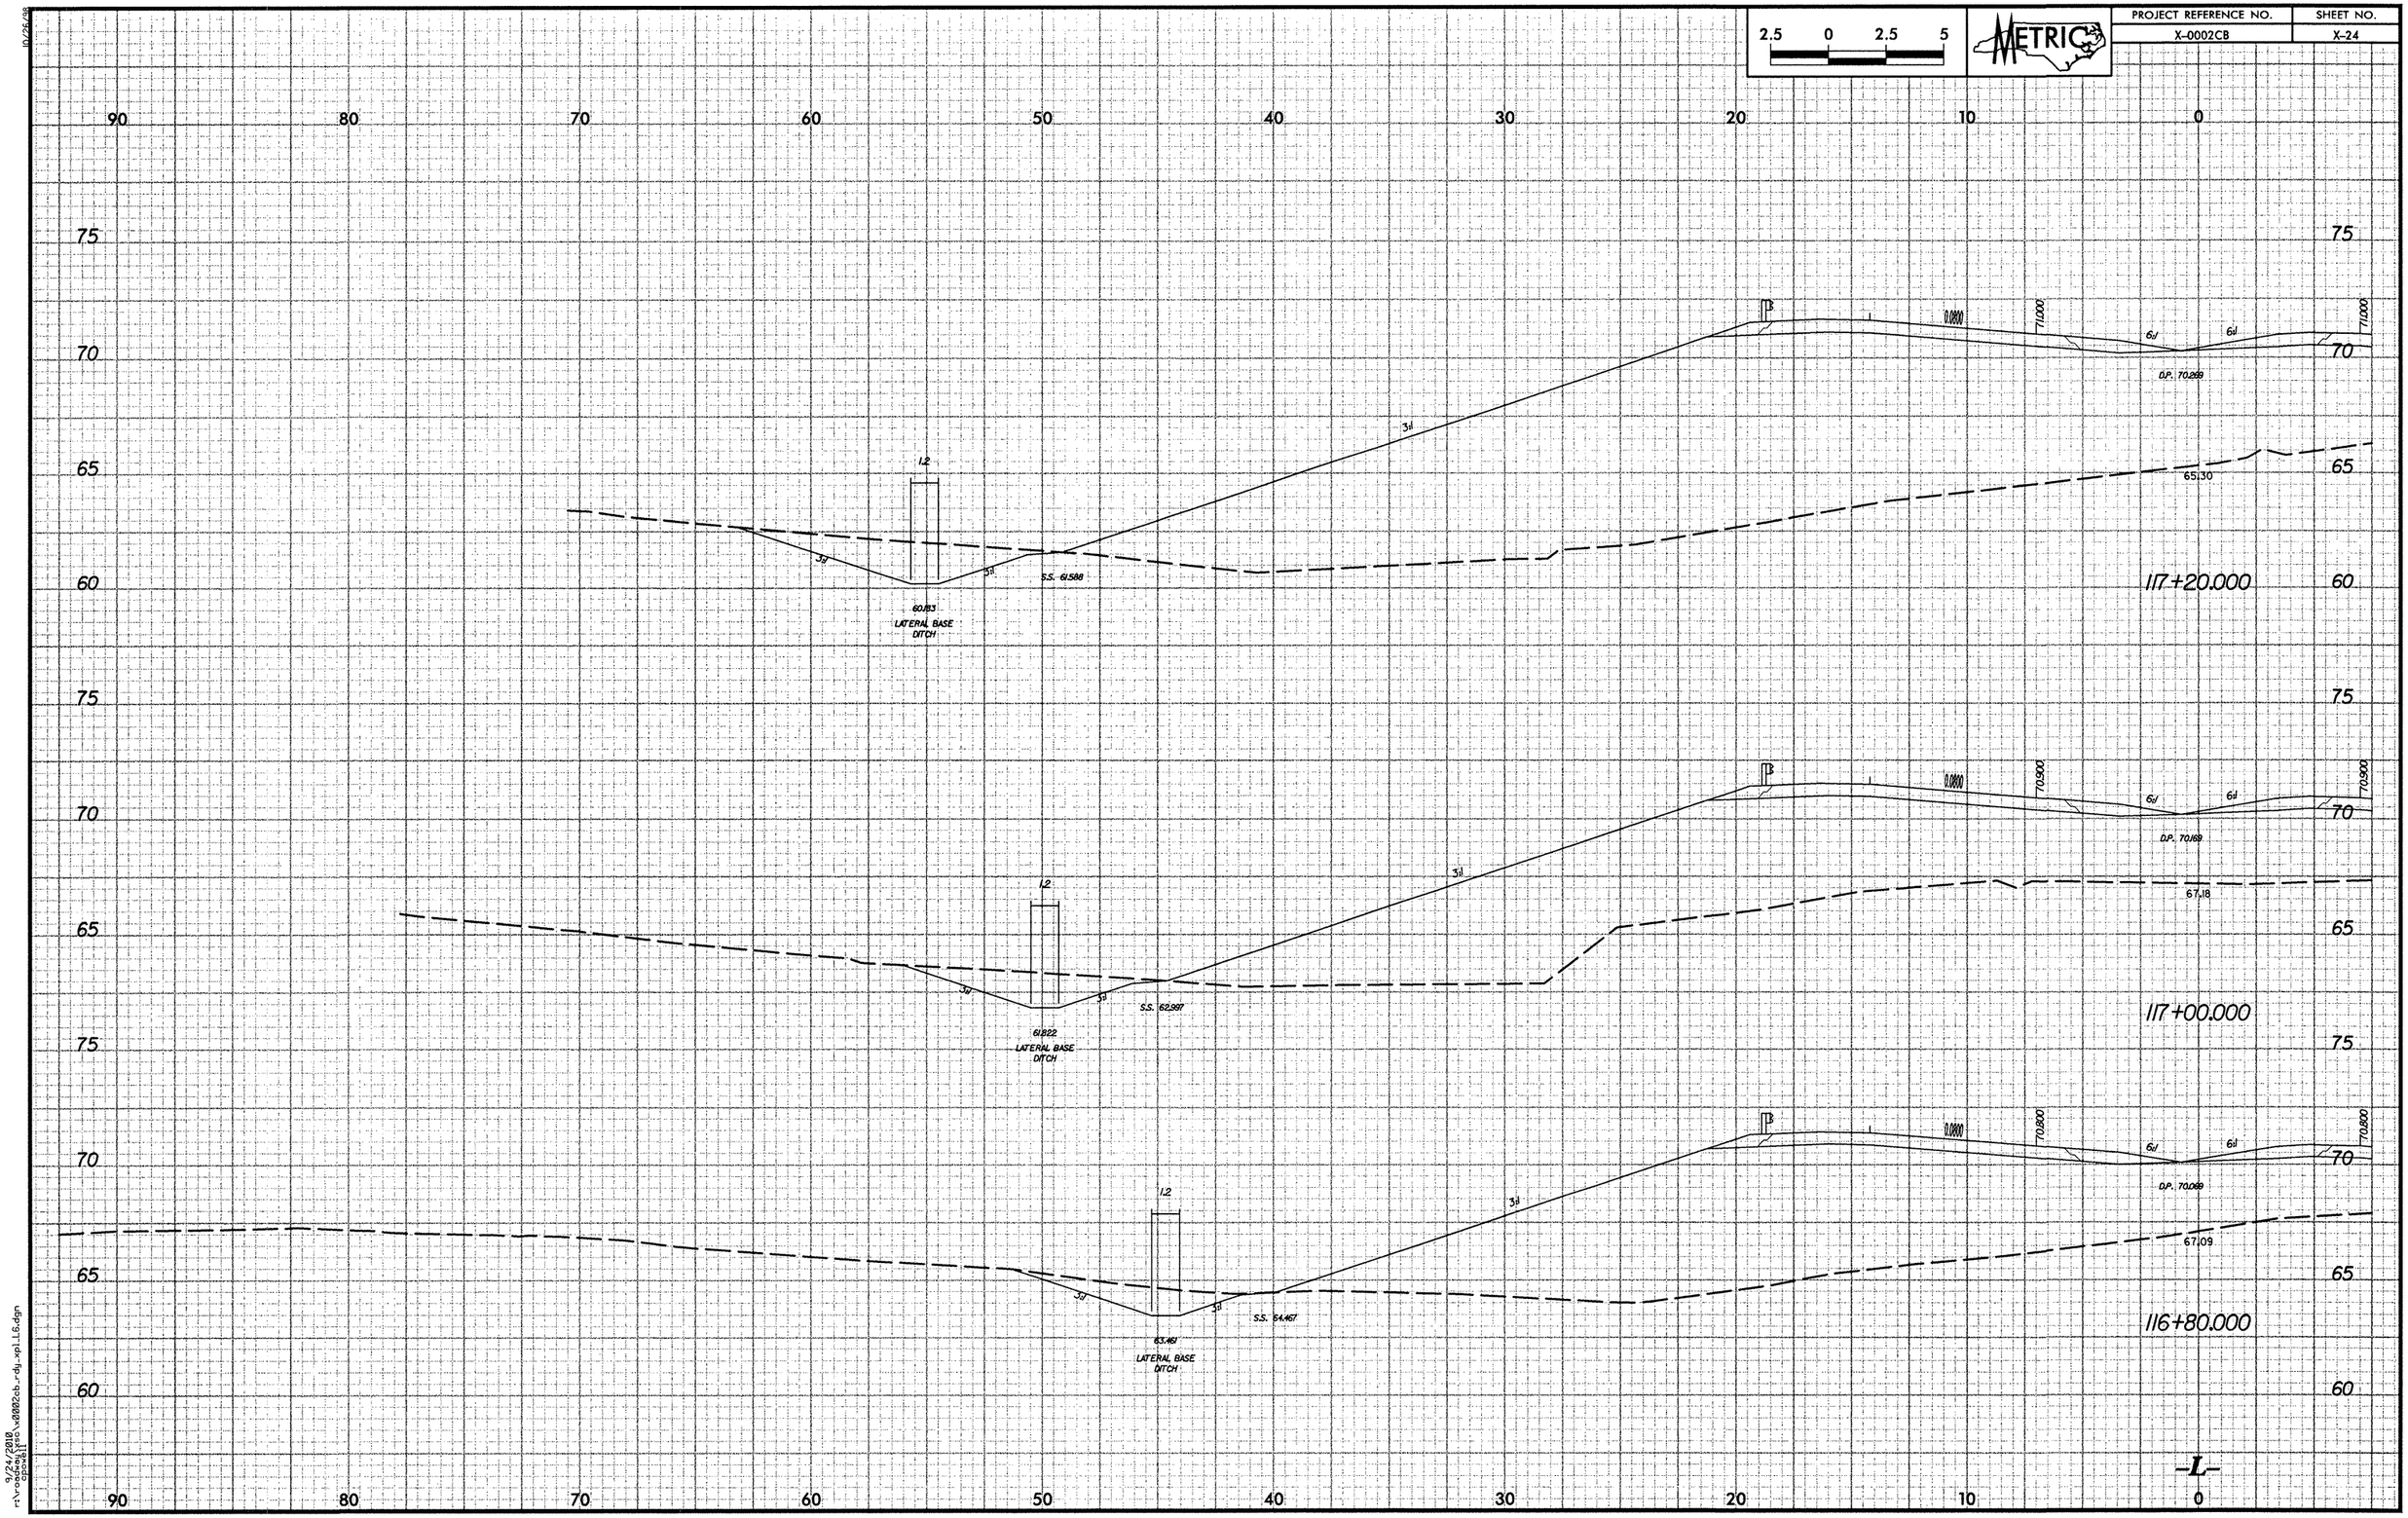

9/24/2018
rlvarnell
opensheet
rlv-roadway_0002cb-rdy_xpl_L6.dgn

10/25/18

2.5 0 2.5 5

METRIC

PROJECT REFERENCE NO.	SHEET NO.
X-0002CB	X-25

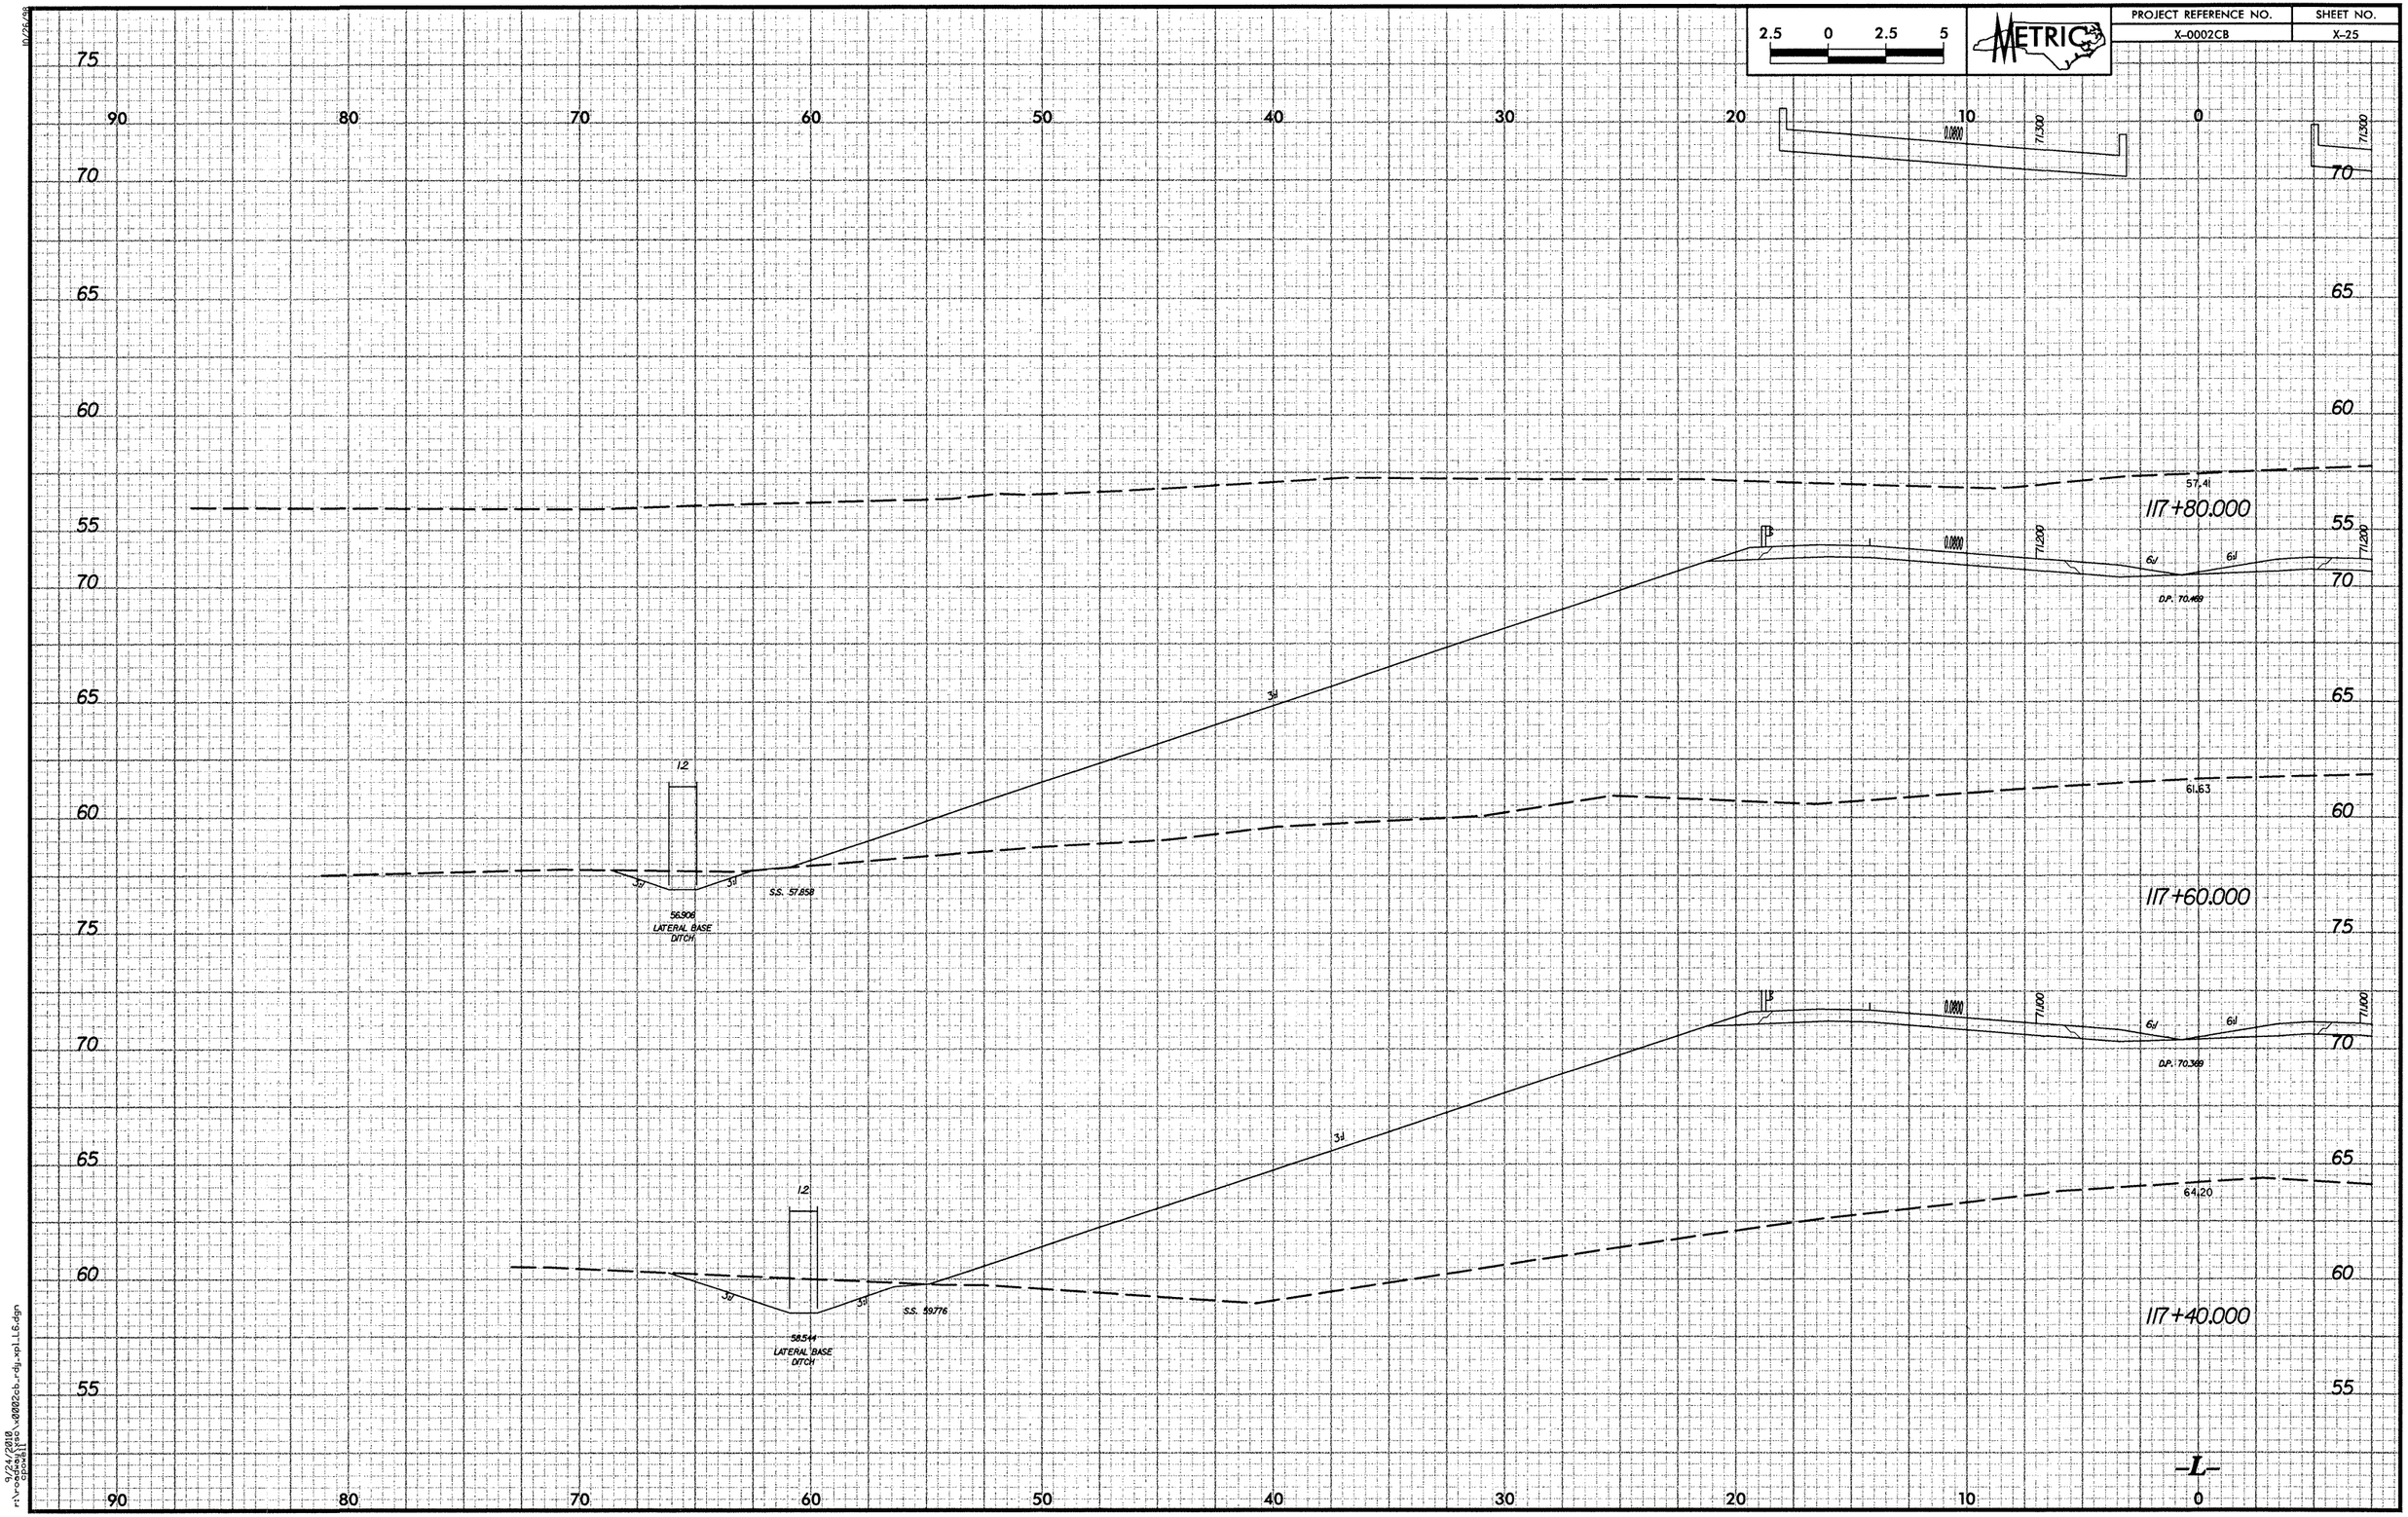

3/24/2018
rlv-cadd01 \x0002cb_rdy_xpLL6.dgn
cpowell

10/26/98

2.5	0	2.5	5

METRIC

PROJECT REFERENCE NO.	SHEET NO.
X-0002C	X-26

50 40 30 20 10 0 10 20 30 40 50

70
65
60
55
55.10
118+20.000

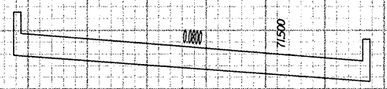

70
65
60

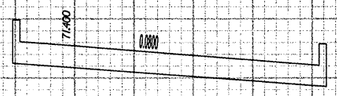

70
65
60
55
55.10
118+00.000

–L–

50 40 30 20 10 0 10 20 30 40 50

9/24/2018
r:\vcad\projects\x0002cb_rdy_xpl_L7.dgn
cpowell

10/26/98

2.5	0	2.5	5

METRIC

PROJECT REFERENCE NO.	SHEET NO.
X-0002C	X-27

50 40 30 20 10 0 10 20 30 40 50

70

65

60

0.0800 71700

71700 0.0800

58.71

118+60.000

0.0800 71600

71600 0.0800

70

65

60

56.47

118+40.000

-L-

50 40 30 20 10 0 10 20 30 40 50

9/24/2010
rlyons
cpowell

r:\roadway\x0002cb_rdy_xpl_L7.dgn

10/26/98

2.5	0	2.5	5

METRIC

PROJECT REFERENCE NO.	SHEET NO.
X-0002C	X-28

50 40 30 20 10 0 10 20 30 40 50

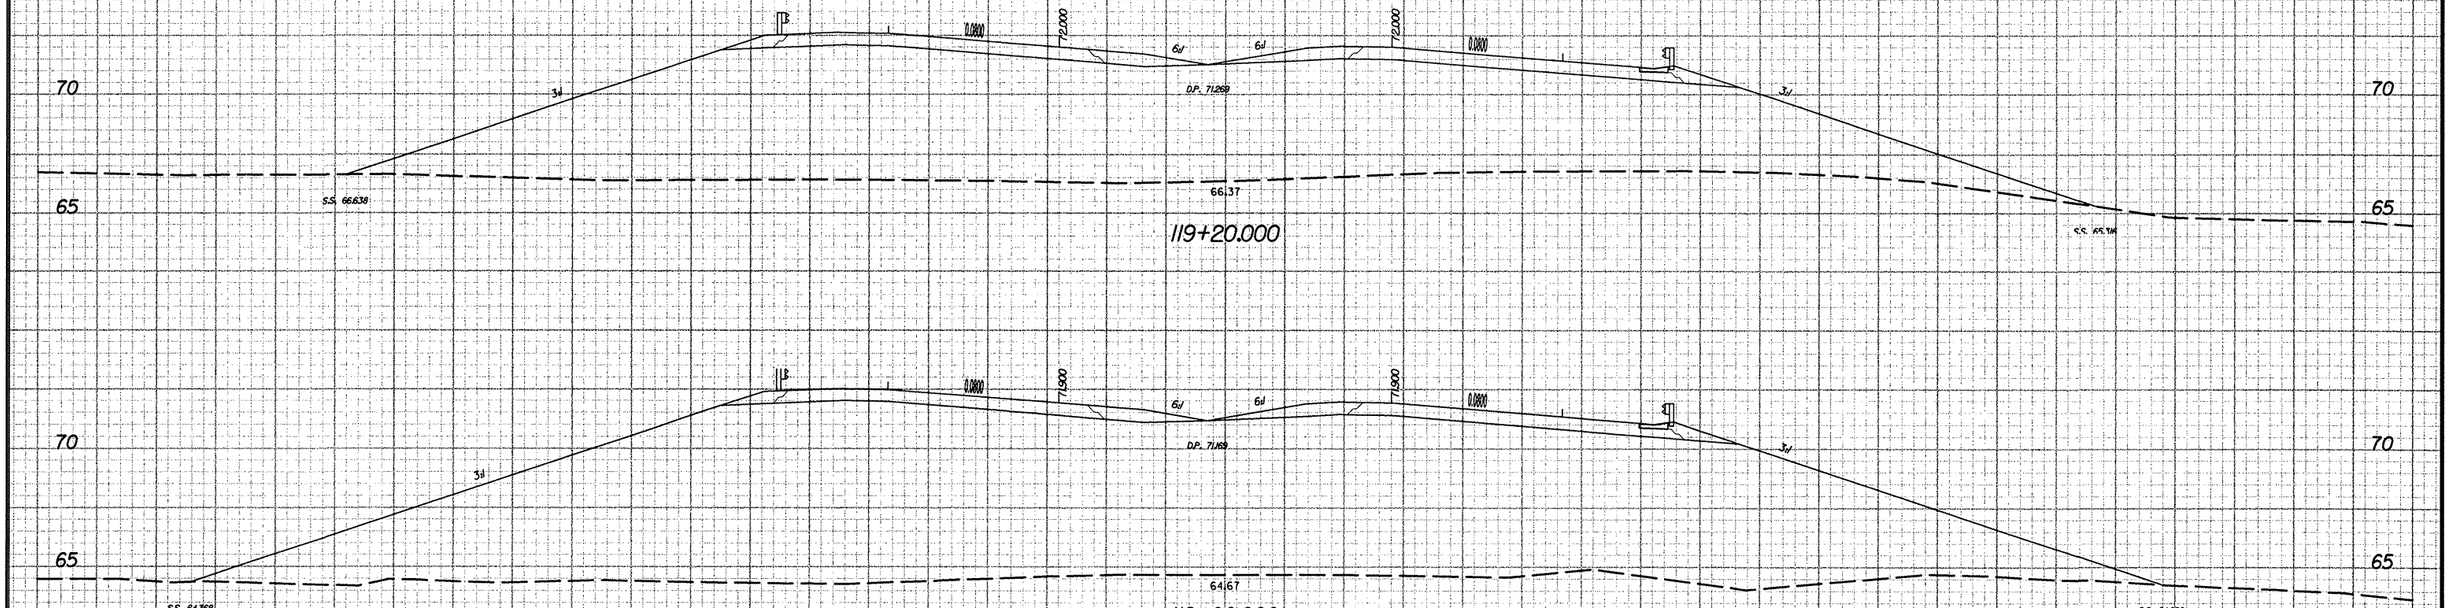

–L–

50 40 30 20 10 0 10 20 30 40 50

9/24/2018
rl\r-0002cb_rdy_xpl_L7.dgn
osborne
dgn\lines\x0002cb_rdy_xpl_L7.dgn

10/26/98

2.5	0	2.5	5

METRIC

PROJECT REFERENCE NO.	SHEET NO.
X-0002C	X-29

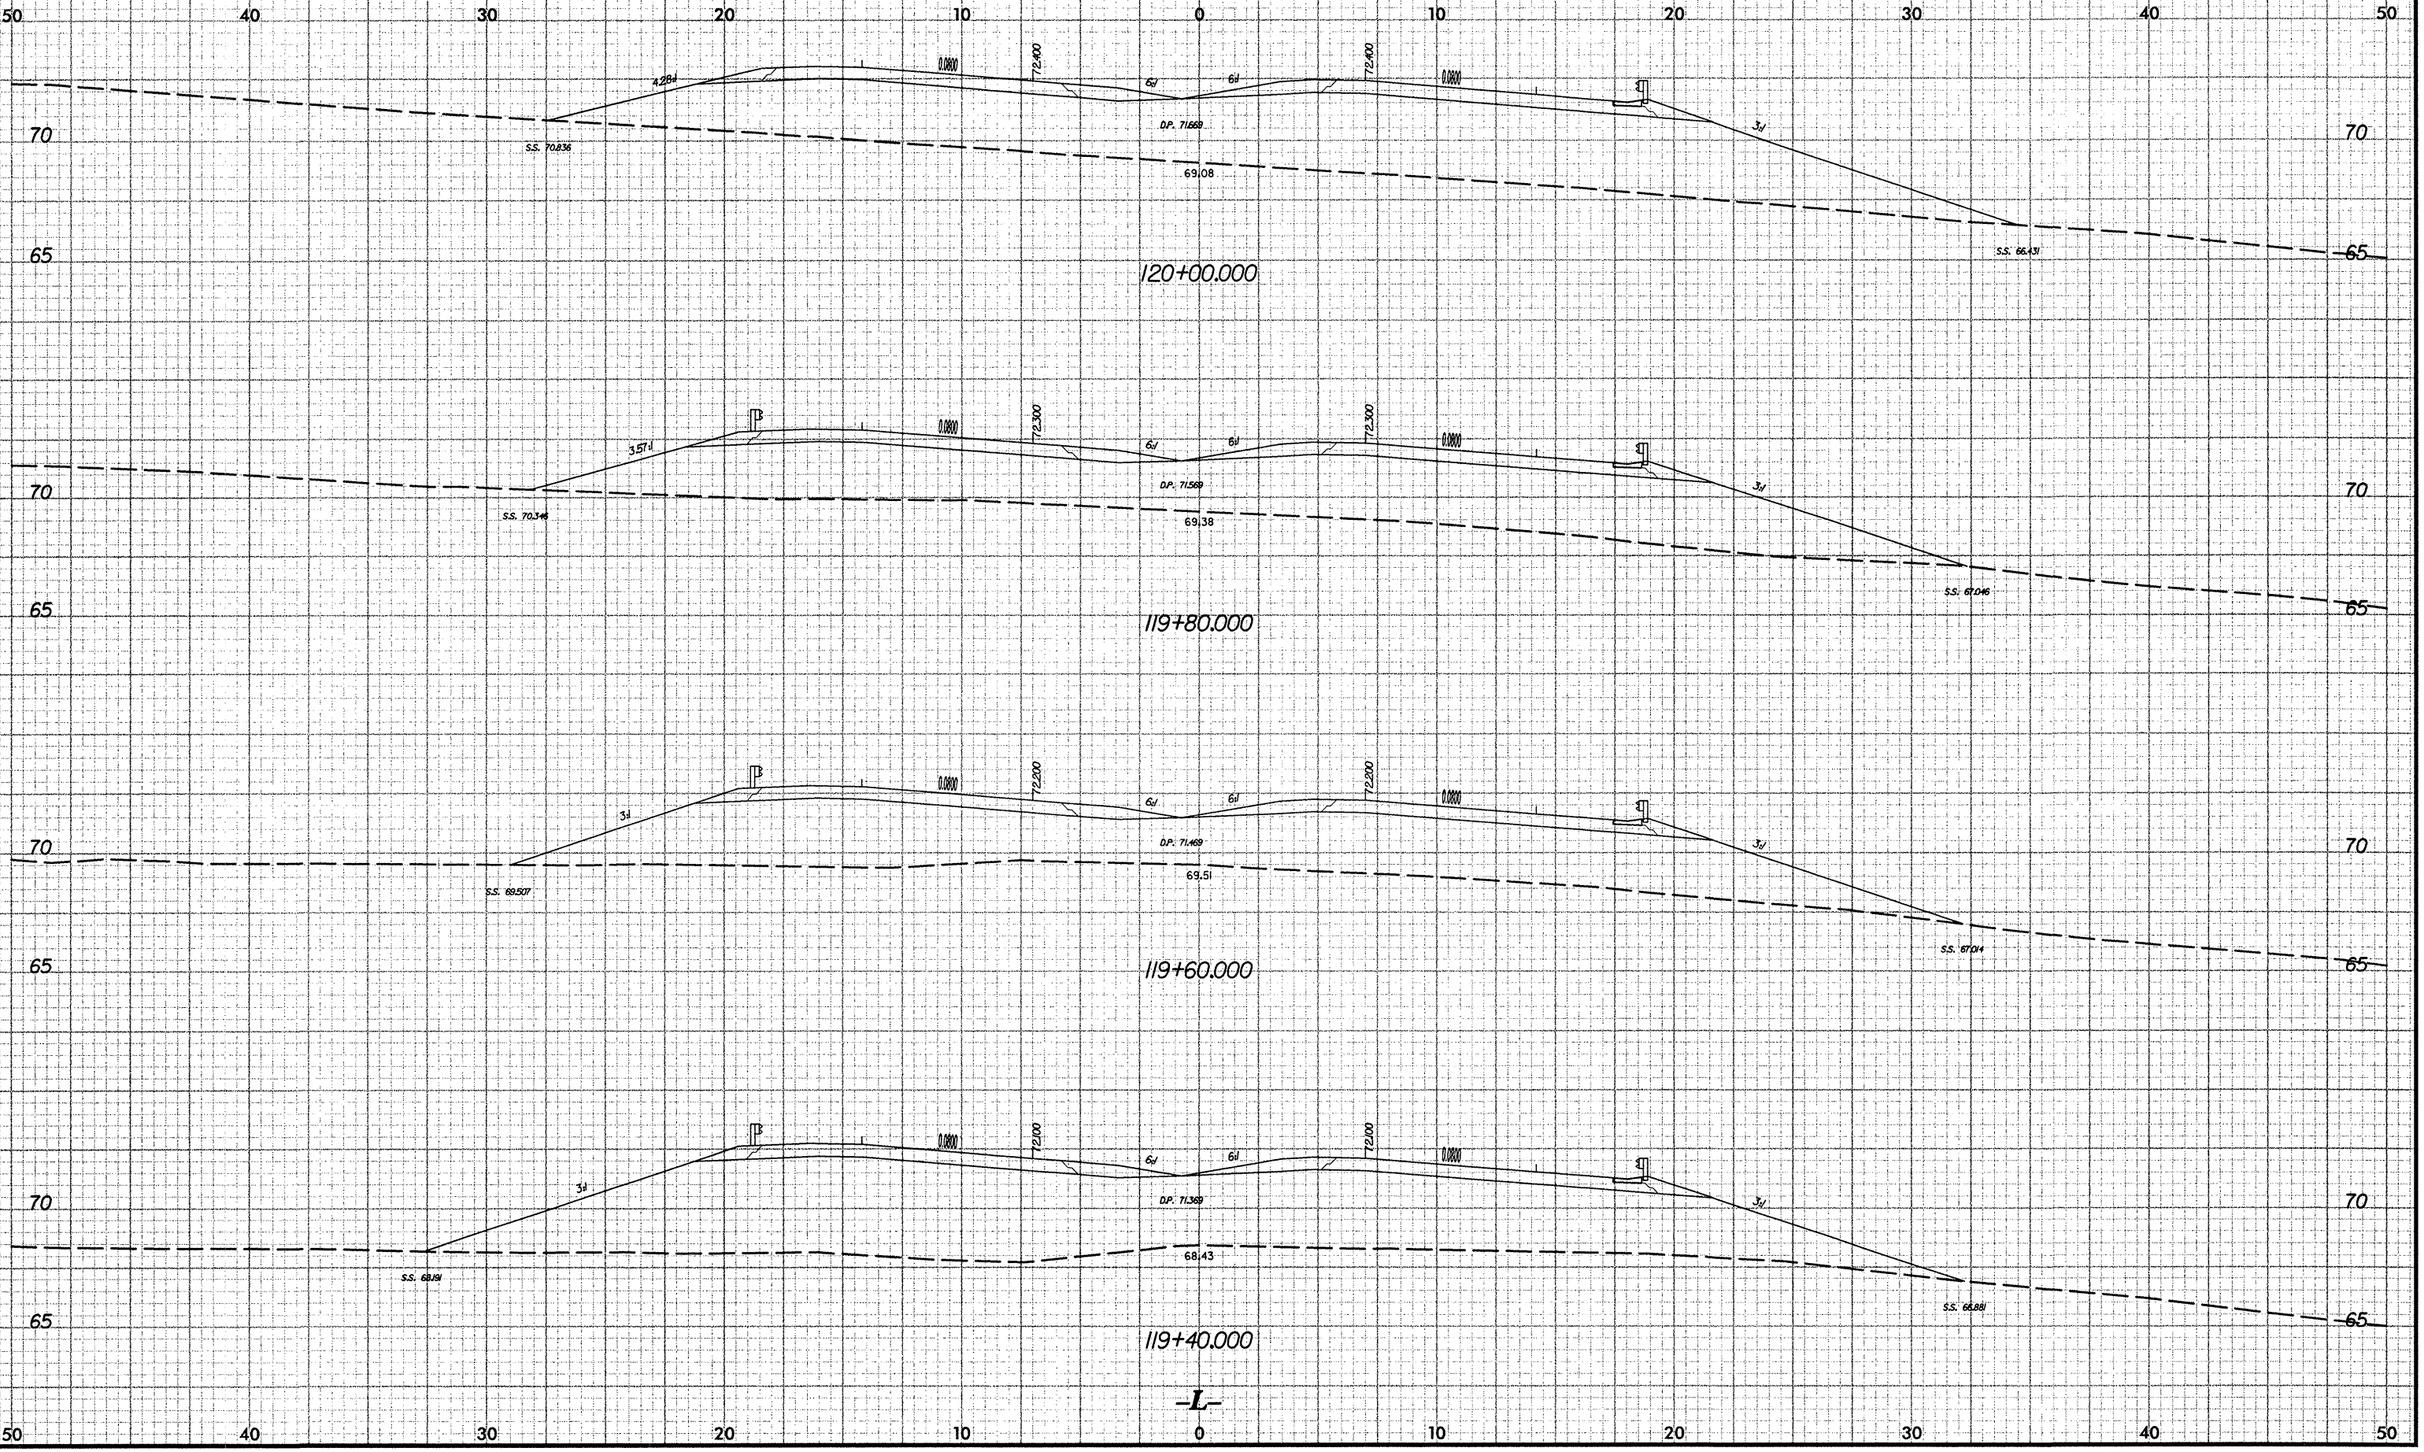

9/24/2018
r:\roadway\projects\x0002cb_rdy_xpl_L7.dgn
cpostell

10/25/18

PROJECT REFERENCE NO.	SHEET NO.
X-0002C	X-30

2.5 0 2.5 5

METRIC

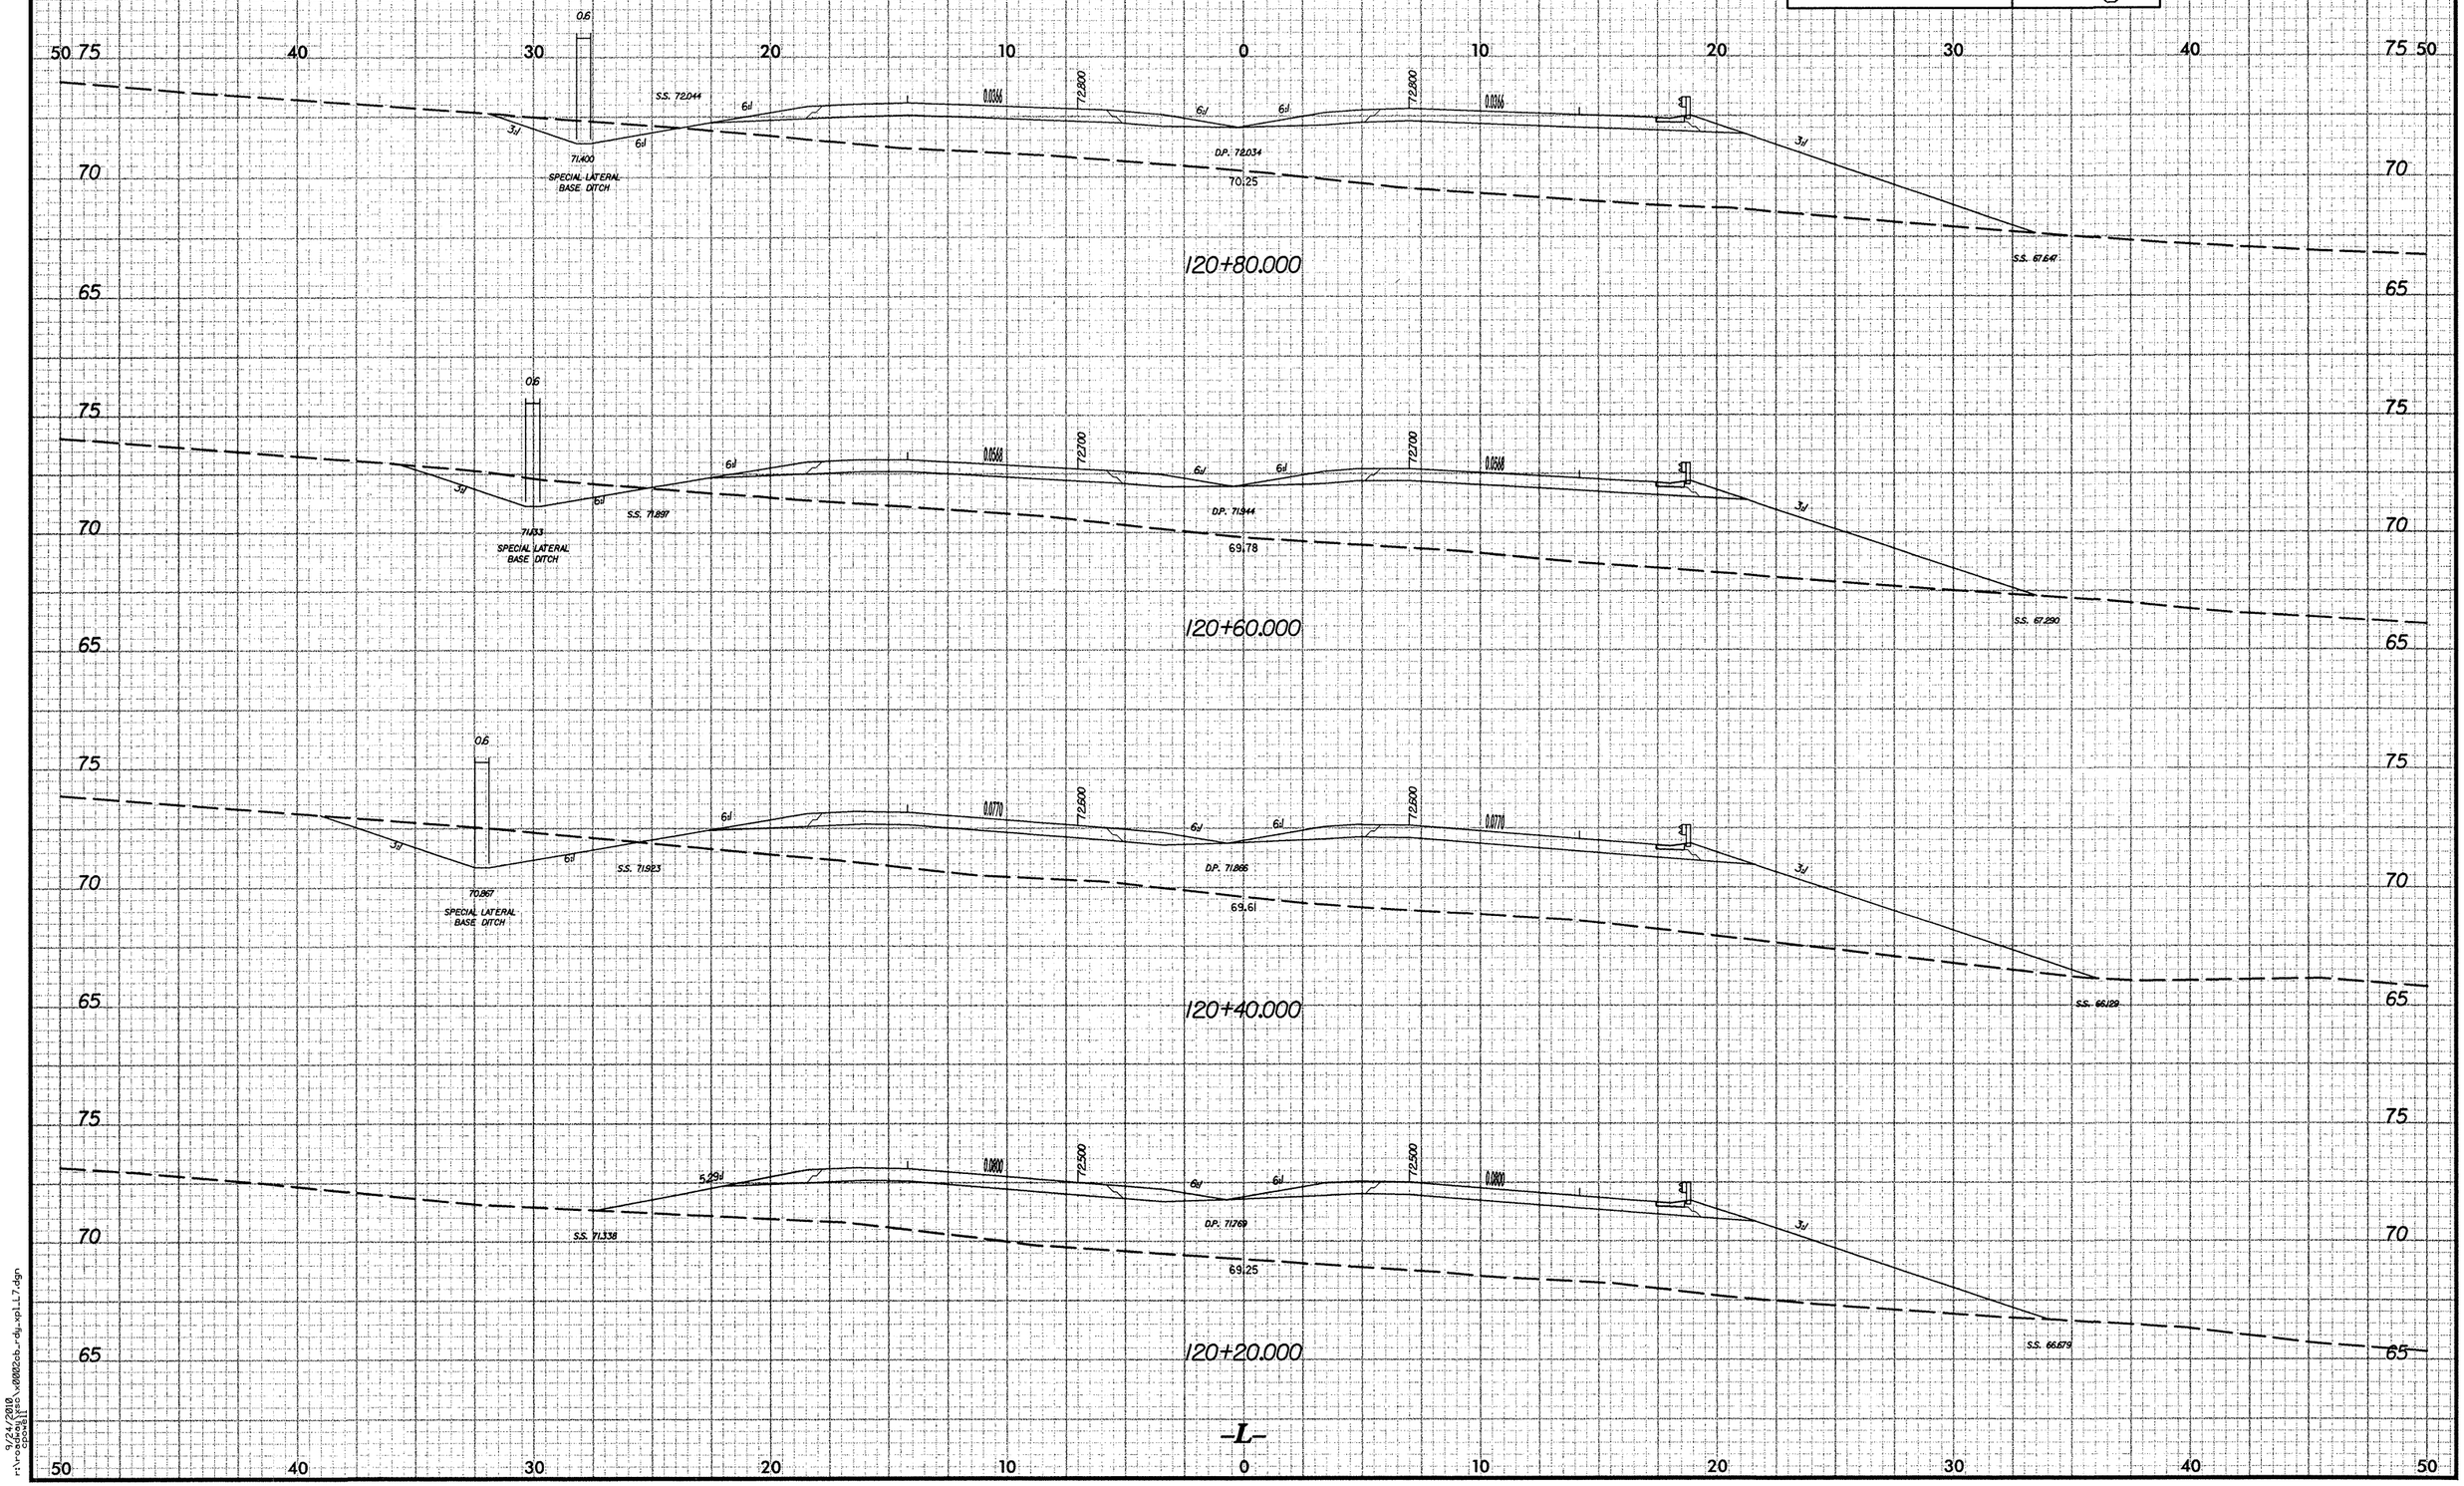

9/24/2018
rivera@DESIGN\x0002cb_rdy_xpl_L7.dgn
cpowell

PROJECT REFERENCE NO.	SHEET NO.
X-0002C	X-31

2.5 0 2.5 5

METRIC

50 75 40 30 20 10 0 10 20 30 40 75 50

BERM DITCH S.S. 74.313
3:1 3:1 3:1 6:1 6:1 6:1
74.131
0.0250 73.200 0.0250
71.970
72.112 D.P. 72.411
3.79:1
S.S. 70.490

121+60.000

75 70

BERM DITCH S.S. 74.084
3:1 3:1 3:1 6:1 6:1 6:1
73.924
0.0242 73.100 0.0250
71.876
D.P. 72.311
4.01:1
S.S. 70.519

121+40.000

75 70

BERM DITCH S.S. 73.358
3:1 3:1 3:1 6:1 6:1 6:1
73.178
0.0240 73.000 0.0250
71.921
D.P. 72.211
70.97
3:1
S.S. 69.309

121+20.000

75 70 65

BERM DITCH S.S. 72.858
3:1 3:1 6:1 6:1 6:1
72.671
0.0263 72.900 0.0250
71.967
D.P. 72.111
70.50
3:1
S.S. 68.423

121+00.000

75 70 65

-L-

50 40 30 20 10 0 10 20 30 40 50

9/24/2018
riversides\projects\x0002cb_rdy_xpl_L7.dgn
opowell

PROJECT REFERENCE NO.	SHEET NO.
X-0002C	X-32

2.5 0 2.5 5

METRIC

50 40 30 20 10 0 10 20 30 40 50

80 75 70

S.S. 76.912 — 3:1 — 6:1 — 0.0250 — 73.319 — 75.41 — 73.319 — 0.0250 — 6:1 — 3:1 — S.S. 74.451

72.089 — D.P. 72.530 — 72.089

122+40.000

BERM DITCH — S.S. 76.196 — 3:1 — 3:1 — 75.932 — 3:1 — 6:1 — 0.0250 — 73.346 — 74.67 — 73.346 — 0.0250 — 6:1 — 3:1 — S.S. 74.683

72.119 — D.P. 72.560 — 72.119

122+20.000

BERM DITCH — S.S. 75.317 — 3:1 — 3:1 — 75.077 — 3:1 — 6:1 — 0.0250 — 73.359 — 74.45 — 73.359 — 0.0250 — 6:1 — 3:1 — S.S. 74.175

72.109 — D.P. 72.550 — 72.109

122+00.000

BERM DITCH — S.S. 74.372 — 3:1 — 3:1 — 74.142 — 3:1 — 6:1 — 0.0250 — 73.289 — 73.02 — 73.289 — 0.0250 — 6:1 — 3:1 — S.S. 73.290

72.059 — D.P. 72.500 — 72.059

121+80.000

—L—

50 40 30 20 10 0 10 20 30 40 50

10/26/98

9/24/2018
rlvance
c:\projects\x0002c\x0002c-rdy_xp1_L7.dgn

2.5	0	2.5	5

METRIC

PROJECT REFERENCE NO.	SHEET NO.
X-0002C	X-33

50 40 30 20 10 0 10 20 30 40 50

75
70

S.S. 74.532
3:1
6:1
0.0250
72.800
74.30
6:1
6:1
72.800
0.0080
6:1
3:1
S.S. 73.549
71.570
71.692
D.P. 73.01
123+20.000

S.S. 74.993
3:1
6:1
0.0250
72.985
74.34
6:1
6:1
72.989
0.0250
6:1
3:1
S.S. 73.431
71.759
71.759
D.P. 72.200
123+00.000

S.S. 75.732
3:1
6:1
0.0250
73.139
74.52
6:1
6:1
73.139
0.0250
6:1
3:1
S.S. 73.583
71.909
71.909
D.P. 72.350
122+80.000

S.S. 76.427
3:1
6:1
0.0250
73.249
74.90
6:1
6:1
73.249
0.0250
6:1
3:1
S.S. 73.937
72.019
72.019
D.P. 72.460
122+60.000

-L-

50 40 30 20 10 0 10 20 30 40 50

9/24/2018
rivroads_sheets_v0002cb_rdy_xpLL7.dgn
opuell

10/25/08

2.5	0	2.5	5

METRIC

PROJECT REFERENCE NO.	SHEET NO.
X-0002C	X-34

50 40 30 20 10 0 10 20 30 40 50

75
70

S.S. 72.762
3:1
6:1
0.0550
72.000
70.473
73.34
6:1
6:1
72.000
0.0550
3:1
S.S. 73.272
D.P. 71.243
71.405
124+00.000

S.S. 73.414
3:1
6:1
0.0492
72.200
70.739
73.89
6:1
6:1
72.200
0.0445
3:1
S.S. 73.475
D.P. 71.443
71.505
123+80.000

S.S. 73.825
3:1
6:1
0.0396
72.400
71.048
74.13
6:1
6:1
72.400
0.0269
3:1
S.S. 73.909
D.P. 71.643
71.543
123+60.000

S.S. 74.259
3:1
6:1
0.0301
72.600
71.327
74.14
6:1
6:1
72.600
0.0194
3:1
S.S. 73.696
D.P. 71.811
71.618
123+40.000

-L-

50 40 30 20 10 0 10 20 30 40 50

9/24/2010
Scale: 1:200
rl:\projects\x-0002c\x-0002c-b_r-dy_xp1_L7.dgn

10/25/18

PROJECT REFERENCE NO.	SHEET NO.
X-0002C	X-35

2.5 0 2.5 5

METRIC

50 40 30 20 10 0 10 20 30 40 50

75 70

S.S. 73.196
3:1
6:1
69.473
0.0550
71.000
6:1
6:1
73.58
DP. 70.243
71.000
0.0550
6:1
70.405
3:1
S.S. 73.915
BERM DITCH
3:1 3:1
73.631

125+00.000

S.S. 72.927
3:1
6:1
69.673
0.0550
71.200
6:1
6:1
72.80
DP. 70.443
71.200
0.0550
6:1
70.571
3:1
S.S. 73.209
BERM DITCH
3:1 3:1
72.921

124+80.000

S.S. 72.784
3:1
6:1
70.170
0.0550
71.400
6:1
6:1
72.77
DP. 70.643
71.400
0.0550
6:1
70.909
3:1
S.S. 72.947
BERM DITCH
3:1 3:1
72.670

124+60.000

S.S. 72.576
3:1
6:1
70.108
0.0550
71.600
4:1
4:1
72.62
DP. 71.130
71.600
0.0550
6:1
70.848
3:1
S.S. 72.625
BERM DITCH
3:1 3:1
72.249

124+40.000

BERM DITCH
3:1 3:1
72.151
S.S. 72.504
3:1
6:1
70.046
0.0550
71.800
6:1
6:1
72.75
DP. 71.066
71.800
0.0550
6:1
70.786
3:1
S.S. 72.734
BERM DITCH
3:1 3:1
72.198

124+20.000

-L-

50 40 30 20 10 0 10 20 30 40 50

9/24/2018
rlv-s/24/2018
epowell
\\0002cb_rdy_xpl_L7.dgn

10/26/28

2.5	0	2.5	5

METRIC

PROJECT REFERENCE NO.	SHEET NO.
X-0002C	X-36

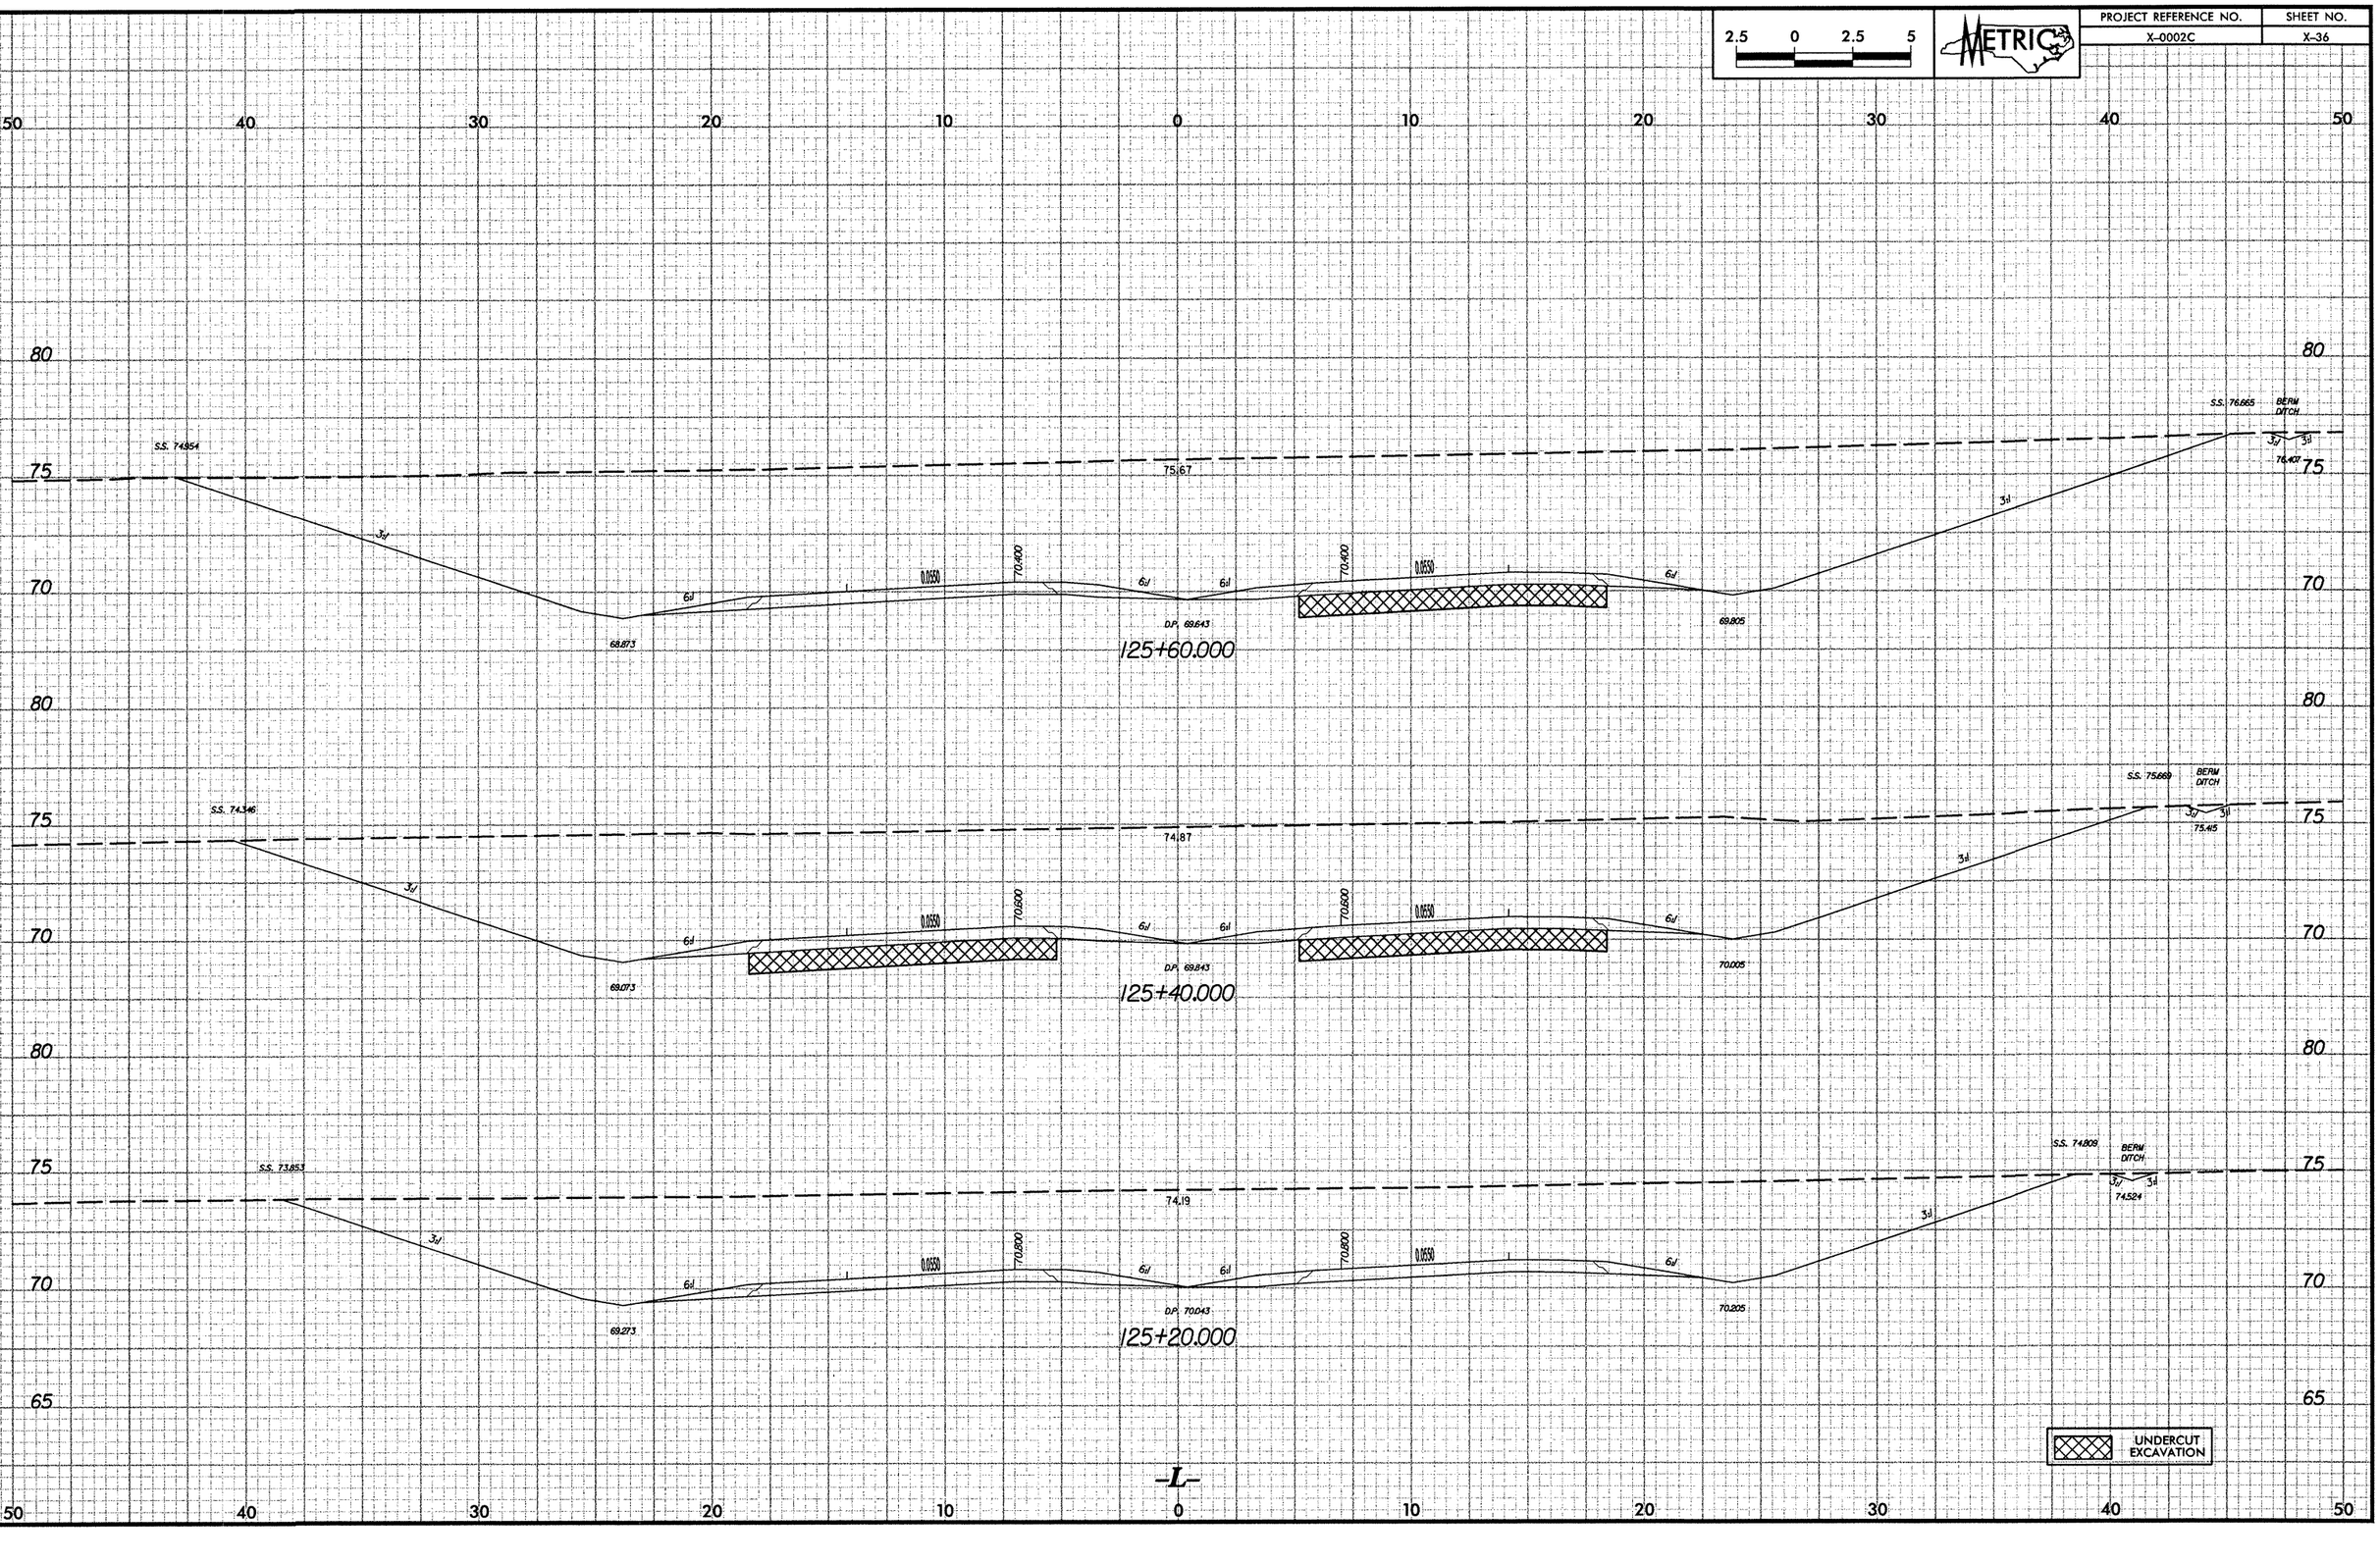

9/24/2018
rlv-s_plan_c0002cb_rdy_xpl_L7.dgn
cpovell

10/26/98

PROJECT REFERENCE NO.	SHEET NO.
X-0002CB	X-37

2.5 0 2.5 5

METRIC

0 10 20 30 40 50 60 70 80 90

80 75 70 65

77.42

6d 6d 769.800 0.055 6d

D.P. 69.043

69.205

S.S. 78.074

3d

126+20.000

80 75 70 65

77.19

6d 6d 770.000 0.055 6d

D.P. 69.243

69.405

S.S. 78.012 BERM DITCH

3d 3d

77.249

3d

126+00.000

80 75 70 65

76.44

6d 6d 770.200 0.055 6d

D.P. 69.443

69.605

S.S. 77.359 BERM DITCH

3d 3d

77.099

3d

125+80.000

-L-

0 10 20 30 40 50 60 70 80 90

9/24/2018
rlvrcompositeX\x0002cb_rdy_xpl_L8.dgn
cpowell

10/26/18

2.5 0 2.5 5

METRIC

PROJECT REFERENCE NO.	SHEET NO.
X-0002CB	X-38

0 10 20 30 40 50 60 70 80 90

80 75 70 80

S.S. 75.544

75.79

3:1

6:1 6:1 0.050 6:1

69.200

D.P. 68.443

68.605

126+80.000

80

S.S. 76.578

77.32

75

3:1

70 6:1 6:1 0.050 6:1 69.400

D.P. 68.643

68.805

126+60.000

65

80

S.S. 77.574

77.87

75

3:1

70 6:1 6:1 0.050 6:1 69.600

D.P. 68.843

69.005

126+40.000

65

-L-

0 10 20 30 40 50 60 70 80 90

9/24/2018
rlv-s-24x36h-v0002cb-rdy_sc1.18.dgn
cpowell

PROJECT REFERENCE NO.	SHEET NO.
X-0002CB	X-39

2.5 0 2.5 5

METRIC

10/26/98

75 0 10 20 30 40 50 60 70 80 90 75

70 65

72.06 6.0% 6.0% 68.400 0.0896 6.0% D.P. 67.635 127+60.000 S.S. 71.590 3:1 67.660

75 70 65

73.15 6.0% 6.0% 68.600 0.0550 6.0% D.P. 67.843 127+40.000 S.S. 72.398 3:1 68.005

75 70 80 75 70 65

74.27 6.0% 6.0% 68.800 0.0550 6.0% D.P. 68.043 127+20.000 S.S. 73.352 3:1 68.205

75 70 65

75.20 6.0% 6.0% 69.000 0.0550 6.0% D.P. 68.243 127+00.000 S.S. 74.366 3:1 68.405

-L-

0 10 20 30 40 50 60 70 80 90

9/24/2018
rivero@tpo1150\x0002cb_rdy_xp1_L18.dgn
opax8117

10/25/18

2.5	0	2.5	5

METRIC

PROJECT REFERENCE NO.	SHEET NO.
X-0002CB	X-40

90 80 70 60 50 40 30 20 10 0

80 75 70 80

S.S. 76.19

77.42

3.0%

6.0%

0.050

69.800

6.0%

6.0%

70.000

D.P. 69.043

68.273

126+20.000

80 75 70 80

S.S. 75.529

77.19

3.0%

6.0%

0.050

70.000

6.0%

6.0%

70.000

D.P. 69.243

68.473

126+00.000

80 75 70 80

S.S. 75.341

76.44

3.0%

6.0%

0.050

70.200

6.0%

6.0%

70.200

D.P. 69.443

68.673

125+80.000

65

90 80 70 60 50 40 30 20 10 0

-L-

9/24/2018
rivera
c:\projects\x0002cb_rdy_xpl_19.dgn
cpowell

PROJECT REFERENCE NO.	SHEET NO.
X-0002CB	X-41

2.5 0 2.5 5 METRIC

10/25/88

9/24/2018
r:\roadway\projects\x0002cb_rdy_xpl19.dgn
cpowell

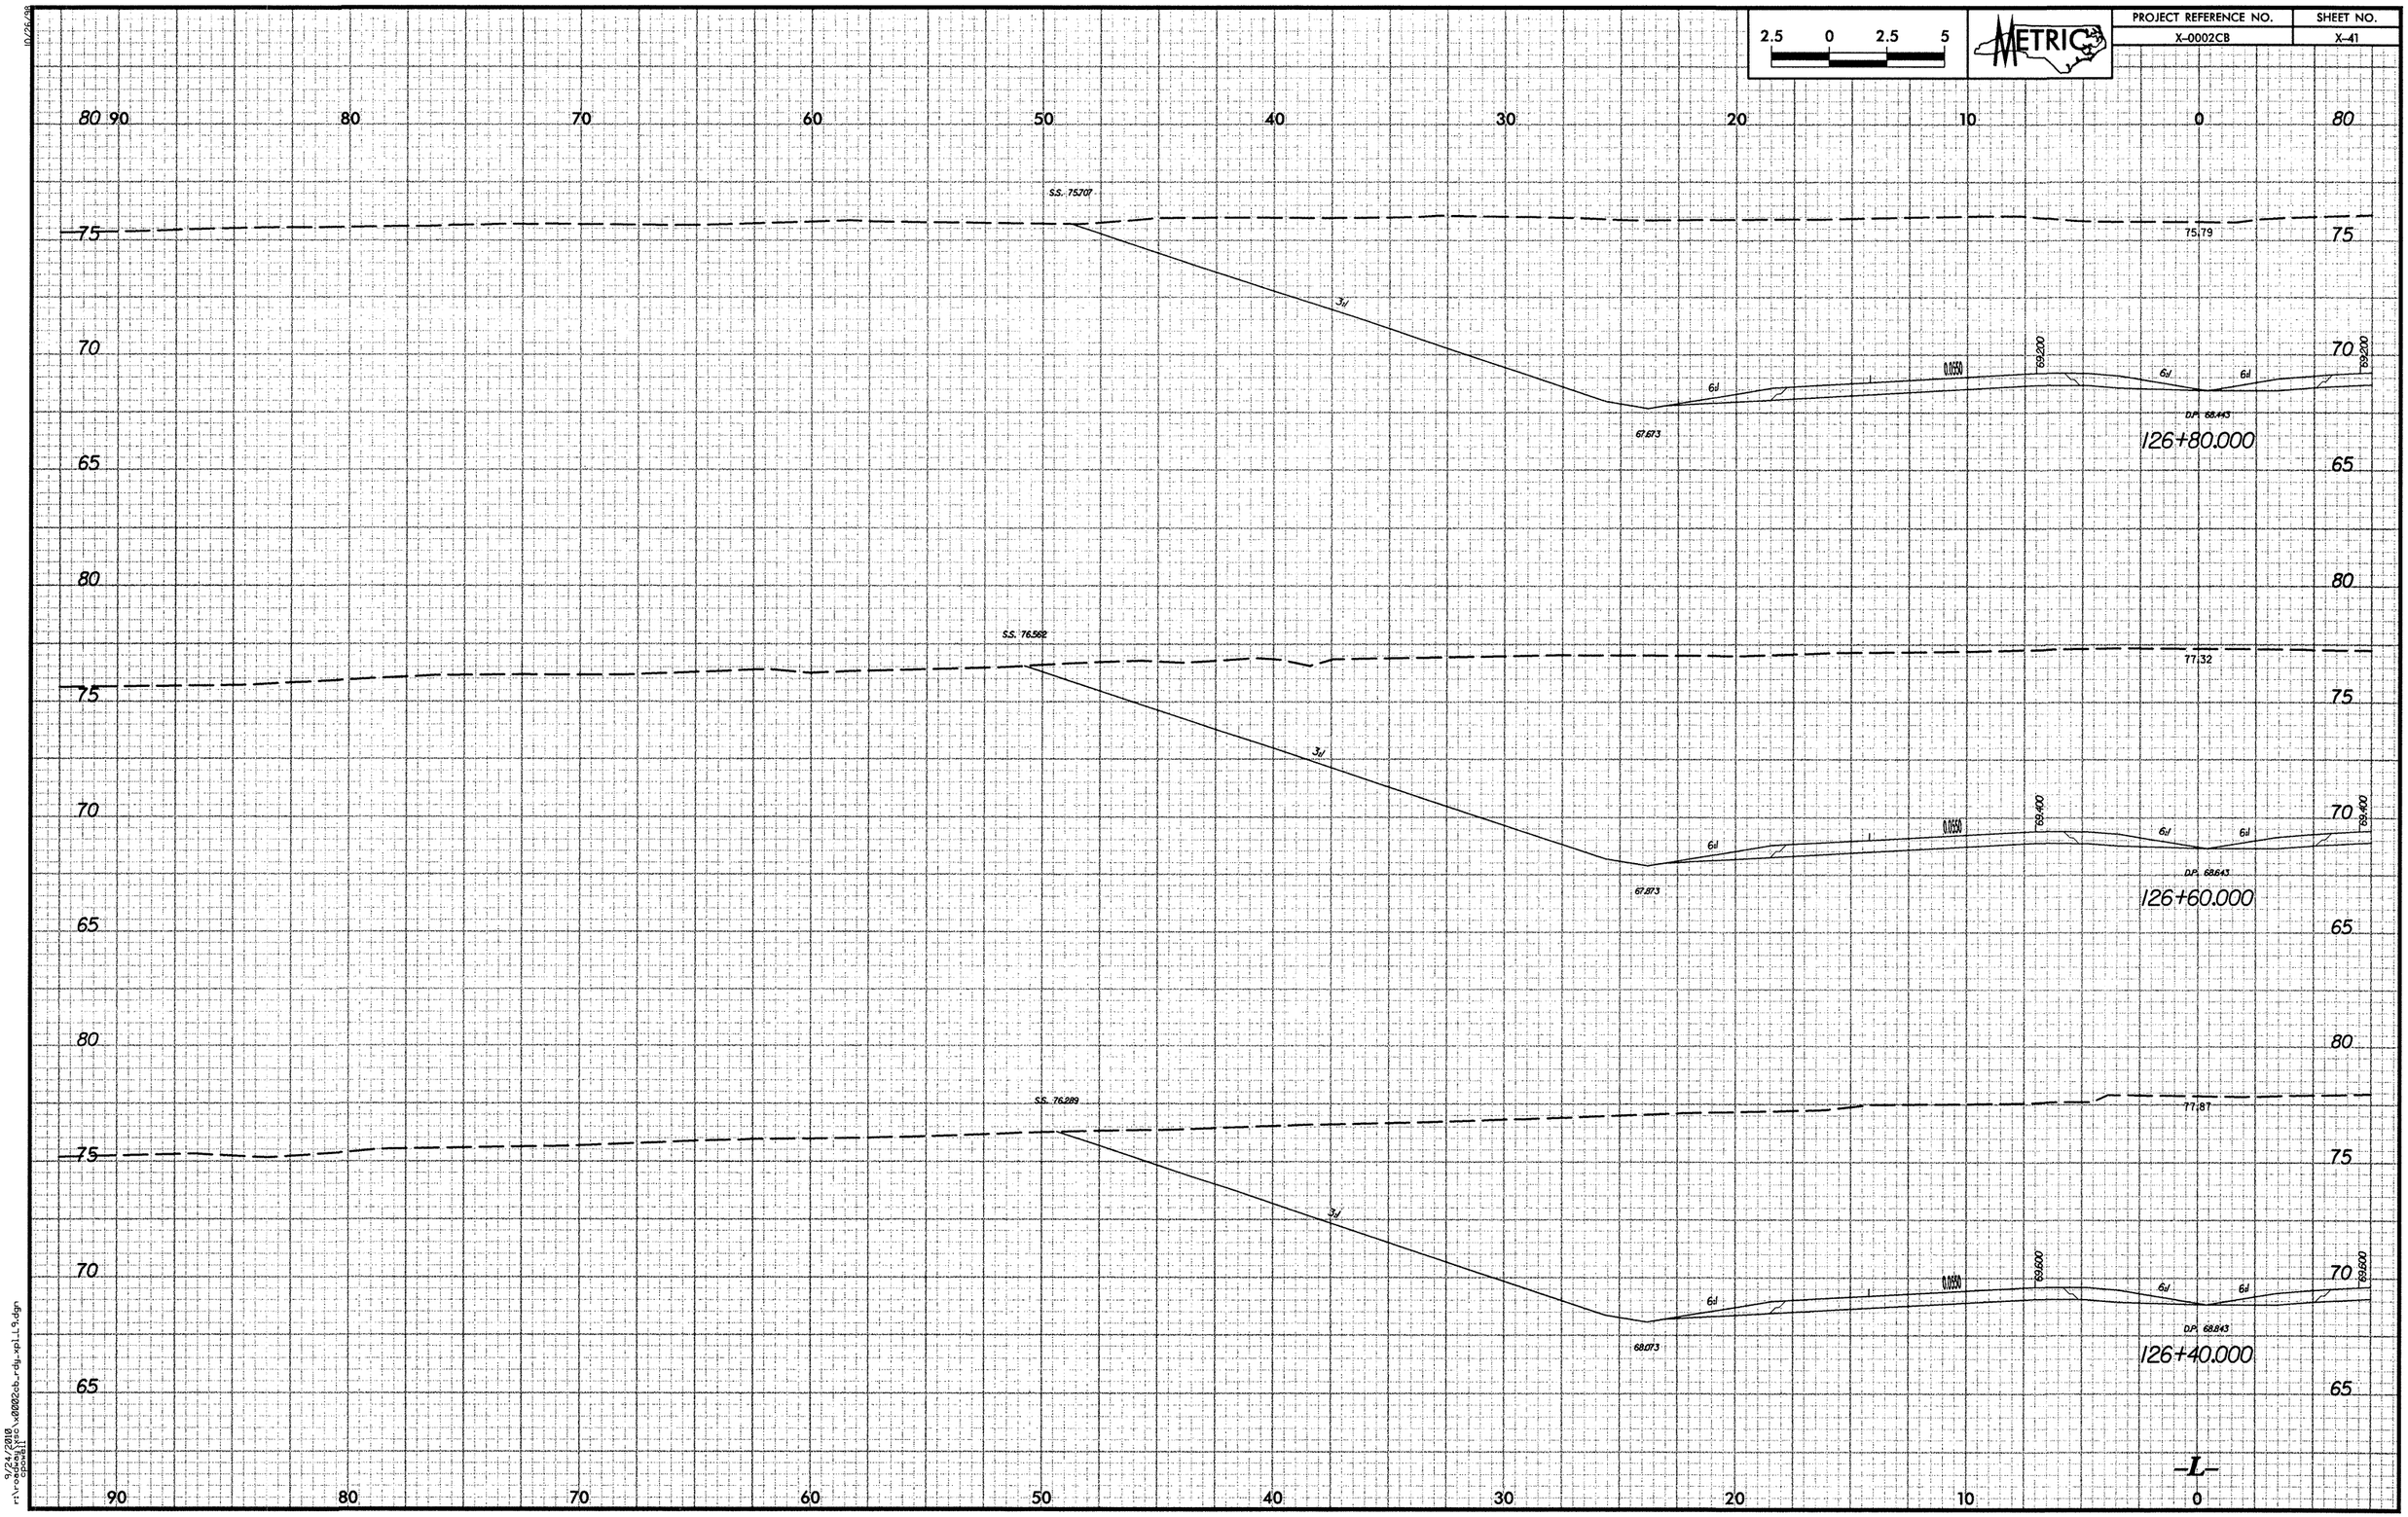

10/26/98

2.5	0	2.5	5

METRIC

PROJECT REFERENCE NO.	SHEET NO.
X-0002CB	X-42

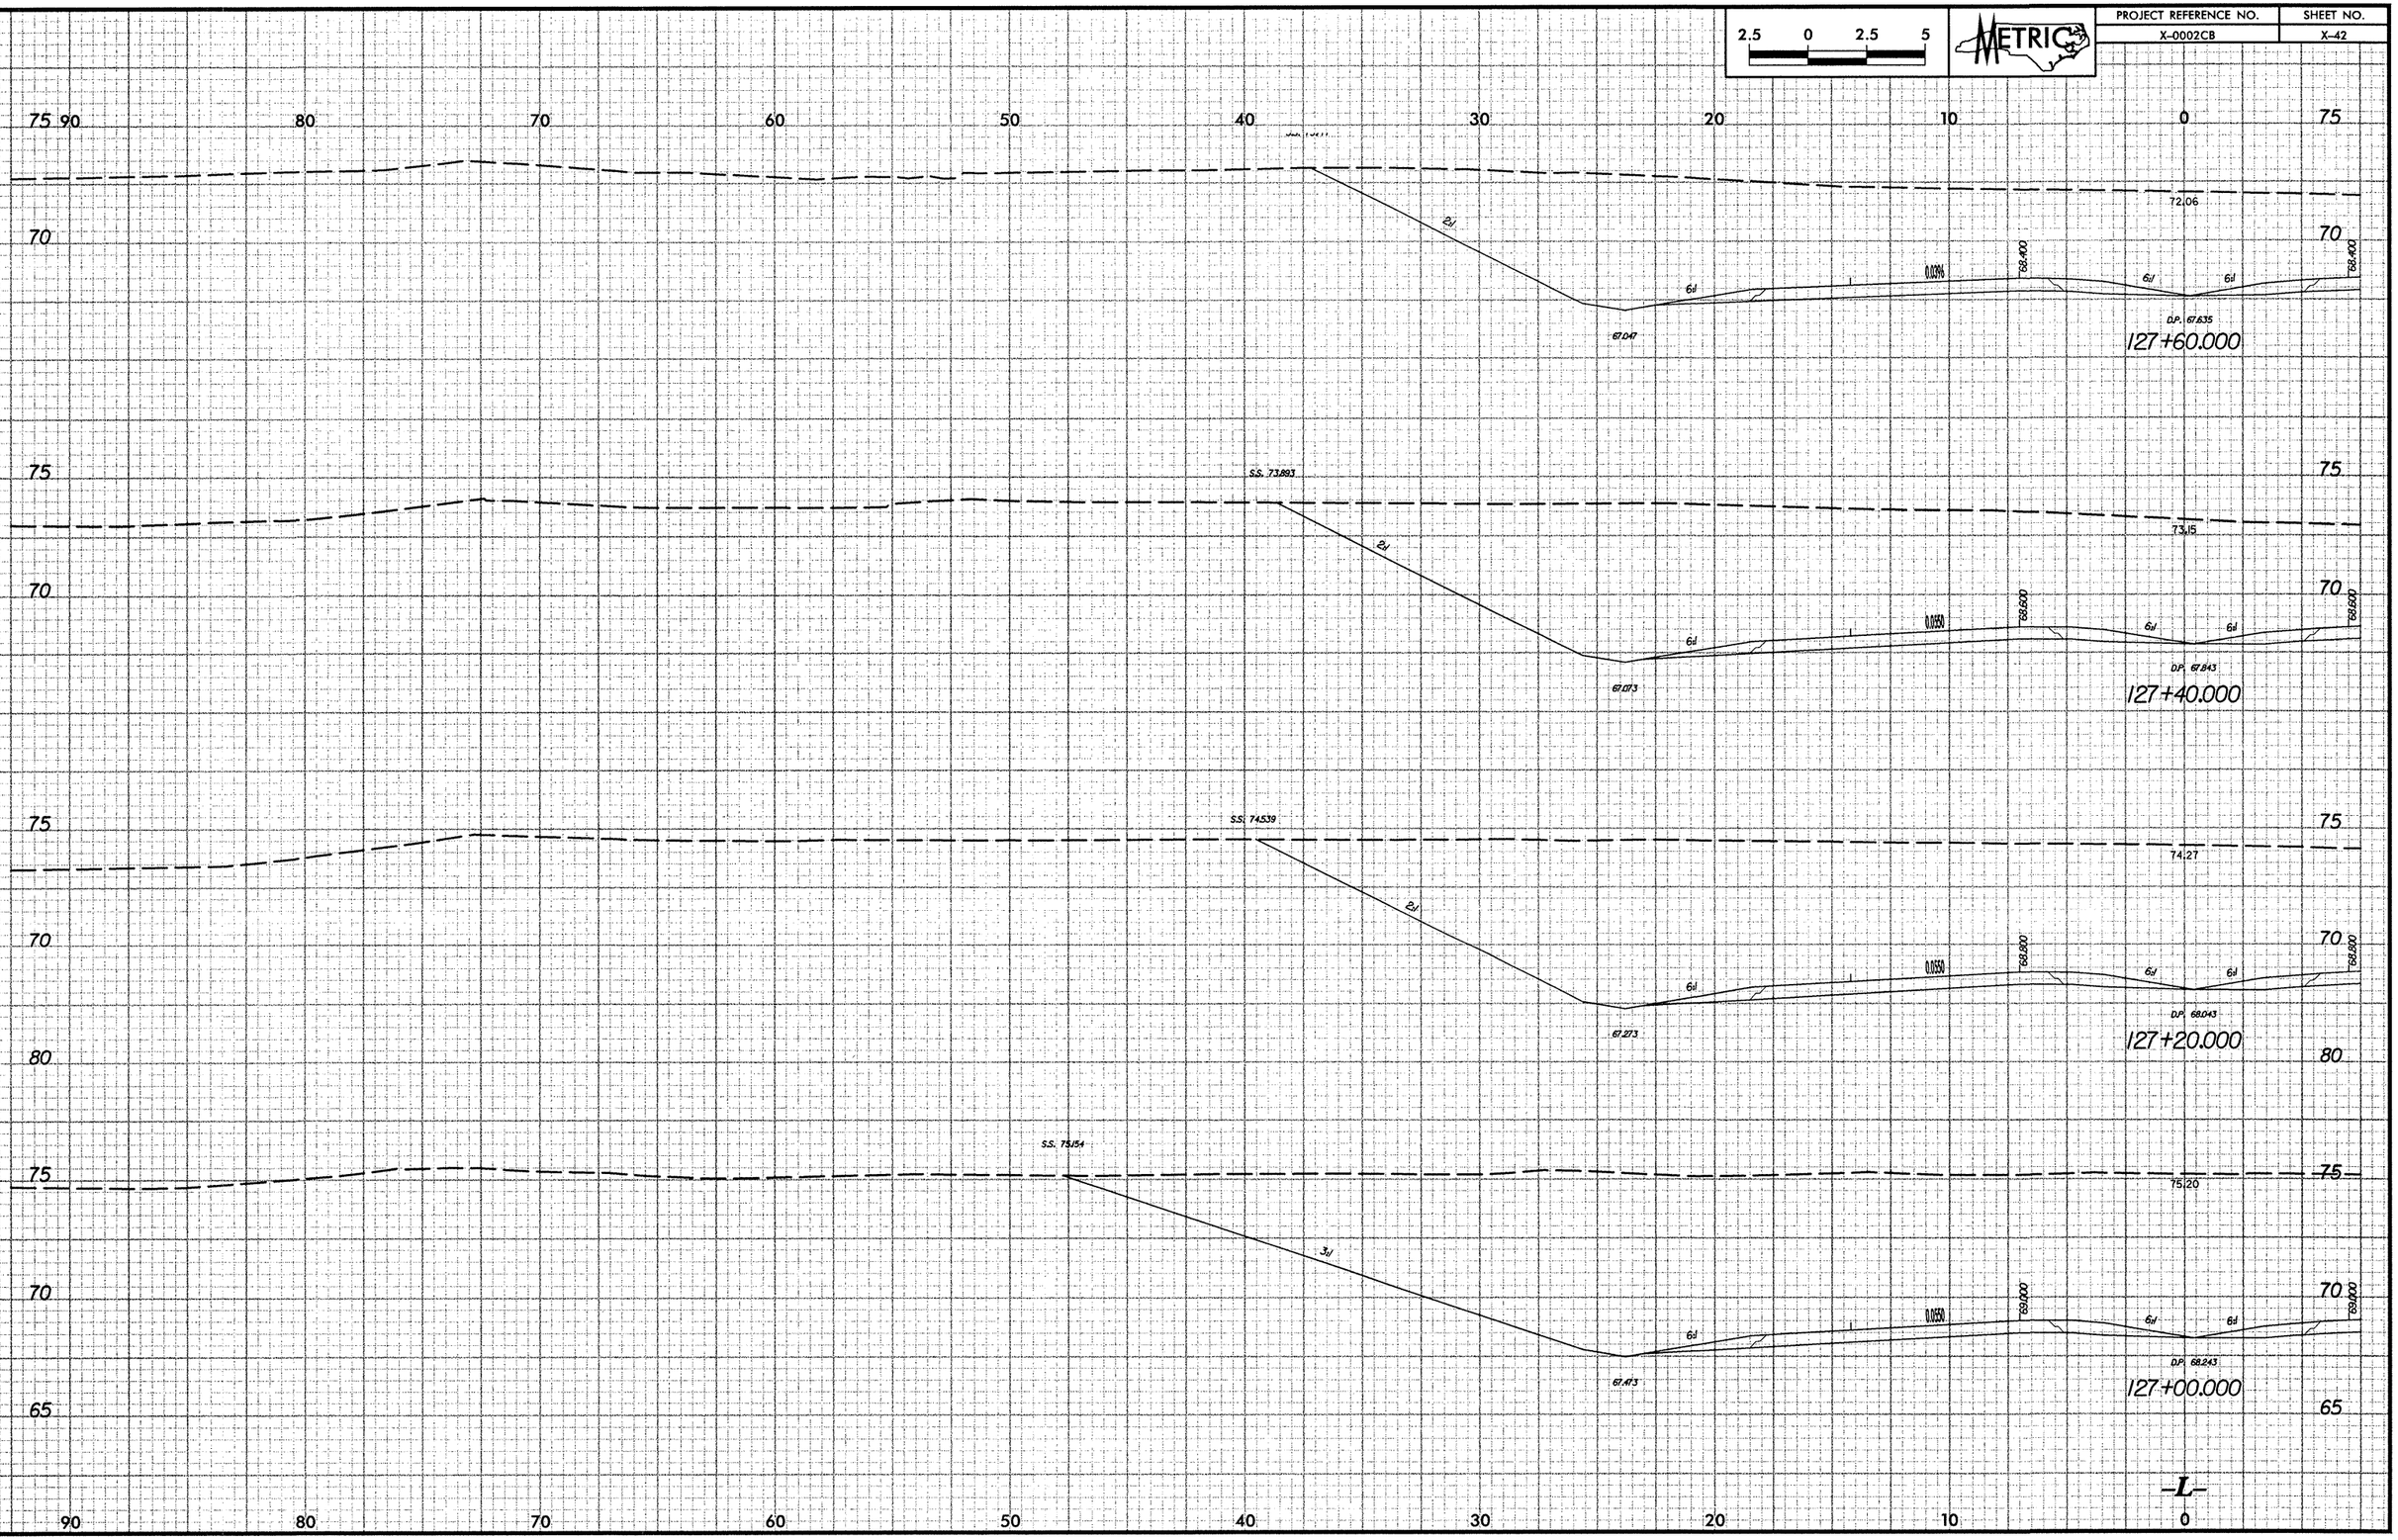

9/24/2018
rlyons
c:\pcade11\projects\x0002cb_rdy_xs11_9.dgn

PROJECT REFERENCE NO.	SHEET NO.
X-0002CB	X-43

2.5 0 2.5 5

METRIC

50 40 30 20 10 0 10 20 30 40 50

70 / 65

S.S. 68.574 — 3:1 — 6:1 — 0.0250 — 67.500 — 6:1 — 68.87 — 6:1 — 67.500 — 0.0250 — 6:1 — 3:1 — S.S. 67.792

66.370 — D.P. 66.811 — 66.370

128+40.000

S.S. 68.265 — 3:1 — 6:1 — 0.0250 — 67.800 — 6:1 — 69.49 — 6:1 — 67.800 — 0.0128 — 6:1 — 3:1 — S.S. 68.891

66.570 — D.P. 67.011 — 66.658

128+20.000

S.S. 69.739 — 2:1 — 6:1 — 0.0250 — 68.000 — 6:1 — 70.20 — 6:1 — 68.000 — 0.0047 — 6:1 — 3:1

66.770 — D.P. 67.211 — 66.984

128+00.000

S.S. 71.399 — 2:1 — 6:1 — 0.0250 — 68.200 — 6:1 — 70.97 — 6:1 — 68.200 — 0.0221 — 6:1 — 3:1 — S.S. 70.801

66.570 — D.P. 67.411 — 67.309

127+80.000

UNDERCUT EXCAVATION

–L–

9/24/2018
r:\roadway\projects\x0002cb_rdy_xp1_LL10.dgn
cpoole

2.5 0 2.5 5

METRIC

50 40 30 20 10 0 10 20 30 40 50

65
60

0.0250 | 66.600 | 6:1 | 6:1 | 66.600 | 0.0250 | 5.45:1 | 3:1

S.S. 64.638 | D.P. 65.811 | 62.69 | << 61.899

129+40.000

0.0250 | 66.800 | 6:1 | 6:1 | 66.800 | 0.0250 | 6:1 | 3:1

S.S. 65.089 | D.P. 66.011 | 63.47 | S.S. 62.967

129+20.000

0.0250 | 67.000 | 6:1 | 6:1 | 67.000 | 0.0250 | 3.94:1

S.S. 65.707 | D.P. 66.211 | 64.59 | S.S. 64.366

129+00.000

S.S. 66.845 | 0.0250 | 67.200 | 6:1 | 6:1 | 67.200 | 0.0250 | 6:1

65370 | 66.25 | D.P. 66.411 | S.S. 65.955

128+80.000

S.S. 67.849 | 3:1 | 0.0250 | 67.400 | 6:1 | 6:1 | 67.89 | 6:1 | 67.400 | 0.0250 | 6:1 | 6:1 | S.S. 66.888

66.170 | D.P. 66.611 | 66.170

128+60.000

UNDERCUT EXCAVATION

-L-

50 40 30 20 10 0 10 20 30 40 50

9/24/2018
r:\roadway\0002cb_rdy_xpl_L10.dgn
cpoell

PROJECT REFERENCE NO.	SHEET NO.
X-0002CB	X-45

2.5 0 2.5 5

METRIC

50 40 30 20 10 0 10 20 30 40 50

65
60
55

0.025 | 66.000 | 6d | 6d | 66.000 | 0.025

3:1 | 3:1

D.P. 65.211

S.S. 58.046 | 56.70 | S.S. 58.245

130+00.000

0.025 | 66.200 | 6d | 6d | 66.200 | 0.025

3:1 | 3:1

D.P. 65.41

S.S. 60.479 | 57.54

129+80.000

0.025 | 66.400 | 6d | 6d | 66.400 | 0.025

3.39:1 | 3:1

D.P. 65.61

S.S. 63.393 | 60.90

129+60.000

-L-

rl:\x-0002cb_rdy_xpl_l10.dgn
3/22/2018
cpoole11

10/26/98

PROJECT REFERENCE NO.	SHEET NO.
X-0002CB	X-46

2.5 0 2.5 5

METRIC

50 40 30 20 10 0 10 20 30 40 50

65

S.S. 65701

3:1

6:1

0.0250

65.200

66.01

D.P. 64.41

63.970

130+80.000

S.S. 65.173

3.121

65

65

S.S. 64.368

6:1

0.0250

65.400

D.P. 64.61

64.170

63.37

130+60.000

5:1

S.S. 63.259

65

65.600

D.P. 64.81

S.S. 61.888

60.82

60

130+40.000

S.S. 60.989

65

65.600

D.P. 65.01

S.S. 60.333

57.74

60

130+20.000

S.S. 58.435

-L-

50 40 30 20 10 0 10 20 30 40 50

9/24/2018
rl\rdwy\xsl\0002cb_rdy_xpl_L10.dgn
cpoole1

PROJECT REFERENCE NO.	SHEET NO.
X-0002CB	X-47

2.5 0 2.5 5

METRIC

50 40 30 20 10 0 10 20 30 40 50

S.S. 67.441

3:1

6:1

0.0220

54.400

6:1

6:1

54.400

0.0250

6:1

3:1

S.S. 67.230

67.49

65

65

63.206

D.P. 63.611

131+60.000

63.170

S.S. 67.384

3:1

6:1

0.0250

54.000

6:1

6:1

54.600

0.0250

6:1

3:1

S.S. 67.238

67.44

65

65

63.370

D.P. 63.811

131+40.000

63.370

S.S. 67.159

3:1

6:1

0.0250

54.800

6:1

6:1

54.800

0.0250

6:1

3:1

S.S. 67.165

67.31

65

65

63.570

D.P. 64.011

131+20.000

63.570

S.S. 66.632

3:1

6:1

0.0250

65.000

6:1

6:1

65.000

0.0250

6:1

3:1

S.S. 66.548

66.75

65

65

63.770

D.P. 64.211

131+00.000

63.770

-L-

50 40 30 20 10 0 10 20 30 40 50

10.25.48

9/24/2018
rlvroadway\x0002cb_rdy_xpl_L10.dgn
epowell

PROJECT REFERENCE NO.	SHEET NO.
X-0002CB	X-48

2.5 0 2.5 5

METRIC

50 40 30 20 10 0 10 20 30 40 50

S.S. 67.999 — 3:1 — 67.178 — S.S. 67.248

65 — 6:1 — 0.0091 — 63.600 — 6:1 — 6:1 — 63.600 — 0.0250 — 6:1 — 3:1 — 65

62.616 — D.P. 62.811 — 62.370

132+40.000

S.S. 67.925 — 3:1 — 67.56 — S.S. 67.274

65 — 6:1 — 0.0019 — 63.800 — 6:1 — 6:1 — 63.800 — 0.0250 — 6:1 — 3:1 — 65

62.763 — D.P. 63.011 — 62.570

132+20.000

S.S. 67.748 — 3:1 — 67.58 — S.S. 67.314

65 — 6:1 — 0.0054 — 64.000 — 6:1 — 6:1 — 64.000 — 0.0250 — 6:1 — 3:1 — 65

62.911 — D.P. 63.211 — 62.770

132+00.000

S.S. 67.560 — 3:1 — 67.53 — S.S. 67.229

65 — 6:1 — 0.0027 — 64.200 — 6:1 — 6:1 — 64.200 — 0.0250 — 6:1 — 3:1 — 65

63.058 — D.P. 63.411 — 62.970

131+80.000

-L-

50 40 30 20 10 0 10 20 30 40 50

10/26/88

9/24/2018
r:\roadway\x0002cb_rdy_pl_L10.dgn
cpoole

10/25/18

2.5	0	2.5	5

METRIC

PROJECT REFERENCE NO.	SHEET NO.
X-0002CB	X-49

50 40 30 20 10 0 10 20 30 40 50

S.S. 67.158

65

3:1

6:1

0.0250

62.800

6:1 6:1

62.800

0.0250

6:1

S.S. 66.515

65

66.97

61.930

D.P. 62.011

133+20.000

61.570

S.S. 67.253

65

3:1

6:1

0.0250

63.000

6:1 6:1

63.000

0.0250

6:1

S.S. 66.484

65

67.13

62.130

D.P. 62.211

133+00.000

61.770

S.S. 67.694

65

3:1

6:1

0.0237

63.200

6:1 6:1

63.200

0.0250

6:1

S.S. 66.694

65

67.41

62.321

D.P. 62.411

132+80.000

61.970

S.S. 68.106

65

3:1

6:1

0.0164

63.400

6:1 6:1

63.400

0.0250

6:1

S.S. 66.996

65

67.49

62.468

D.P. 62.511

132+60.000

62.170

UNDERCUT EXCAVATION

-L-

50 40 30 20 10 0 10 20 30 40 50

9/24/2018
r:\roadway\dgn\x0002cb_rdy_vpl_L18.dgn
cpowell

10/25/18

PROJECT REFERENCE NO.	SHEET NO.
X-0002CB	X-50

2.5 0 2.5 5

METRIC

50 40 30 20 10 0 10 20 30 40 50

S.S. 66.669

65

60

3:1

6:1

6:1

0.025

62.000

6:1

6:1

62.000

0.025

6:1

3:1

S.S. 65.890

66.17

61.430

D.P. 61.211

134+00.000

60.770

S.S. 67.036

S.S. 66.155

66.21

61.330

D.P. 61.411

133+80.000

60.970

S.S. 67.083

S.S. 66.258

66.66

61.530

D.P. 61.611

133+60.000

61.170

S.S. 67.124

S.S. 66.253

66.88

61.730

D.P. 61.811

133+40.000

61.370

62.400

62.600

UNDERCUT EXCAVATION

-L-

9/24/2018
rivas
c:\projects\0002cb_rdy_xpl_110.dgn
cpsell

10/26/98

2.5	0	2.5	5

METRIC

PROJECT REFERENCE NO.	SHEET NO.
X-0002CB	X-51

50 40 30 20 10 0 10 20 30 40 50

65
60

S.S. 64.839
3:1
64.63
6:1
0.0250
61.053
6:1
6:1
61.053
0.0250
6:1
3:1
S.S. 63.445
60.183
D.P. 60.264
59.823
134+80.000

S.S. 65.149
3:1
65.16
6:1
0.0250
61.329
6:1
6:1
61.329
0.0250
6:1
3:1
S.S. 64.149
60.459
D.P. 60.541
60.099
134+60.000

S.S. 65.465
3:1
64.99
6:1
0.0250
61.578
6:1
6:1
0.0250
6:1
3:1
S.S. 65.076
60.780
D.P. 60.801
60.360
134+40.000

S.S. 66.155
3:1
65.74
6:1
0.0250
61.799
6:1
6:1
61.799
0.0250
6:1
3:1
S.S. 65.555
60.930
D.P. 61.011
60.570
134+20.000

UNDERCUT EXCAVATION

-L-

50 40 30 20 10 0 10 20 30 40 50

9/24/2018
rlvroadway\x0002cb_r_dg_xpl_L10.dgn
cpowell

PROJECT REFERENCE NO.	SHEET NO.
X-0002CB	X-52

2.5 0 2.5 5

METRIC

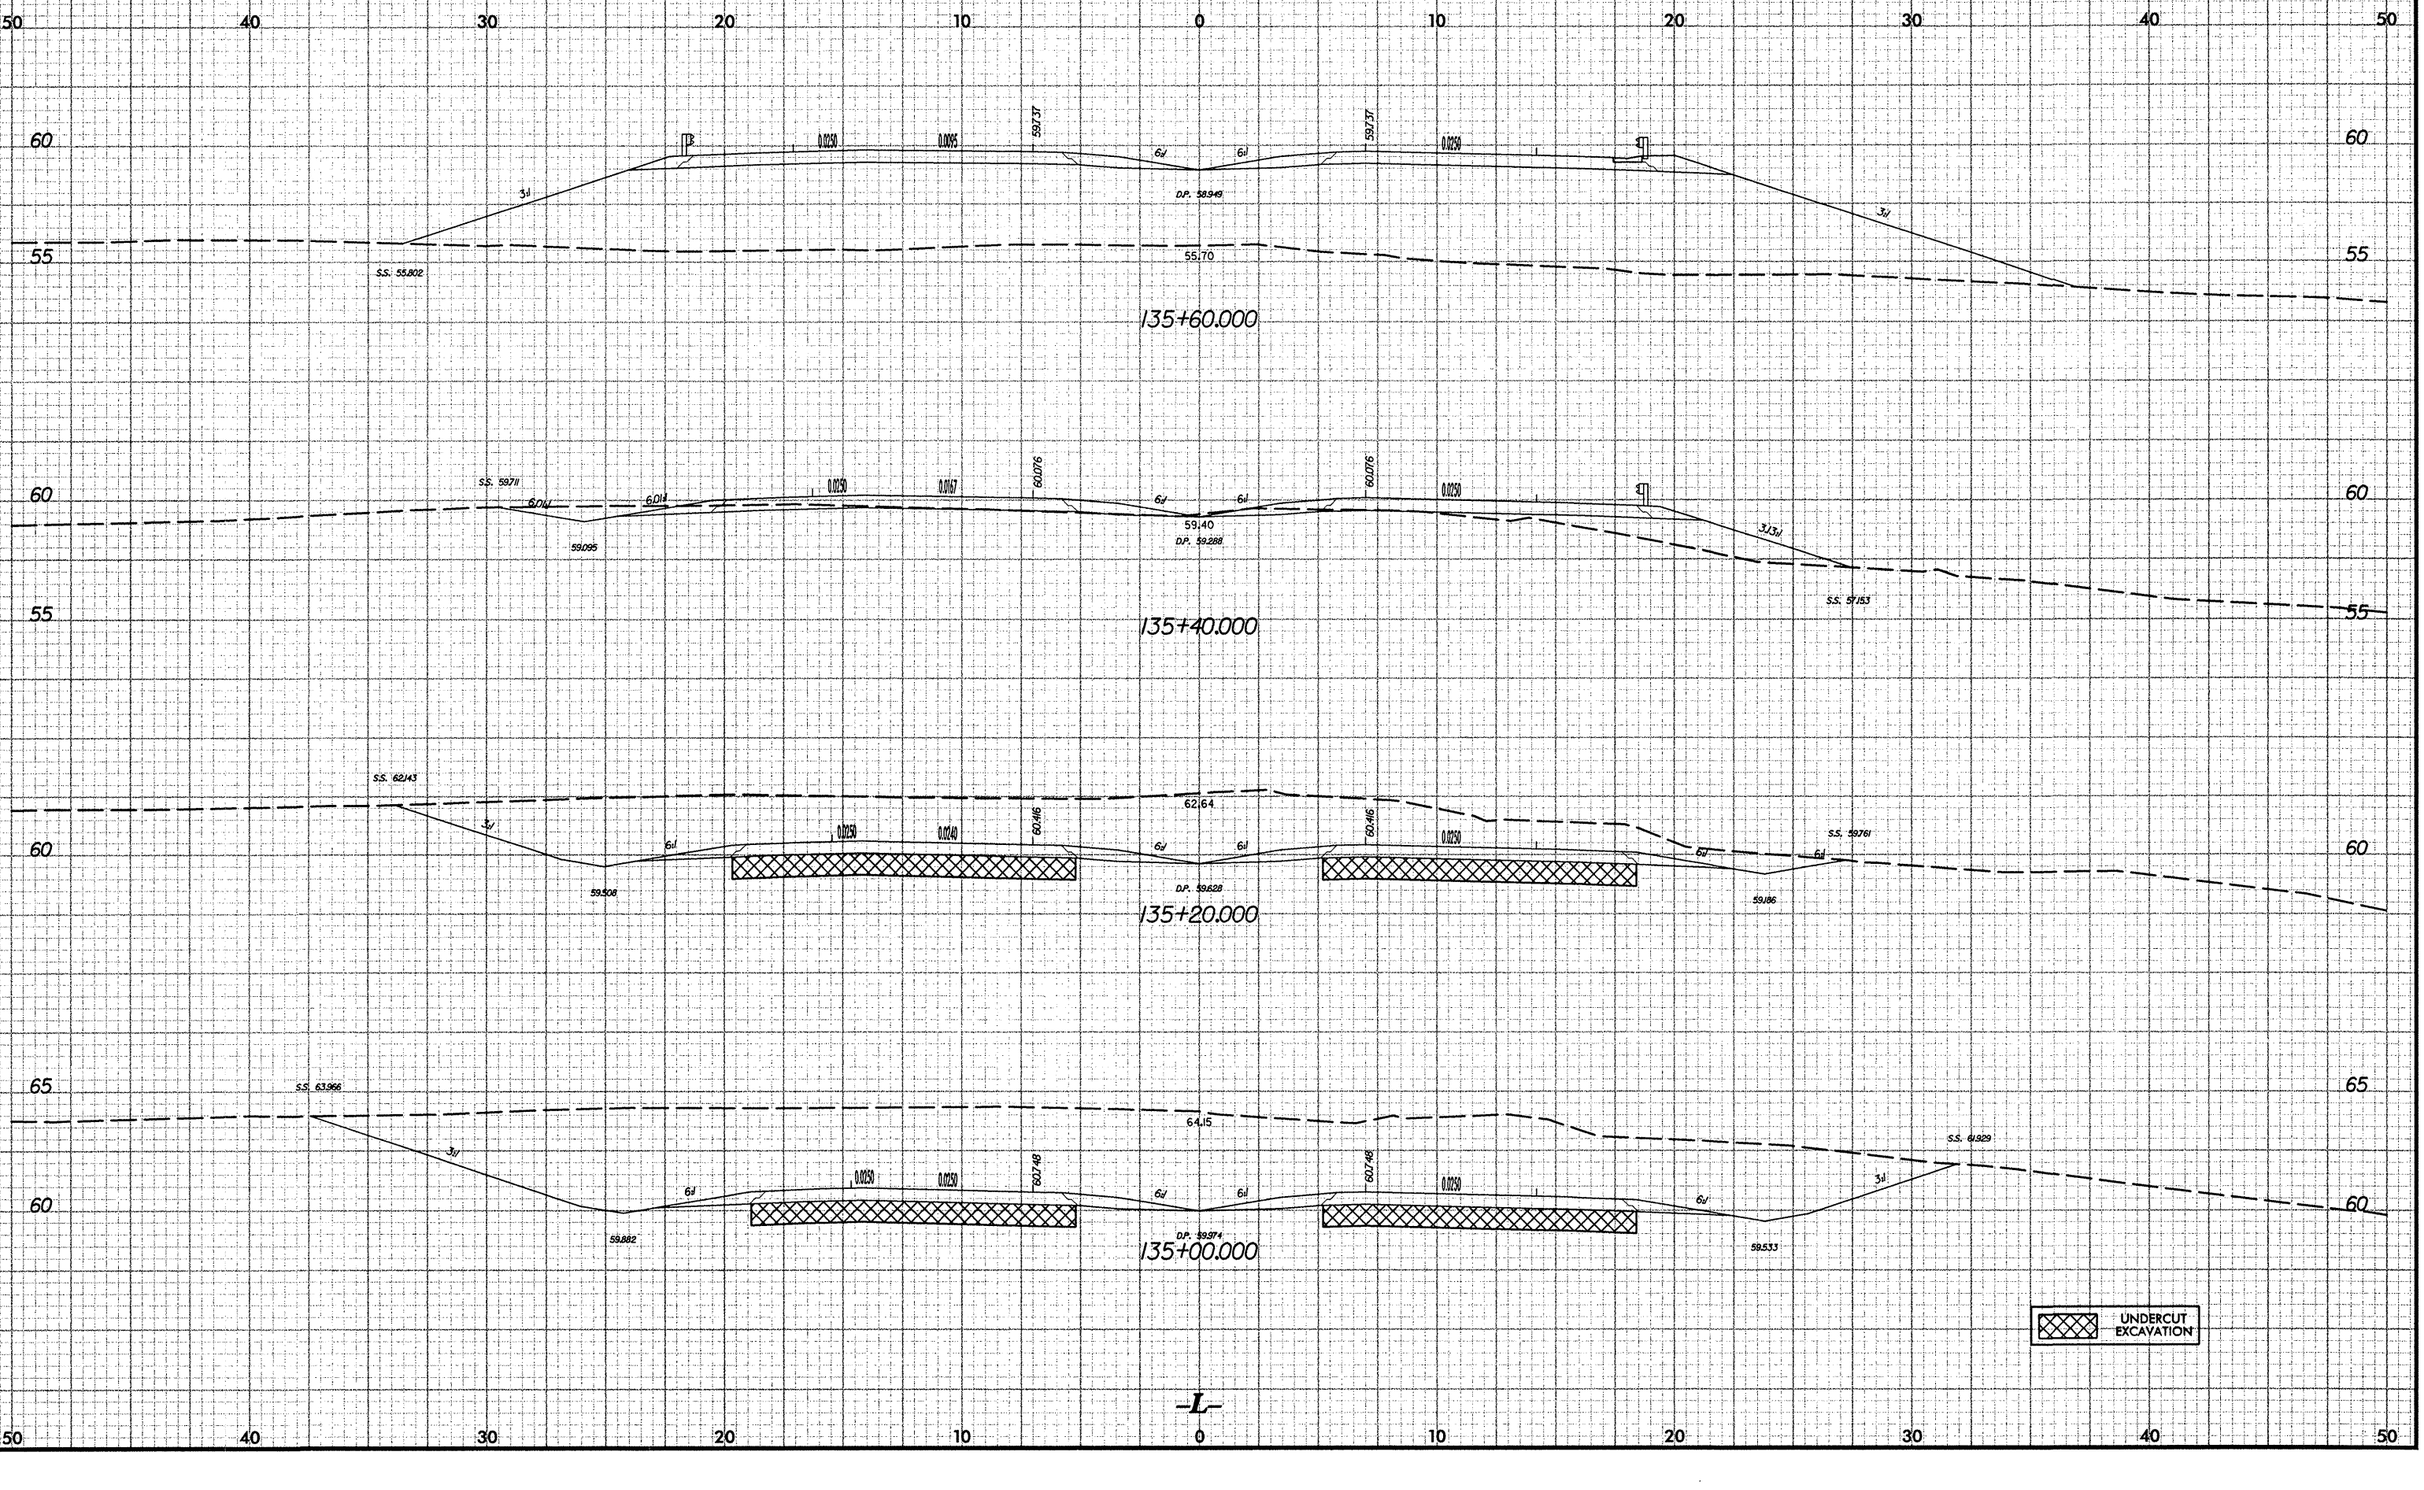

10/26/98
9/24/2018
rb\roadway\0002cb_rdy_sh1_L10.dgn
epowell

10/25/18

2.5	0	2.5	5

METRIC

PROJECT REFERENCE NO.	SHEET NO.
X-0002CB	X-53

0 10 20 30 40 50 60 70 80 90

65 60 55 50 45

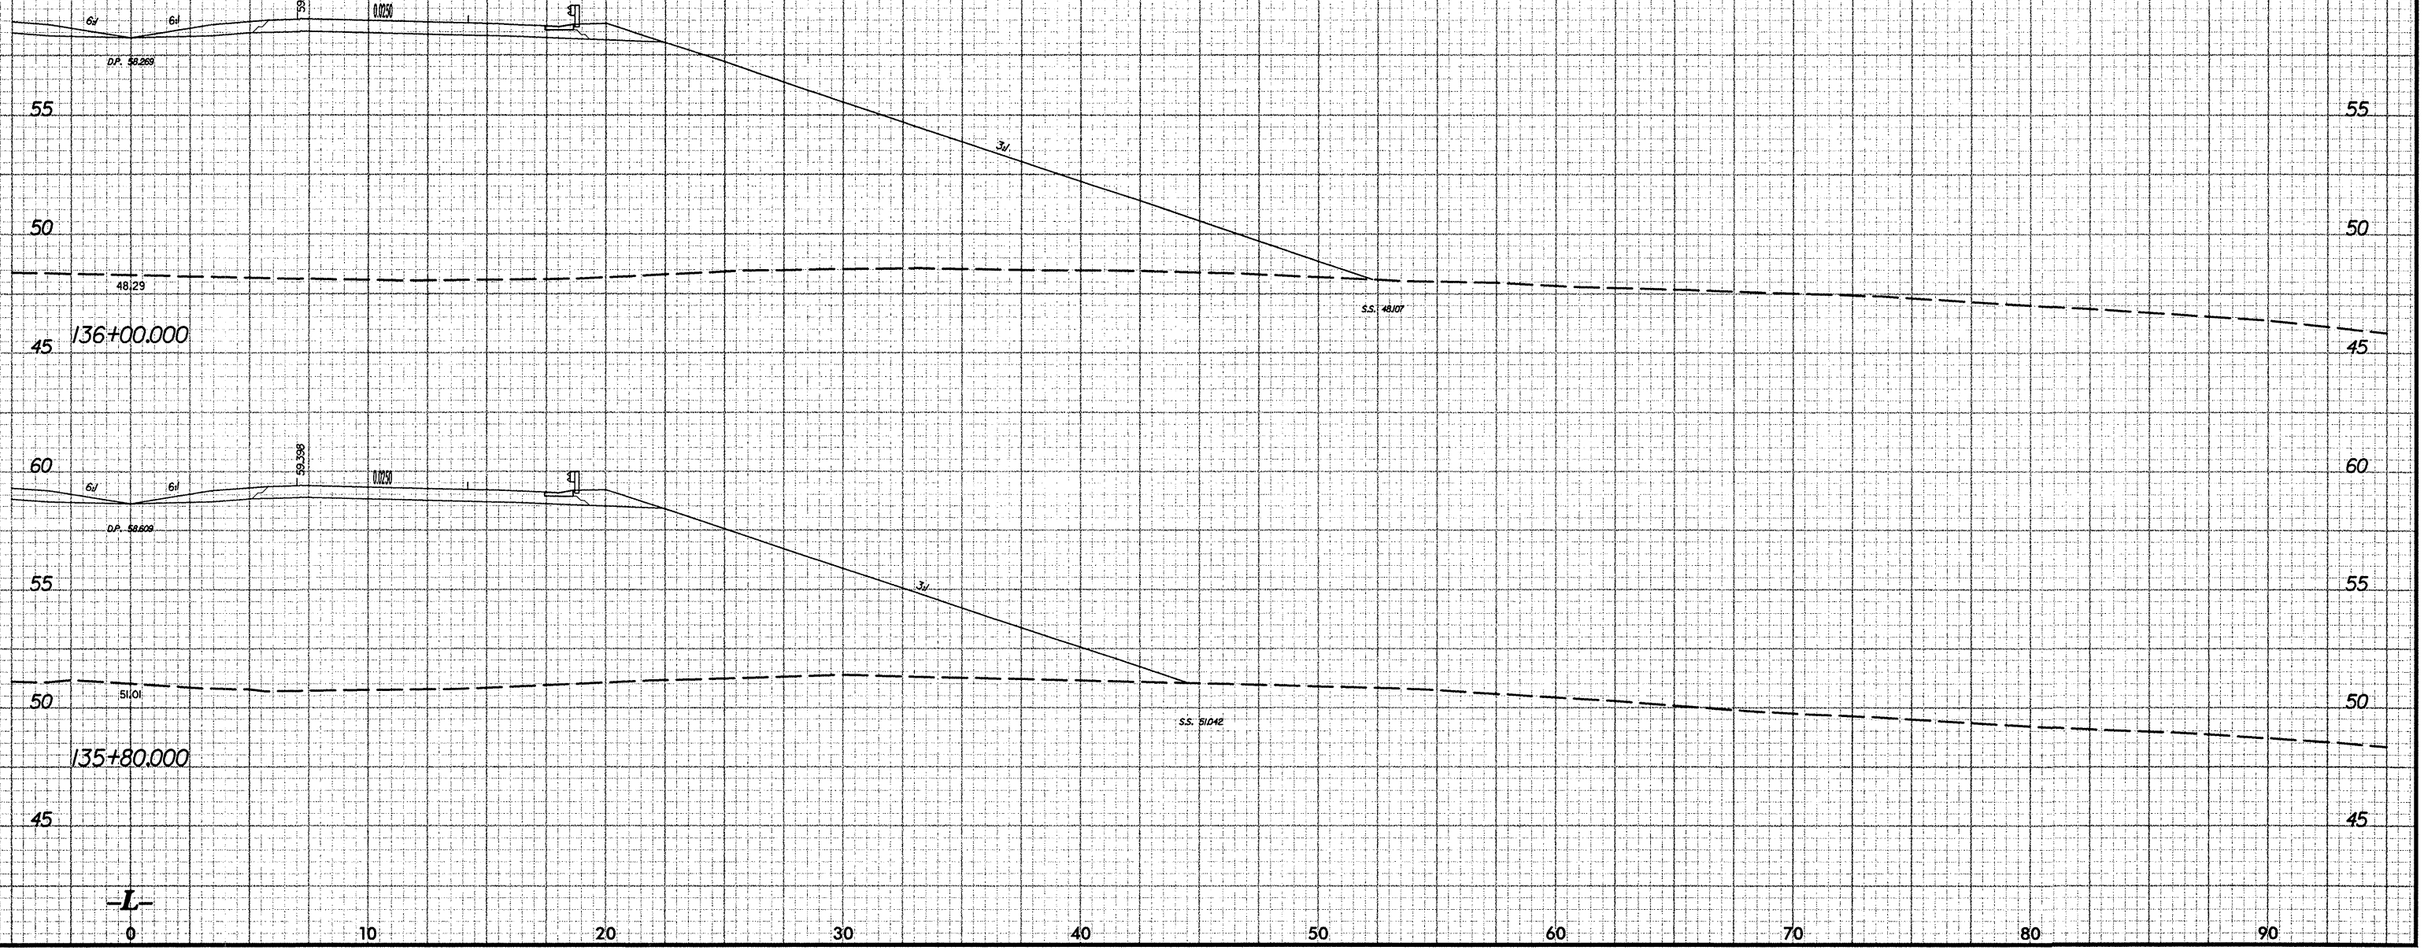

-L-

0 10 20 30 40 50 60 70 80 90

3/24/2018
rlv-ecs-cad-01\pw_work\dot\dc\d0002cb\d0002cb-rdy_sol111.dgn
epowell

10/25/18

2.5	0	2.5	5

METRIC

PROJECT REFERENCE NO.	SHEET NO.
X-0002CB	X-54

0 10 20 30 40 50 60 70 80 90

65 60 55 50 45 40

6J 6J 58.379 0.020 4

DP. 57.59

45.15

136+40.000

S.S. 44808

3J

6J 6J 58.378 0.020 4

DP. 57.930

45.97

136+20.000

S.S. 45765

-L-

0 10 20 30 40 50 60 70 80 90

9/24/2018
rlvrose
c:\projects\x0002cb_rdy_xpl_111.dgn
cpowell

10/26/98

2.5 0 2.5 5

METRIC

PROJECT REFERENCE NO.	SHEET NO.
X-0002CB	X-55

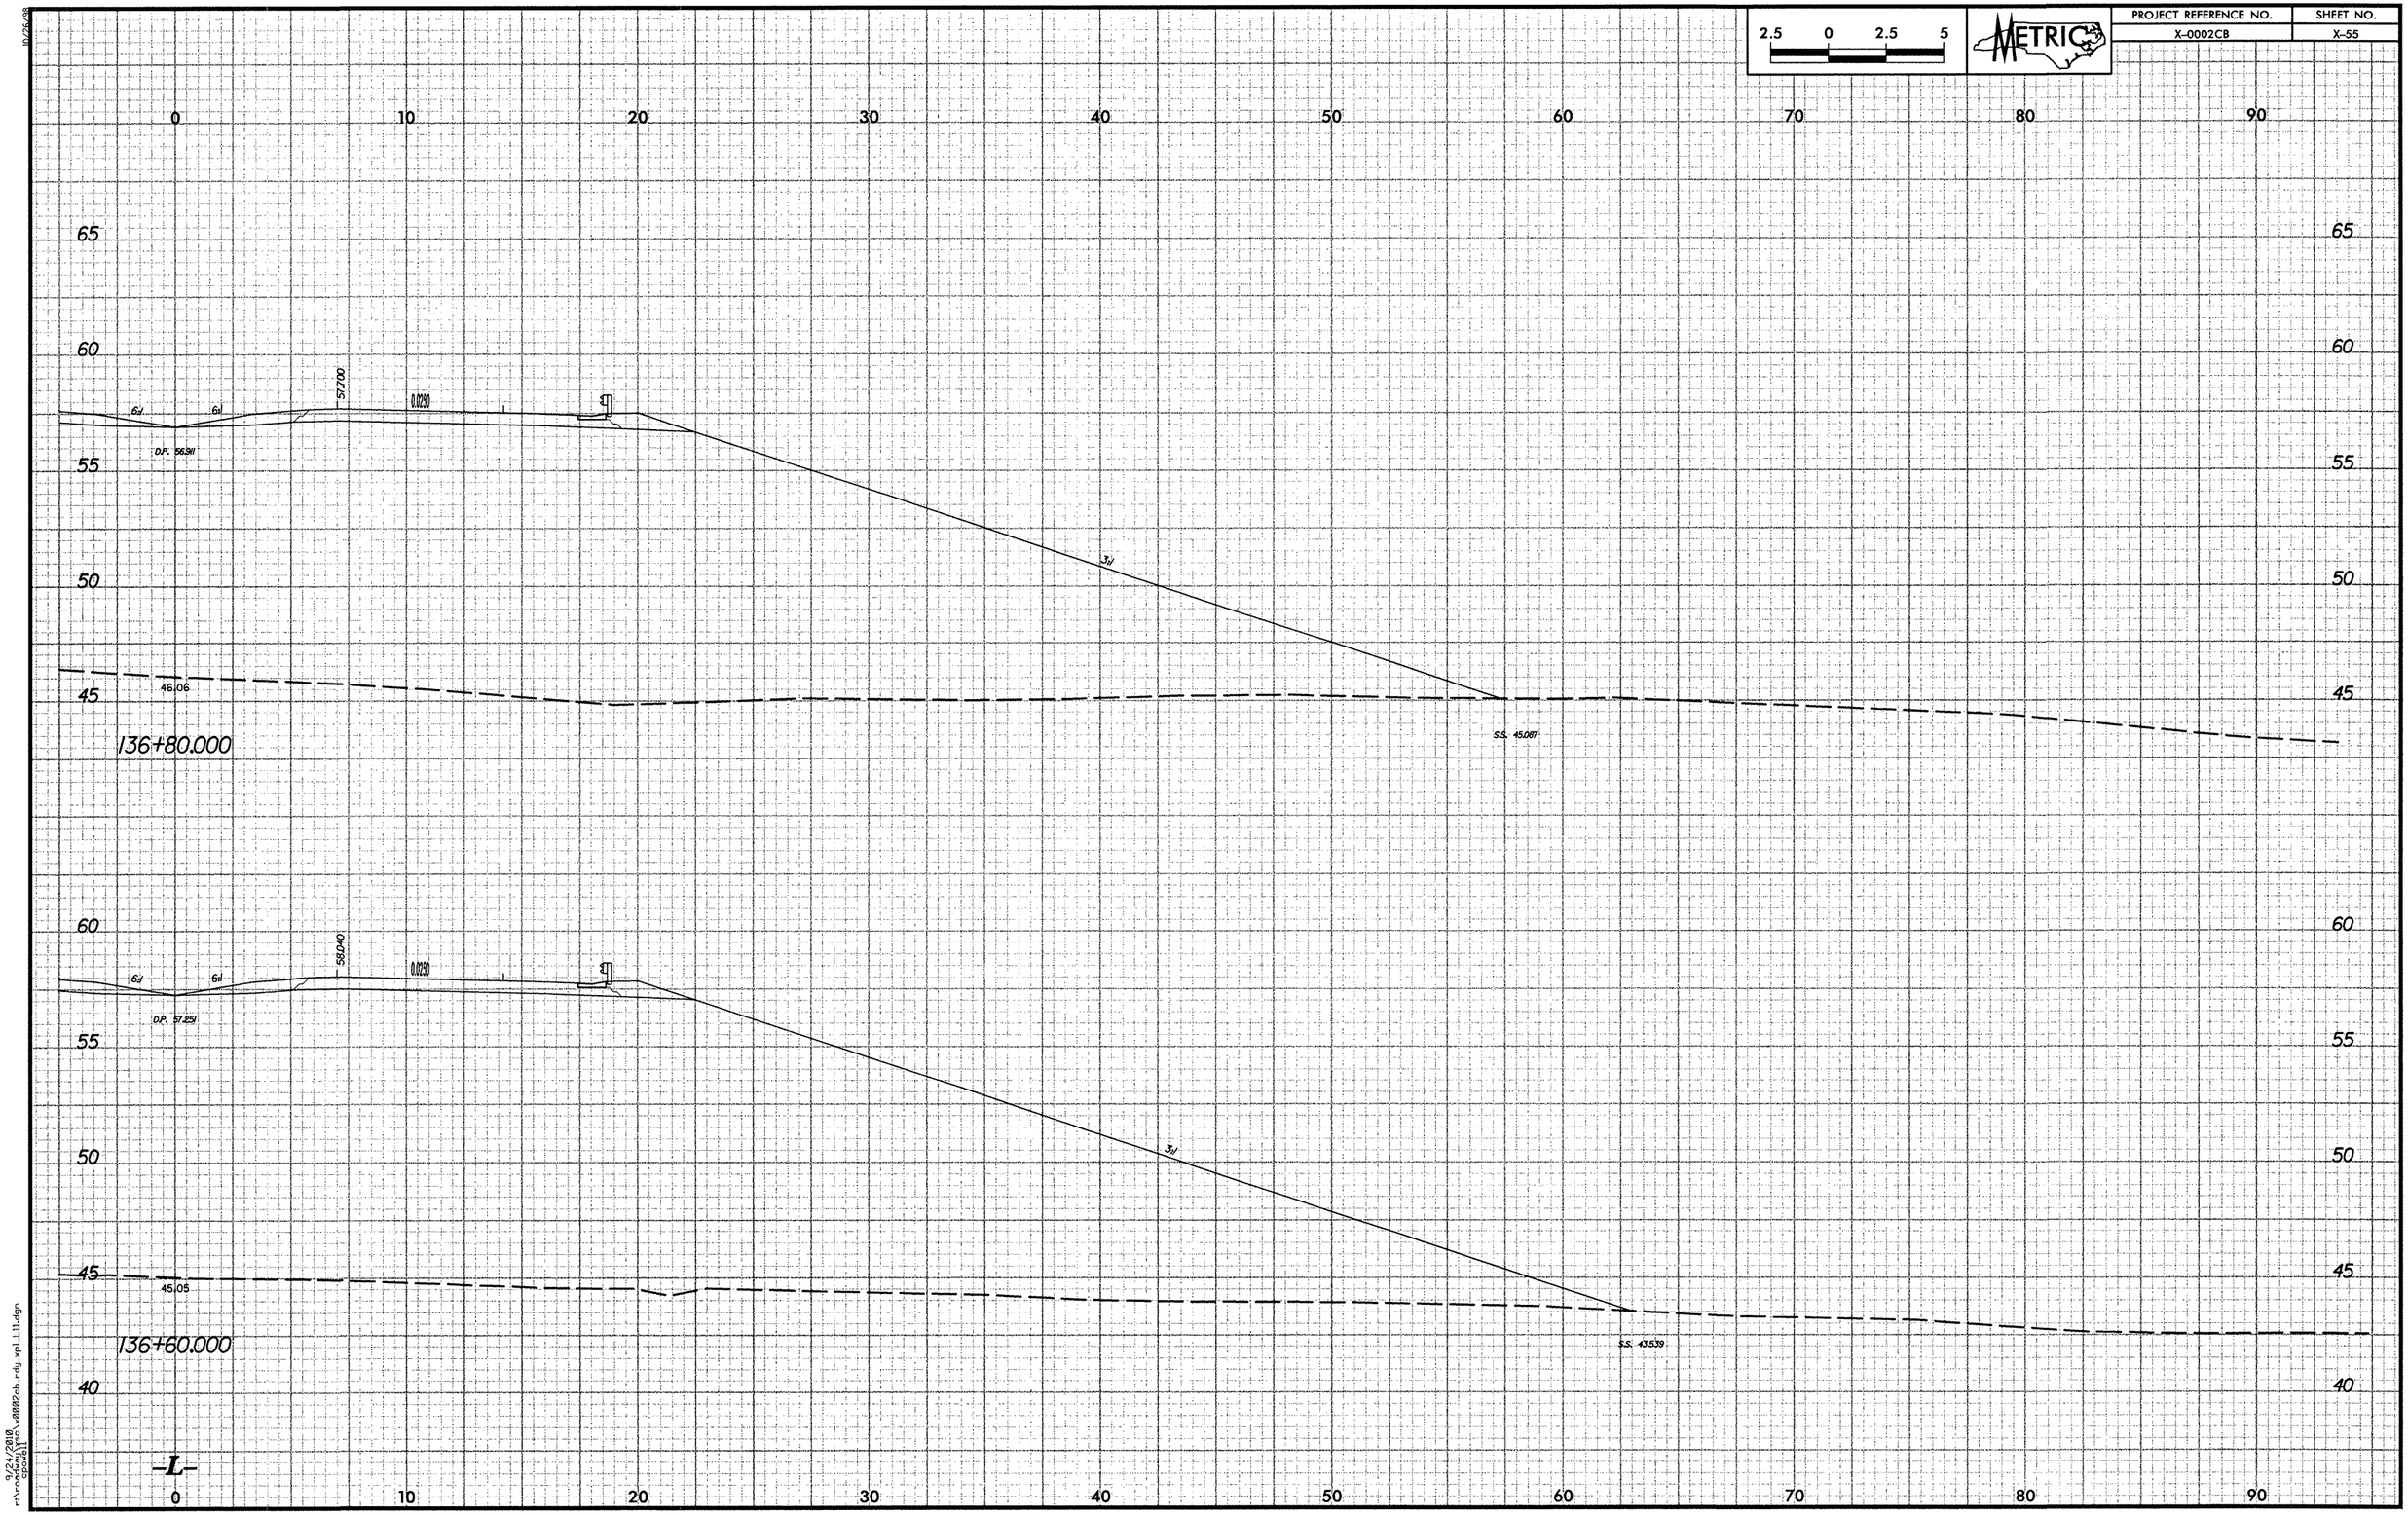

9/24/2010
r:\projects\0002cb\0002cb_rdy_xs1_L11.dgn
cpowell

10/25/99

2.5	0	2.5	5

METRIC

PROJECT REFERENCE NO.	SHEET NO.
X-0002CB	X-56

60 0 10 20 30 40 50 60 70 80 90 60

55 55

50 50

45 45

56.682

0.025

6:1 6:1

DP. 55.893

3:1

49.08

S.S. 49.066

137+40.000

60 60

57.021

0.025

6:1 6:1

55 DP. 56.232 55

3:1

50 50

47.47

45 137+20.000 45

60 60

57.361

0.025

6:1 6:1

55 DP. 56.572 55

3:1

50 50

46.87

45 137+00.000 45

S.S. 46.385

-L-

40 0 10 20 30 40 50 60 70 80 90 40

9/24/2010
rlvrose
c:\projects\0002cb_rdy_xpl_L11.dgn

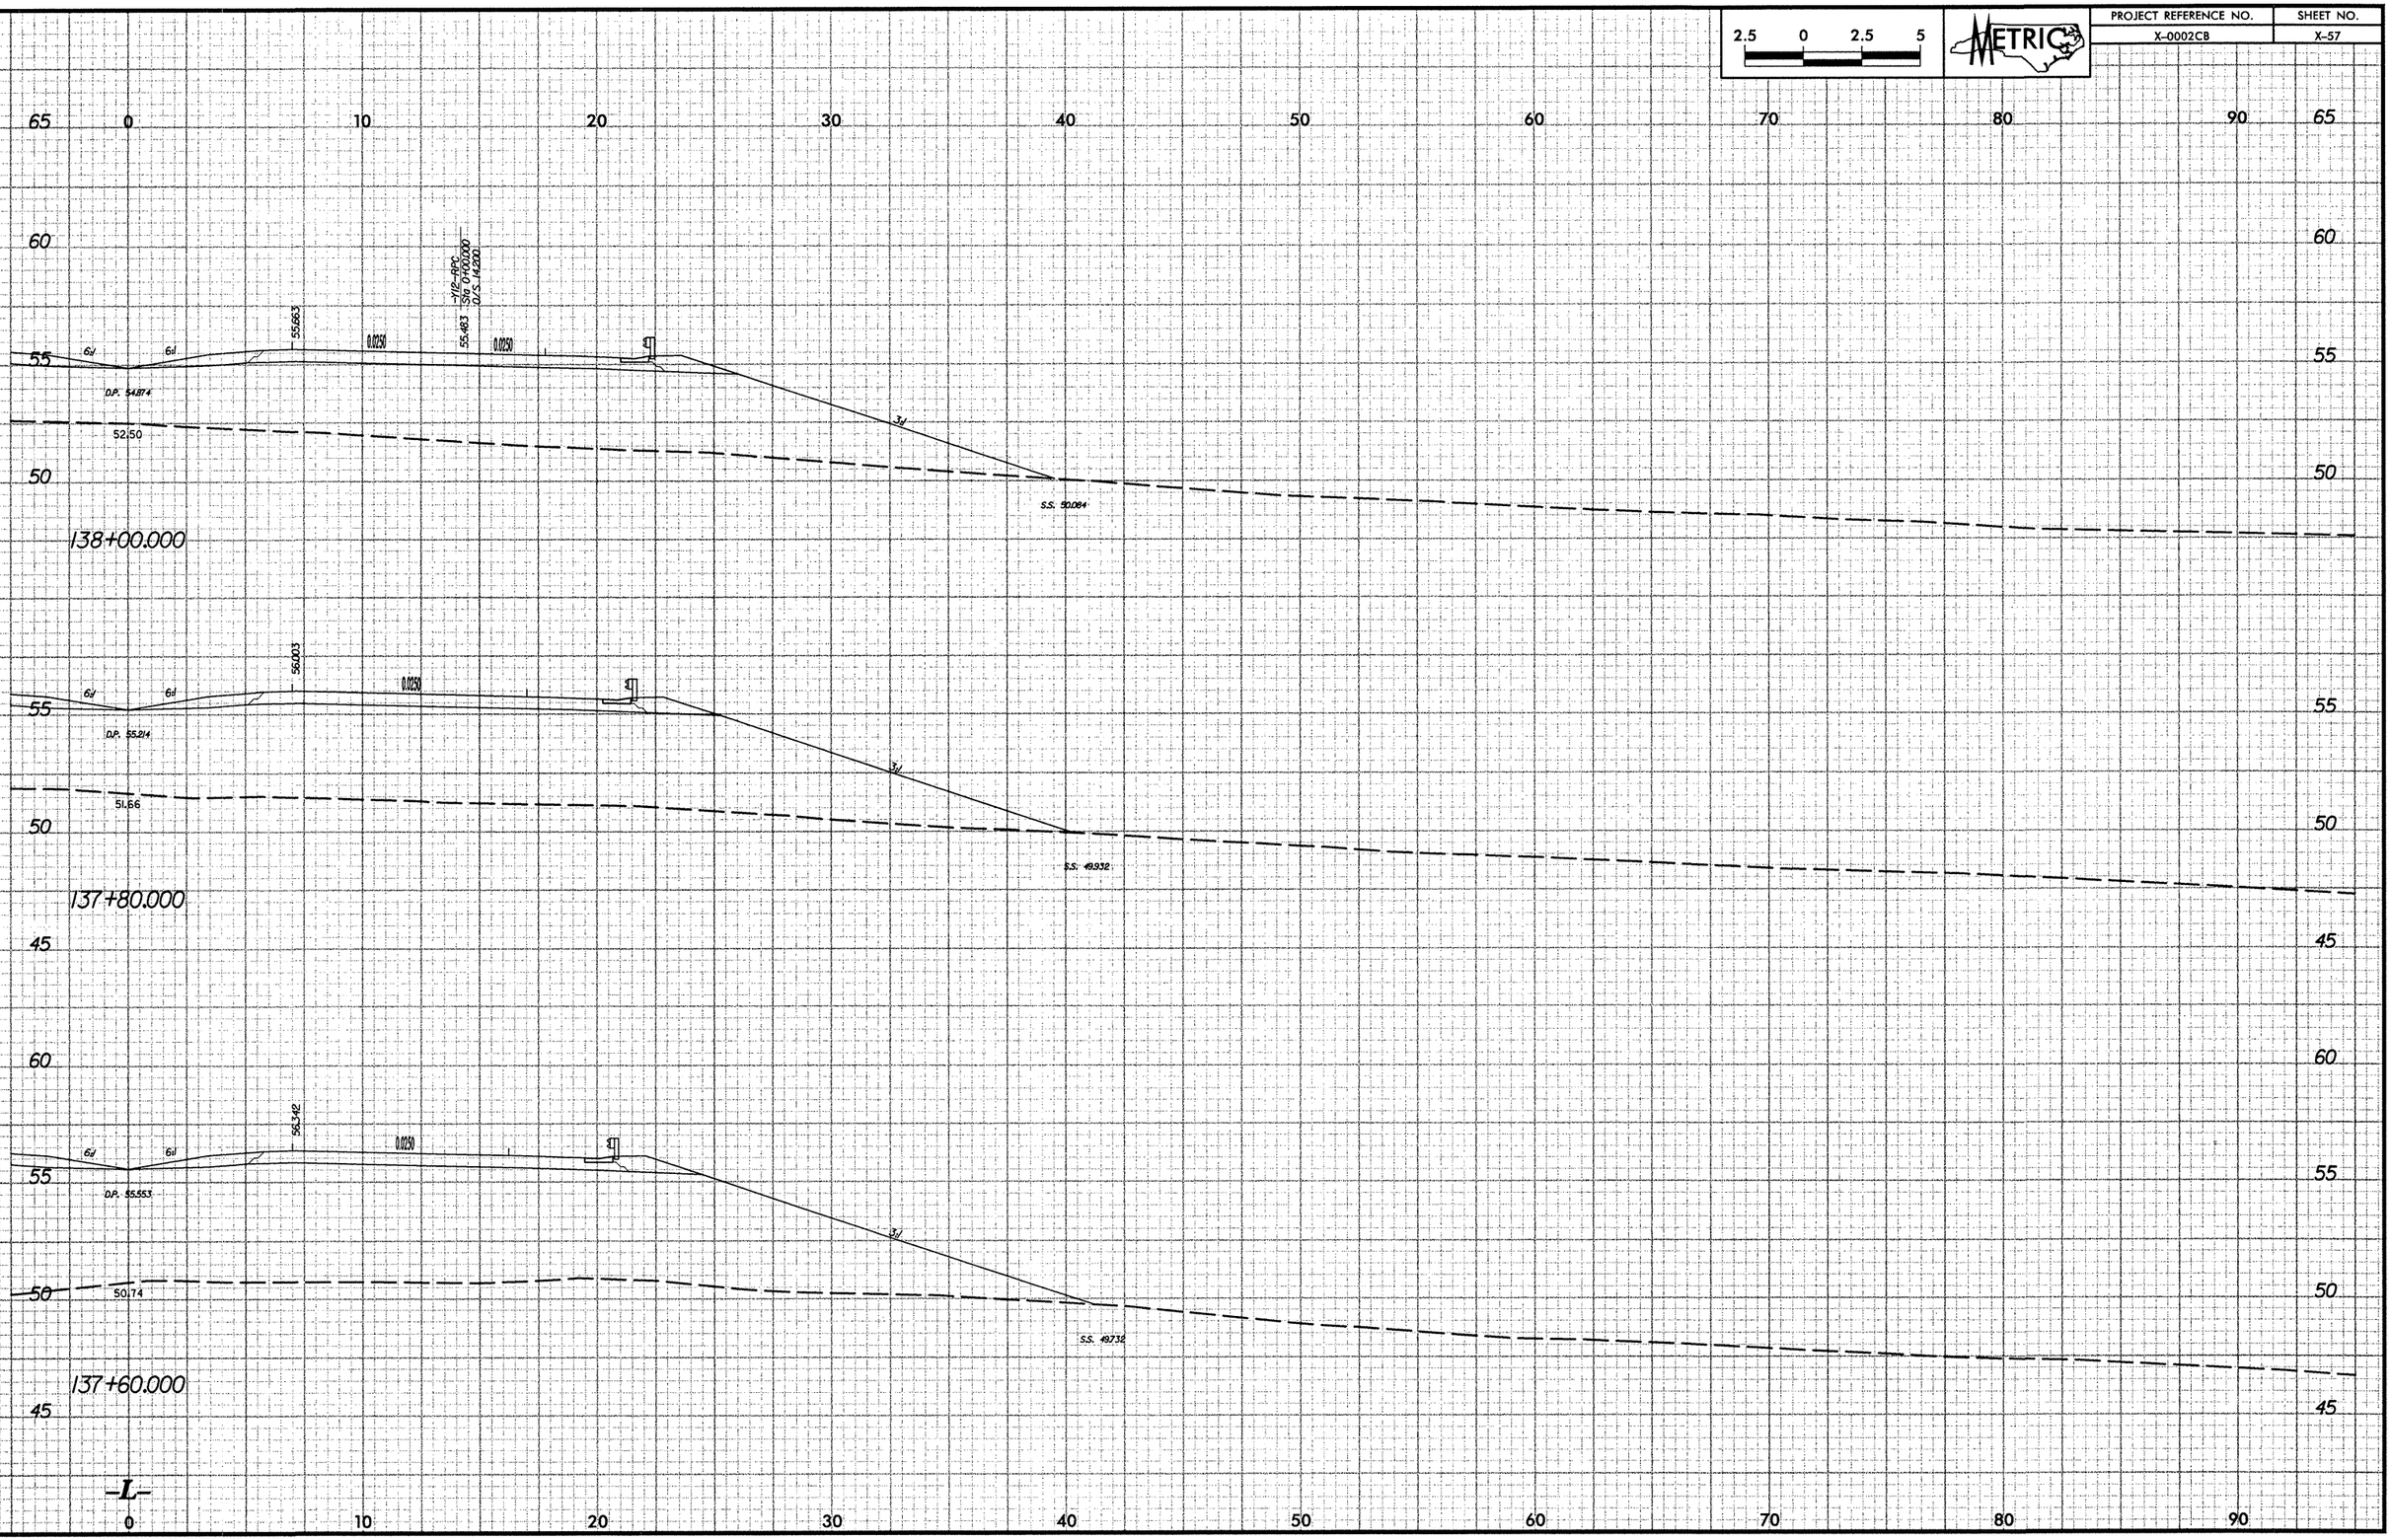

9/24/2018
rivroads_user
c:\projects\x0002cb_rdy_xpl_111.dgn

10/26/99

2.5 0 2.5 5

METRIC

PROJECT REFERENCE NO.	SHEET NO.
X-0002CB	X-58

0 10 20 30 40 50 60 70 80 90

65 60 55 50 45

138+40.000

6d 6d 54.01 D.P. 54195 54384 0.0250 0.0250 54765 Y12-RPC Sta 0+40.031 O/S 15772 3d S.S. 51830

138+20.000

6d 6d 53.27 D.P. 54535 55323 0.0250 0.0250 55124 Y12-RPC Sta 0+20.015 O/S 14986 3d S.S. 50760

-L-

9/24/2018
rlvroom\projects\x0002cb_rdy_xpl_l11.dgn
epowell

10/26/98

2.5 0 2.5 5

METRIC

PROJECT REFERENCE NO.	SHEET NO.
X-0002CB	X-59

0 10 20 30 40 50 60 70 80 90

65 60 55 50 45

138+80.000

55.41 6d 6d 55.516 0.0250 -Y12-RPC 54.066 Str. 0+80.062 0/S 17.345 0.0055 S.S. 53.234 52.869

DP. 53.516

138+60.000

54.644 0.0250 -Y12-RPC 54.406 Str. 0+60.046 0/S 16.557 0.0055 3.05V

54.70 6d 6d

DP. 53.856

S.S. 52.760

-L-

9/24/2018
rlvrsd25a
epsb119

r:\roadway\x0002cb_rdwy_xpl_L11.dgn

PROJECT REFERENCE NO.	SHEET NO.
X-0002CB	X-60

2.5 0 2.5 5

METRIC

60 0 10 20 30 40 50 60 70 80 90

55 55.08 6d 6d 53.286 0.0250 1/2-RPC Sta 1+40.08 O/S 15.04 53.105 0.0255 S.S. 52.388 DP. 52.498

50 139+40.000

60

55 55.56 6d 6d 53.686 0.0250 1/2-RPC Sta 1+20.093 O/S 18.95 53.425 0.0255 S.S. 52.863 52.151 DP. 52.837

50 139+20.000

60

55 55.81 6d 6d 53.965 0.0250 1/2-RPC Sta 1+00.077 O/S 18.89 53.746 0.0255 S.S. 53.544 52.510 DP. 53.177

50 139+00.000

45

-L-

0 10 20 30 40 50 60 70 80 90

60 55 50 45

10/23/98

5/24/2010
rivas\projects\x0002cb_rdy_xpl_L11.dgn
epowell

10/26/98

PROJECT REFERENCE NO.	SHEET NO.
X-0002CB	X-61

2.5 0 2.5 5

METRIC

60 0 10 20 30 40 50 60 70 80 90

55 54.59 6d 6d 52.543 0.0250 52.145 -1½-RPC Slo H00154 O/S 22.058 0.0125 3d

50 O.P. 51.554 S.S. 49.059

140+00.000

60

55 53.83 6d 6d 52.634 0.0250 52.465 -1½-RPC Slo H00139 O/S 21.272 0.0125 3d

50 O.P. 51.846 S.S. 49.433

139+80.000

60

55 54.62 6d 6d 52.950 0.0250 52.785 -1½-RPC Slo H00123 O/S 20.486 0.0125 3d

50 O.P. 52.161 S.S. 51.035

139+60.000

45

-L-

0 10 20 30 40 50 60 70 80 90

9/24/2019
r:\x-0002cb-rdy_xpl_111.dgn
cpowell

PROJECT REFERENCE NO.	SHEET NO.
X-0002CB	X-62

2.5 0 2.5 5

METRIC

60 0 10 20 30 40 50 60 70 80 90 60

55 55

54.35

6d 6d

5L609

0.0156

6d

5L144

0.0207

Y12-RPC
Sta 2+60.201
O/S 24.445

S.S. 51.325

50 50

D.P. 50.821

50.982

49.986

140+60.000

60 60

55 55

55.81

6d 6d

5L832

0.0156

5L489

0.0156

Y12-RPC
Sta 2+40.085
O/S 23.630

S.S. 51.318

50 50

D.P. 51.043

50.256

140+40.000

60 60

55 55

55.47

6d 6d

5Q075

0.0156

5Q824

0.0156

Y12-RPC
Sta 2+20.170
O/S 22.844

3d

S.S. 50.432

50 50

D.P. 51.287

140+20.000

45 45

UNDERCUT EXCAVATION

-L-

0 10 20 30 40 50 60 70 80 90

10/26/98

9/24/2010
rivers
cpowell
rivers_x0002cb_rdy_xpl_L11.dgn

10/26/28

2.5	0	2.5	5

METRIC

PROJECT REFERENCE NO.	SHEET NO.
X-0002CB	X-63

60 0 10 20 30 40 50 60 70 80 90 60

55 55

PRELOADING LIMITS

50 50

6J 6J 50.95 0.0125 50.00 D.P. 50.62 4J 4J 49.96 49.871 1½-RPC Sta 1+20.247 O/S 25.213 0.0220 1:1 3J 49.831 S.S. 48.469

45 141+20.000 45

55 55

6J 6J 51.84 51.170 0.0125 D.P. 50.381 50.191 50.330 1½-RPC Sta 1+00.234 O/S 25.387 0.0220 3J S.S. 49.582

50 50

45 141+00.000 45

55 55

6J 6J 54.06 51.390 0.0125 D.P. 50.601 50.617 50.755 1½-RPC Sta 2+80.296 O/S 25.226 0.0220 S.S. 50.206 49.613

50 50

140+80.000

45 45

-L-

0 10 20 30 40 50 60 70 80 90

9/24/2018
rlvoss
cpow611
n:\roadway\projects\x0002cb_r-dg-xpl_l11.dgn

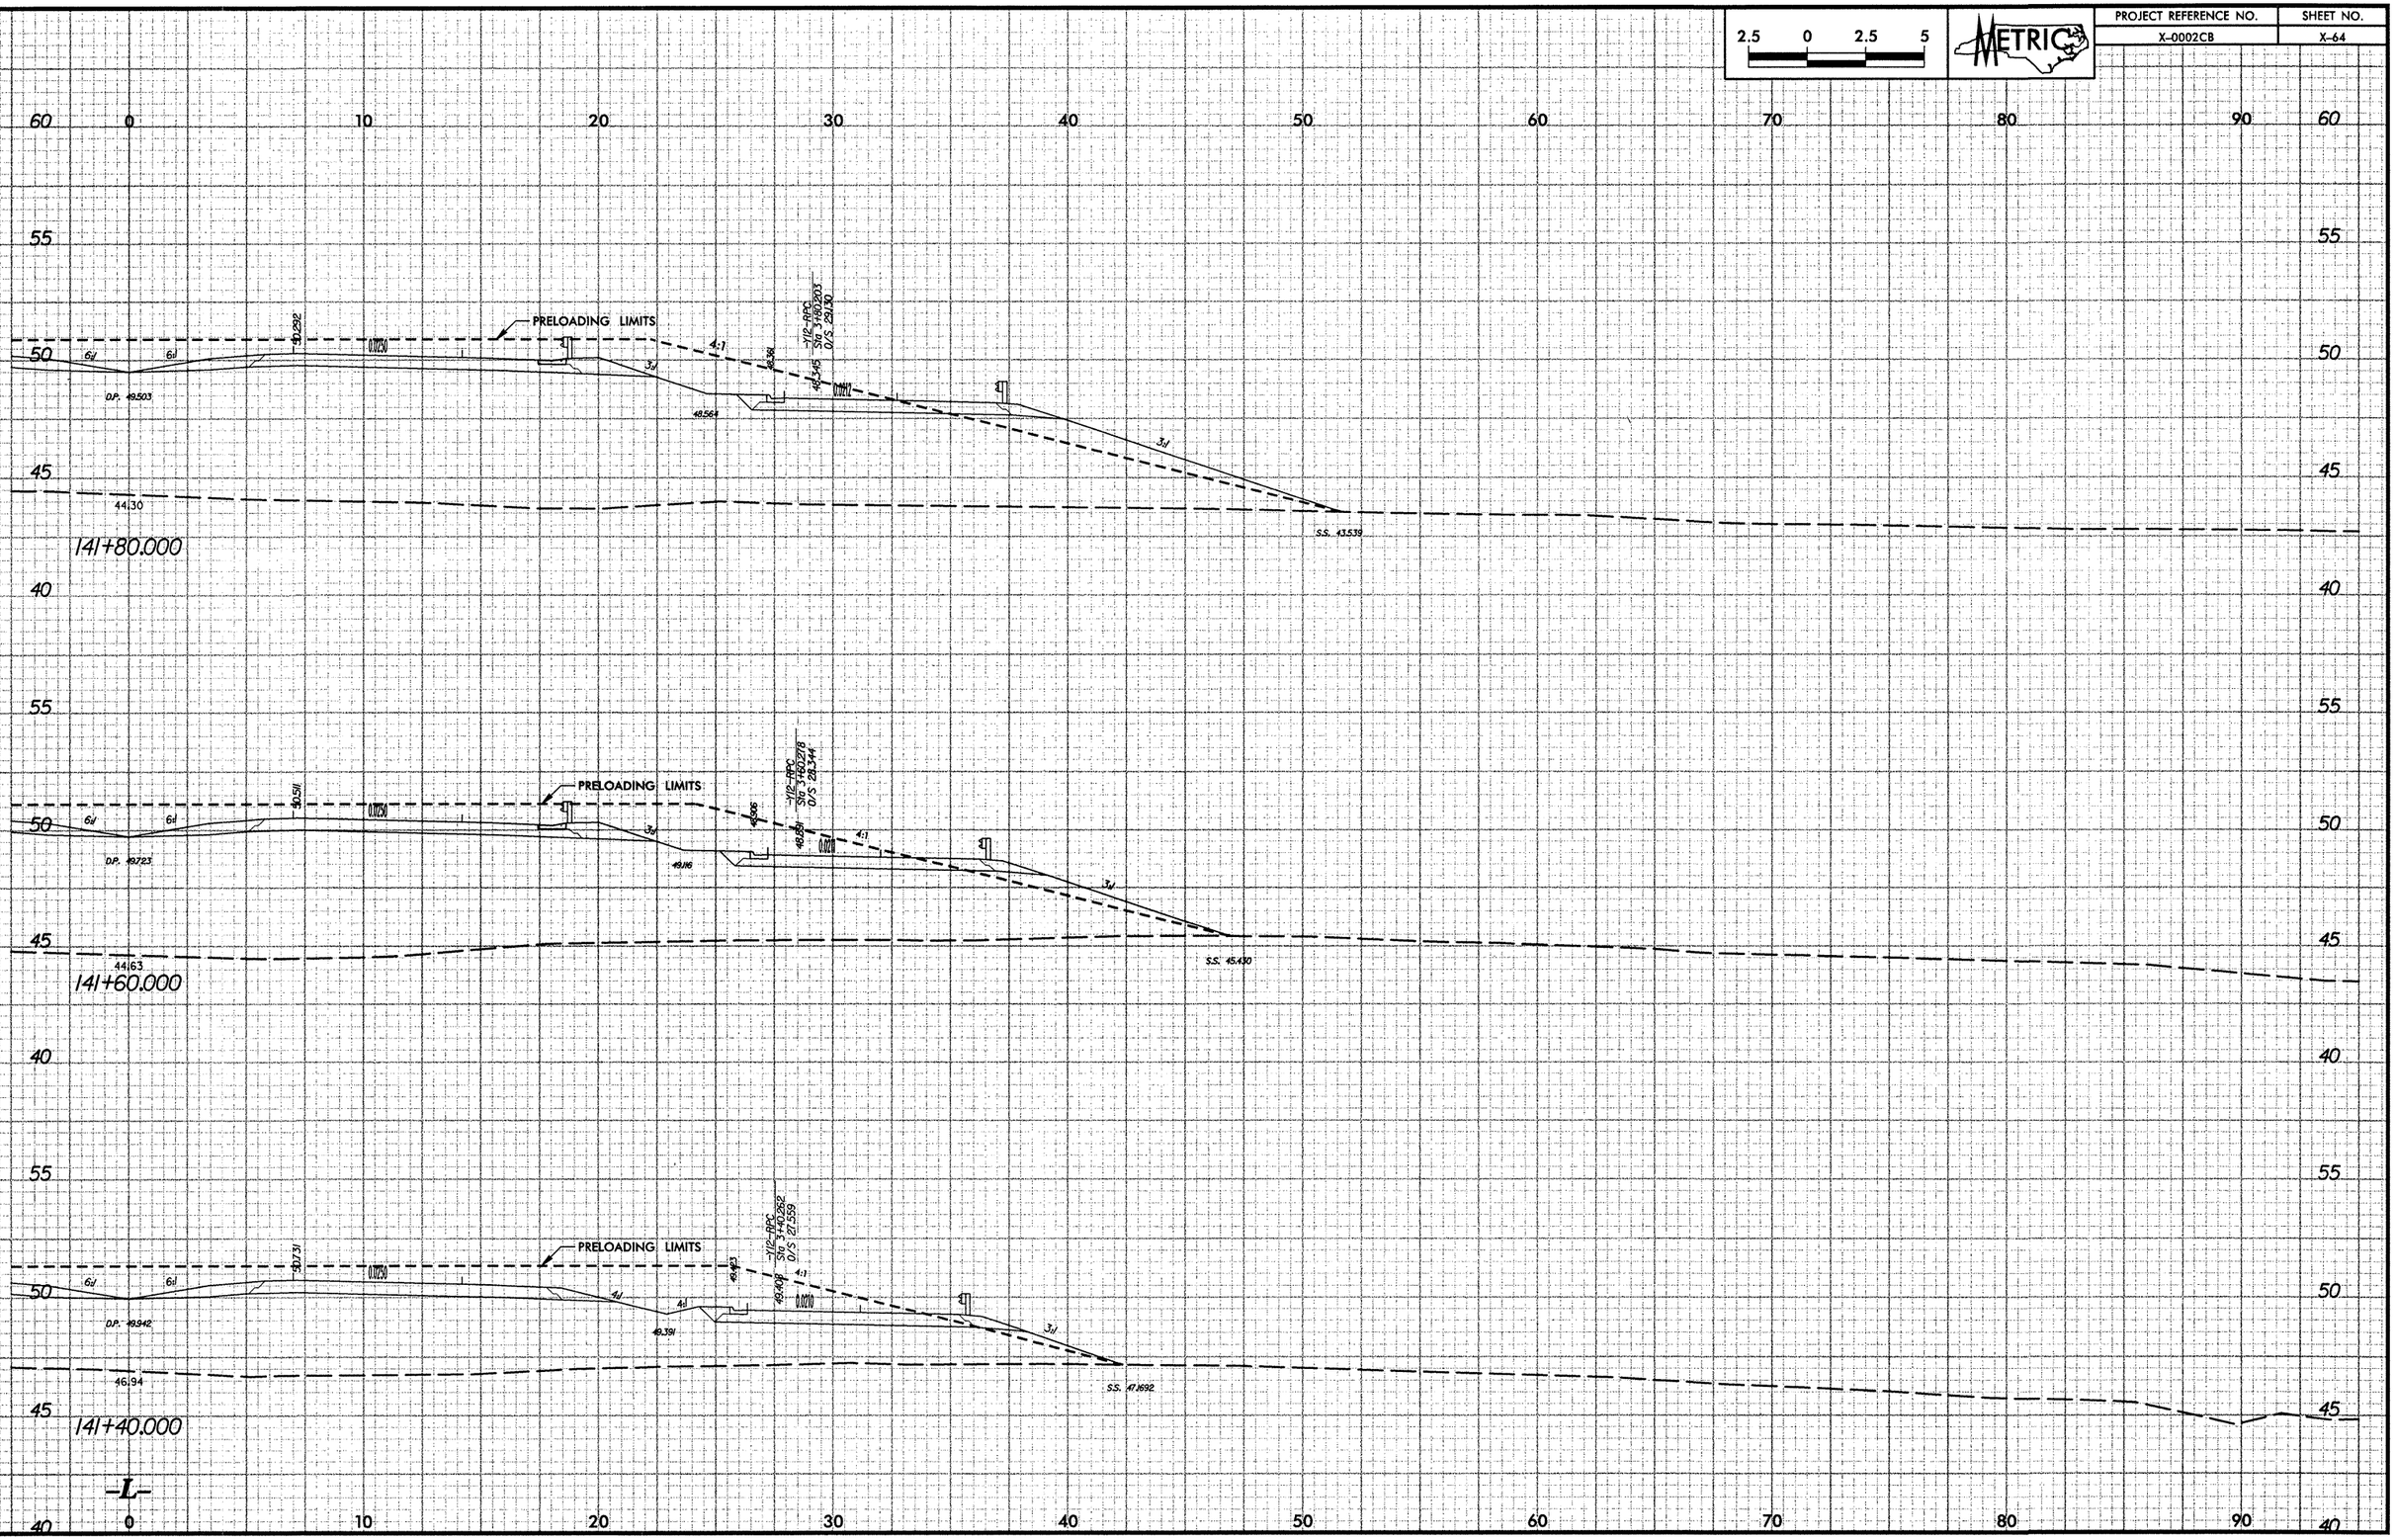

9/24/2018
rivasdaniel
cpowell
rivasdaniel
cpowell
rivasdaniel
cpowell

PROJECT REFERENCE NO.	SHEET NO.
X-0002CB	X-65

2.5 0 2.5 5

METRIC

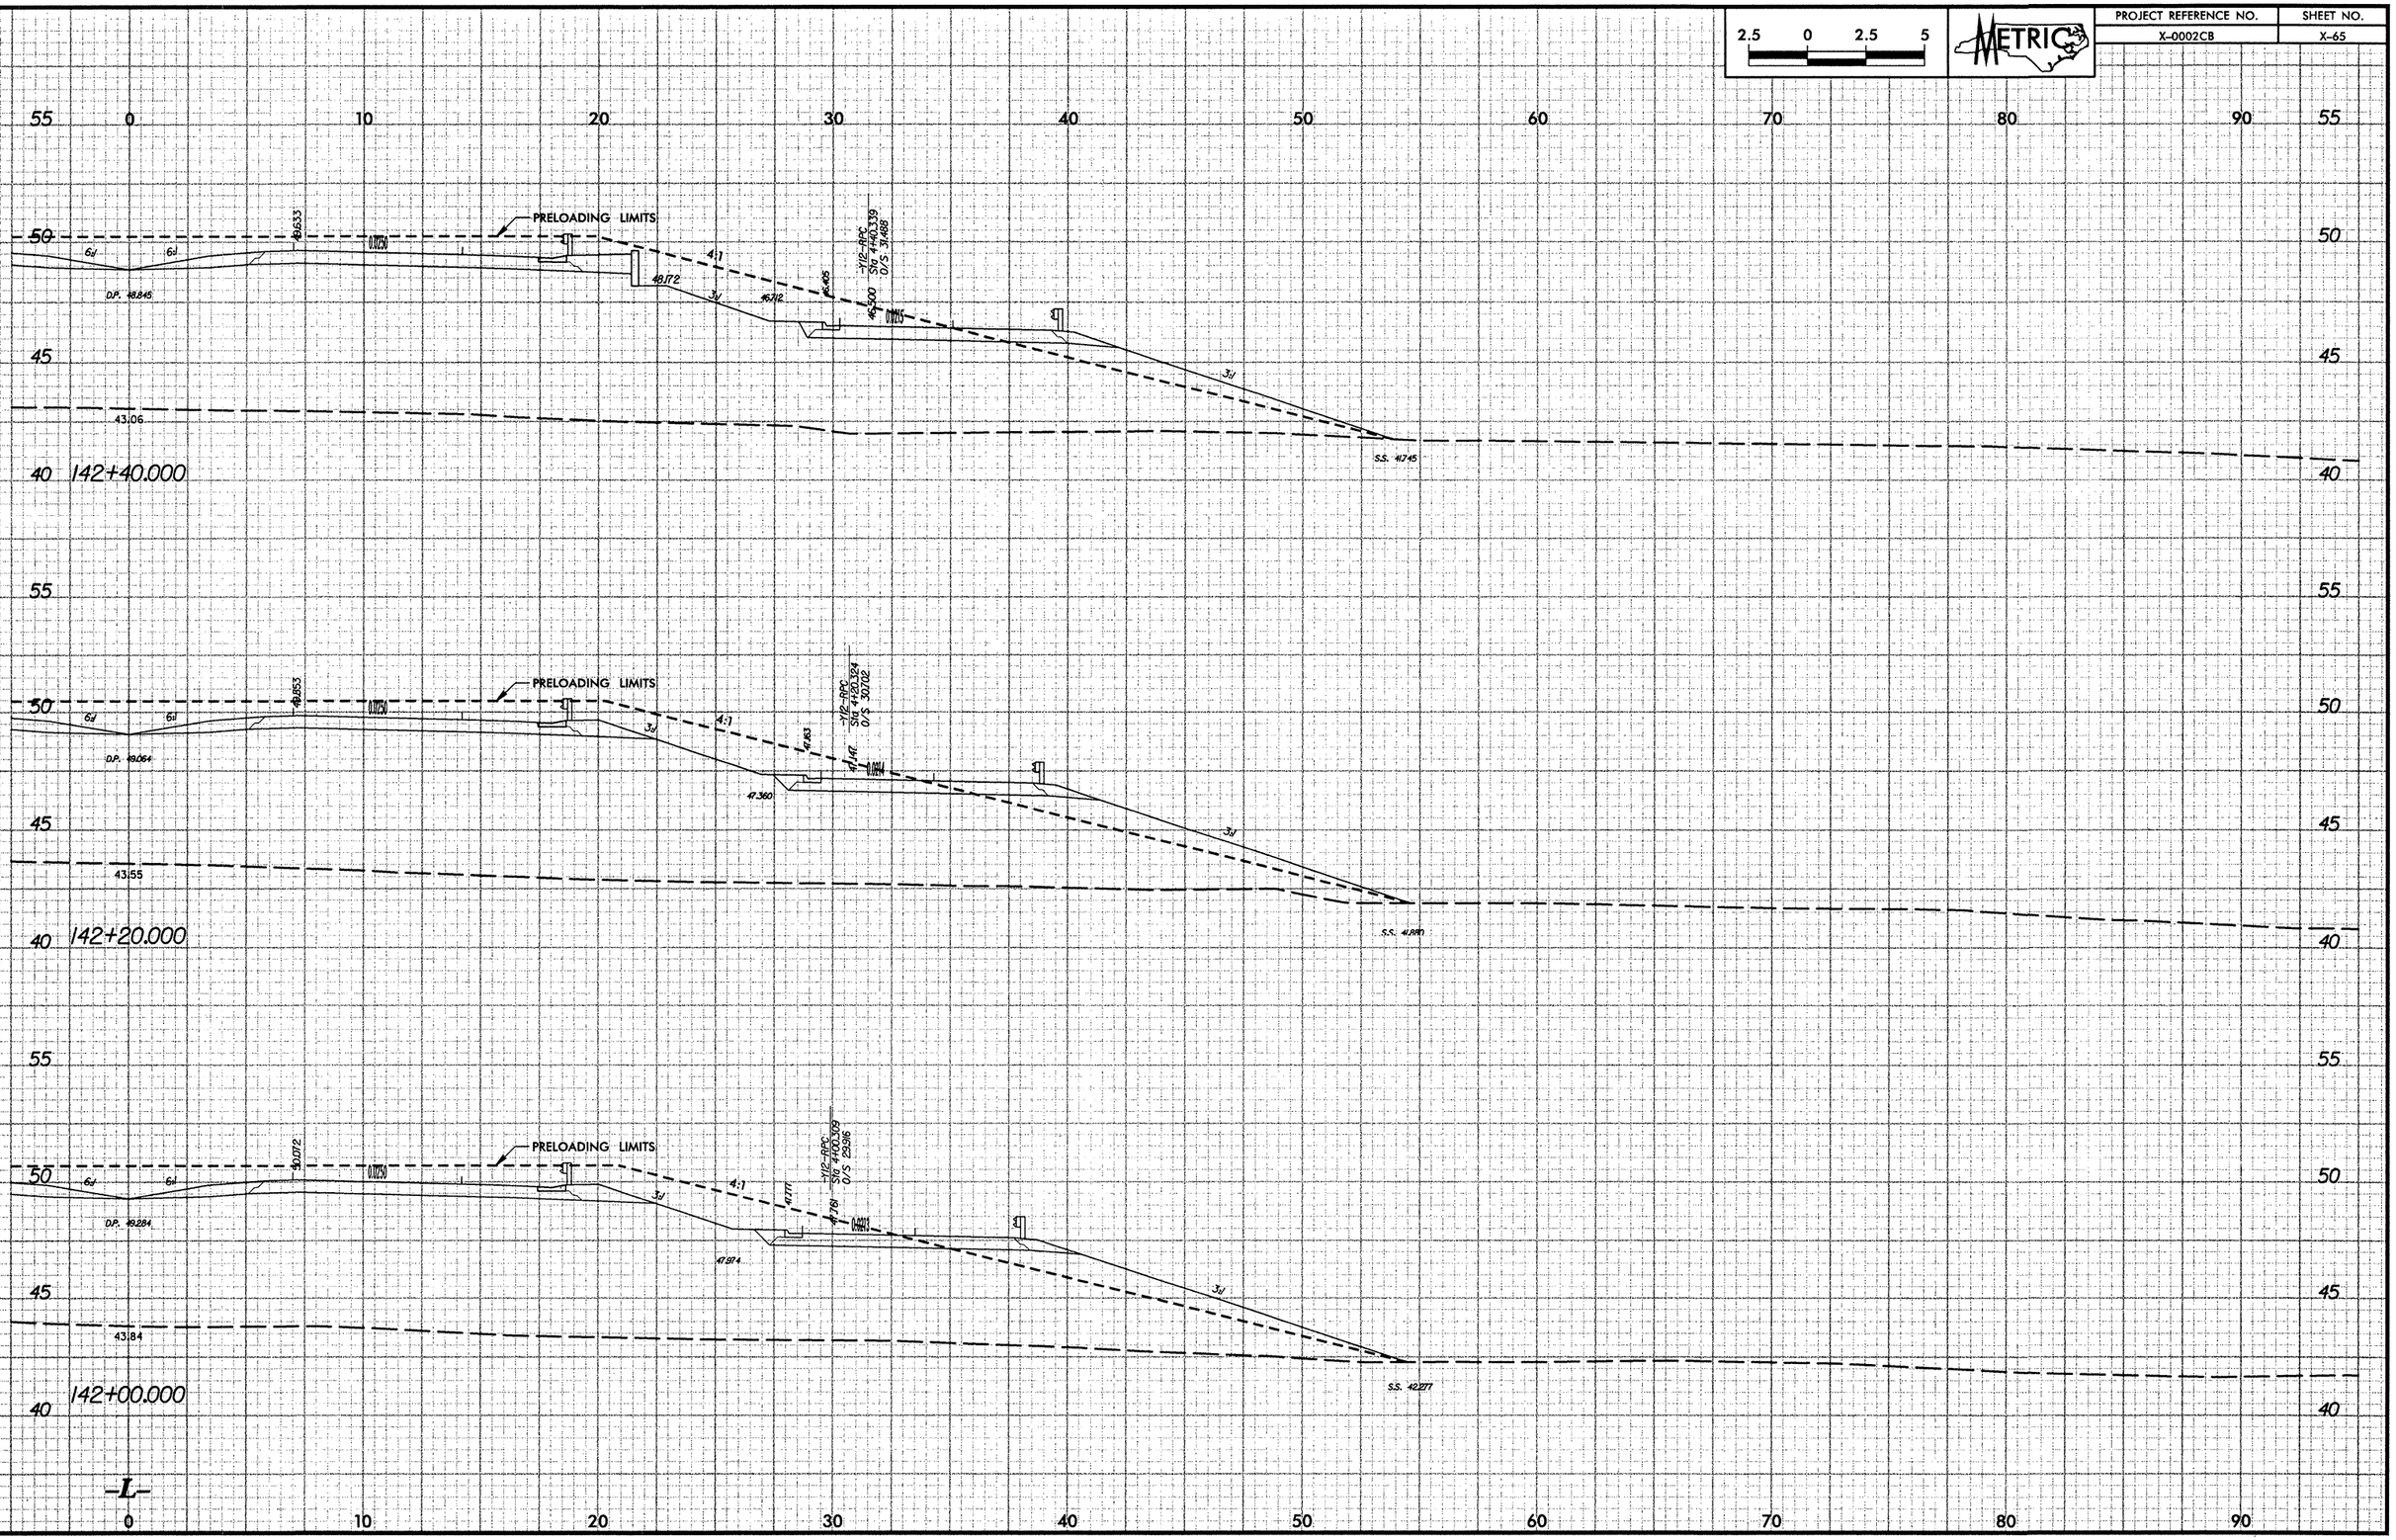

9/24/2018
r:\roads\x0002cb_rdy_xpl_L11.dgn
opsell1

10/26/98

PROJECT REFERENCE NO.	SHEET NO.
X-0002CB	X-66

2.5 0 2.5 5

METRIC

55 0 10 20 30 40 50 60 70 80 90

50 45 40

PRELOADING LIMITS

6:1 6:1 0.02% 45.975 D.P. 48.186

46.822 3:1 4:1 44.576 44.379

~1/2-RPC Sta 5100.386 O/S 33.845

44.563 0.077

3:1

S.S. 40.503

40.90

143+00.000

55 50 45 40

PRELOADING LIMITS

6:1 6:1 0.02% 45.194 D.P. 48.406

47.305 3:1 4:1 45.321 45.184

~1/2-RPC Sta 4180.370 O/S 33.059

45.908 0.077

3:1

S.S. 40.836

41.51

142+80.000

55 50 45 40

PRELOADING LIMITS

6:1 6:1 0.02% 45.414 D.P. 48.625

47.754 3:1 4:1 46.033 45.836

~1/2-RPC Sta 3960.355 O/S 32.273

45.820 0.077

3:1

S.S. 41.526

42.13

142+60.000

55 50 45 40

-L-

0 10 20 30 40 50 60 70 80 90

9/24/2018
rlvansickle
c:\projects\x0002cb_rdy_rpl_l11.dgn

PROJECT REFERENCE NO.	SHEET NO.
X-0002CB	X-67

2.5 0 2.5 5

METRIC

50 0 10 20 30 40 50 60 70 80 90

PRELOADING LIMITS

48.316 0.075D 6d 6d D.P. 47.527

45.216 3d 4:1 42.184 4.98 41.91 0.07D 3d

-112-RPC Sta 5+60.432 O/S 36.203

S.S. 38.985

39.32

143+60.000

48.536 0.075D 6d 6d D.P. 47.41

45.764 3d 4:1 42.964 4.8D 42.78 0.07D 3d

-112-RPC Sta 5+40.417 O/S 35.417

S.S. 39.463

39.76

143+40.000

48.755 0.075D 6d 6d D.P. 47.967

46.301 3d 4:1 43.798 4.38 43.586 0.07D 3d

-112-RPC Sta 5+20.410 O/S 34.631

S.S. 39.953

40.36

143+20.000

-L-

50 45 40 35

0 10 20 30 40 50 60 70 80 90

9/24/2018
rivera
epowell
I:\projects\0002cb_rdy_pl_11.dgn

PROJECT REFERENCE NO.	SHEET NO.
X-0002CB	X-68

2.5 0 2.5 5 METRIC

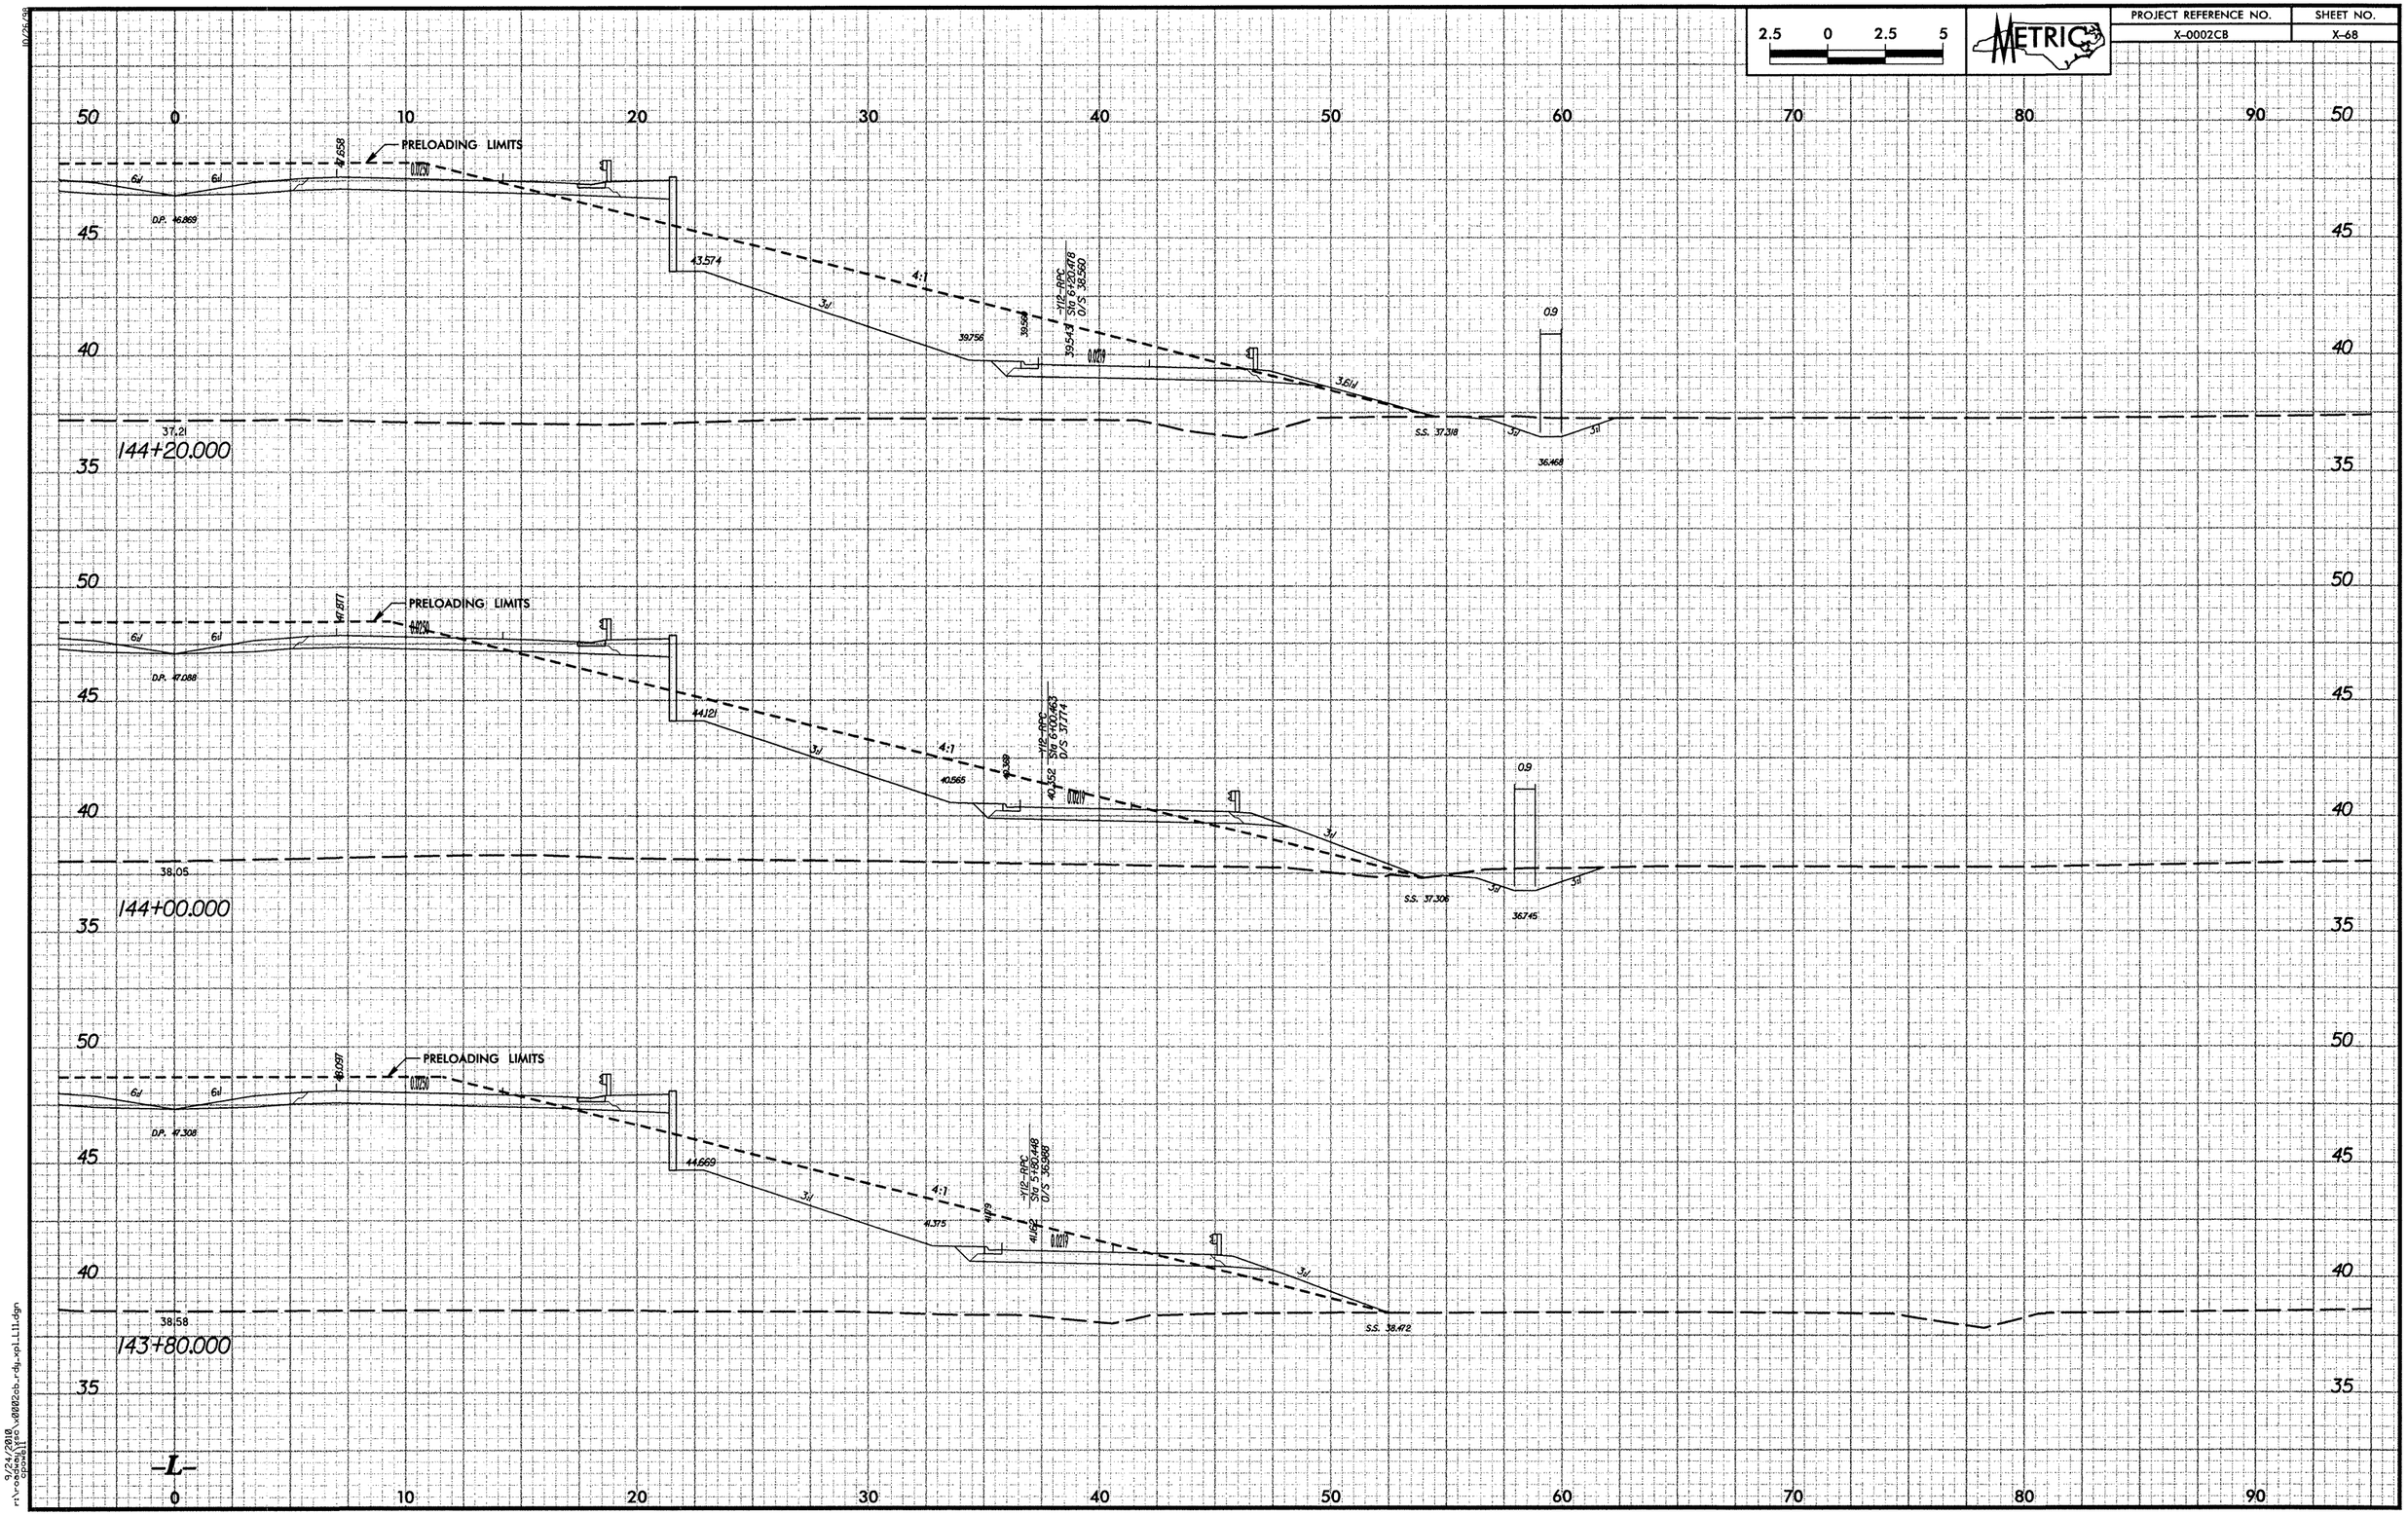

9/24/2018
rlvaughn
cpowell
rlv-x0002cb-rdy-xpl.111.dgn

PROJECT REFERENCE NO.	SHEET NO.
X-0002CB	X-69

2.5 0 2.5 5

METRIC

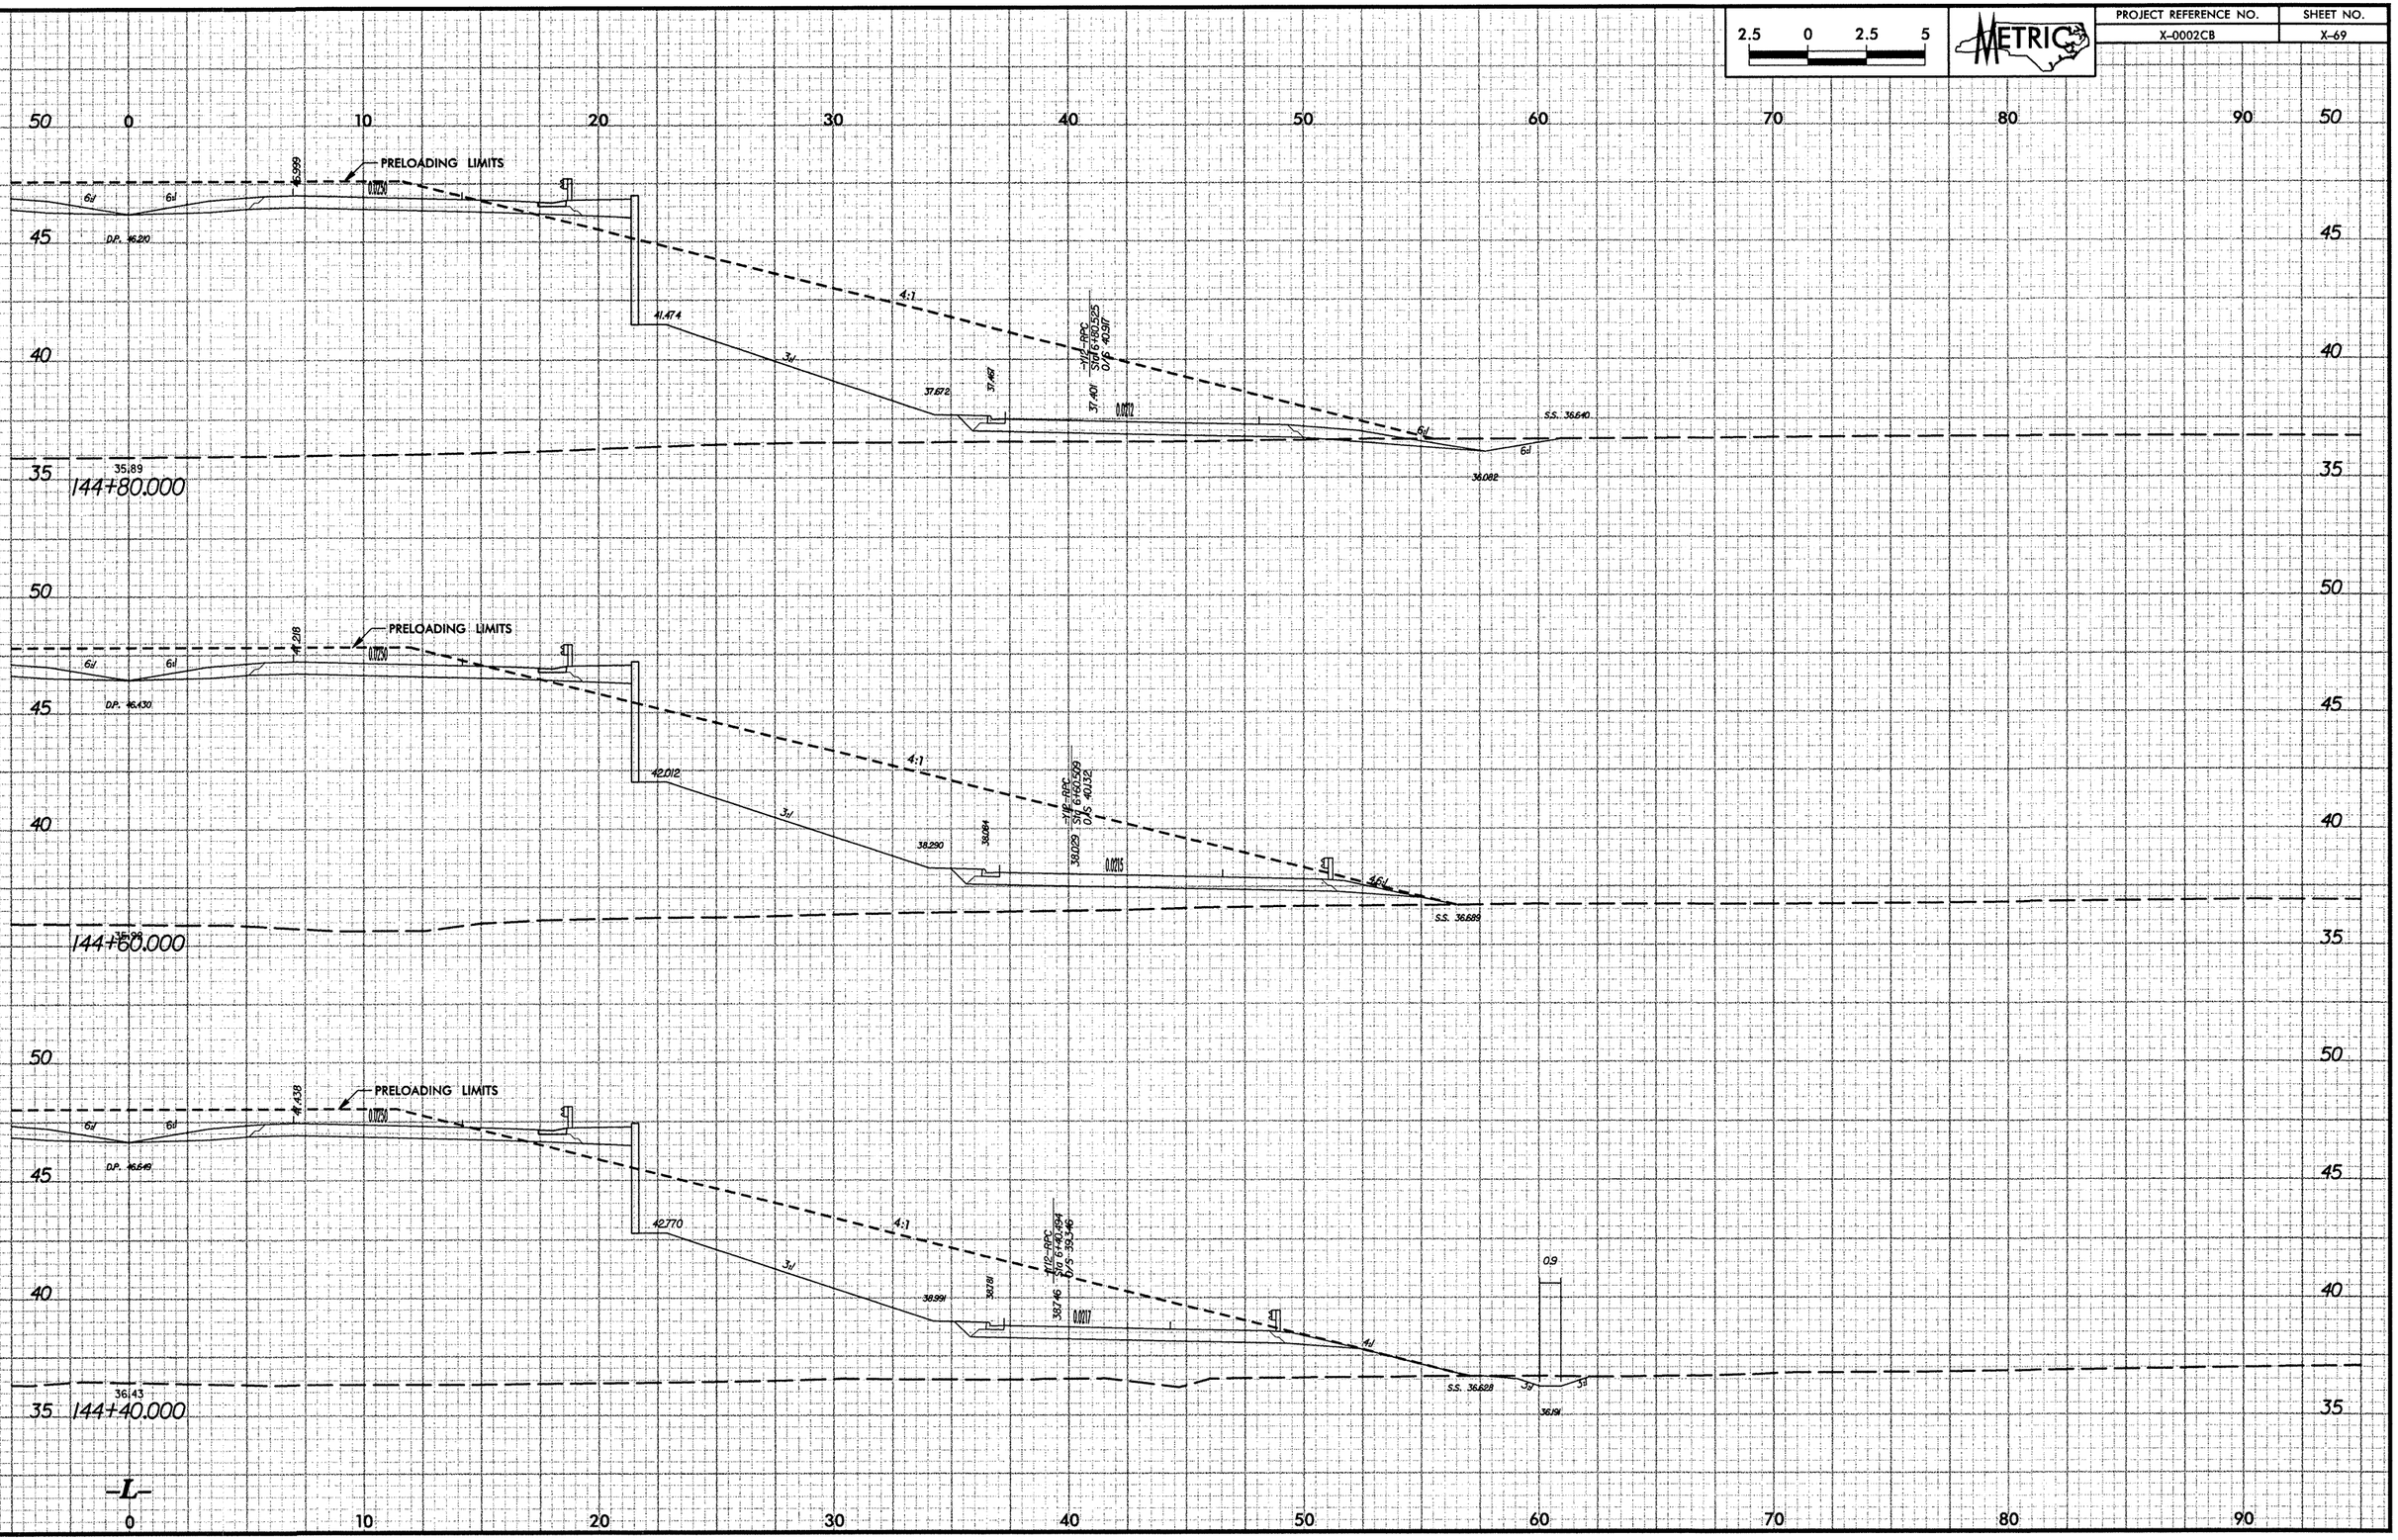

10/26/28
9/24/2018
r:\x-0002cb\110\x0002cb_rdy_xpl_L11.dgn
cpowell

PROJECT REFERENCE NO.	SHEET NO.
X-0002CB	X-70

2.5 0 2.5 5 METRIC

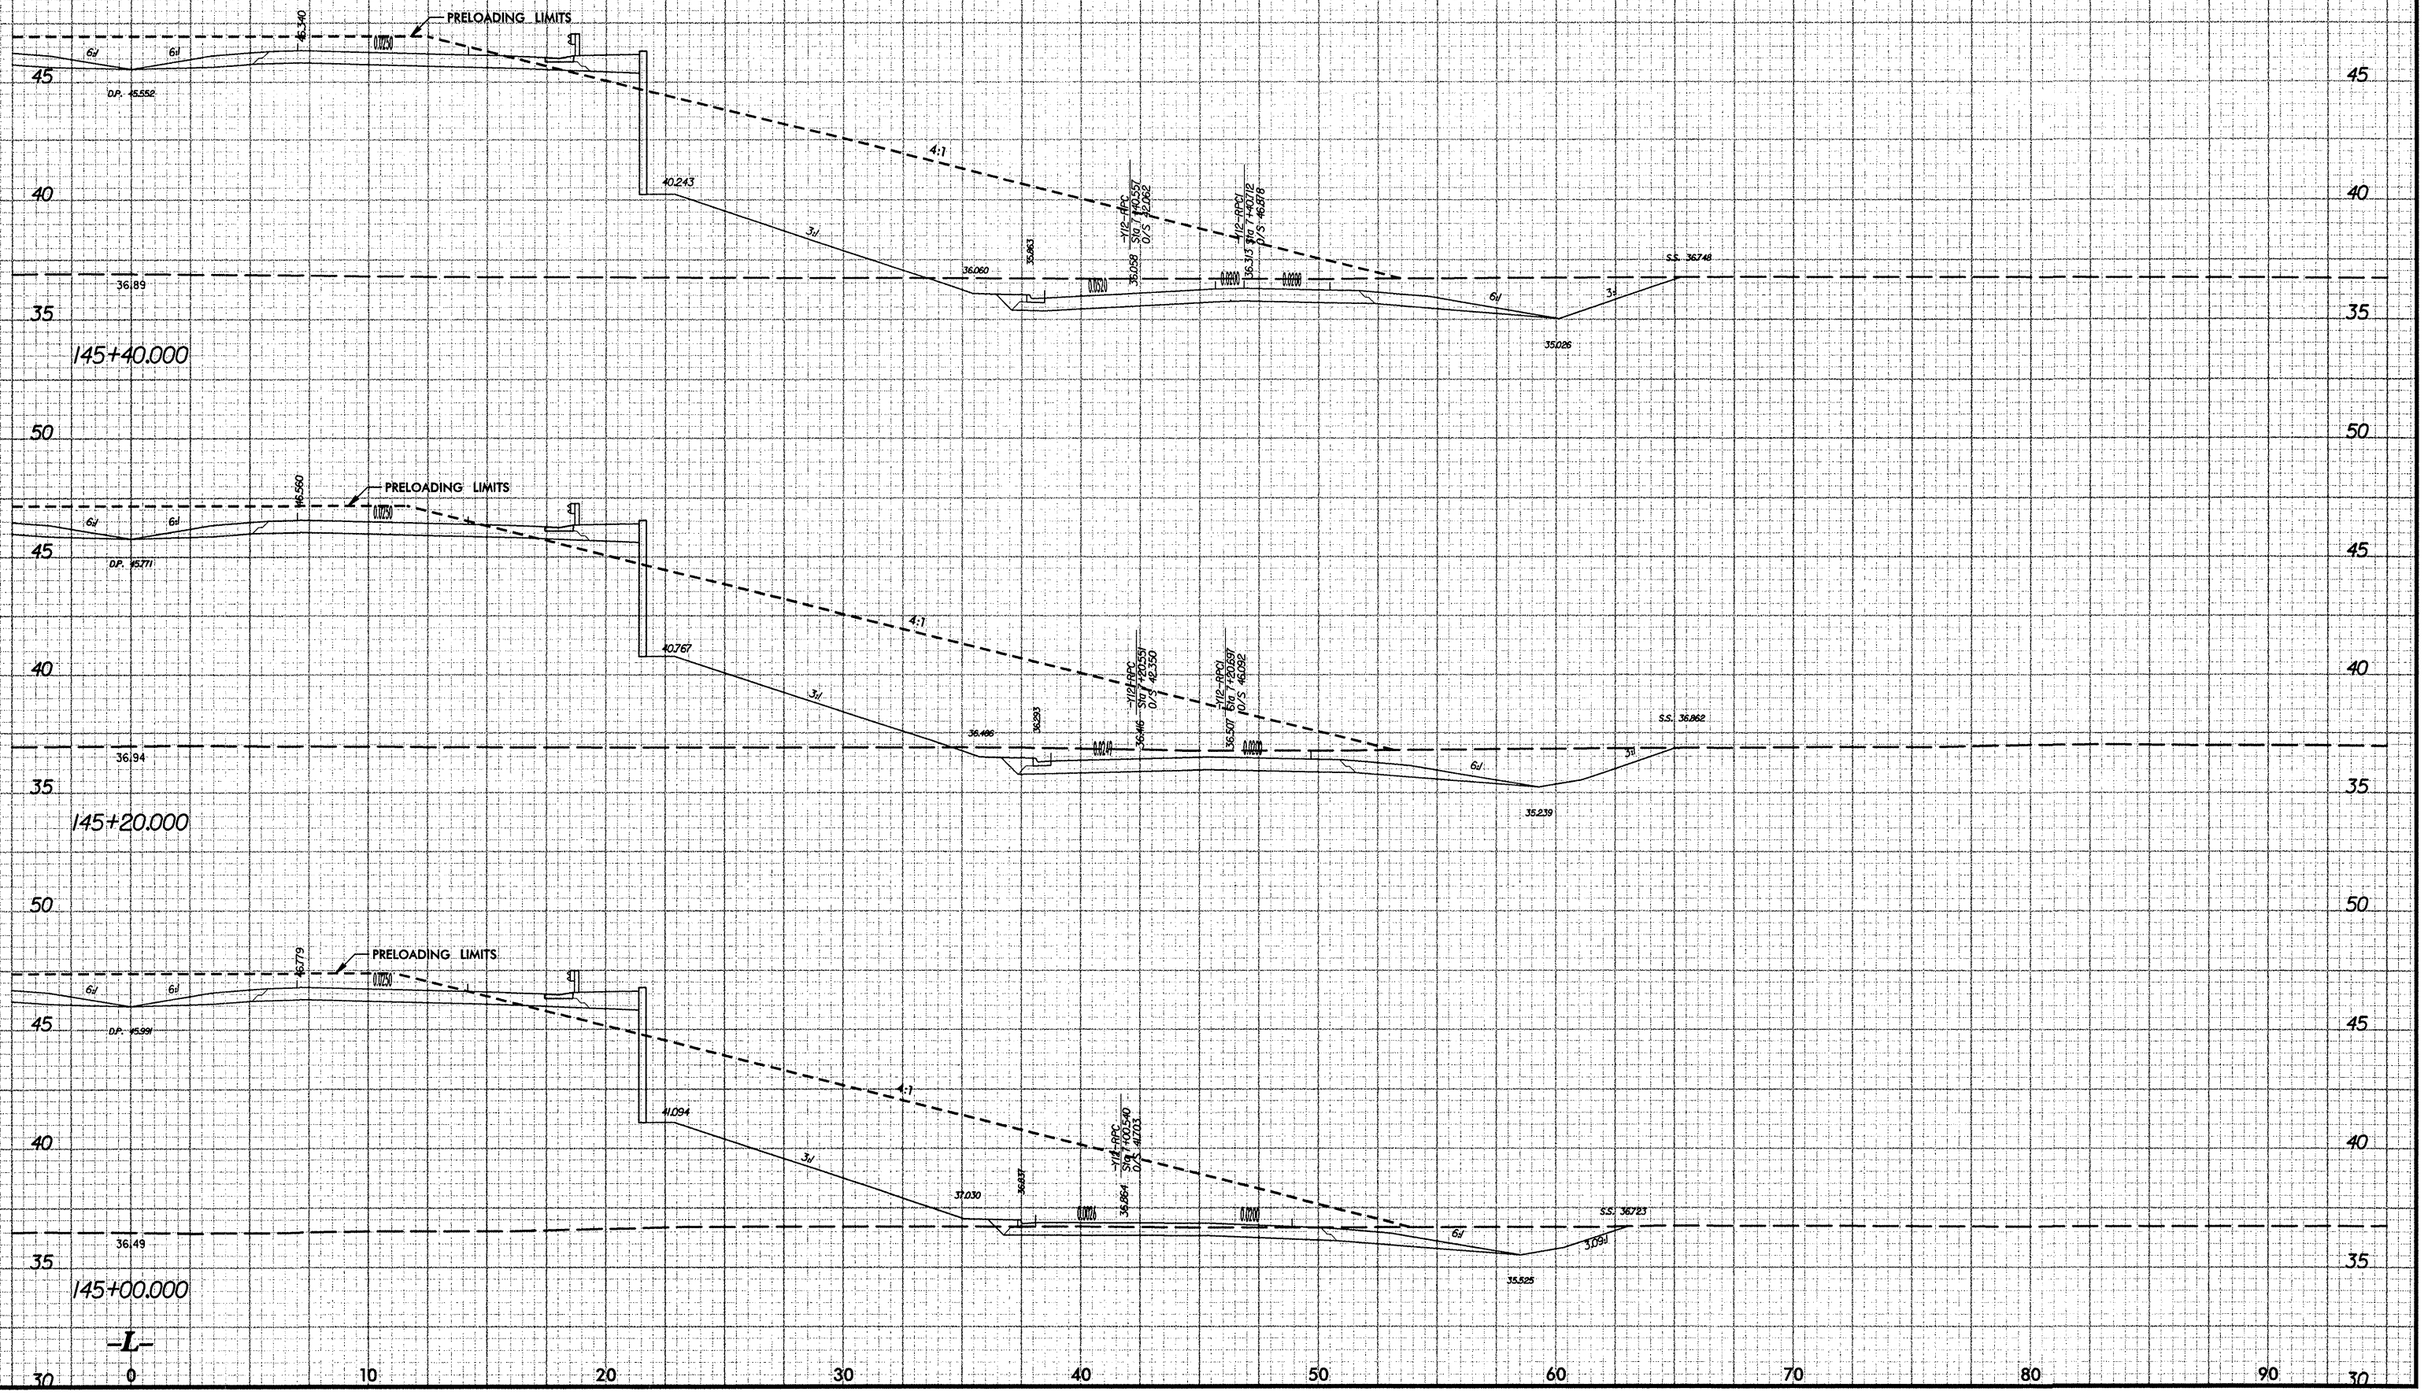

9/24/2018
rlv-roadway\cad\projects\x0002cb\rdy_xpl_L11.dgn
cpowell

10/26/98

PROJECT REFERENCE NO.	SHEET NO.
X-0002CB	X-71

2.5 0 2.5 5

METRIC

0 10 20 30 40 50 60 70 80 90

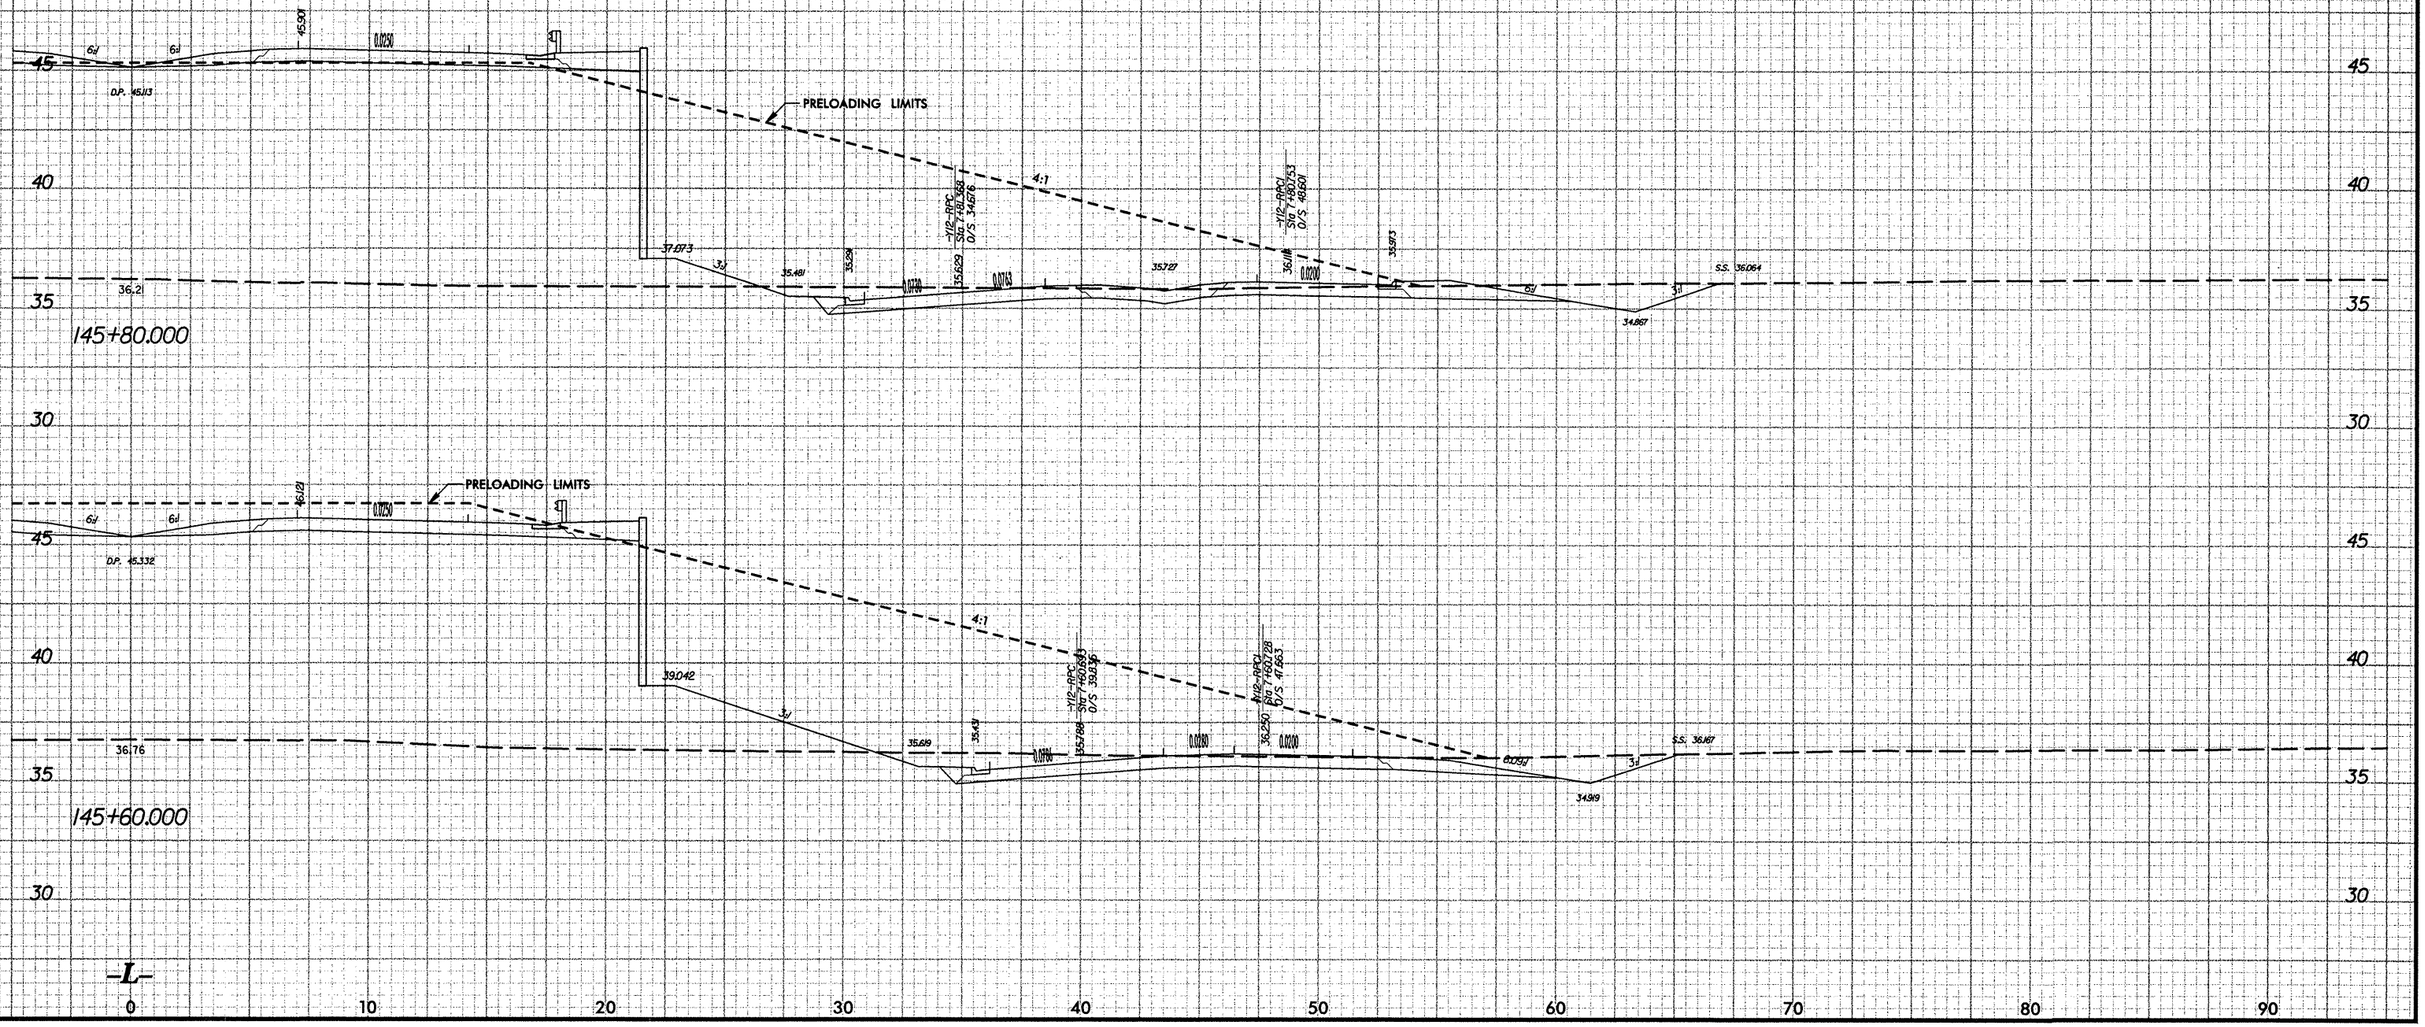

9/24/2018
rlvance
rlvance\d0002cb-rdy_xpl_L11.dgn
epos11

10/26/98

2.5 0 2.5 5

METRIC

PROJECT REFERENCE NO.	SHEET NO.
X-0002CB	X-72

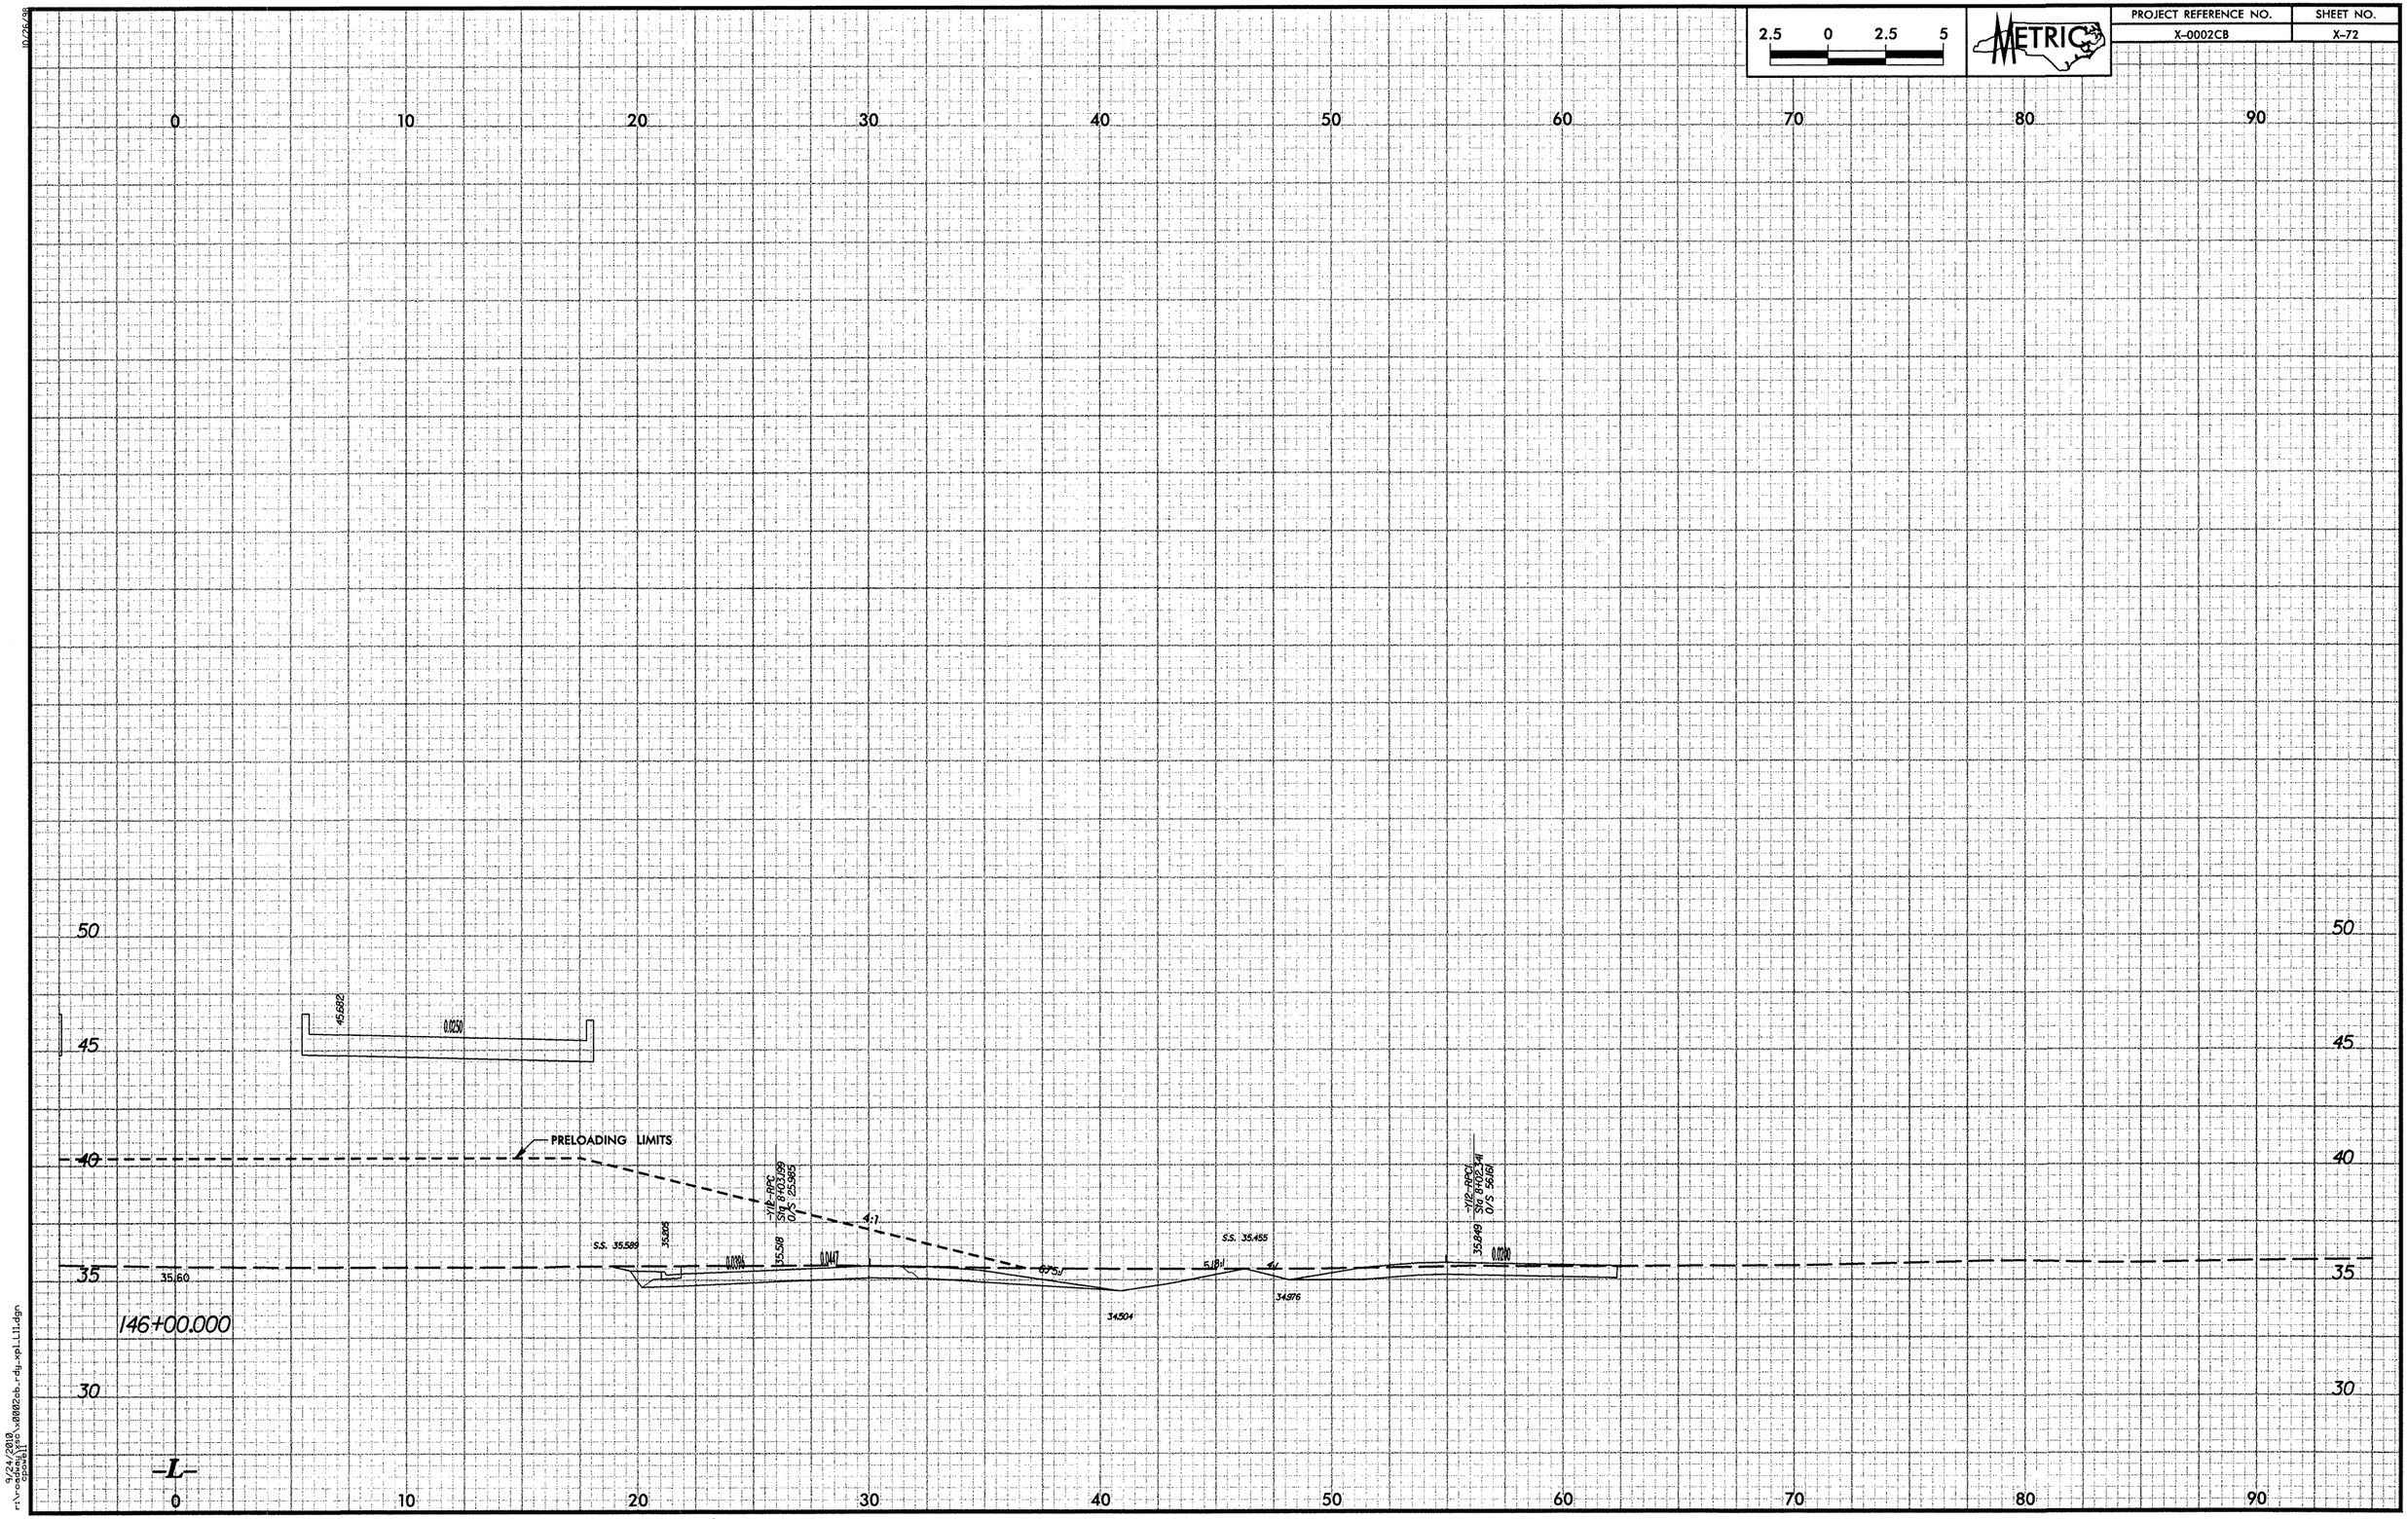

9/24/2018
r:\roadway\proj\x0002cb_rdy_vpl_111.dgn
cpowell

10/25/98

2.5	0	2.5	5

METRIC

PROJECT REFERENCE NO.	SHEET NO.
X-0002CB	X-73

65 90 80 70 60 50 40 30 20 10 0 65

60 60

55 55

50 50

45 45

3:1

S.S. 47.65

45.97

136+20.000

0.0250 0.0124 58.78 6:1 6:1 58.78

D.P. 57.930

60 60

55 55

50 50

3:1

S.S. 50.267

48.29

136+00.000

0.0250 0.0091 59.058 6:1 6:1 59.363

D.P. 58.269

60 60

55 55

50 50

3:1

S.S. 52.6905

51.01

135+80.000

0.0250 0.0012 59.398 6:1 6:1 59.398

D.P. 58.609

90 80 70 60 50 40 30 20 10 0

-L-

9/24/2018
rlv-coordinate(ips,0002cb,rdy,xpl,L12.dgn
cpate1

PROJECT REFERENCE NO.	SHEET NO.
X-0002CB	X-74

2.5 0 2.5 5

METRIC

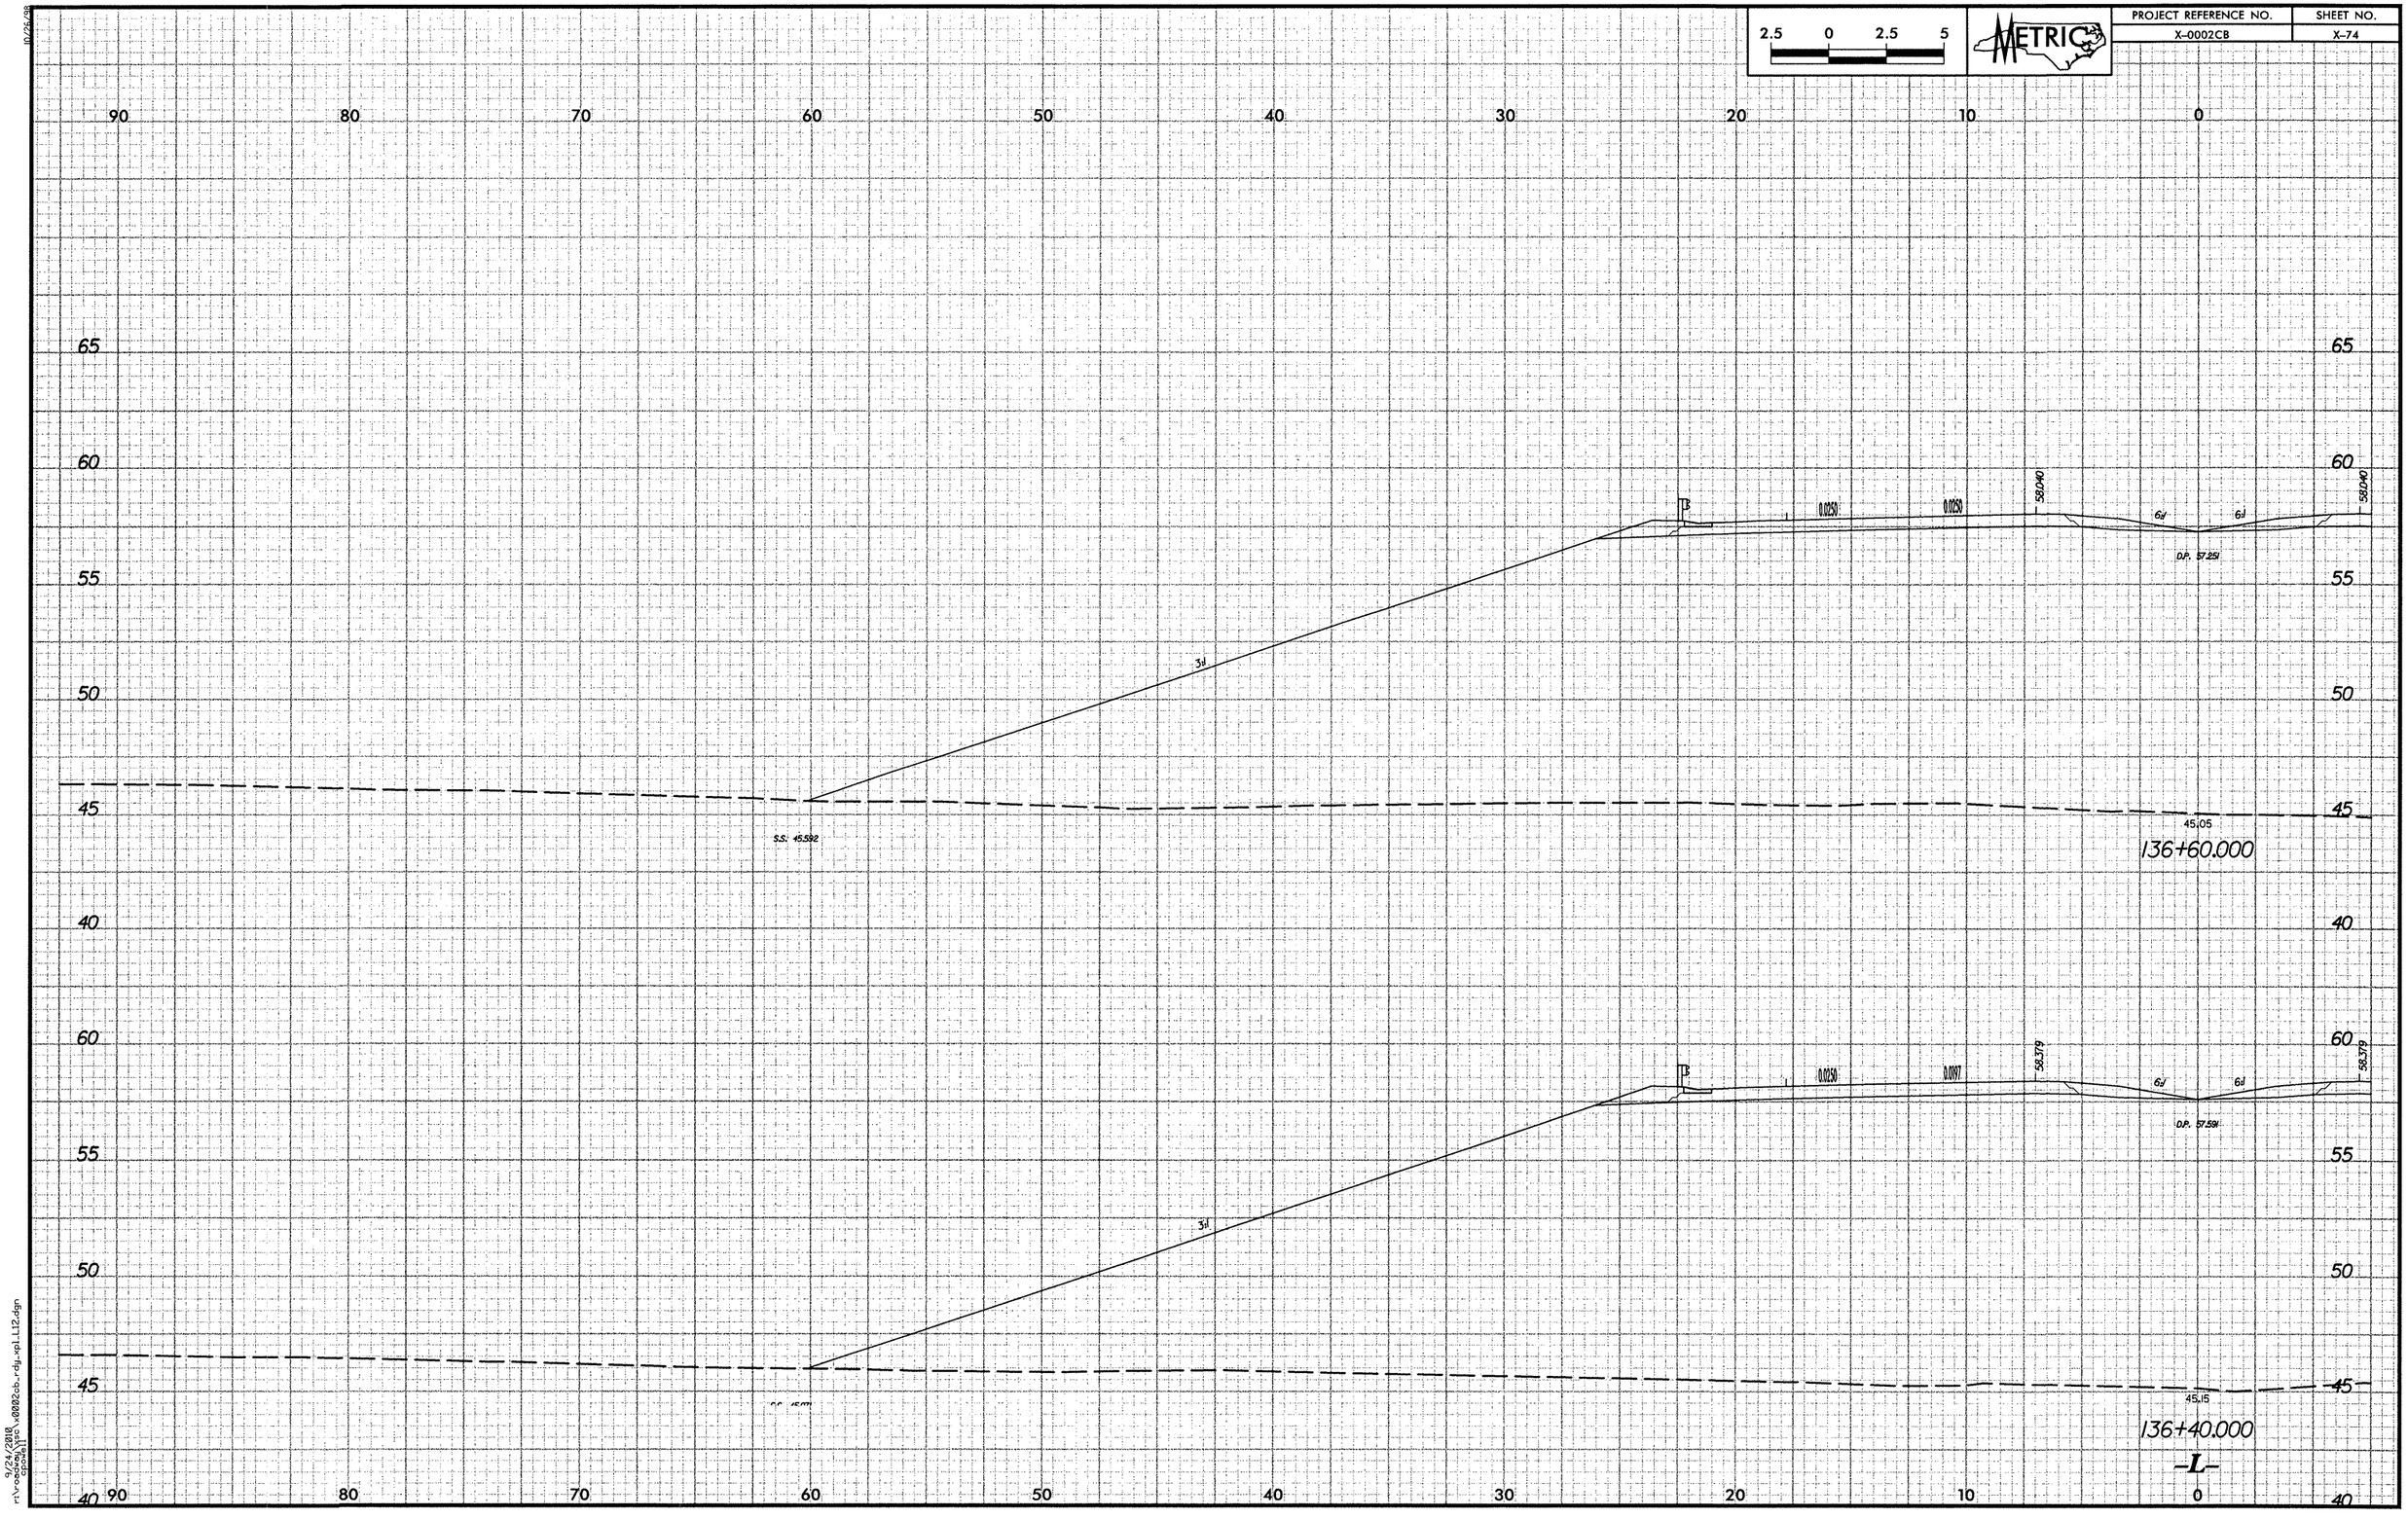

10/25/2018
9/24/2018
r:\roadway\projects\x0002cb-rdy-sel-112.dgn
opcole11

10/26/98

2.5	0	2.5	5

METRIC

PROJECT REFERENCE NO.	SHEET NO.
X-0002CB	X-75

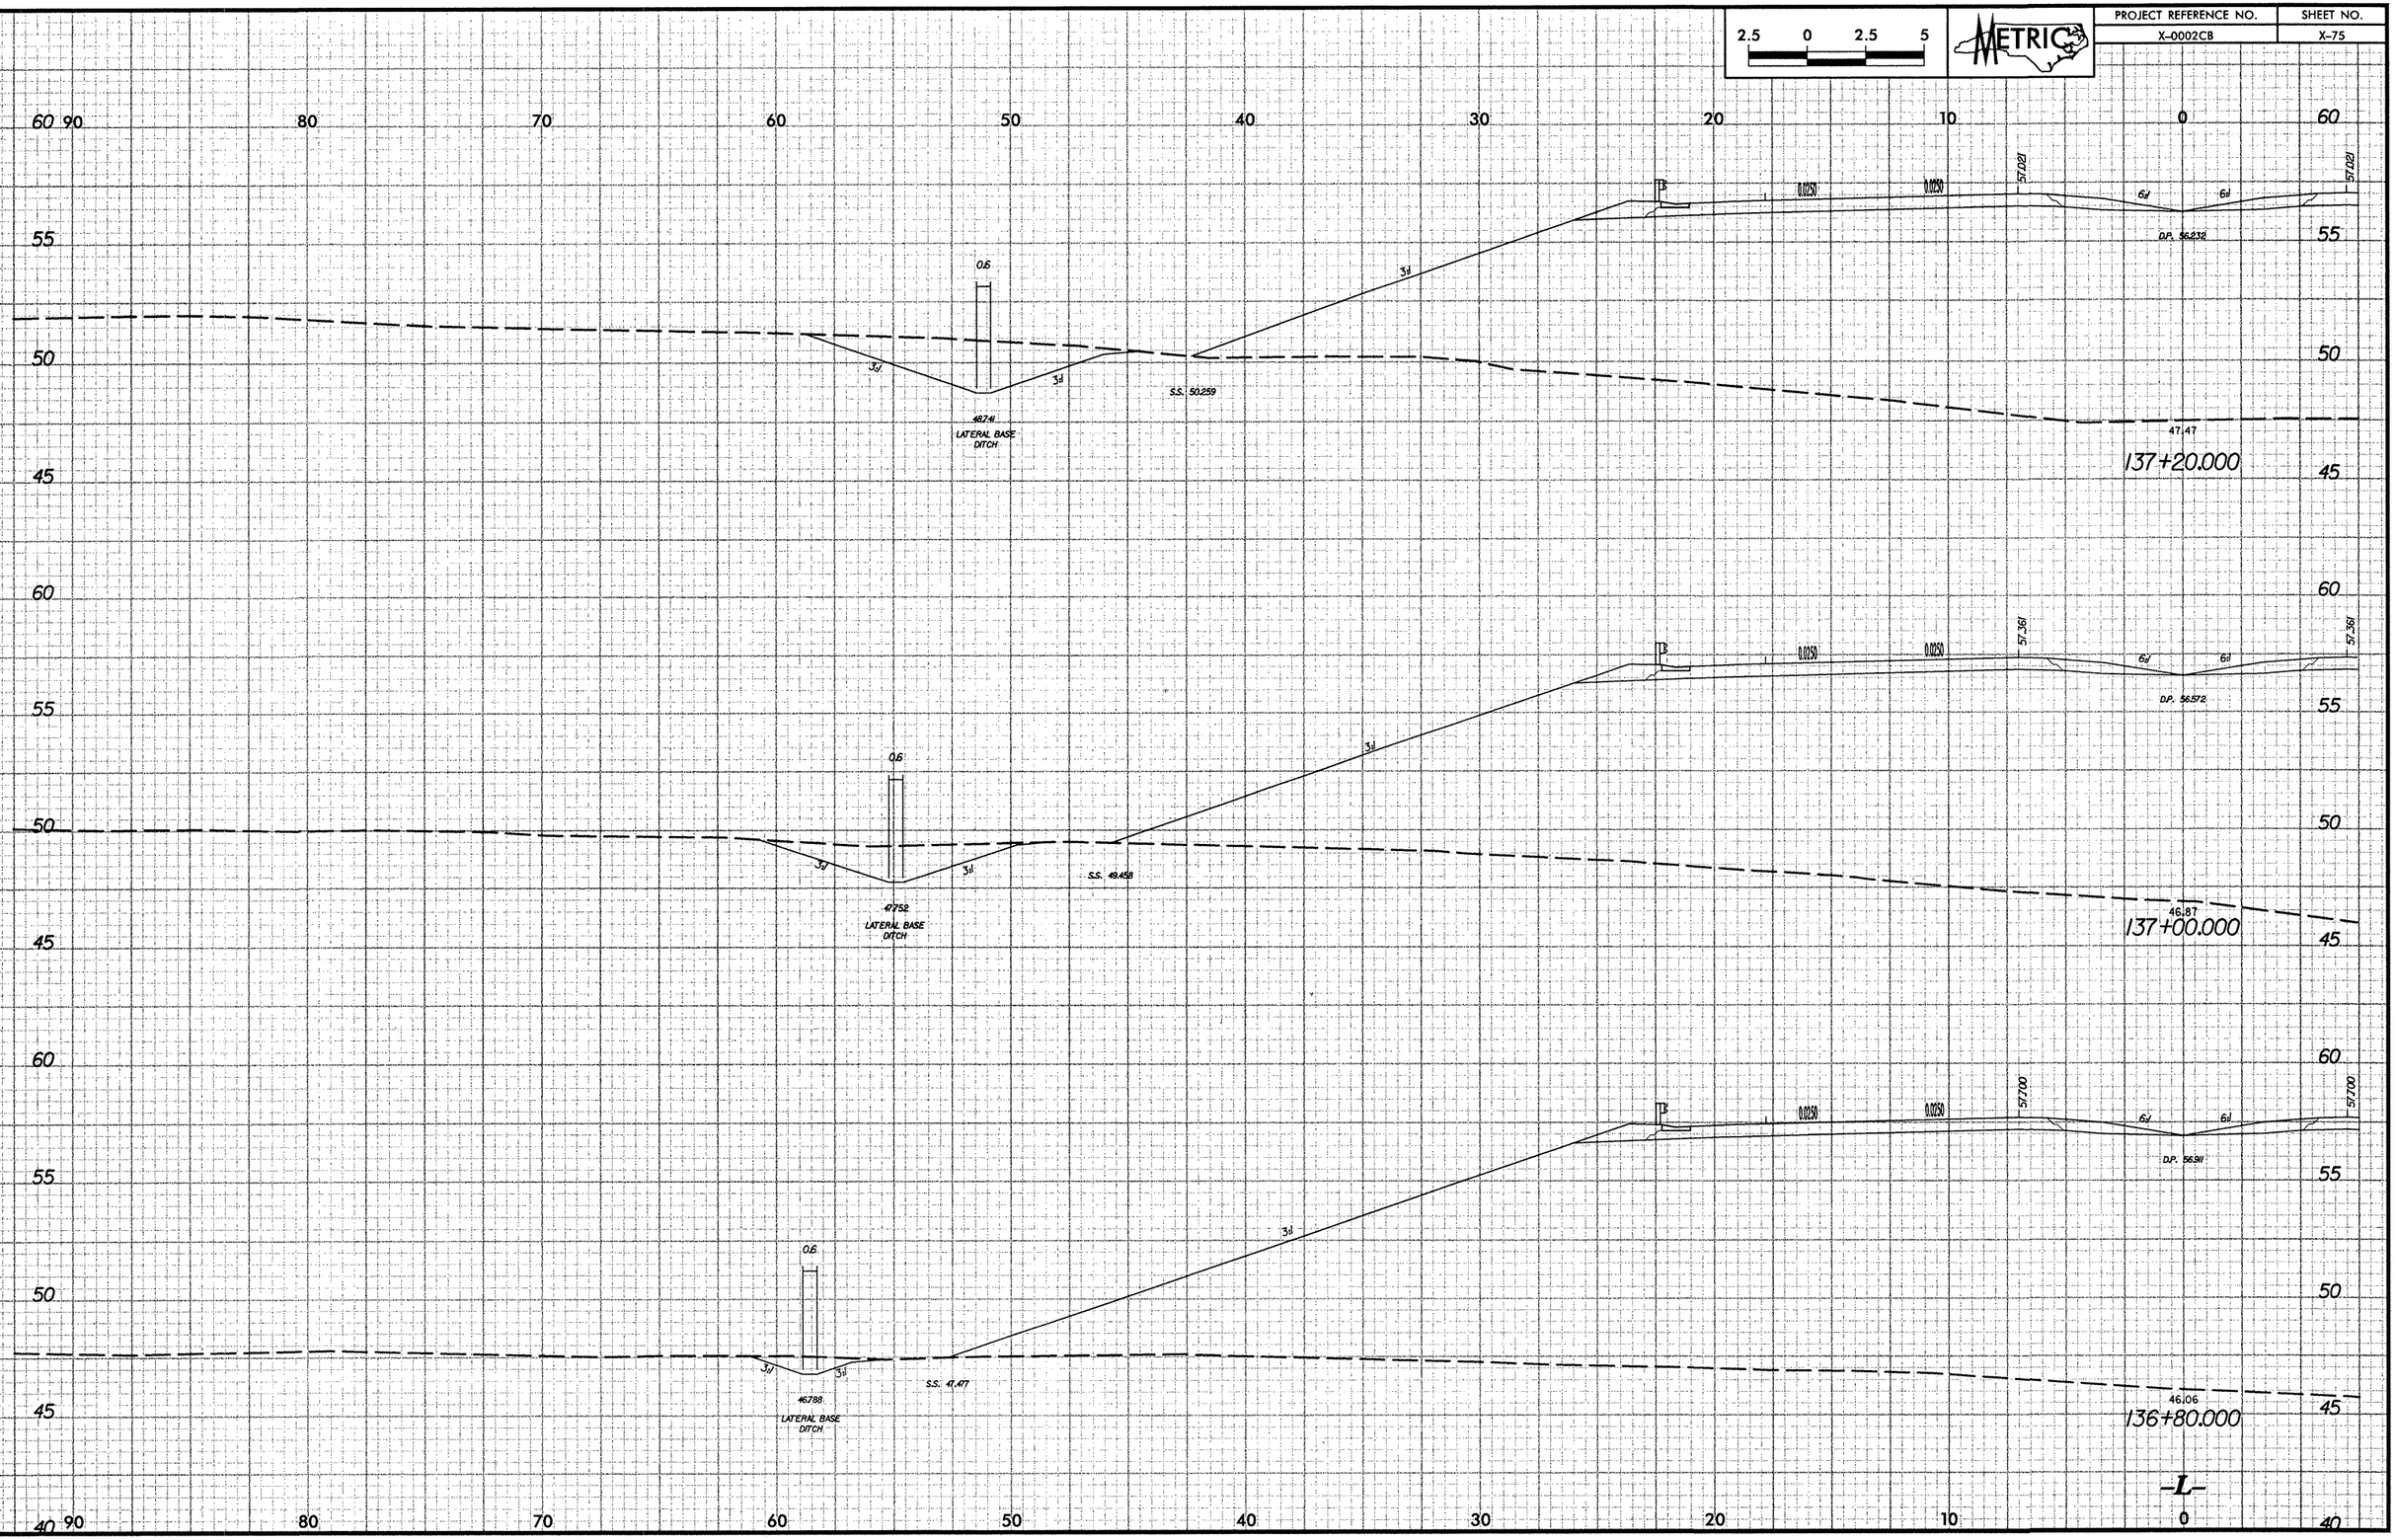

9/24/2018
r:\v-8\projects\0002cb_rdy_xp1_L12.dgn

PROJECT REFERENCE NO.	SHEET NO.
X-0002CB	X-76

2.5 0 2.5 5

METRIC

90 80 70 60 50 40 30 20 10 0

60 55 50

0.6
3:1 3:1
51.593
LATERAL BASE DITCH
S.S. 52.327
3:1
1.5
0.0250 0.0250
56.003
6:1 6:1
56.003
D.P. 55.214
51.66
137+80.000

60 55 50

0.6
3:1 3:1
50.624
LATERAL BASE DITCH
S.S. 51.431
3:1
1.5
0.0250 0.0250
56.342
6:1 6:1
56.342
D.P. 55.553
50.174
137+60.000

60 55 50 45

0.6
3:1 3:1
49.830
LATERAL BASE DITCH
S.S. 50.793
3:1
1.5
0.0250 0.0250
56.682
6:1 6:1
56.682
D.P. 55.893
49.08
137+40.000

-L-

90 80 70 60 50 40 30 20 10 0

9/24/2018
rivvaldez
cpsheets\s0002cb_rdy_xpl112.dgn

PROJECT REFERENCE NO.	SHEET NO.
X-0002CB	X-77

2.5 0 2.5 5

METRIC

90 80 70 60 50 40 30 20 10 0

65 60 55 50 65

S.S. 55.499
3:1
6:1
53.468
TB
0.0250
-Y12-RPB
Str 0-H300
0/S 14.800
54.800
0.0250
54.964
6:1
6:1
54.01
D.P. 54.195
54.984
138+40.000

60 55 50 60

0.6
3:1
3:1
53.500
LATERAL BASE DITCH
4.27:1
S.S. 53.929
TB
0.0250
-Y12-RPB
Str 0-H300
0/S 14.800
55.443
0.0250
55.323
6:1
6:1
D.P. 54.535
53.27
55.323
138+20.000

60 55 50 60

0.6
3:1
3:1
52.561
LATERAL BASE DITCH
3:1
S.S. 53.803
TB
0.0250
0.0250
55.663
6:1
6:1
D.P. 54.874
52.50
55.663
138+00.000

-L-

90 80 70 60 50 40 30 20 10 0

45

9/24/2018
rivera
c:\projects\x0002cb_rdy_xpl_L12.dgn

10/25/18

PROJECT REFERENCE NO.	SHEET NO.
X-0002CB	X-78

2.5 0 2.5 5

METRIC

90 80 70 60 50 40 30 20 10 0

65 60 55 50

S.S. 60.09

3:1

52.473

6:1

0.0084

5375' - RPB
Sta 0+40.001
O/S 15.000

0.0250

53.865

55.81

6:1 6:1

53.865

D.P. 53.177

139+00.000

S.S. 58.53

3:1

52.826

6:1

0.0332

5409' - RPB
Sta 0+60.002
O/S 14.543

0.0250

54.304

55.41

6:1 6:1

53.516

D.P. 53.516

138+80.000

S.S. 57.10

3:1

53.201

6:1

0.0051

5467' - RPB
Sta 0+80.000
O/S 14.302

0.0250

54.644

54.170

6:1 6:1

54.644

D.P. 53.856

138+60.000

-L-

9/24/2018
r:\roadway\projects\x0002cb_rdy_sp1_L12.dgn
cpoole

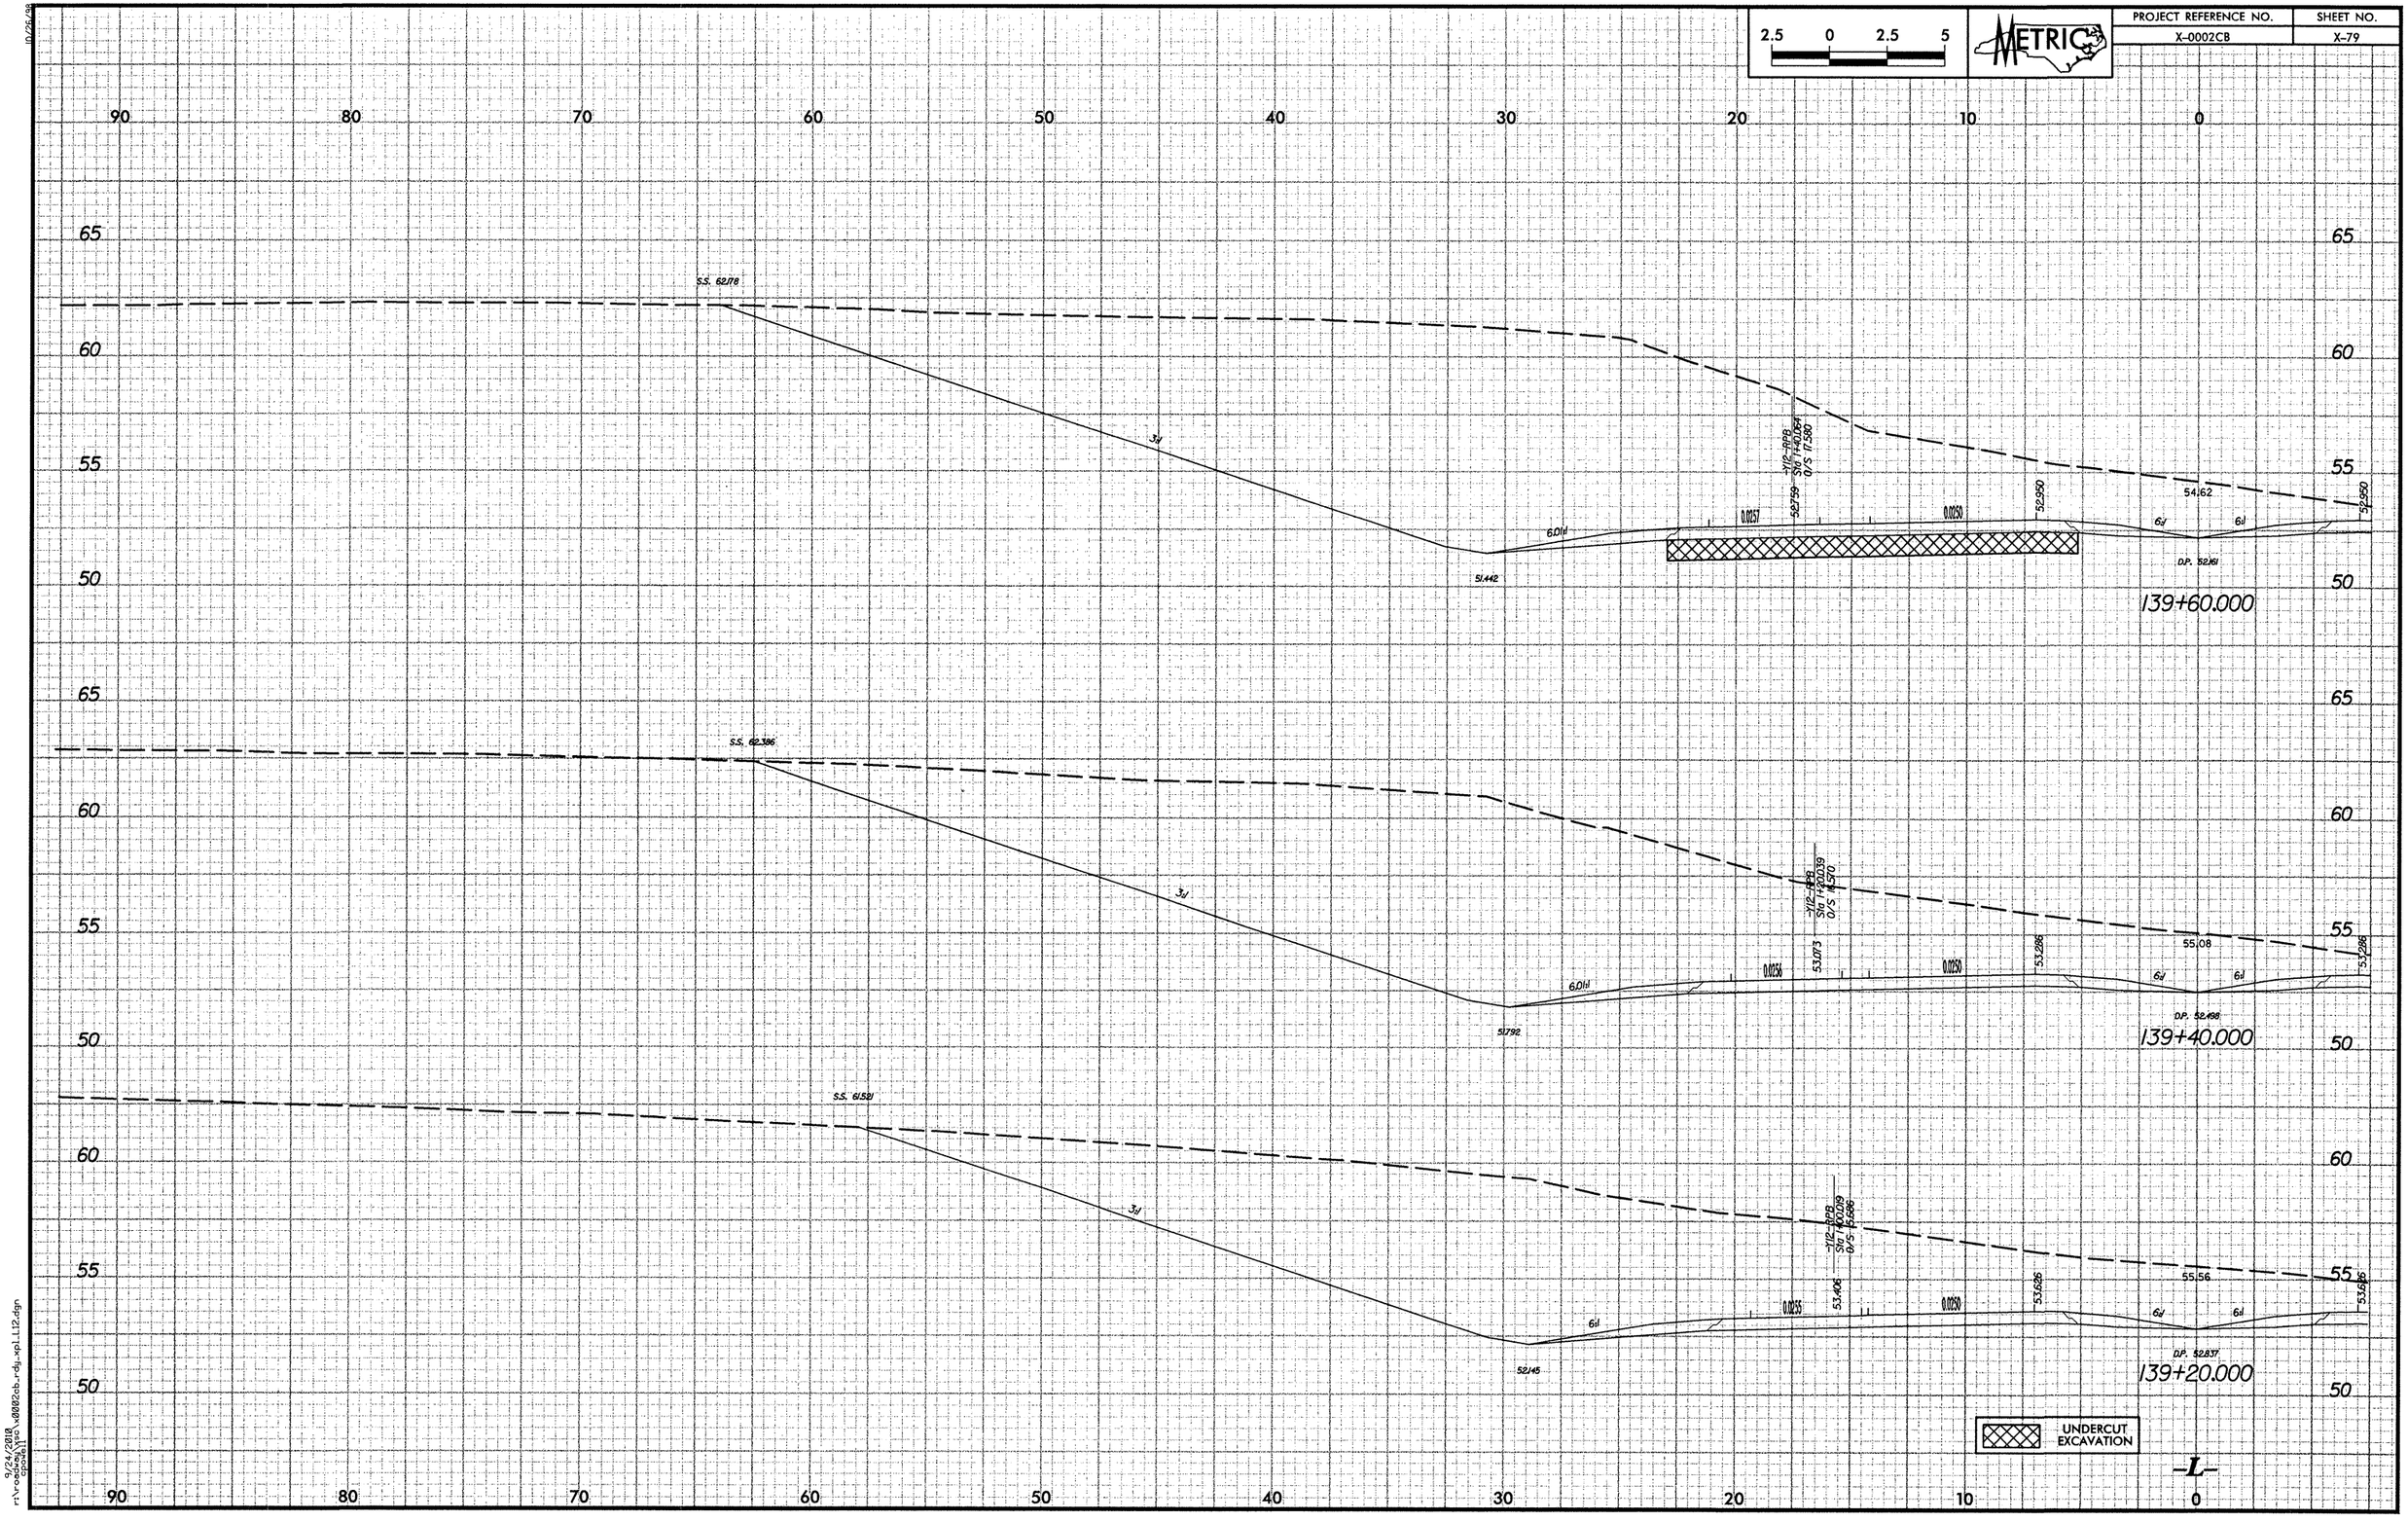

9/24/2018
r:\roadway\projects\x0002cb\rdy_xpl_l12.dgn
cpowell

PROJECT REFERENCE NO.	SHEET NO.
X-0002CB	X-80

2.5 0 2.5 5

METRIC

90 80 70 60 50 40 30 20 10 0

65 60 55 50 45

S.S. 58.503

3J

6.01H

50.529

1/2"-RPB
SN: 20199
O/S 20165

0.0257 5.81% 0.0250 5.20.175

6J 6H 5.20.175

55.47

D.P. 51.297

140+20.000

S.S. 59.899

3J

6.01H

50.809

1/2"-RPB
SN: H60120
O/S 19702

0.0257 52.132 0.0250 52.343

6J 6H 52.343

54.59

D.P. 51.554

140+00.000

S.S. 61.329

3J

6.01H

51.114

1/2"-RPB
SN: H60092
O/S 18639

0.0257 52.445 0.0250 52.534

6J 6H 52.534

53.83

D.P. 51.846

139+80.000

UNDERCUT EXCAVATION

-L-

10/26/98

9/24/2018
r:\roadway\projects\x0002cb_rdy_xp1_L12.dgn
dpowell

2.5 0 2.5 5

METRIC

90 80 70 60 50 40 30 20 10 0

65 60 55 50 60 55 50 60 55 50

S.S. 54755

3d

6.01d

49636

-Y12-RPB
Sta 2+60.233
O/S 28.963

50.876

0.0019

0.0050

5L390

6d

6d

54.06

5L390

D.P. 50.601

140+80.000

S.S. 56.369

3d

6.01d

50.032

-Y12-RPB
Sta 2+40.206
O/S 22.980

5L90

0.0238

0.0050

5L809

6d

6d

54.35

5L828

D.P. 50.821

140+60.000

S.S. 57.418

3d

6.01d

50.273

-Y12-RPB
Sta 2+20.177
O/S 3.927

5L504

0.0257

0.0050

5L832

6d

6d

55.81

5L849

D.P. 51.043

140+40.000

UNDERCUT EXCAVATION

-L-

10.25.48

9/24/2018
rv-oconnor\10 x0002cb_rdy_vp1_112.dgn
cpowell

PROJECT REFERENCE NO.	SHEET NO.
X-0002CB	X-82

2.5 0 2.5 5

METRIC

90 80 70 60 50 40 30 20 10 0

60 55 50 45

PRELOADING LIMITS

1#2-RPB
SIG 3420.318
O/S 27.44

49.89

0.0072

3:1

4:1

49.540

1

0.0126

50.731

6:1

6:1

D.P. 49.942

S.S. 46.684

46.94

141+40.000

1#2-RPB
SIG 2480.258
O/S 25.078

50.08

0.0111

3.43:1

S.S. 49.162

49.969

0.0020

50.958

50.00

D.P. 50.162

141+20.000

1#2-RPB
SIG 2480.258
O/S 25.016

50.350

S.S. 52.467

3.92:1

6.0:1

49.309

0.0020

51.84

D.P. 50.381

141+00.000

-L-

UNDERCUT EXCAVATION

9/24/2018
rlvrose
cpdot\ncdot.x0002cb_rdy_xpl_L12.dgn

PROJECT REFERENCE NO.	SHEET NO.
X-0002CB	X-83

2.5 0 2.5 5

METRIC

60 90 80 70 60 50 40 30 20 10 0 60

55 55

50 50

45 45

60 60

55 55

50 50

45 45

40 40

55 55

50 50

45 45

40 90 80 70 60 50 40 30 20 10 0 40

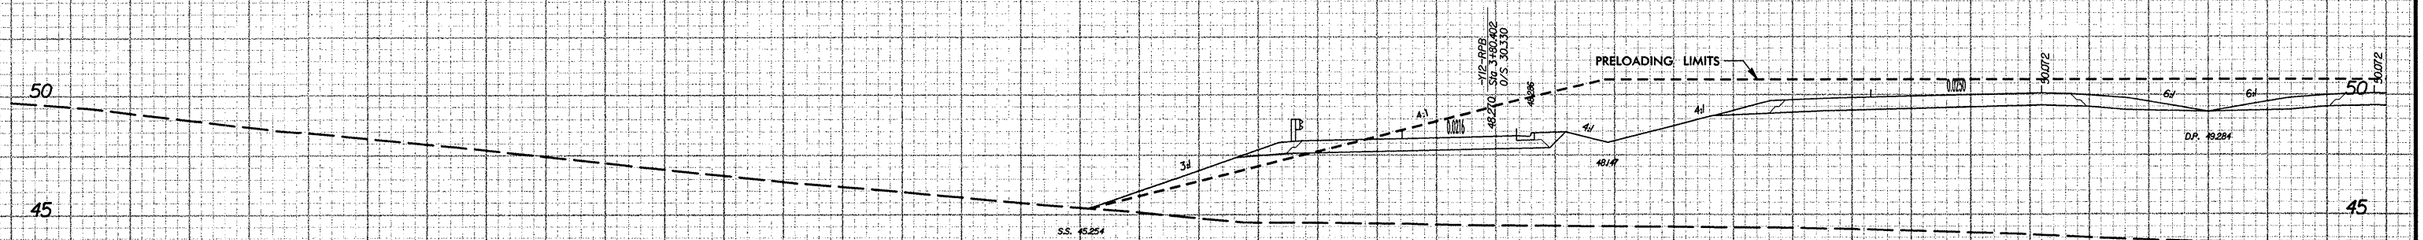

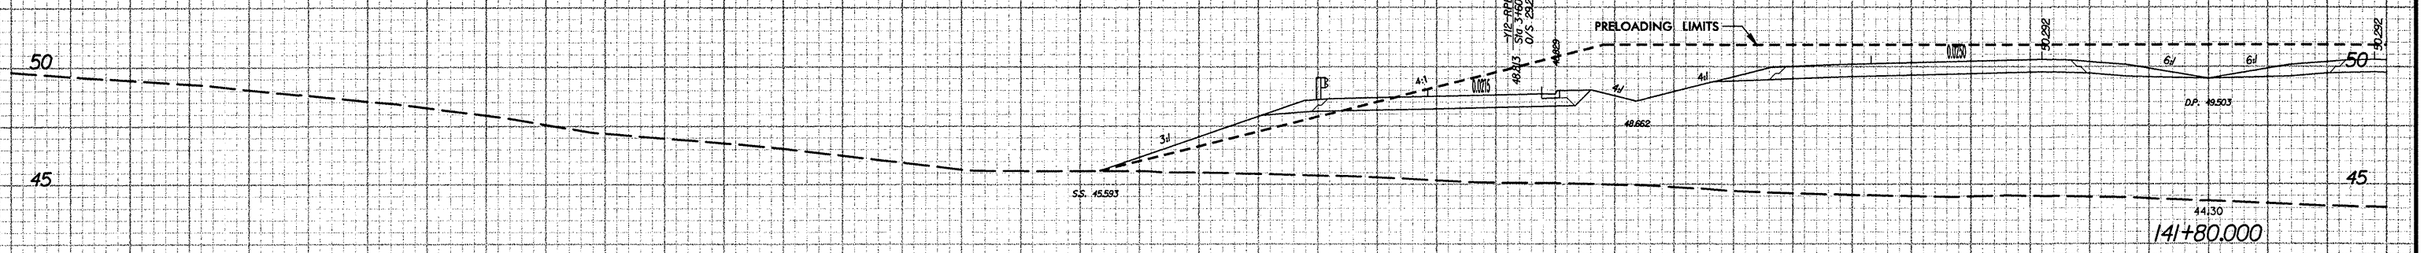

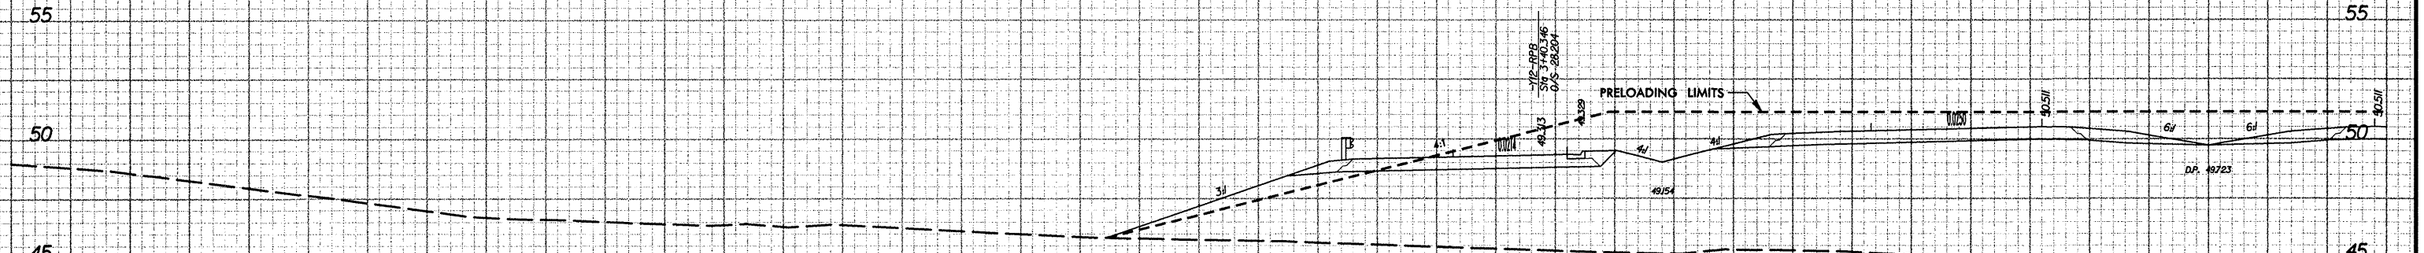

9/24/2018
rtVrdot\d0\projects\x0002cb_rdg_rpl_L12.dgn
cpoole

2.5	0	2.5	5

METRIC

PROJECT REFERENCE NO.	SHEET NO.
X-0002CB	X-84

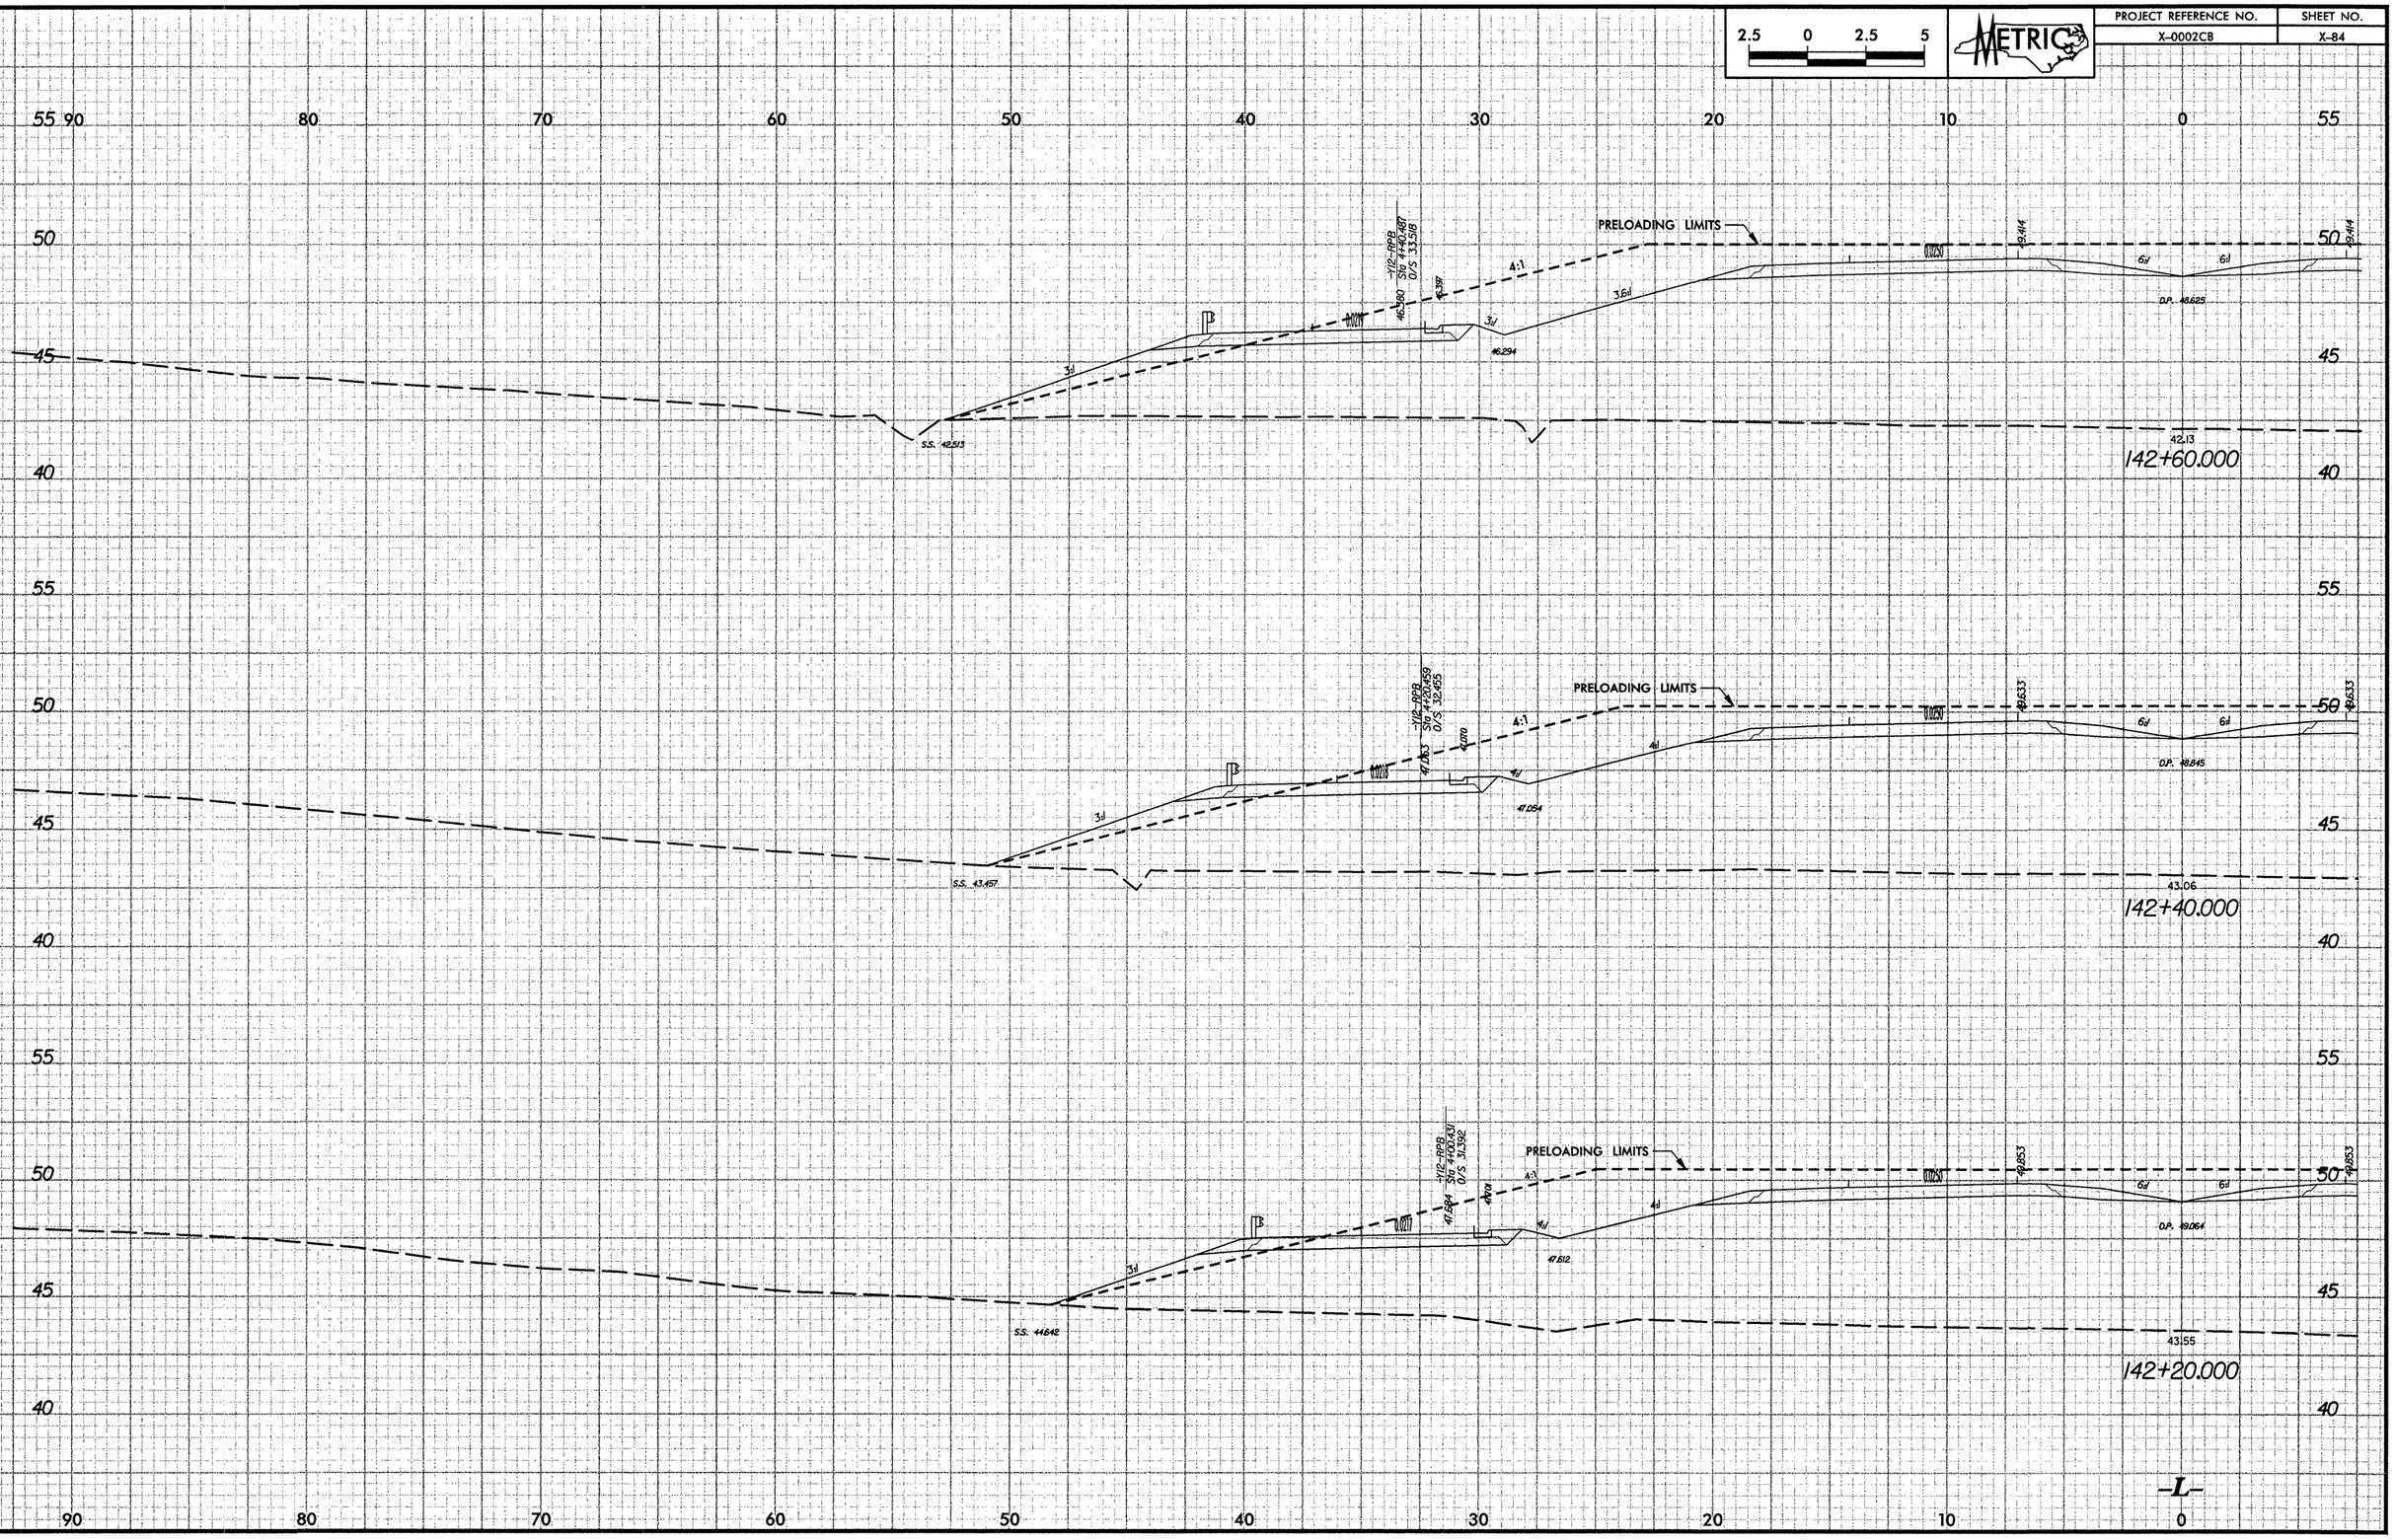

9/24/2018
rlv-sca-prd01 d0002cb_rdy_xpl_112.dgn
cpowell

10/25/18

PROJECT REFERENCE NO.	SHEET NO.
X-0002CB	X-85

2.5 0 2.5 5

METRIC

55 90 80 70 60 50 40 30 20 10 0 55

PRELOADING LIMITS

48.755

0.0025

6:1 6:1

D.P. 47.967

4:1

3:1

3:1

48.755

0.0023

44.098

44.312

3/2-RPB
Sta 4460.572
O/S 36.08

0.6

3:1 3:1

39.397
LATERAL BASE DITCH

S.S. 40.708

40.36

143+20.000

50

45

40

35

PRELOADING LIMITS

48.375

0.0025

6:1 6:1

D.P. 46.186

4:1

3:1

3:1

48.375

0.0022

44.01

44.198

44.815

3/2-RPB
Sta 4460.544
O/S 35.64

0.6

3:1 3:1

40.359
LATERAL BASE DITCH

S.S. 41.206

40.90

143+00.000

PRELOADING LIMITS

48.134

0.0025

6:1 6:1

D.P. 46.406

4:1

3:1

3:1

48.134

0.0021

45.682

45.879

45.577

3/2-RPB
Sta 4460.595
O/S 34.58

S.S. 41.902

41.51

142+80.000

-L-

90 80 70 60 50 40 30 20 10 0

3/23/2018
rlv-sv2sv0002cb_rdy_xpl_L12.dgn
cpo611

10/25/2018

PROJECT REFERENCE NO.	SHEET NO.
X-0002CB	X-86

2.5 0 2.5 5

METRIC

143+80.000

PRELOADING LIMITS

0.0125

46.057

6:1 6:1

D.P. 47.308

45.951

4:1

3:1

-L12-RPB
Sta 5+60.856
O/S 39.895

46.136

46.057

41.884

0.0025

12

3:1

S.S. 38.913

3:1

36.930
LATERAL BASE DITCH

38.58

143+60.000

PRELOADING LIMITS

0.0125

46.316

6:1 6:1

D.P. 47.527

46.479

4:1

3:1

-L12-RPB
Sta 5+40.628
O/S 38.832

42.470

46.316

42.693

0.0025

0.6

3:1

S.S. 39.456

3:1

37.473
LATERAL BASE DITCH

39.32

143+40.000

PRELOADING LIMITS

0.0125

46.536

6:1 6:1

D.P. 47.741

47.007

4:1

3:1

-L12-RPB
Sta 5+20.600
O/S 37.789

43.204

46.536

43.502

0.0025

0.6

3.01:1

S.S. 40.075

3:1

38.435
LATERAL BASE DITCH

39.76

-L-

9/24/2018
rlvarnell
c:\projects\dgn\x0002cb_rdy_xp1_L12.dgn

PROJECT REFERENCE NO.	SHEET NO.
X-0002CB	X-87

2.5 0 2.5 5

METRIC

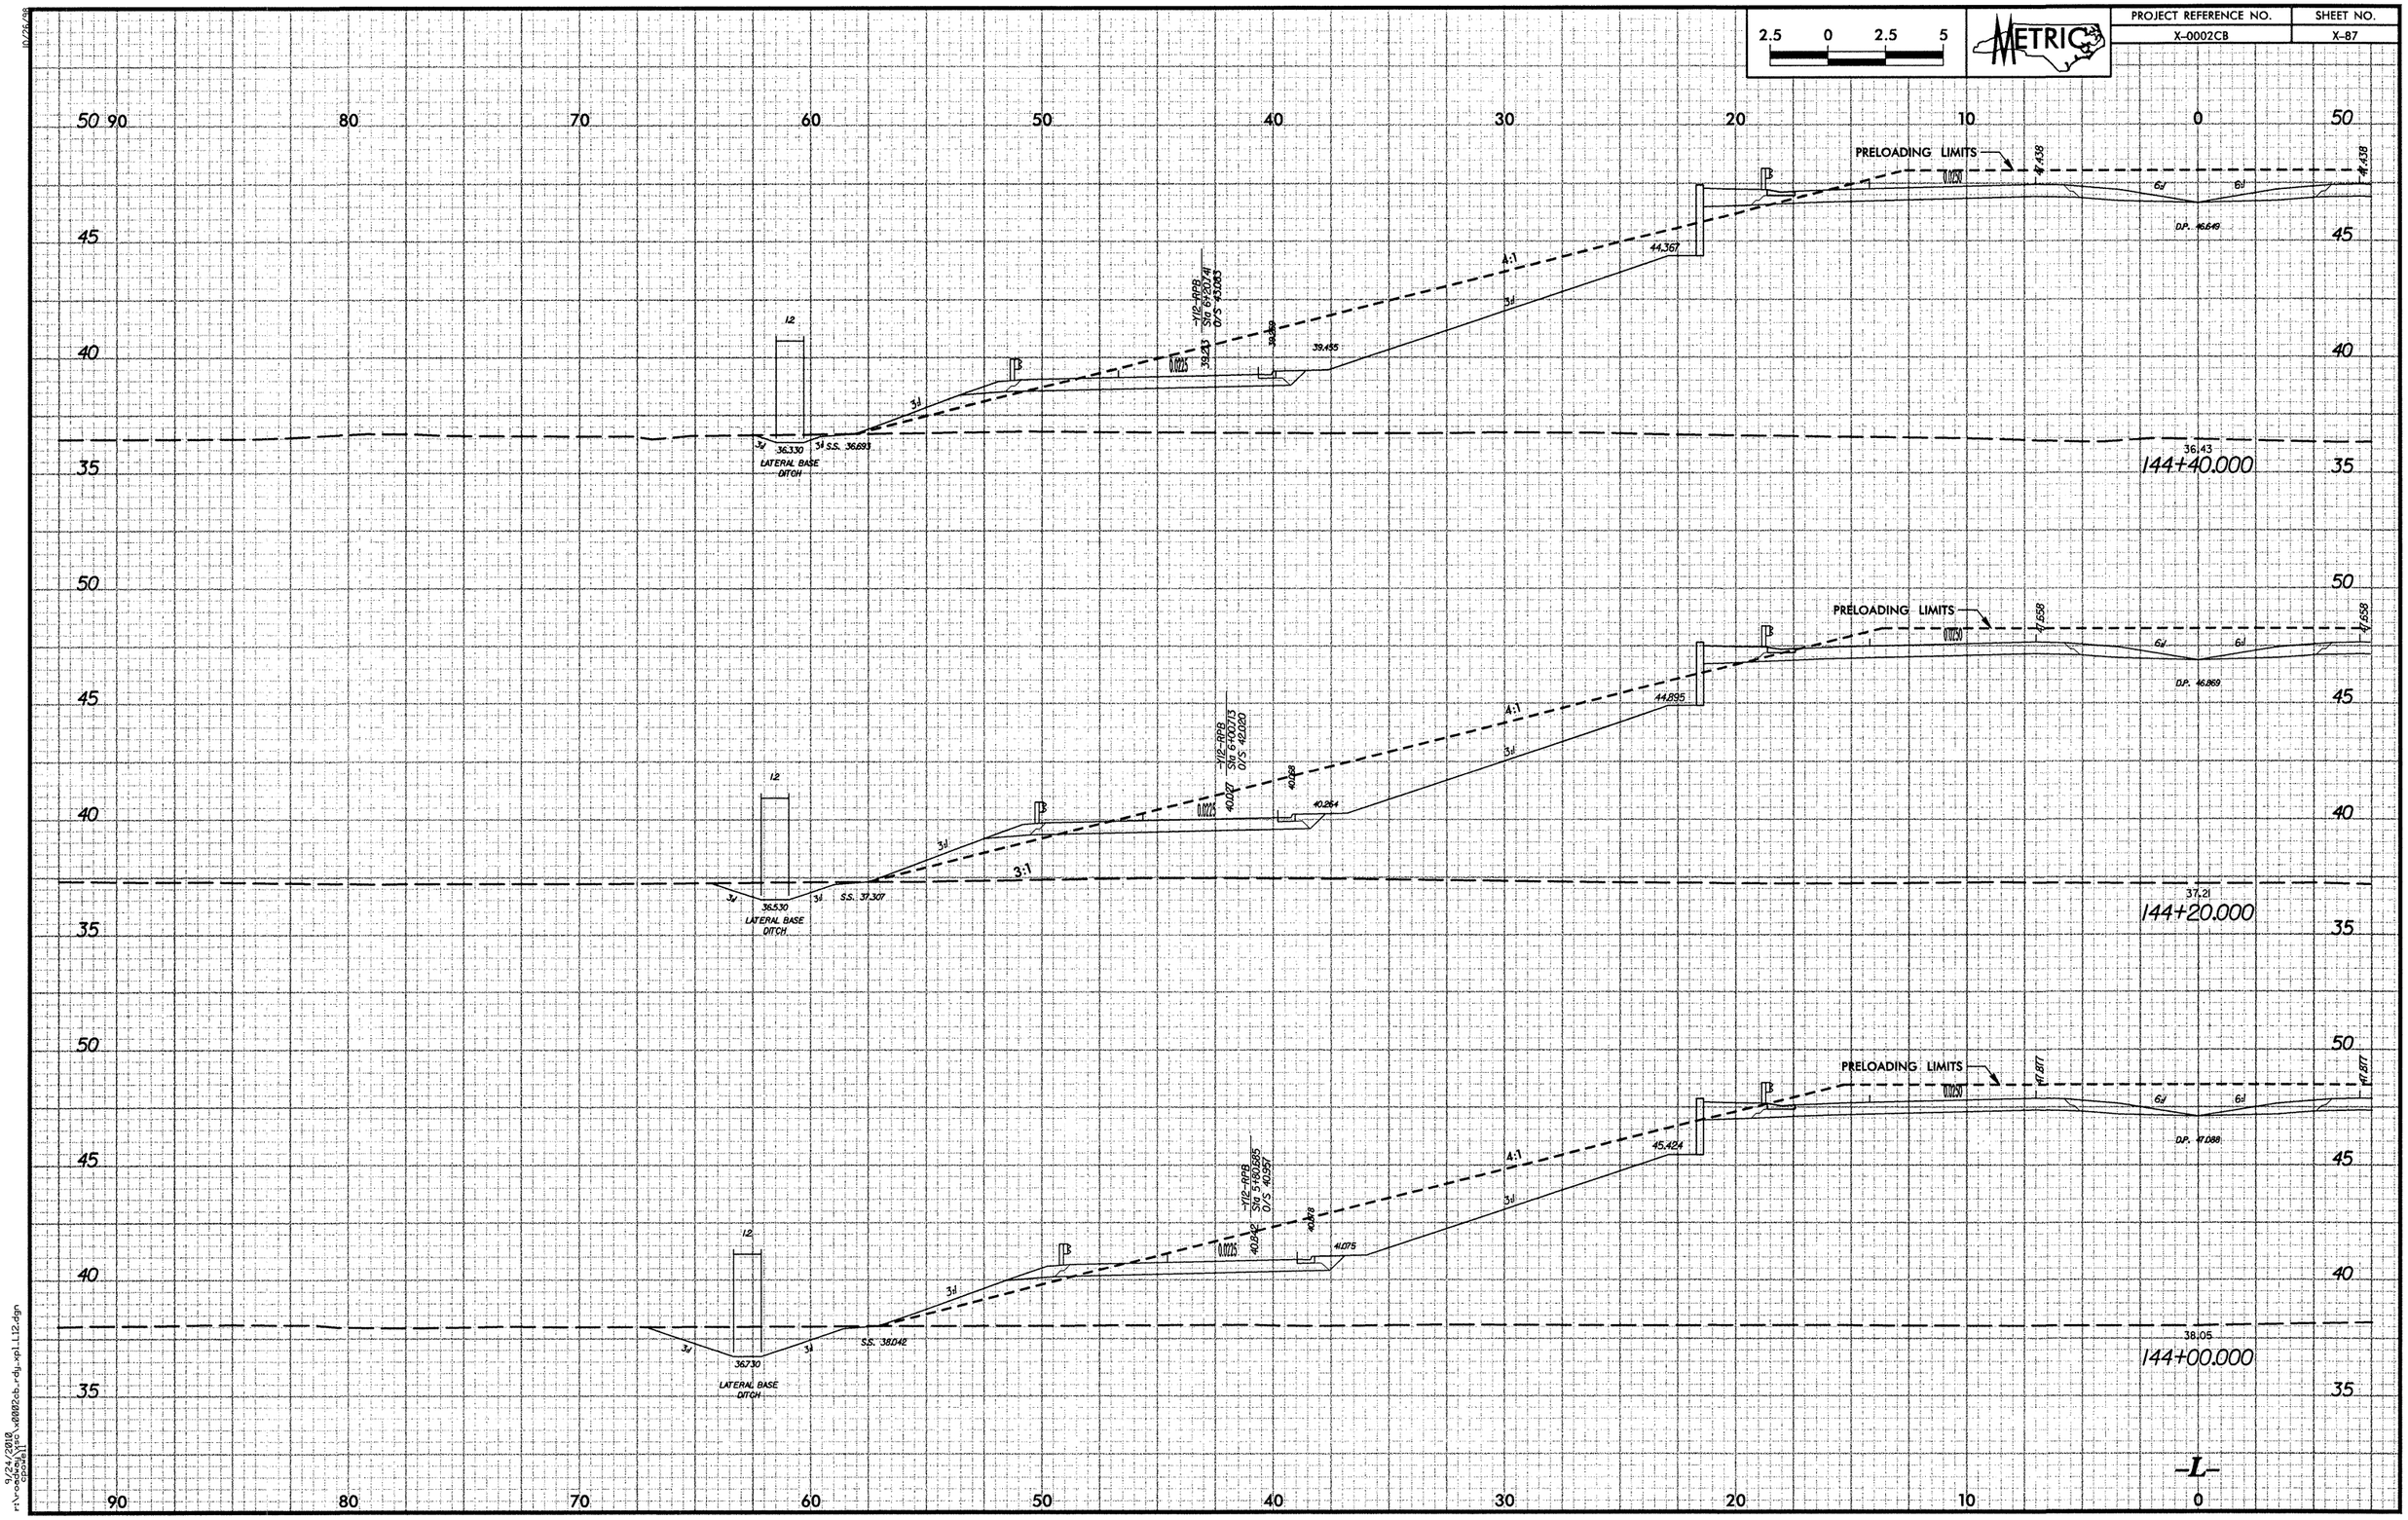

10/26/98
9/24/2018
r:\roadway\projects\x0002cb_rdy_xpl_L12.dgn
cpoole

10/25/23

PROJECT REFERENCE NO.	SHEET NO.
X-0002CB	X-88

2.5 0 2.5 5

METRIC

50 90 80 70 60 50 40 30 20 10 0 50

45 45

40 40

35 35

PRELOADING LIMITS

46.779

46.779

0.0250

6d 6d

D.P. 45.991

4:1

42.853

3d

1/2-RPB
Sta 6+00.836
O/S 45.271

36.842

36.900

37.097

0.0220

6d

S.S. 36.502

36.49

145+00.000

50 50

45 45

PRELOADING LIMITS

46.599

46.599

0.0250

6d 6d

D.P. 46.210

4:1

43.311

3d

1/2-RPB
Sta 6+60.798
O/S 45.209

37.585

37.640

37.837

0.0223

3.65d

S.S. 35.618

35.89

144+80.000

40 40

35 35

50 50

PRELOADING LIMITS

44.218

44.218

0.0250

6d 6d

D.P. 46.430

4:1

43.840

3d

1/2-RPB
Sta 6+40.769
O/S 44.146

38.398

38.460

38.646

0.0225

3.4d

1.2

3V 3H

36.130

S.S. 36.404

LATERAL BASE DITCH

35.92

144+60.000

40 40

35 35

50 50

45 45

40 40

35 35

90 80 70 60 50 40 30 20 10 0

-L-

9/24/2013
dpowell
r:\roadway\projects\x0002cb_rdy_xpl_L12.dgn

PROJECT REFERENCE NO.	SHEET NO.
X-0002CB	X-89

2.5 0 2.5 5

METRIC

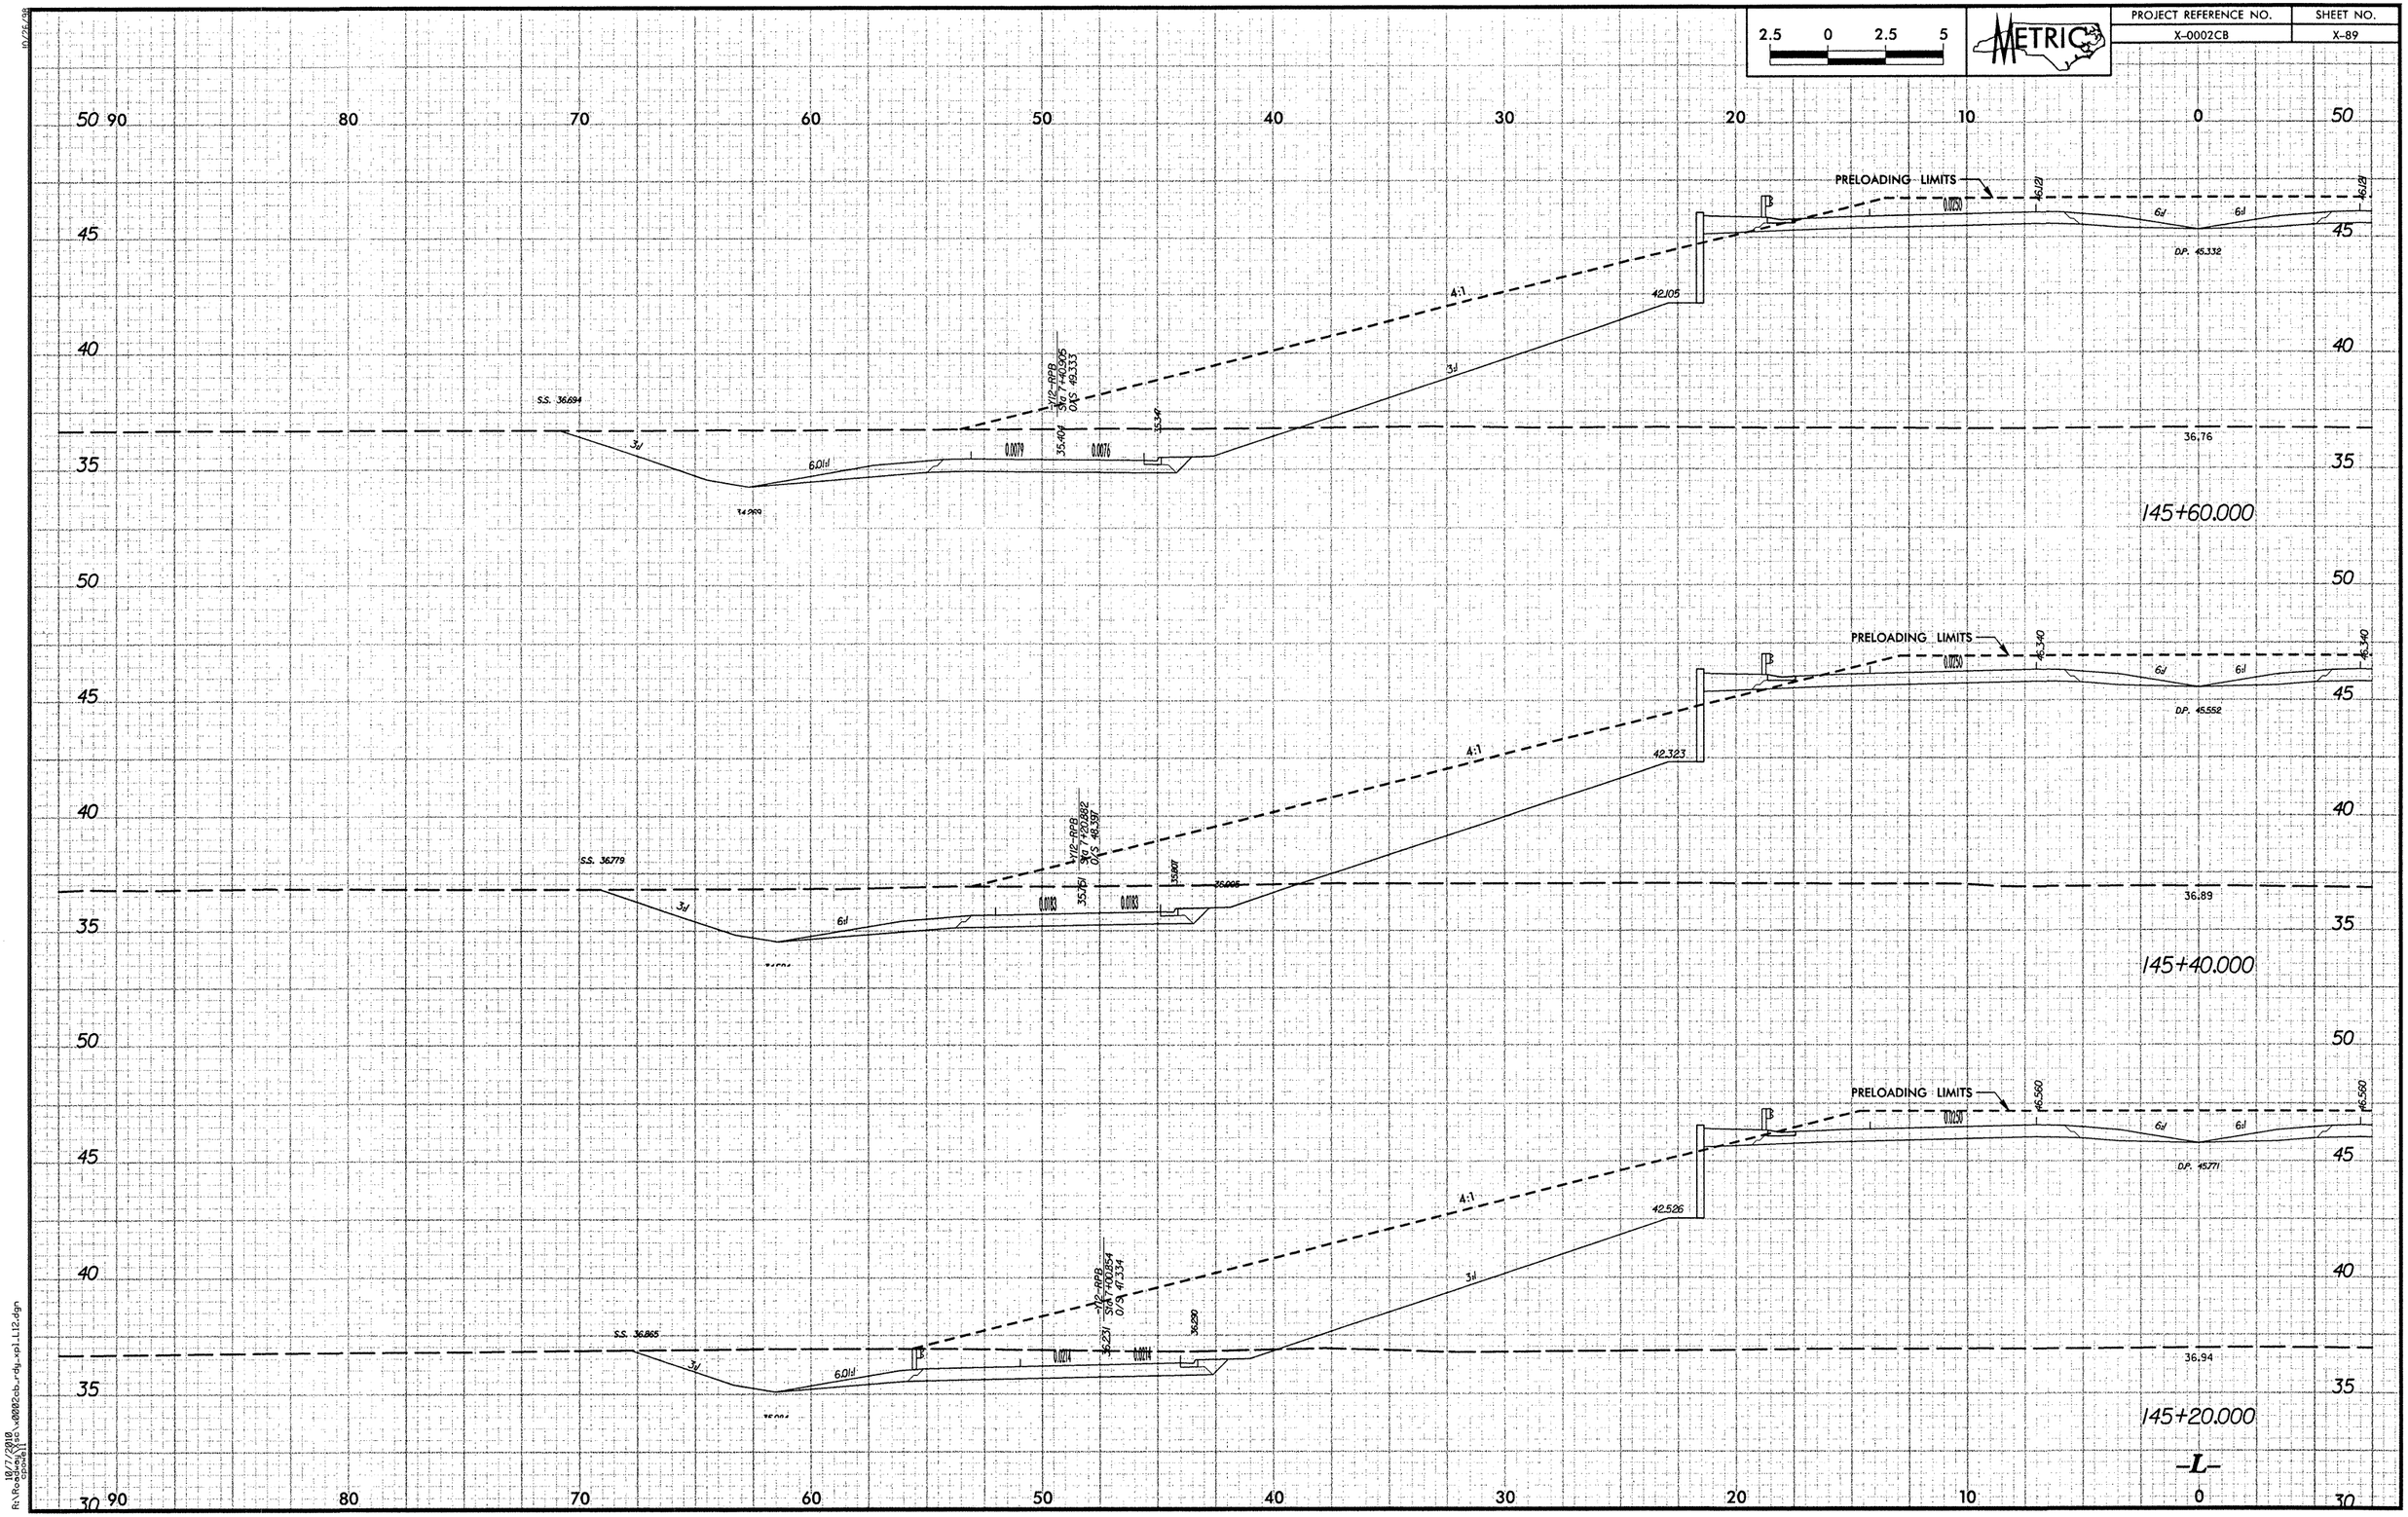

10/26/98

10/7/2010
R:\Roadway\Jobs\x0002cb_rdy_xpl_L12.dgn
coonsl

PROJECT REFERENCE NO.	SHEET NO.
X-0002CB	X-90

2.5 0 2.5 5

METRIC

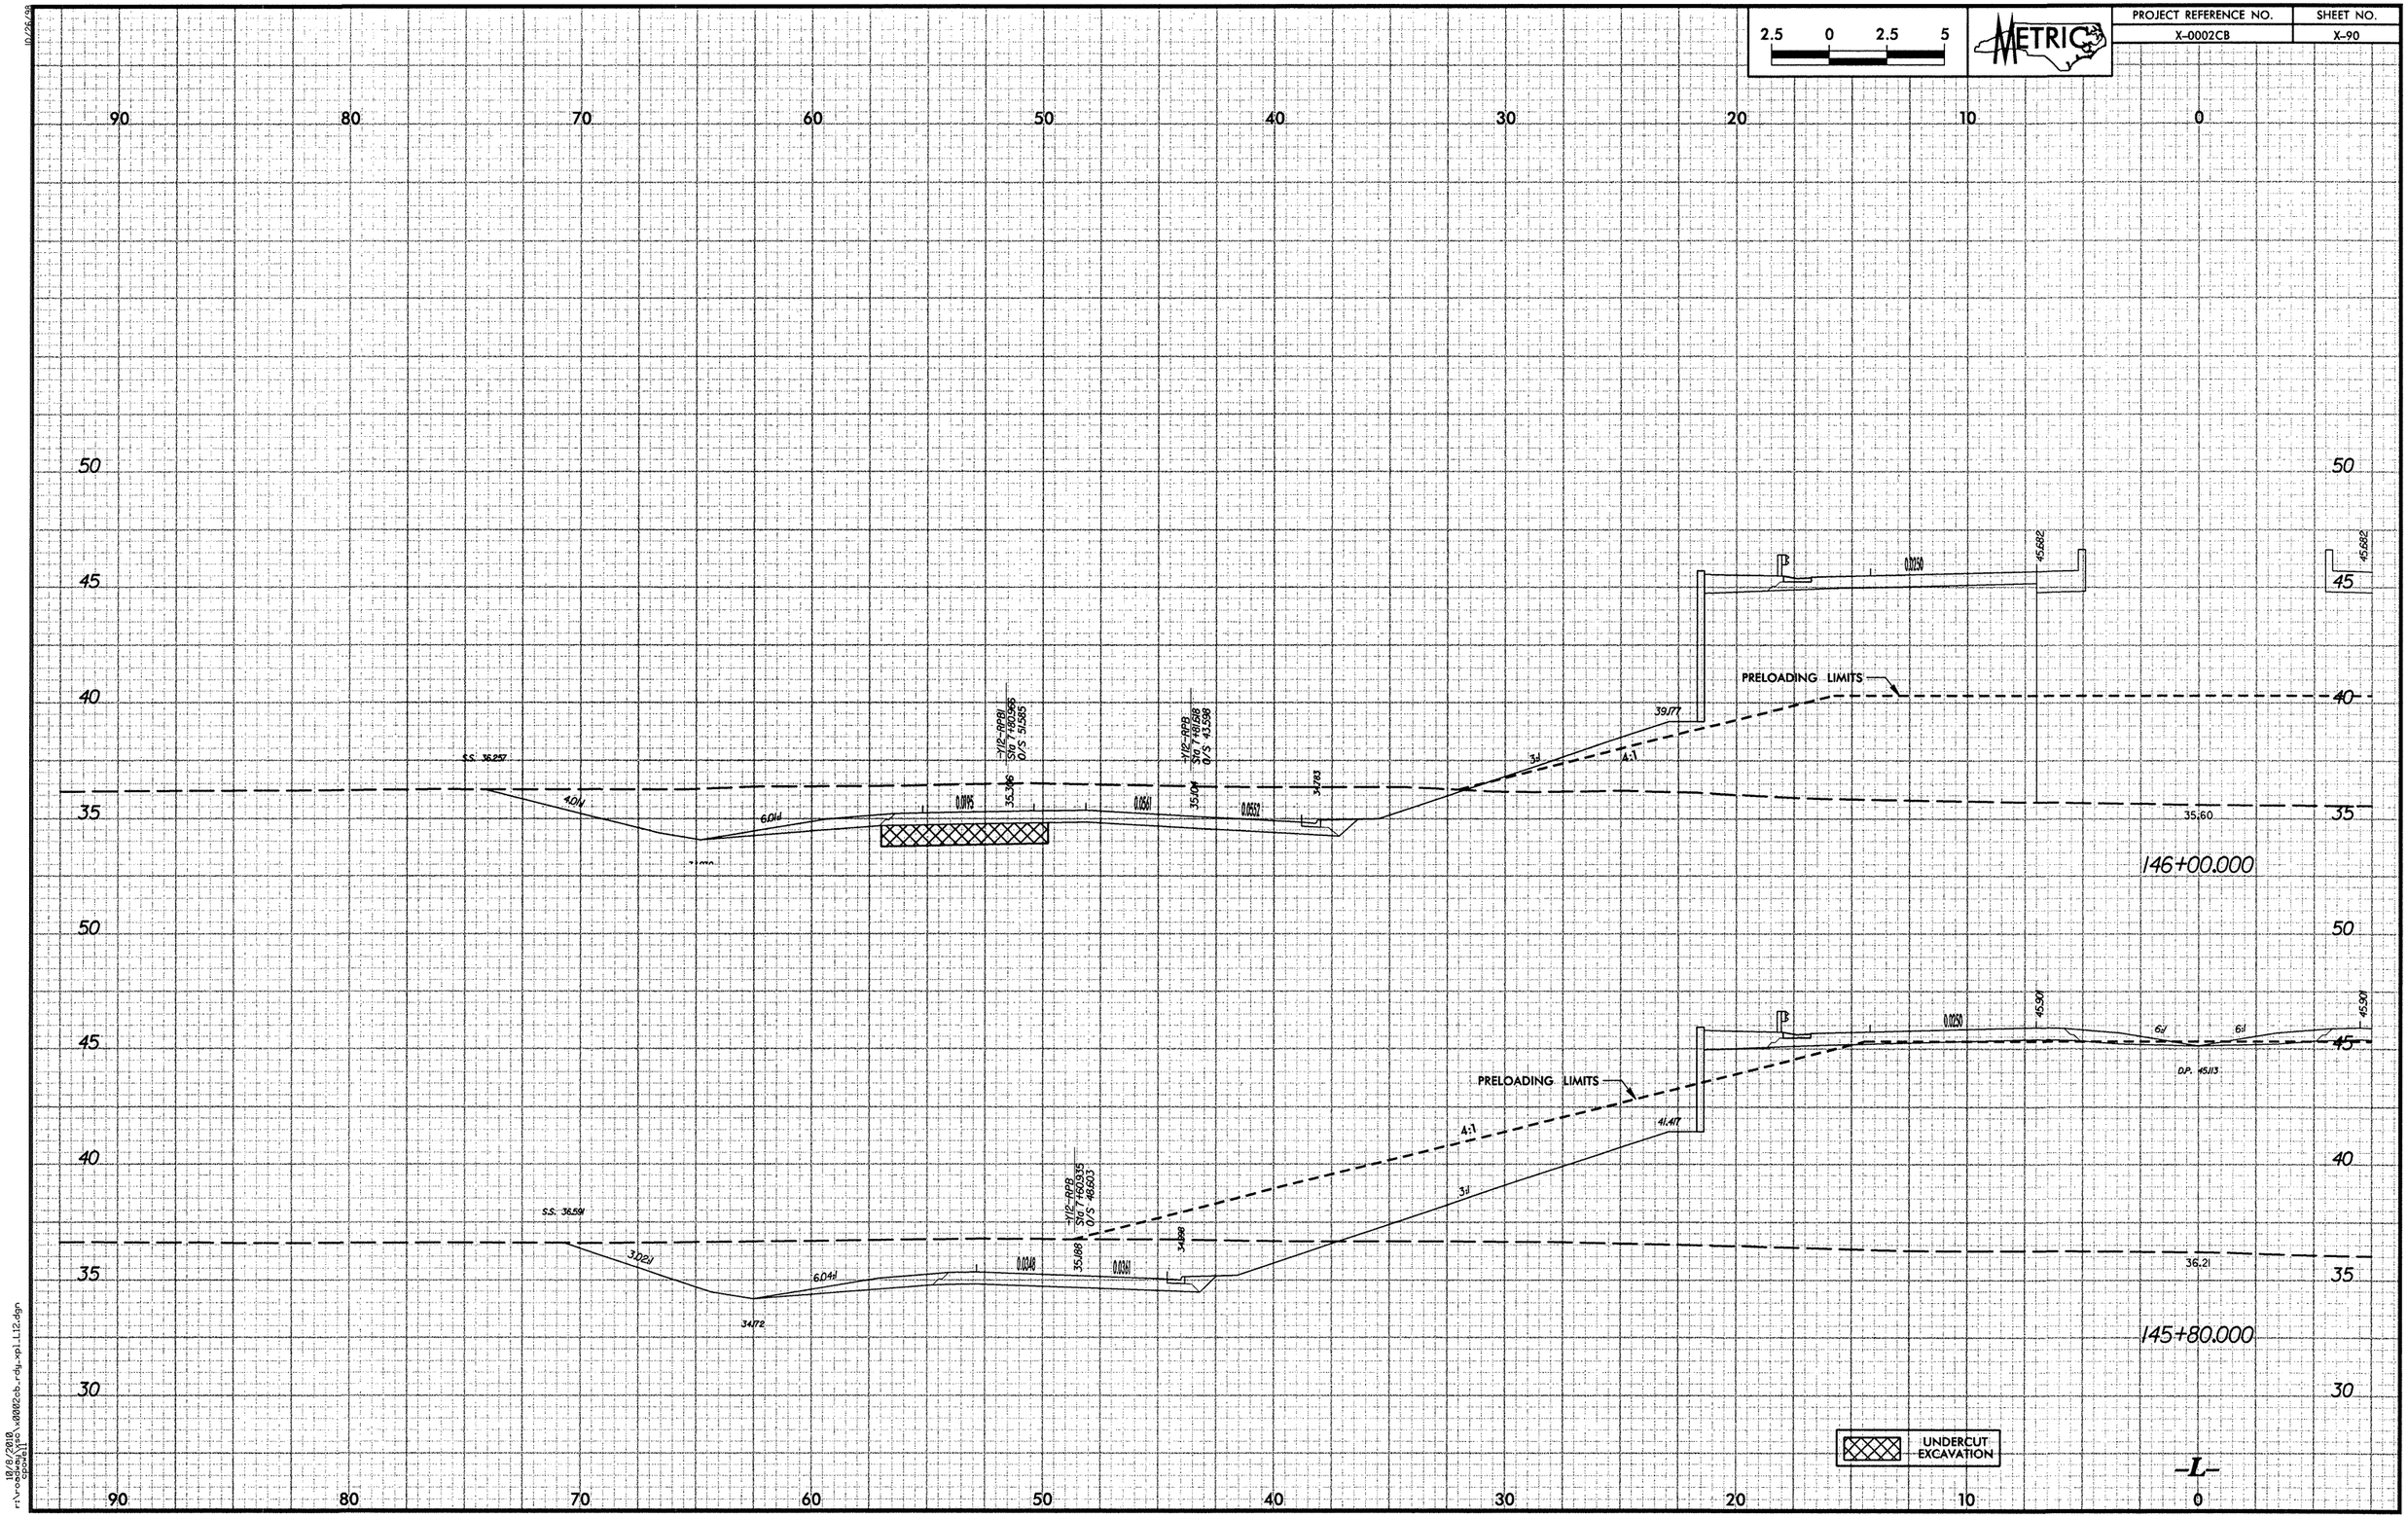

10/26/99

10/8/2010
C:\Projects\0002cb-rdy_xpl_L12.dgn
rlvrodgers

50 40 30 20 10 0 10 20 30 40 50

45 40 35

0.0250 45.023

45.023 0.0250

35.24
146+60.000

0.0250 45.243

45.243 0.0250

40 35

35.50
146+40.000

40

-Y12-RPB1
Sta 810.020
O/S 52.931

S.S. 35795

35.08

10.56 | 0.459 | 0.447

MATCH LINE

60 50

0.0250 45.462

45.462 0.0250

40 35

MATCH LINE

-Y12-RPB
Sta 806.284
O/S 43.916

S.S. 35.553

35.07

6.03 | 7.81 | 0.824 | 0.867 | 6.78 | 34 1/2

35.59
146+20.000

-L-

50 40 30 20 10 0 10 20 30 40 50

UNDERCUT EXCAVATION

10/8/2010
r:\roadway\live\d0002cb_rdy_sp1_t13.dgn

2.5	0	2.5	5

METRIC

PROJECT REFERENCE NO.	SHEET NO.
X-0002CB	X-92

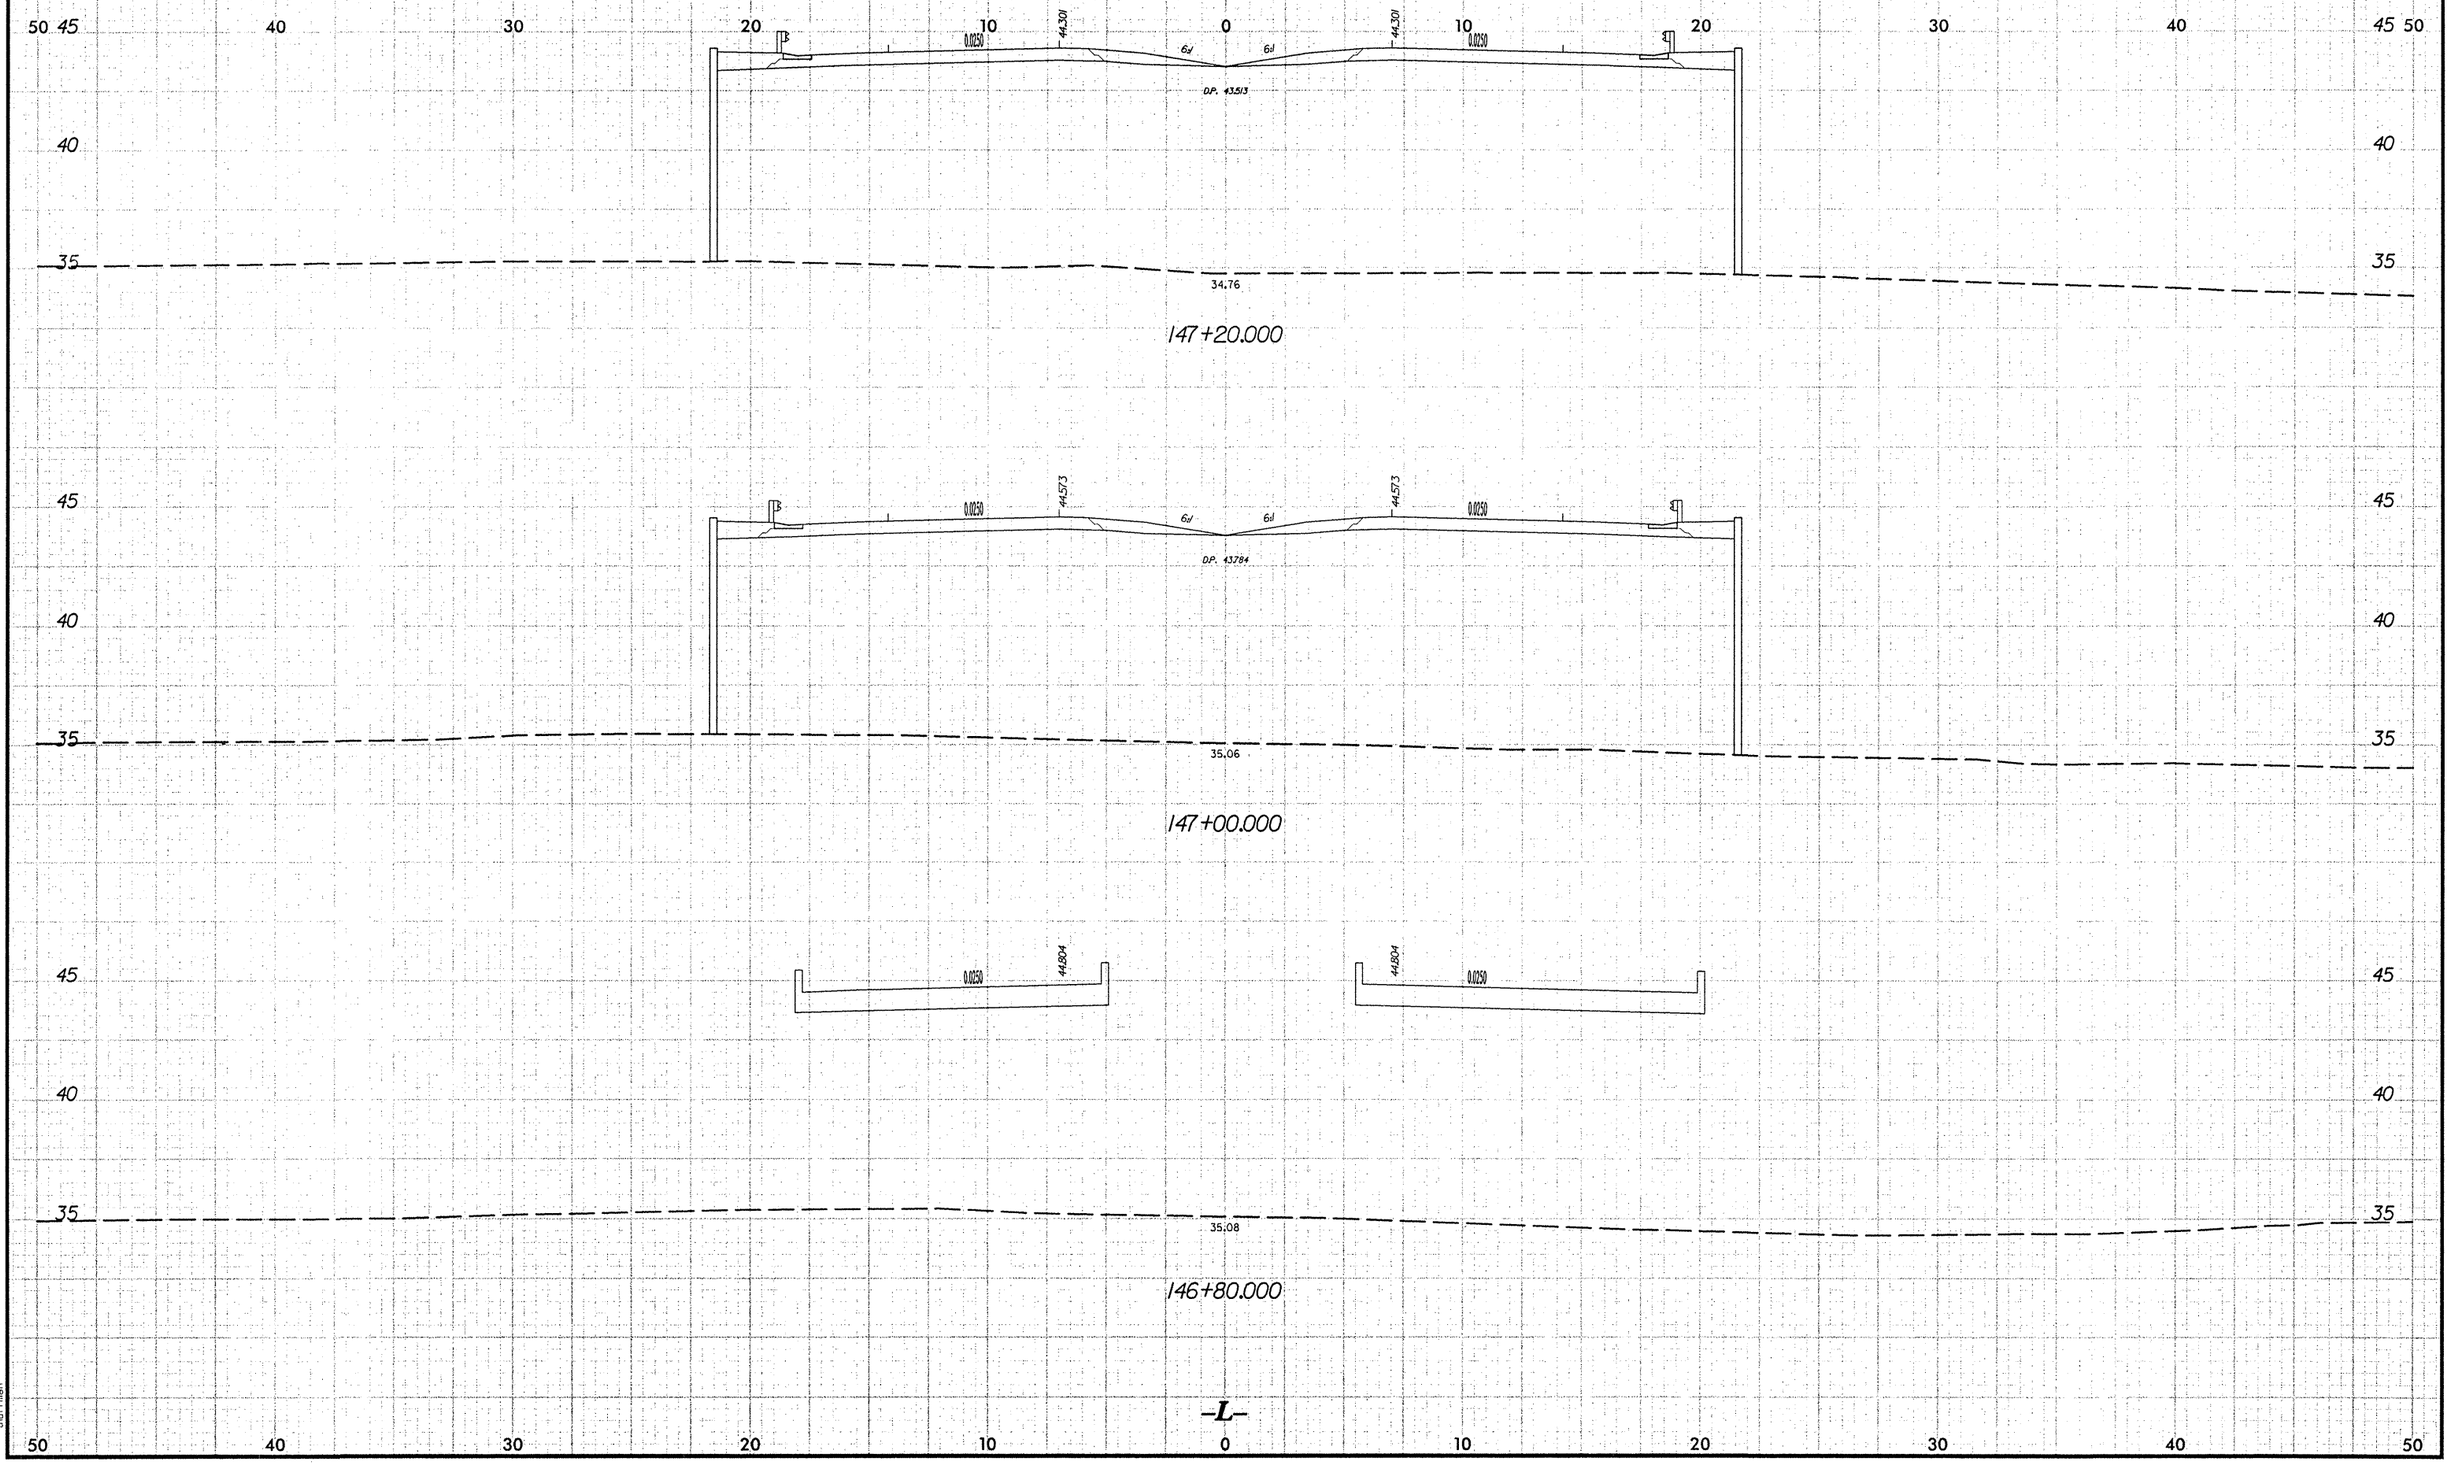

10/25/2018
R:\Roadway\xsects\0002cb_rdy_xpl_L13.dgn
10/5/2018
08:37:48
dot4mec

2.5	0	2.5	5

METRIC

PROJECT REFERENCE NO.	SHEET NO.
X-0002CB	X-93

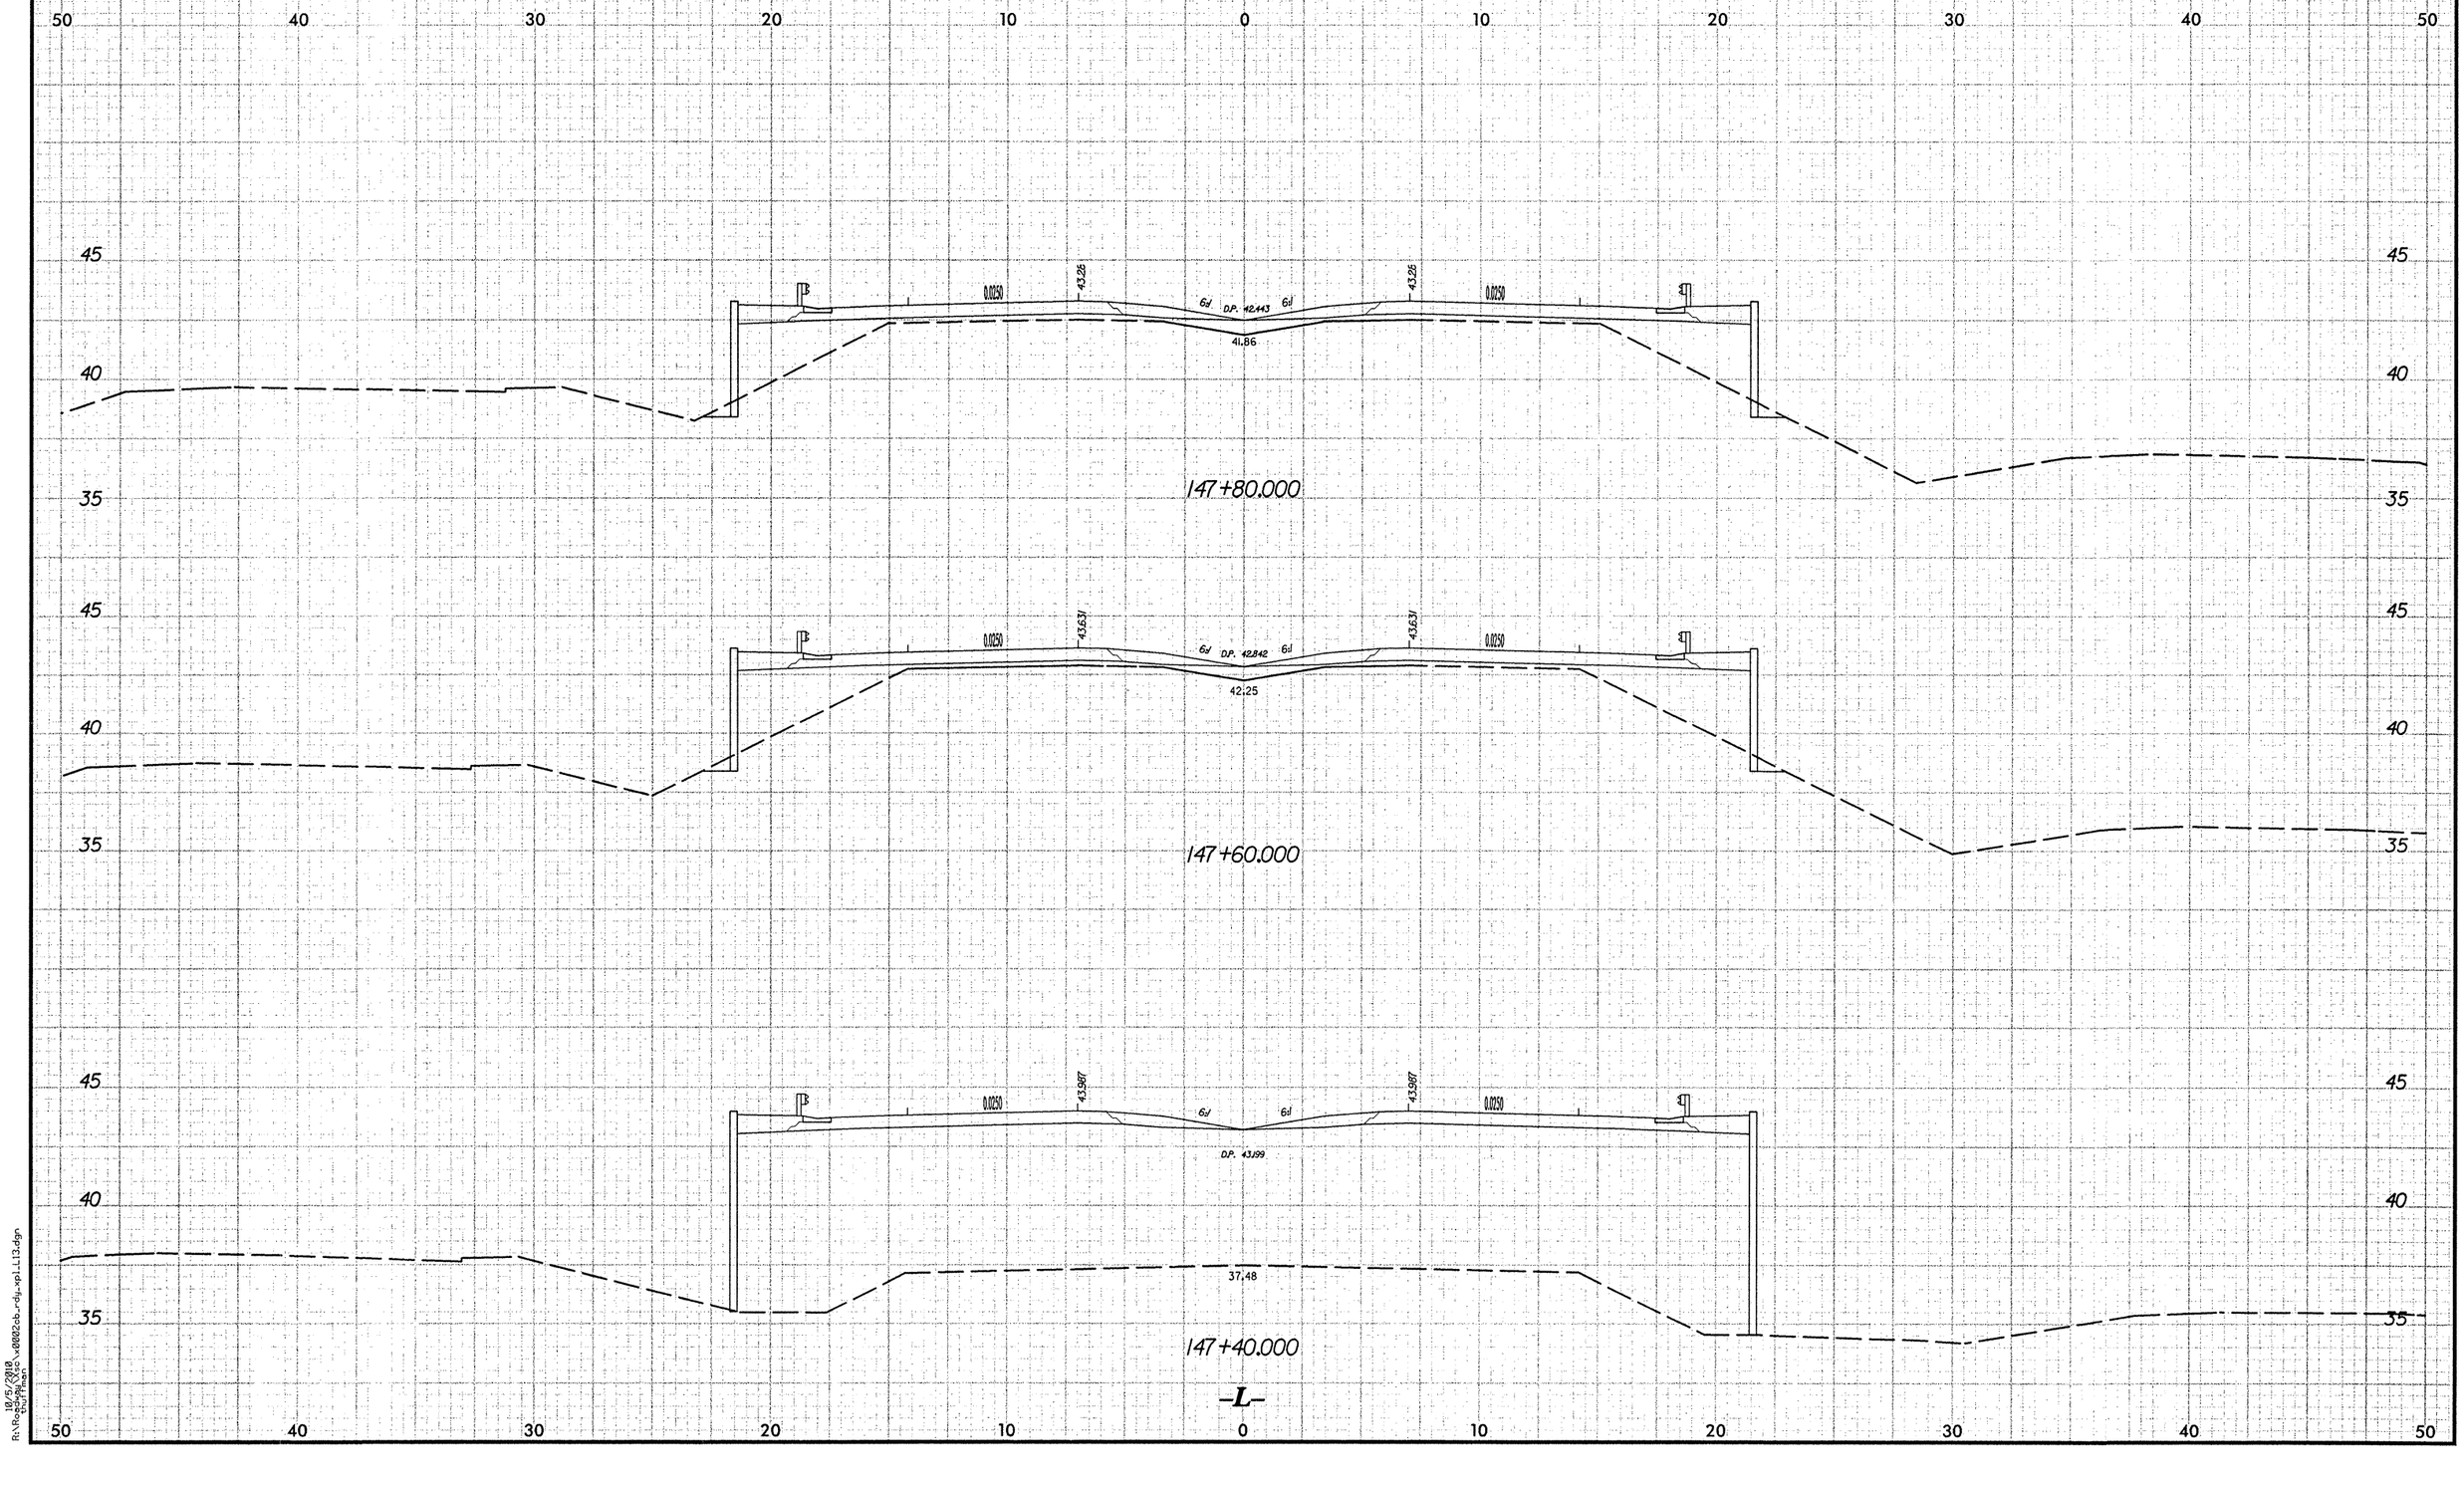

10/5/2010
R:\Projects\CC\cx0002cb_rdy_pl_L13.dgn
User:Name

10/25/88

PROJECT REFERENCE NO.	SHEET NO.
X-0002CB	X-94

2.5 0 2.5 5

METRIC

50 40 30 20 10 0 10 20 30 40 50

40
35
30

148+40.000

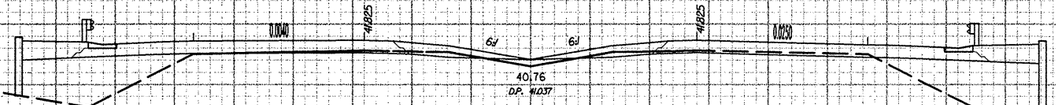

40
35

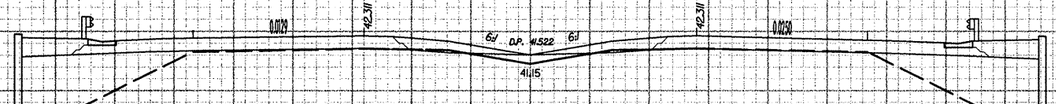

30

148+20.000

40
35
30

148+00.000

–L–

50 40 30 20 10 0 10 20 30 40 50

9/24/2018
r:\roadway\projects\x0002cb_rdy_xp1_113.dgn
opoak

10/26/88

2.5	0	2.5	5

METRIC

PROJECT REFERENCE NO.	SHEET NO.
X-0002CB	X-95

50 40 30 20 10 0 10 20 30 40 50

40
35

0.0226 40.570 6d 6d 40.570 0.0267

39.43
D.P. 39.591

149+00.000

40
35

0.0137 40.855 6d 6d 40.855 0.0260

39.59
D.P. 40.067

30

148+80.000

40
35

0.0049 41.340 6d 6d 41.340 0.0254

40.50
D.P. 40.552

30

148+60.000

-L-

50 40 30 20 10 0 10 20 30 40 50

9/24/2018
rlvarnell
c:\projects\x0002cb_rdg_xs\L13.dgn

10/26/98

2.5 0 2.5 5

METRIC

PROJECT REFERENCE NO.	SHEET NO.
X-0002CB	X-96

50 40 30 20 10 0 10 20 30 40 50

30

28.33

149+80.000

25

30

30

28.42

149+60.000

30

30

28.74

149+40.000

40

40

39.39

35

35

149+20.000

25

25

-L-

50 40 30 20 10 0 10 20 30 40 50

9/24/2018
rivero
r:\roadway\dgn\x0002cb_rdy_xp1_L13.dgn
epoole

2.5	0	2.5	5

METRIC

PROJECT REFERENCE NO.	SHEET NO.
X-0002CB	X-97

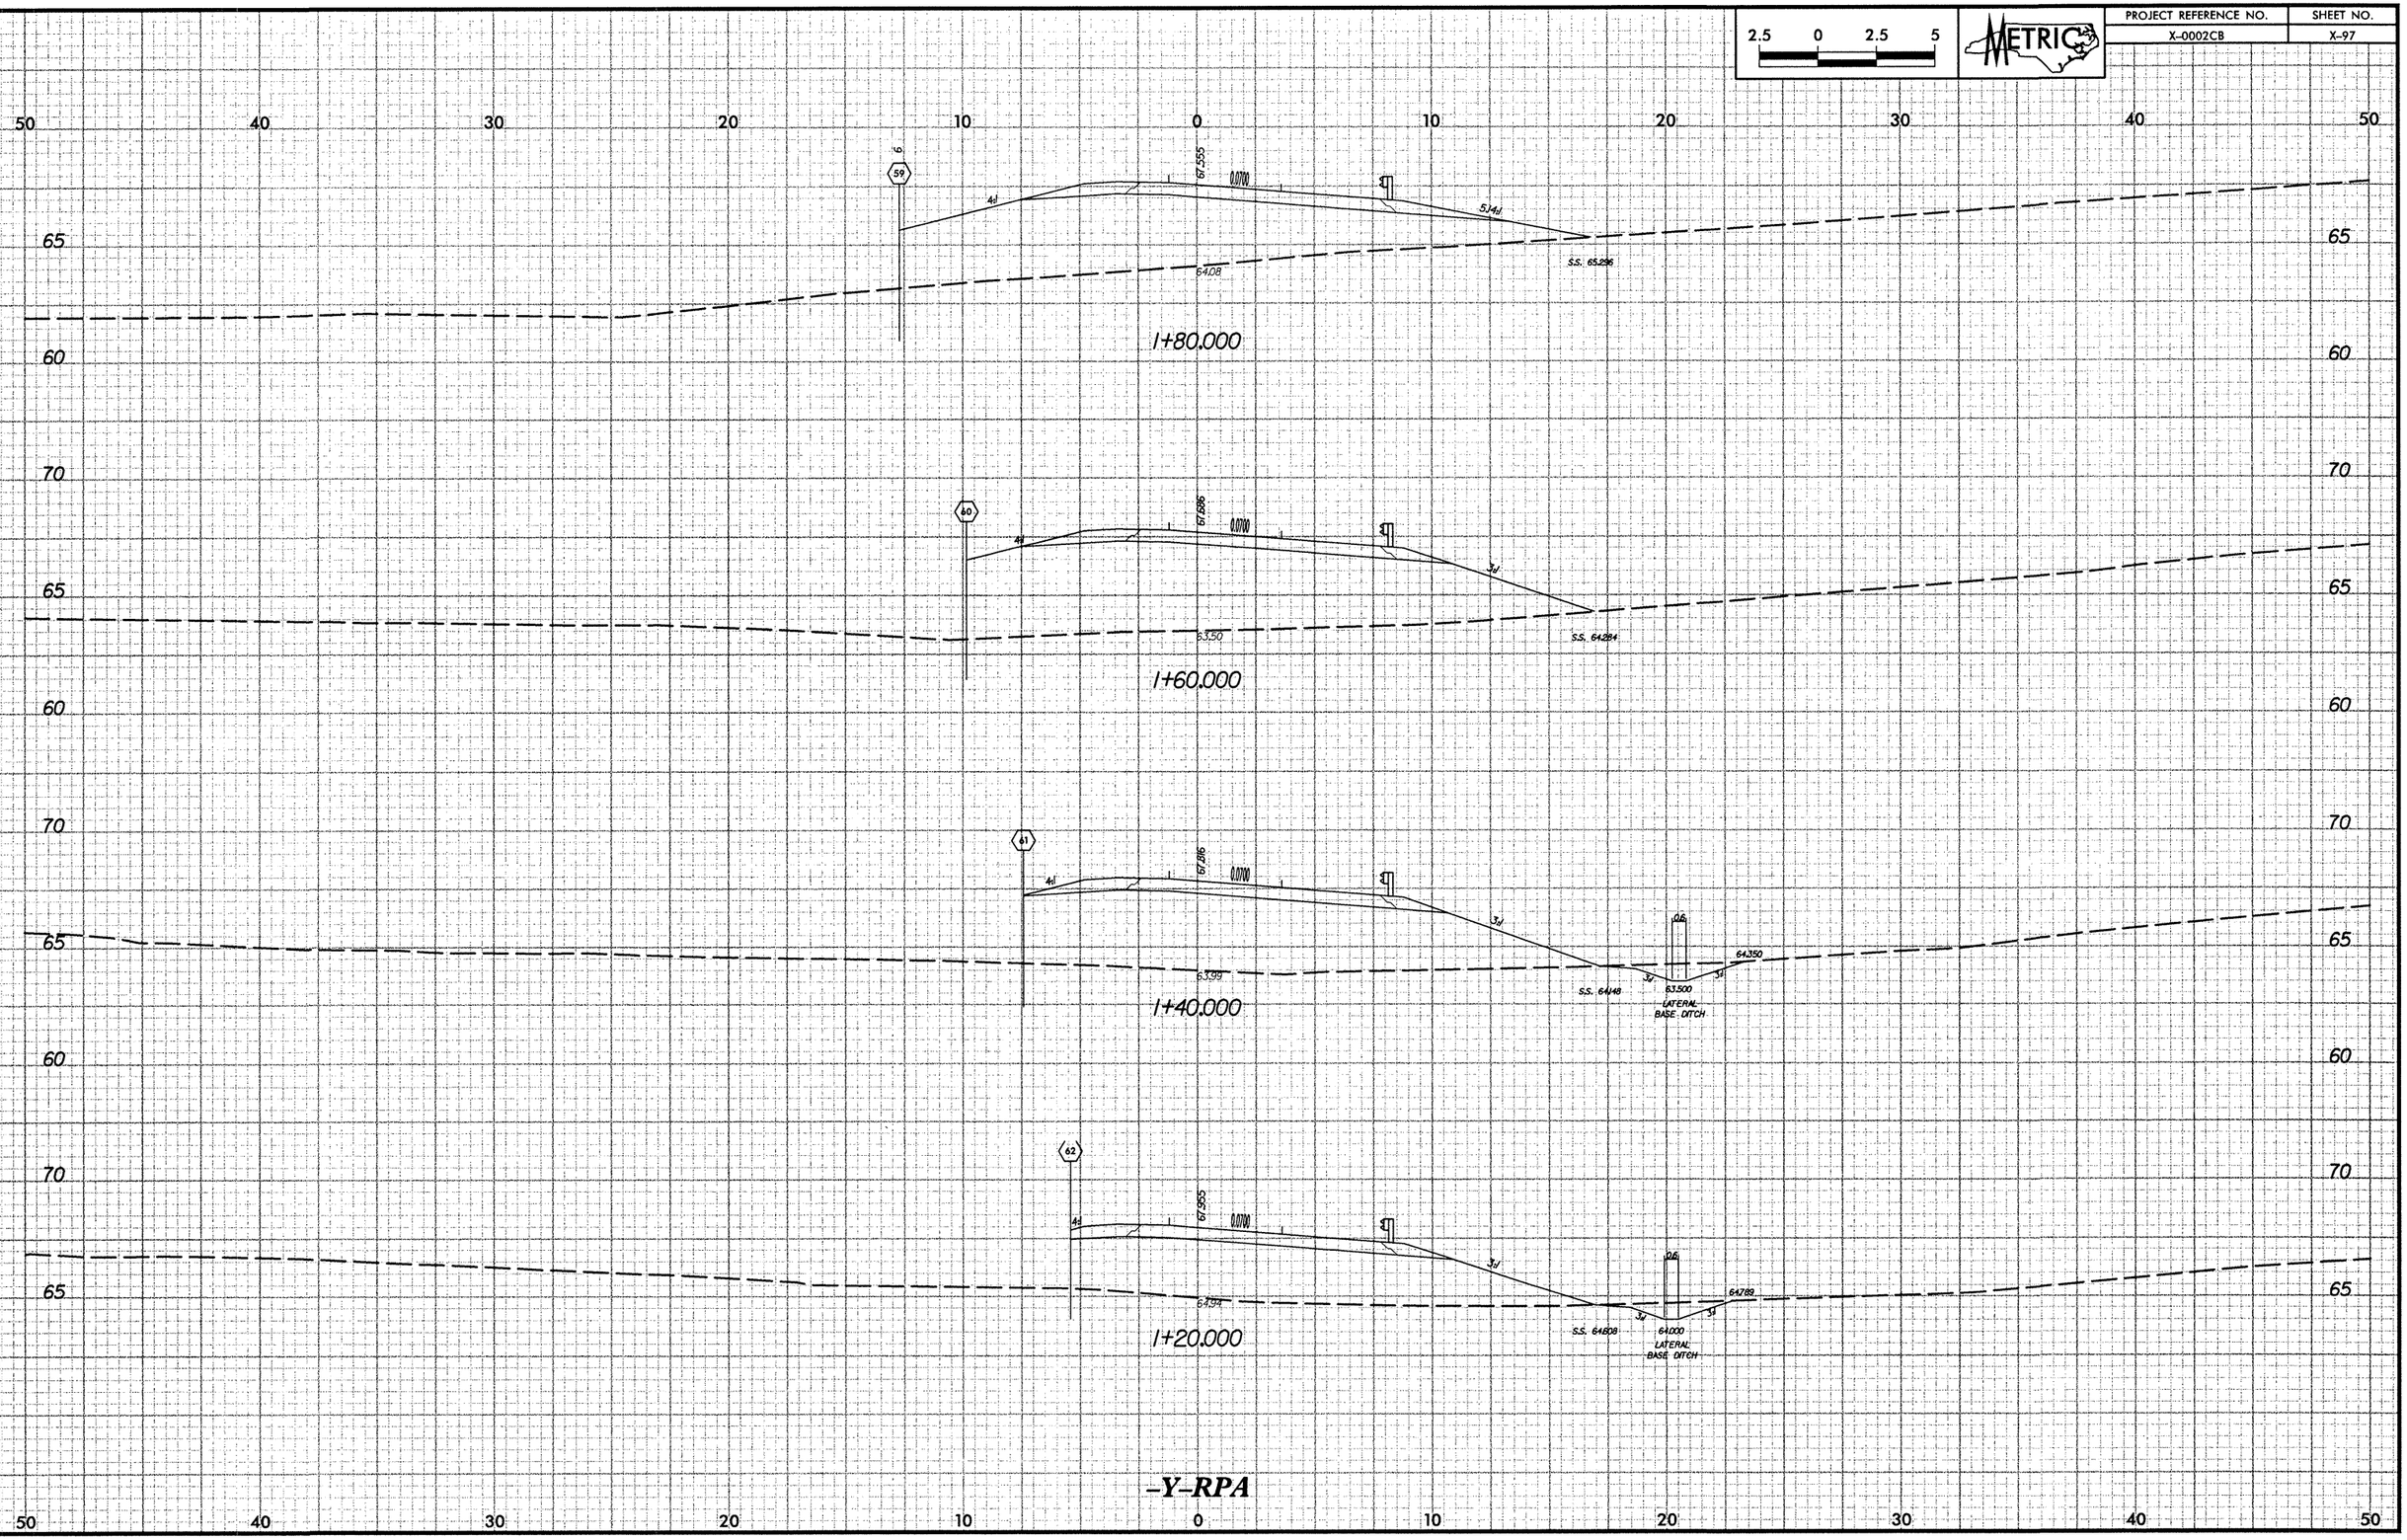

10/26/18
9/24/2018
r:\roadway\x0002cb_rdy_xpl_Y_Rp-A.dgn
cpsuell

10/25/18

PROJECT REFERENCE NO.	SHEET NO.
X-0002CB	X-98

2.5 0 2.5 5

METRIC

50 40 30 20 10 0 10 20 30 40 50

65 60 70

55

67.035

0.07%W

4:1

3:1

63.87

S.S. 63.365

S.S. 64.348

2+60.000

56

67.863

0.07%W

5.18:1

6:1

6:1

66.12

S.S. 65.483

65.559

S.S. 66.401

2+40.000

57

67.294

0.07%W

5.54:1

6:1

3:1

66.65

S.S. 65.725

65.690

S.S. 67.270

2+20.000

6458

58

67.425

0.07%W

4:1

6:1

65.39

S.S. 66.083

65.821

2+00.000

-Y-RPA

50 40 30 20 10 0 10 20 30 40 50

4/24/2018
r:\roads\x-0002cb\x-0002cb-rdy_xpl-Y-Rp-A.dgn
cpowell

PROJECT REFERENCE NO.	SHEET NO.
X-0002CB	X-99

2.5 0 2.5 5

METRIC

50 40 30 20 10 0 10 20 30 40 50

70

65

60

PROPOSED GRADING X-0002CA
UNDER SEPARATE CONTRACT

63.32

SS 62.14

3+20.000

65

60

PROPOSED GRADING X-0002CA
UNDER SEPARATE CONTRACT

62.83

SS 62.14

SS 61.98

3+00.000

65

60

PROPOSED GRADING X-0002CA
UNDER SEPARATE CONTRACT

62.86

SS 63.50

2+80.000

50 40 30 20 10 0 10 20 30 40 50

-Y-RPA

9/24/2018
r:\roadway\x0002cb_rdy_xp1_Y_Rp-A.dgn
cpsweil

2.5	0	2.5	5

METRIC

PROJECT REFERENCE NO.	SHEET NO.
X-0002CB	X-100

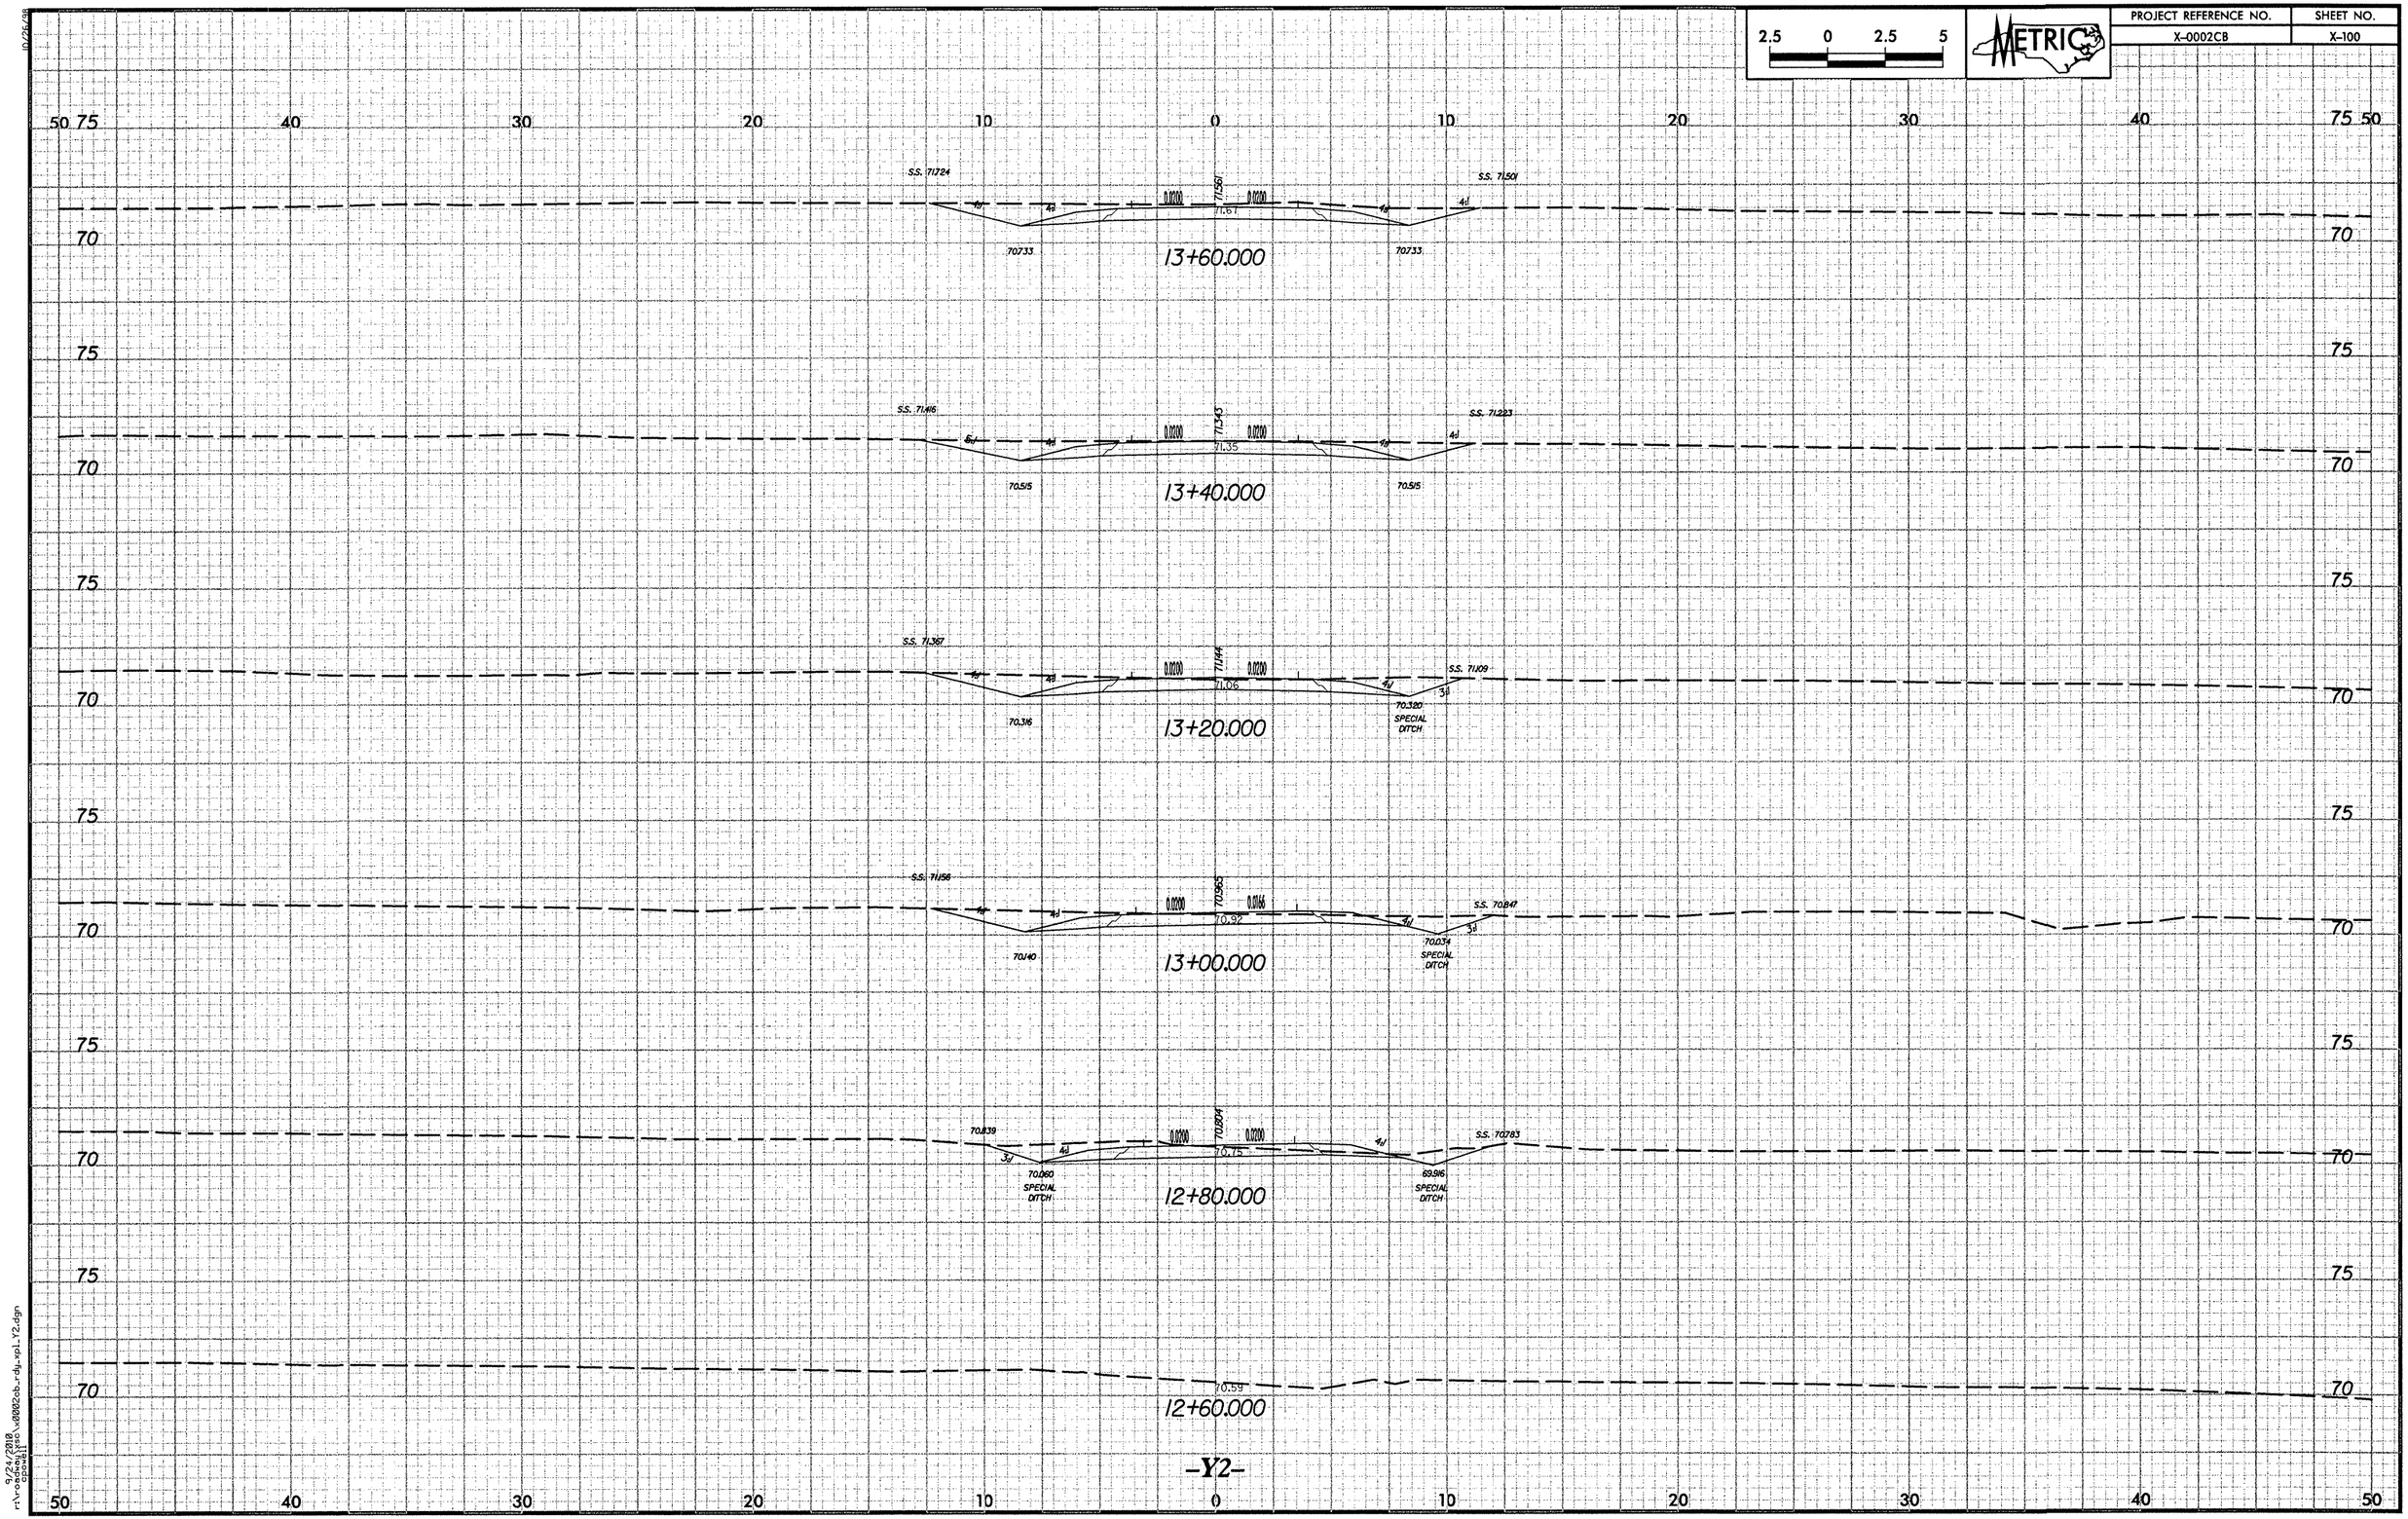

9/24/2018
rlv-a/24/2018
cpowell
I:\projects\x0002cb_rdy_xpl_Y2.dgn

2.5	0	2.5	5

METRIC

PROJECT REFERENCE NO.	SHEET NO.
X-0002CB	X-101

50 40 30 20 10 0 10 20 30 40 50

75
70

S.S. 72.166 — 5:1 — 4:1 — 0.0200 — 72.869 — 0.0200 — 4:1 — 4:1 — S.S. 72.510
72.45
71.651 — 71.742

14+40.000

S.S. 72.057 — 5:1 — 4:1 — 0.0200 — 72.242 — 0.0200 — 4:1 — 4:1 — S.S. 72.074
72.19
71.420 — 71.643

14+20.000

S.S. 72.295 — 4:1 — 4:1 — 0.0200 — 72.015 — 0.0200 — 4:1 — 4:1 — S.S. 71.971
72.08
71.190 — 71.422

14+00.000

S.S. 72.061 — 4:1 — 4:1 — 0.0200 — 71.788 — 0.0200 — 4:1 — 4:1 — S.S. 71.608
71.85
70.960 — 70.960

13+80.000

–Y2–

50 40 30 20 10 0 10 20 30 40 50

10.25.18
9/24/2018
rivero
c:\projects\x0002cb_rdy_xp1_Y2.dgn

PROJECT REFERENCE NO.	SHEET NO.
X-0002CB	X-102

2.5 0 2.5 5

METRIC

50 40 30 20 10 0 10 20 30 40 50

70 65

S.S. 68.027 — 4:1 — 67.877 — 0.0120 — 67.501 — 0.0210 — 67.871 — S.S. 68.869 — 3:1

60.22

67.518 PARABOLIC SWALE

11+40.000

S.S. 67.750 — 4:1 — 67.557 — 0.0218 — 67.232 — 0.0218 — 67.536 — S.S. 68.508 — 3:1

67.195

67.173 PARABOLIC SWALE

11+20.000

S.S. 67.472 — 4:1 — 67.372 — 0.0400 — 67.252 — 0.0400 — 67.192 — S.S. 68.279 — 3:1

67.169

66.778 PARABOLIC SWALE

11+00.000

S.S. 66.672 — 4:1 — 66.587 — 0.0249 — 66.543 — 0.0400 — 66.593 — S.S. 68.056 — 3:1

67.121

66.439 PARABOLIC SWALE

10+80.000

S.S. 66.433 — 4:1 — 66.595 — 0.0157 — 66.573 — 0.0249 — 66.556 — S.S. 68.121 — 3:1

66.50

66.204 PARABOLIC SWALE

10+60.000

66.16

10+40.000

-Y5-

9/24/2019
r:\roadway\xs\v0002cb_rdy_xpl_Y5.dgn
cpowell

10/26/98

PROJECT REFERENCE NO.	SHEET NO.
X-0002CB	X-103

2.5 0 2.5 5

METRIC

12+60.000

5d 69.869 69.862 69.869 5d
10 0.0000 0.0000 10
69.71
S.S. 69.787 S.S. 69.870

12+40.000

4.022d 69.550 69.525 69.728 4.018d S.S. 69.739
0.0000 0.0000
69.47 69.110
3d
S.S. 69.489 SPECIAL LATERAL 'V' DITCH

12+20.000

4d 69.229 69.289 69.335 S.S. 69.682
0.0000 0.0045
69.36 4d 3d
68.925
S.S. 69.204 SPECIAL LATERAL 'V' DITCH

12+00.000

4d 69.280 69.350 68.933 S.S. 69.417
0.0200 0.0048
69.08 3d
68.575
S.S. 68.862 PARABOLIC SWALE

11+80.000

S.S. 68.819 4d 68.550 68.620 68.559 S.S. 69.186
0.0200 0.0208
68.92 3d
68.245
PARABOLIC SWALE

11+60.000

S.S. 68.425 4d 68.211 68.277 68.251 S.S. 68.869
0.0200 0.0208
68.51 3d
67.858
PARABOLIC SWALE

-Y5-

50 40 30 20 10 0 10 20 30 40 50
70 65

9/24/2018
r:\roadway\projects\x0002cb_rdy_xpl_Y5.dgn
cpoole

10/25/18

PROJECT REFERENCE NO.	SHEET NO.
X-0002CB	X-104

2.5 0 2.5 5

METRIC

50 40 30 20 10 0 10 20 30 40 50

75 70 65

S.S. 70.541 | 0.0200 | 70.830 | 0.0200 | S.S. 70.535
70.559
70.310 | 70.310
11+00.000

S.S. 70.287 | 0.0200 | 70.617 | 0.0200 | S.S. 70.281
70.140
70.157 | 70.157
10+80.000

S.S. 70.282 | 0.0200 | 70.524 | 0.0200 | S.S. 70.286
70.126
70.005 | 70.005
10+60.000

S.S. 70.375 | 0.0200 | 70.372 | 0.0200 | S.S. 70.133
70.101
69.852 | 69.852
10+40.000

S.S. 70.172 | 0.0000 | 70.219 | 0.0000 | S.S. 70.132
70.107
69.783 | 69.783
10+20.000

-Y6-

9/24/2018
rlv-cadd-pw:\\dot.wdot.virginia.gov:pwdot_vpo1_02\projects\x0002cb-rdy_vpo1_Y6.dgn

PROJECT REFERENCE NO.	SHEET NO.
X-0002CB	X-105

2.5 0 2.5 5

METRIC

50 75 40 30 20 10 0 10 20 30 40 75 50

70 75 70 75 70 75 70 75 70 75 70

71.76
12+20.000

71.67
12+00.000

71.47
11+80.000

71.29
11+60.000

S.S. 70.981 0.0200 71.136 0.0200 S.S. 71.214
71.01
70.816 70.816
11+40.000

S.S. 70.934 0.0200 70.983 0.0200 S.S. 70.898
70.59
70.463 70.463
11+20.000

–Y6–

50 40 30 20 10 0 10 20 30 40 50

10/26/98

9/24/2018
r:\roadway\100\x0002cb_rdy_xpl_Y6.dgn
cpowell

PROJECT REFERENCE NO.	SHEET NO.
X-0002CB	X-106

2.5 0 2.5 5

METRIC

50 40 30 20 10 0 10 20 30 40 50

75
70

12+00.000

0.020D 74.38 0.020D
74.12

75
70

11+80.000

SS. 74.256
4J 4B
0.020D 74.07 0.020D
74.02
4J 5d
SS. 73.992
73.289 73.284

75
70

11+60.000

SS. 74.076
4J 4B
0.020D 73.853 0.020D
73.75
4.69d 4d
SS. 73.942
73.019 73.011

75
70

11+40.000

73.52

75
70

11+20.000

73.34

75
70

-Y7-

50 40 30 20 10 0 10 20 30 40 50

10/26/98

9/24/2018
rlv-dallas\d0002cb_rdy_vpl_Y7.dgn
cpowell

10/25/18

PROJECT REFERENCE NO.	SHEET NO.
X-0002CB	X-107

2.5 0 2.5 5

METRIC

50 75 40 30 20 10 0 10 20 30 40 75 50

70 75 70

S.S. 73.195 — 3:1 — 4:1 — 0.0200 — 73.185 — 0.0200 — 4:1 — 4:1 — 3:1 — S.S. 73.763

73.317

72.201 SPECIAL DITCH

72.069 SPECIAL DITCH

11+60.000

S.S. 74.215 — 3:1 — 4:1 — 0.0200 — 73.187 — 0.0200 — 4:1 — 4:1 — 3:1 — S.S. 73.744

73.545

72.256 SPECIAL DITCH

72.122 SPECIAL DITCH

11+40.000

S.S. 74.321 — 3:1 — 4:1 — 0.0200 — 74.18 — 0.0115 — 4:1 — 4:1 — 3:1 — S.S. 73.903

73.768

72.278 SPECIAL DITCH

72.211 SPECIAL DITCH

11+20.000

S.S. 74.355 — 3:1 — 4:1 — 0.0400 — 74.18 — 0.0400 — 4:1 — 4:1 — 3:1 — S.S. 74.027

73.994

73.100 SPECIAL DITCH

73.500 SPECIAL DITCH

11+00.000

S.S. 74.522 — 4:1 — 4:1 — 0.0400 — 74.35 — 0.0400 — 4:1 — 6:1 — S.S. 74.054

74.220

73.332

73.732

10+80.000

S.S. 74.593 — 4:1 — 4:1 — 0.0014 — 74.34 — 0.0271 — 4:1 — 6:1 — S.S. 74.164

74.445

73.568

73.887

10+60.000

-Y8_Rev

50 40 30 20 10 0 10 20 30 40 50

9/24/2019
r:\roadway\x0002cb_rdy_vpl_Y8-Rev.dgn
cdsvell

2.5	0	2.5	5

METRIC

PROJECT REFERENCE NO.	SHEET NO.
X-0002CB	X-108

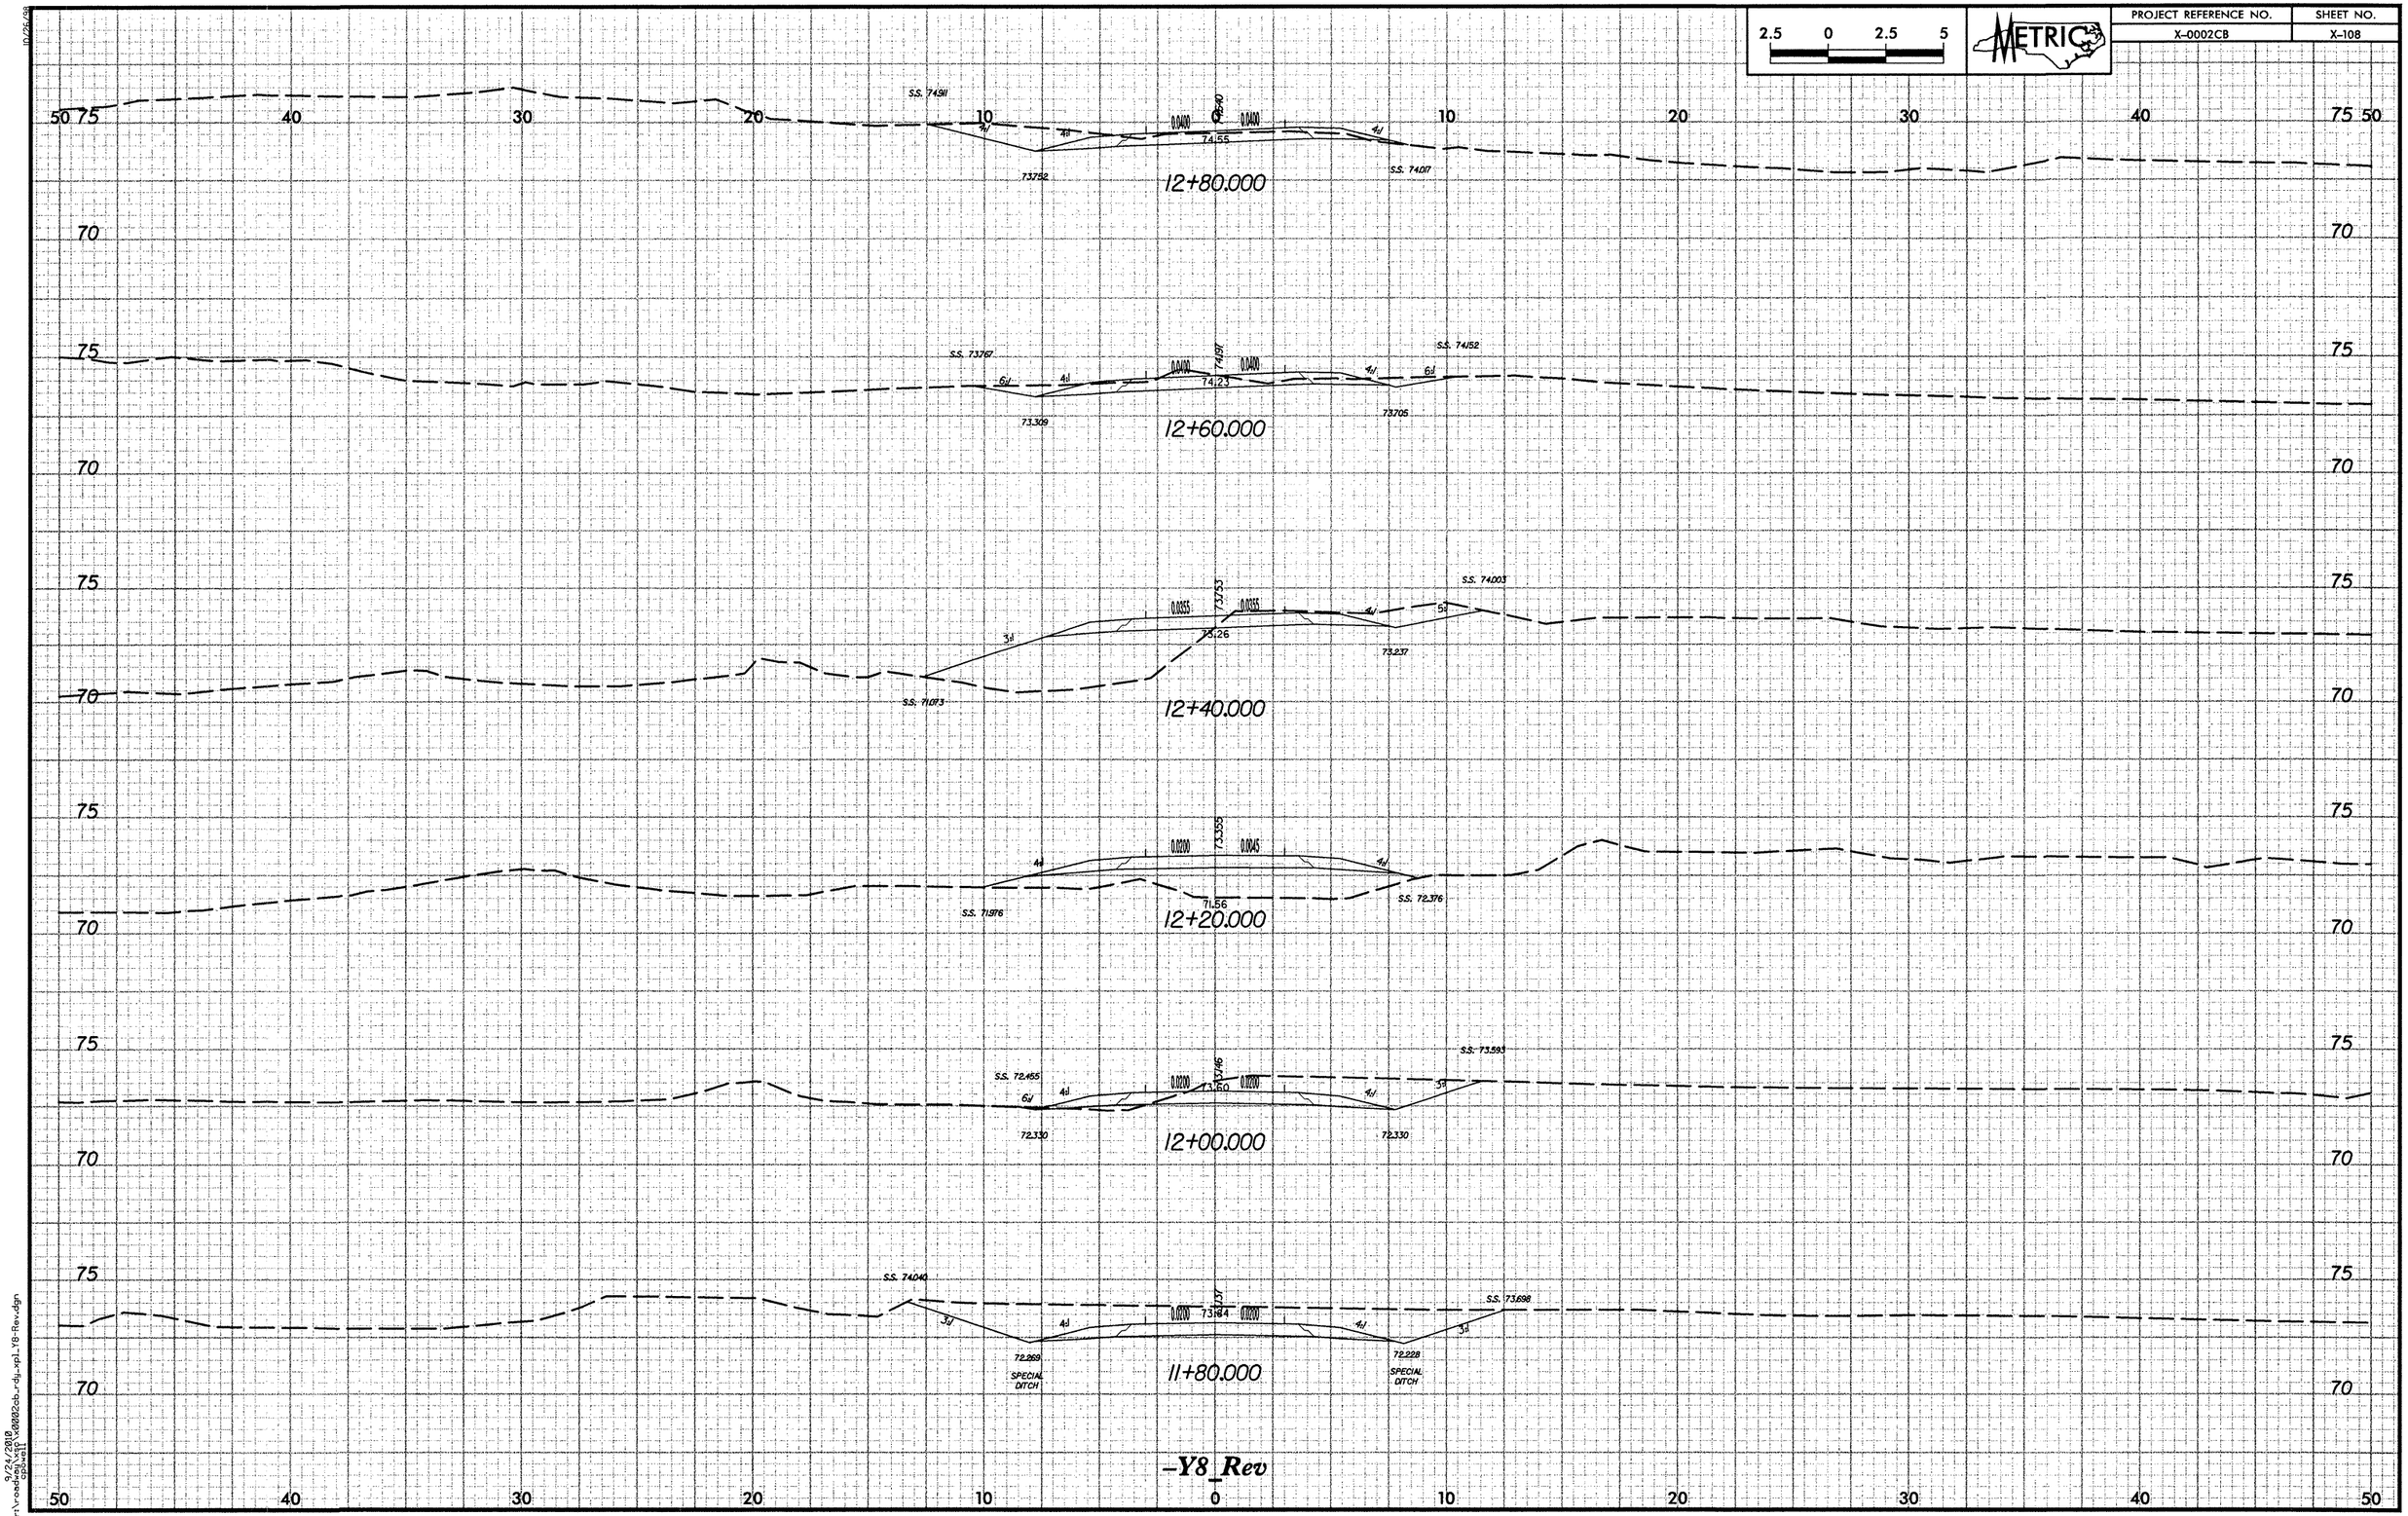

9/24/2018
r:\roadsoft\projects\x0002cb_rdy_xp1_Y8-Rev.dgn
cpowell

2.5 0 2.5 5

METRIC

12+00.000

S.S. 51.71 — 3:1 — 4:1 — 49.480 SPECIAL DITCH — 0.020 — 50.565 — 0.020 — 50.61 — 4:1 — S.S. 49.999

11+80.000

49.82

11+60.000

49.21

11+40.000

48.73

11+20.000

48.77

UNDERCUT EXCAVATION

-Y9-

ID:226489

9/24/2018
r:\roadways\x0002cb_rdy_xp1_Y9.dgn
cpowell

10/25/99

2.5	0	2.5	5

METRIC

PROJECT REFERENCE NO.	SHEET NO.
X-0002CB	X-110

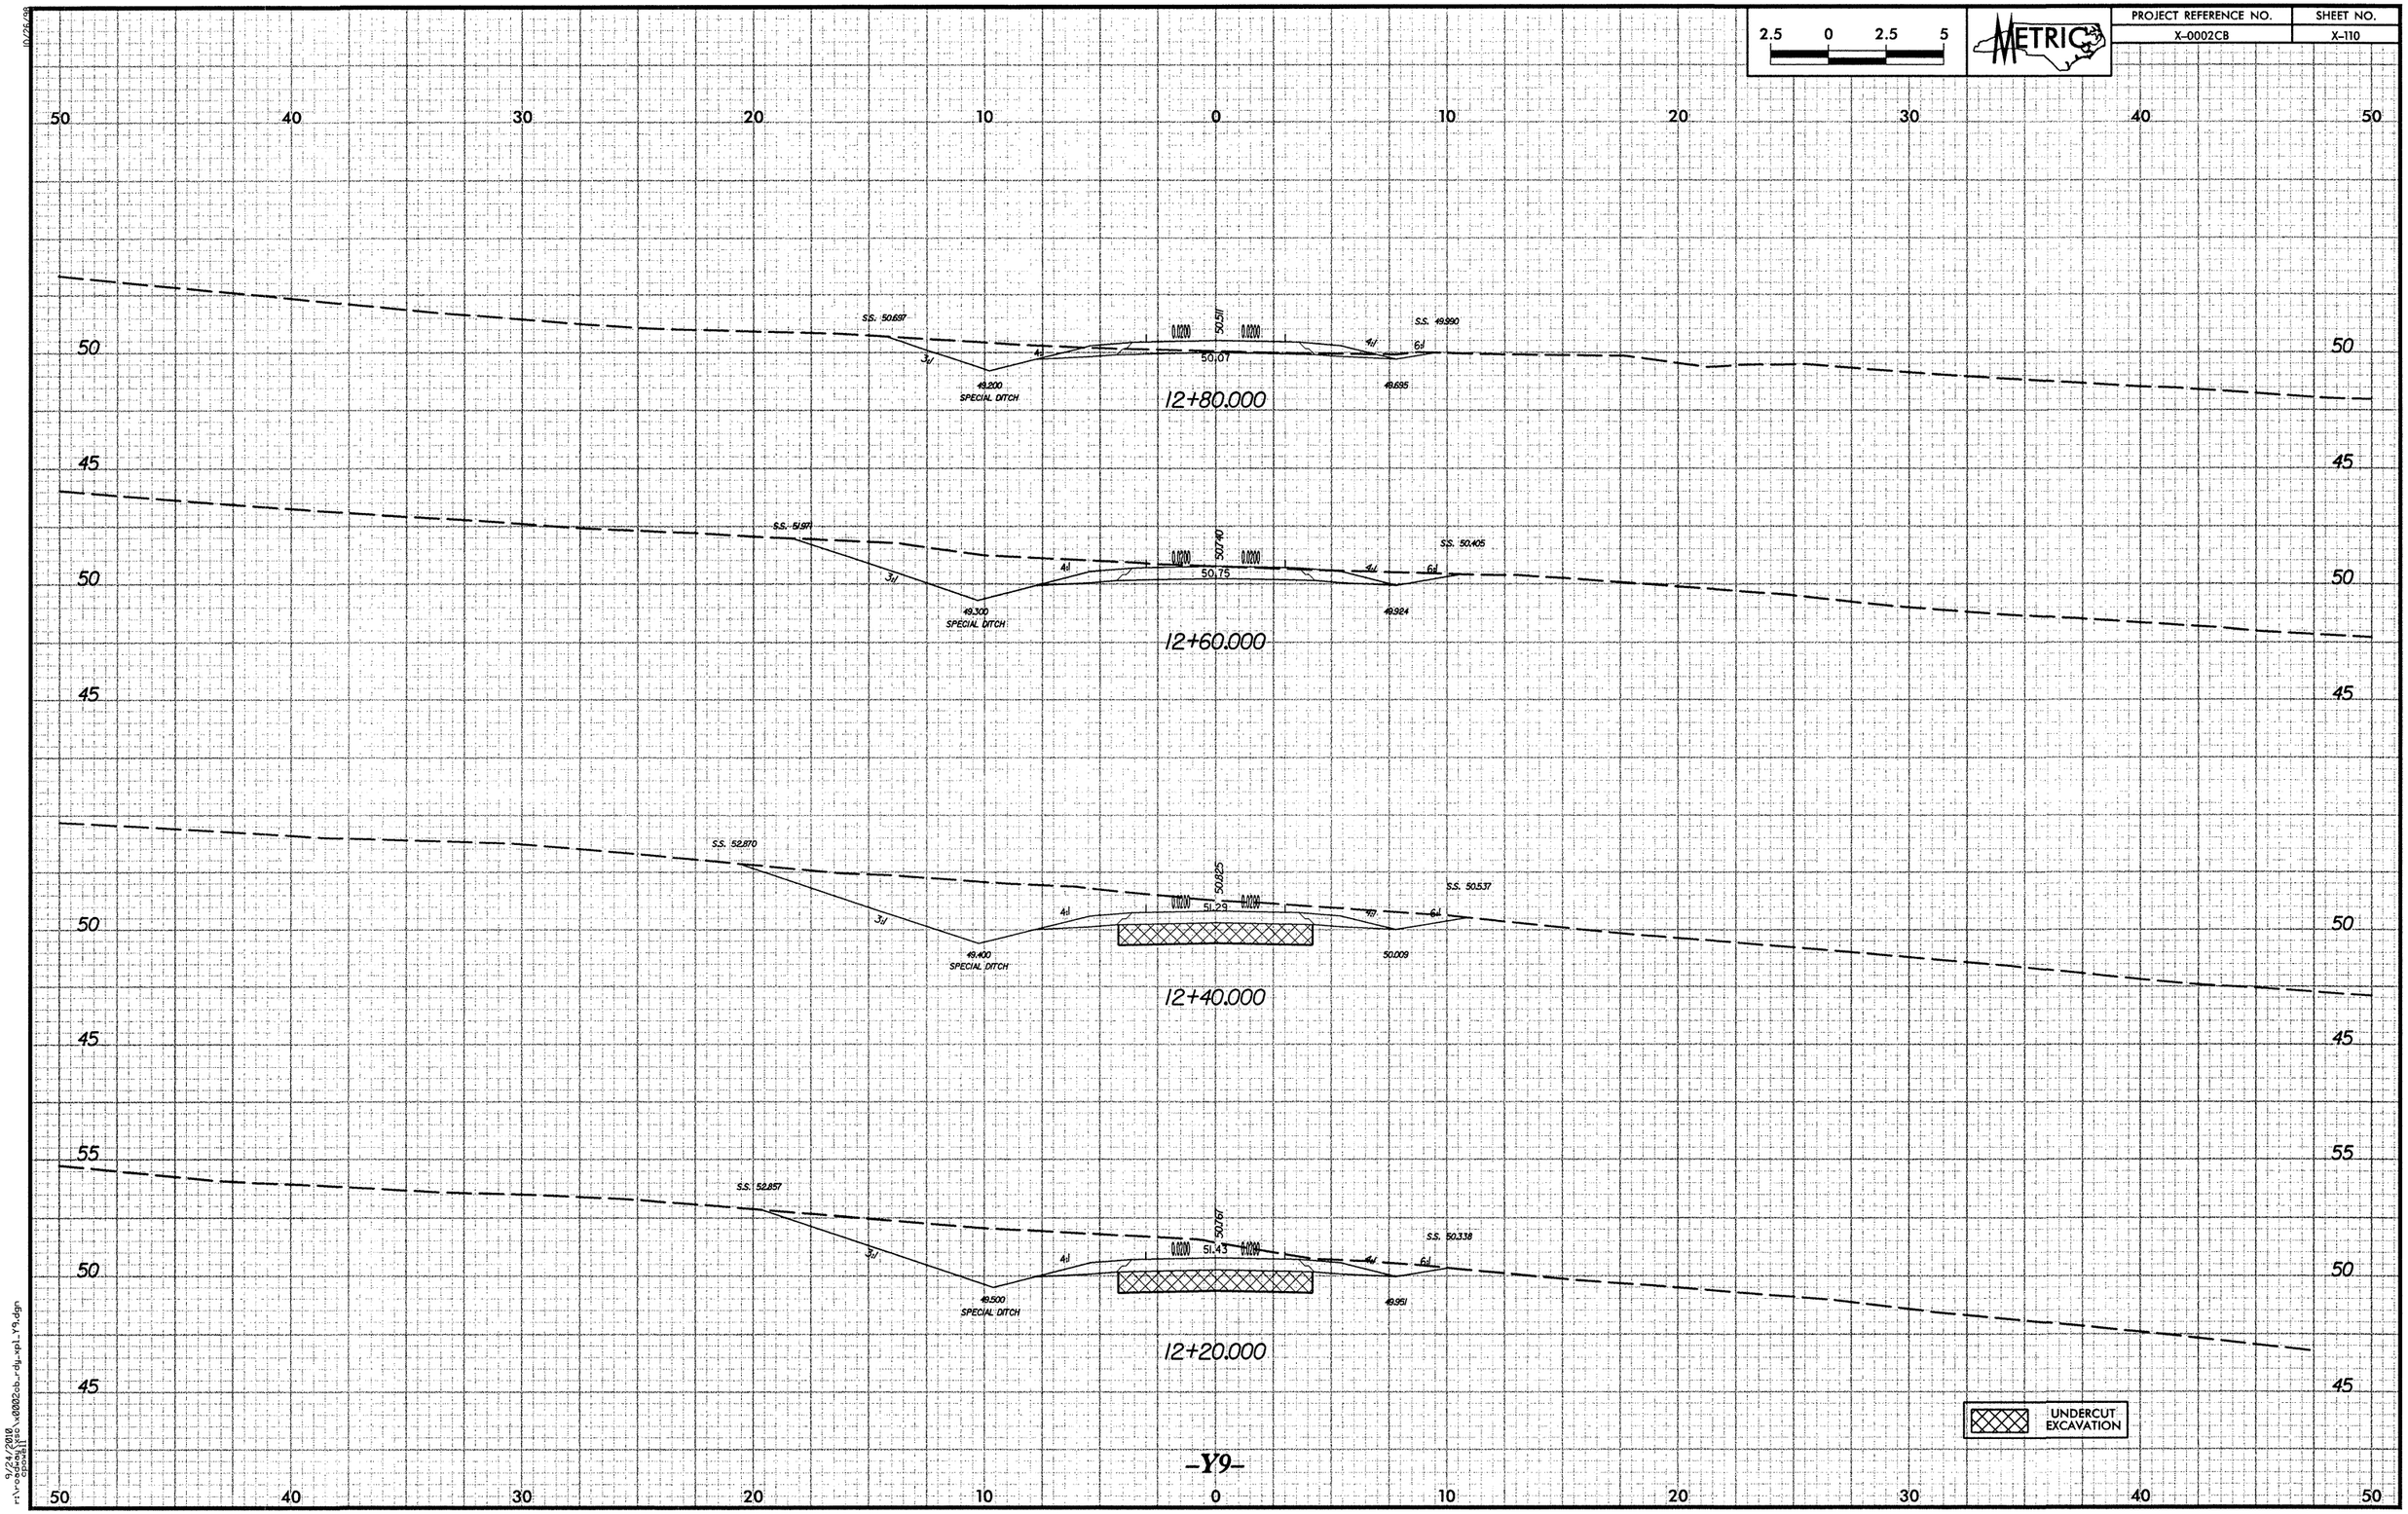

-Y9-

9/24/2018
r:\r-projects\0002cb_rdy_xpl_Y9.dgn
cpoole

10/26/98

2.5	0	2.5	5

METRIC

PROJECT REFERENCE NO.	SHEET NO.
X-0002CB	X-111

50 40 30 20 10 0 10 20 30 40 50

55
50
45

6d 0.0500 48.375 0.0500 6w
S.S. 48.246 4y 1.8 S.S. 47.536
13+60.000

S.S. 48.255 4d 0.0236 49.000 0.0236 3d
3d 47.81 47.50 S.S. 47.357
SPECIAL LATERAL "V" DITCH
13+40.000

S.S. 48.719 4d 0.0650 49.621 0.0650 4d
3d 47.800 48.40 S.S. 48.326
SPECIAL LATERAL "V" DITCH
13+20.000

S.S. 50.266 4d 0.0200 50.138 0.0200 S.S. 49.394
3d 48.500 49.66 4w 6d 49.322
SPECIAL DITCH
13+00.000

UNDERCUT EXCAVATION

9/24/2018
r:\x-projects\0002cb_rdy_xpl_Y9.dgn
epowell

10/26/98

PROJECT REFERENCE NO.	SHEET NO.
X-0002CB	X-112

2.5 0 2.5 5

METRIC

50 40 30 20 10 0 10 20 30 40 50

50
45

S.S. 46.779
3:1
4:1
0.050
46.74
0.050
4:1
3:1
S.S. 47.145
45.438
44.960
45.876
14+40.000

S.S. 48.068
3:1
4:1
0.050
46.76
0.050
4:1
3:1
S.S. 47.451
46.063
45.583
47.76
14+20.000

S.S. 50.135
3:1
4:1
0.050
47.256
0.050
4:1
3:1
S.S. 47.850
46.688
46.206
48.686
14+00.000

S.S. 50.866
3:1
4:1
0.050
47.750
0.050
4:1
3:1
S.S. 48.156
47.312
46.828
49.27
13+80.000

UNDERCUT EXCAVATION

-Y9-

9/24/2010
c:\projects\0002cb_rdy_xpl_Y9.dgn
coastal

10/26/98

2.5	0	2.5	5

METRIC

PROJECT REFERENCE NO.	SHEET NO.
X-0002CB	X-113

50 40 30 20 10 0 10 20 30 40 50

45
40

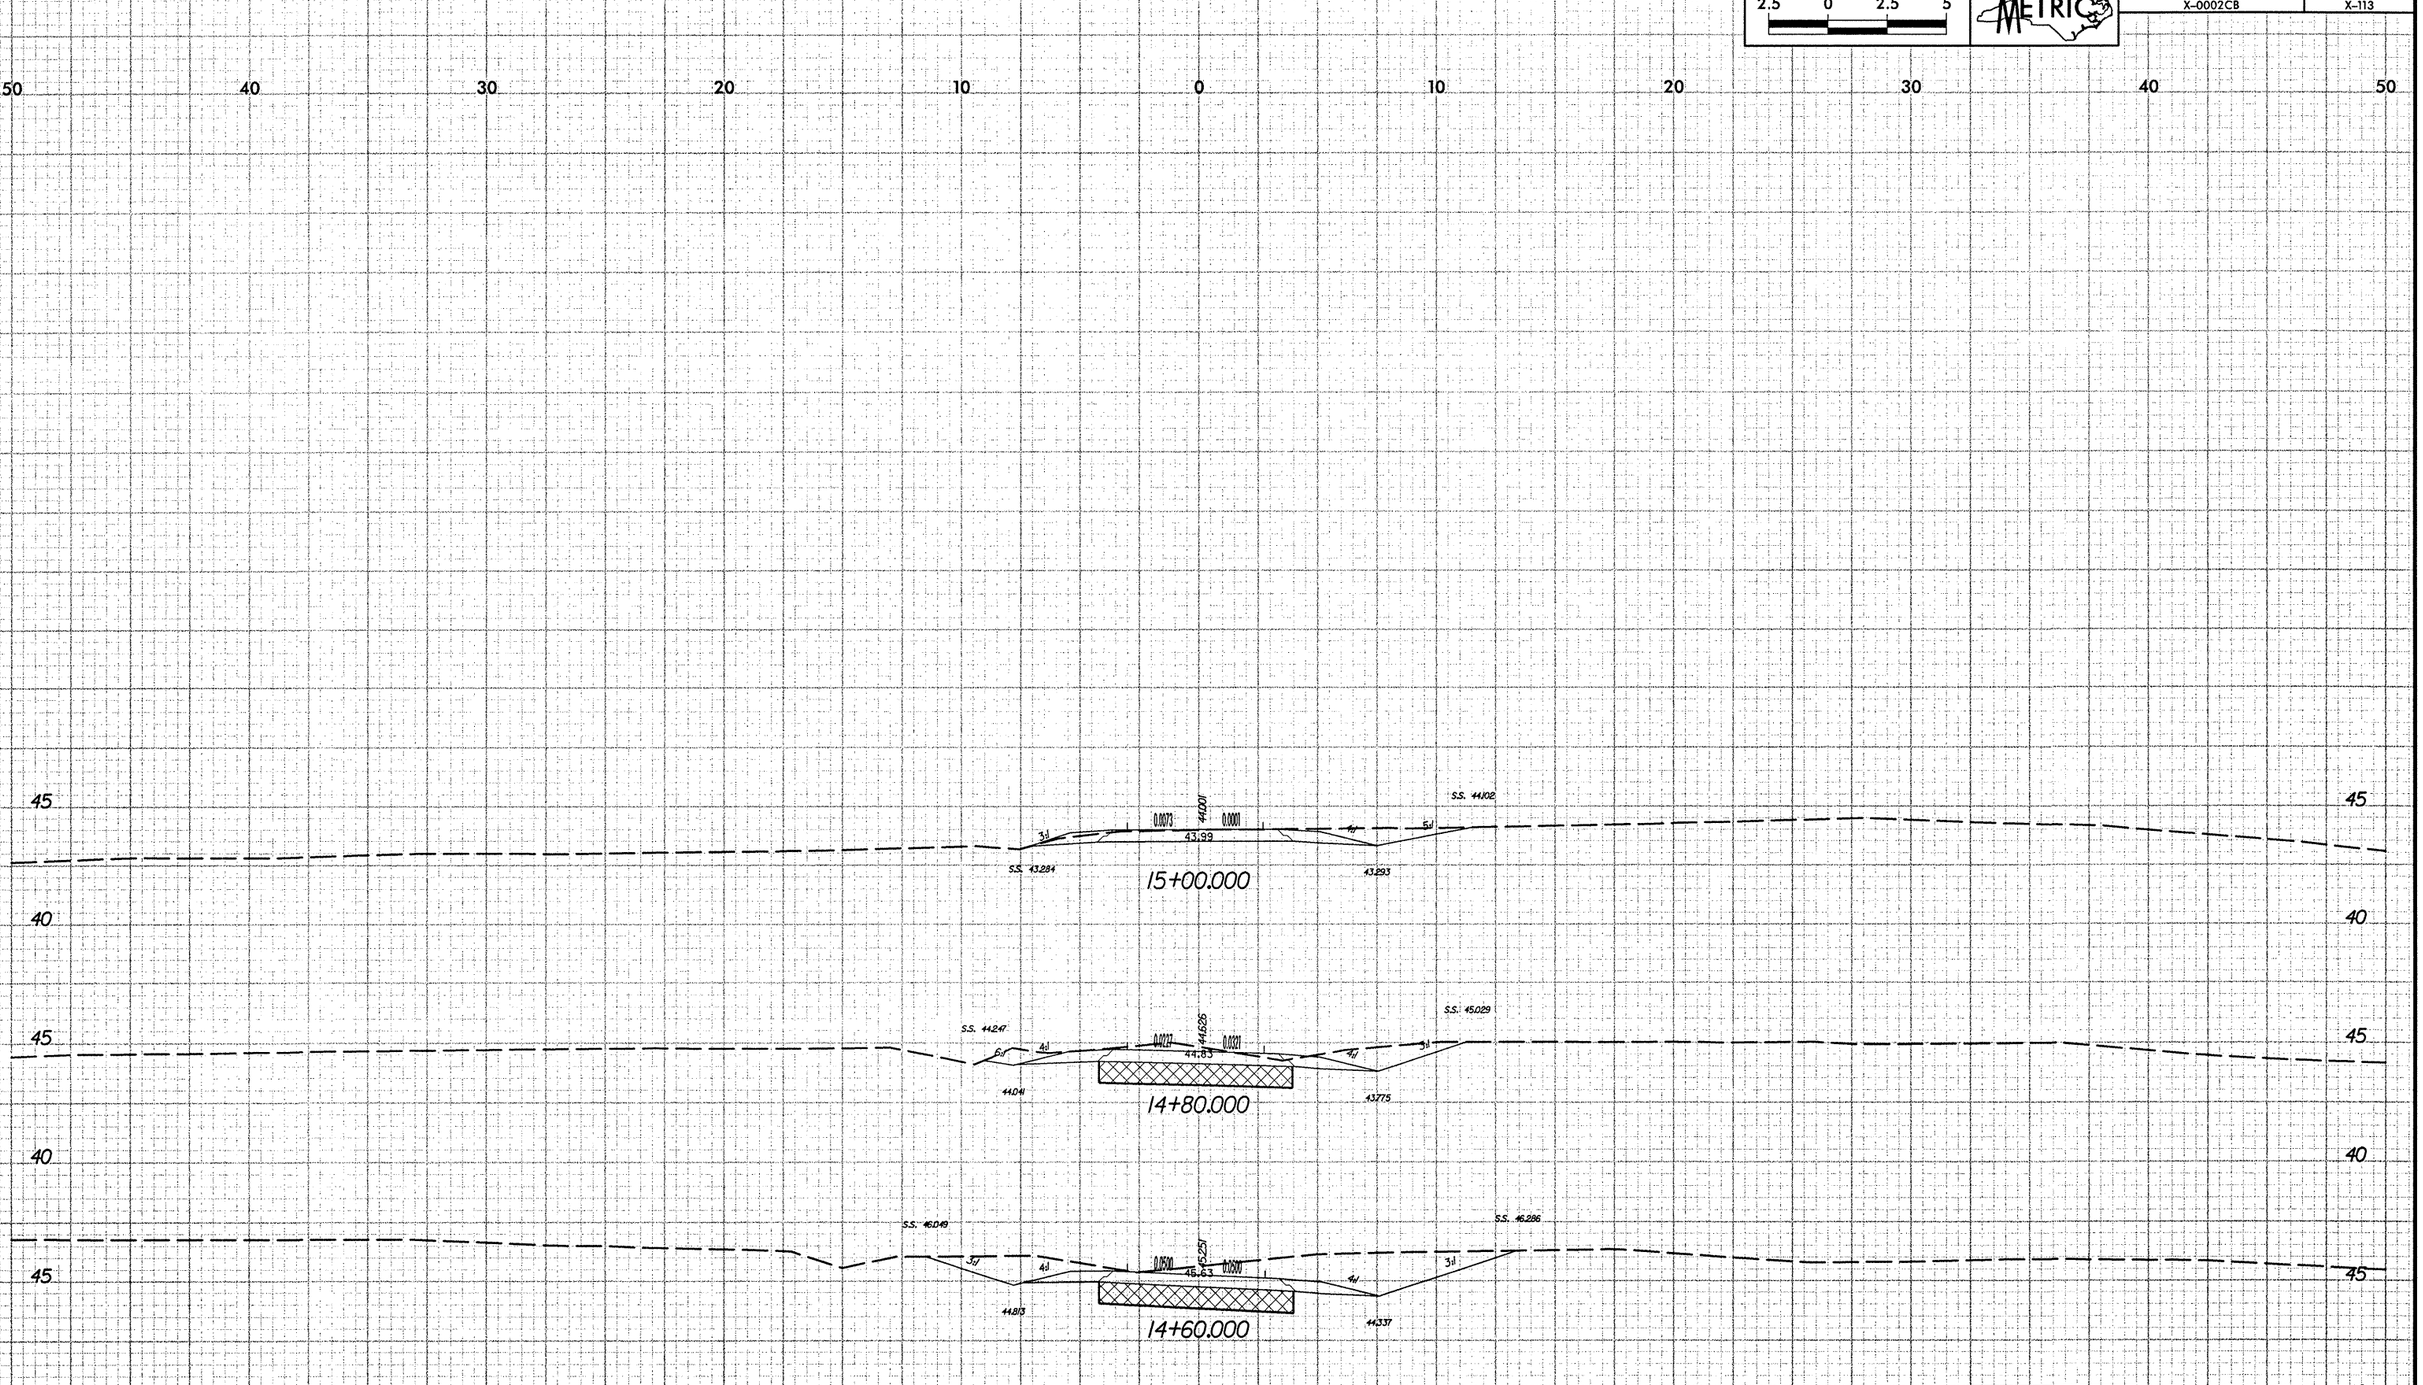

45
40

50 40 30 20 10 0 10 20 30 40 50

-Y9-

9/24/2018
rivard\projects\x0002cb_rdy_xpl_Y9.dgn