PROJ. REFERENCE NO.	SHEET NO.
B-4176	X-1

STATE OF NORTH CAROLINA
DIVISION OF HIGHWAYS

Approximate quantities only. Unclassified excavation, borrow excavation, fine grading, clearing and grubbing, and removal of existing pavement will be paid for at the lump sum price for "Grading".

NOTE: EMBANKMENT COLUMN INCLUDES BACKFILL FOR UNDERCUT

CROSS-SECTION SUMMARY

Station DET	Uncl. Exc. (cu. yd.)	Embt (cu. yd.)
13+78.82	0	0
14+00.00	3	0
14+25.00	6	1
14+50.00	4	3
14+75.00	3	7
15+00.00	2	13
15+25.00	1	18
15+50.00	2	11
15+75.00	2	10
16+00.00	0	31
16+25.00	1	55
16+50.00	1	77
16+75.00	0	104
17+00.00	0	139
17+25.00	0	173
17+50.00	0	224
17+75.00	0	445
18+00.00	0	731
18+25.00	0	893
18+30.00	0	191
18+57.30	0	520

Station DET	Uncl. Exc. (cu. yd.)	Embt (cu. yd.)
20+65.00	0	0
21+15.00	0	1535
21+25.00	0	614
21+50.00	0	1325
21+75.00	0	881
22+00.00	0	523
22+25.00	5	340
22+50.00	6	426
22+75.00	3	350
23+00.00	11	219
23+25.00	16	98
23+50.00	29	40
23+75.00	85	14
24+00.00	147	5
24+25.00	137	4
24+50.00	79	4
24+75.00	42	5
25+00.00	31	3
25+25.00	17	2
25+50.00	5	1
25+75.00	5	0
26+00.00	5	0
26+11.57	1	0

Station L	Uncl. Exc. (cu. yd.)	Embt (cu. yd.)
16+63.18	0	0
16+75.00	1	0
17+00.00	3	2
17+25.00	2	4
17+50.00	1	6
17+75.00	2	6
18+00.00	3	5
18+25.00	2	5
18+50.00	1	70
18+75.00	16	158
19+00.00	32	179
19+14.80	19	106
19+38.13	15	84

Station L	Uncl. Exc. (cu. yd.)	Embt (cu. yd.)
20+61.24	0	0
20+99.80	4	205
21+25.00	31	134
21+50.00	63	0
21+75.00	63	0
22+00.00	29	0
22+25.00	0	1
22+50.00	0	2
22+75.00	3	2
23+00.00	4	2
23+50.00	6	1
23+52.10	0	0

Station DET REMOVAL	Uncl. Exc. (cu. yd.)	Embt (cu. yd.)
13+78.82	0	0
14+00.00	0	3
14+25.00	0	6
14+50.00	3	4
14+75.00	7	3
15+00.00	13	2
15+25.00	18	1
15+50.00	11	2
15+75.00	10	2
16+00.00	31	0
16+25.00	55	1
16+50.00	77	1
16+75.00	104	0
17+00.00	125	0
17+25.00	143	0
17+50.00	186	0
17+75.00	367	0
18+00.00	631	0
18+25.00	793	0
18+30.00	168	0

Station DET REMOVEL L	Uncl. Exc. (cu. yd.)	Embt (cu. yd.)
18+57.30	459	0

Station DET REMOVAL	Uncl. Exc. (cu. yd.)	Embt (cu. yd.)
20+65.00	0	0
21+15.00	1386	0
21+25.00	554	0
21+50.00	1230	0
21+75.00	859	0
22+00.00	510	0
22+25.00	393	5
22+50.00	398	6
22+75.00	342	3
23+00.00	220	11
23+25.00	98	16
23+50.00	40	29
23+75.00	14	85
24+00.00	5	147
24+25.00	4	137
24+50.00	4	79
24+75.00	5	42
25+00.00	3	31
25+25.00	2	17
25+50.00	1	5
25+75.00	0	5
26+00.00	0	5
26+11.57	0	0

Station Y1	Uncl. Exc. (cu. yd.)	Embt (cu. yd.)
10+12.00	0	0
10+25.00	7	0
10+50.00	32	0
10+75.00	50	2
11+00.00	78	5
11+25.00	94	6
11+50.00	88	4
11+75.00	73	1
12+00.00	52	0
12+25.00	45	0
12+50.00	55	0
12+53.42	4	0

Station Dr1Rev	Uncl. Exc. (cu. yd.)	Embt (cu. yd.)
10+70.00	2	0
10+80.00	2	0
10+90.00	3	0
11+00.00	3	0
11+10.00	2	0
11+20.00	3	0

Station Dr1Rev-removal	Uncl. Exc. (cu. yd.)	Embt (cu. yd.)
10+20.00	0	0
10+30.00	0	5
10+40.00	0	6
10+50.00	0	6
10+60.00	0	4
10+70.00	0	2
10+80.00	0	2
10+90.00	0	3
11+00.00	0	3
11+10.00	0	2
11+20.00	0	3

Station Dr1Rev	Uncl. Exc. (cu. yd.)	Embt (cu. yd.)
10+20.00	0	0
10+30.00	5	0
10+40.00	6	0
10+50.00	6	0
10+60.00	4	0

0 5 10	PROJ. REFERENCE NO.	SHEET NO.
	B-4176	X-2

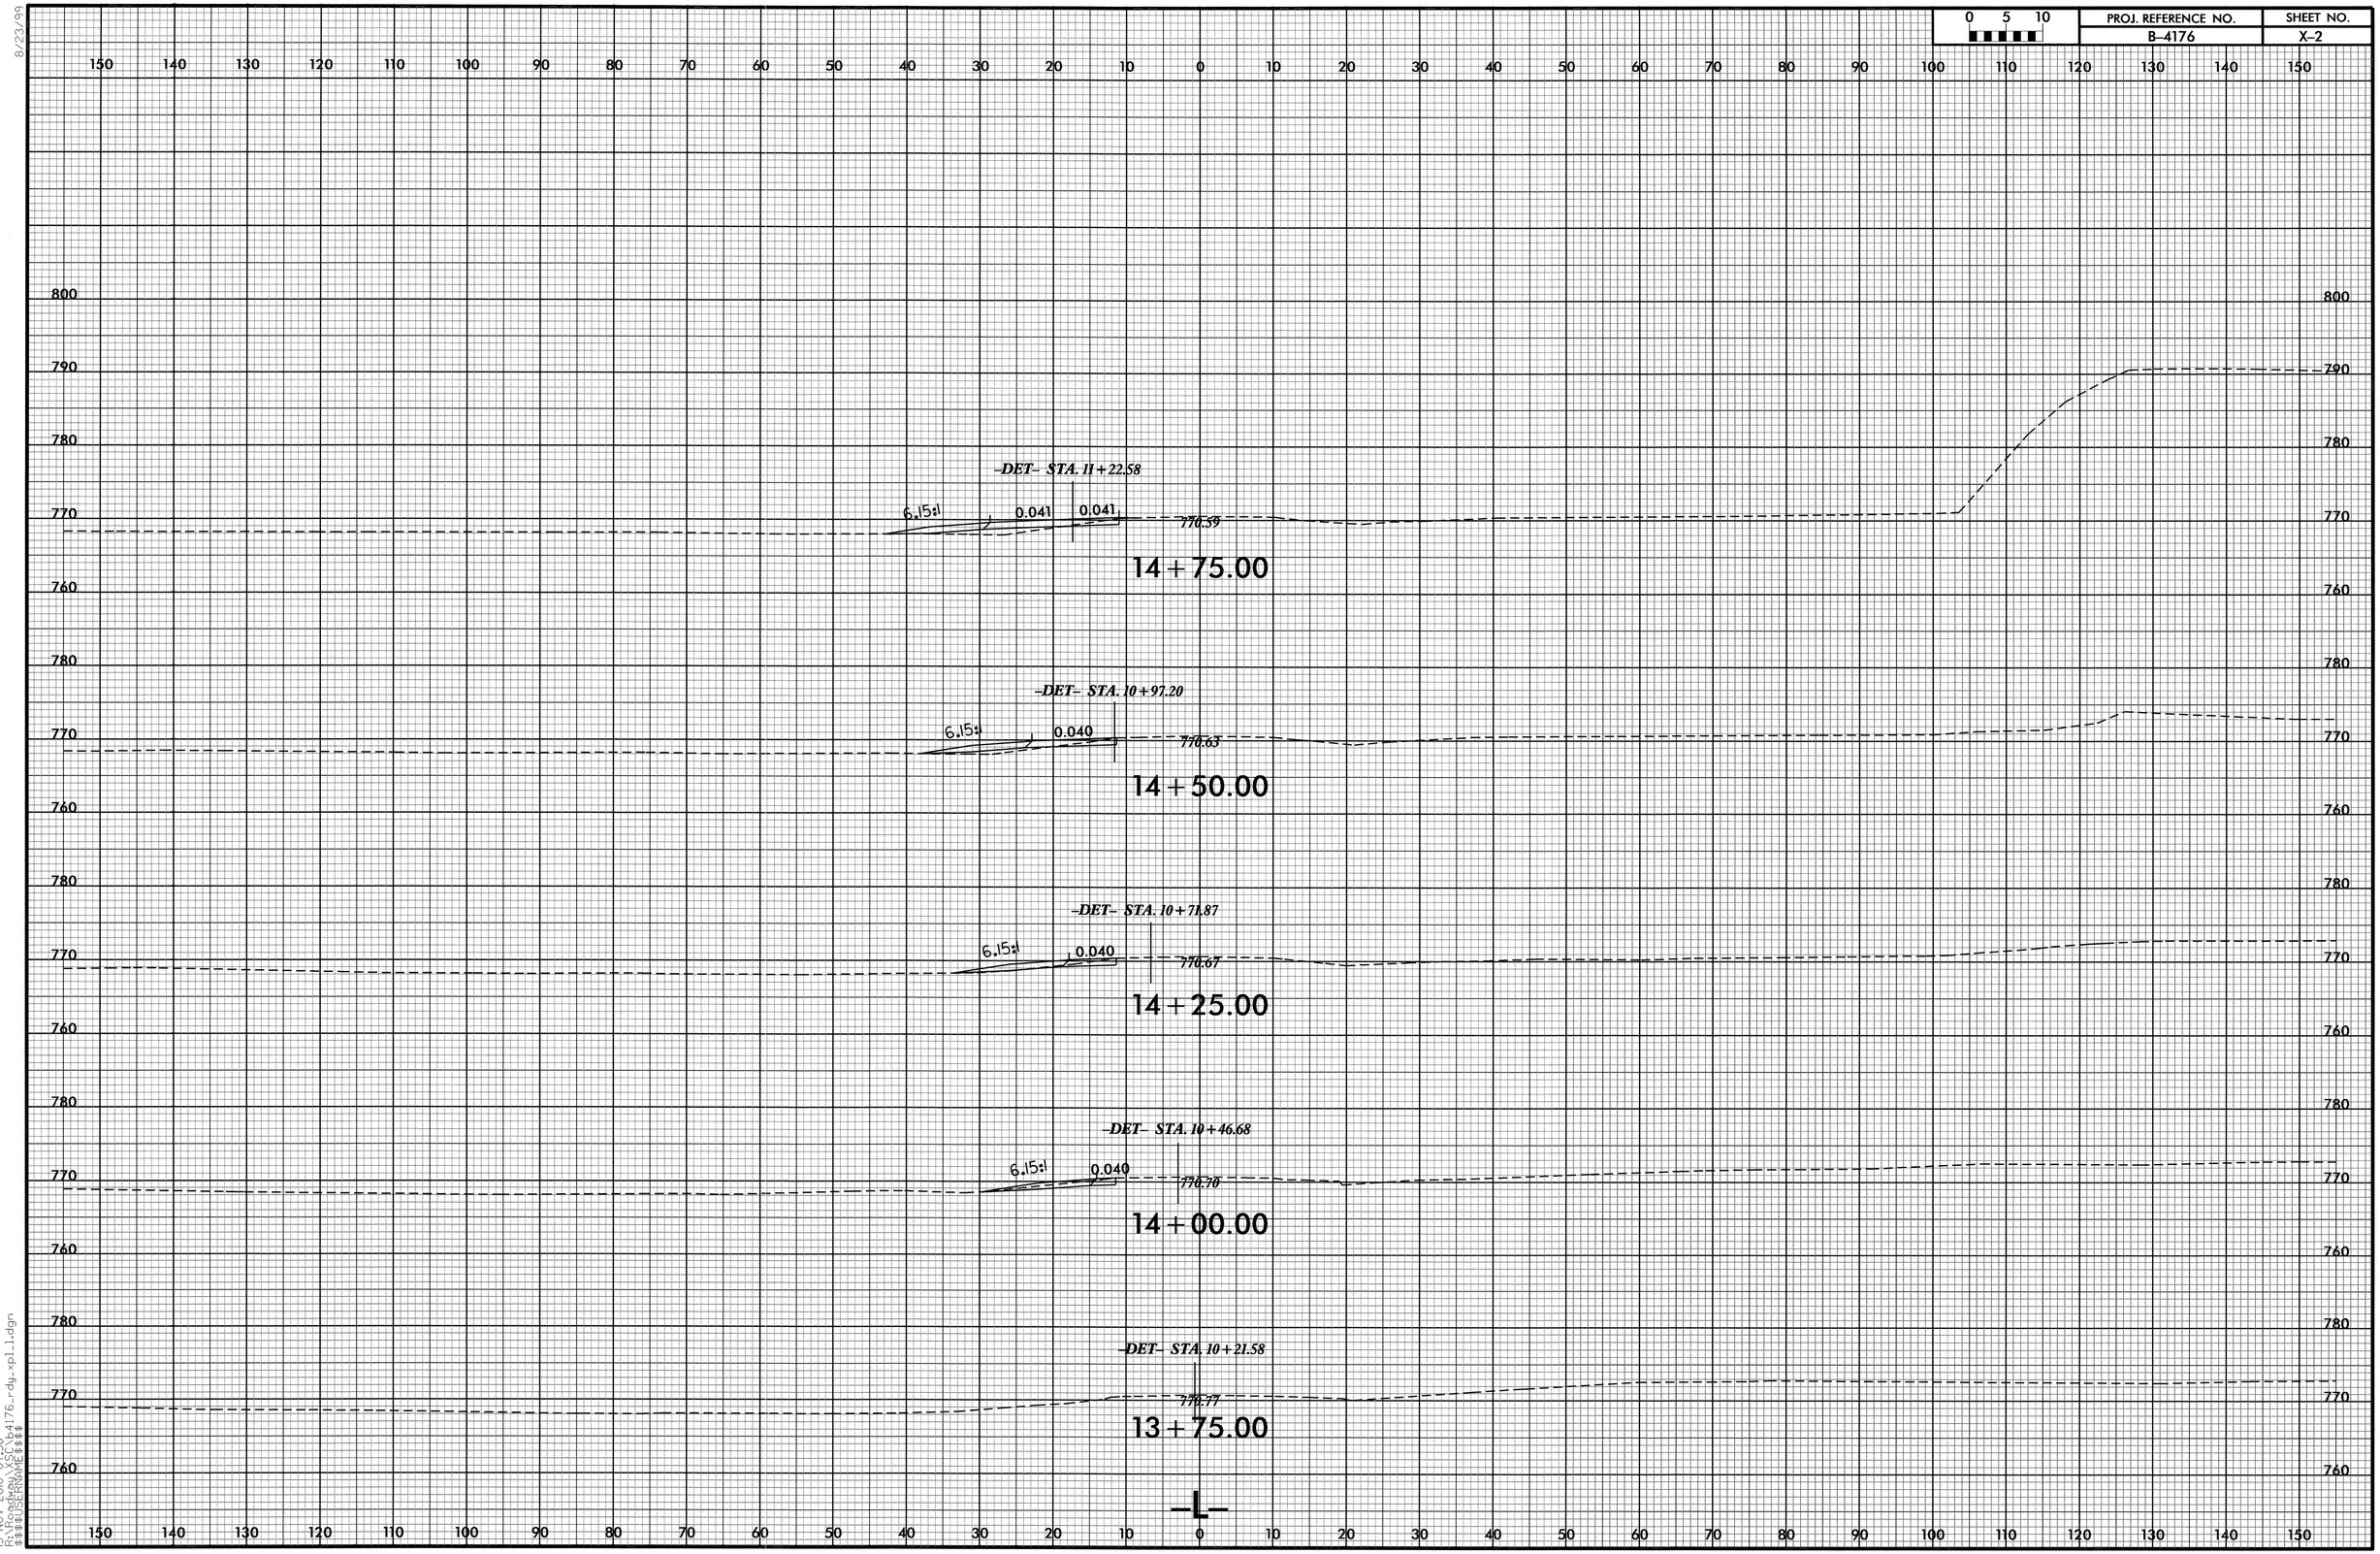

8/23/99

15-NOV-2010 07:58
R:\Roadway\SC\b4176_rdy_xpl1.dgn
$$$$USERNAME$$$$

0 5 10	PROJ. REFERENCE NO.	SHEET NO.
	B-4176	X-3

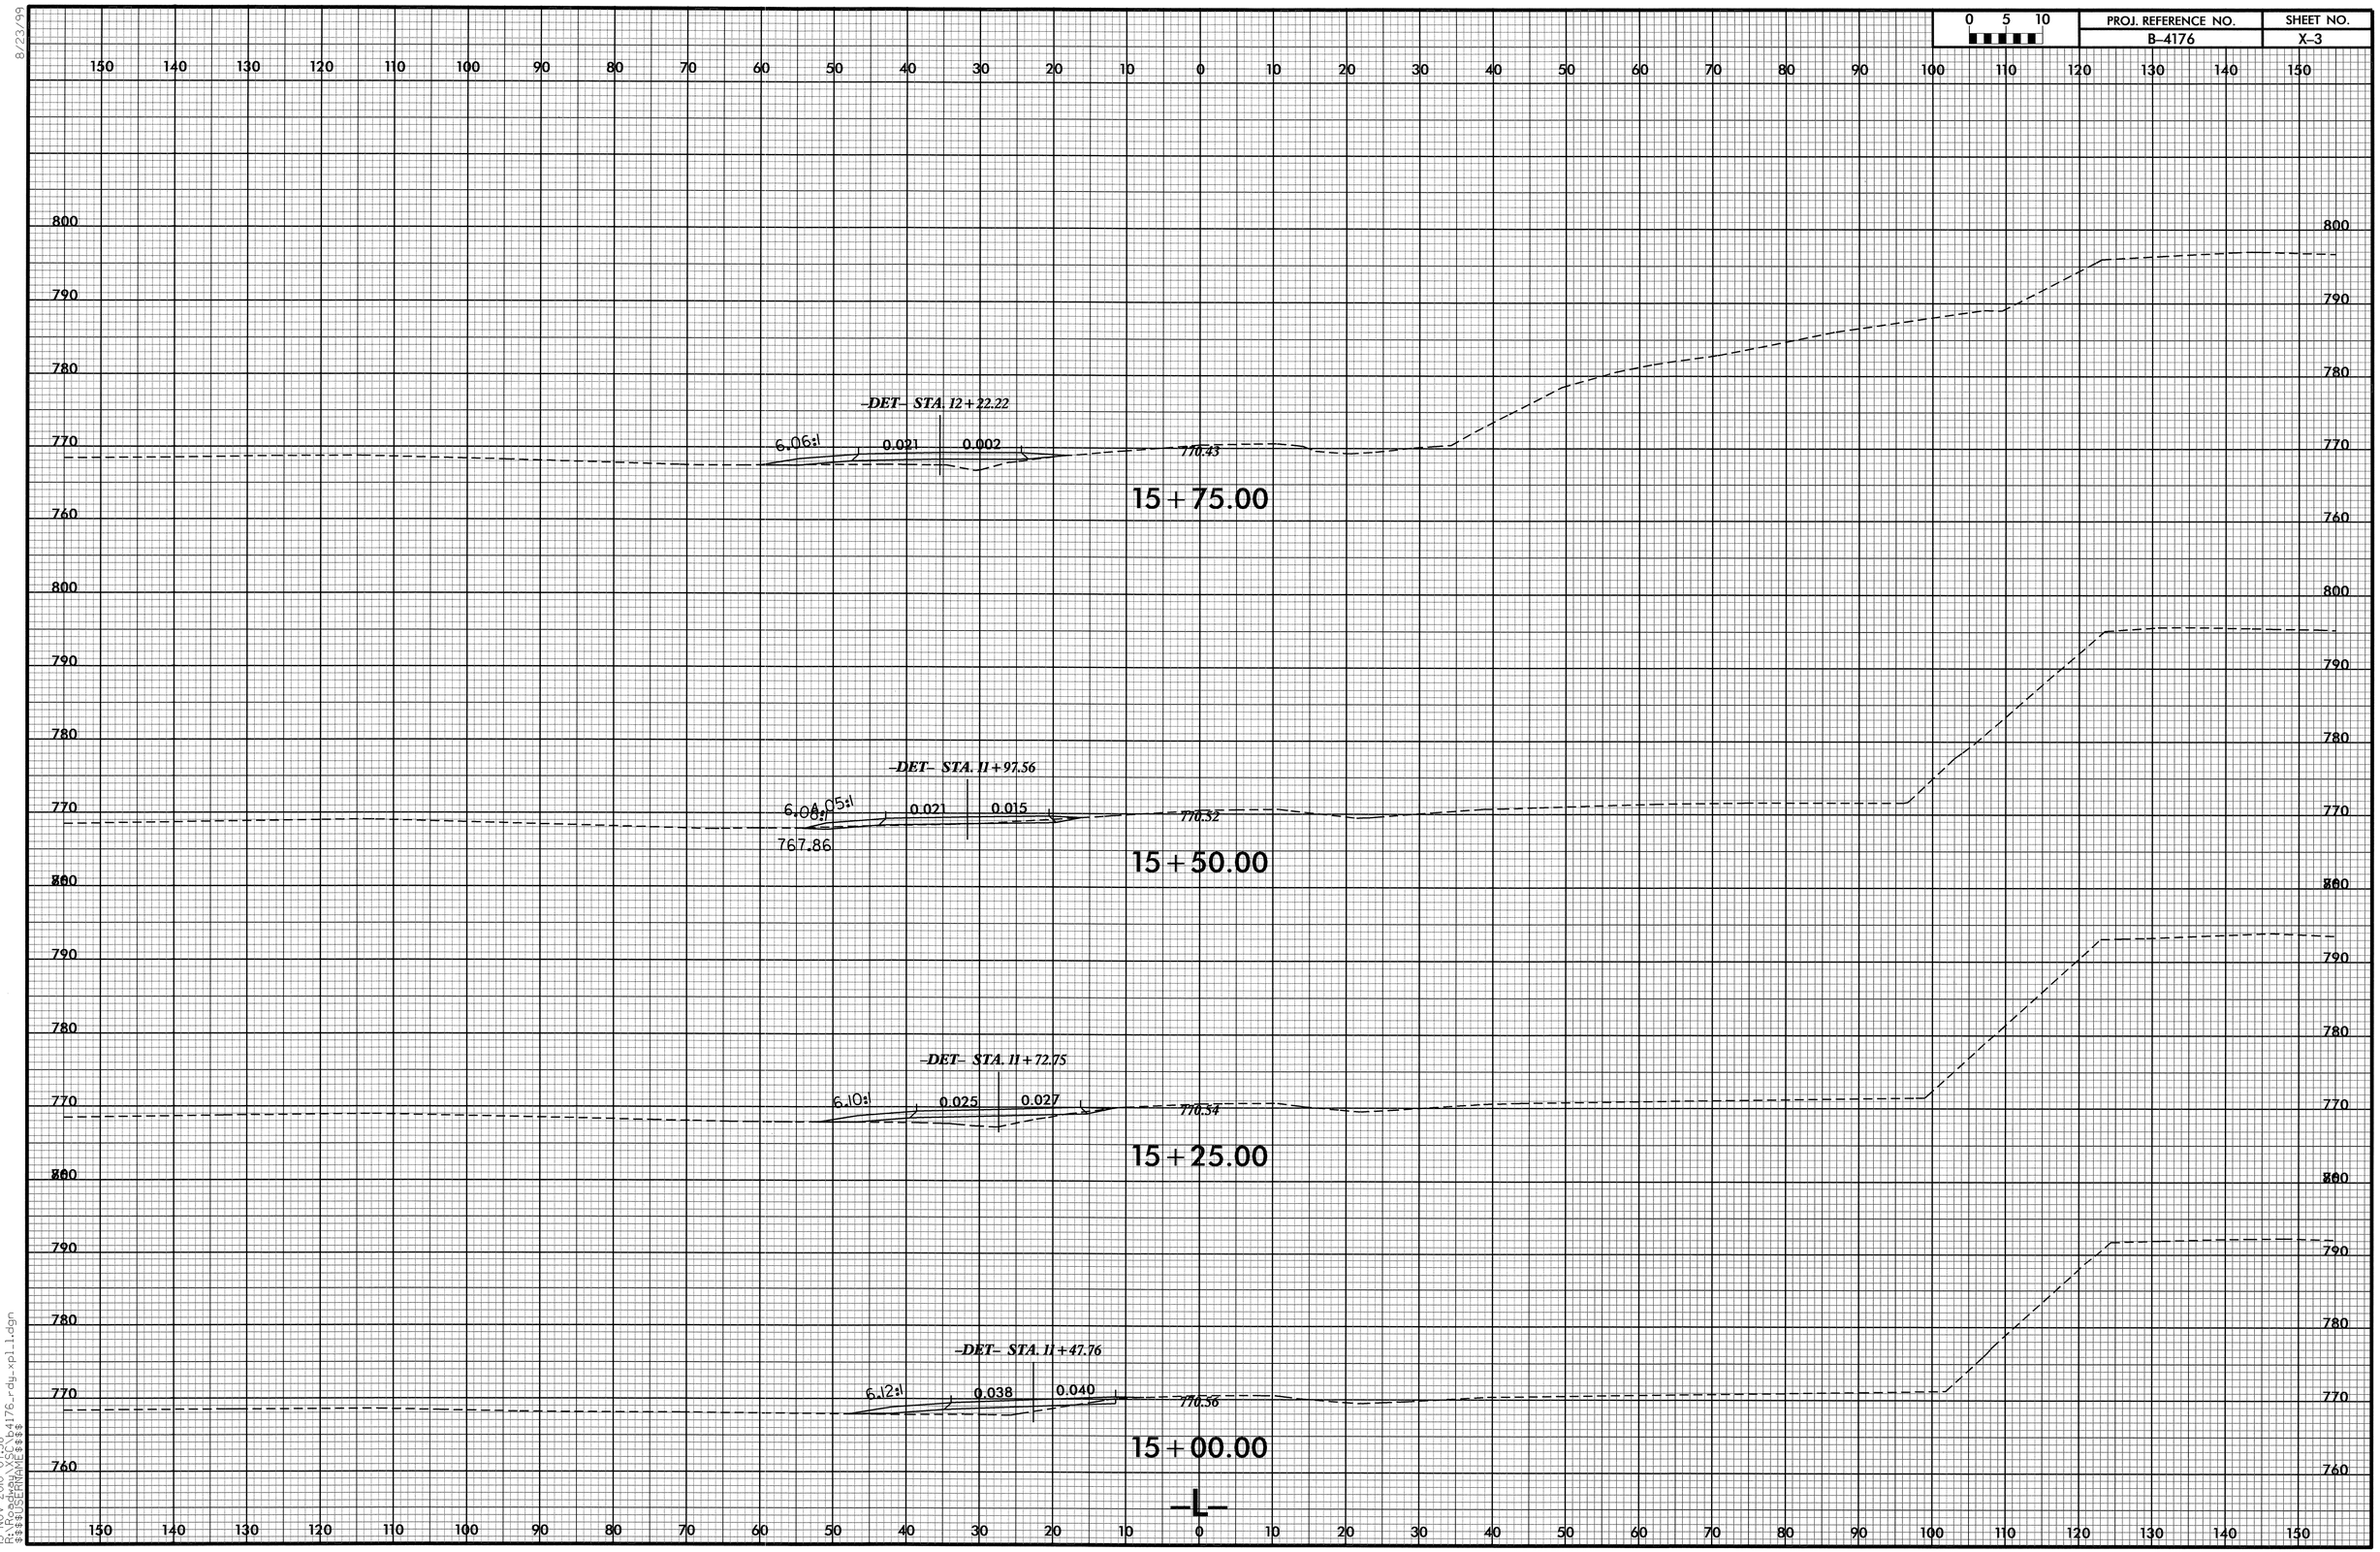

8/23/99

15-NOV-2010 07:58
R:\Roadway\Xsc\b4176_rdy_xpl_l.dgn
$$$$USERNAME$$$$

0 5 10	PROJ. REFERENCE NO.	SHEET NO.
	B-4176	X-4

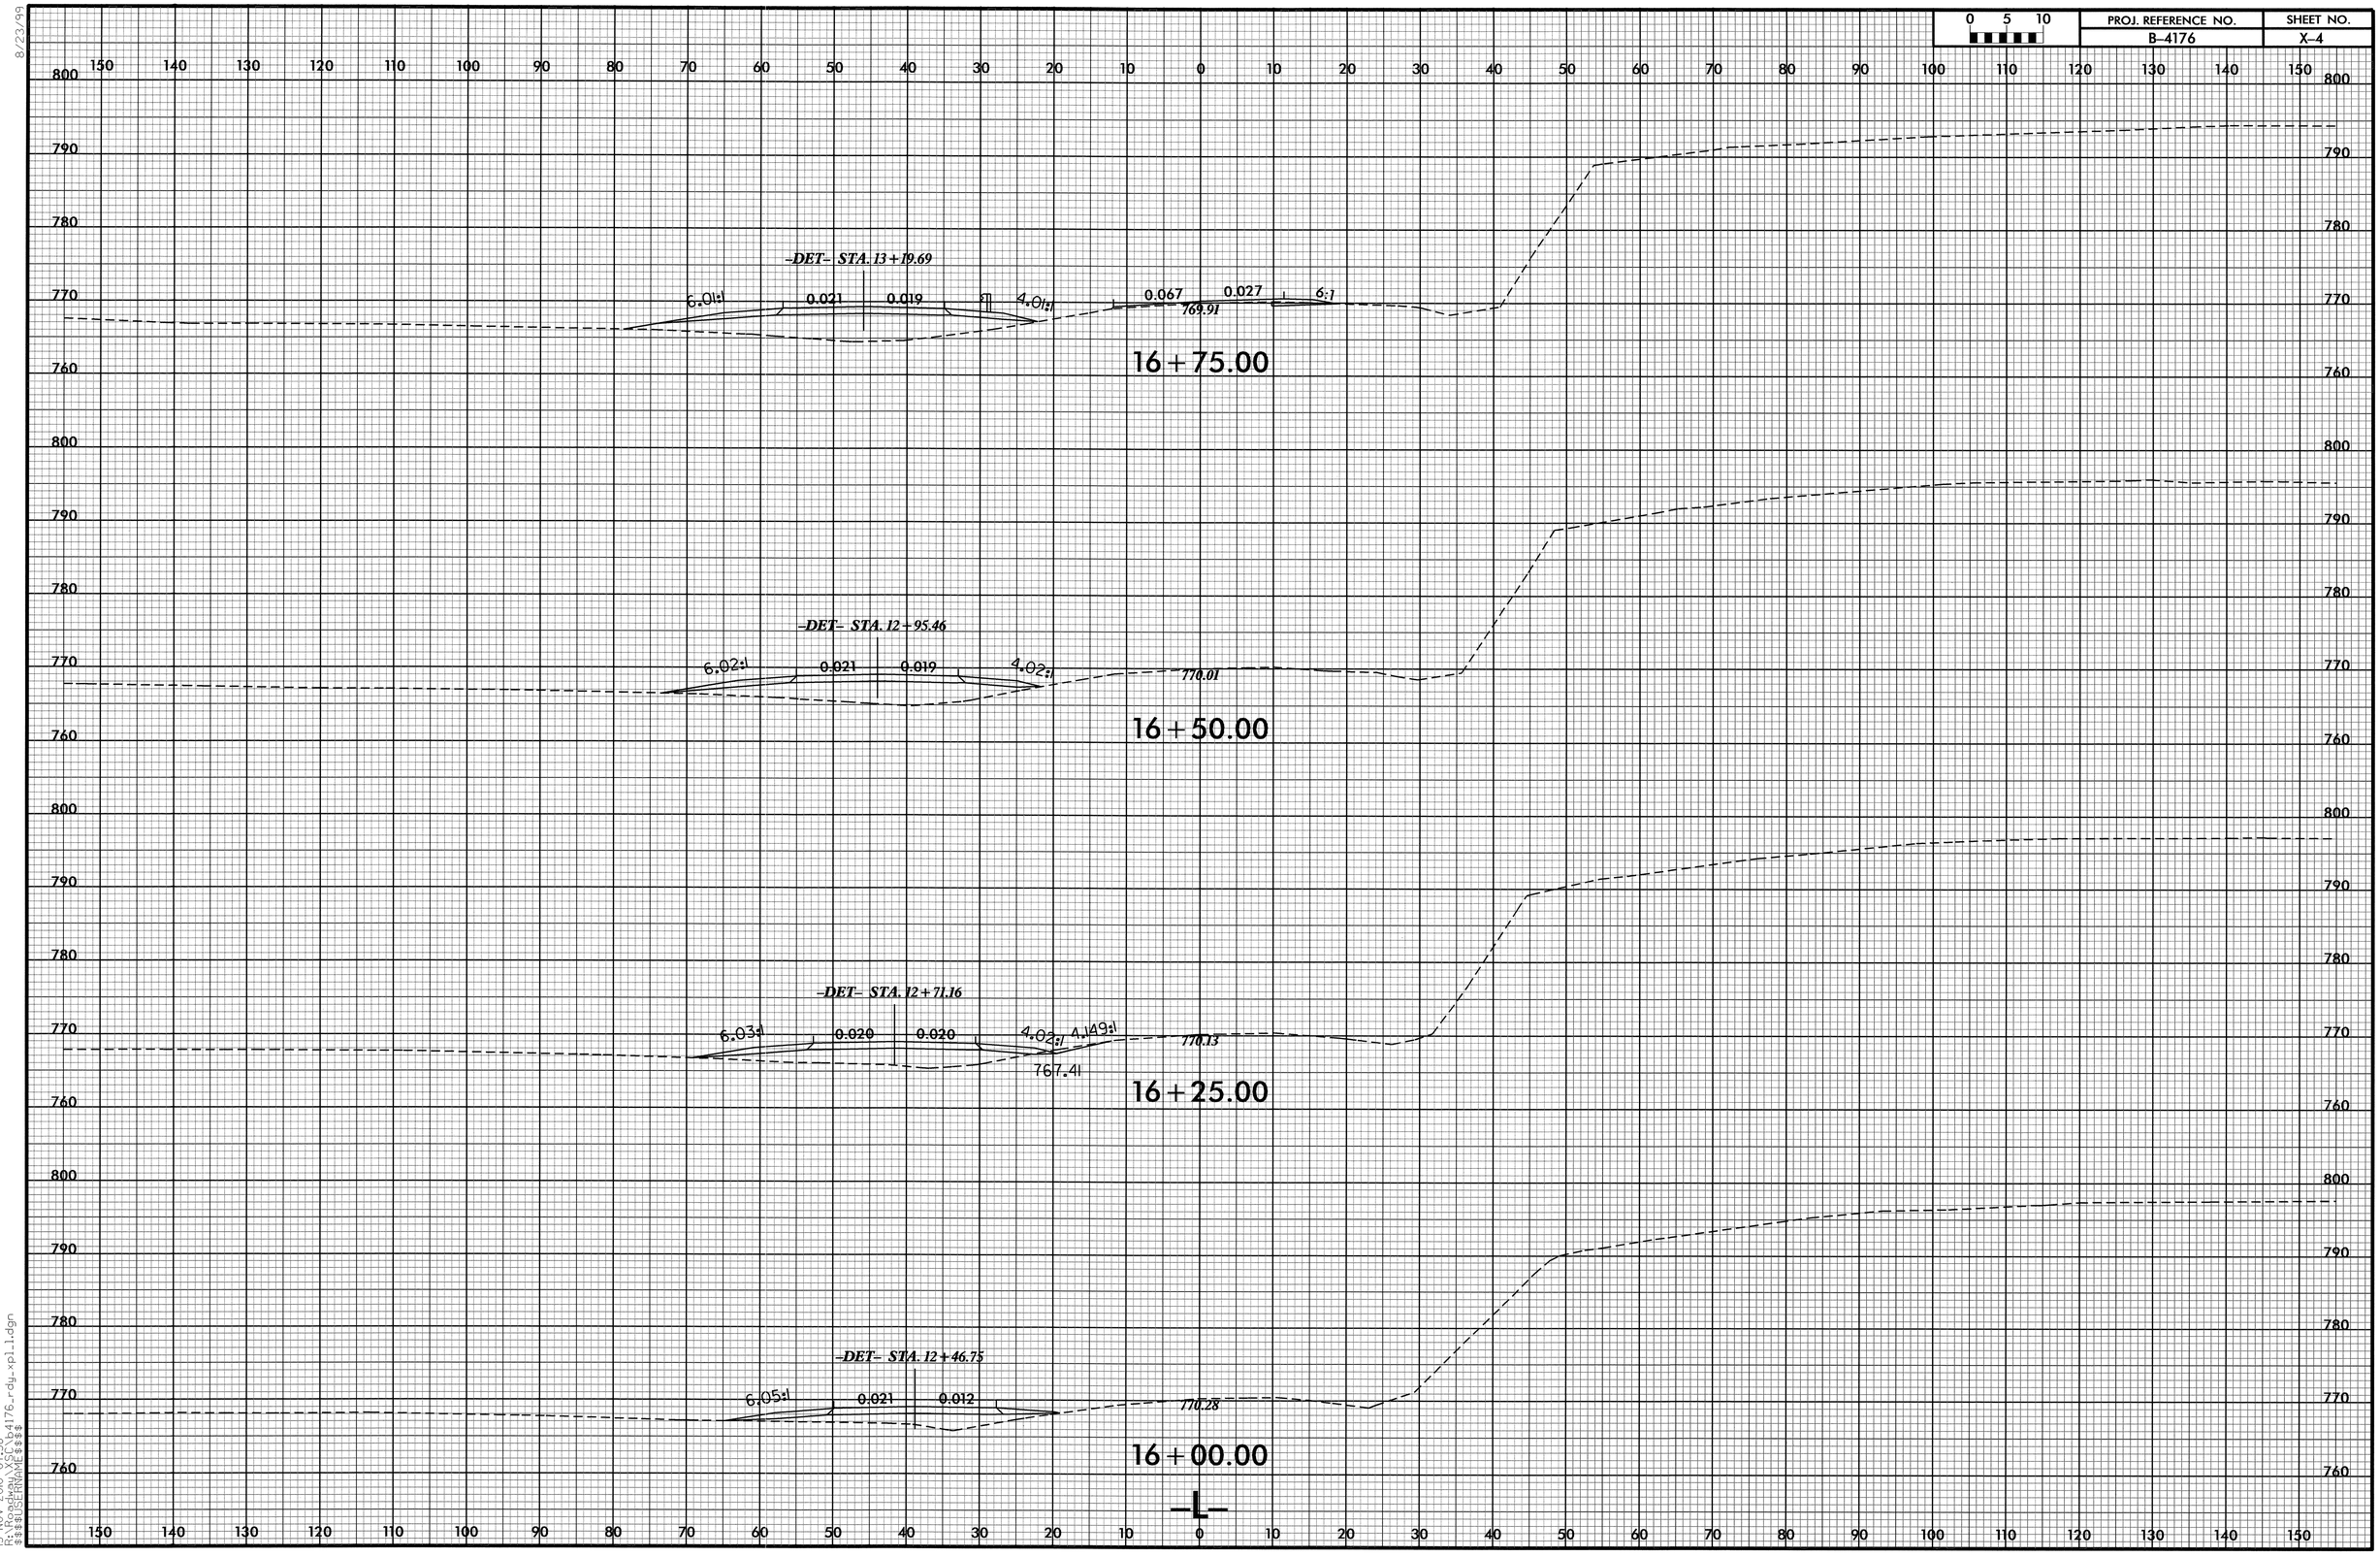

8/23/99

15-NOV-2010 07:58
R:\Roadway\X01\b4176_rdy_xpl1.dgn
$$$$USERNAME$$$$

0 5 10	PROJ. REFERENCE NO.	SHEET NO.
	B-4176	X-5

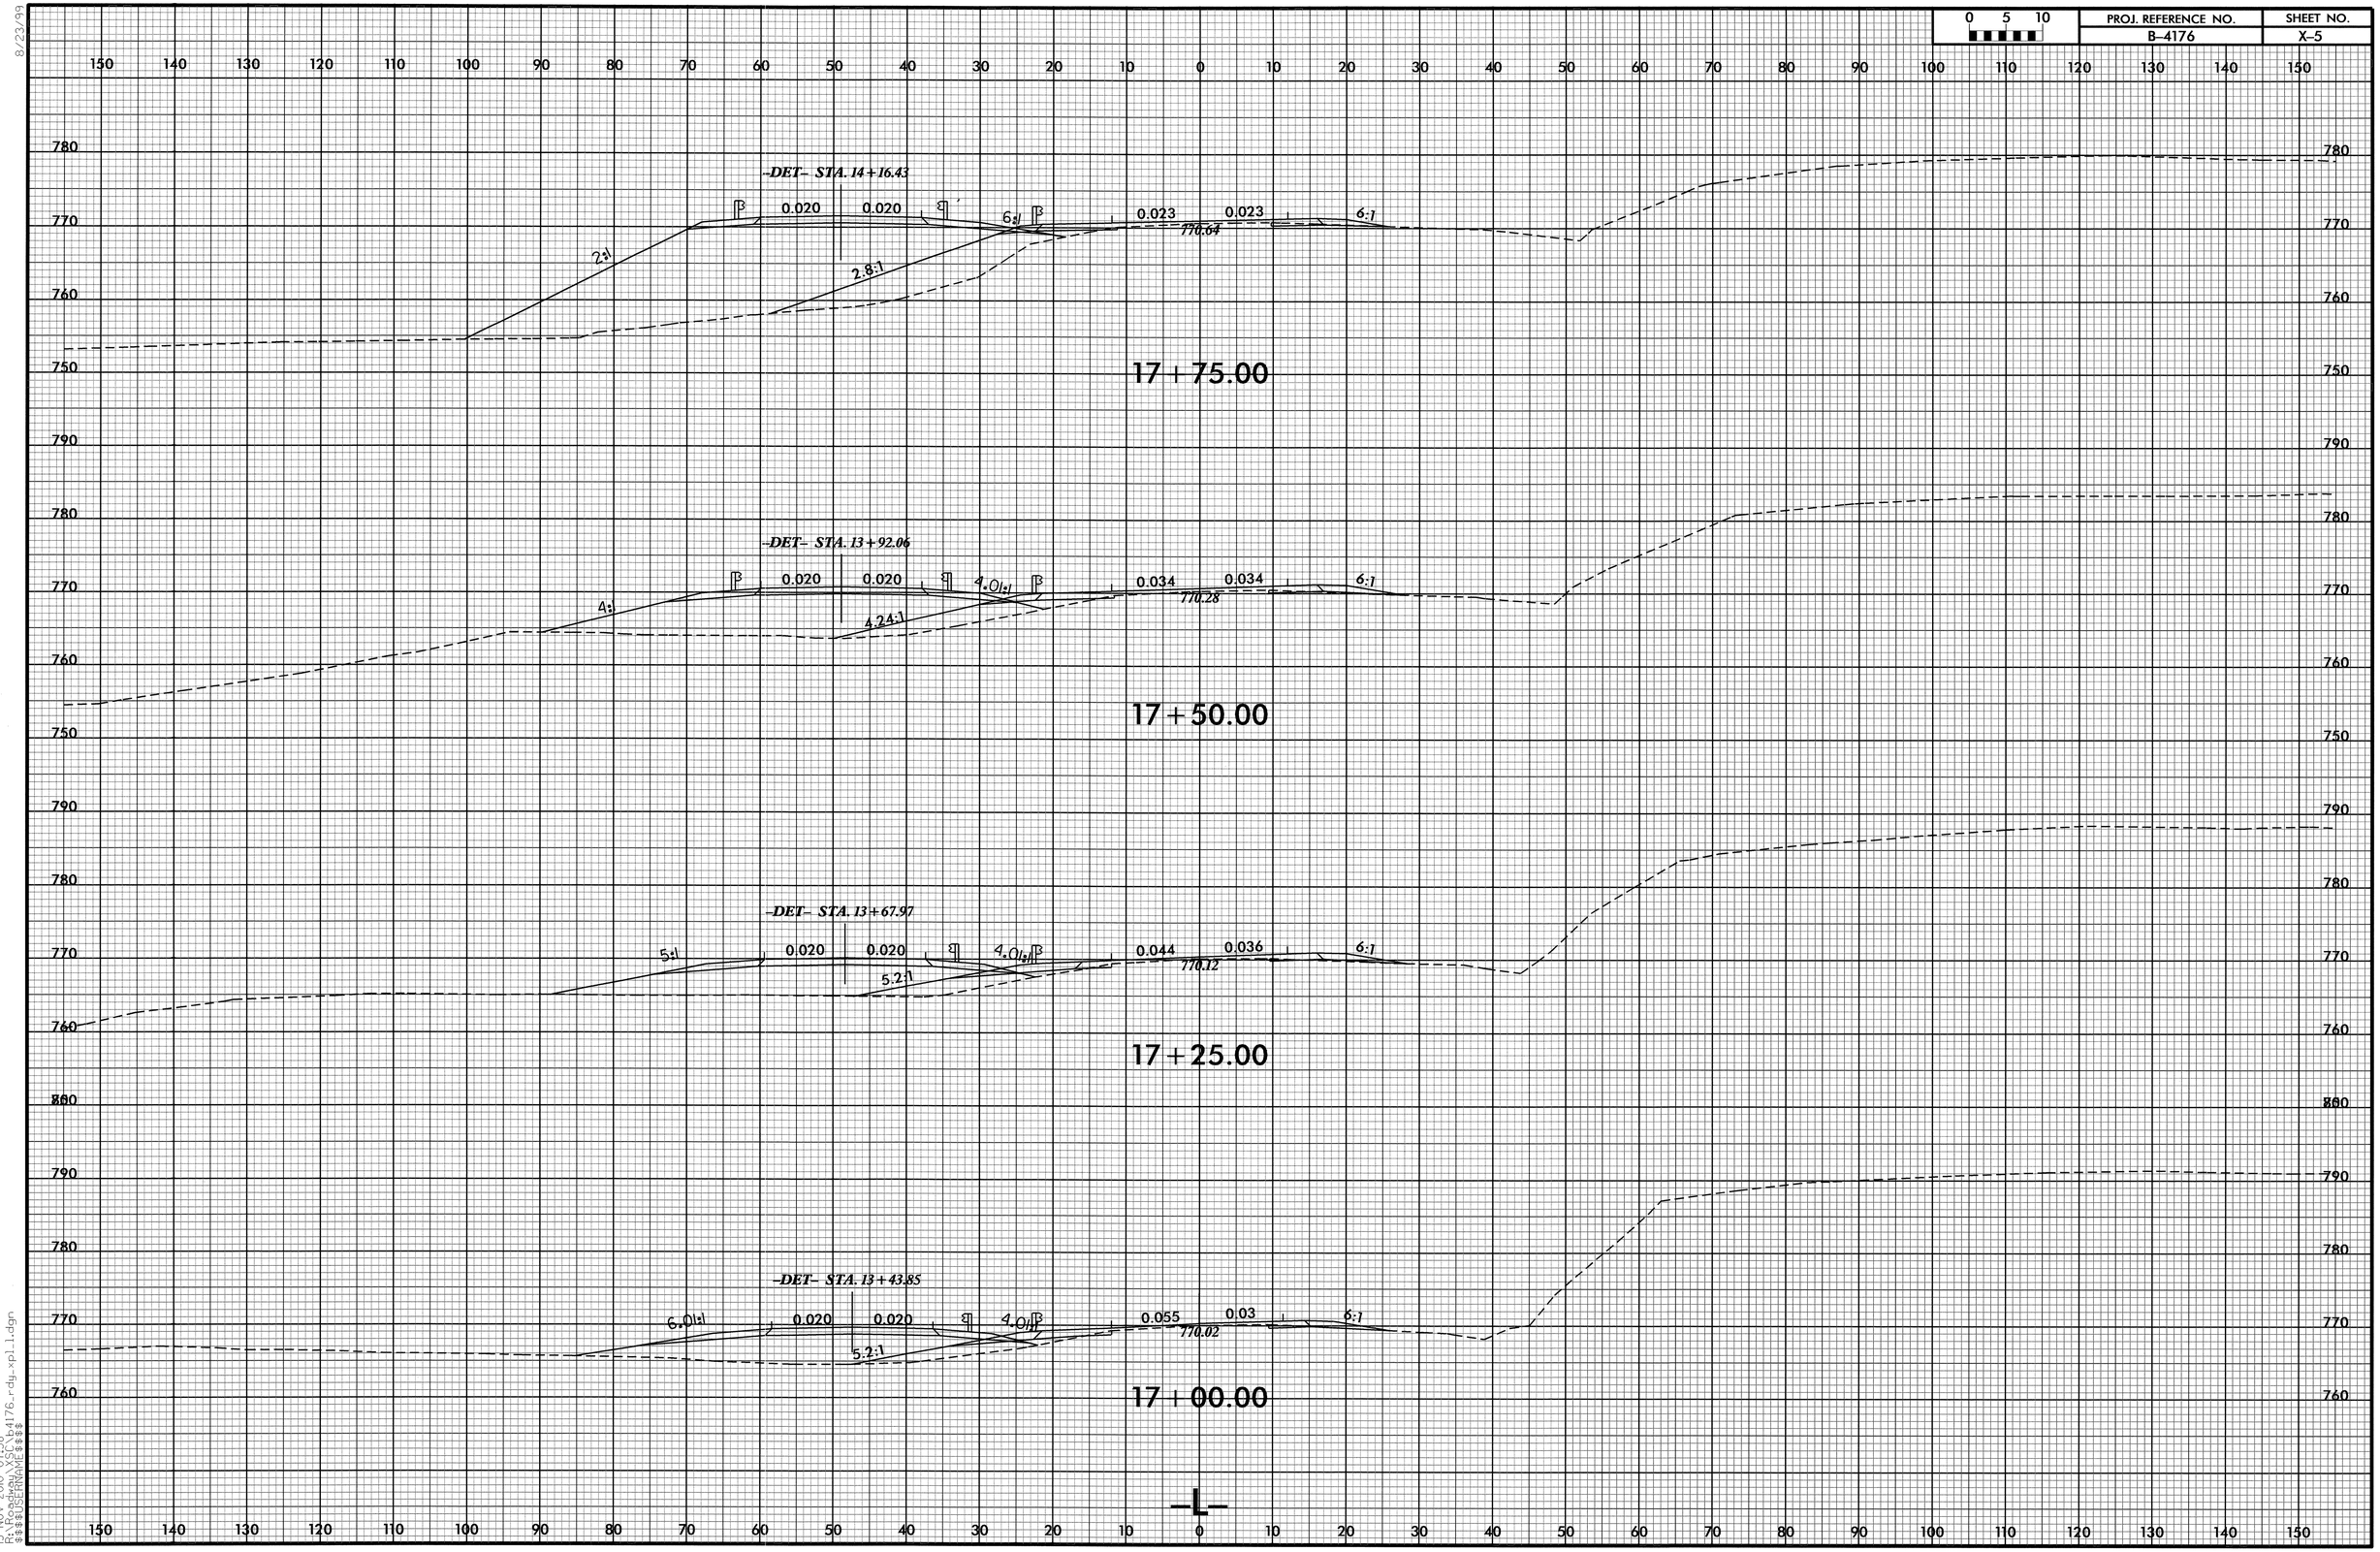

8/23/99

15-NOV-2010 07:58
R:\Roadway\X5C\b4176_rdy_xpl_1.dgn
$$$$USERNAME$$$$

0 5 10	PROJ. REFERENCE NO.	SHEET NO.
	B-4176	X-6

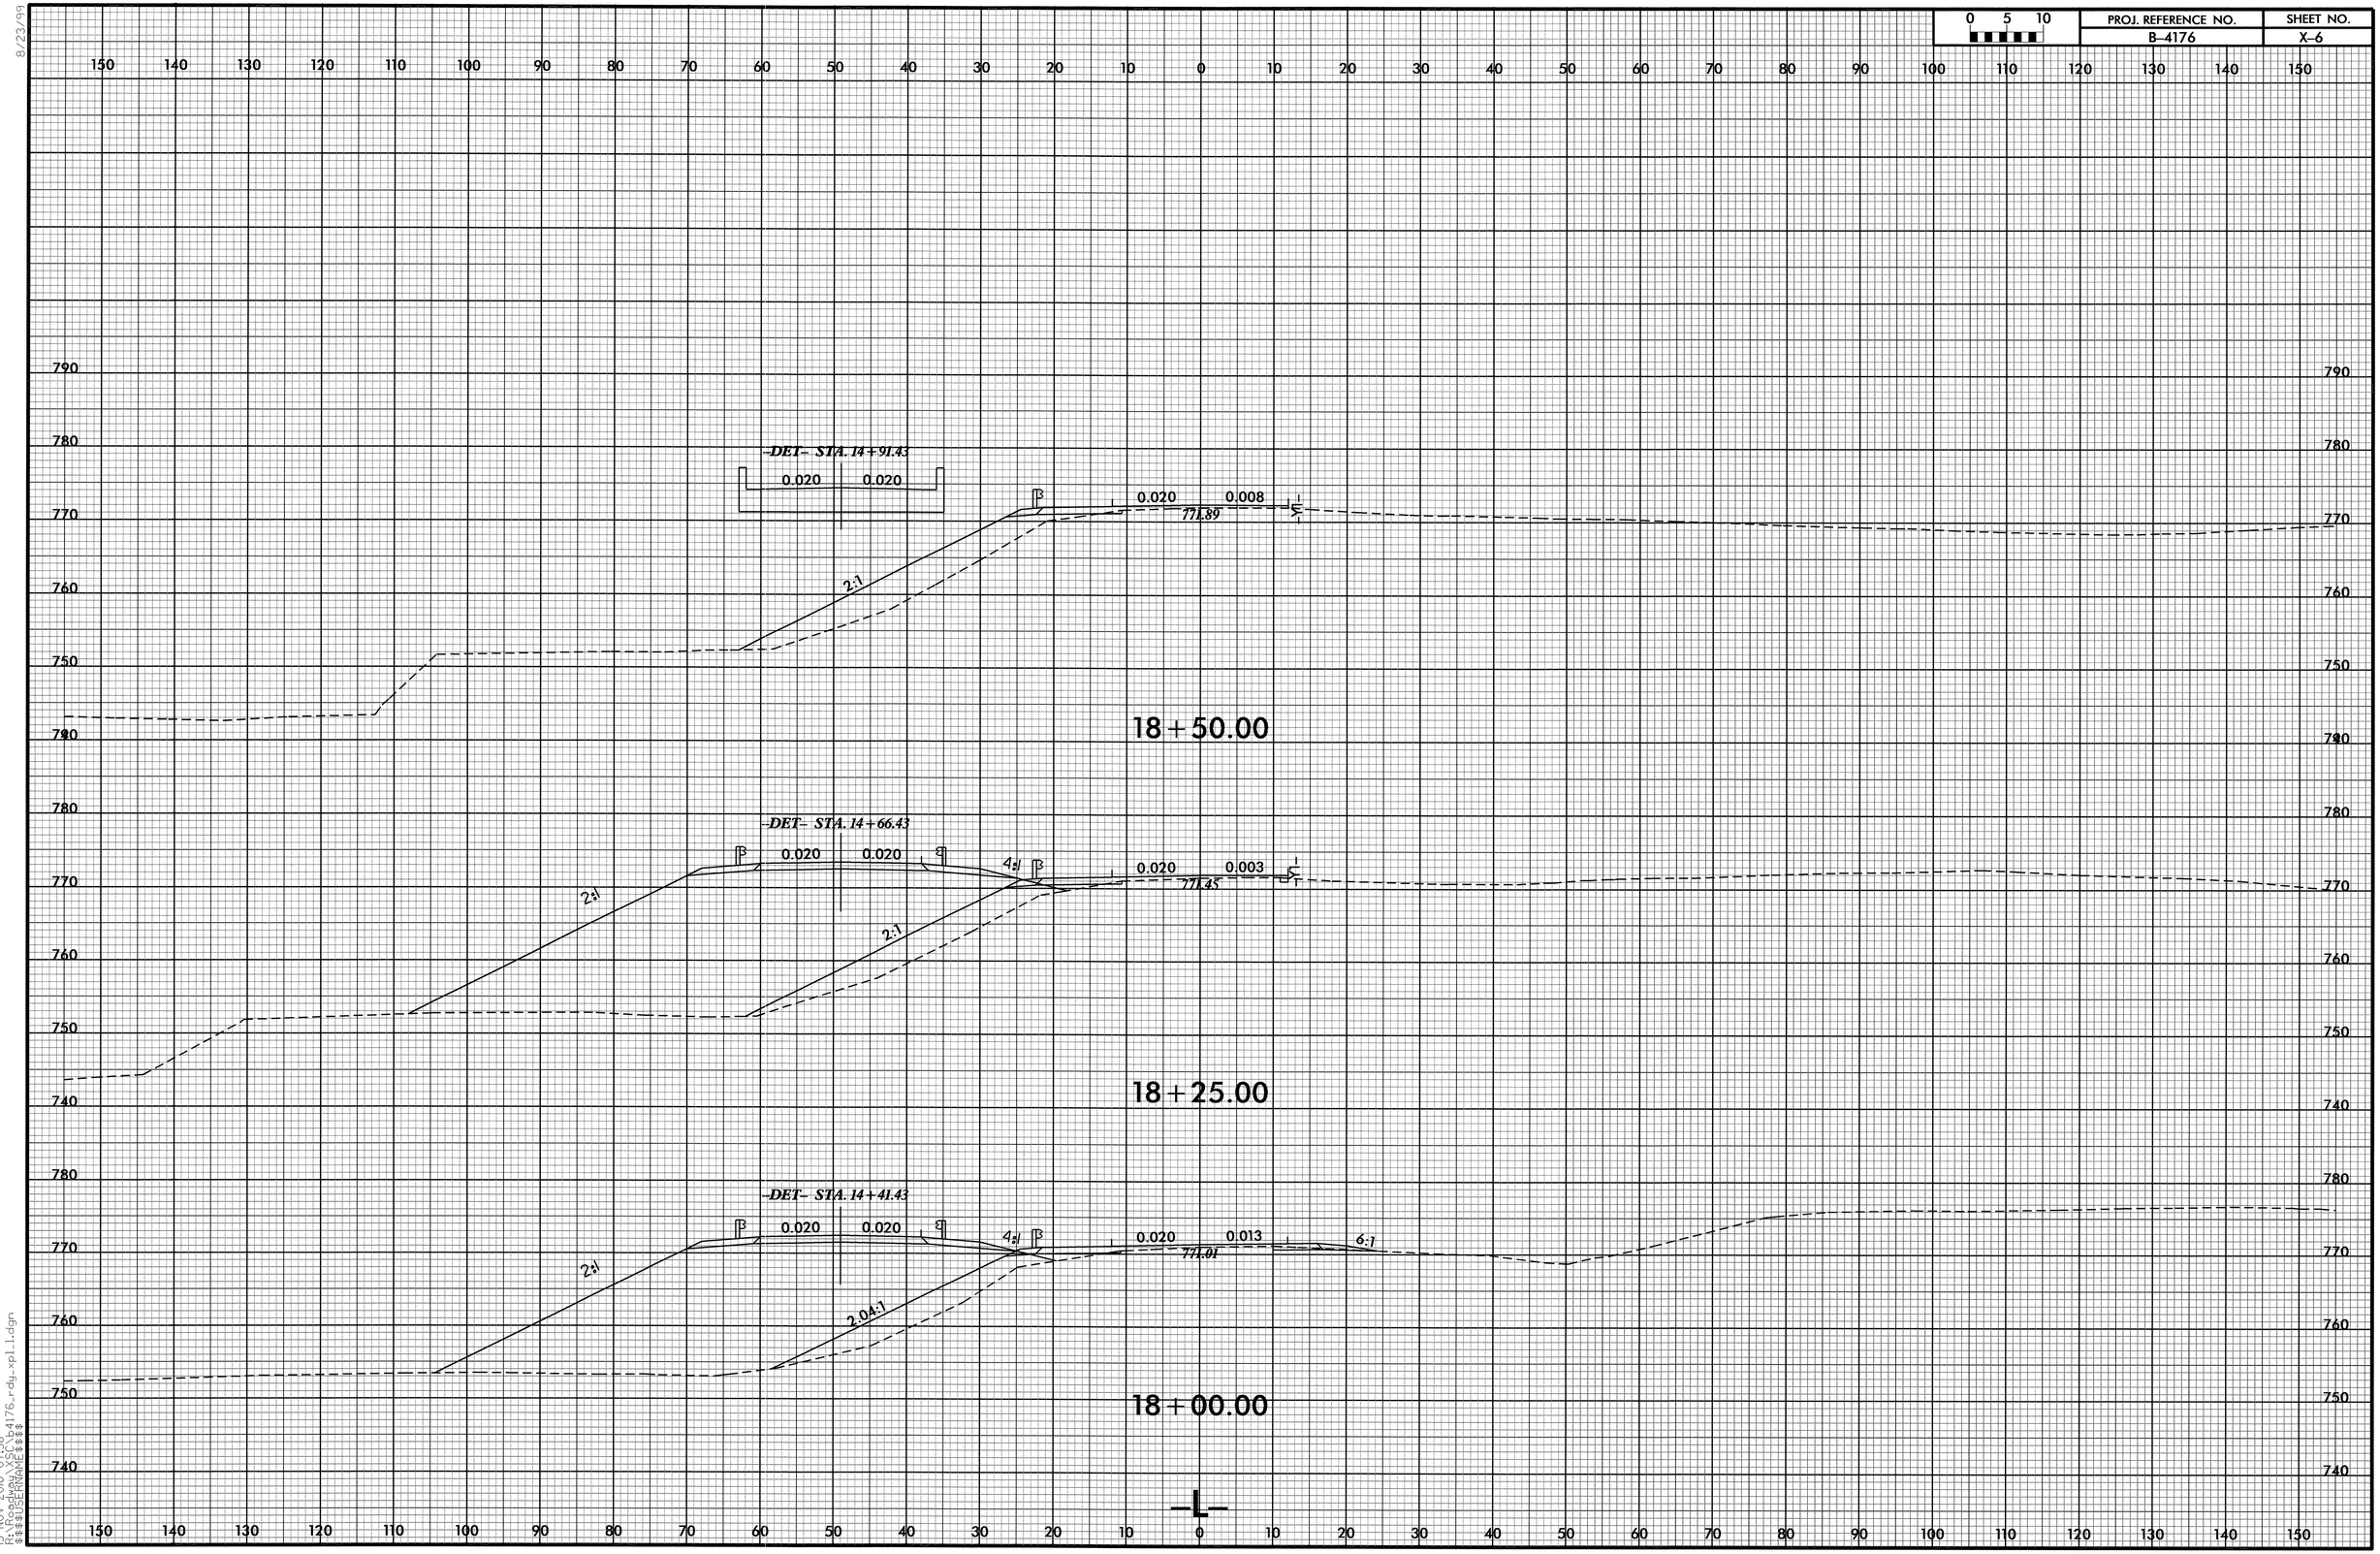

8/23/99

15-NOV-2010 07:58
R:\Roadway\Proj\b4176_rdy_xpl_1.dgn
$$$$USERNAME$$$$

0 5 10	PROJ. REFERENCE NO.	SHEET NO.
	B-4176	X-7

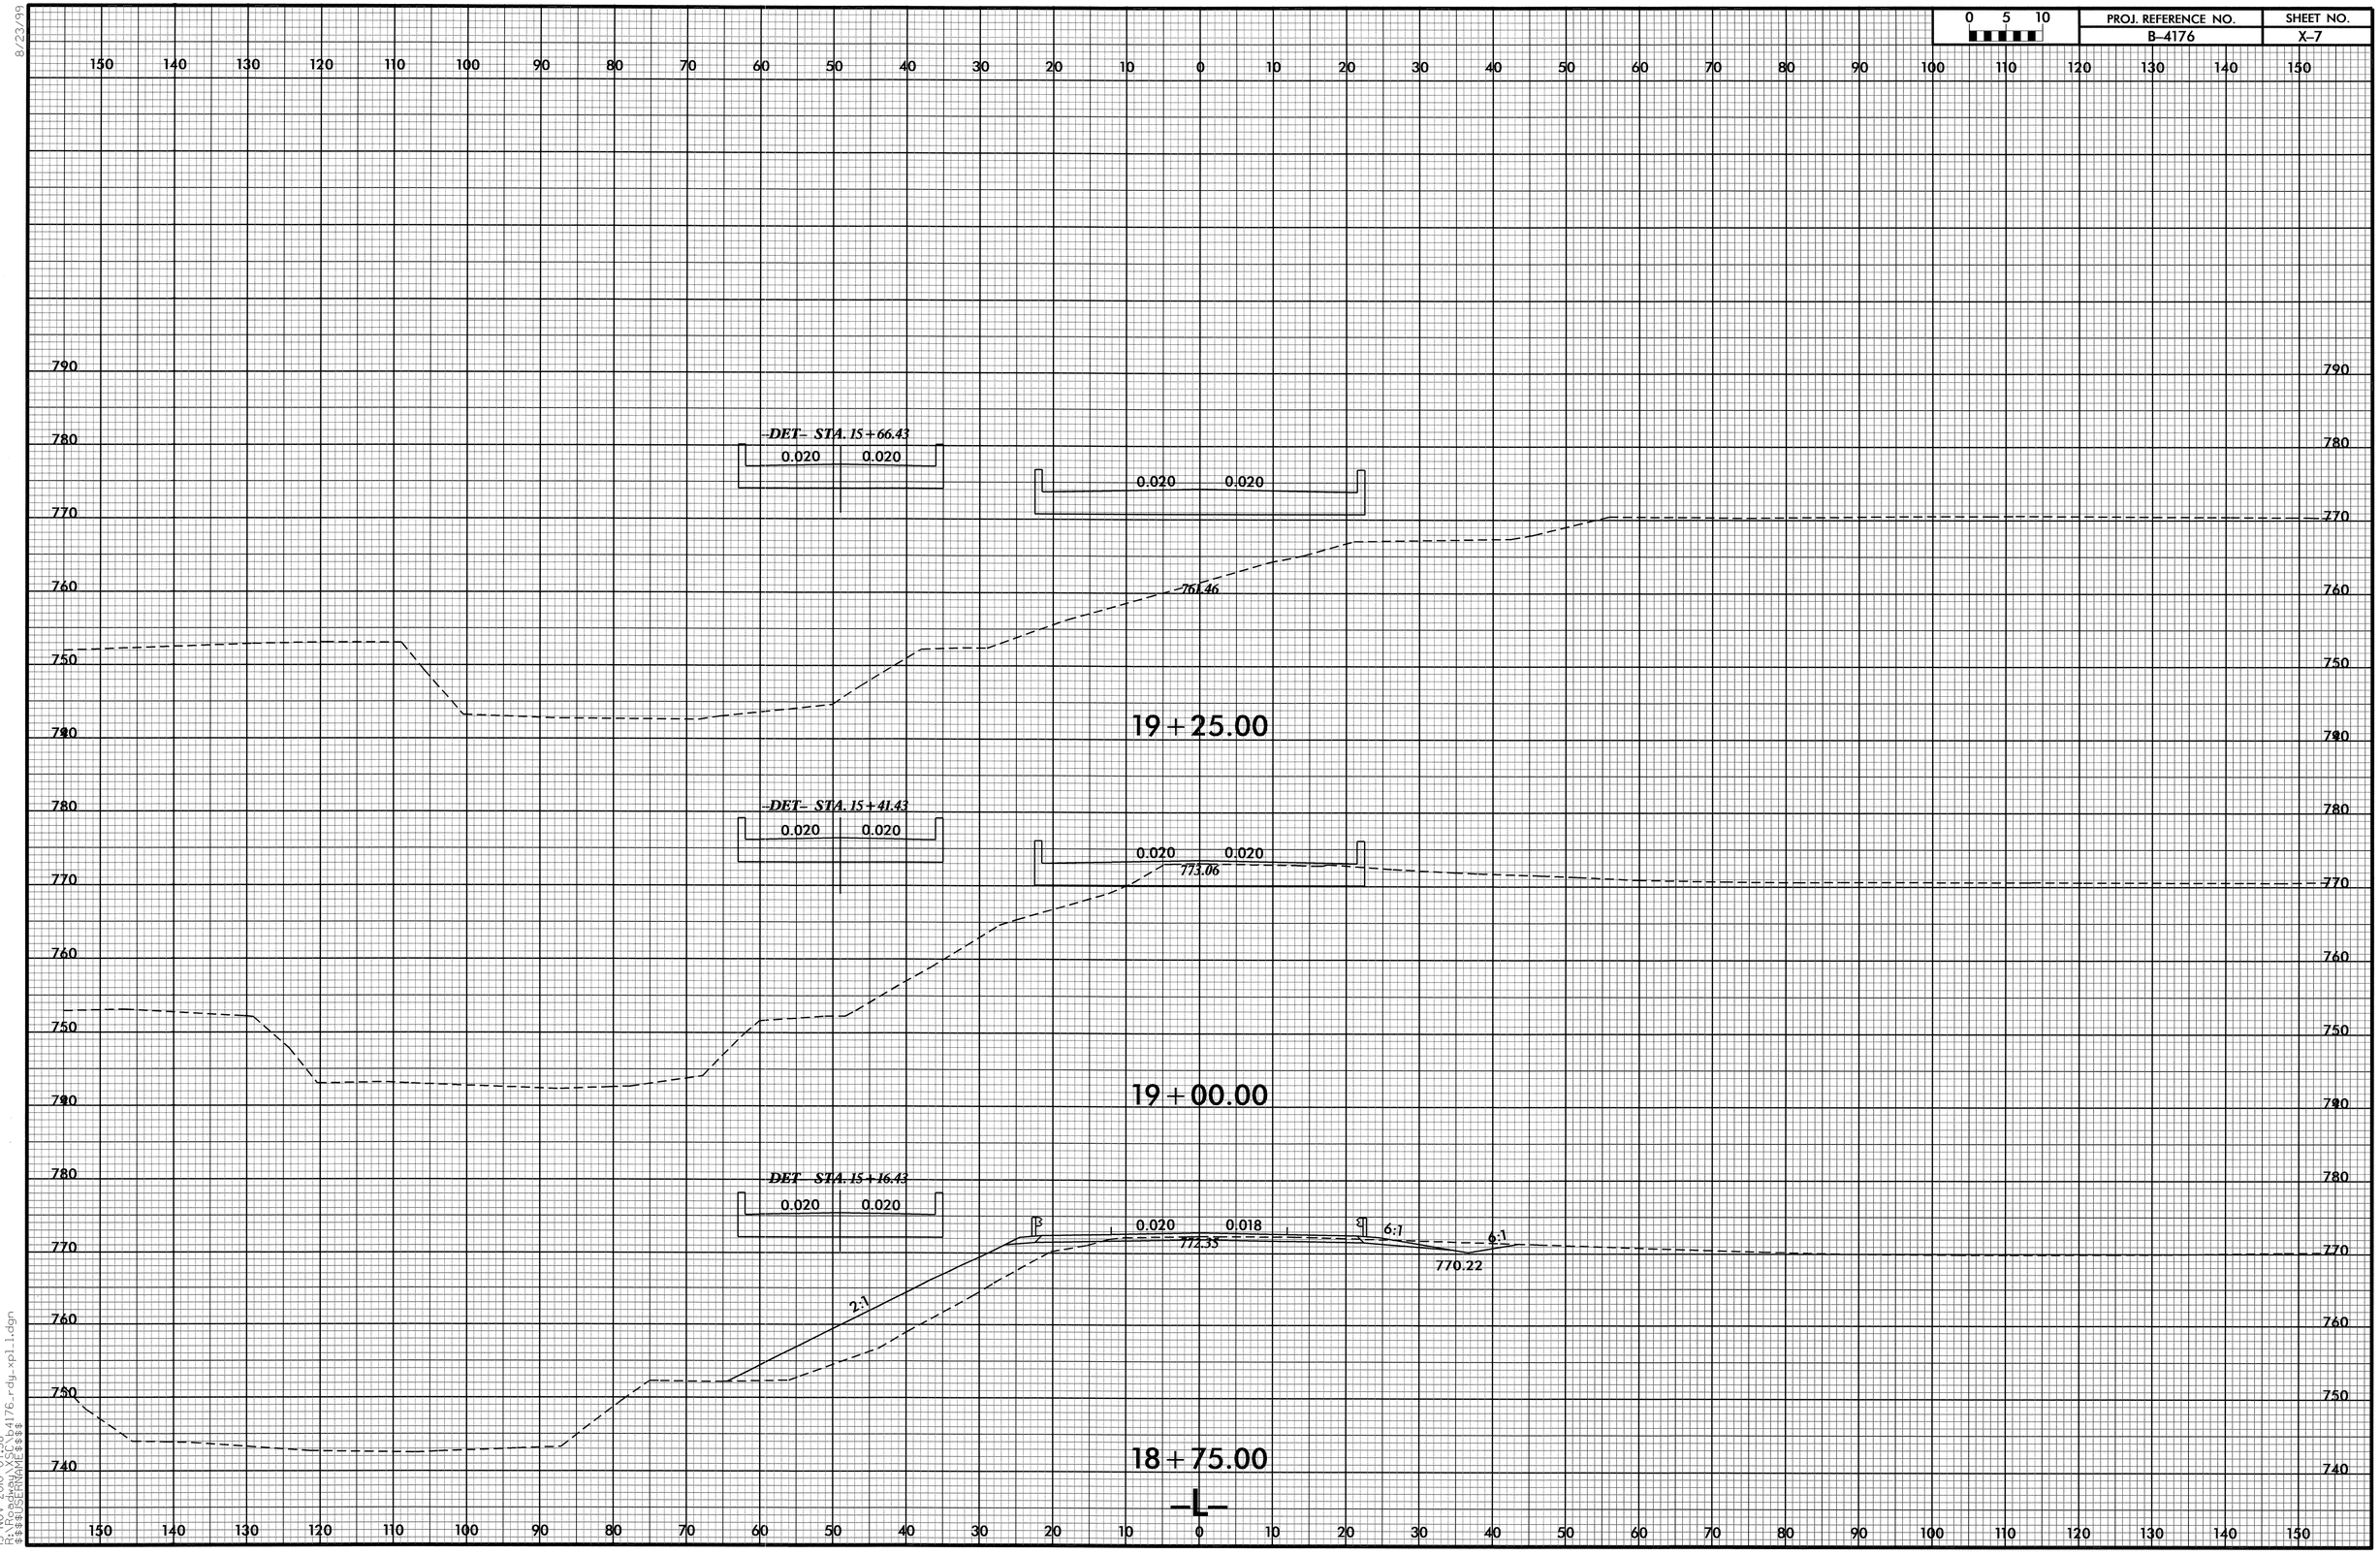

8/23/99

15-NOV-2010 07:58
R:\Roadway\XSC\b4176_rdy_xpl_1.dgn
$$$$USERNAME$$$$

0 5 10	PROJ. REFERENCE NO.	SHEET NO.
	B-4176	X-8

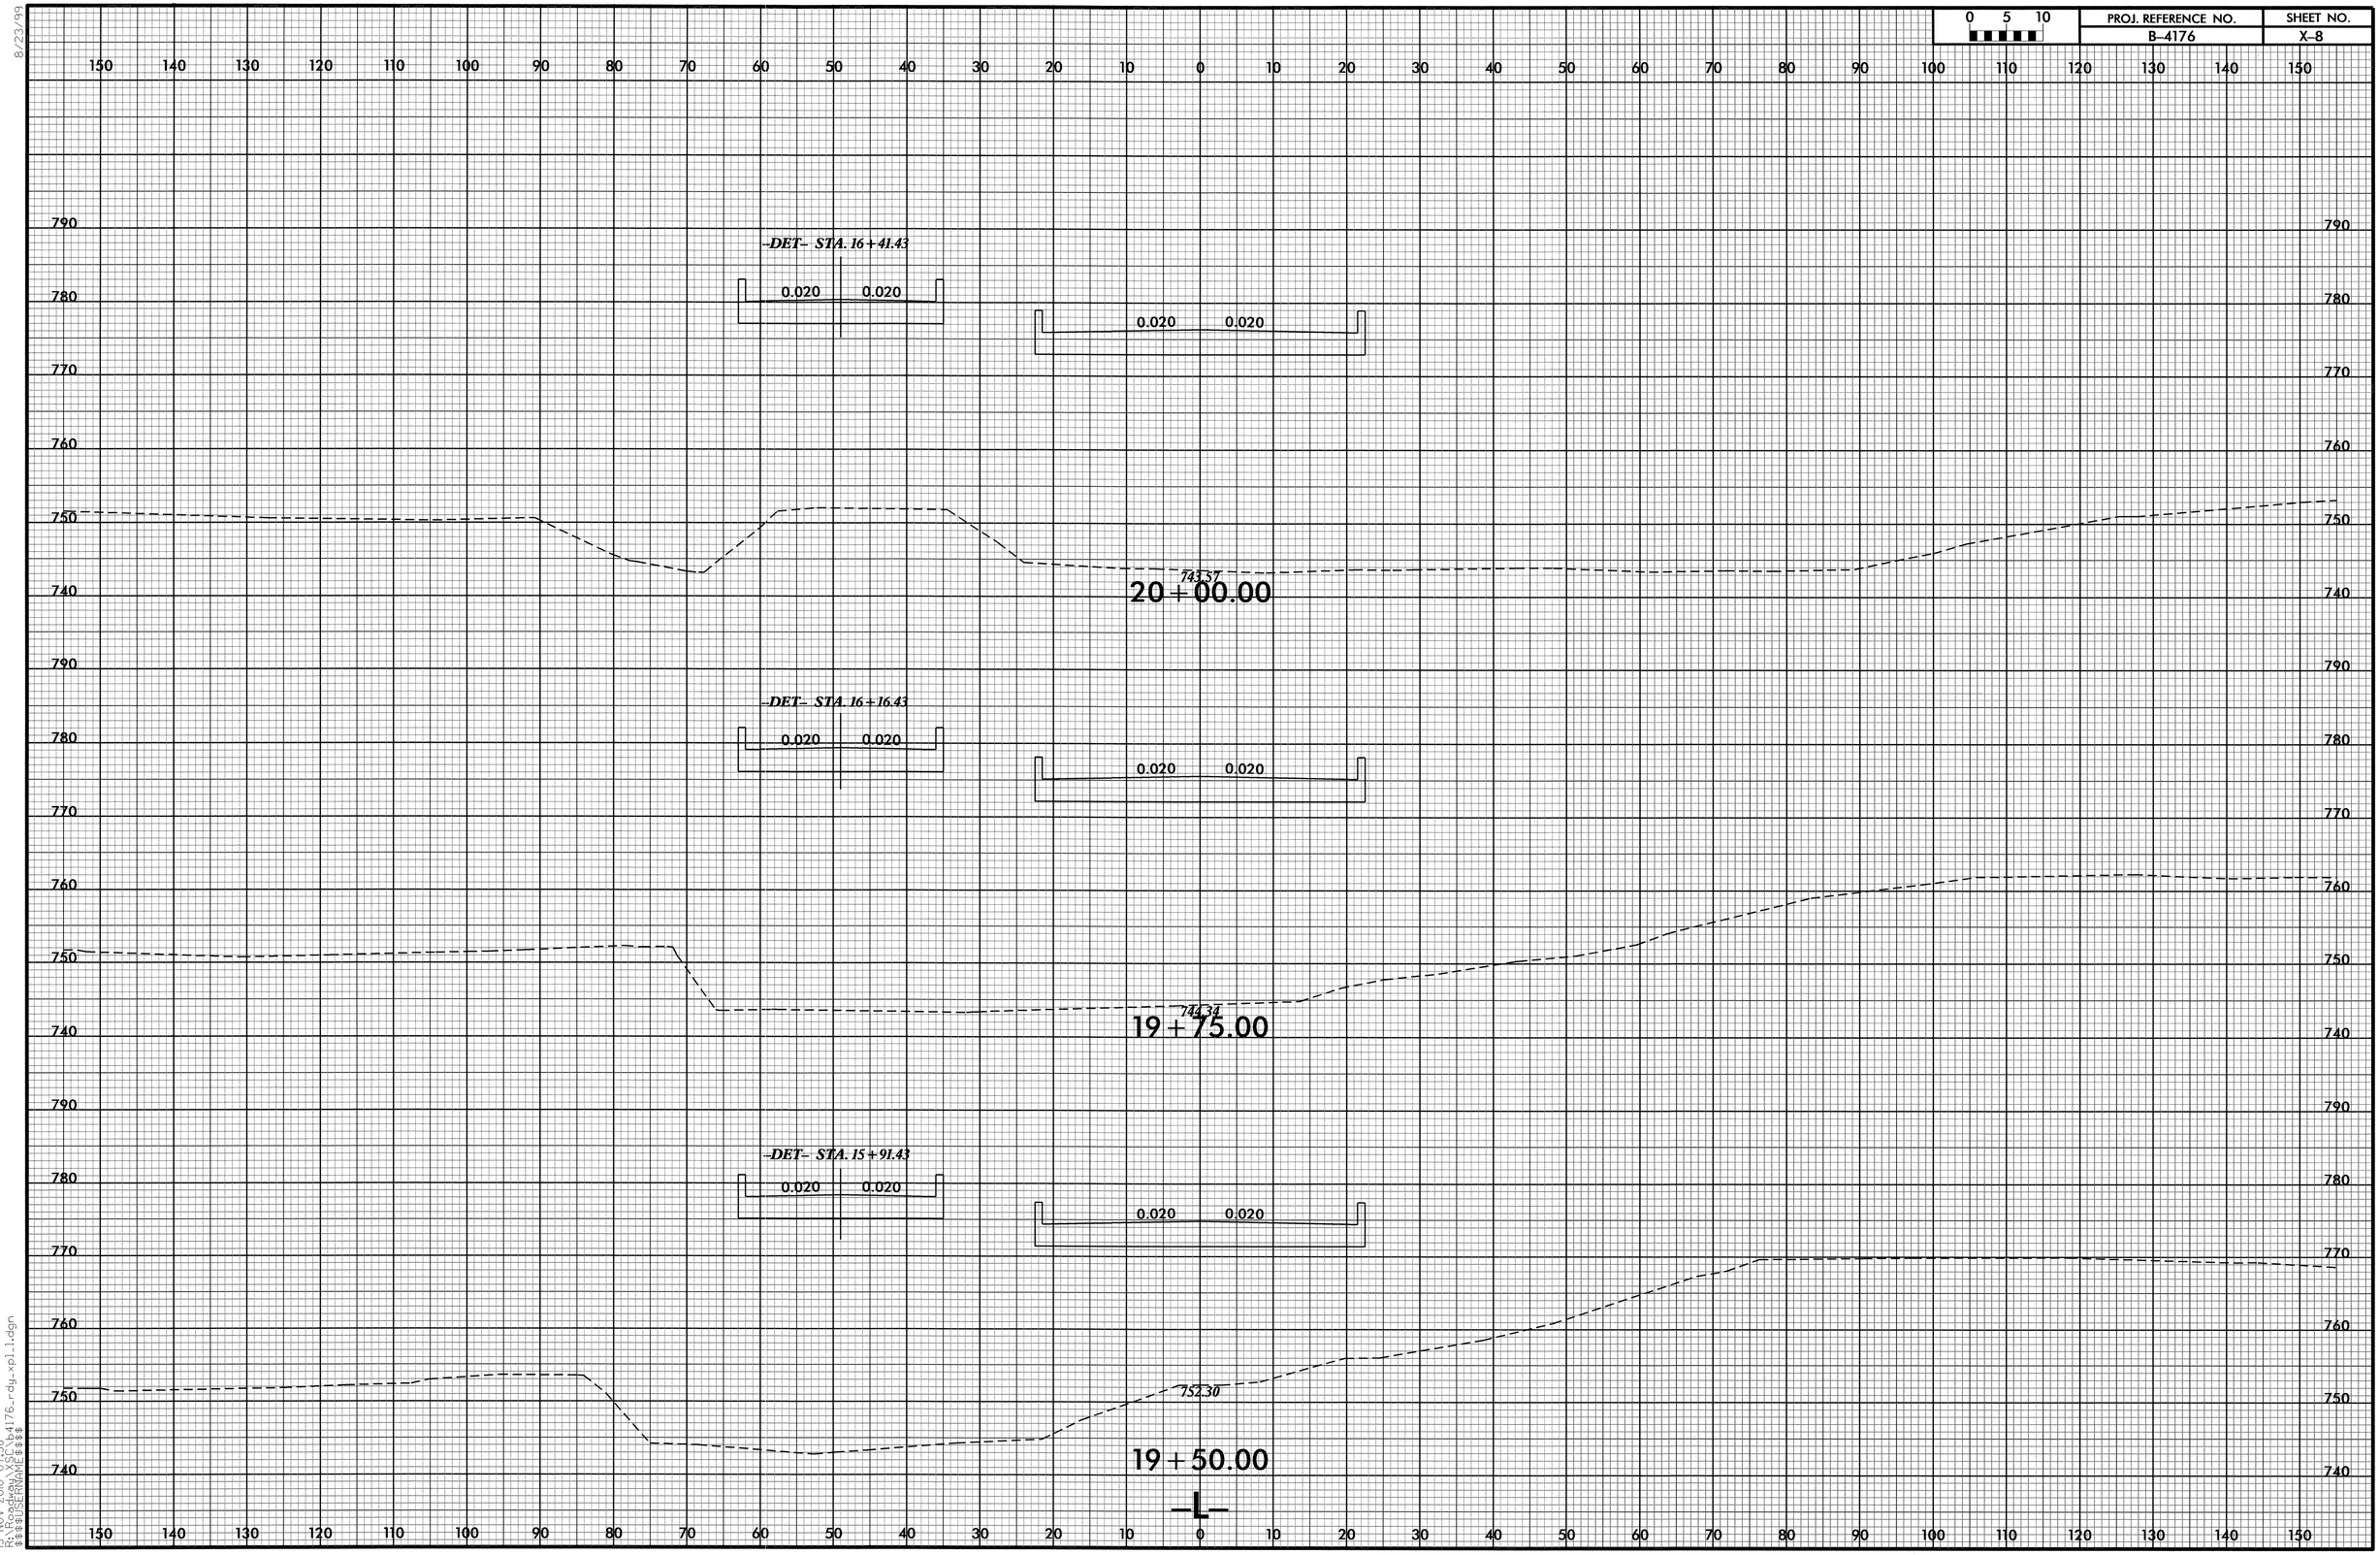

8/23/99

15-NOV-2010 07:58
R:\Roadway\XSC\B4176_rdy_xpl1.dgn
$$$$USERNAME$$$$

0 5 10	PROJ. REFERENCE NO.	SHEET NO.
	B-4176	X-9

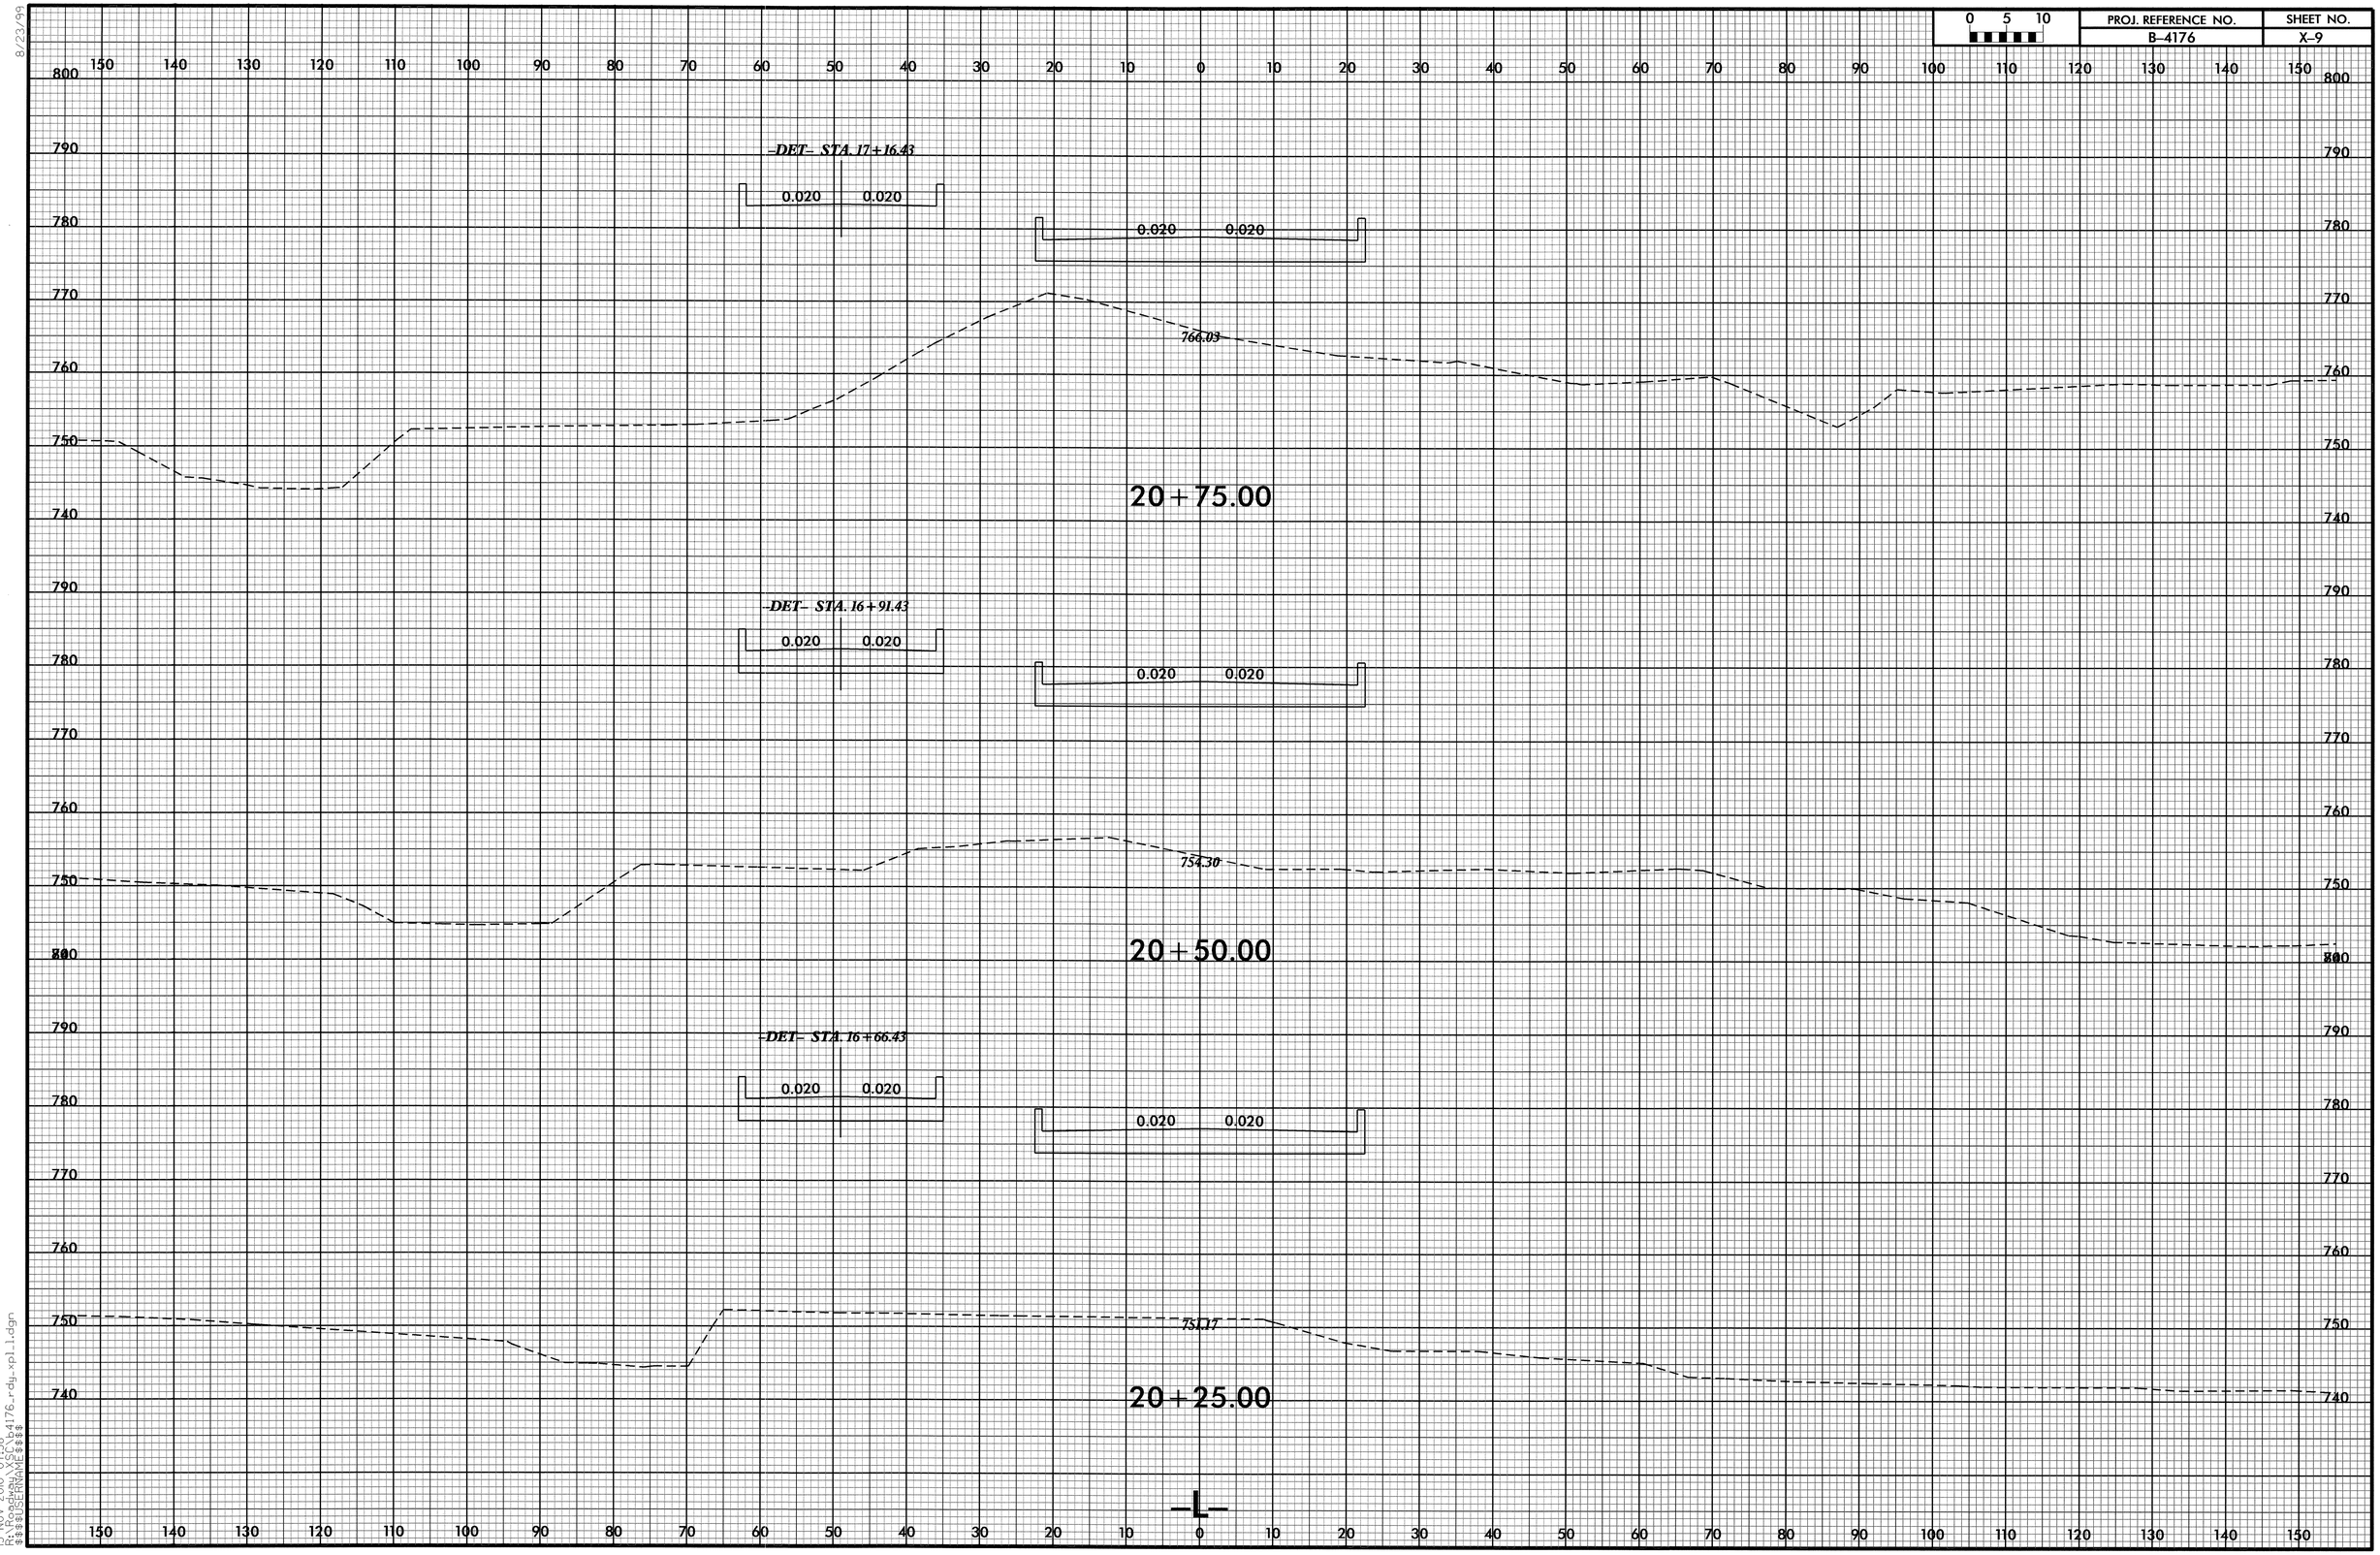

8/23/99

15-NOV-2010 07:58
R:\Roadway\X5\b4176_rdy_xpl_1.dgn
$$$$USERNAME$$$$

0 5 10	PROJ. REFERENCE NO.	SHEET NO.
	B-4176	X-10

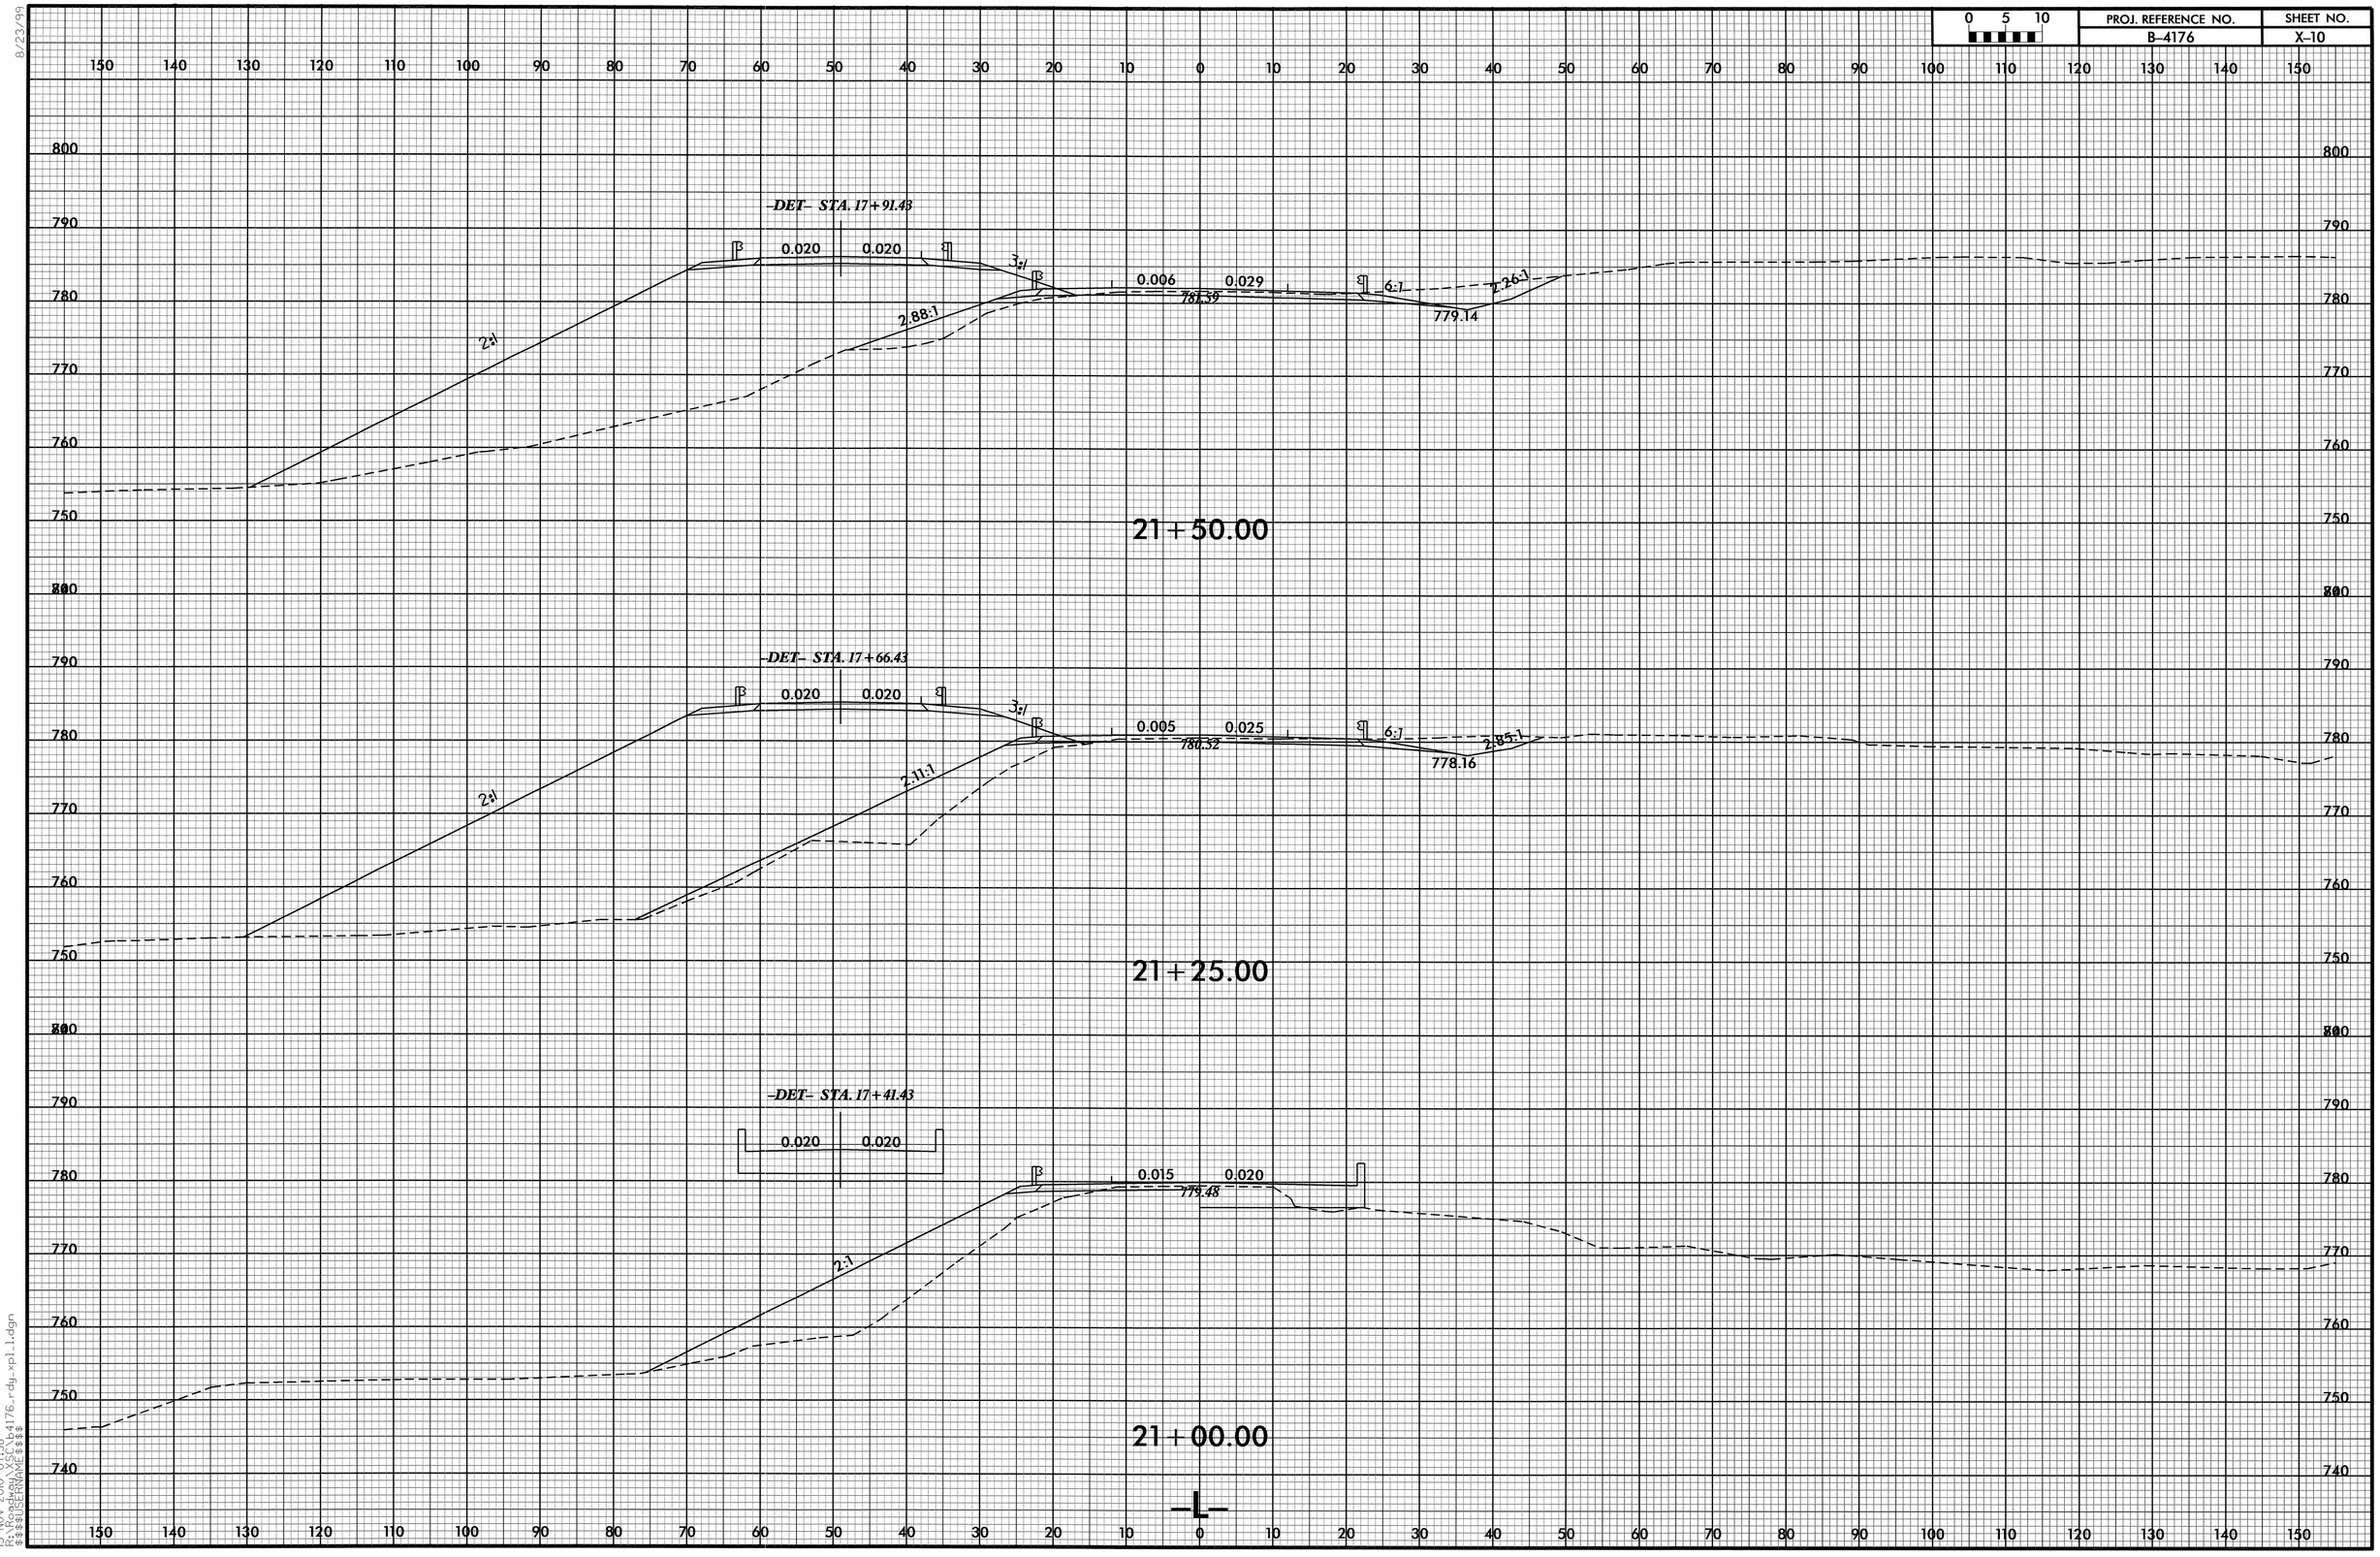

8/23/99

15-NOV-2010 07:58
R:\Roadway\SC\b4176_rdy_xpl1.dgn
$$$$USERNAME$$$$

0 5 10	PROJ. REFERENCE NO.	SHEET NO.
	B-4176	X-11

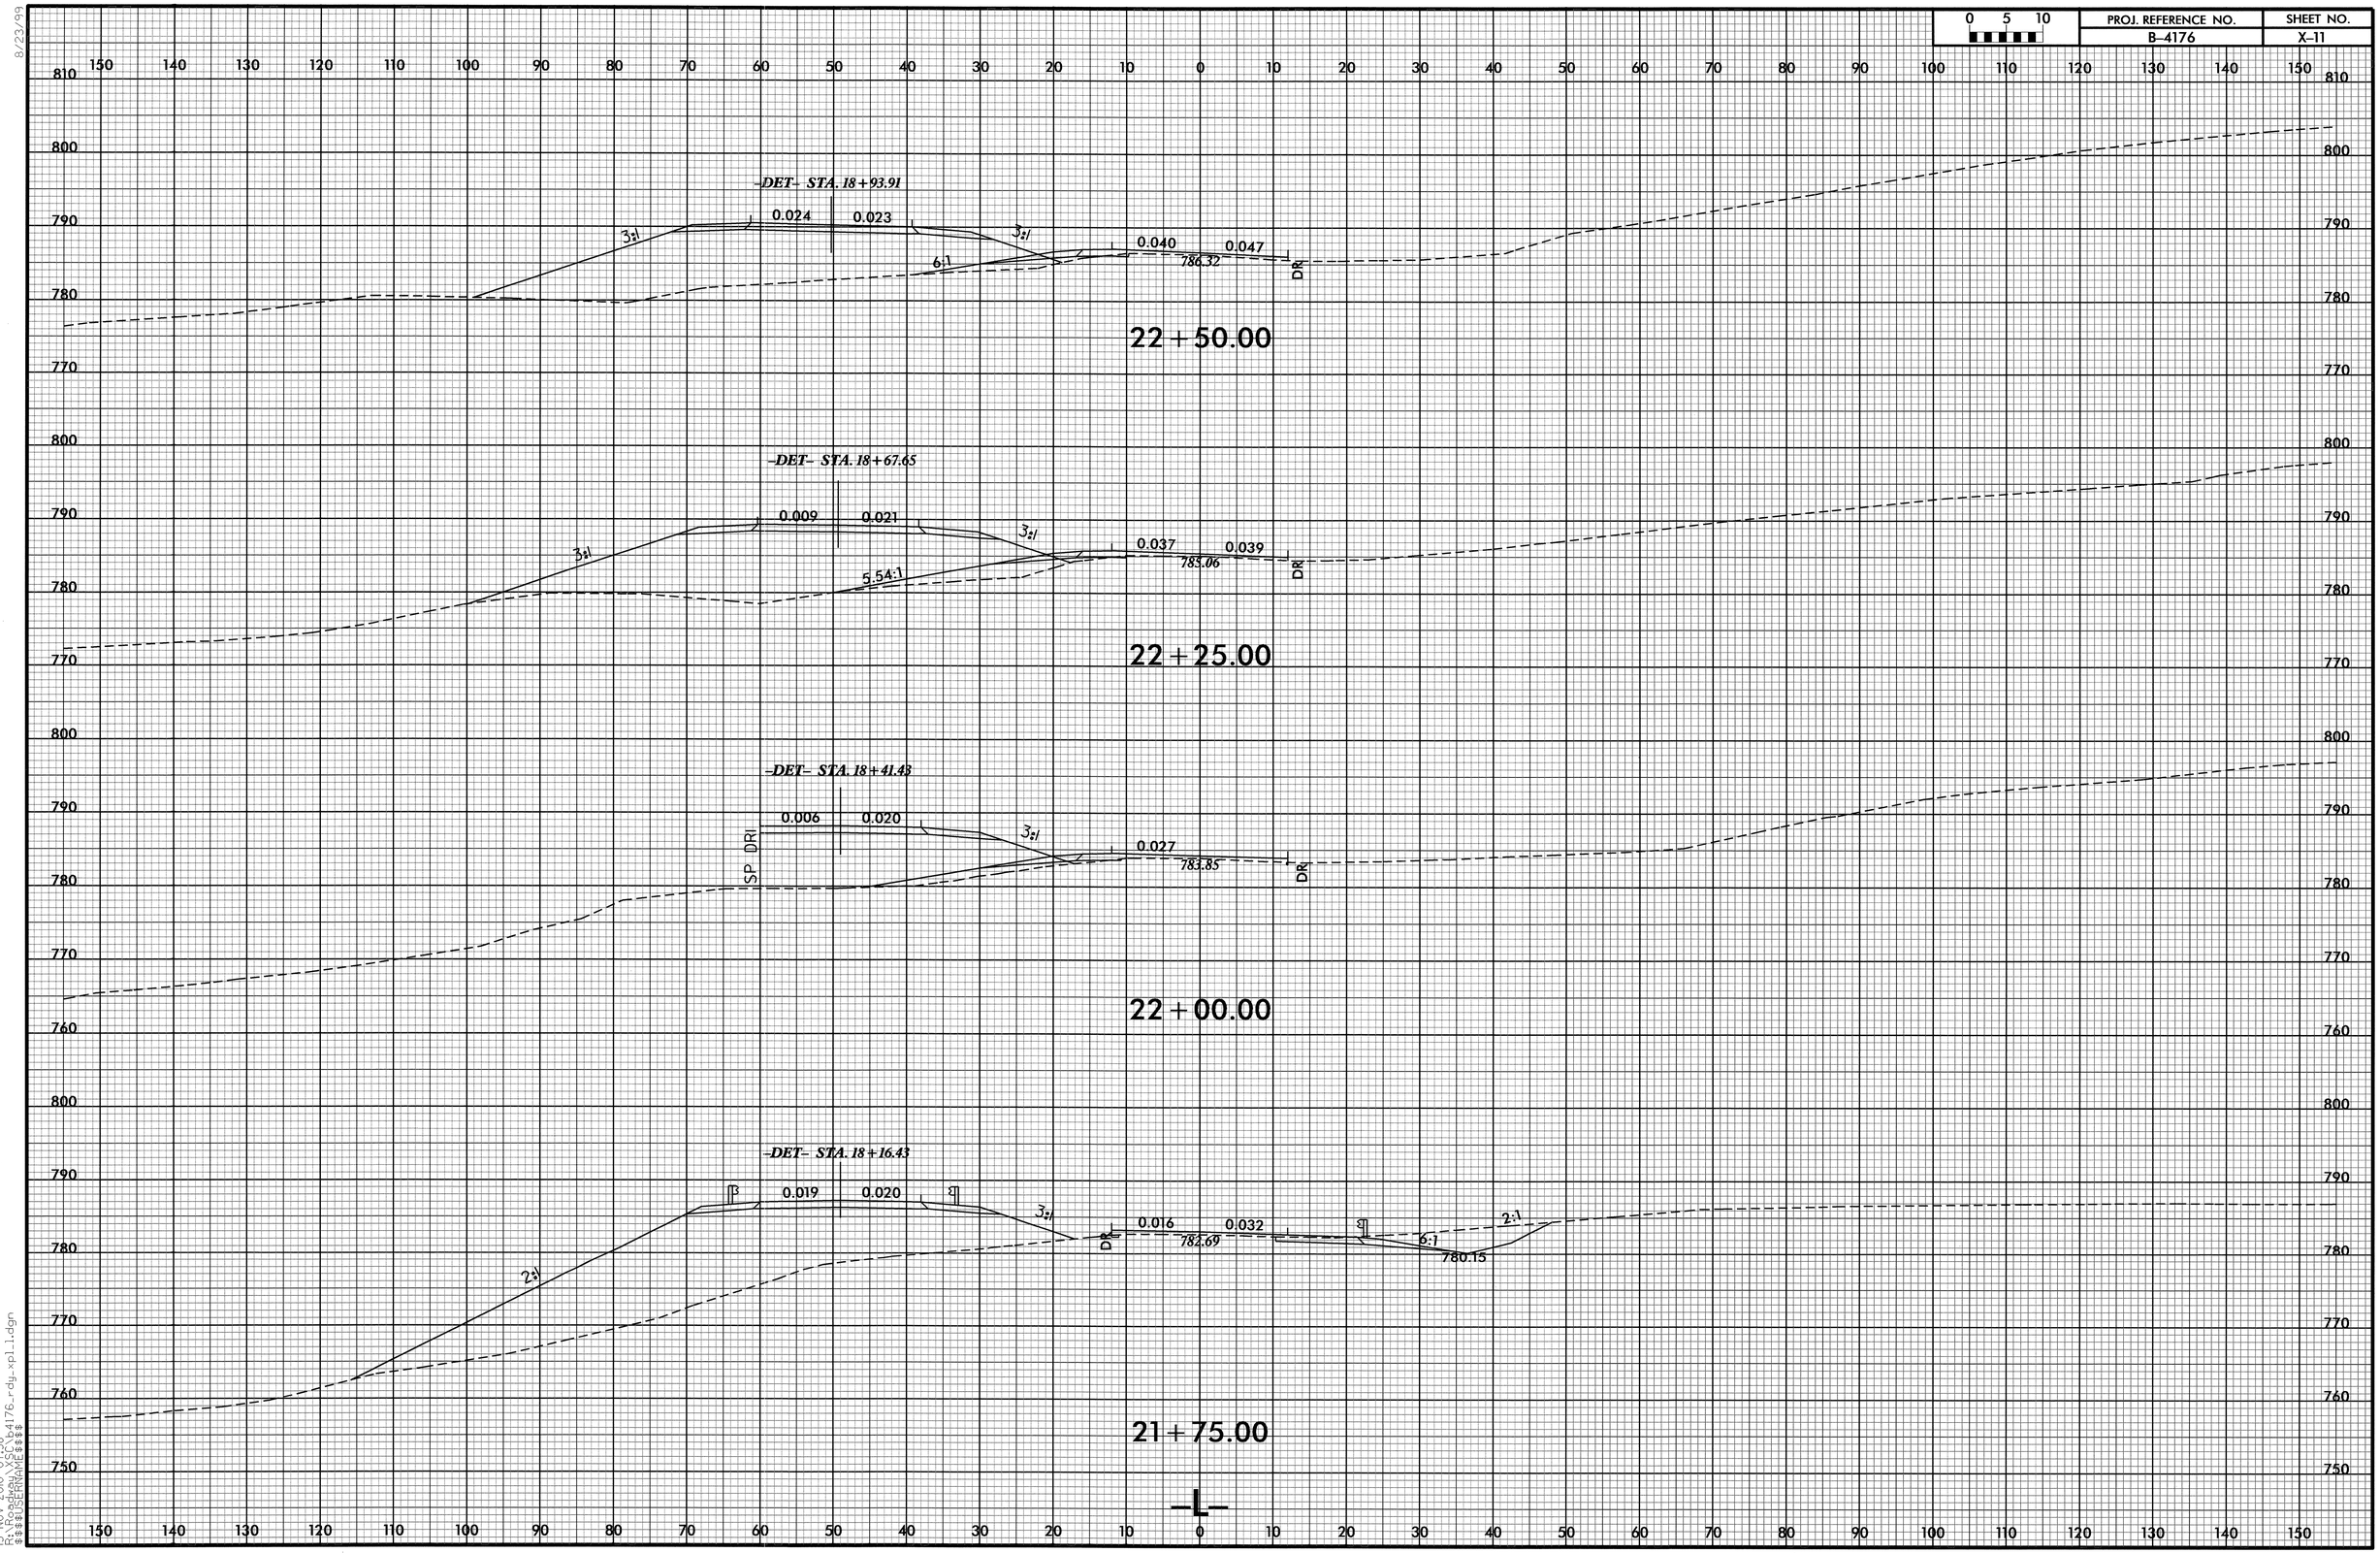

8/23/99

15-NOV-2010 07:58
R:\Roadway\SC\b4176_rdy_xpl_1.dgn
$$$$USERNAME$$$$

8/23/99

0 5 10	PROJ. REFERENCE NO.	SHEET NO.
	B-4176	X-12

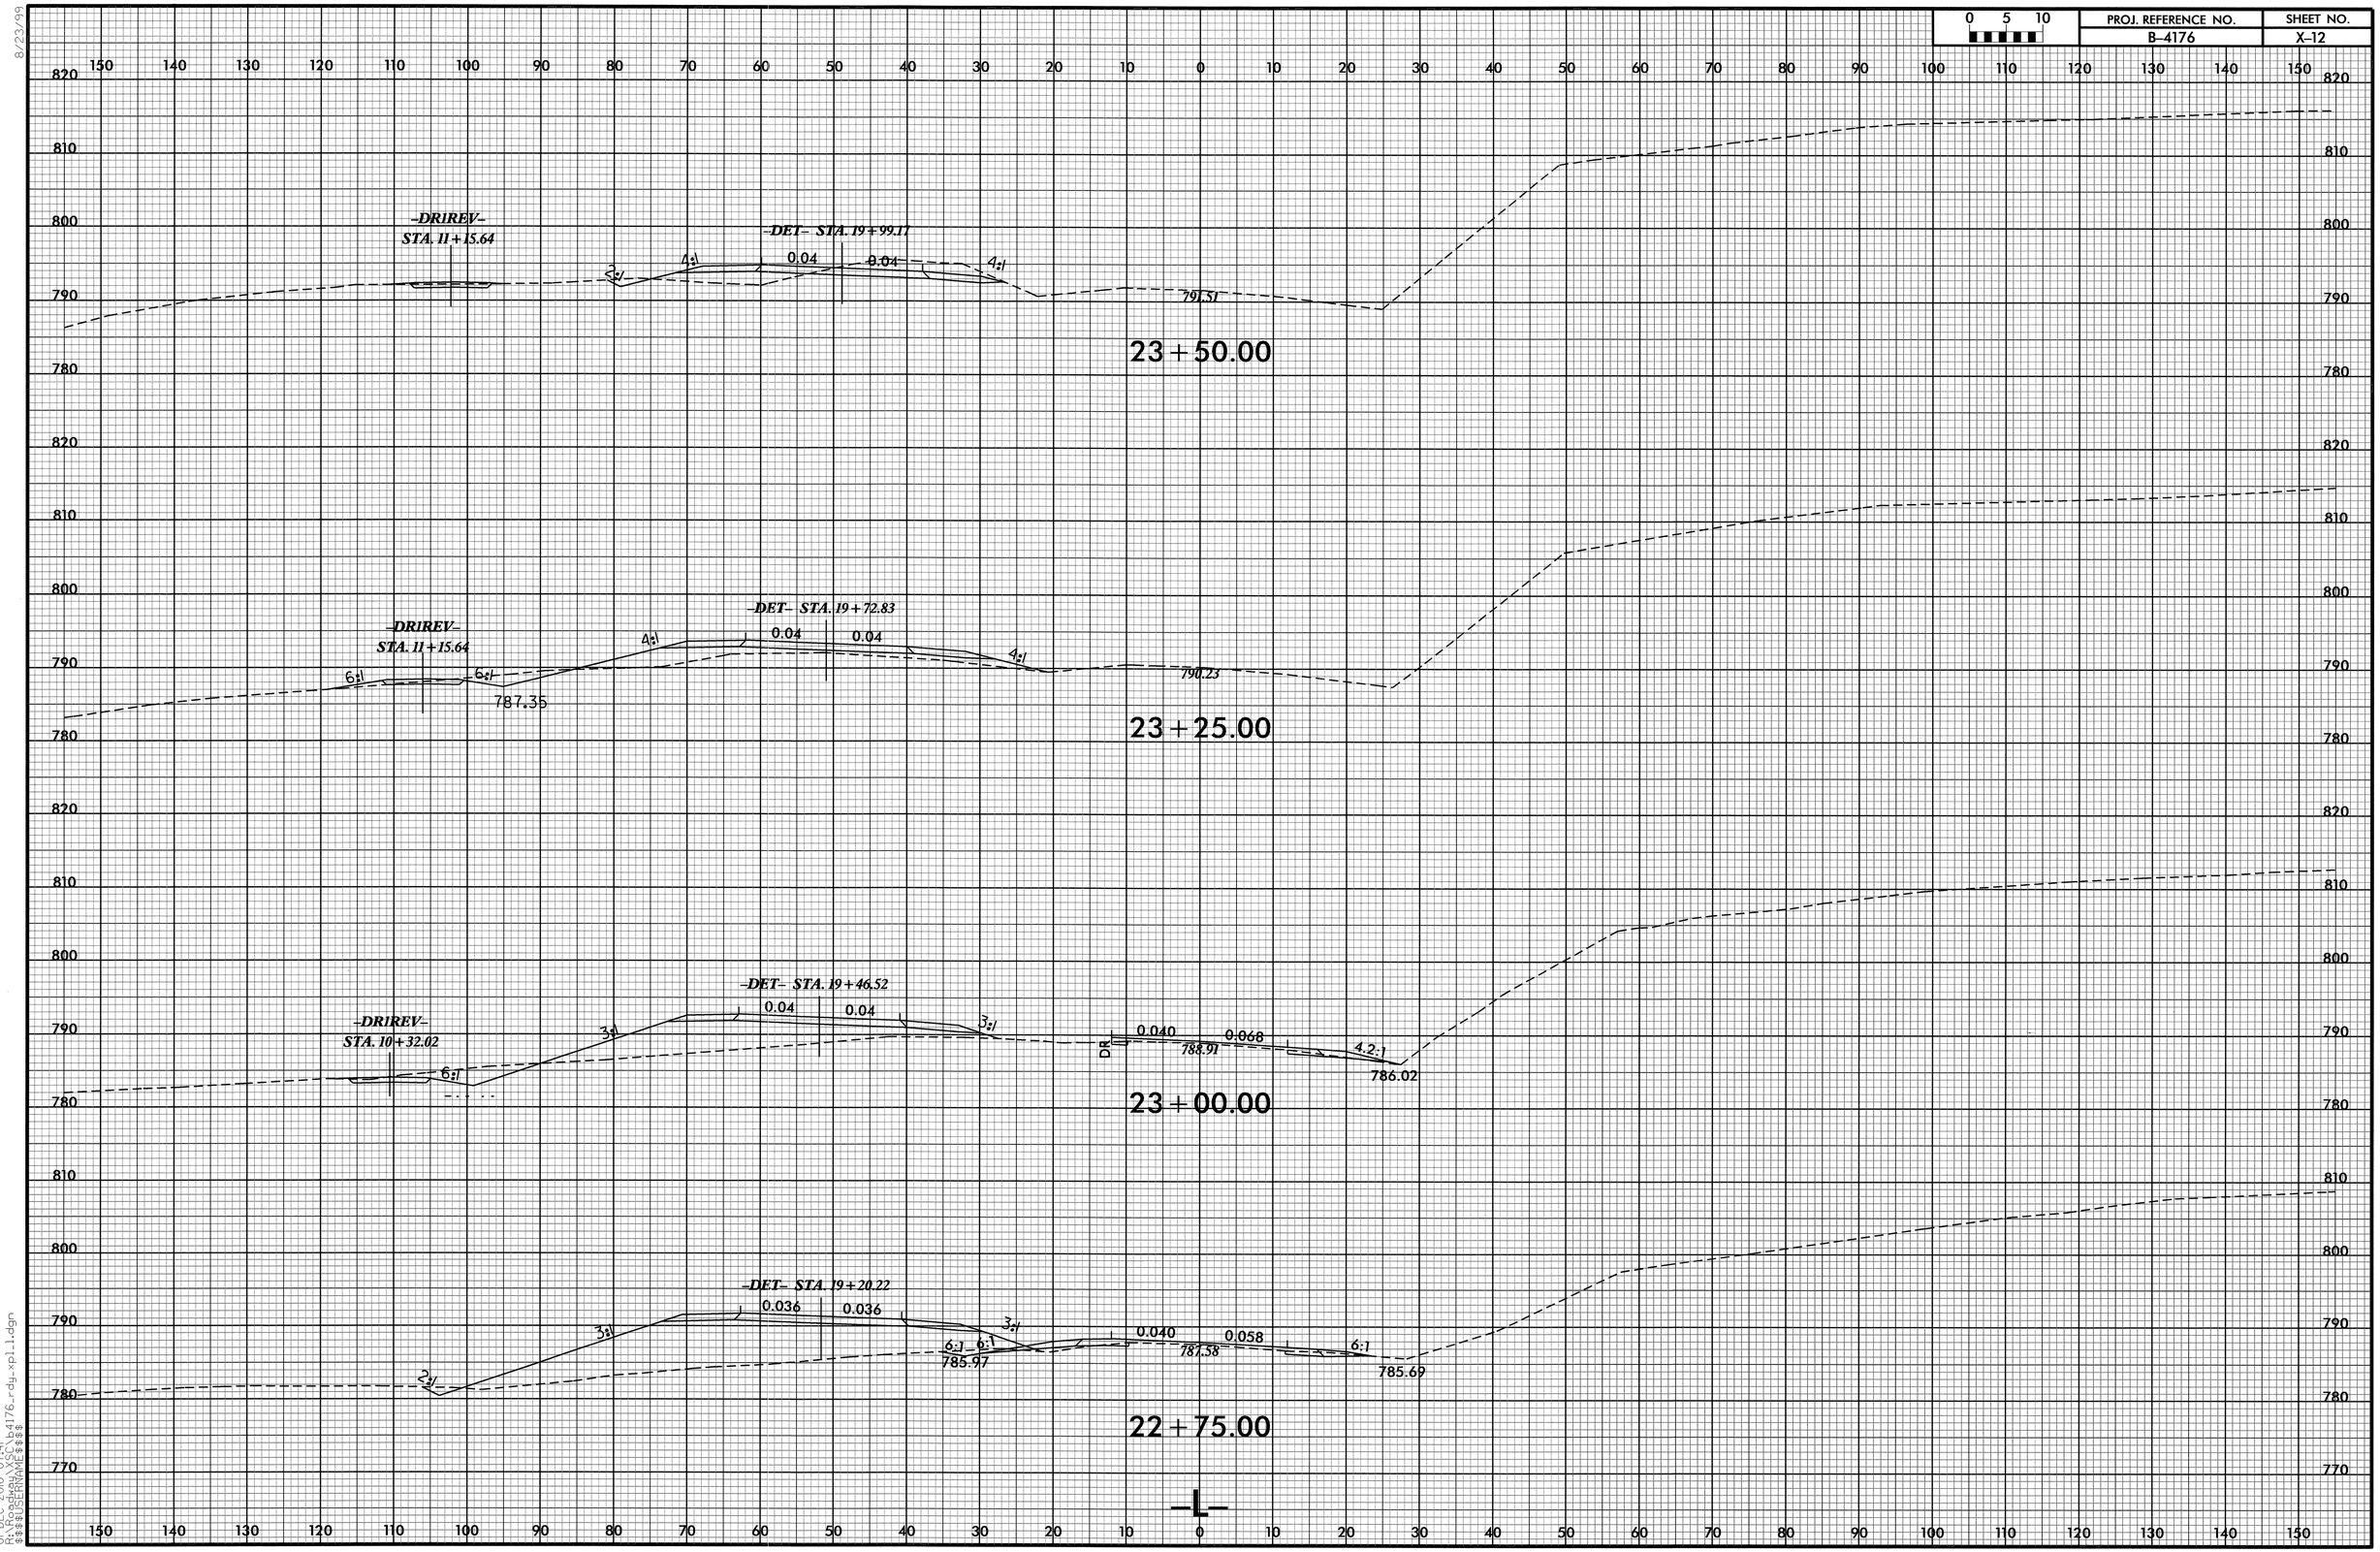

01-DEC-2000 07:41
R:\Roadway\xsc\b4176_rdy_xpl1.dgn
$$$$USERNAME$$$$

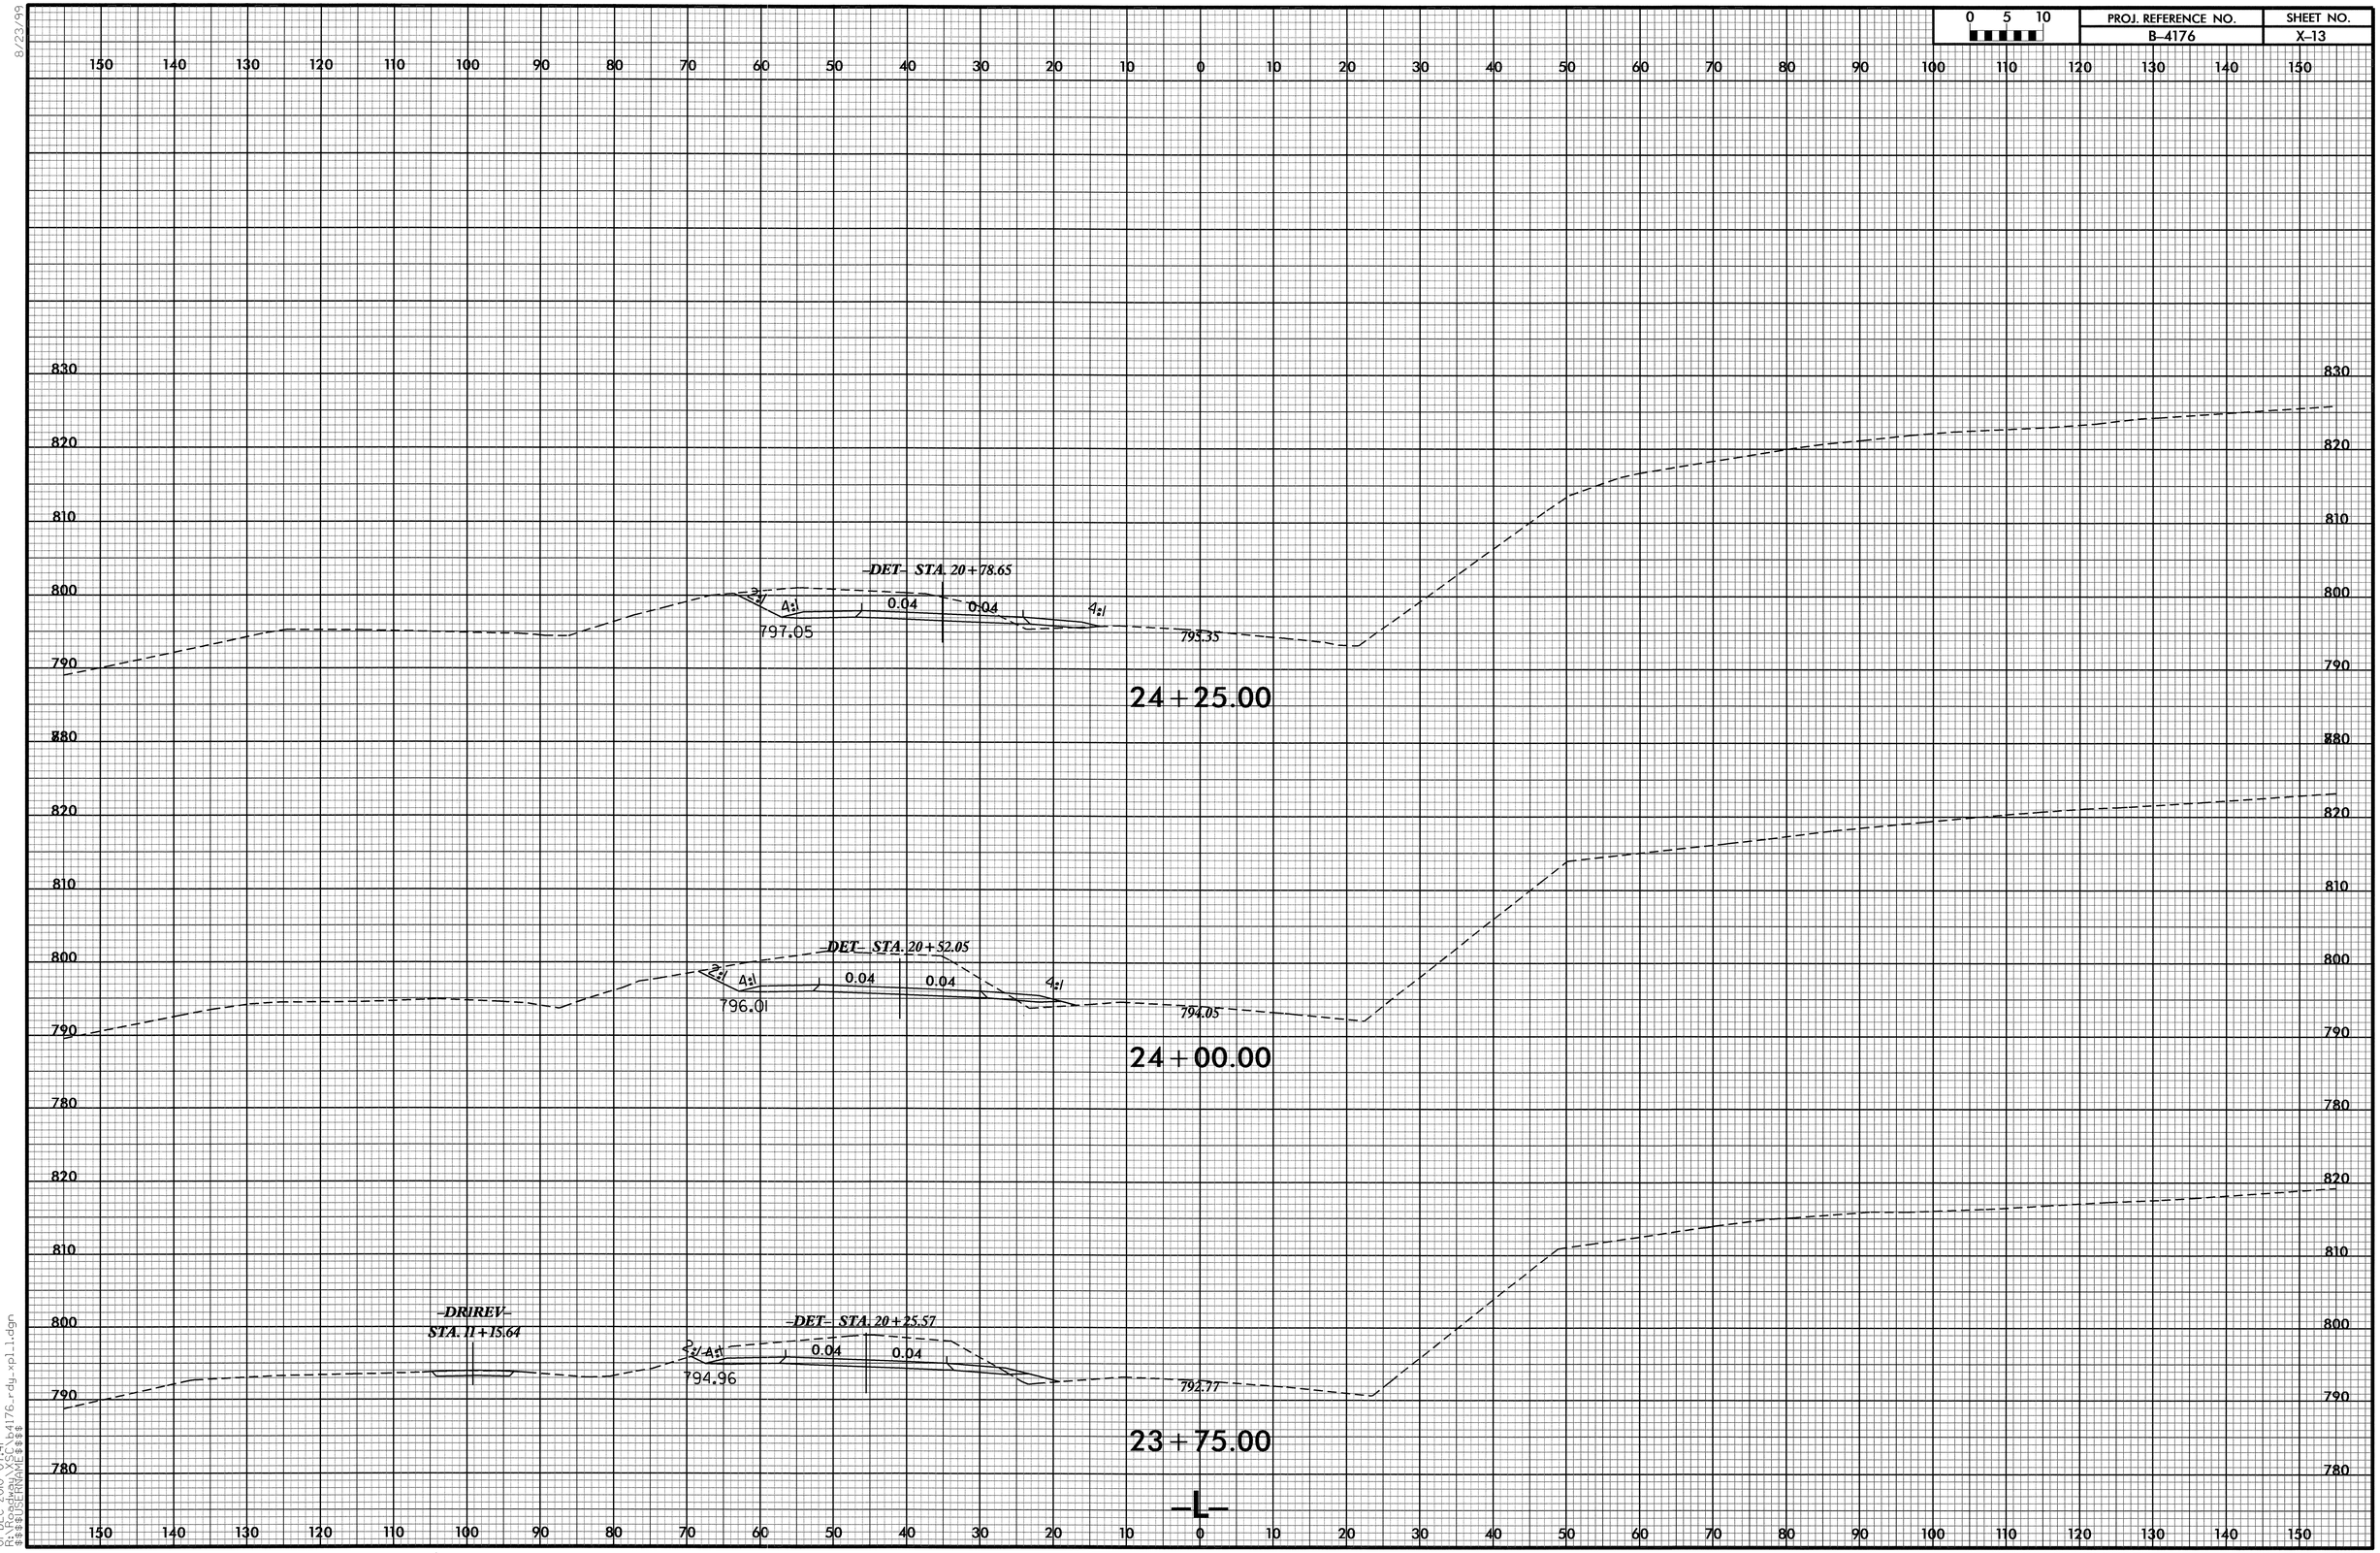

8/23/99

01-DEC-2010 07:41
R:\Roadway\XSC\b4176_rdy_xpl_1.dgn
$$$$USERNAME$$$$

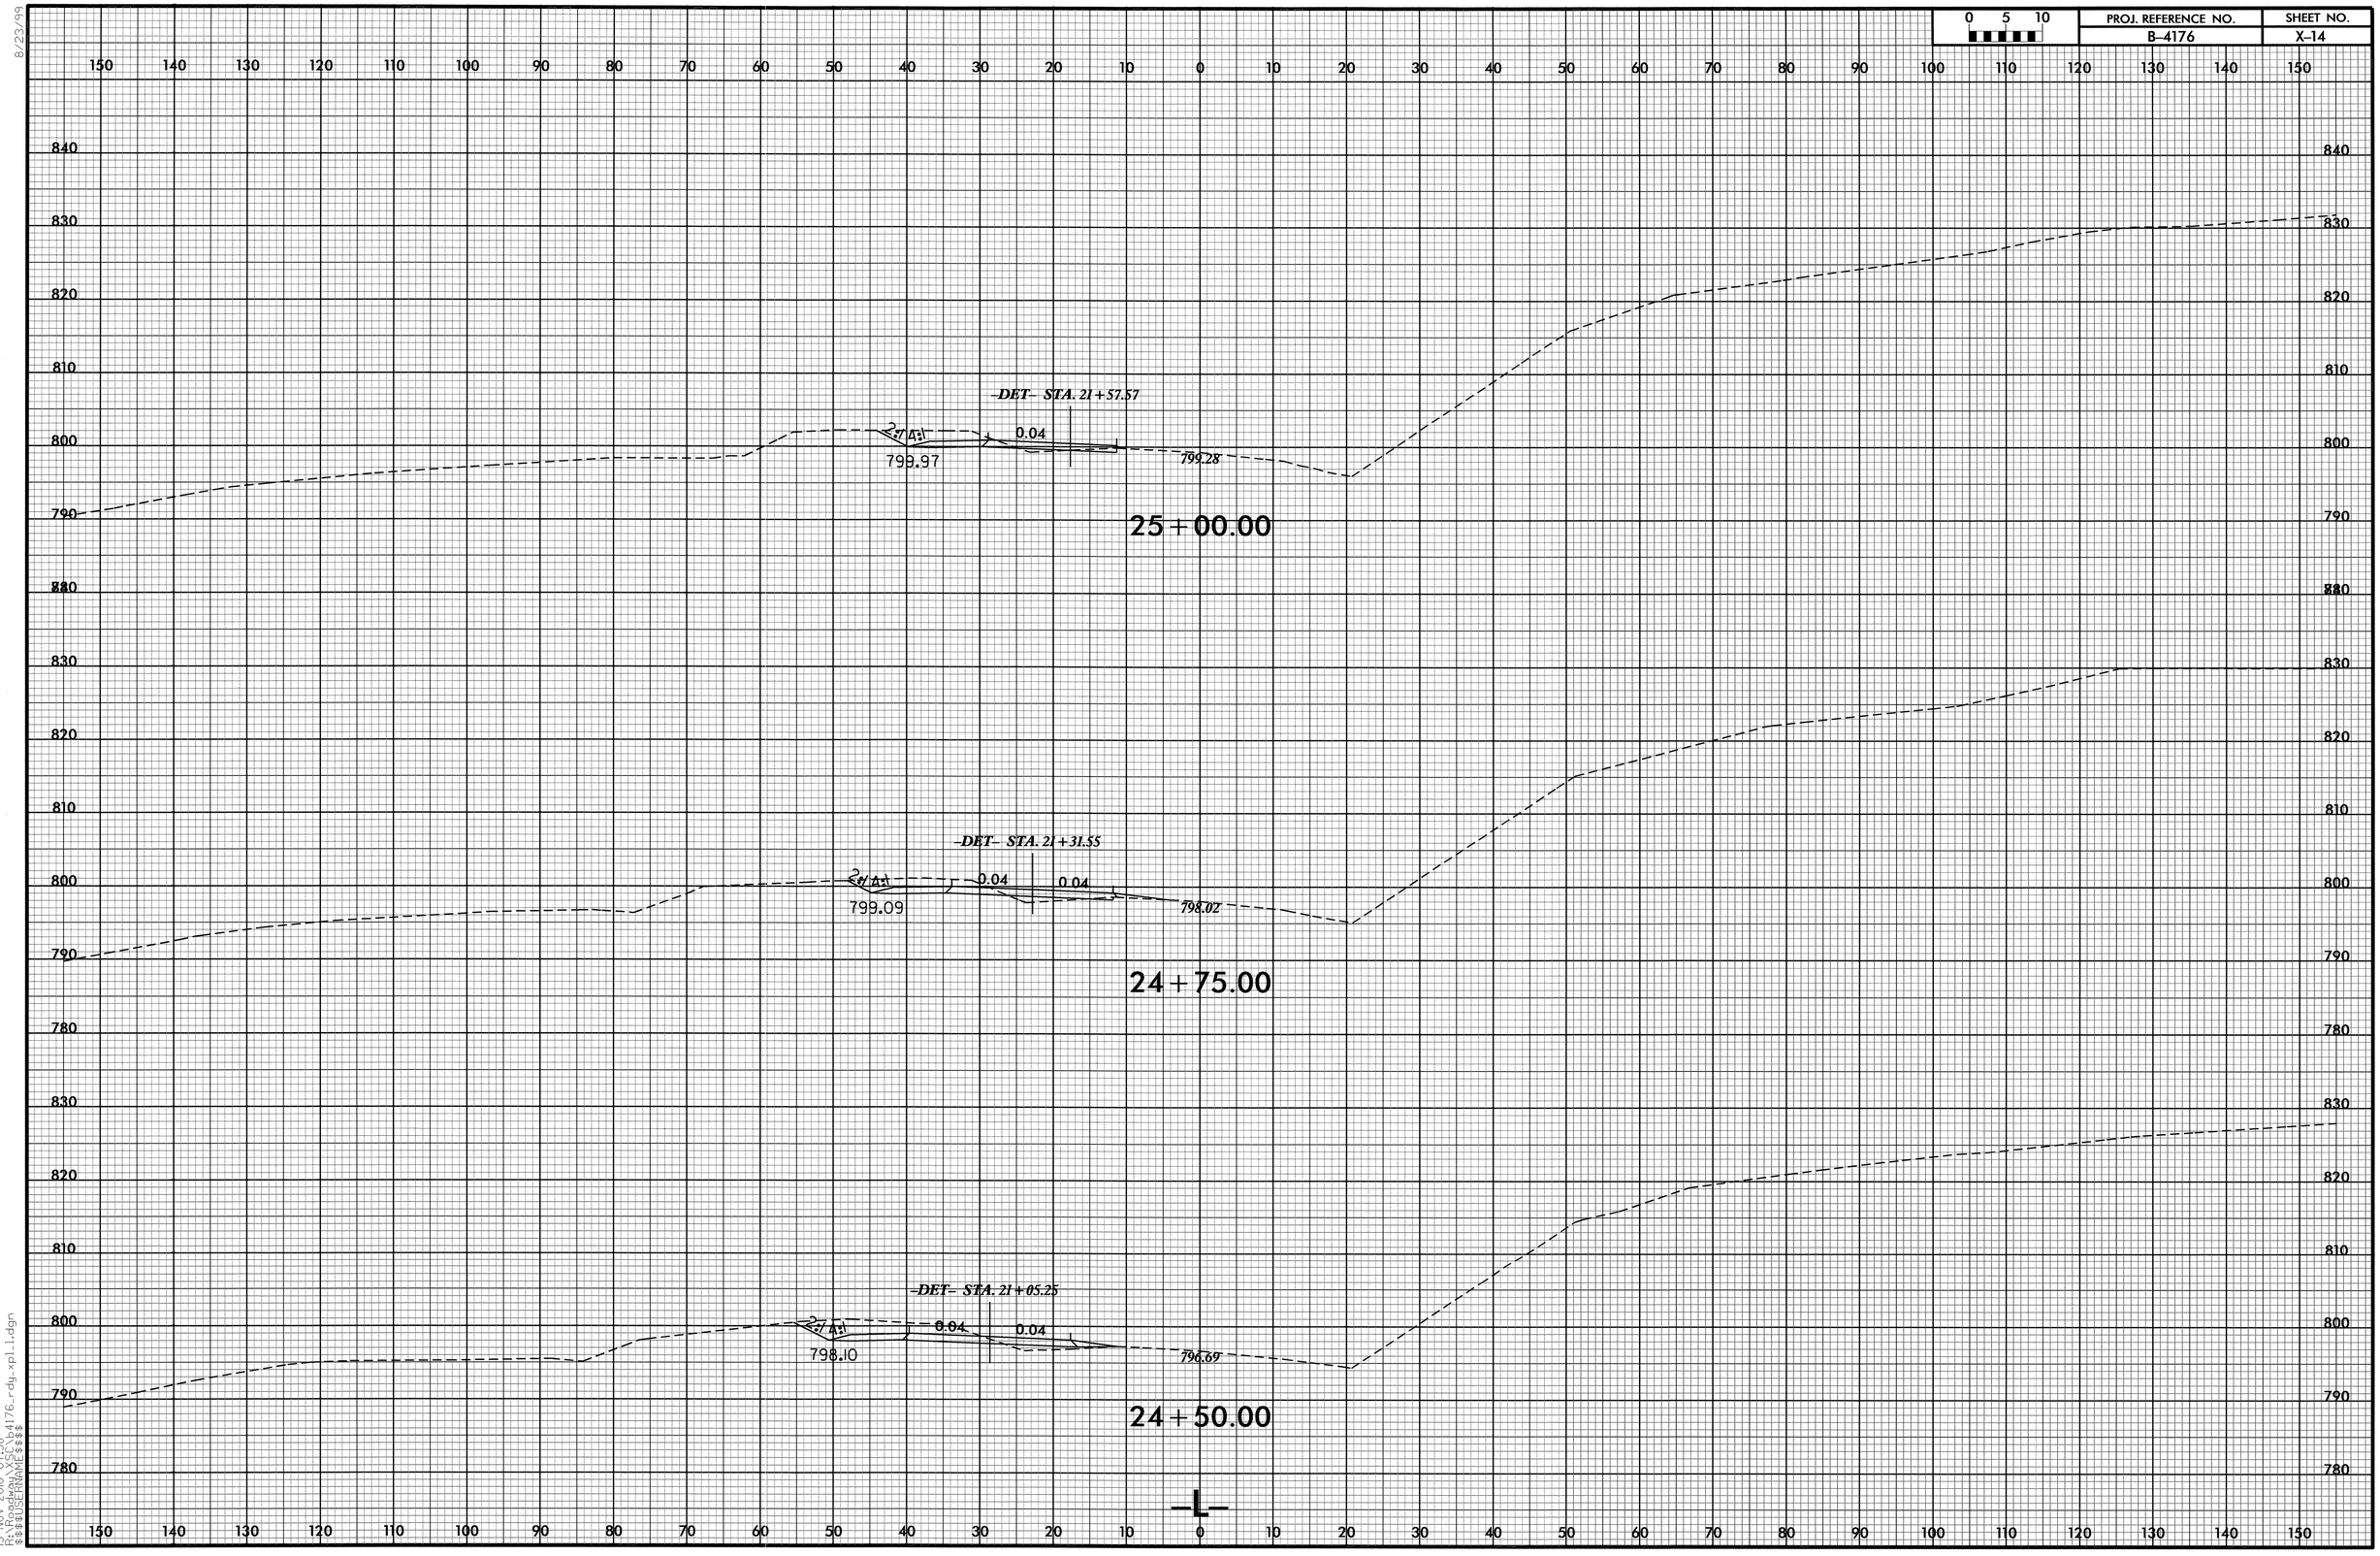

8/23/99
15-NOV-2010 07:58
R:\Roadway\XSC\b4176_rdy_xpl1.dgn
$$$$USERNAME$$$$

0 5 10	PROJ. REFERENCE NO.	SHEET NO.
	B-4176	X-15

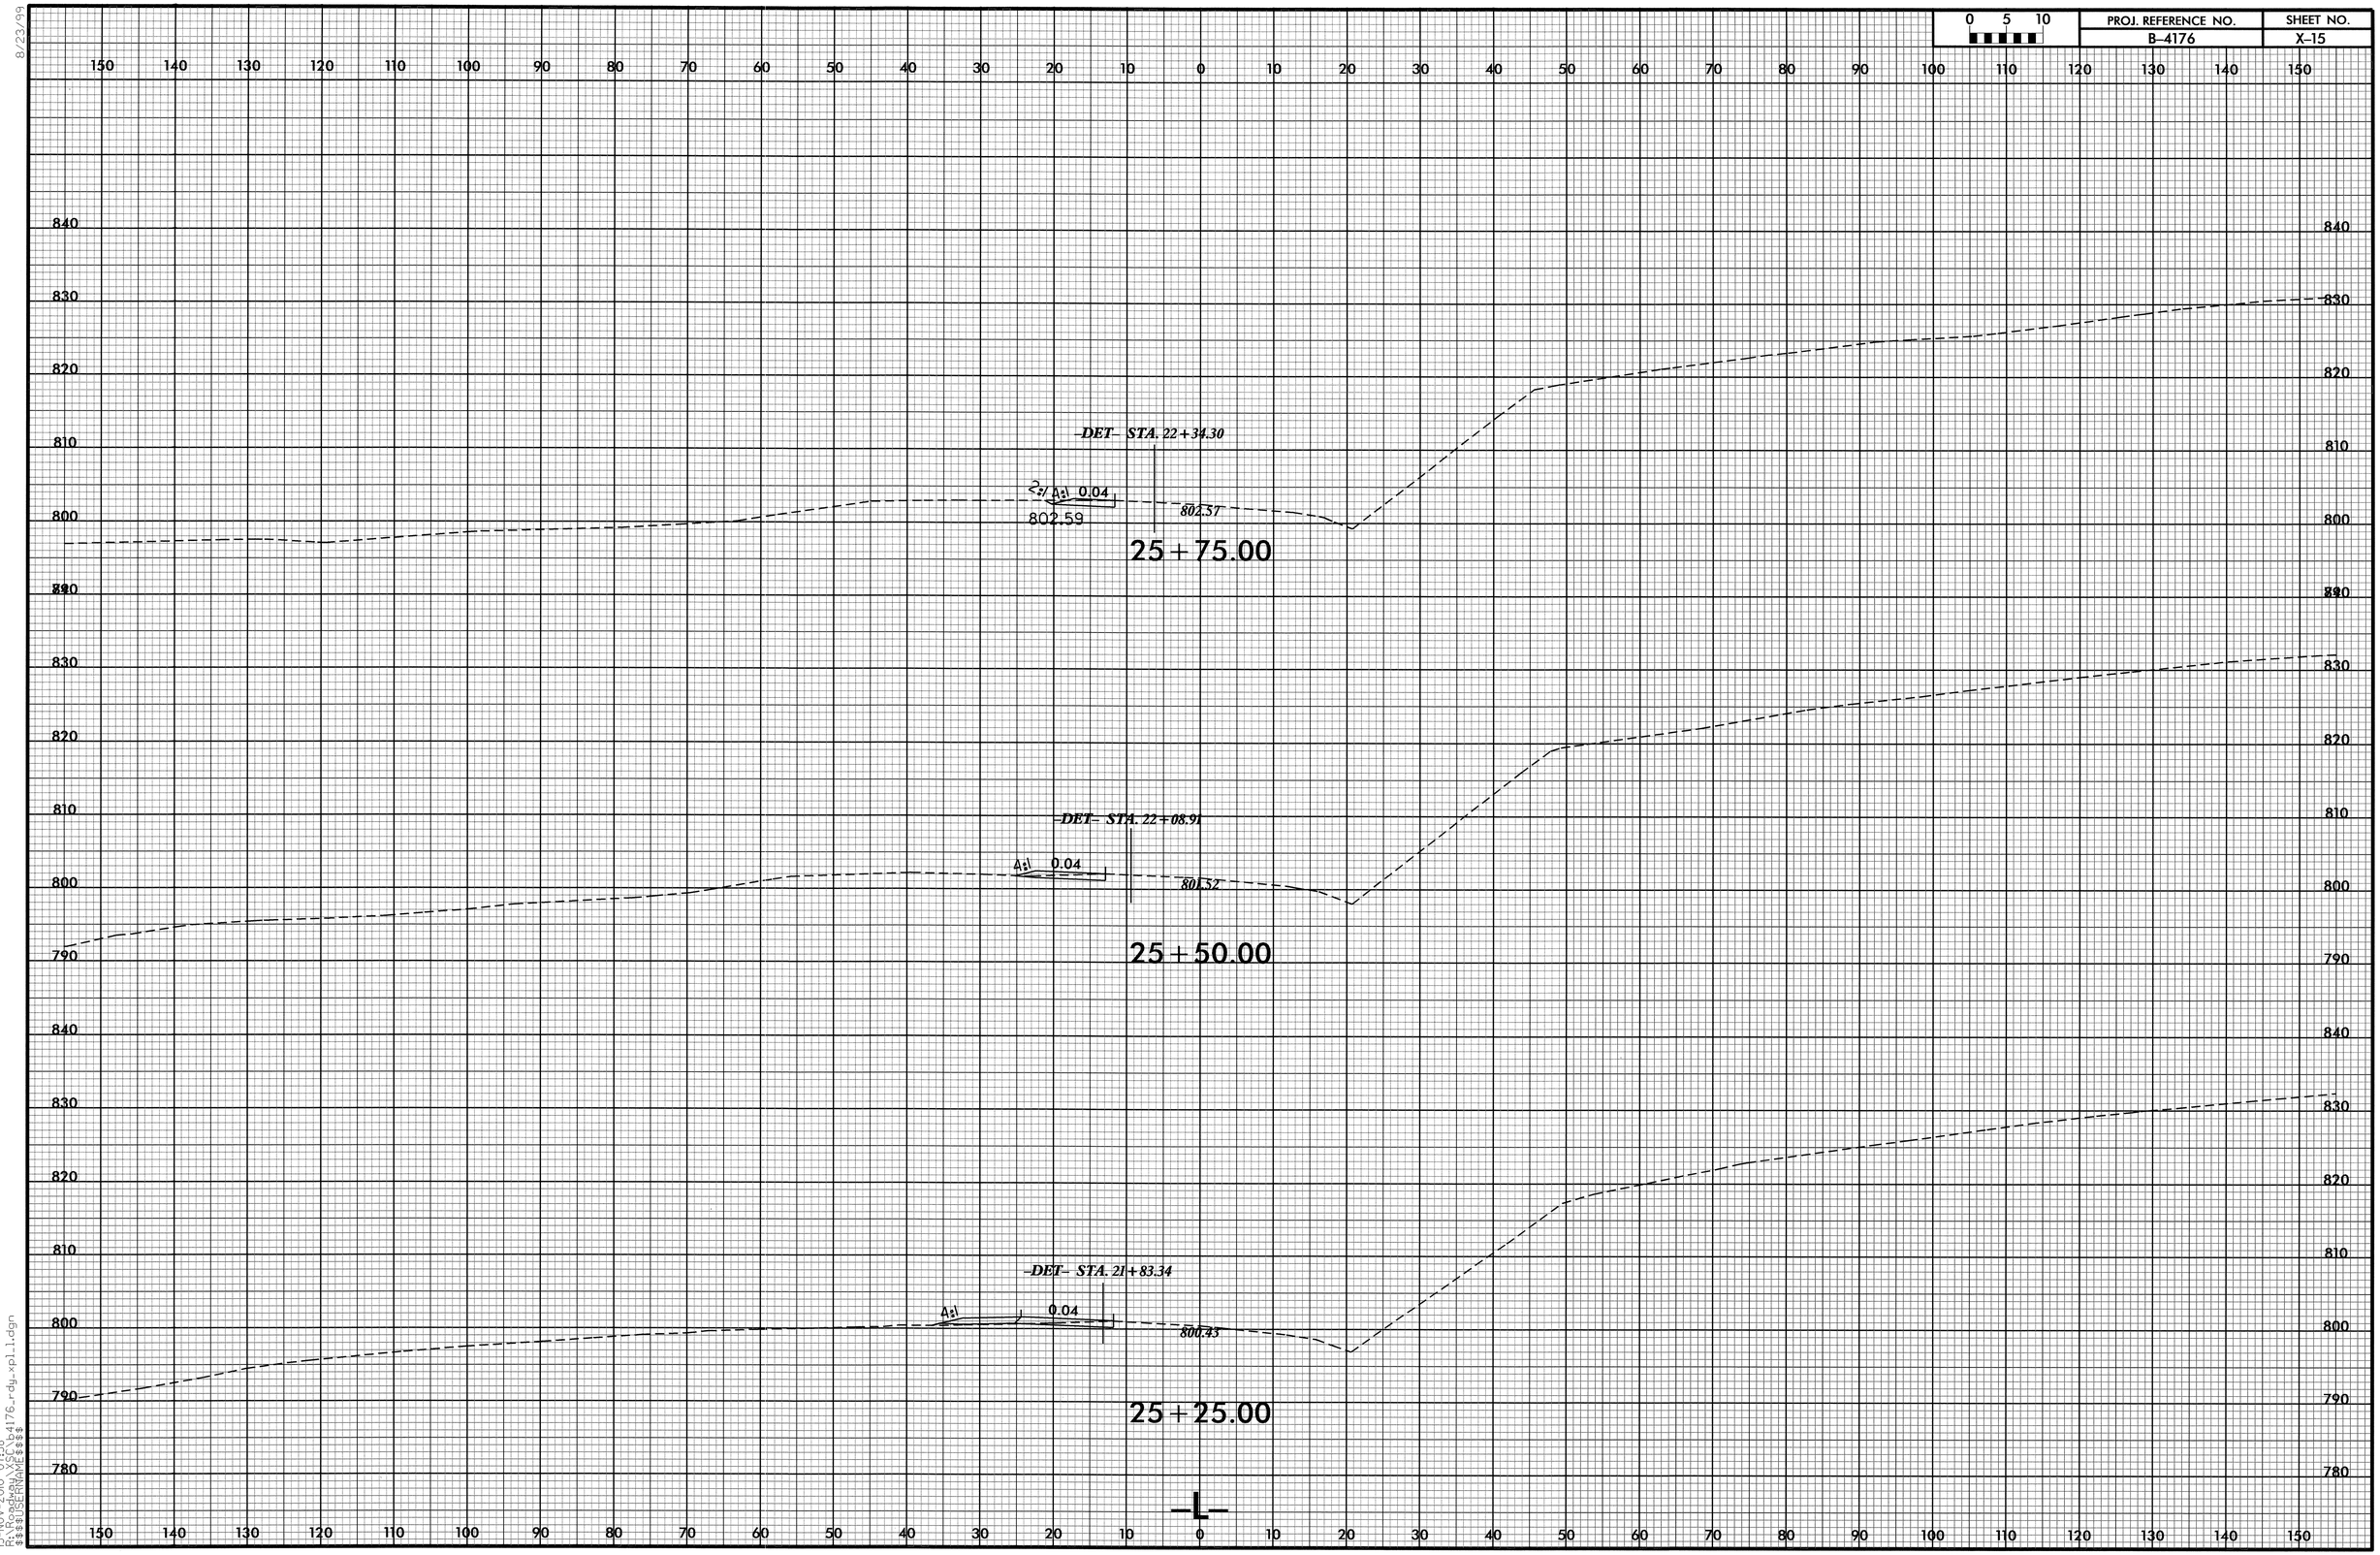

8/23/99
15-NOV-2010 07:58
R:\Roadway\X5C\b4176_rdy_xpl_1.dgn
$$$$USERNAME$$$$

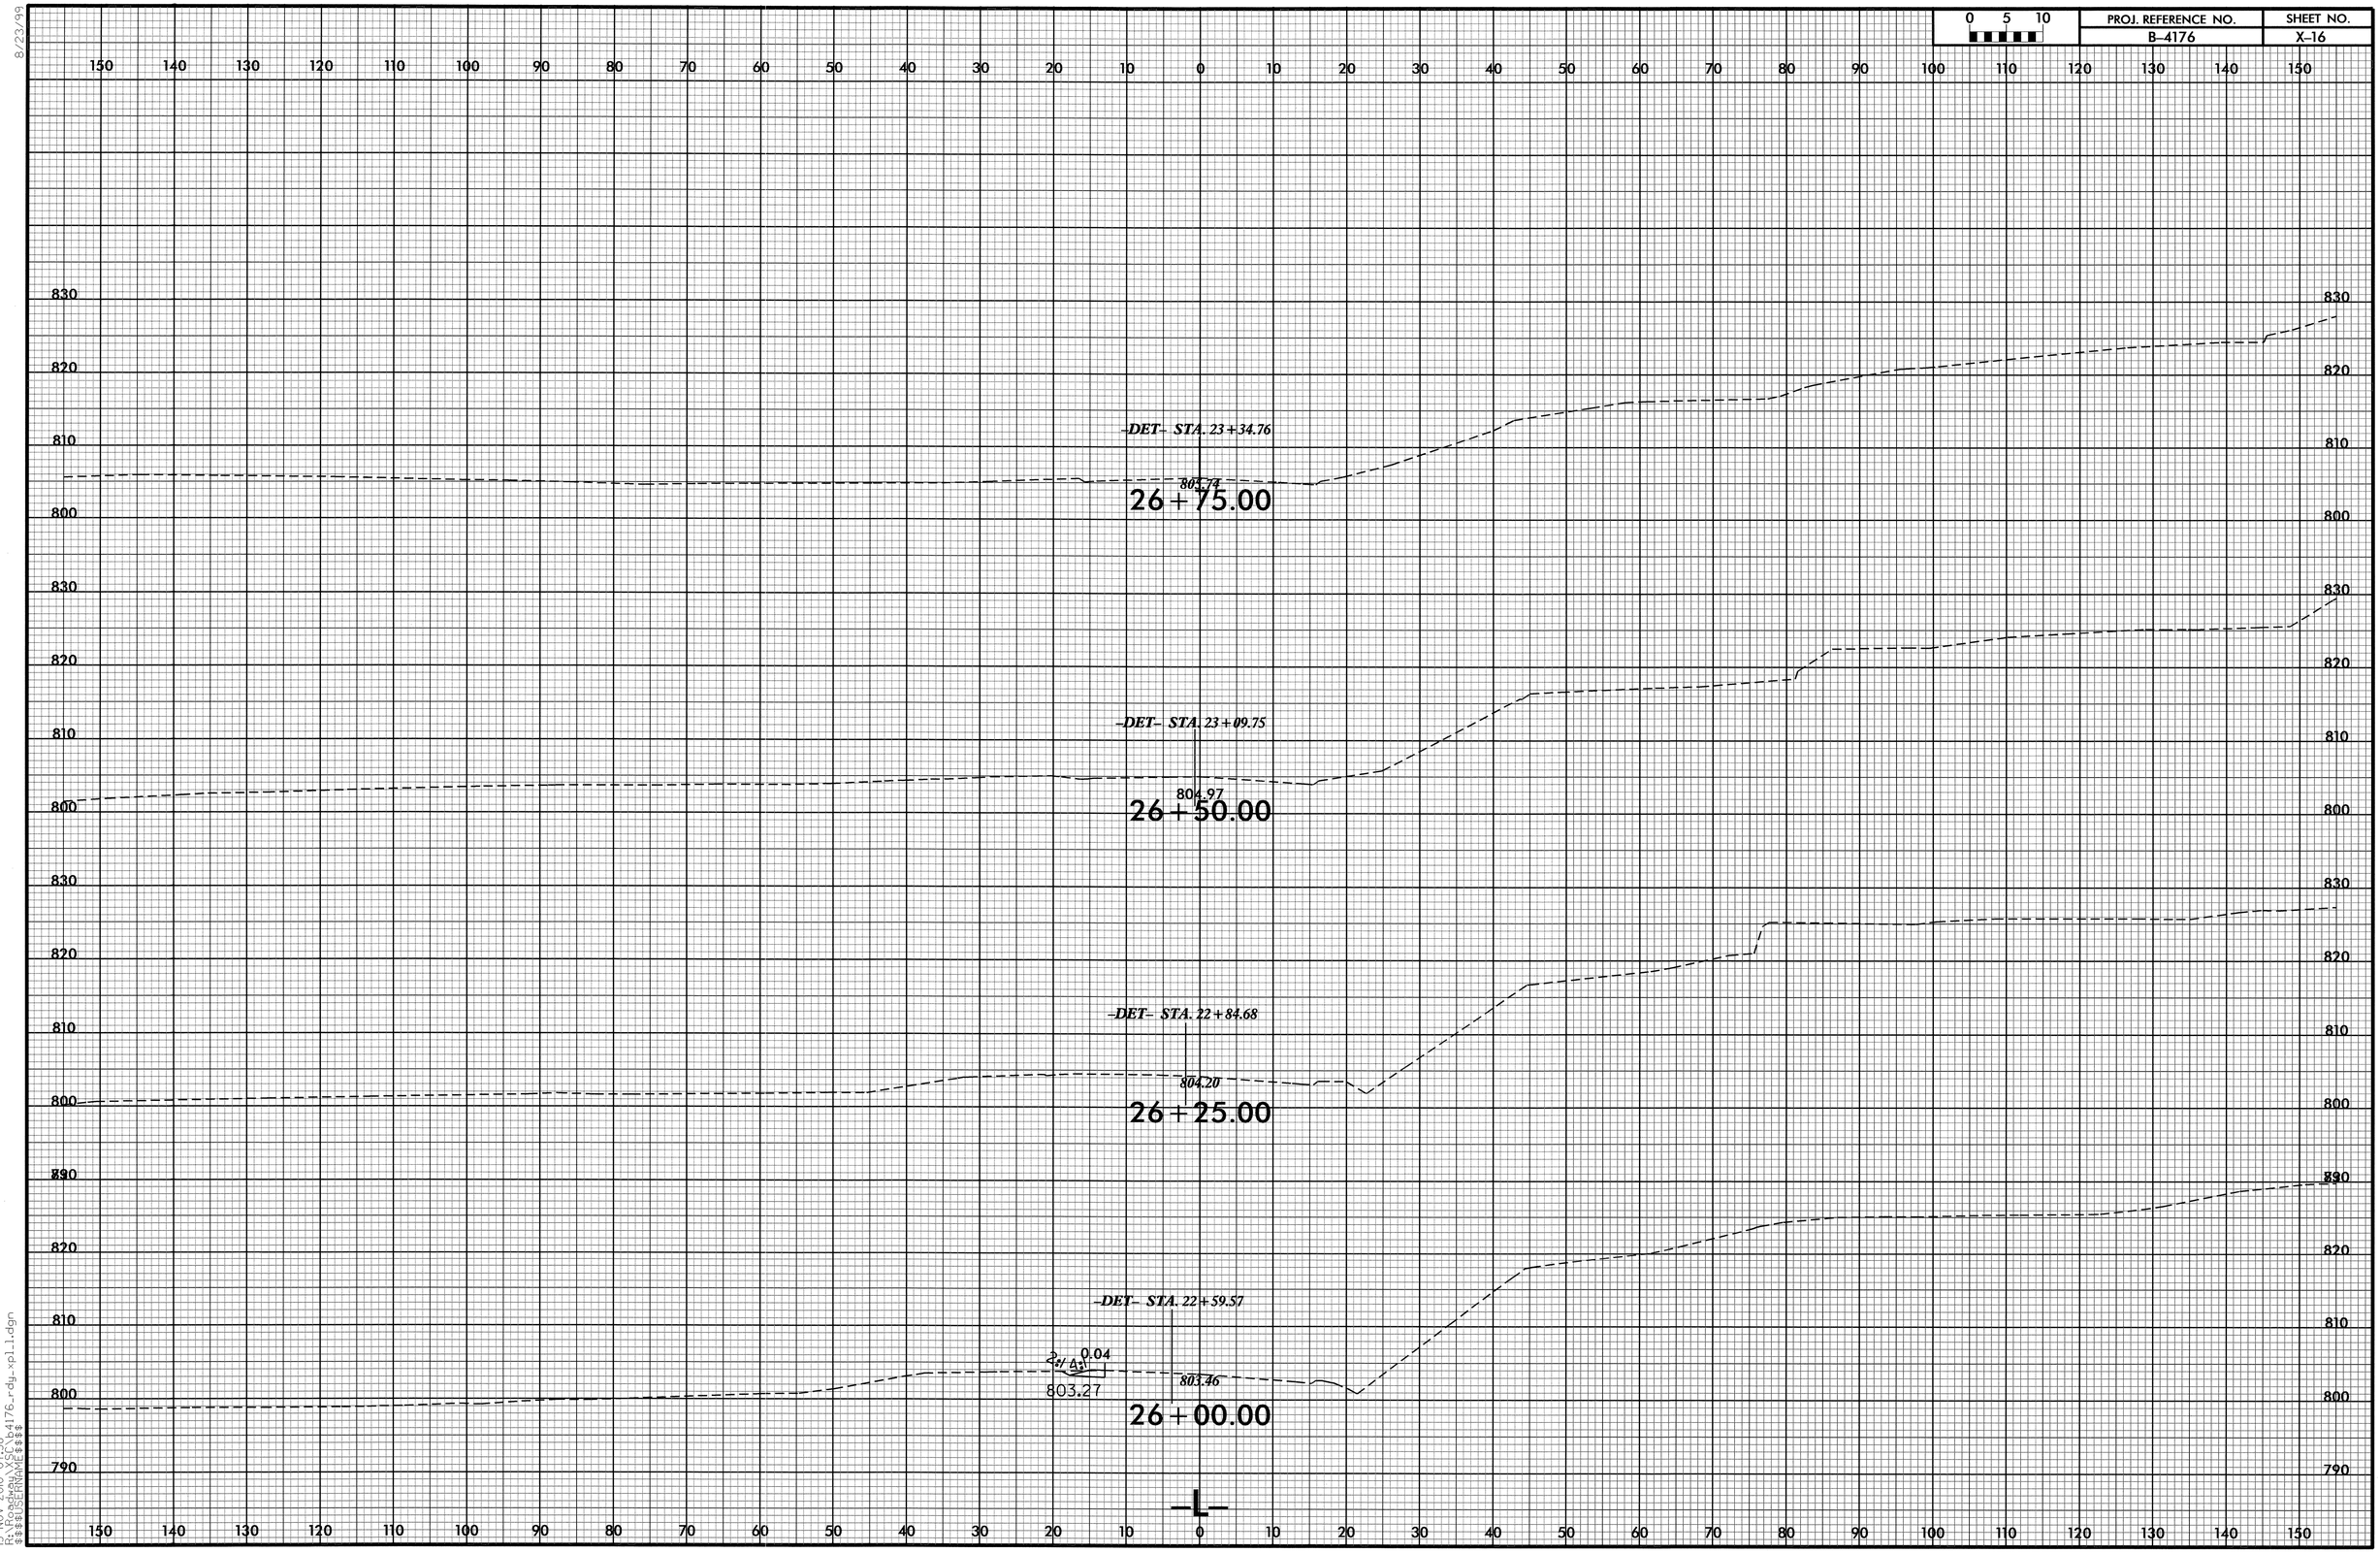

8/23/99

15-NOV-2010 07:58
R:\Roadway\XSC\b4176_rdy_xpl1.dgn
$$$$USERNAME$$$$

0 5 10	PROJ. REFERENCE NO.	SHEET NO.
	B-4176	X-17

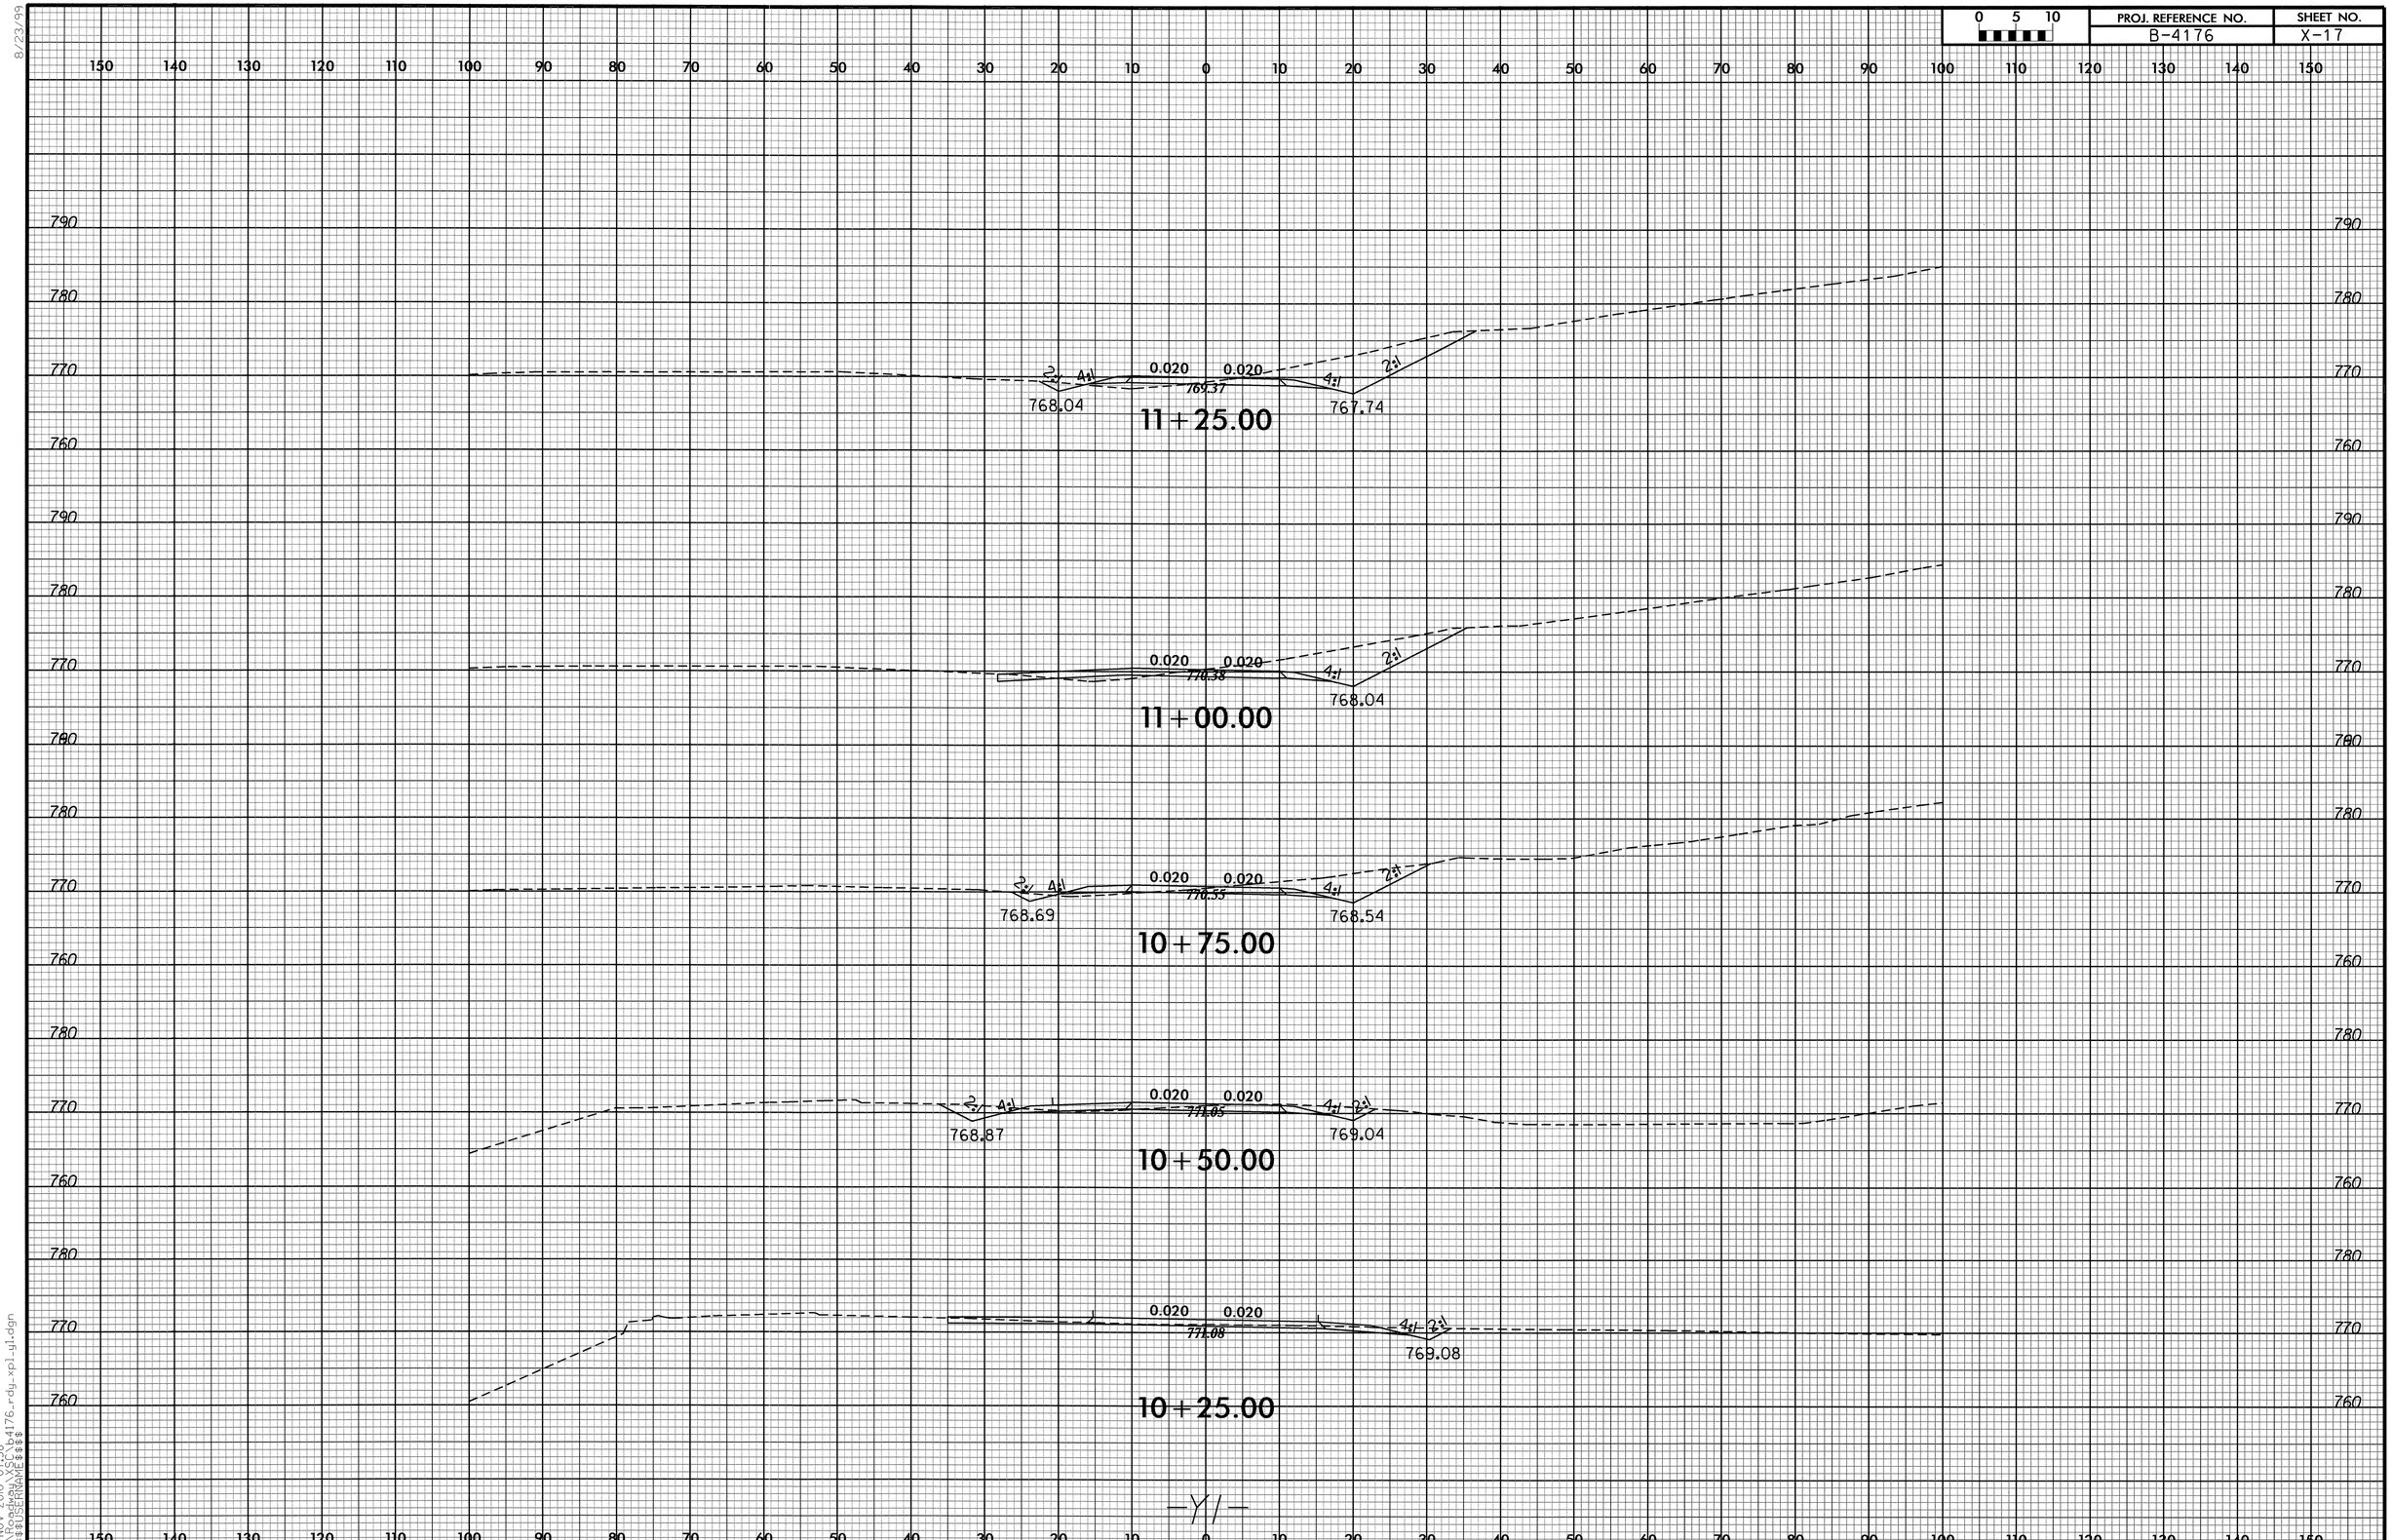

8/23/99
15-NOV-2010 07:58
R:\Roadway\XSC\b4176_rdy_xpl_y1.dgn
$$$$USERNAME$$$$

0 5 10	PROJ. REFERENCE NO.	SHEET NO.
	B-4176	X-18

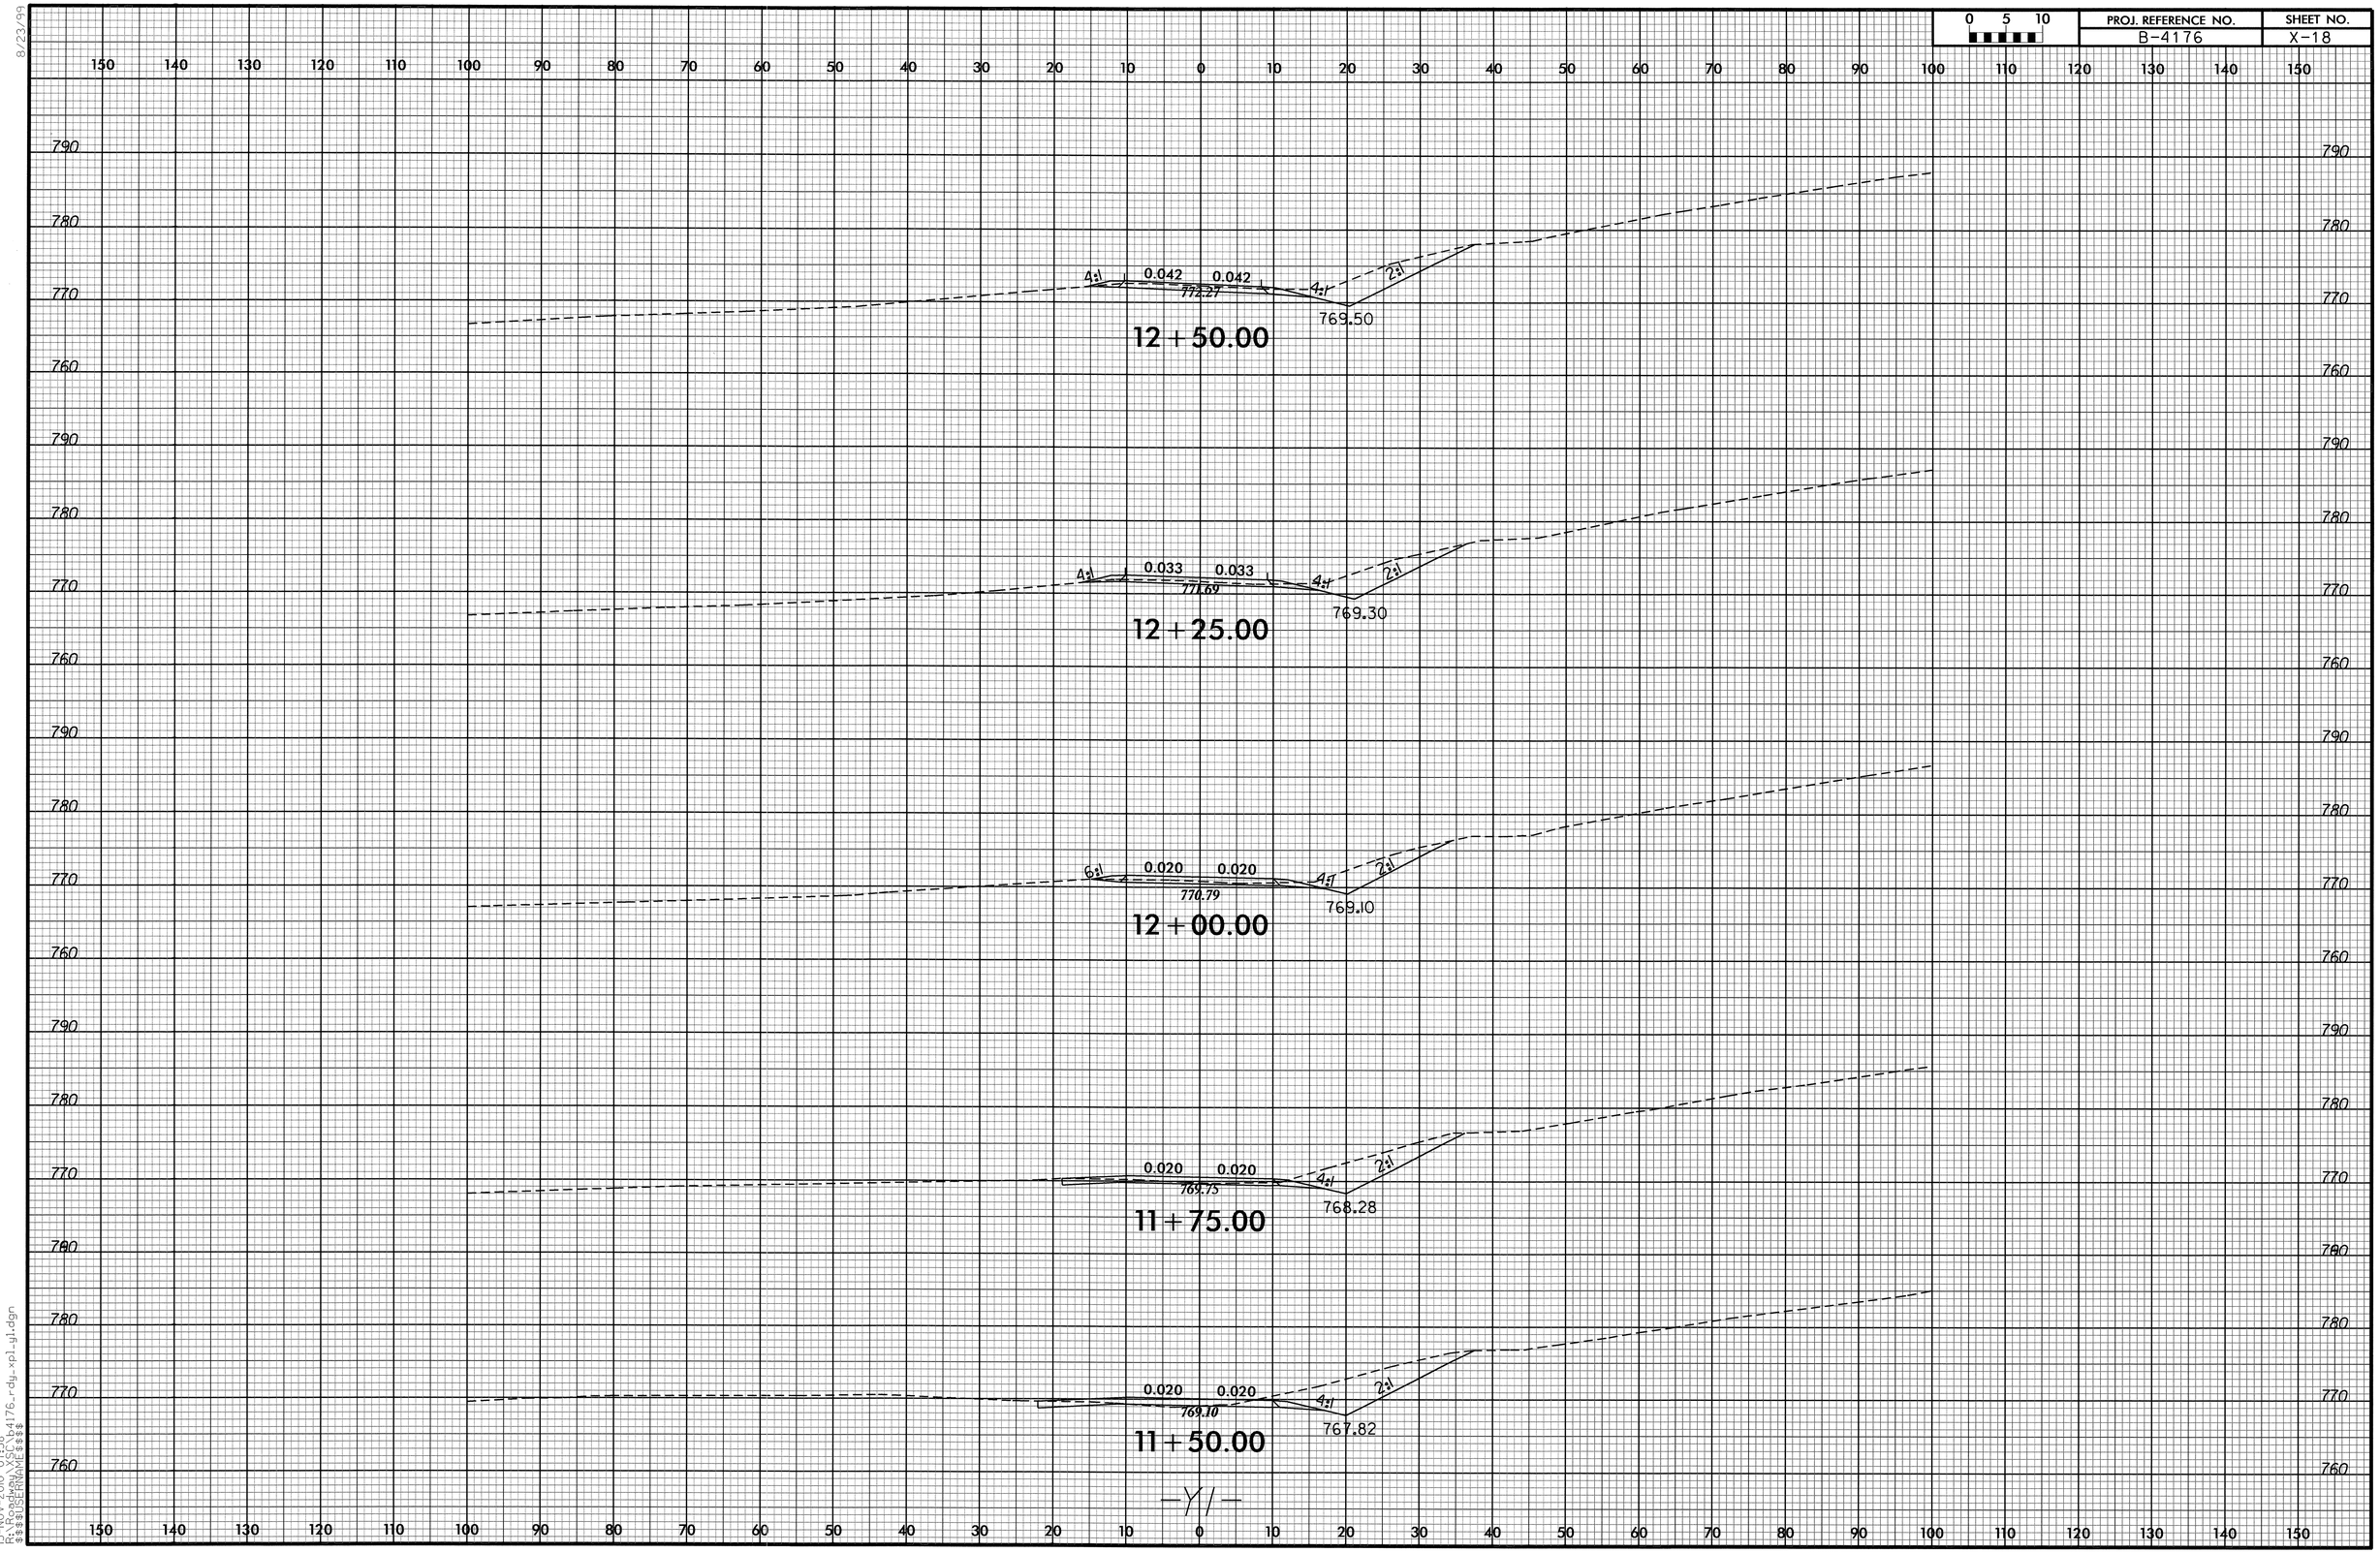

-Y1-

8/23/99

15-NOV-2010 07:58
R:\Roadway\SCL\b4176_rdy_xpl_y1.dgn
$$$$USERNAME$$$$