PROJ. REFERENCE NO.	SHEET NO.
B-3187	X-1

STATE OF NORTH CAROLINA
DIVISION OF HIGHWAYS

Approximate quantities only. Unclassified excavation, fine grading, clearing and grubbing, and removal of existing pavement will be paid for at the lump sum price for "Grading".

NOTE: EMBANKMENT COLUMN DOES NOT INCLUDE BACKFILL FOR UNDERCUT

CROSS-SECTION SUMMARY

Station L	Uncl. Exc. (cu. yd.)	Embt (cu. yd.)
10+11.25	0	0
10+13.00	0	0
10+25.00	0	9
10+52.00	0	39
12+09.00	0	0
12+26.84	0	46
12+50.00	0	62
12+75.00	0	66
12+91.73	11	44
13+25.00	43	81
13+50.00	30	49
13+69.73	21	31
14+00.00	29	30
14+25.00	24	11
14+50.00	23	3
14+64.47	11	1
14+75.00	7	1
15+00.00	15	1
15+25.00	7	0

Station Y1	Uncl. Exc. (cu. yd.)	Embt (cu. yd.)
11+47.00	0	0
12+00.00	67	14
12+47.65	119	38
13+00.00	134	45
13+50.00	110	32
14+00.00	80	20
14+50.00	87	15
15+00.00	121	36
15+50.00	150	52
15+80.67	87	31
16+00.00	52	15
16+50.00	126	46
17+09.55	109	54
17+50.00	45	32
17+90.37	25	41
18+50.00	34	61
19+00.00	28	71
19+50.00	30	88
20+00.00	36	59
20+50.00	43	28
21+09.03	47	22
21+50.00	33	13
22+00.00	54	15
22+50.00	69	15
22+71.52	30	7
23+00.00	26	8
23+50.00	14	6

Station Y2	Uncl. Exc. (cu. yd.)	Embt (cu. yd.)
10+00.00	0	0
10+25.18	18	0
10+50.00	24	0
10+75.00	23	0
11+00.00	20	2
11+30.67	22	8
11+50.00	13	12
11+80.67	24	41
11+93.03	15	25
12+12.93	29	44

Station Y3	Uncl. Exc. (cu. yd.)	Embt (cu. yd.)
10+09.45	0	0
10+25.00	2	54
10+33.13	3	25
10+50.00	11	38
10+65.00	12	23
10+75.00	10	10
11+00.00	26	14
11+25.00	27	3
11+50.00	28	0
11+69.95	21	0
12+00.00	26	0
12+25.10	19	0
12+53.00	11	0

0 2.5 5	PROJ. REFERENCE NO.	SHEET NO.
	B-3187	X-2

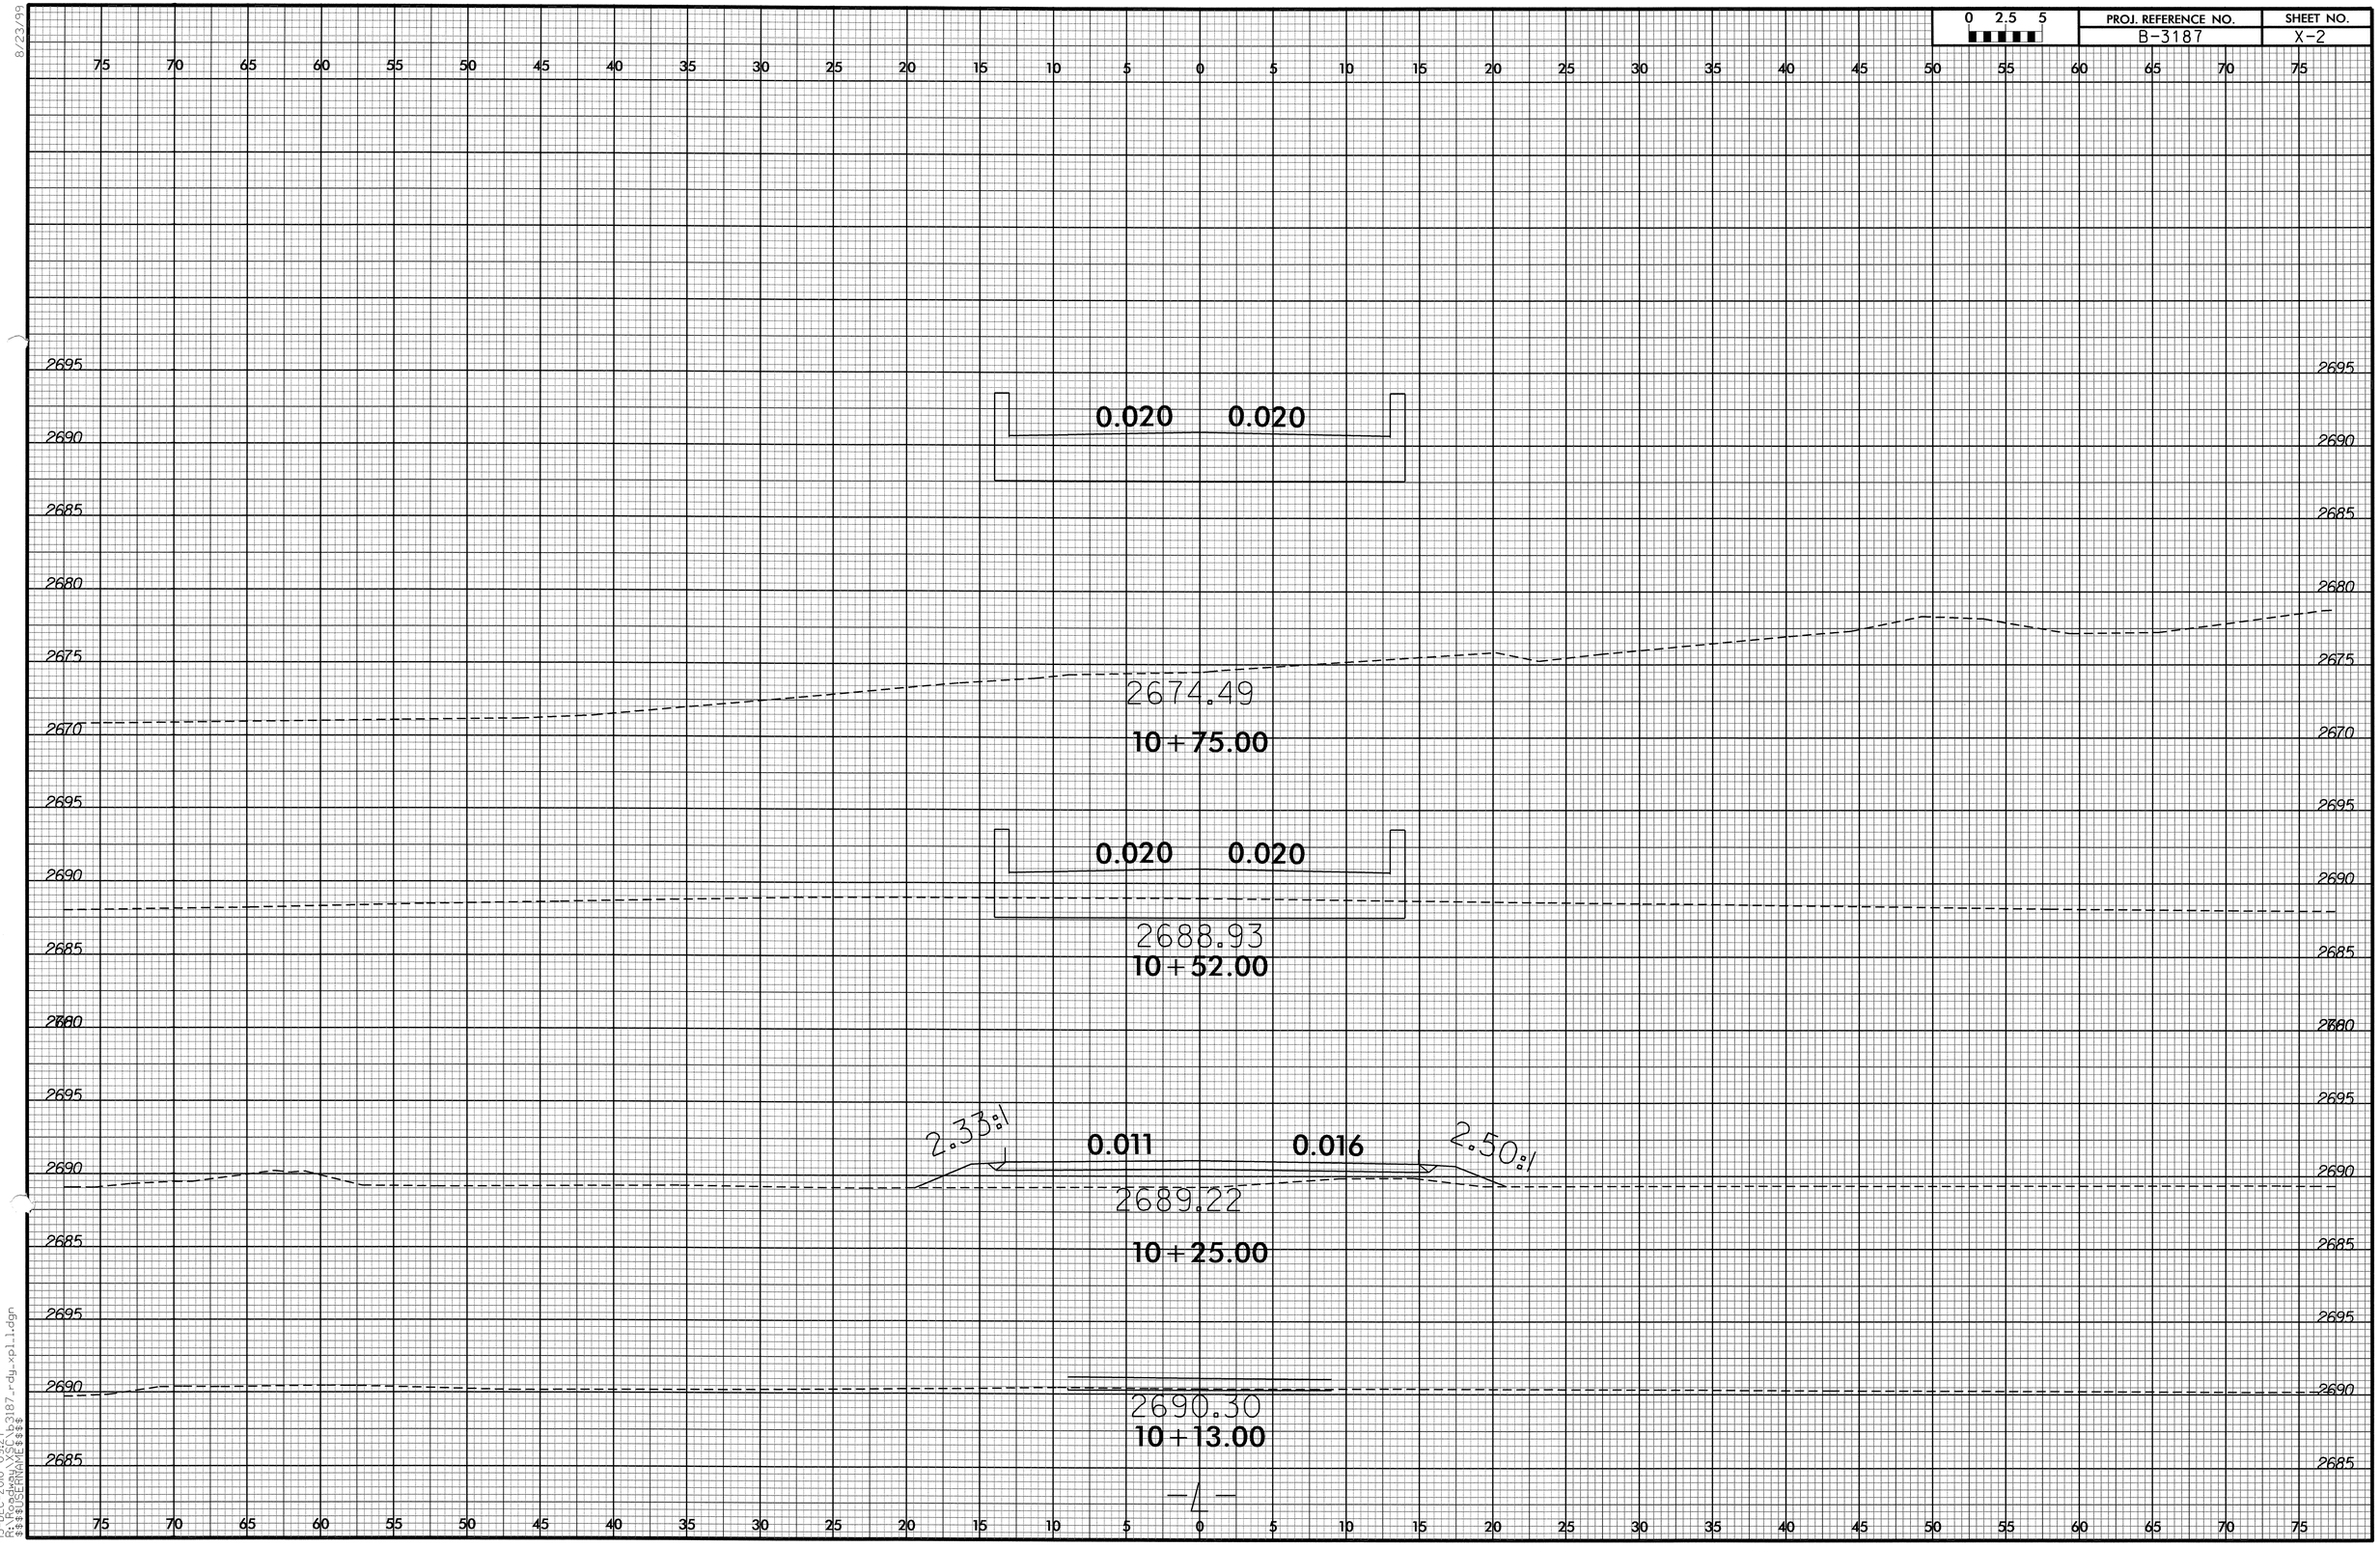

8/23/99

13-DEC-2010 09:27
R:\Roadway\XSC\b3187_rdy_xpl_l.dgn
$$$$USERNAME$$$$

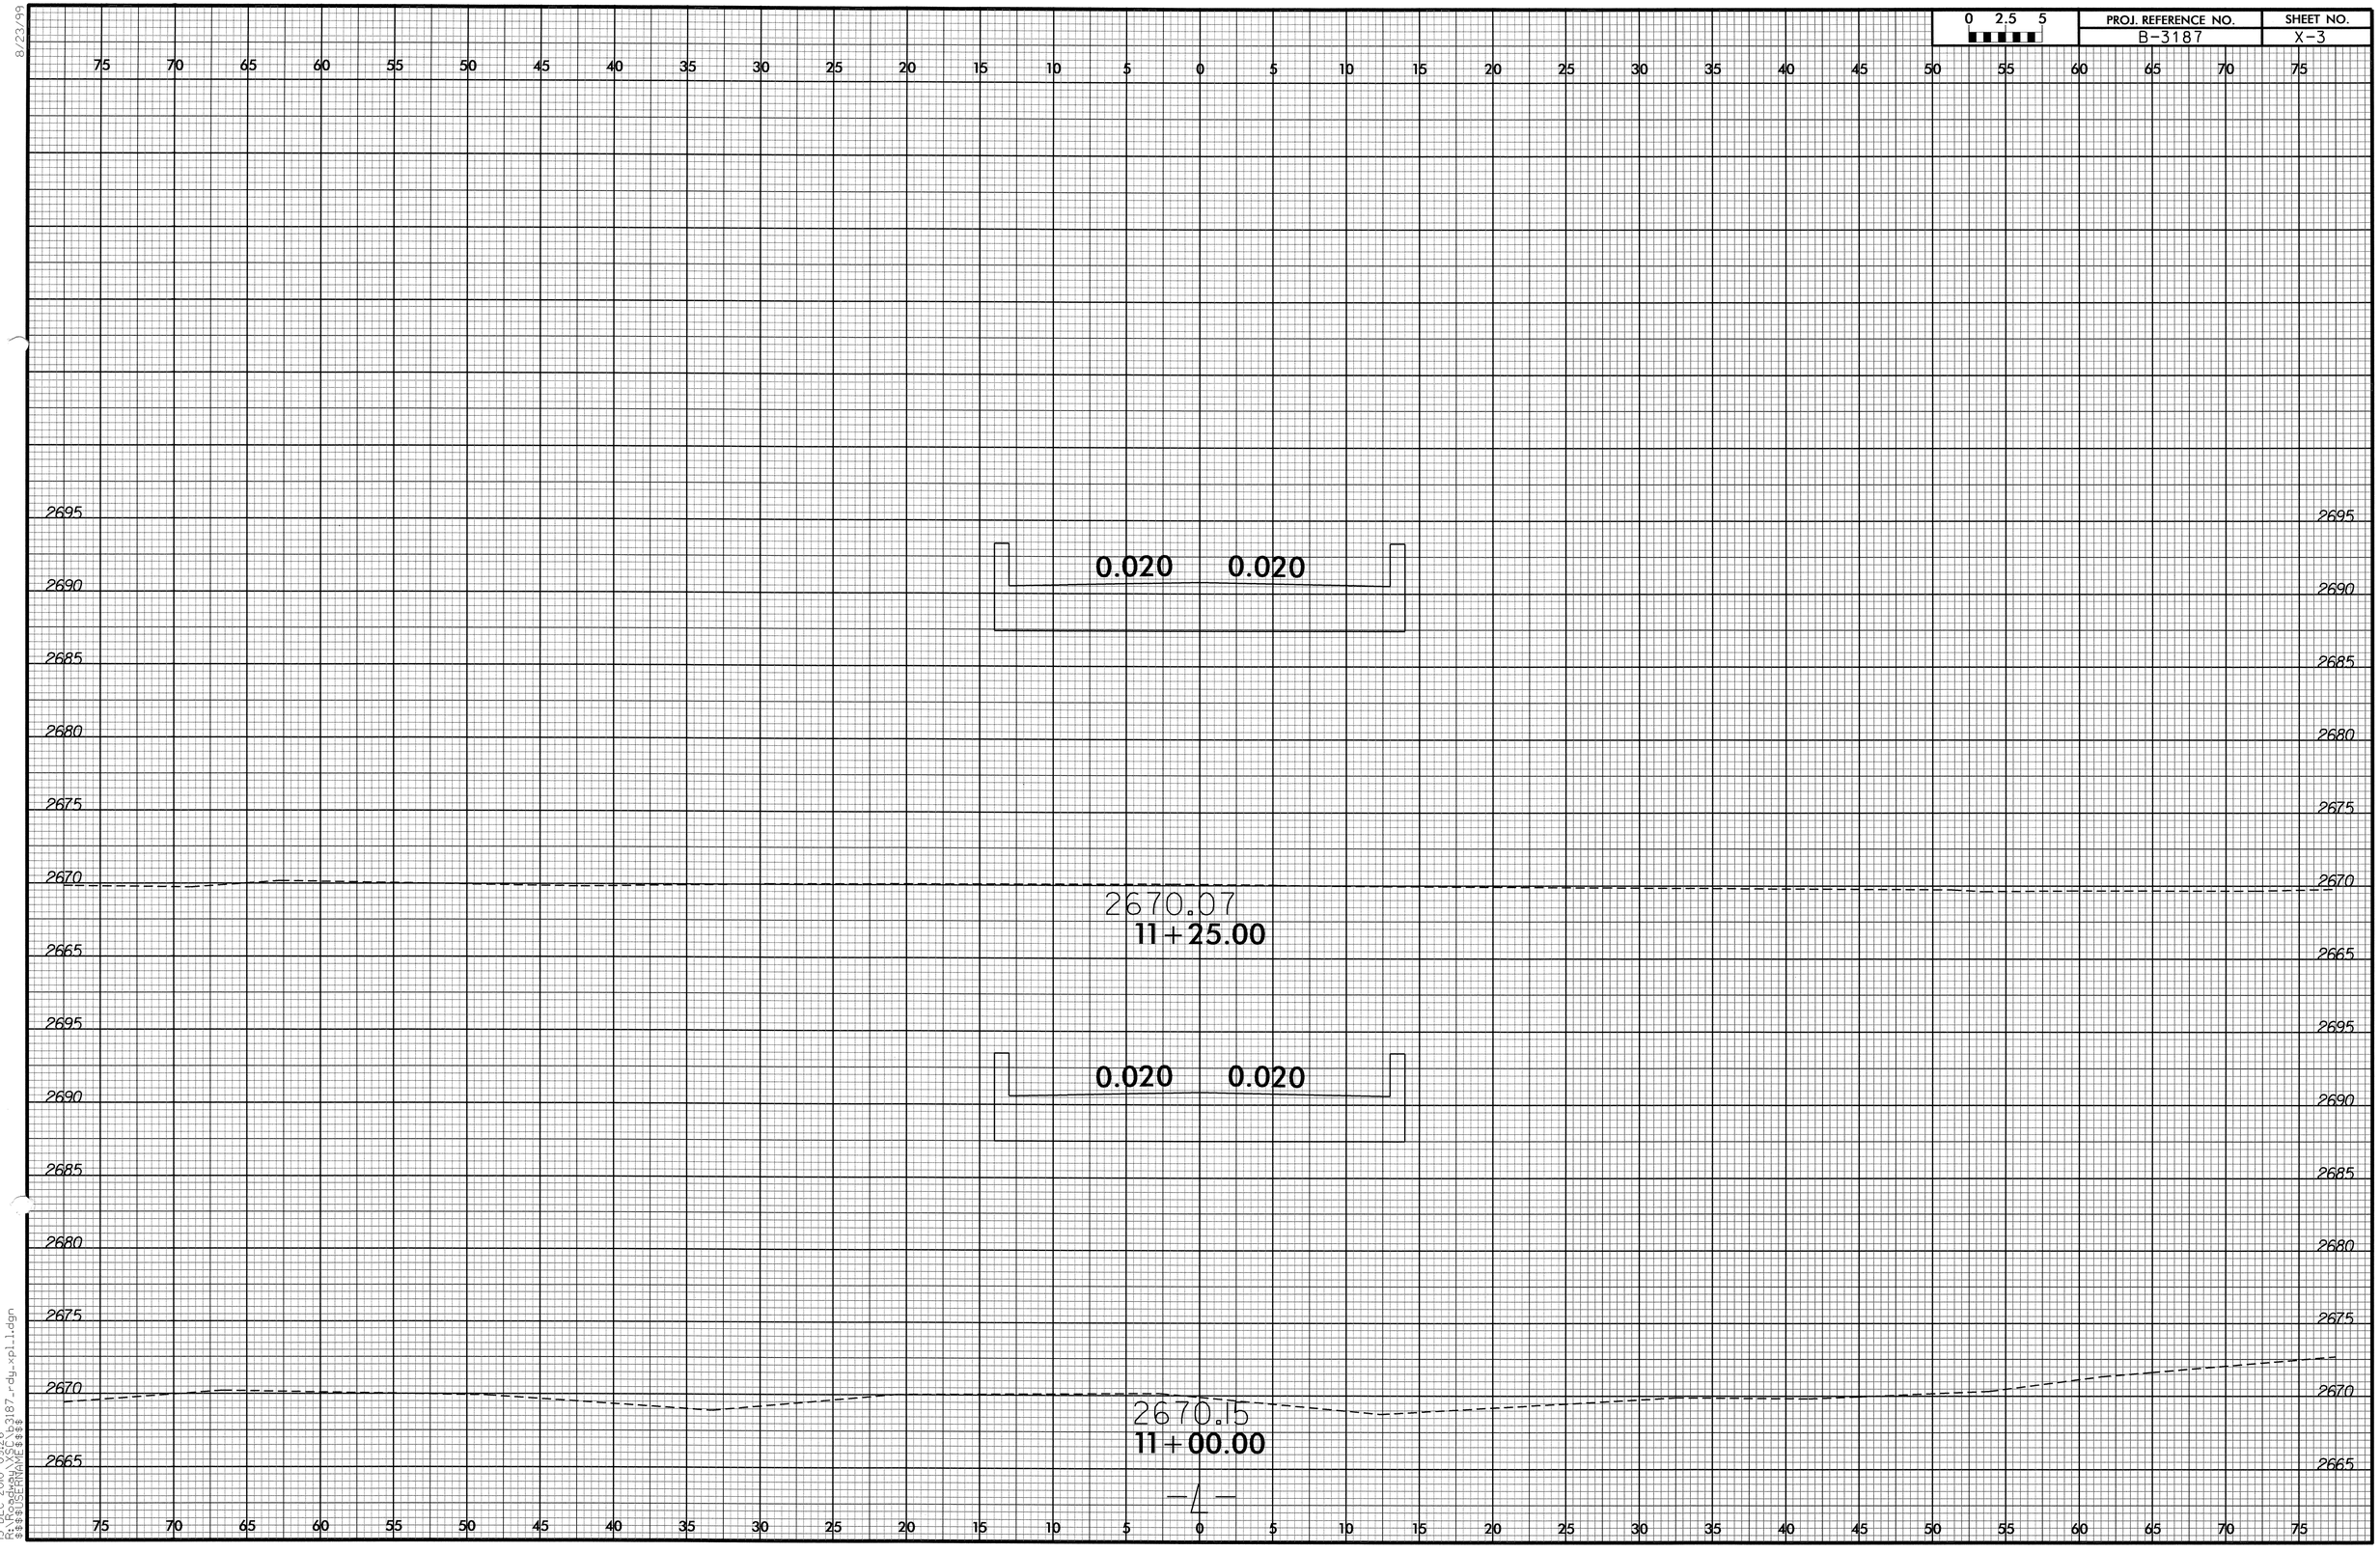

8/23/99
13-DEC-2010 09:26
R:\Roadway\XSC\b3187_rdy_xpl_l1.dgn
$$$$USERNAME$$$$

0 2.5 5	PROJ. REFERENCE NO.	SHEET NO.
	B-3187	X-4

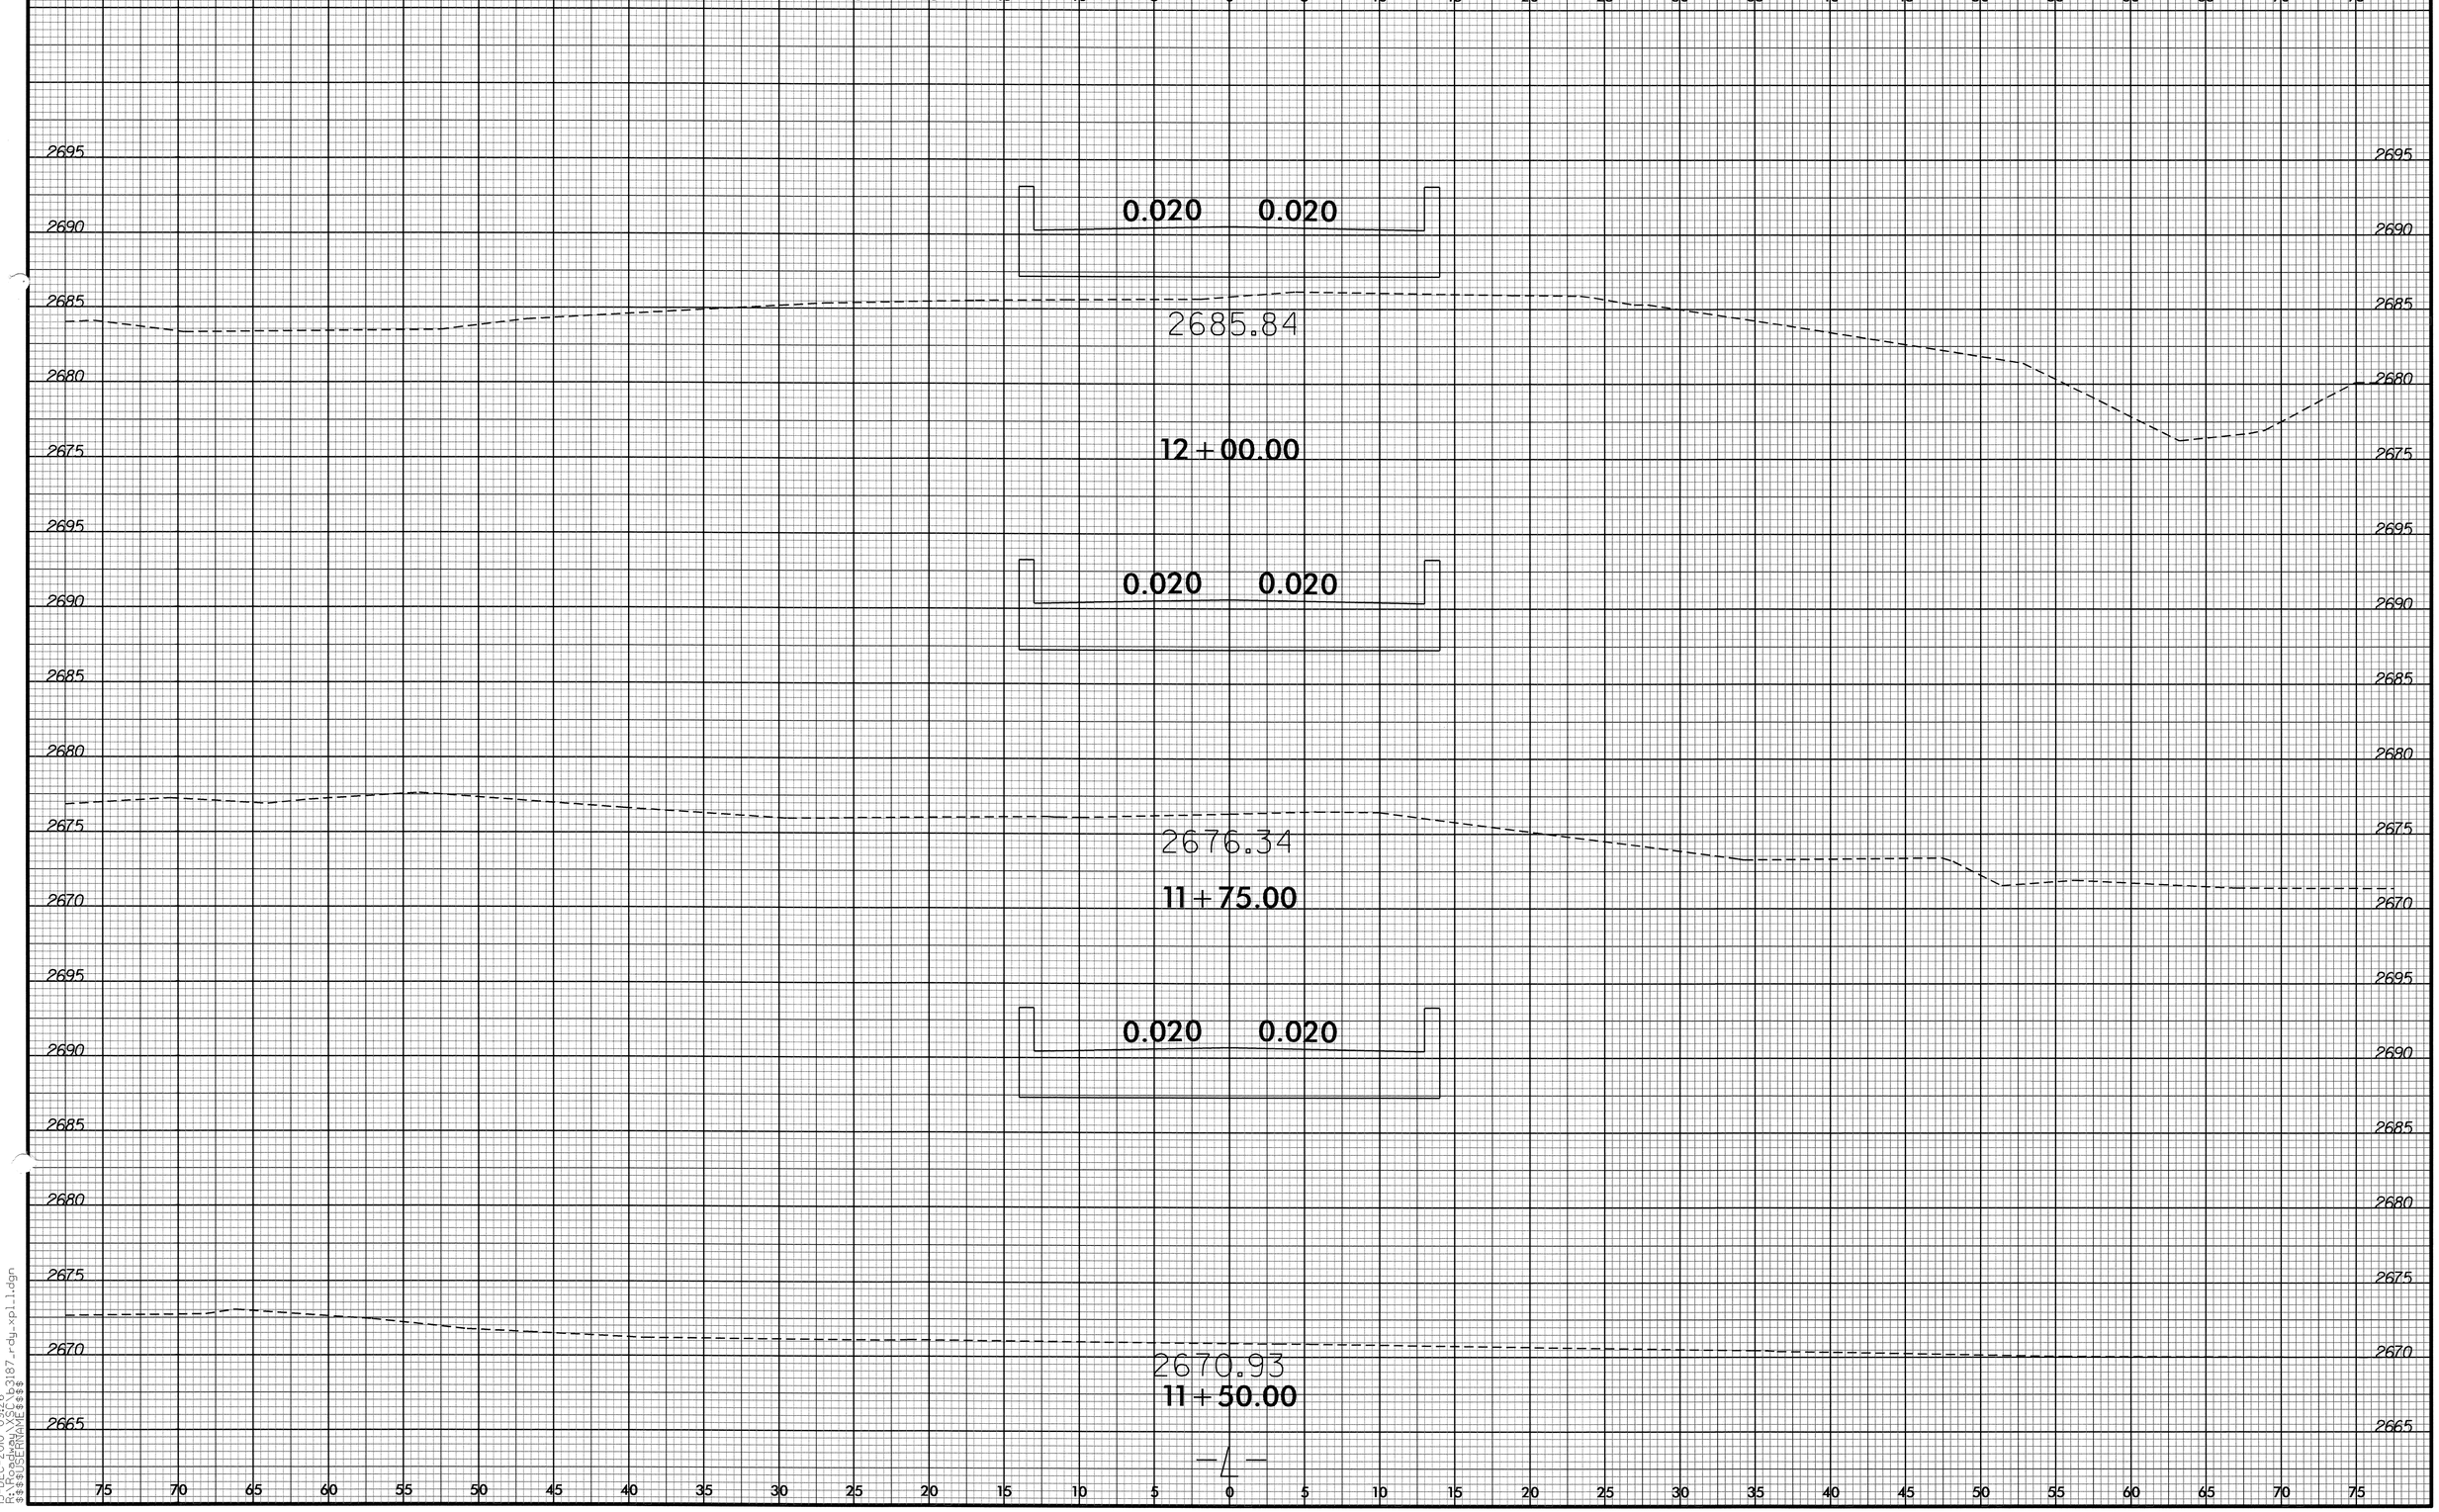

8/23/99
13-DEC-2010 09:26
R:\Roadway\X-Sec\b3187_rdy_xpl_l.dgn
$$$$USERNAME$$$$

0 2.5 5	PROJ. REFERENCE NO.	SHEET NO.
	B-3187	X-5

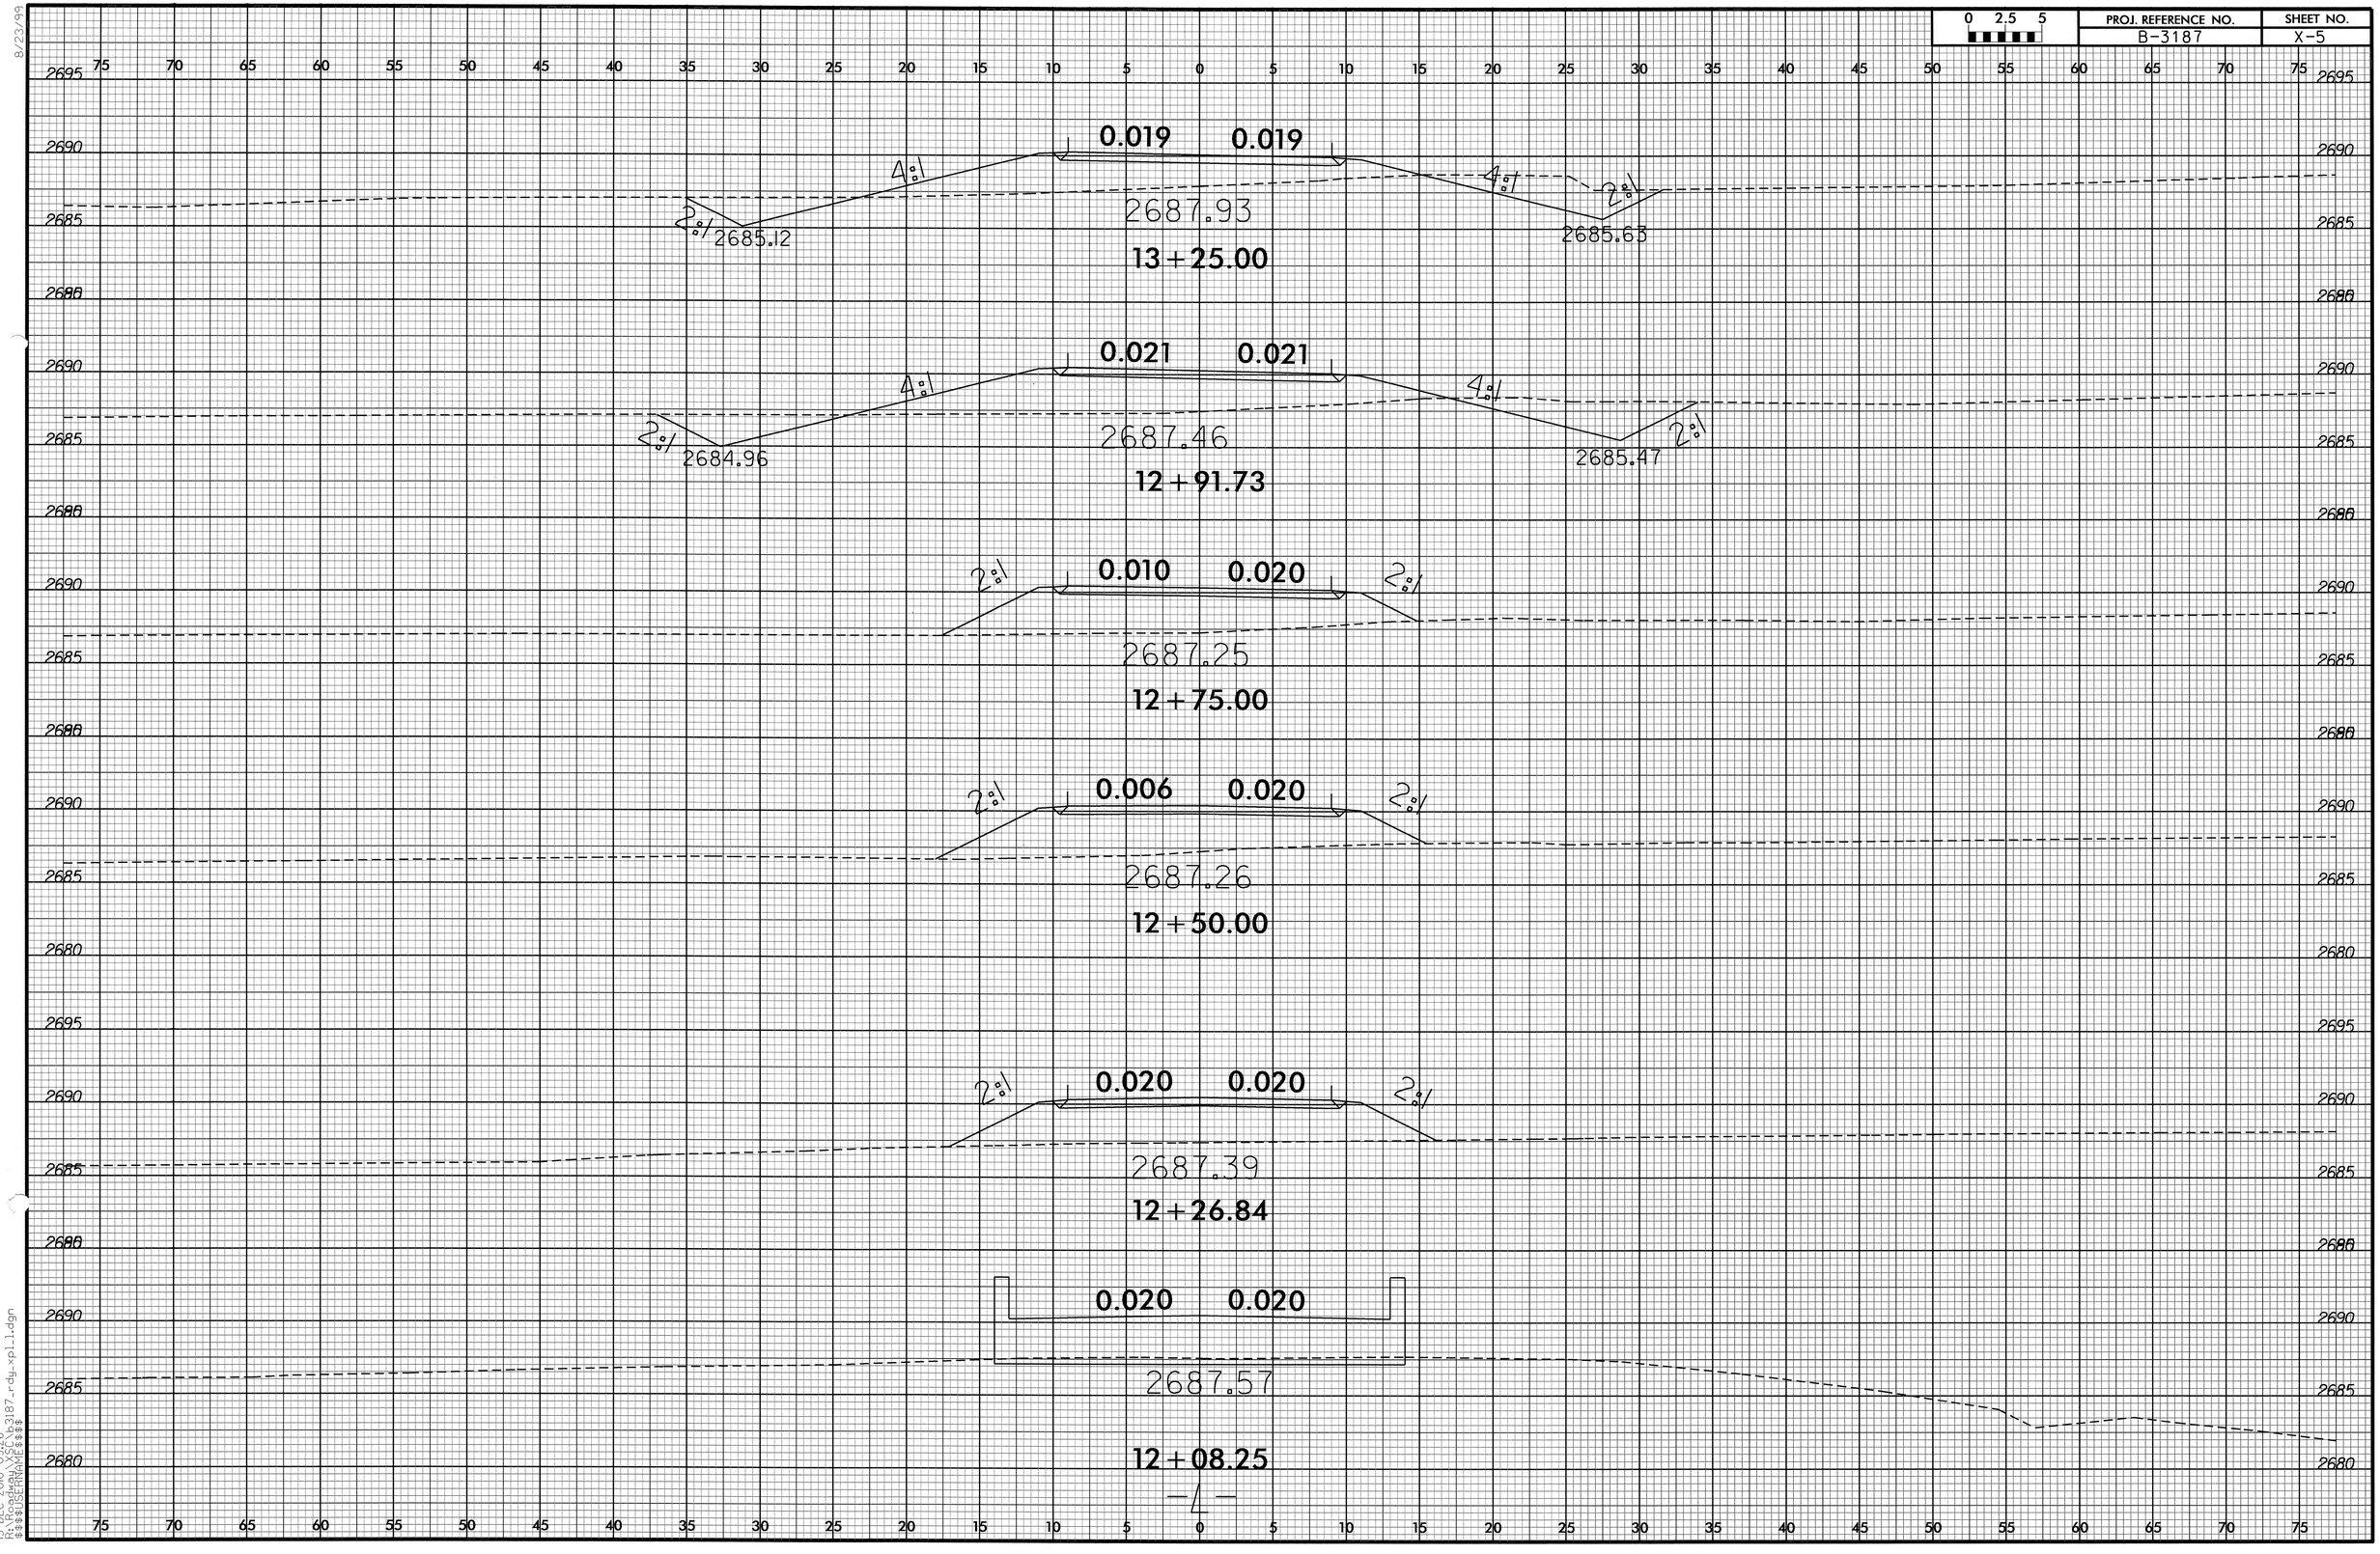

8/23/99

13-DEC-2010 09:26
R:\Roadway\X5C\b3187_rdy_xpl_l.dgn
$$$$USERNAME$$$$

0 2.5 5	PROJ. REFERENCE NO.	SHEET NO.
	B-3187	X-6

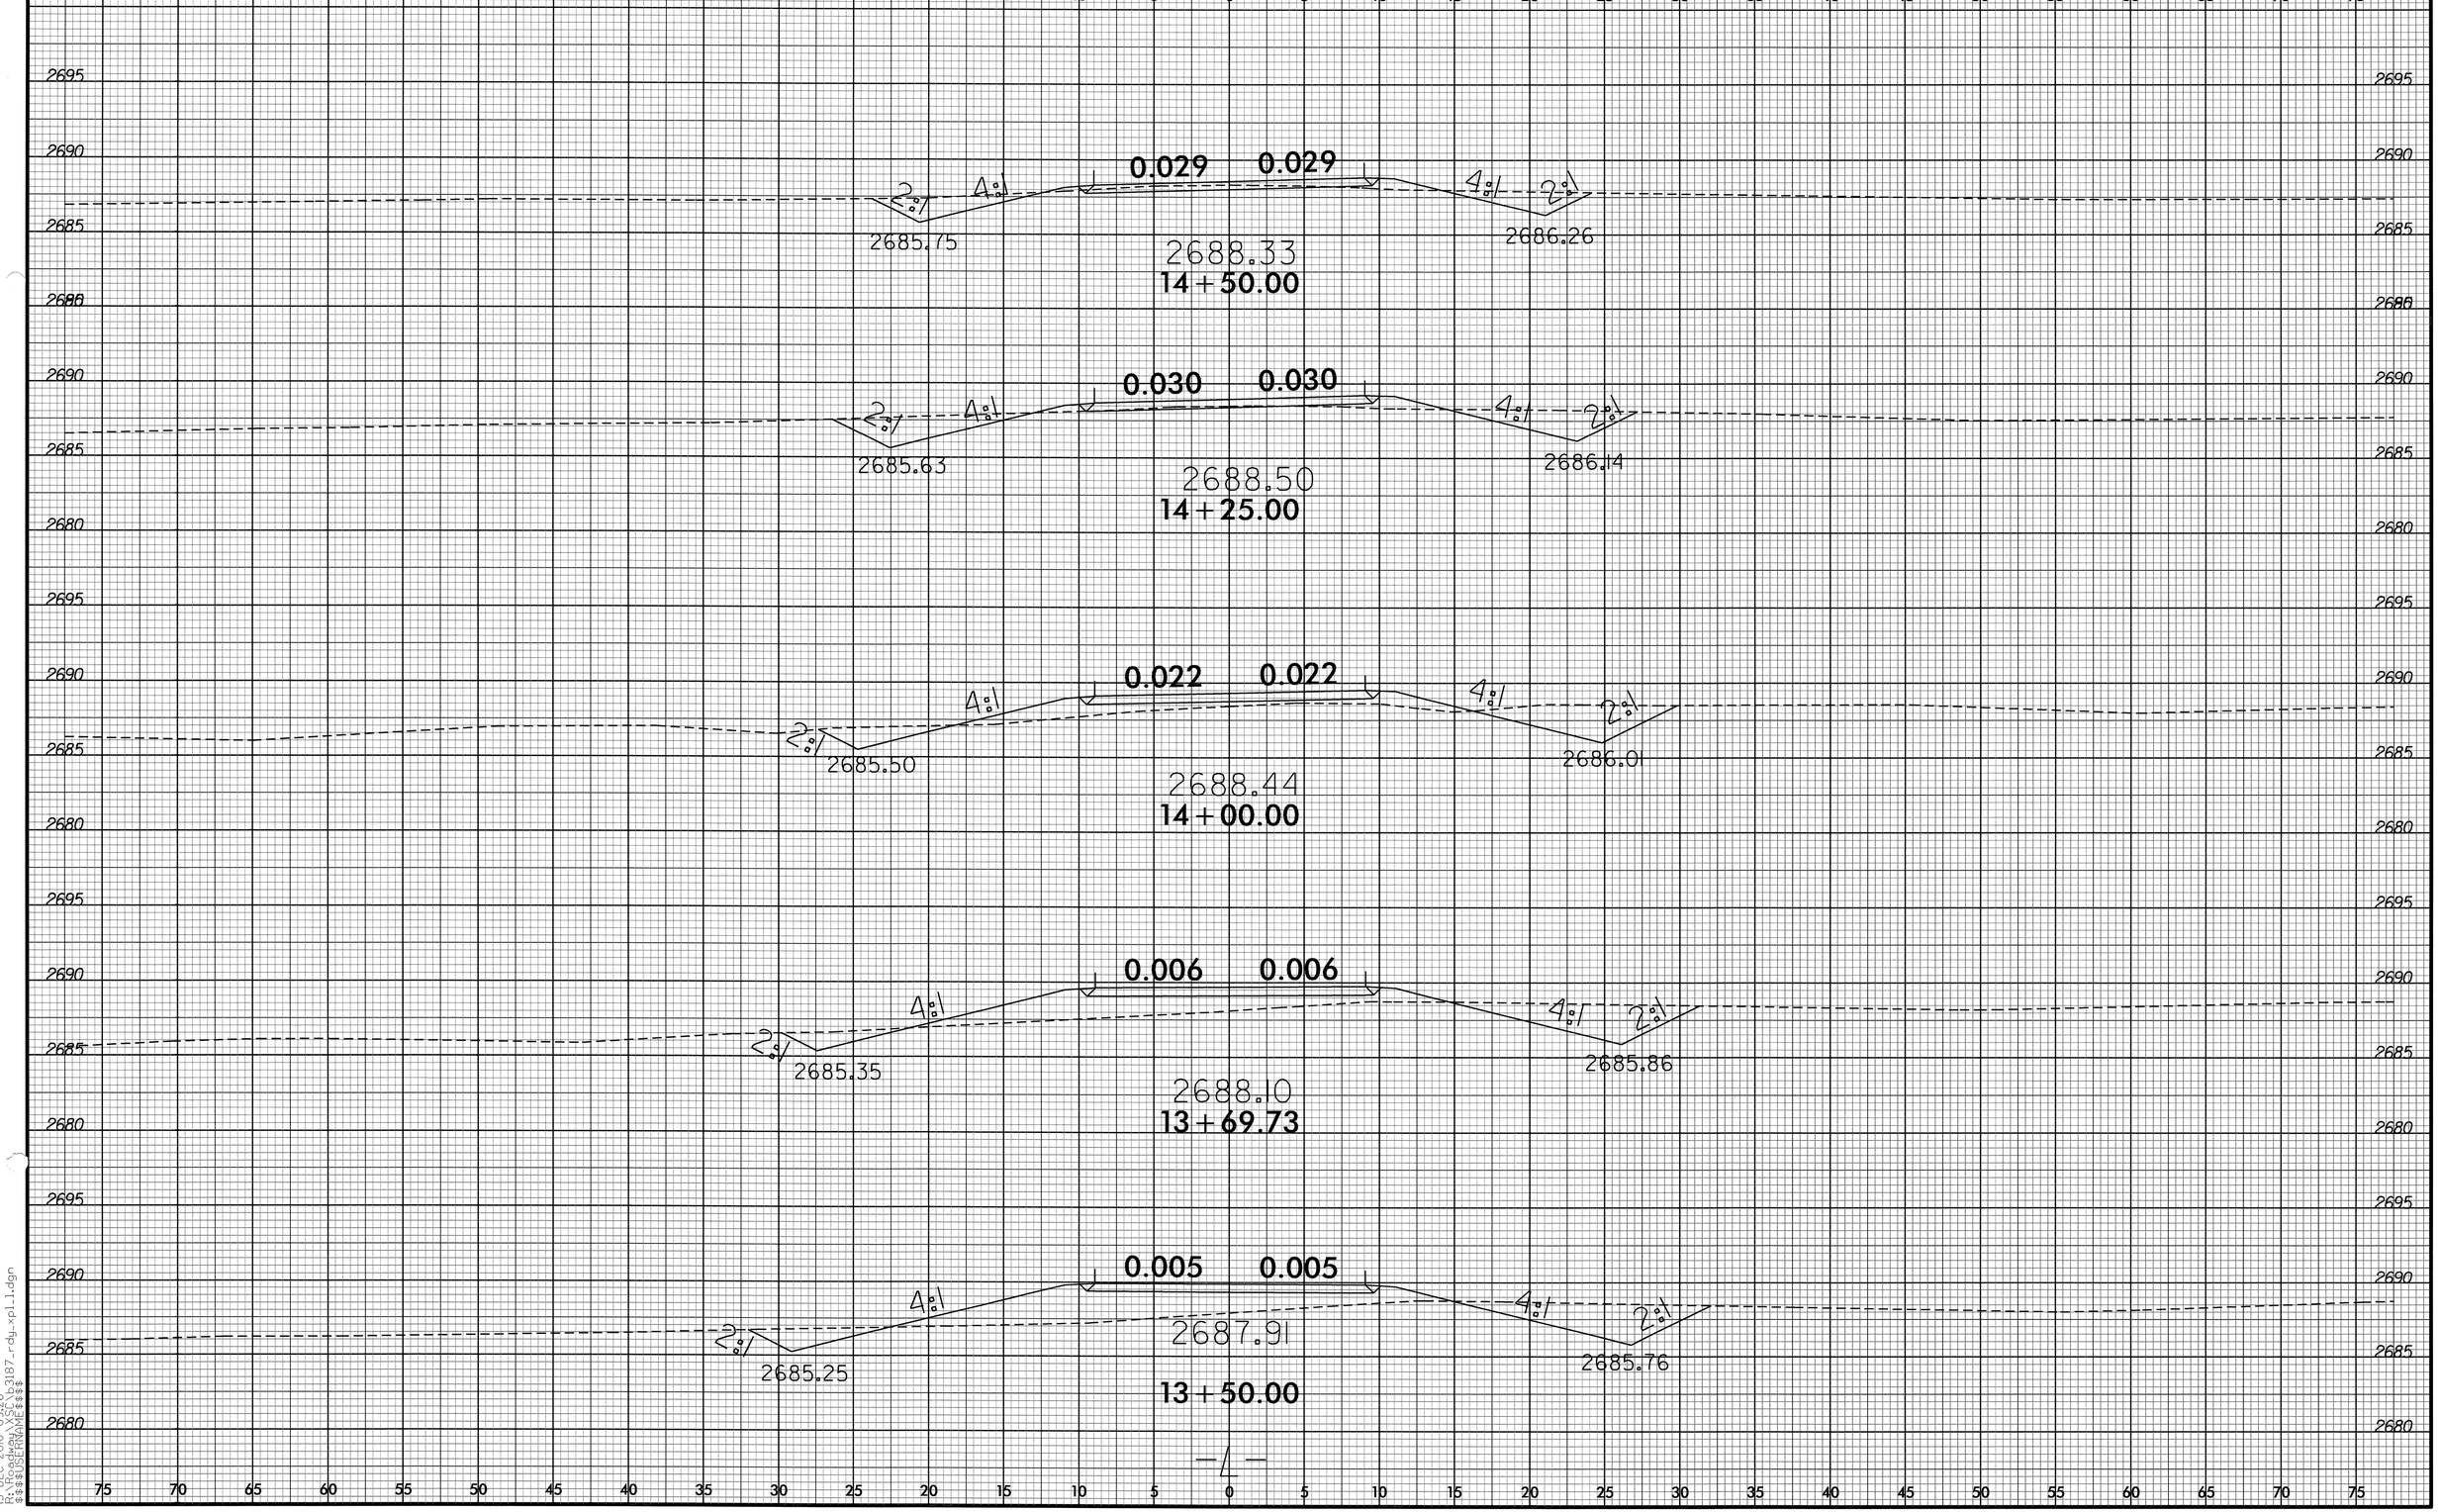

8/23/99

13-DEC-2010 09:26
R:\Roadway\SDC\
$$$$USERNAME$$$$
b3187_rdy_xpl_l.dgn

RD248779 12/13/2010 b3187_rdy_xpl_l4 aevogt RD-Oce860-34

0 2.5 5	PROJ. REFERENCE NO.	SHEET NO.
	B-3187	X-7

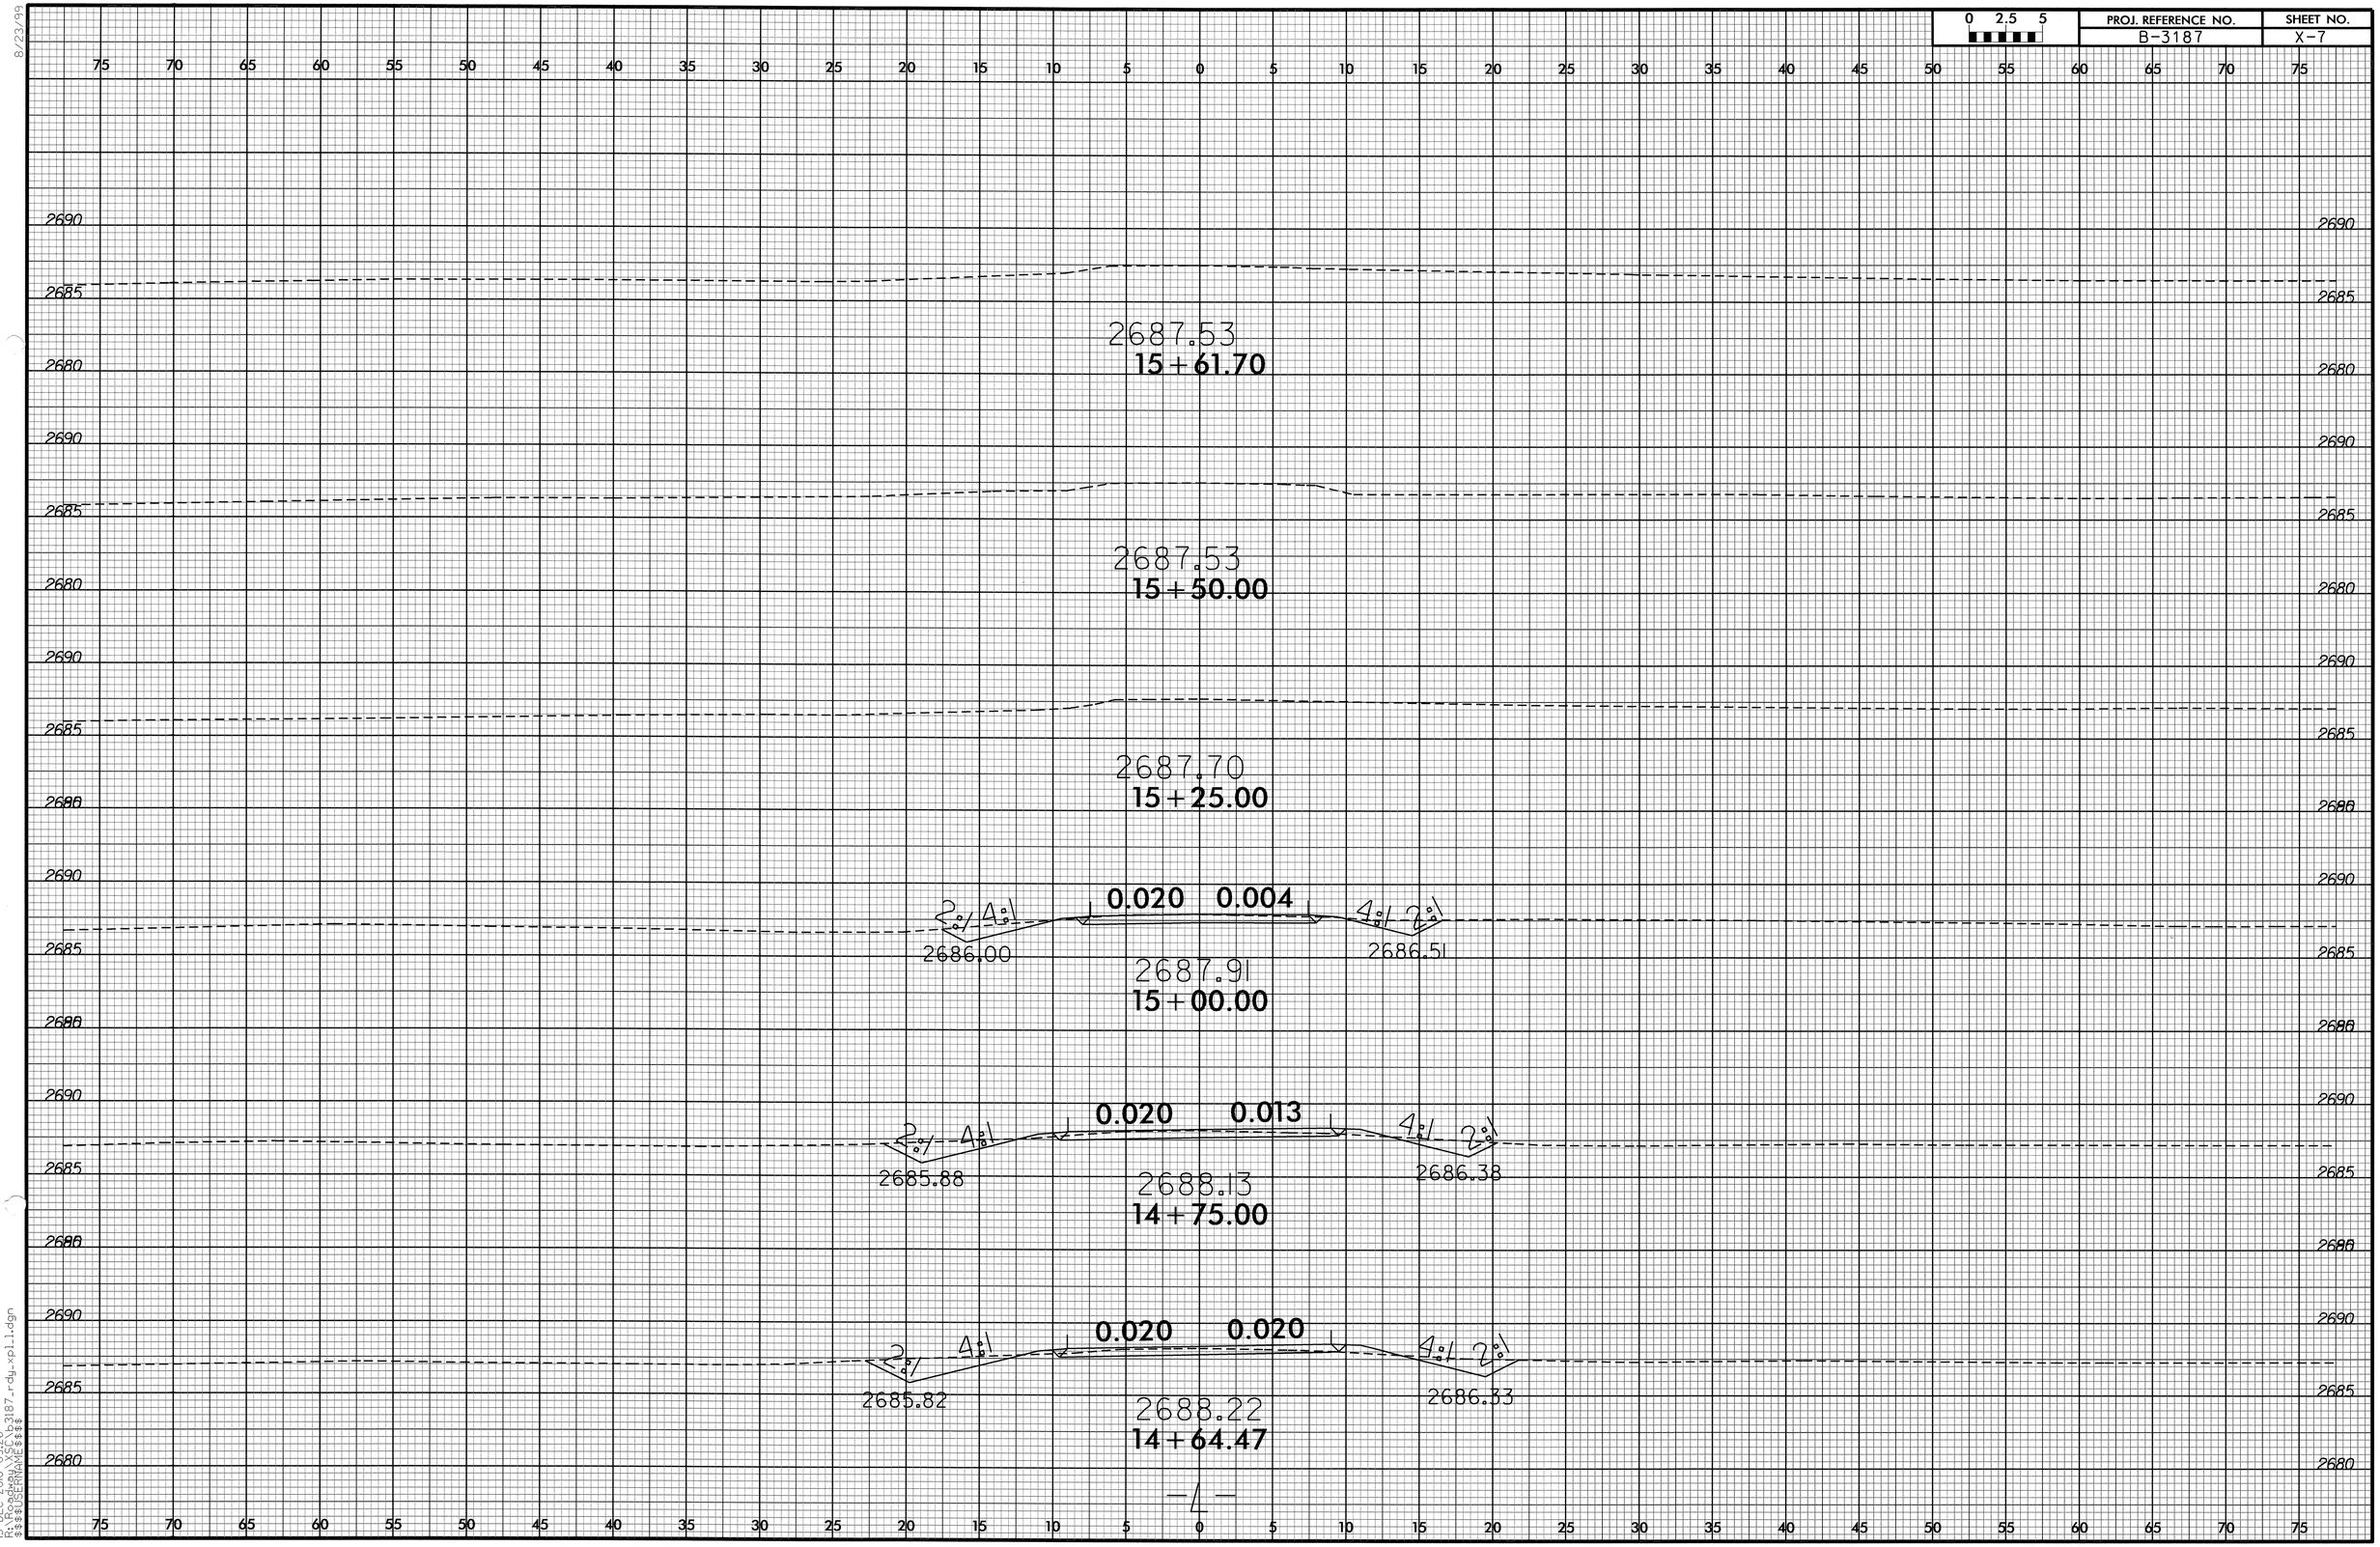

8/23/99
13-DEC-2010 09:26
R:\Roadway\SYS\b3187_rdy_xpl_l1.dgn
$$$$USERNAME$$$$
RD248779 12/13/2010 b3187_rdy_xpl_l5 aevogt RD-Oce860-34

0 2.5 5	PROJ. REFERENCE NO.	SHEET NO.
	B-3187	X-8

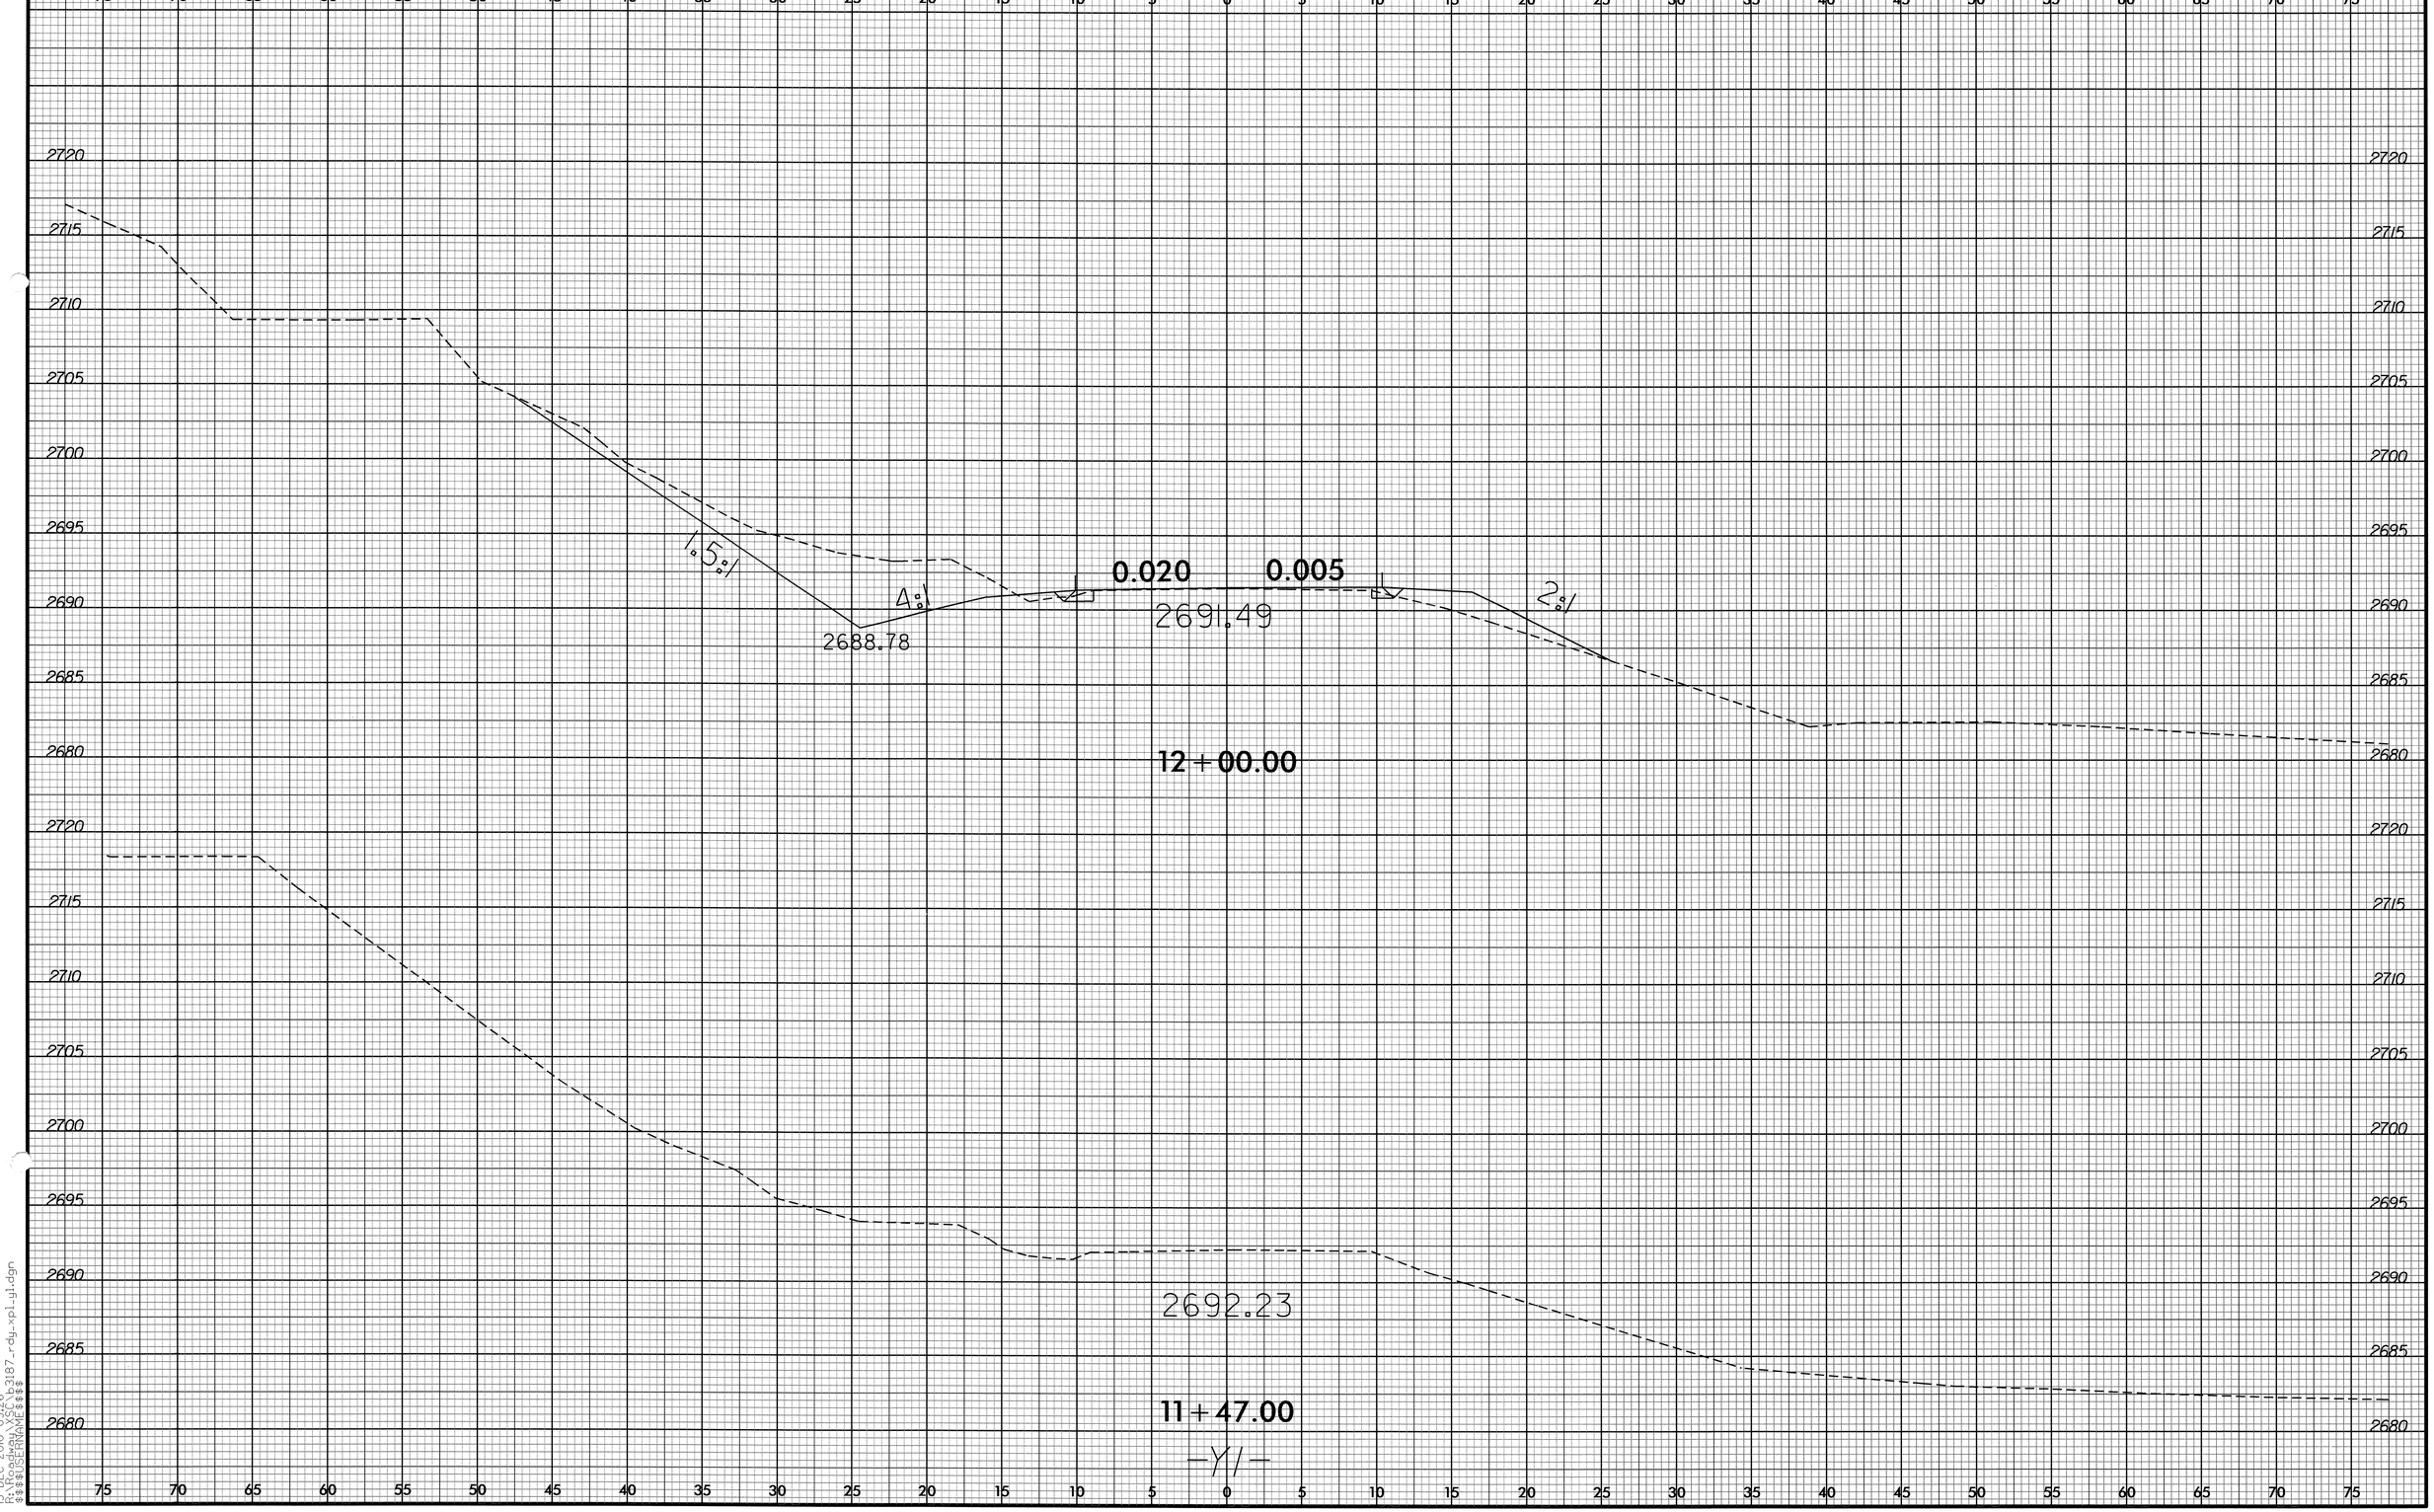

8/23/99

13-DEC-2010 09:26
R:\Roadway\SSE\
$$$$USERNAME$$$$ b3187_rdy_xpl_y1.dgn

RD248779 12/13/2010 b3187_rdy_xpl_y1 aevogt RD-Oce860-34

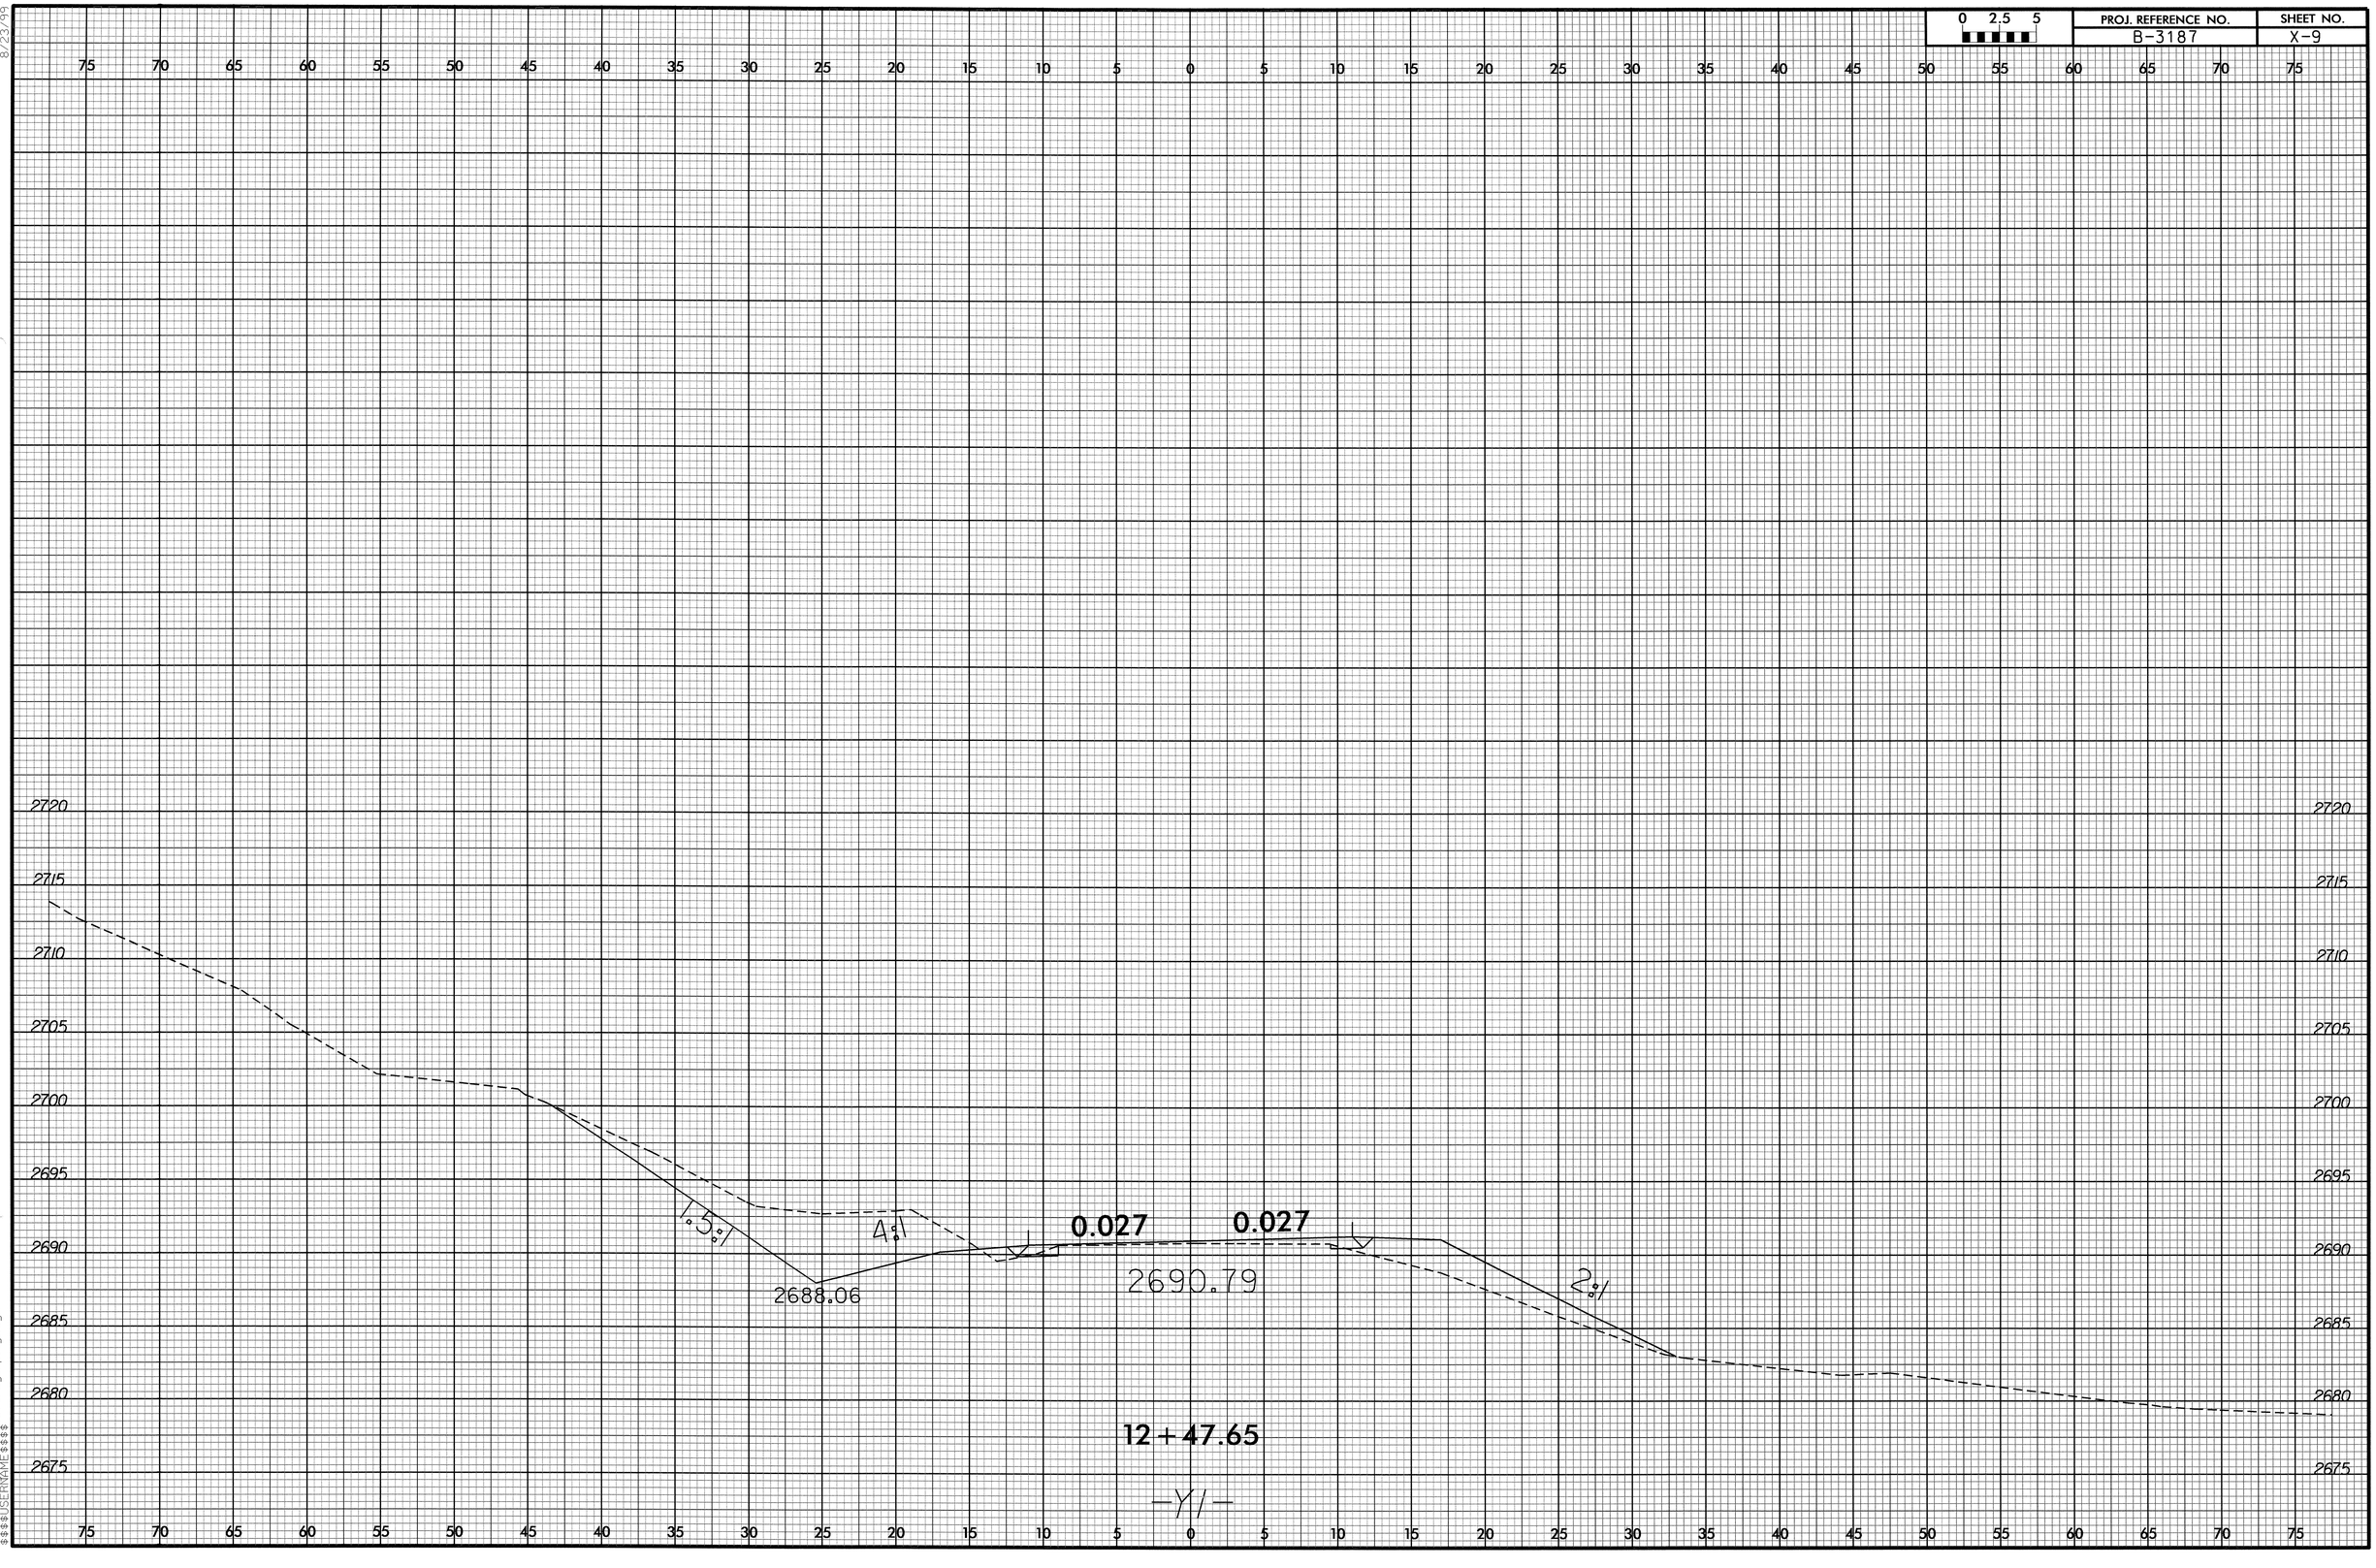

8/23/99

13-DEC-2010 09:26
R:\Roadway\XSC\b3187_rdy_xpl_y1.dgn
$$$$USERNAME$$$$

PROJ. REFERENCE NO.	SHEET NO.
B-3187	X-10

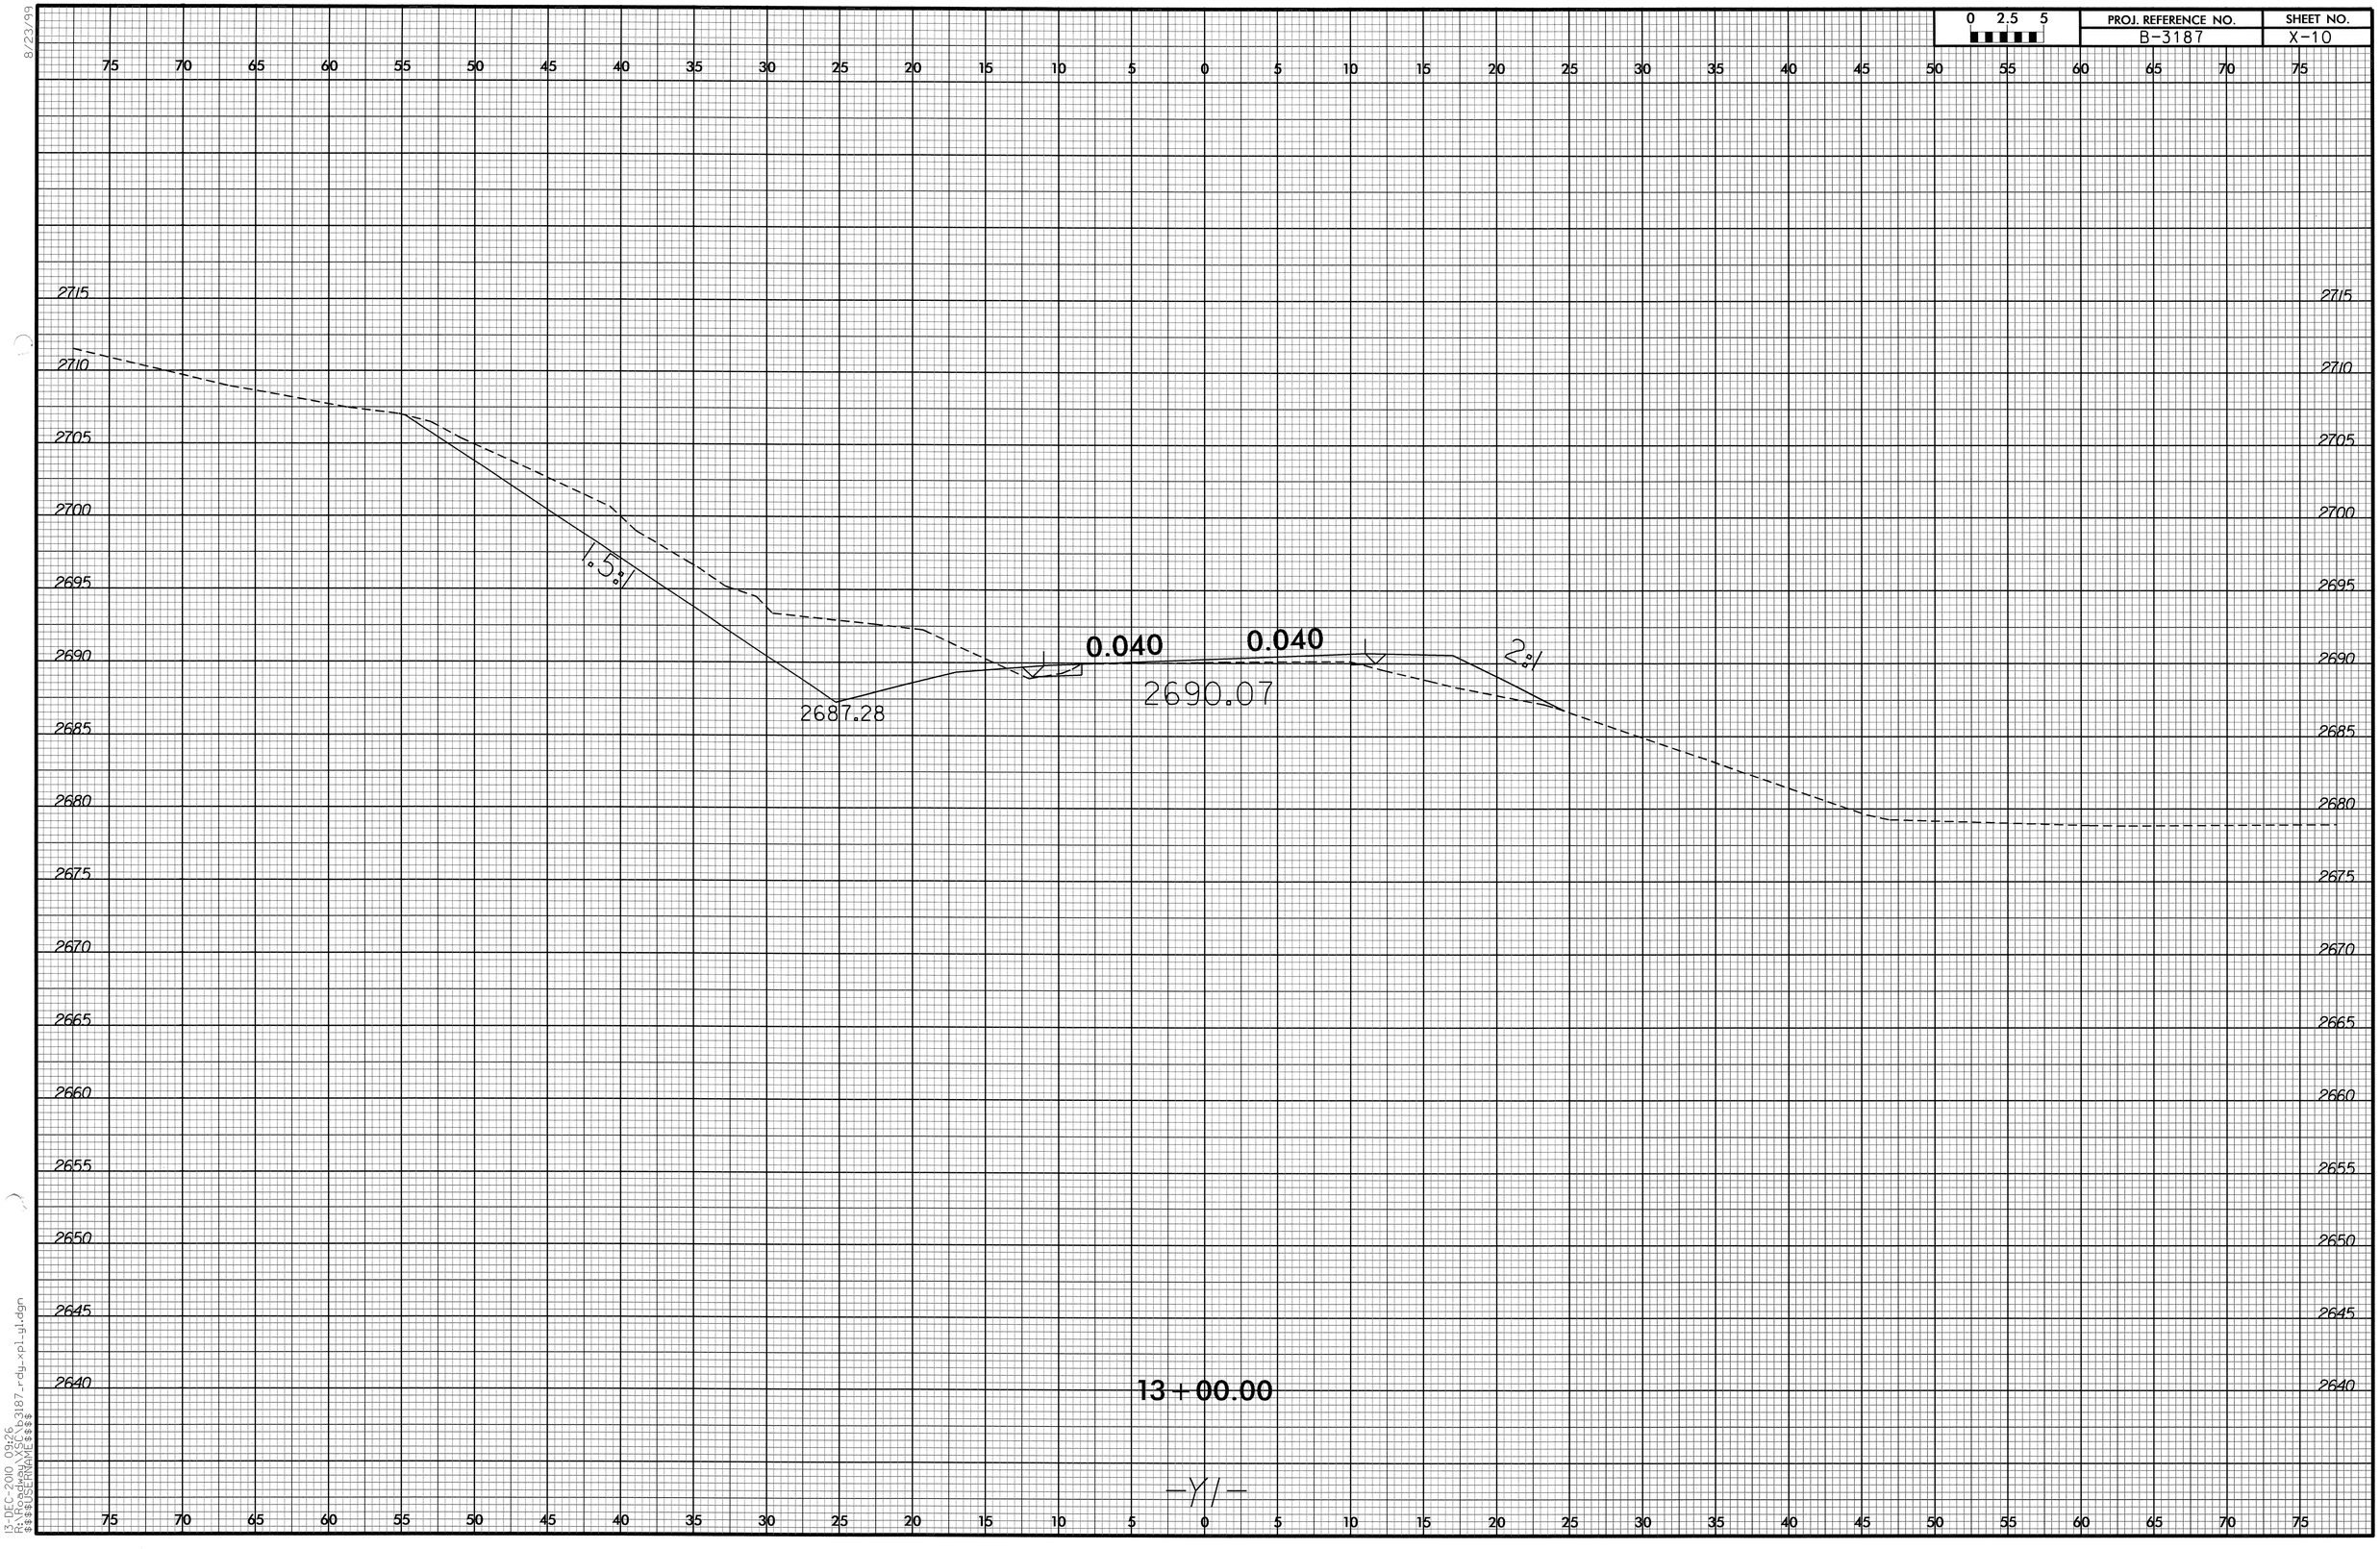

8/23/99

13-DEC-2010 09:26
R:\Roadway\SEC\b3187_rdy_xpl_y1.dgn
$$$$USERNAME$$$$

0 2.5 5	PROJ. REFERENCE NO.	SHEET NO.
	B-3187	X-11

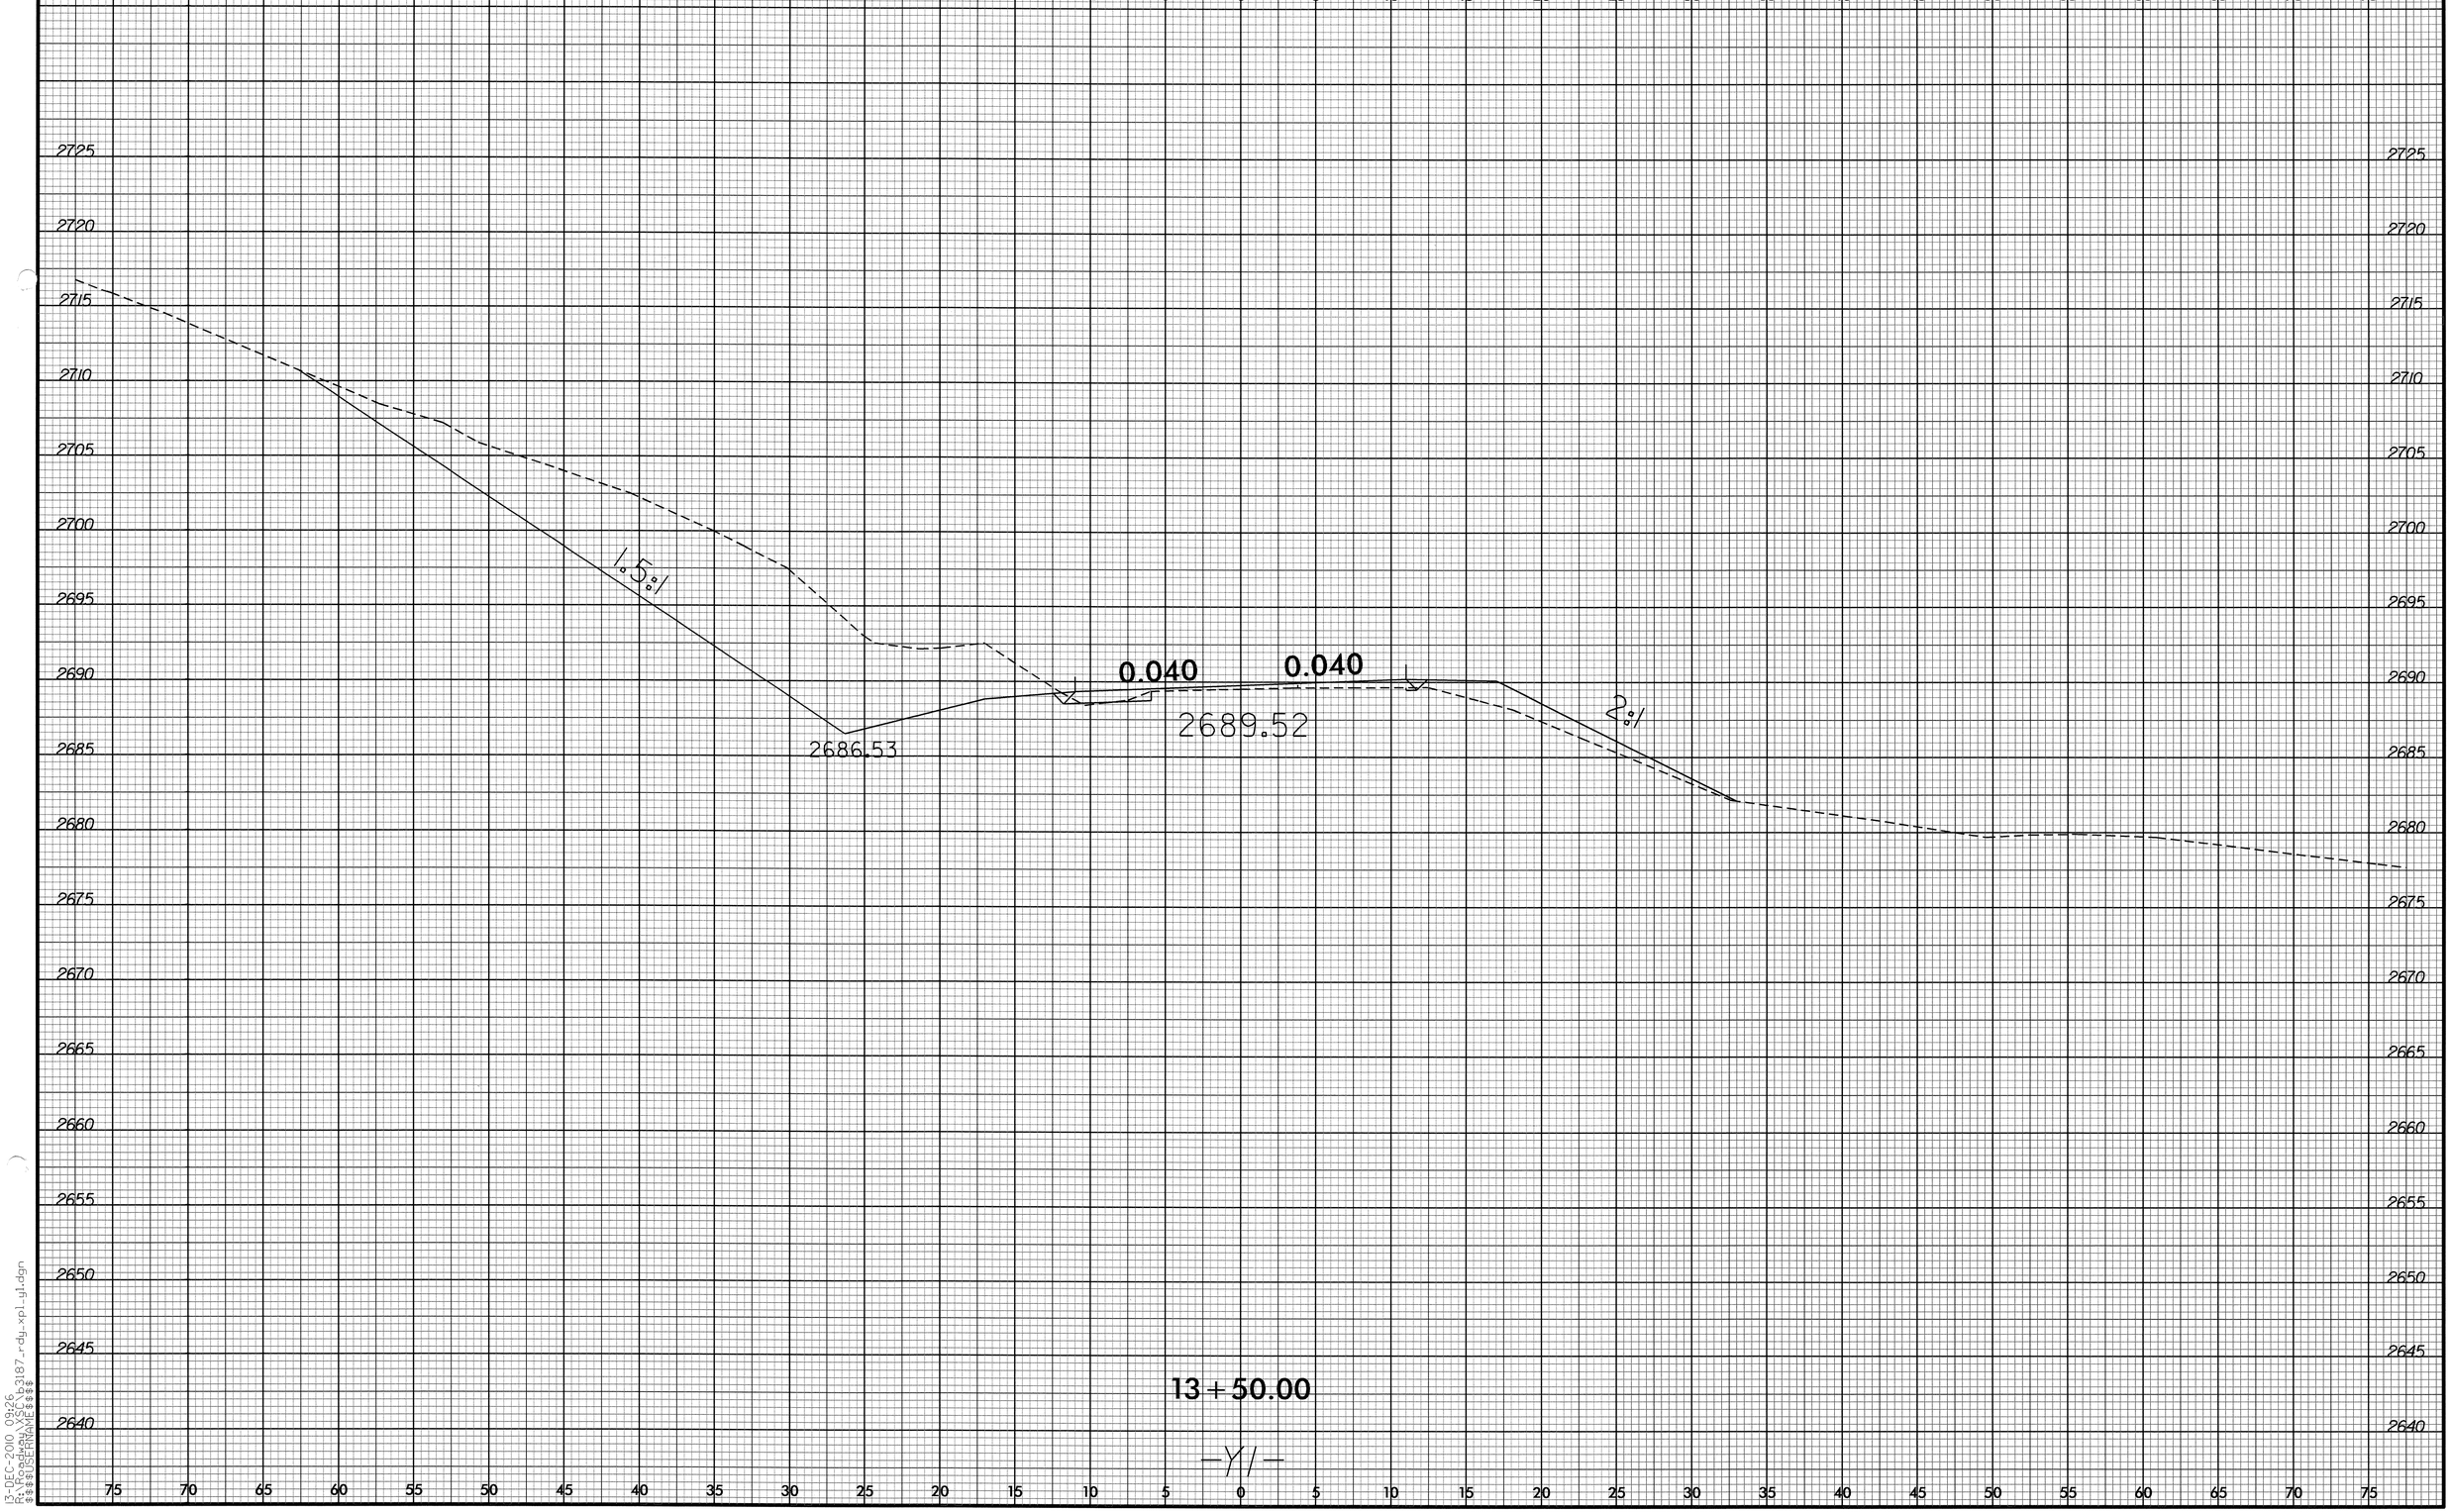

8/23/99

13-DEC-2010 09:26
R:\Roadway\X\b3187_rdy_xpl_y1.dgn
$$$$USERNAME$$$$

RD248779 12/13/2010 b3187_rdy_xpl_y13 aevogt RD-Oce860-34

PROJ. REFERENCE NO.	SHEET NO.
B-3187	X-12

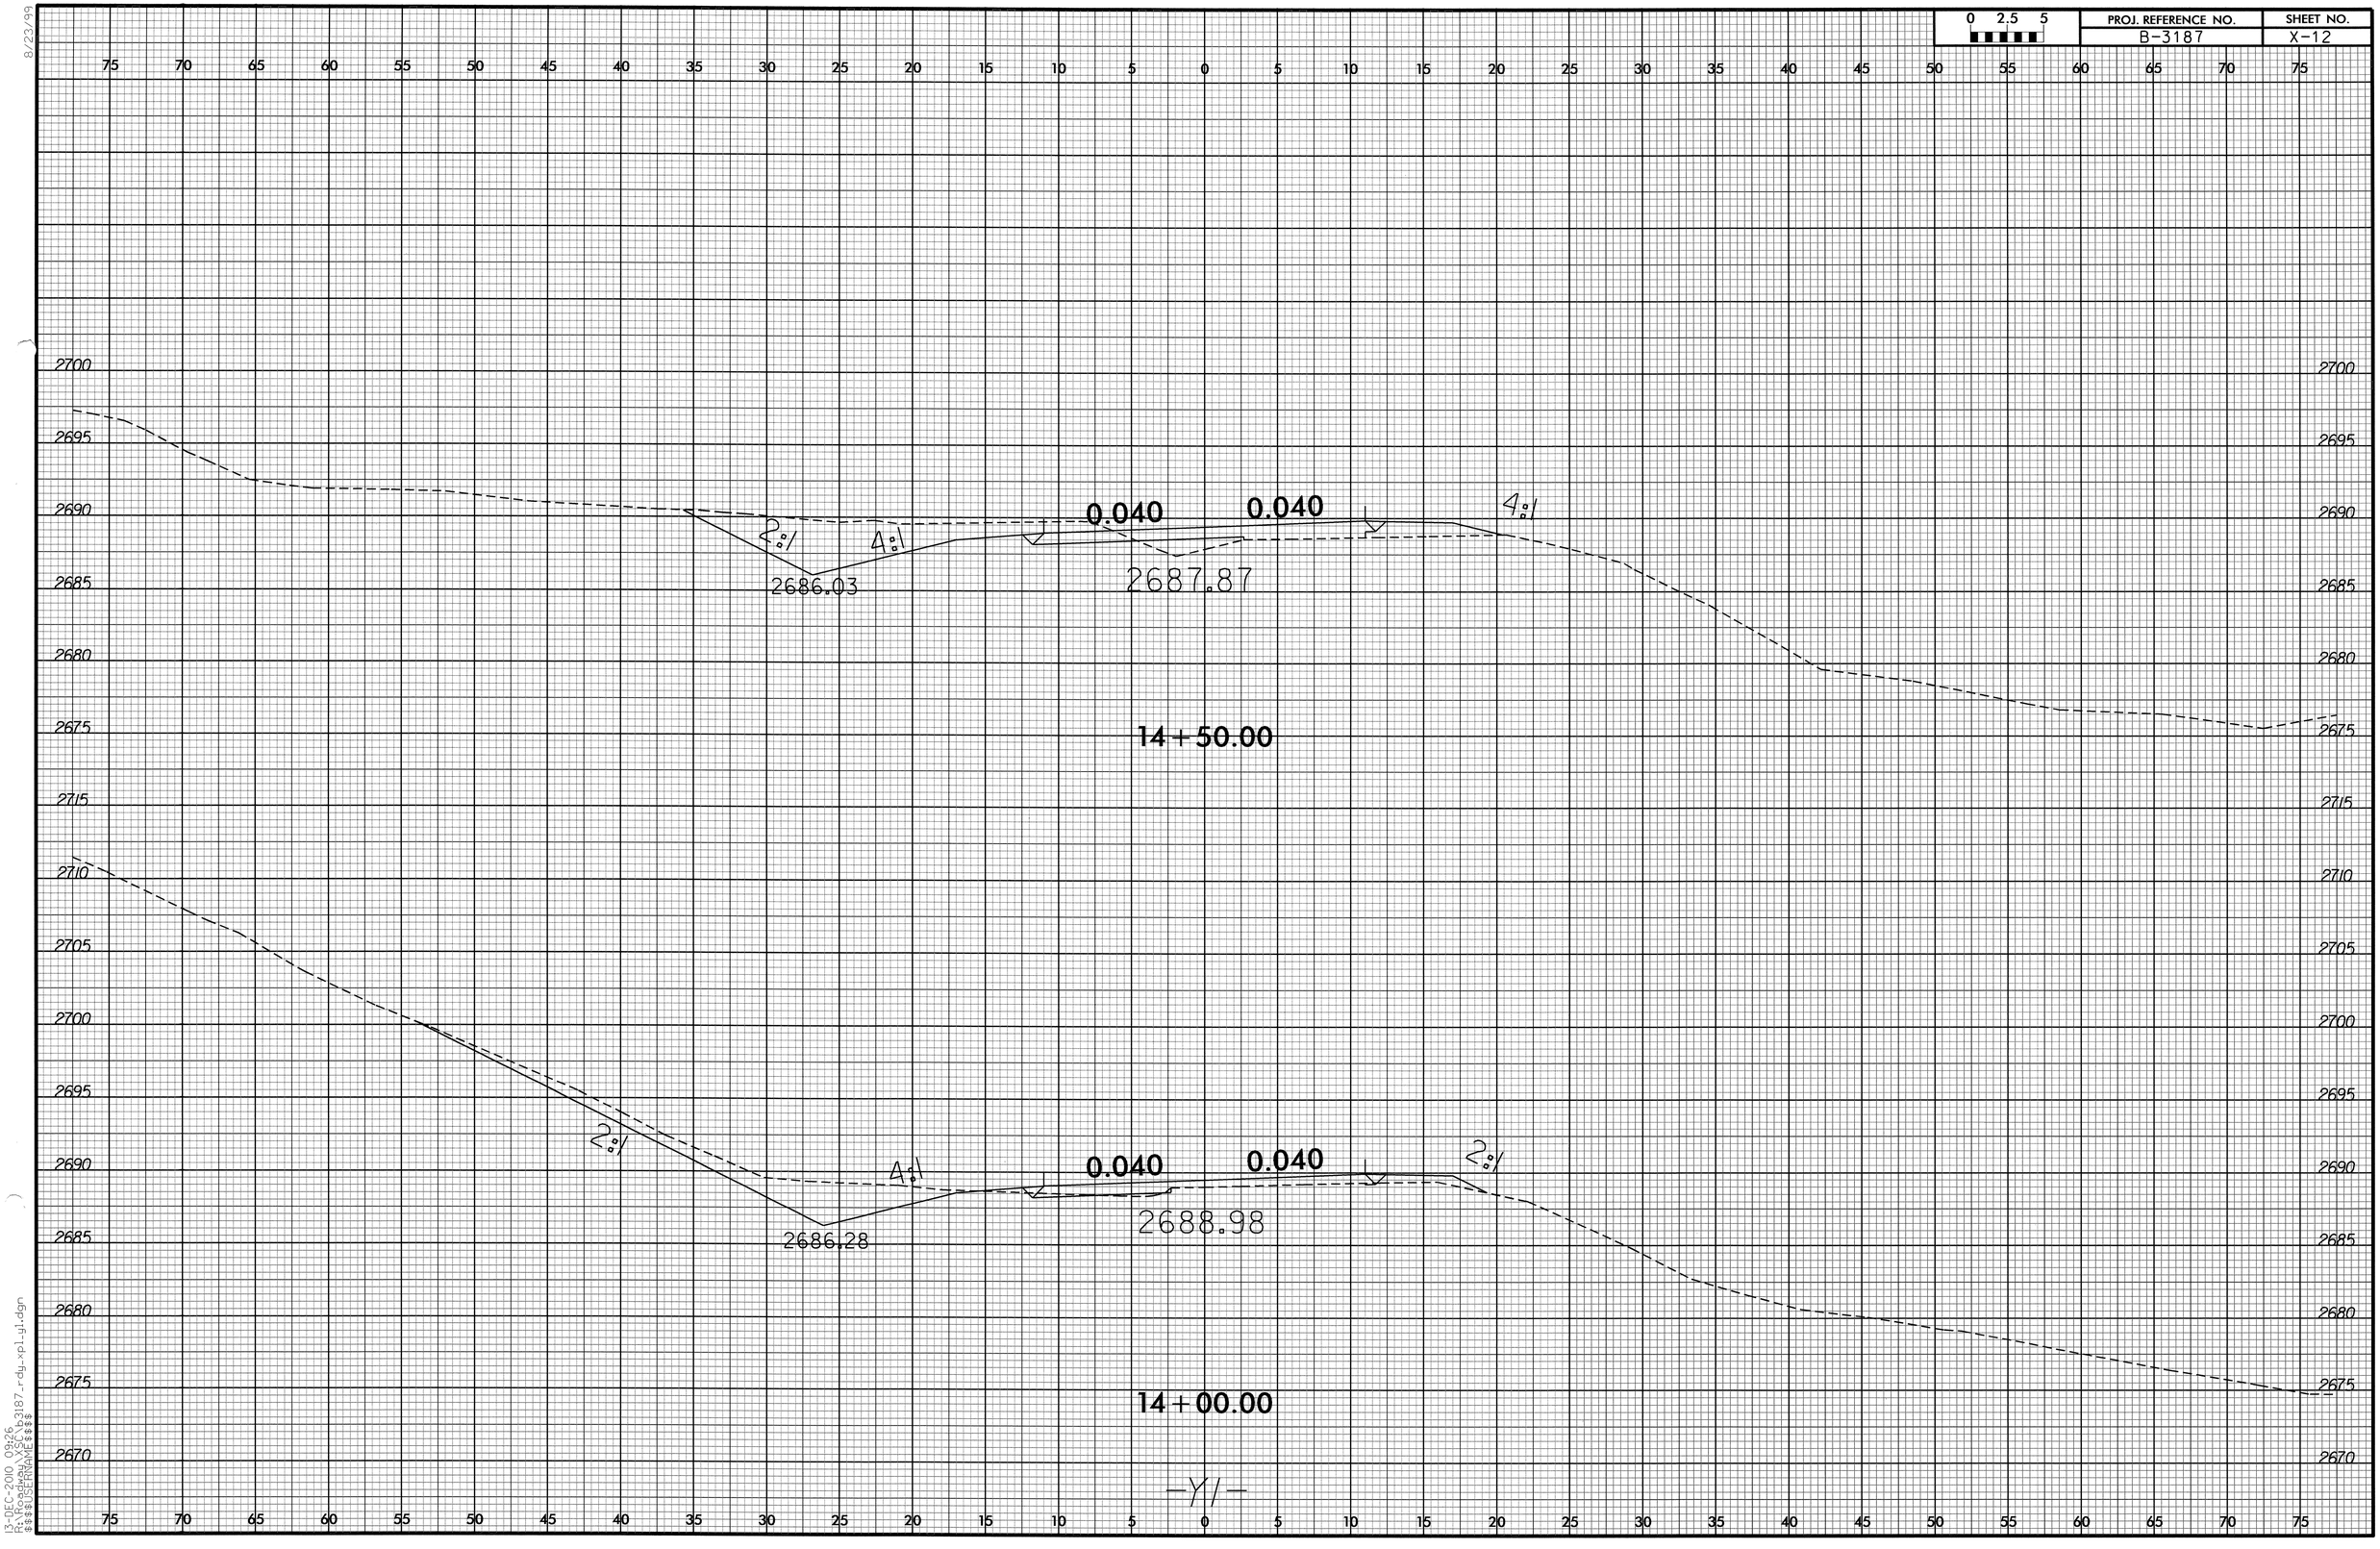

8/23/99
13-DEC-2010 09:26
R:\Roadway\SCS\b3187_rdy_xpl_y1.dgn
$$$$USERNAME$$$$

0 2.5 5	PROJ. REFERENCE NO.	SHEET NO.
	B-3187	X-13

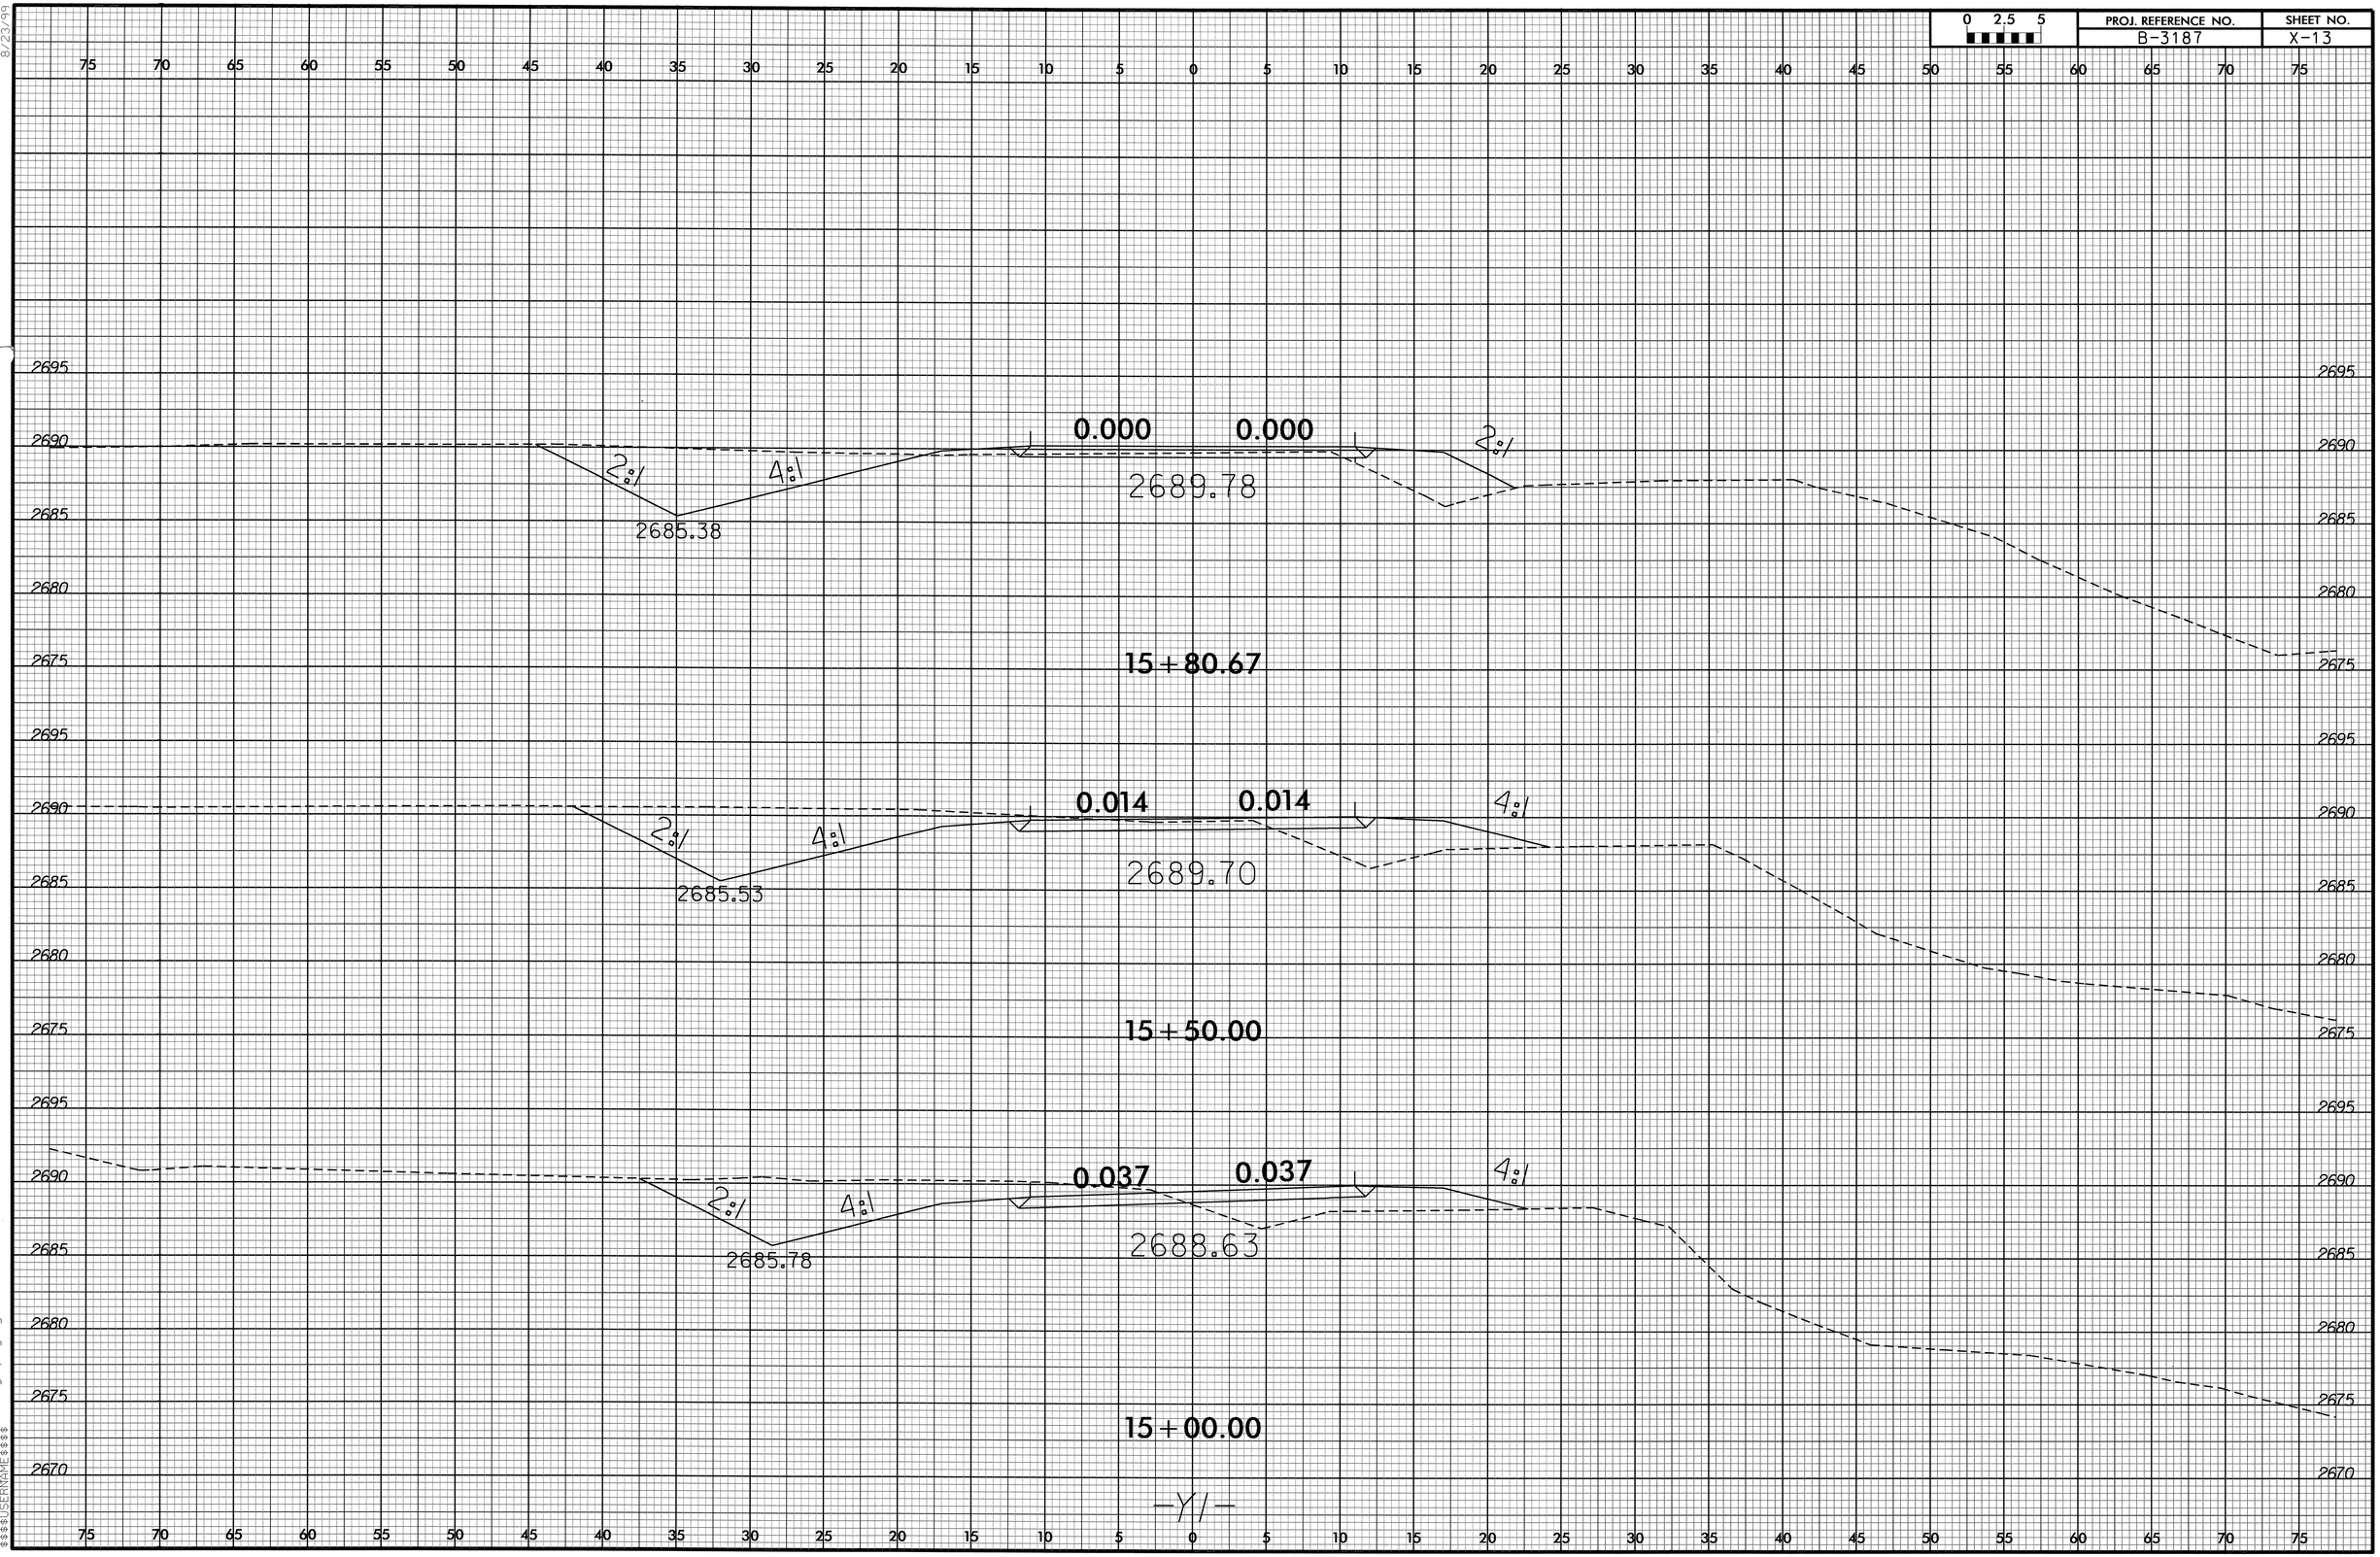

8/23/99
13-DEC-2010 09:26
R:\Roadway\X-Sec\b3187_rdy_xpl_y1.dgn
$$$$USERNAME$$$$

0 2.5 5	PROJ. REFERENCE NO.	SHEET NO.
	B-3187	X-14

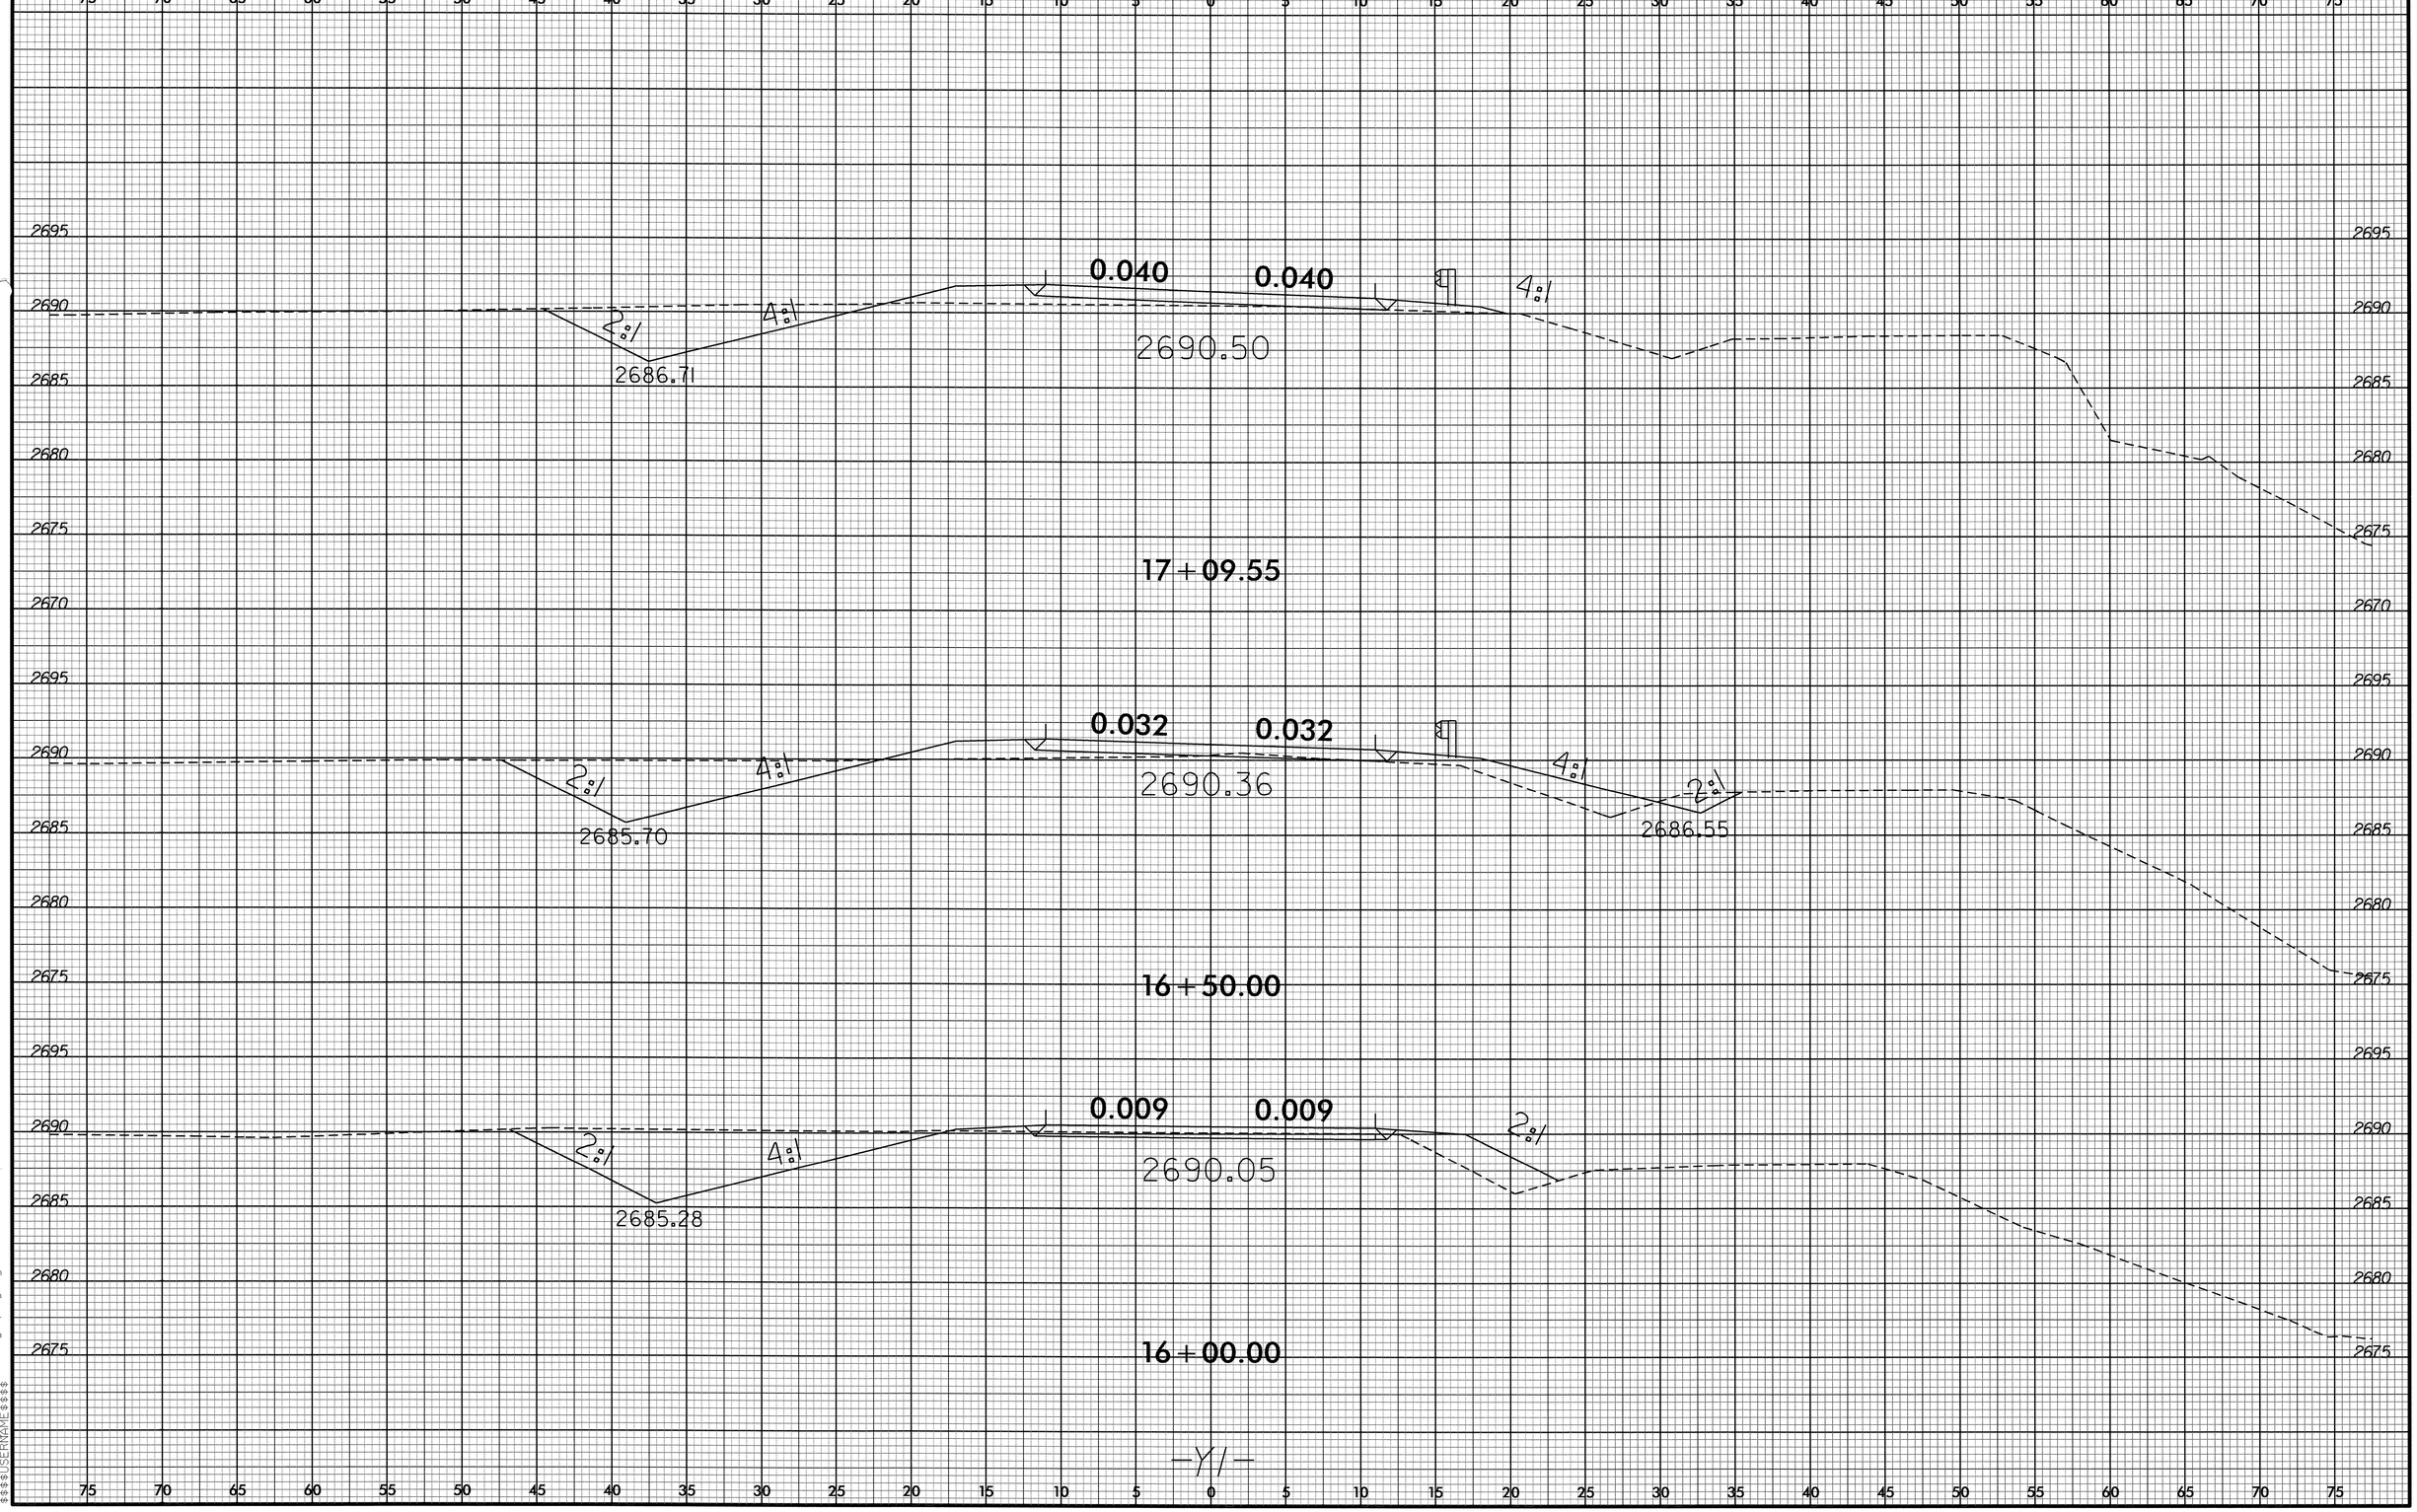

8/23/99
13-DEC-2010 09:26
R:\Roadway\SCS\b3187_rdy_xpl_y1.dgn
$$$$USERNAME$$$$
RD248779 12/13/2010 b3187_rdy_xpl_y16 aevogt RD-Oce860-34

PROJ. REFERENCE NO.	SHEET NO.
B-3187	X-15

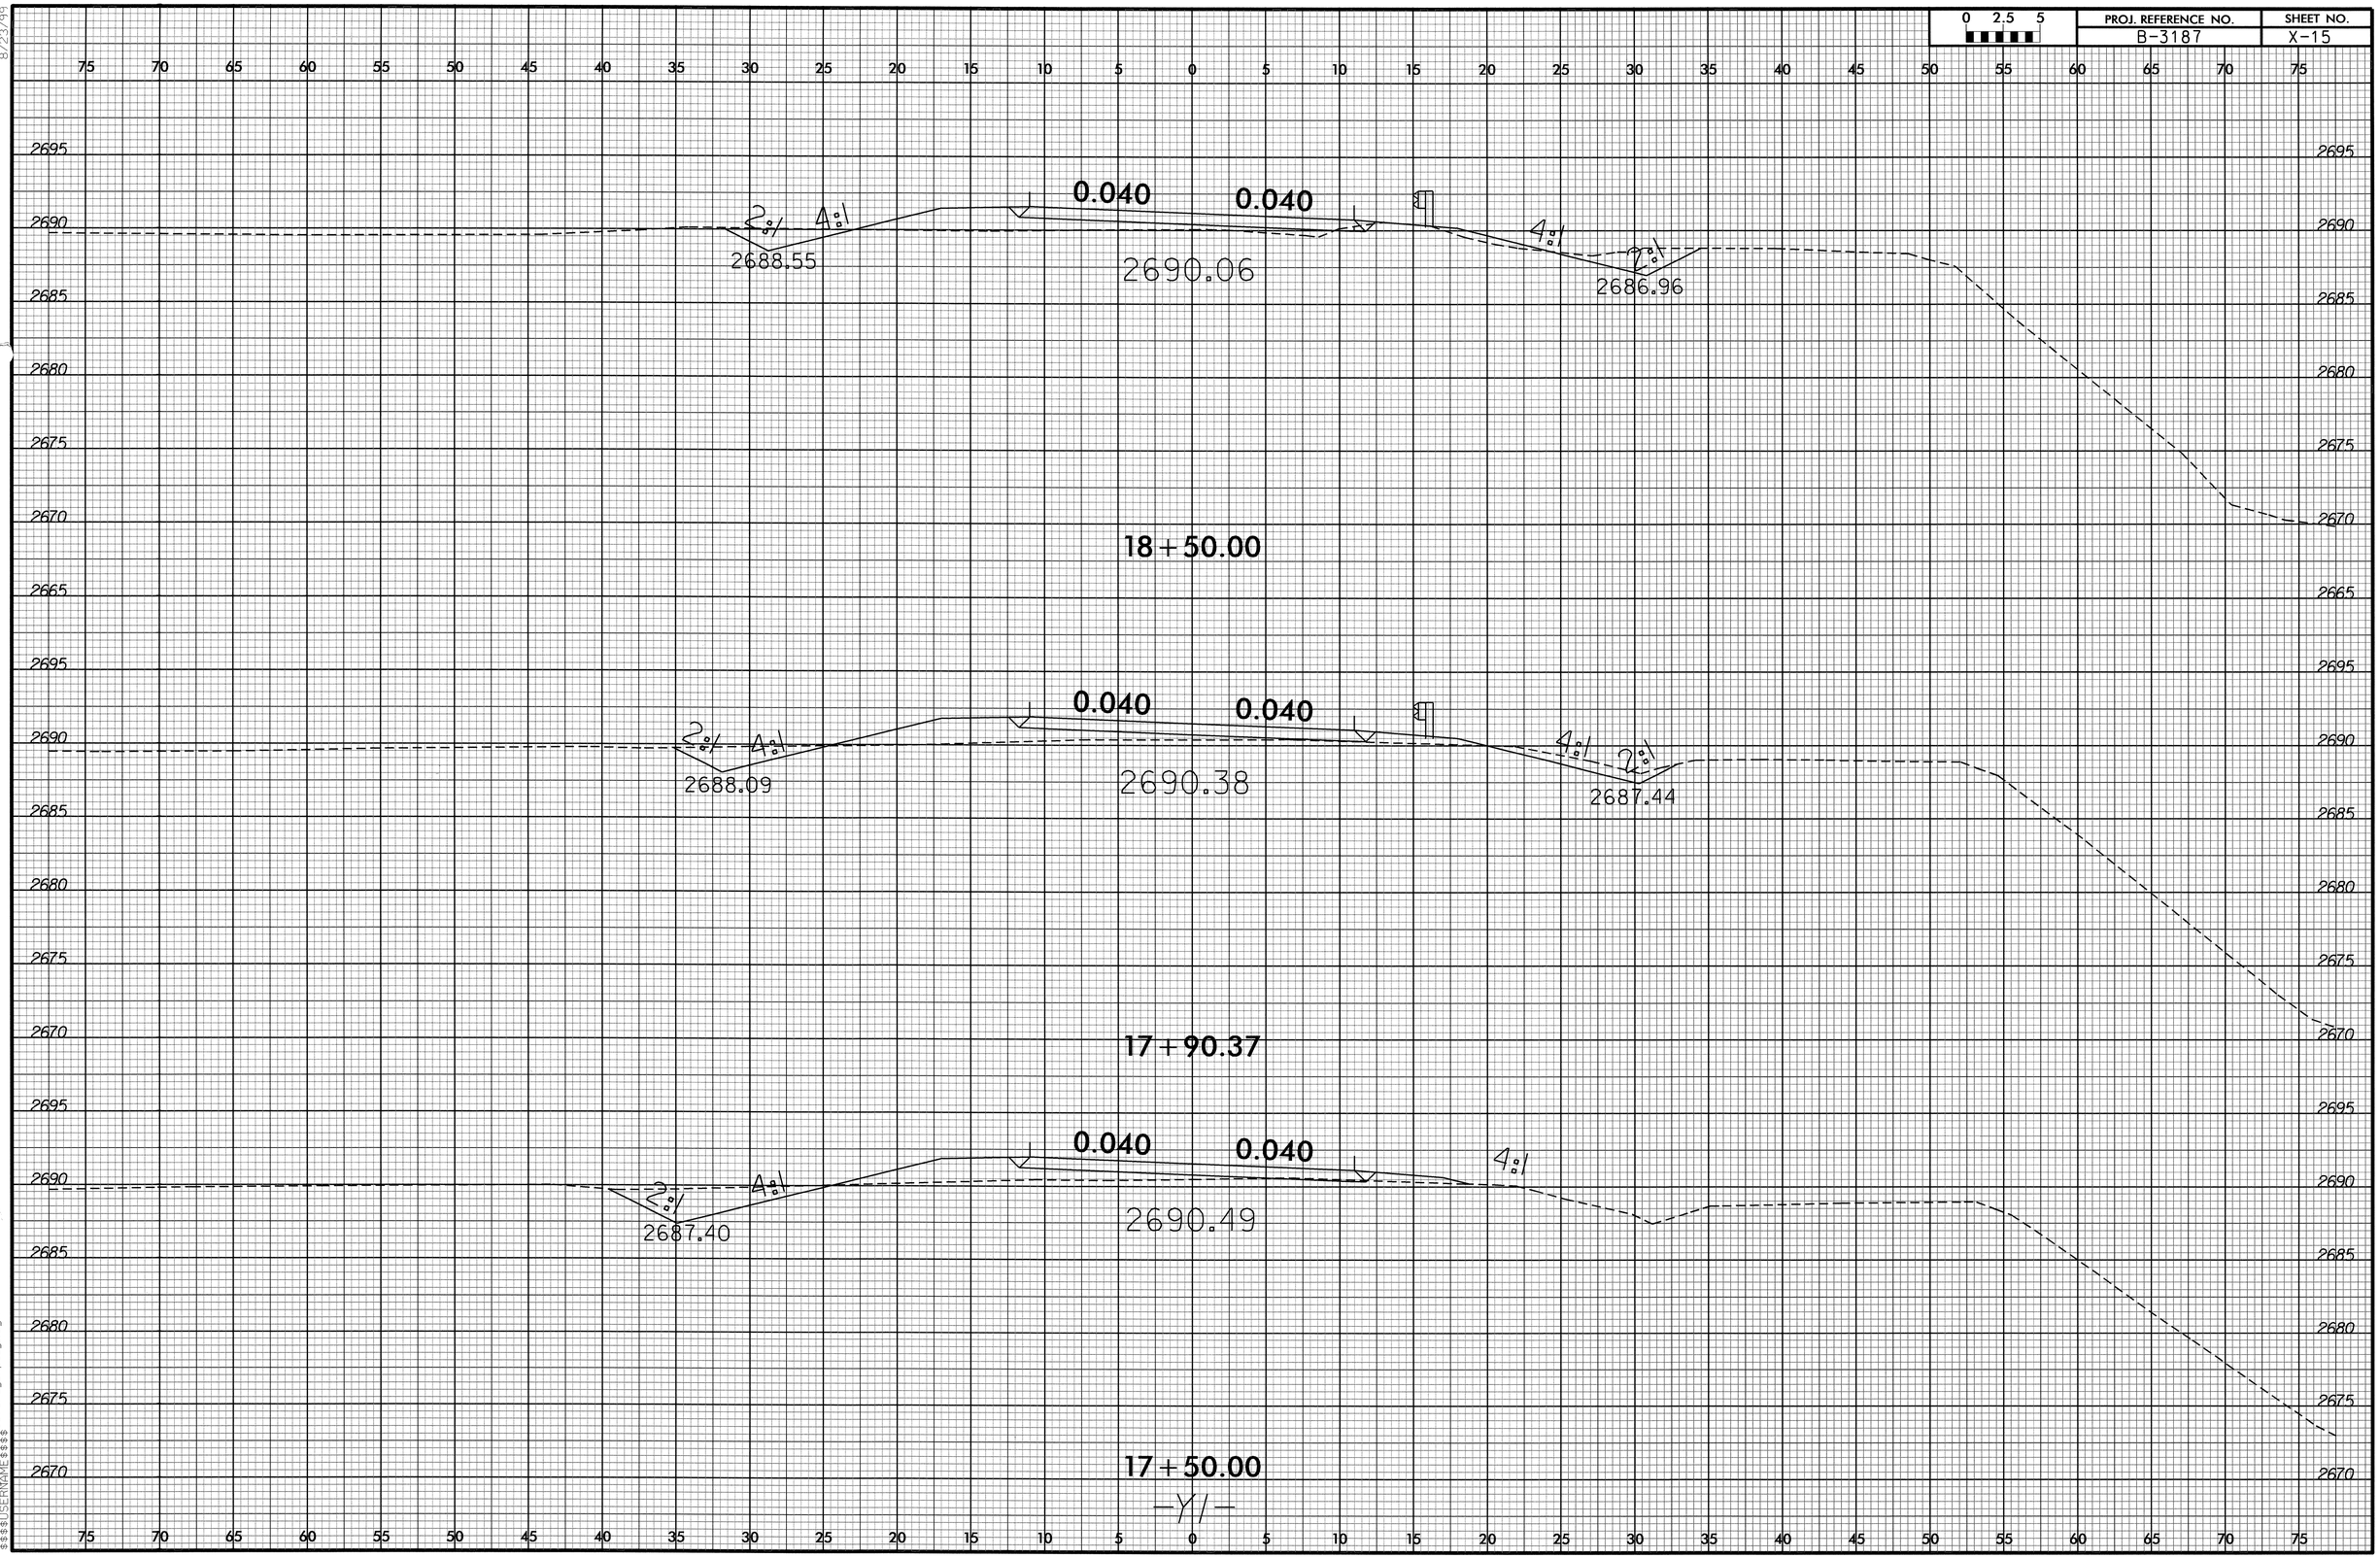

8/23/99
13-DEC-2010 09:26
R:\Roadway\X5\b3187_rdy_xpl_y1.dgn
$$$$USERNAME$$$$

0 2.5 5	PROJ. REFERENCE NO.	SHEET NO.
	B-3187	X-16

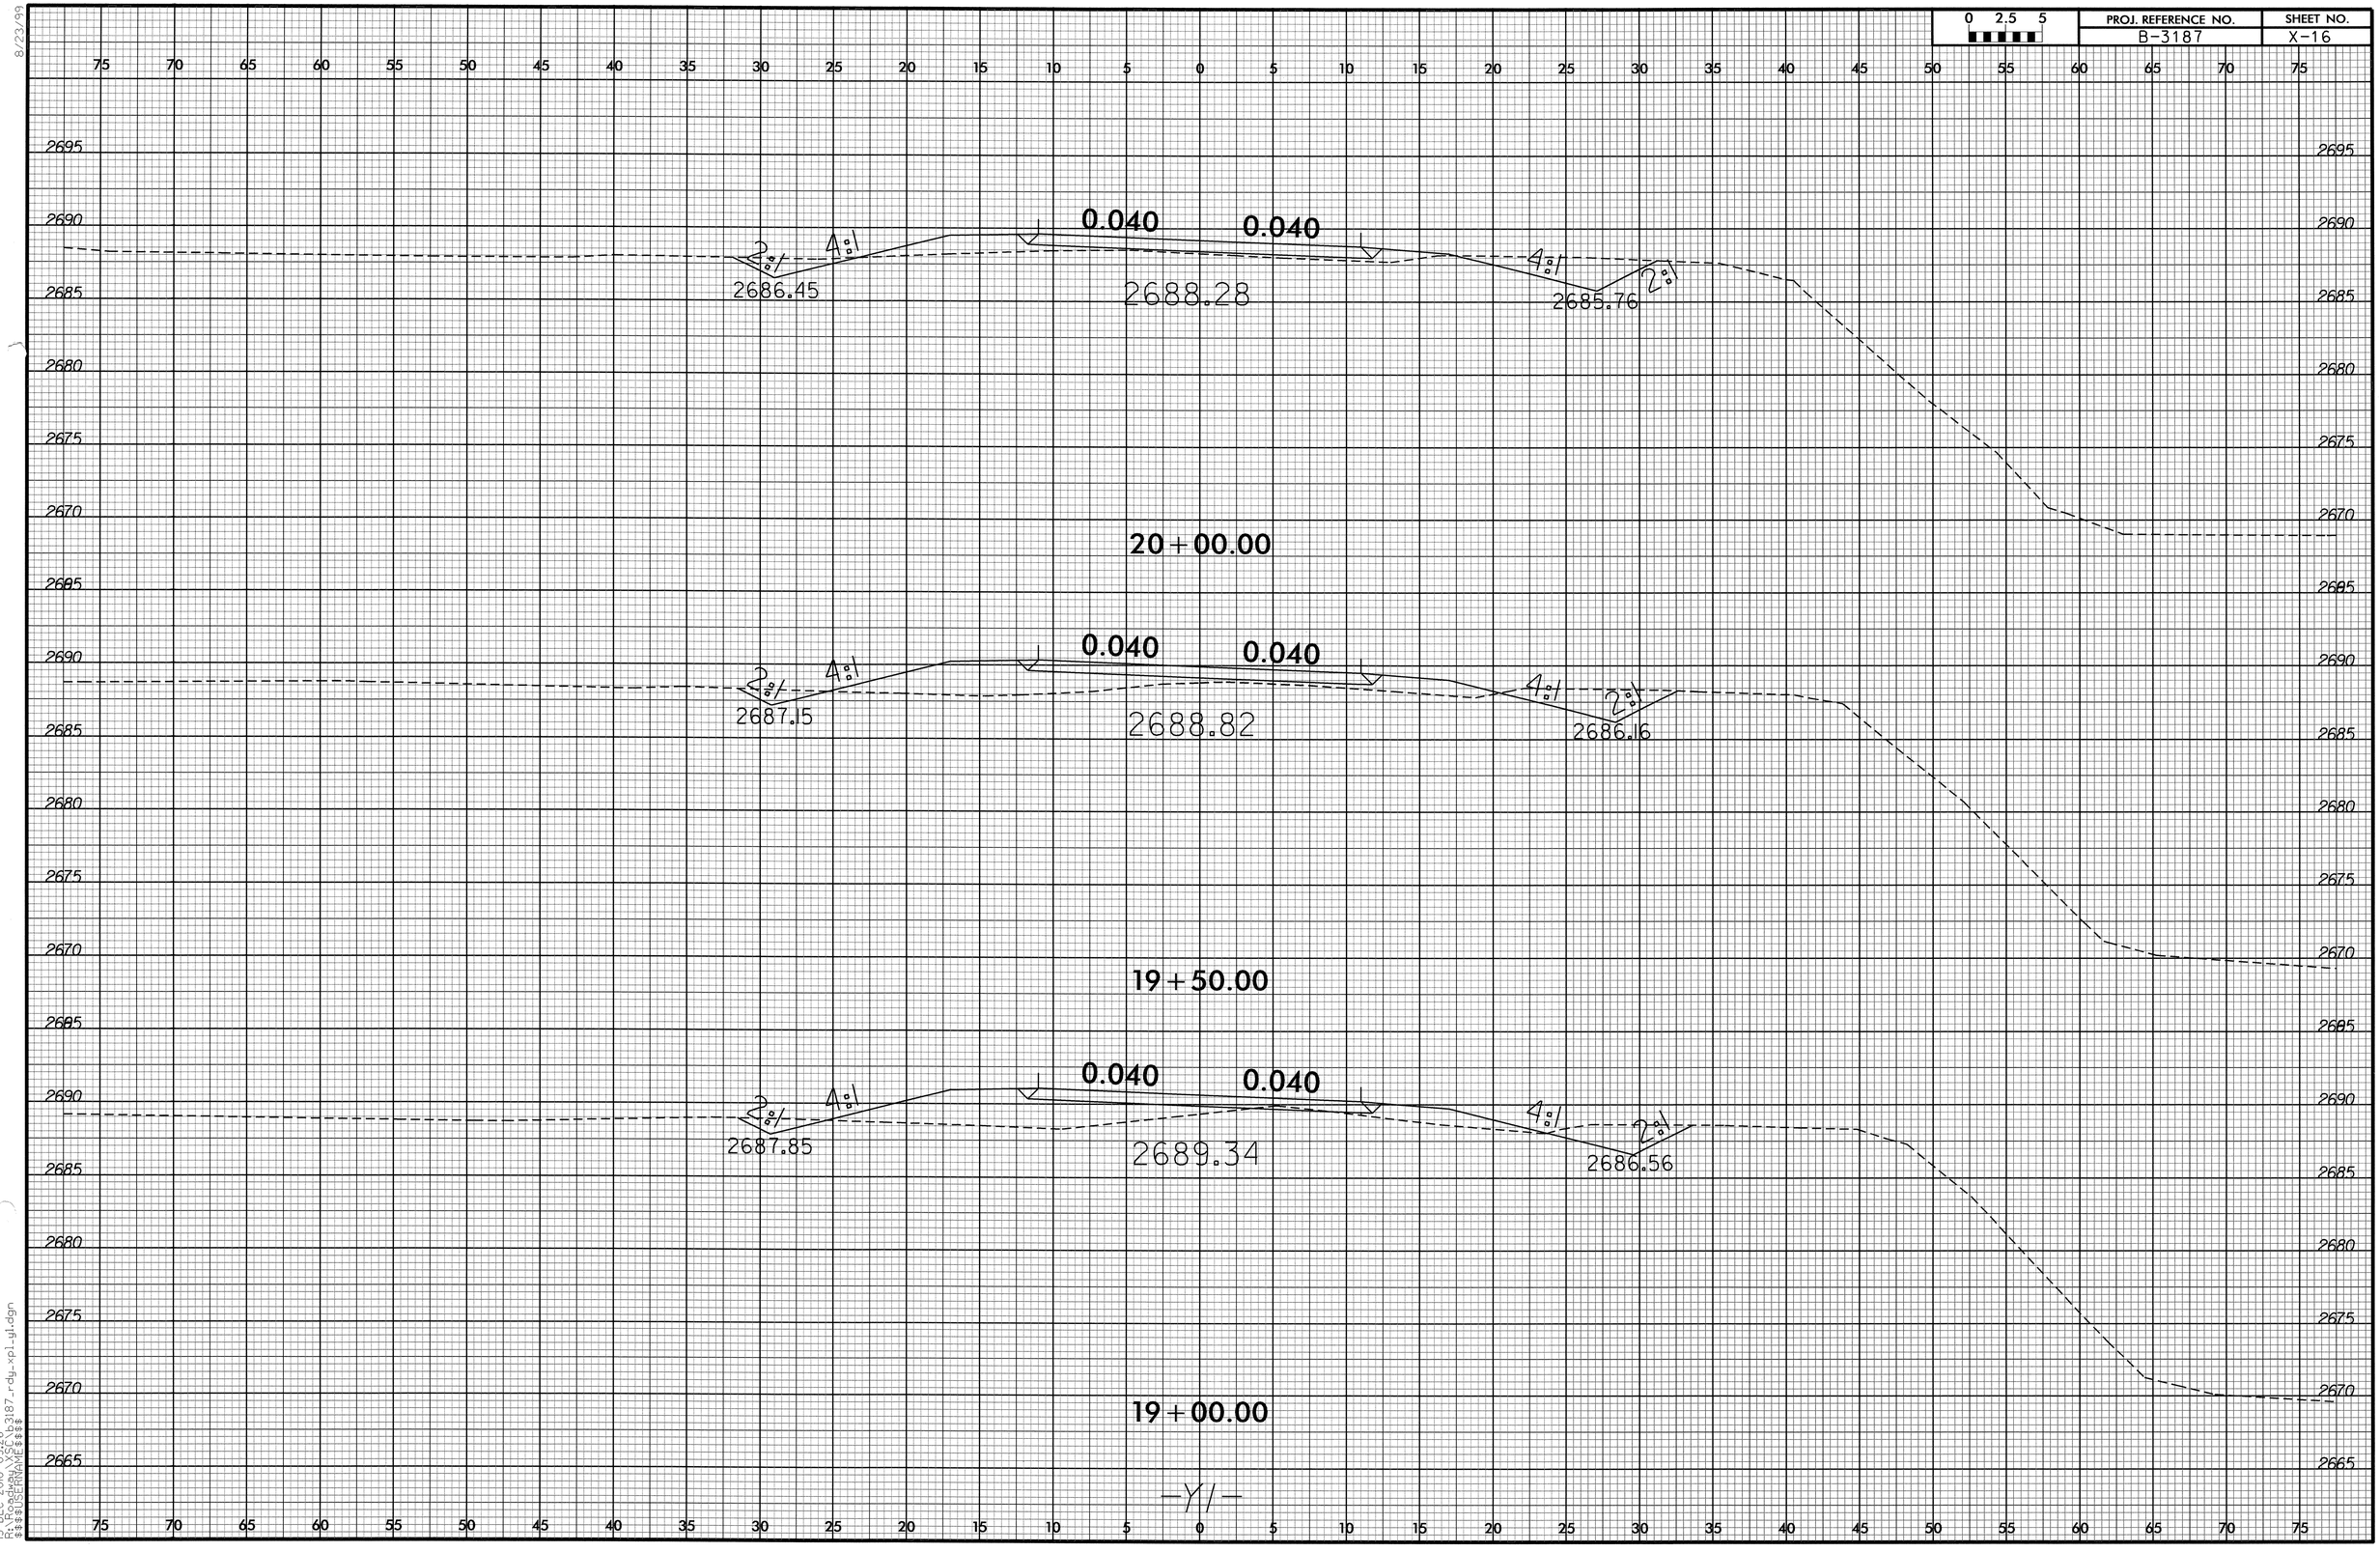

8/23/99
13-DEC-2010 09:26
R:\Roadway\XSC\b3187_rdy_xpl_y1.dgn
$$$$USERNAME$$$$

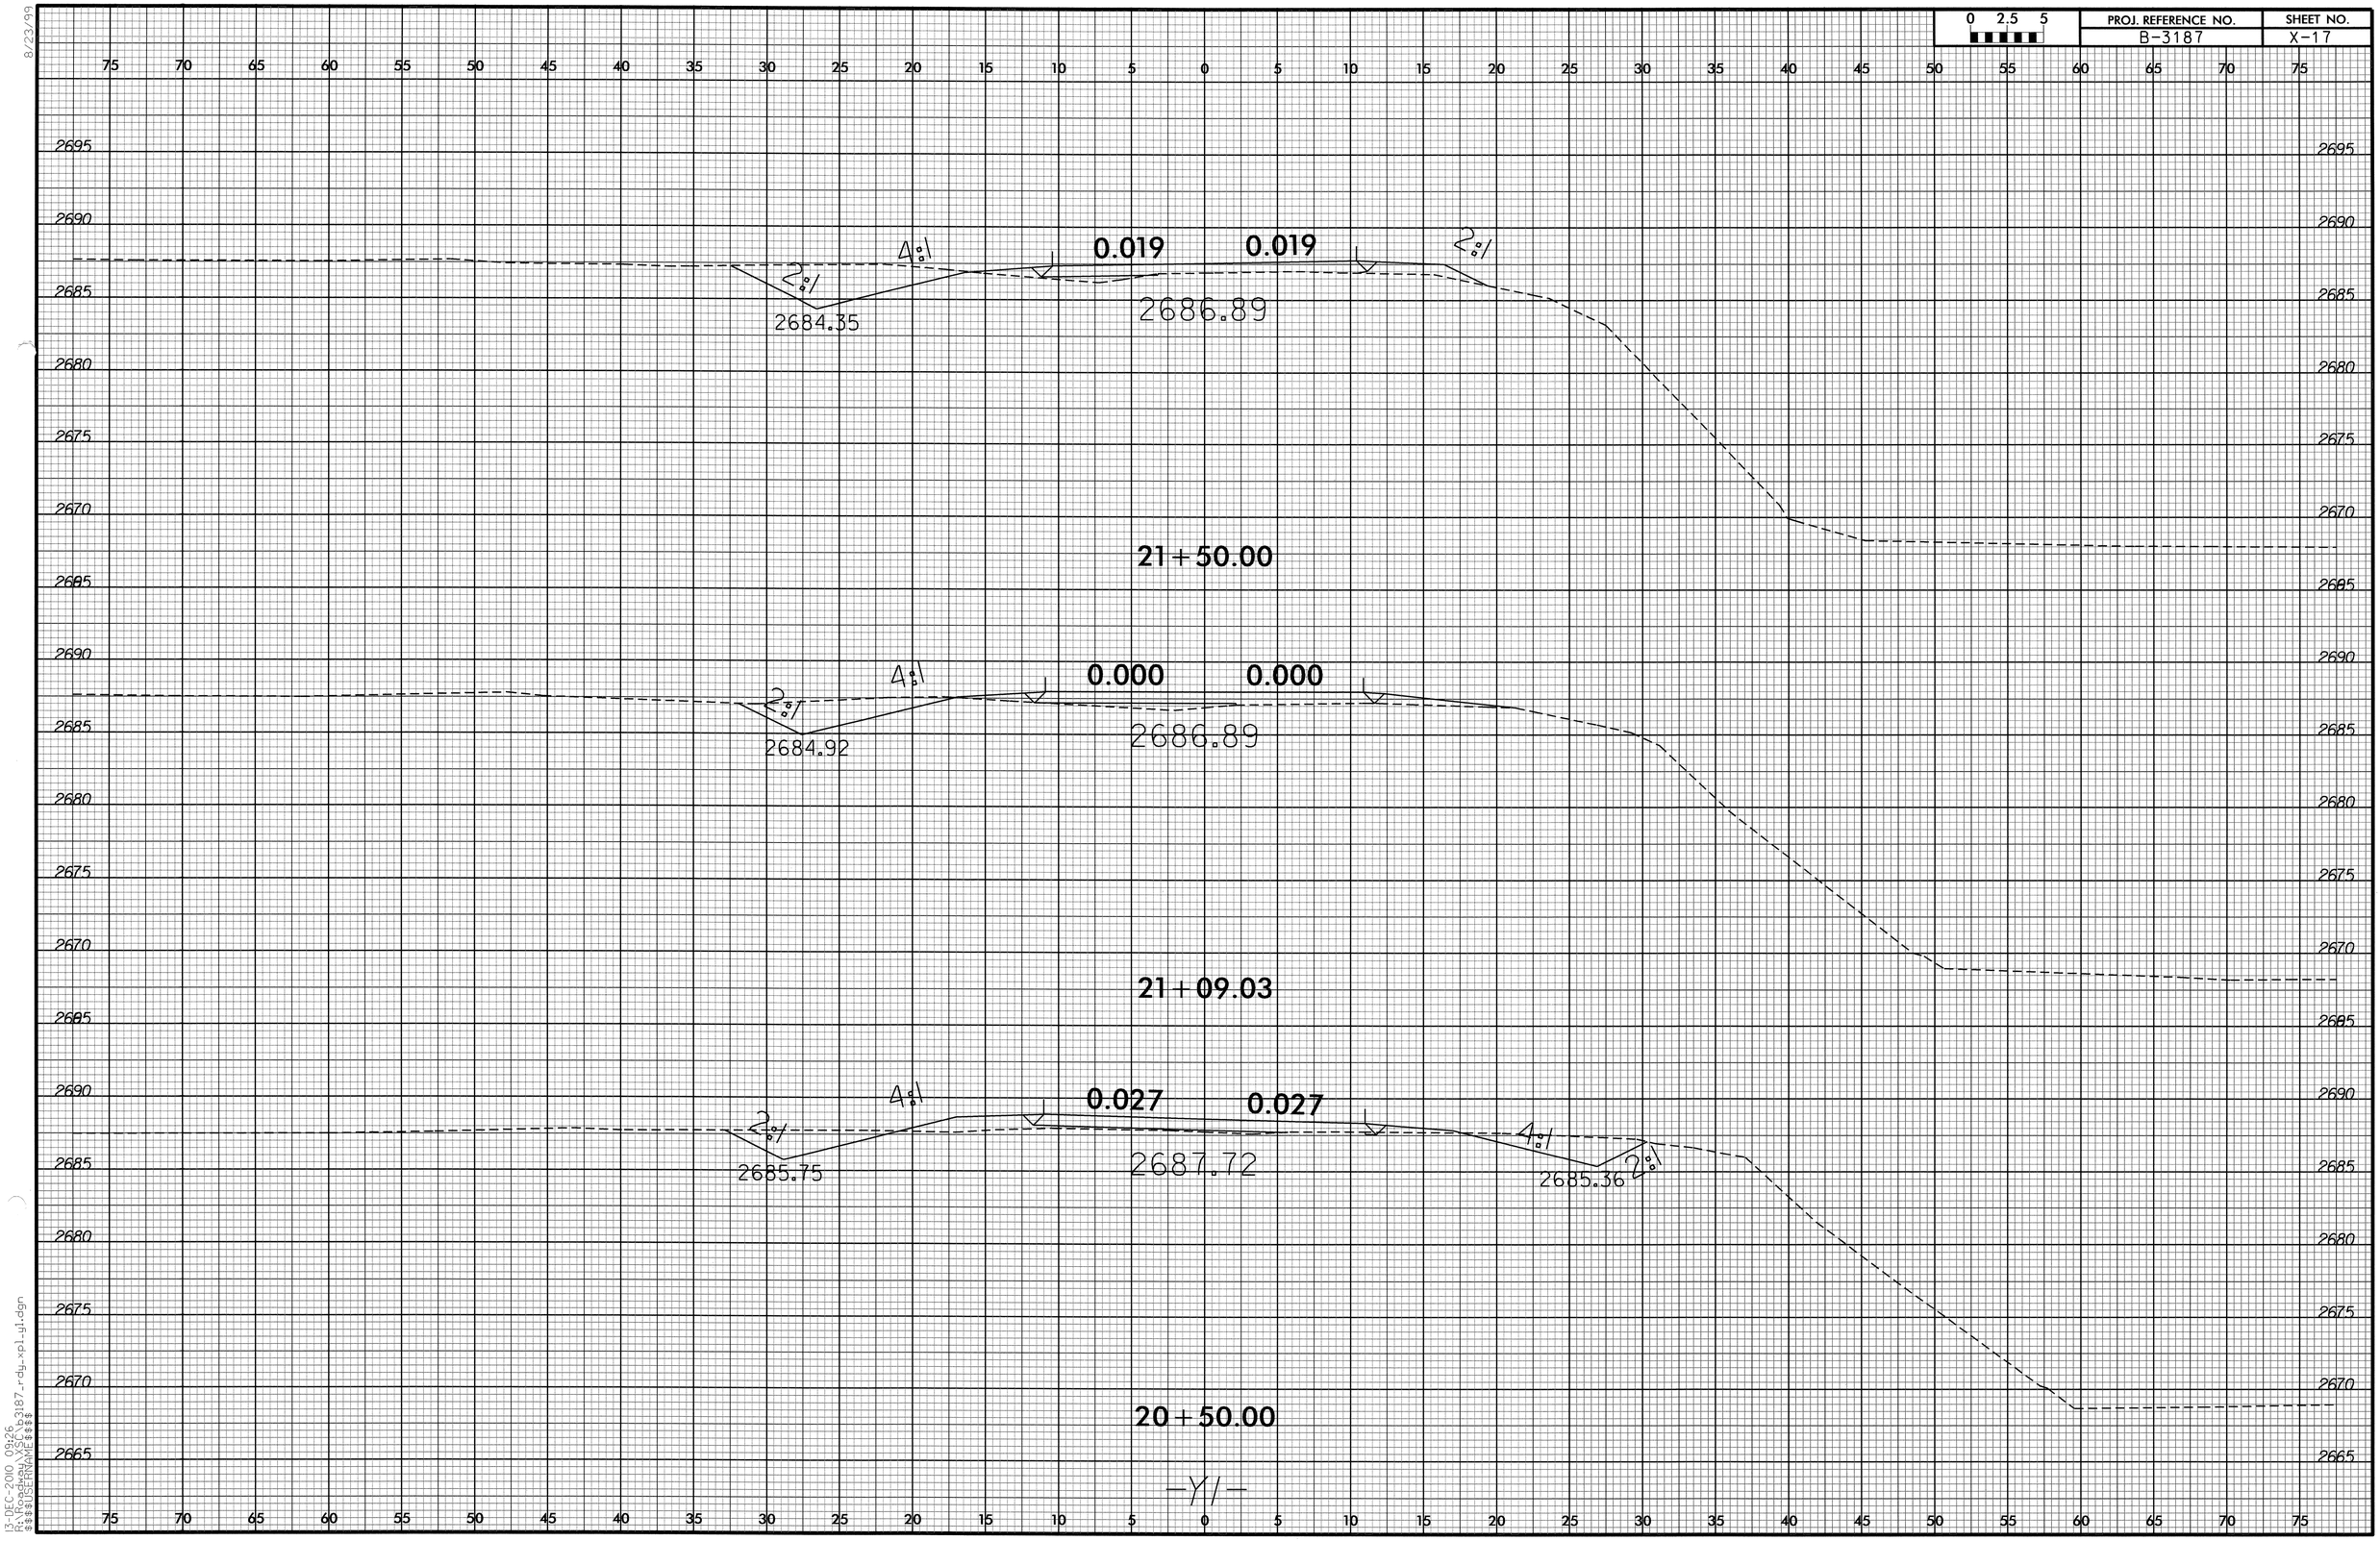

RD248779 12/13/2010 b3187_rdy_xpl_y19 aevogt RD-Oce860-34

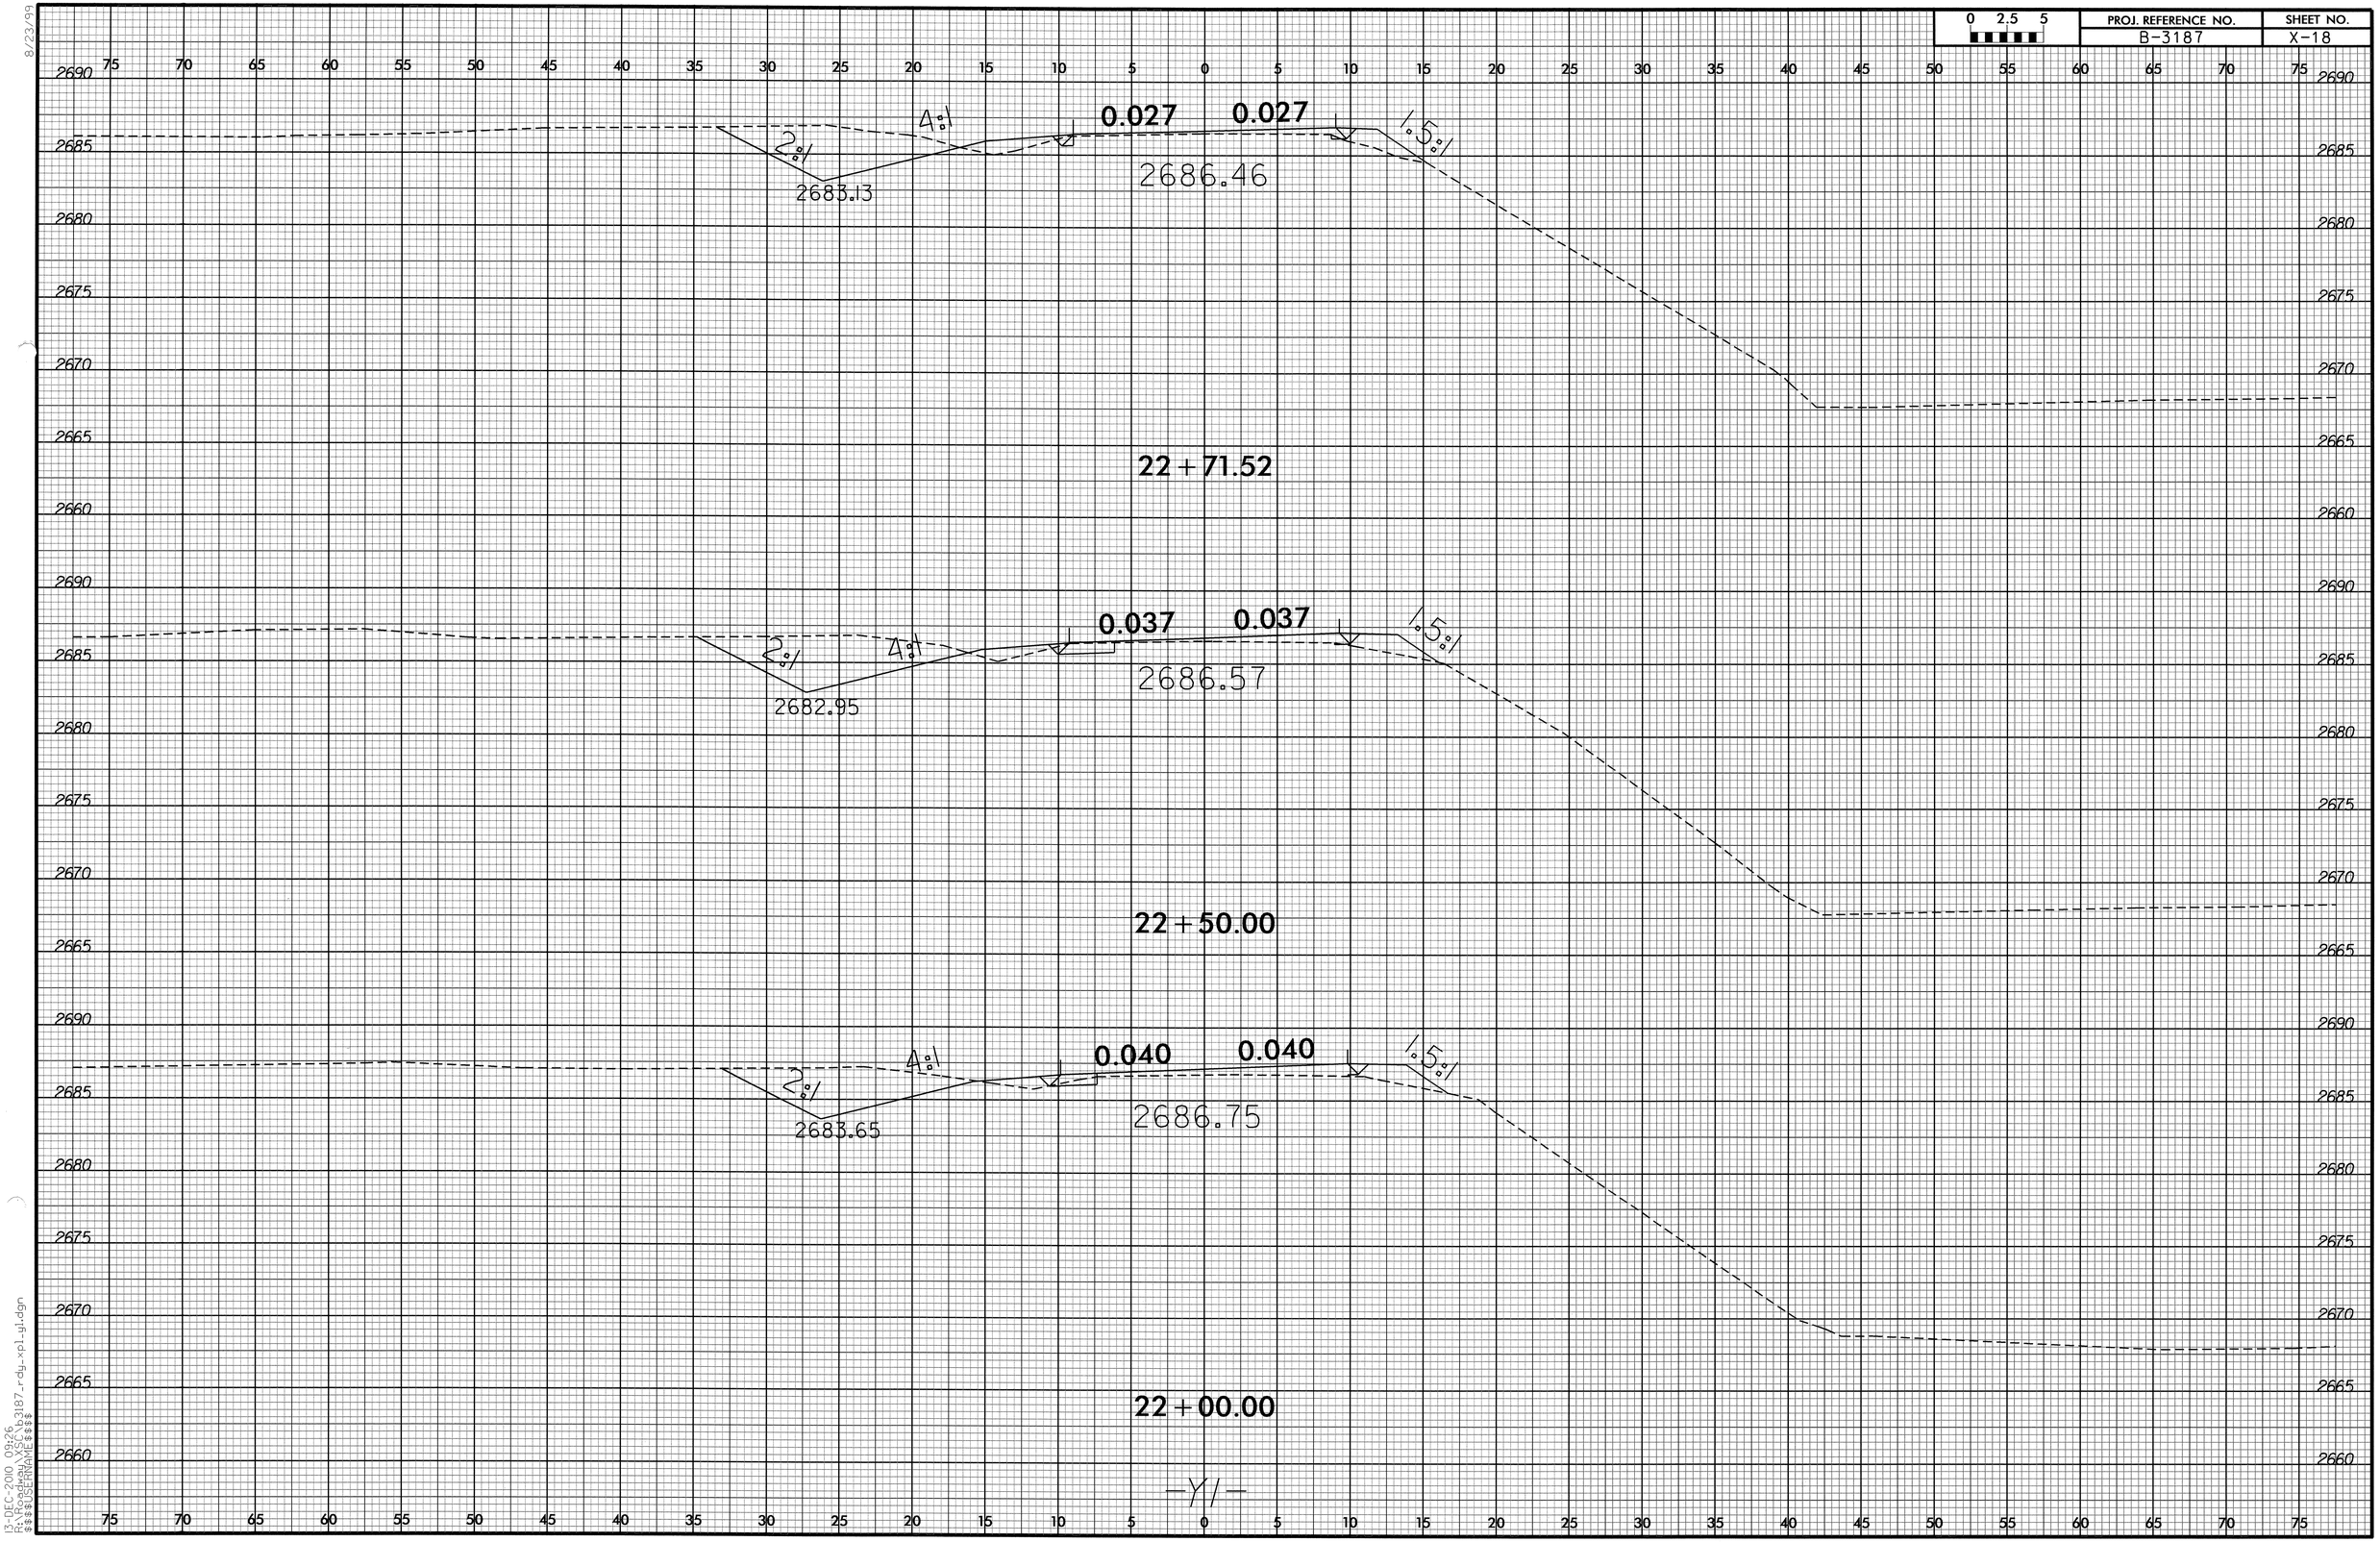

RD248779 12/13/2010 b3187_rdy_xpl_y110 aevogt RD-Oce860-34

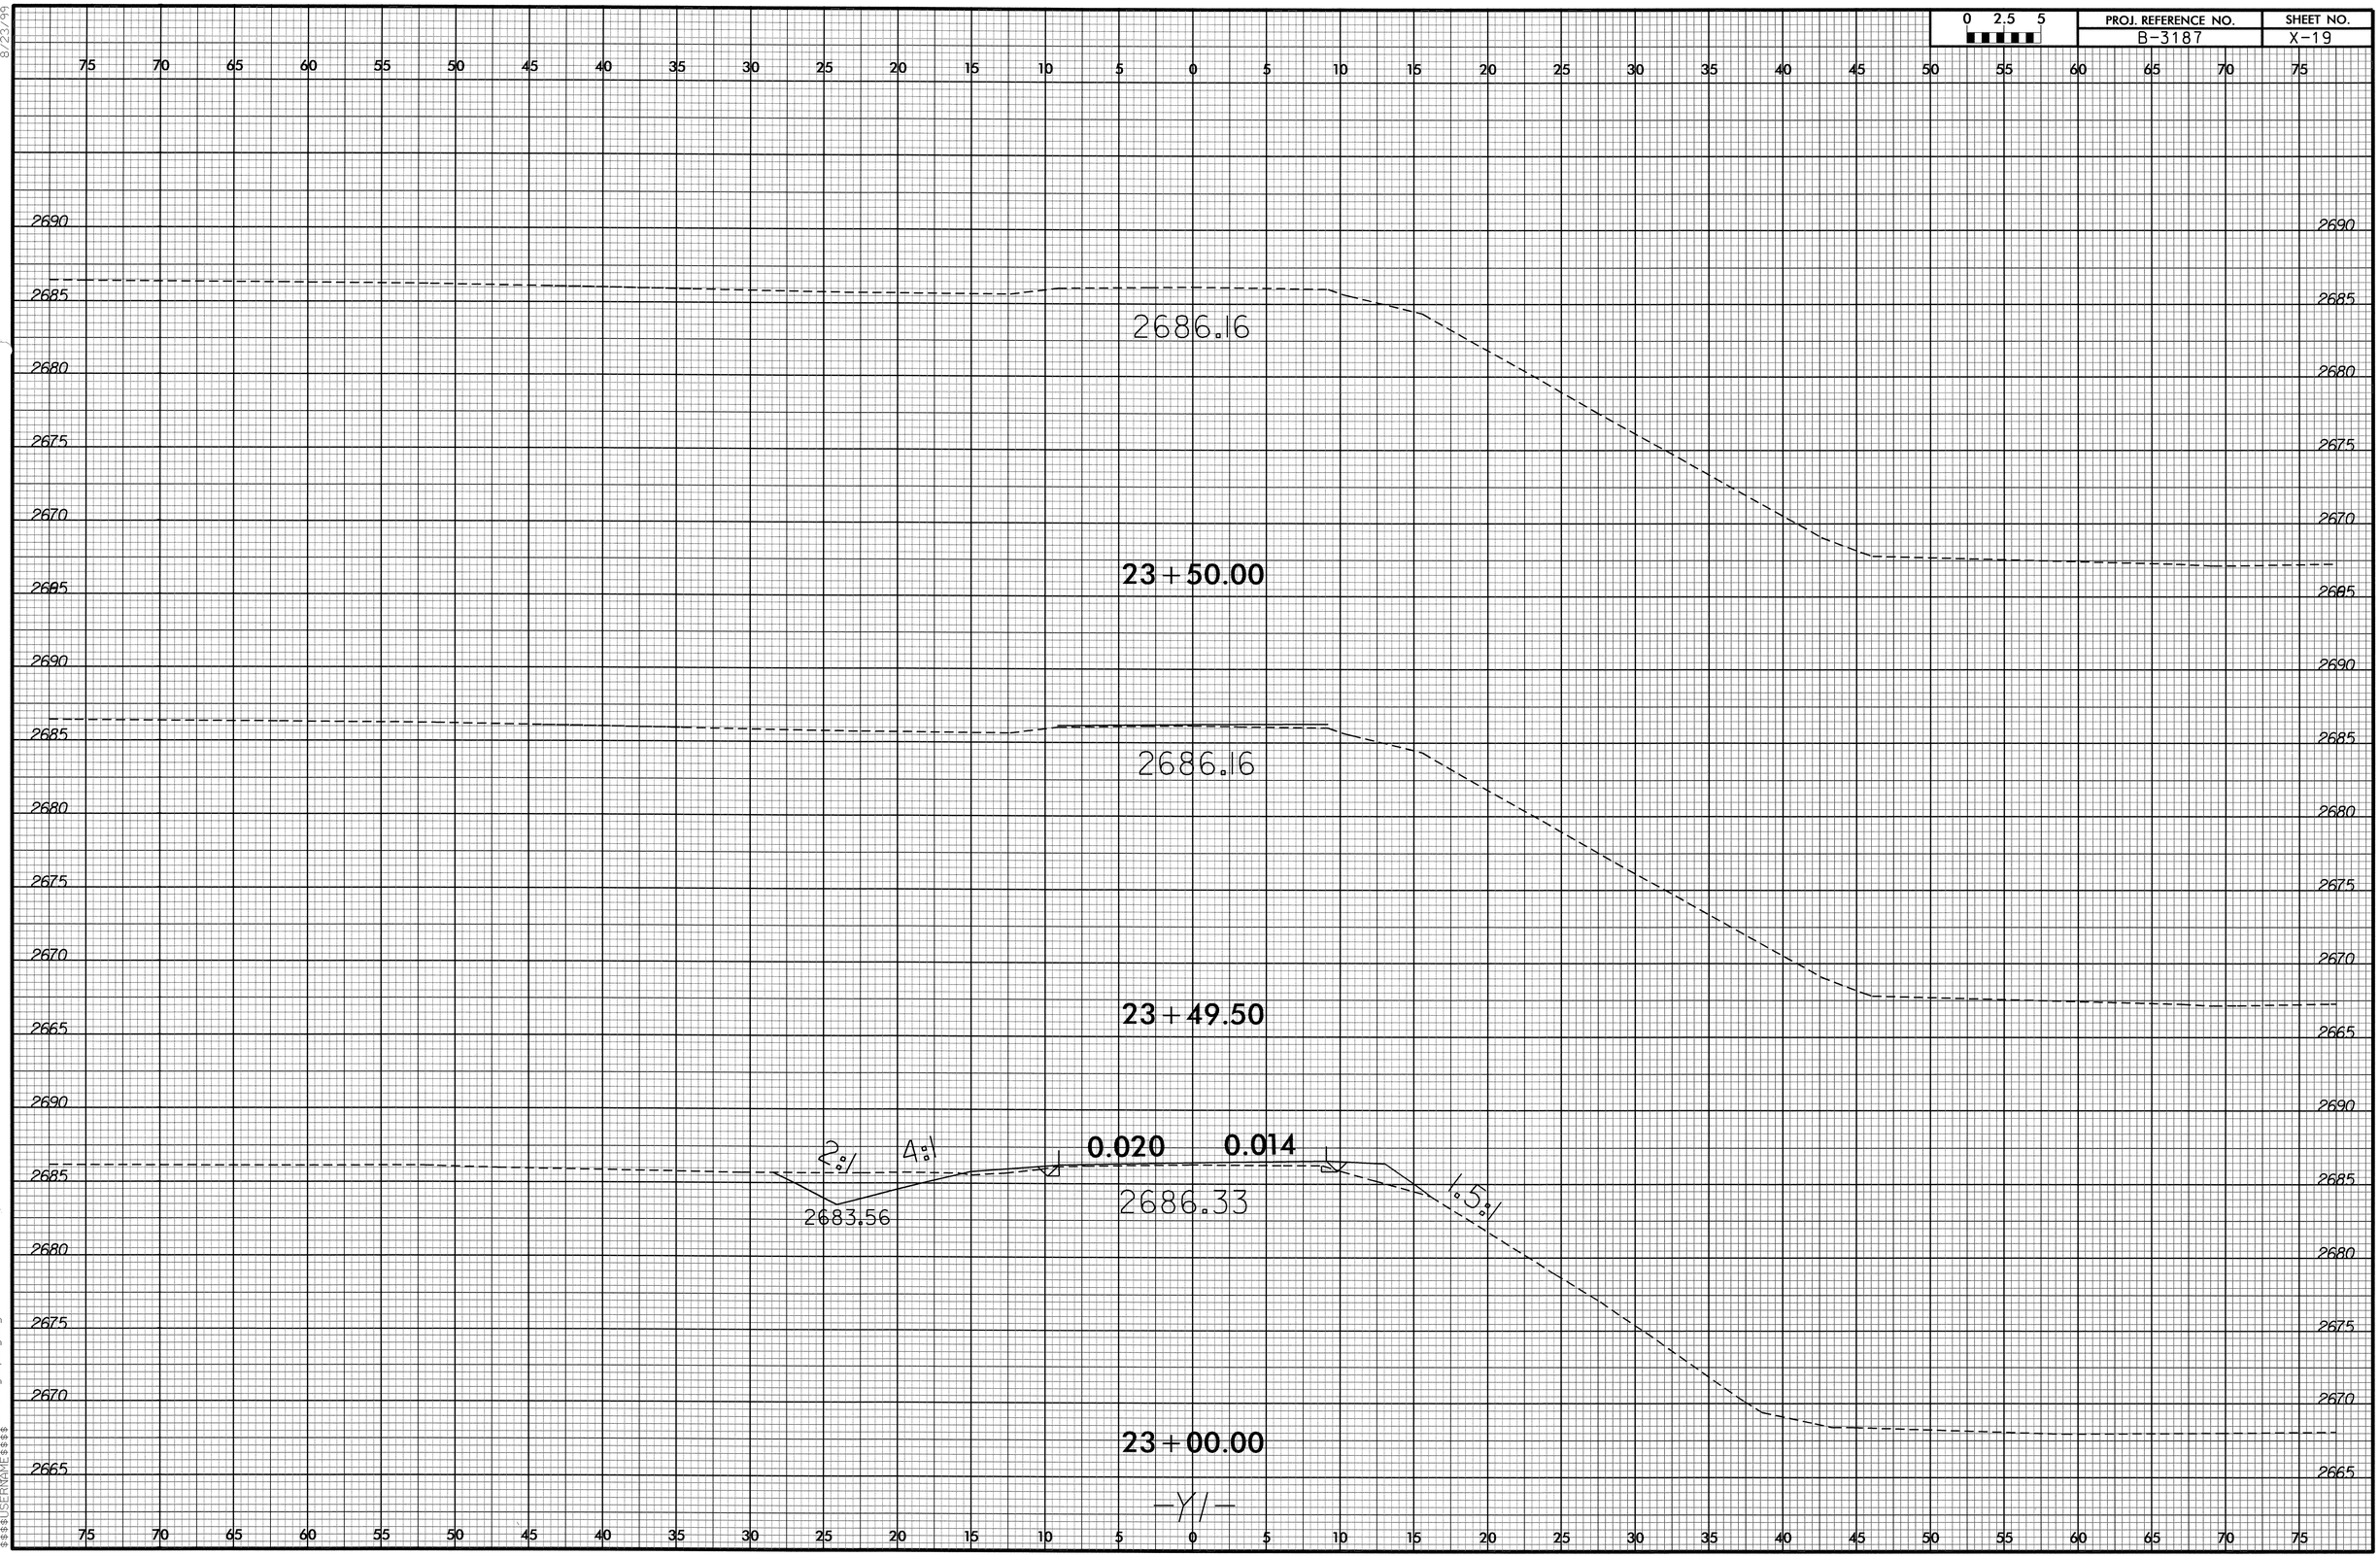

8/23/99
13-DEC-2010 09:26
R:\Roadway\XSC\b3187_rdy_xpl_y1.dgn
$$$$USERNAME$$$$

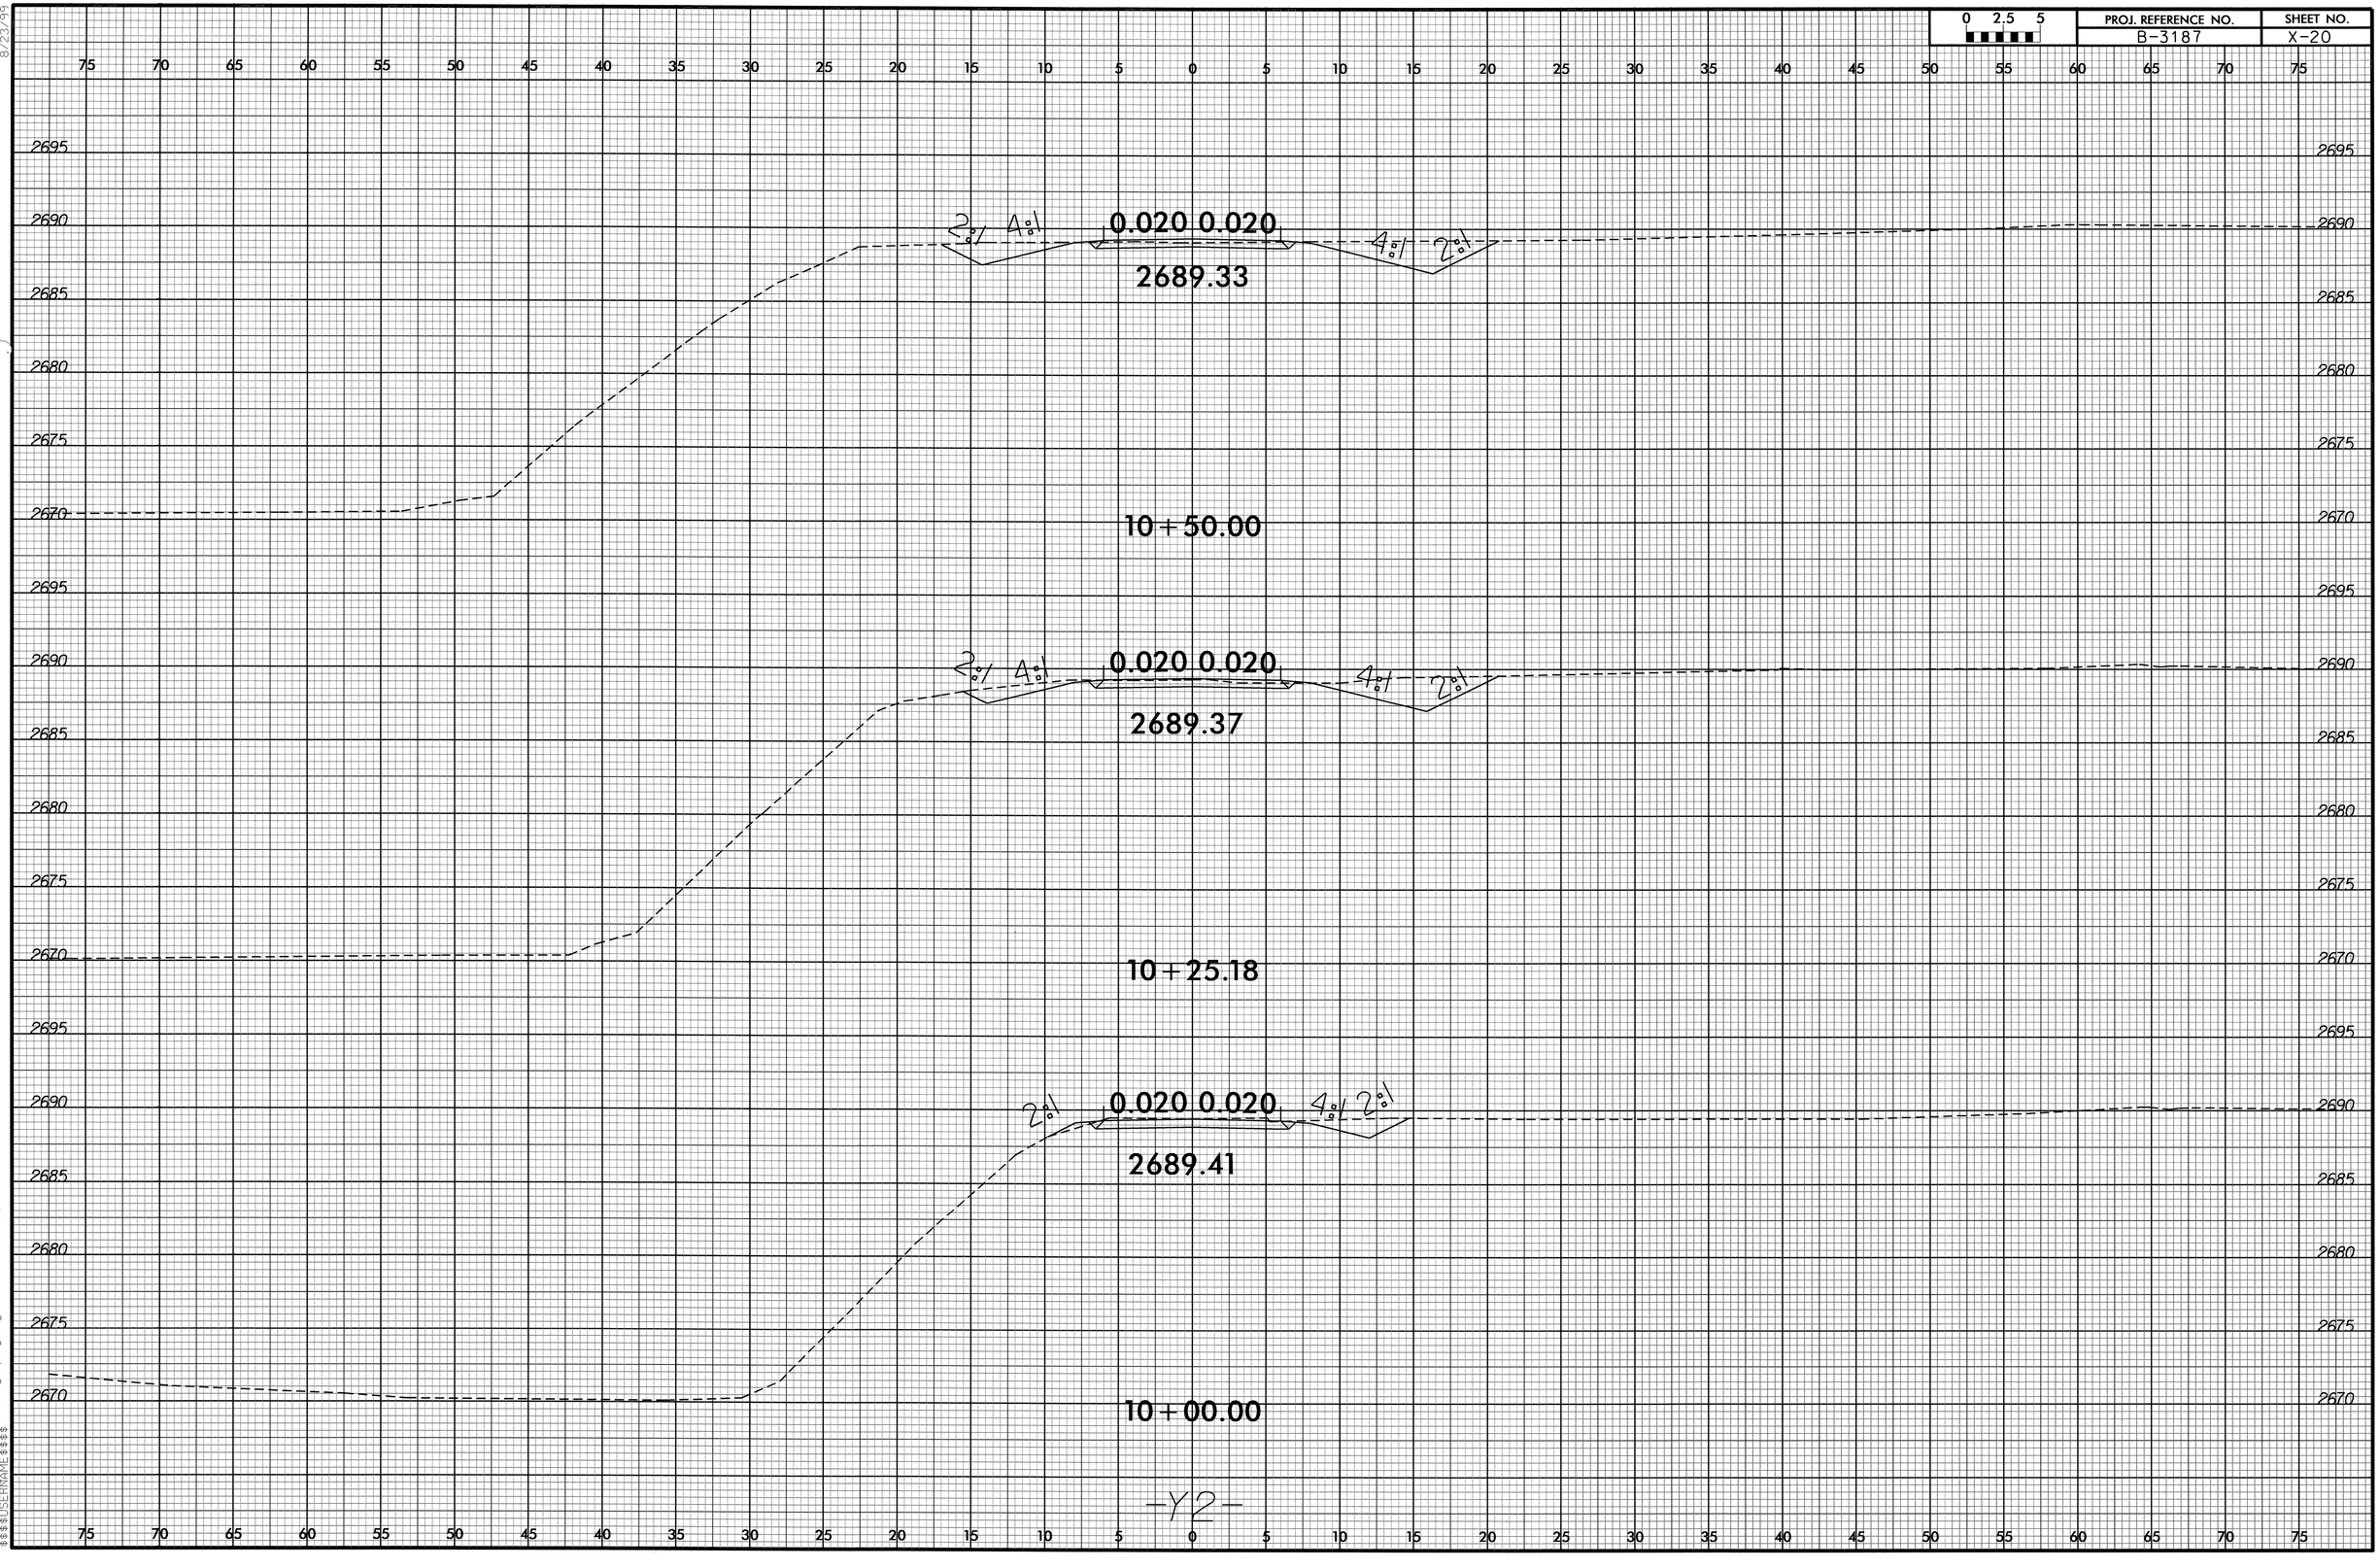

8/23/99
13-DEC-2010 09:26
R:\Roadway\XSC\b3187_rdy_xpl_y2.dgn
$$$$USERNAME$$$$

0 2.5 5	PROJ. REFERENCE NO.	SHEET NO.
	B-3187	X-21

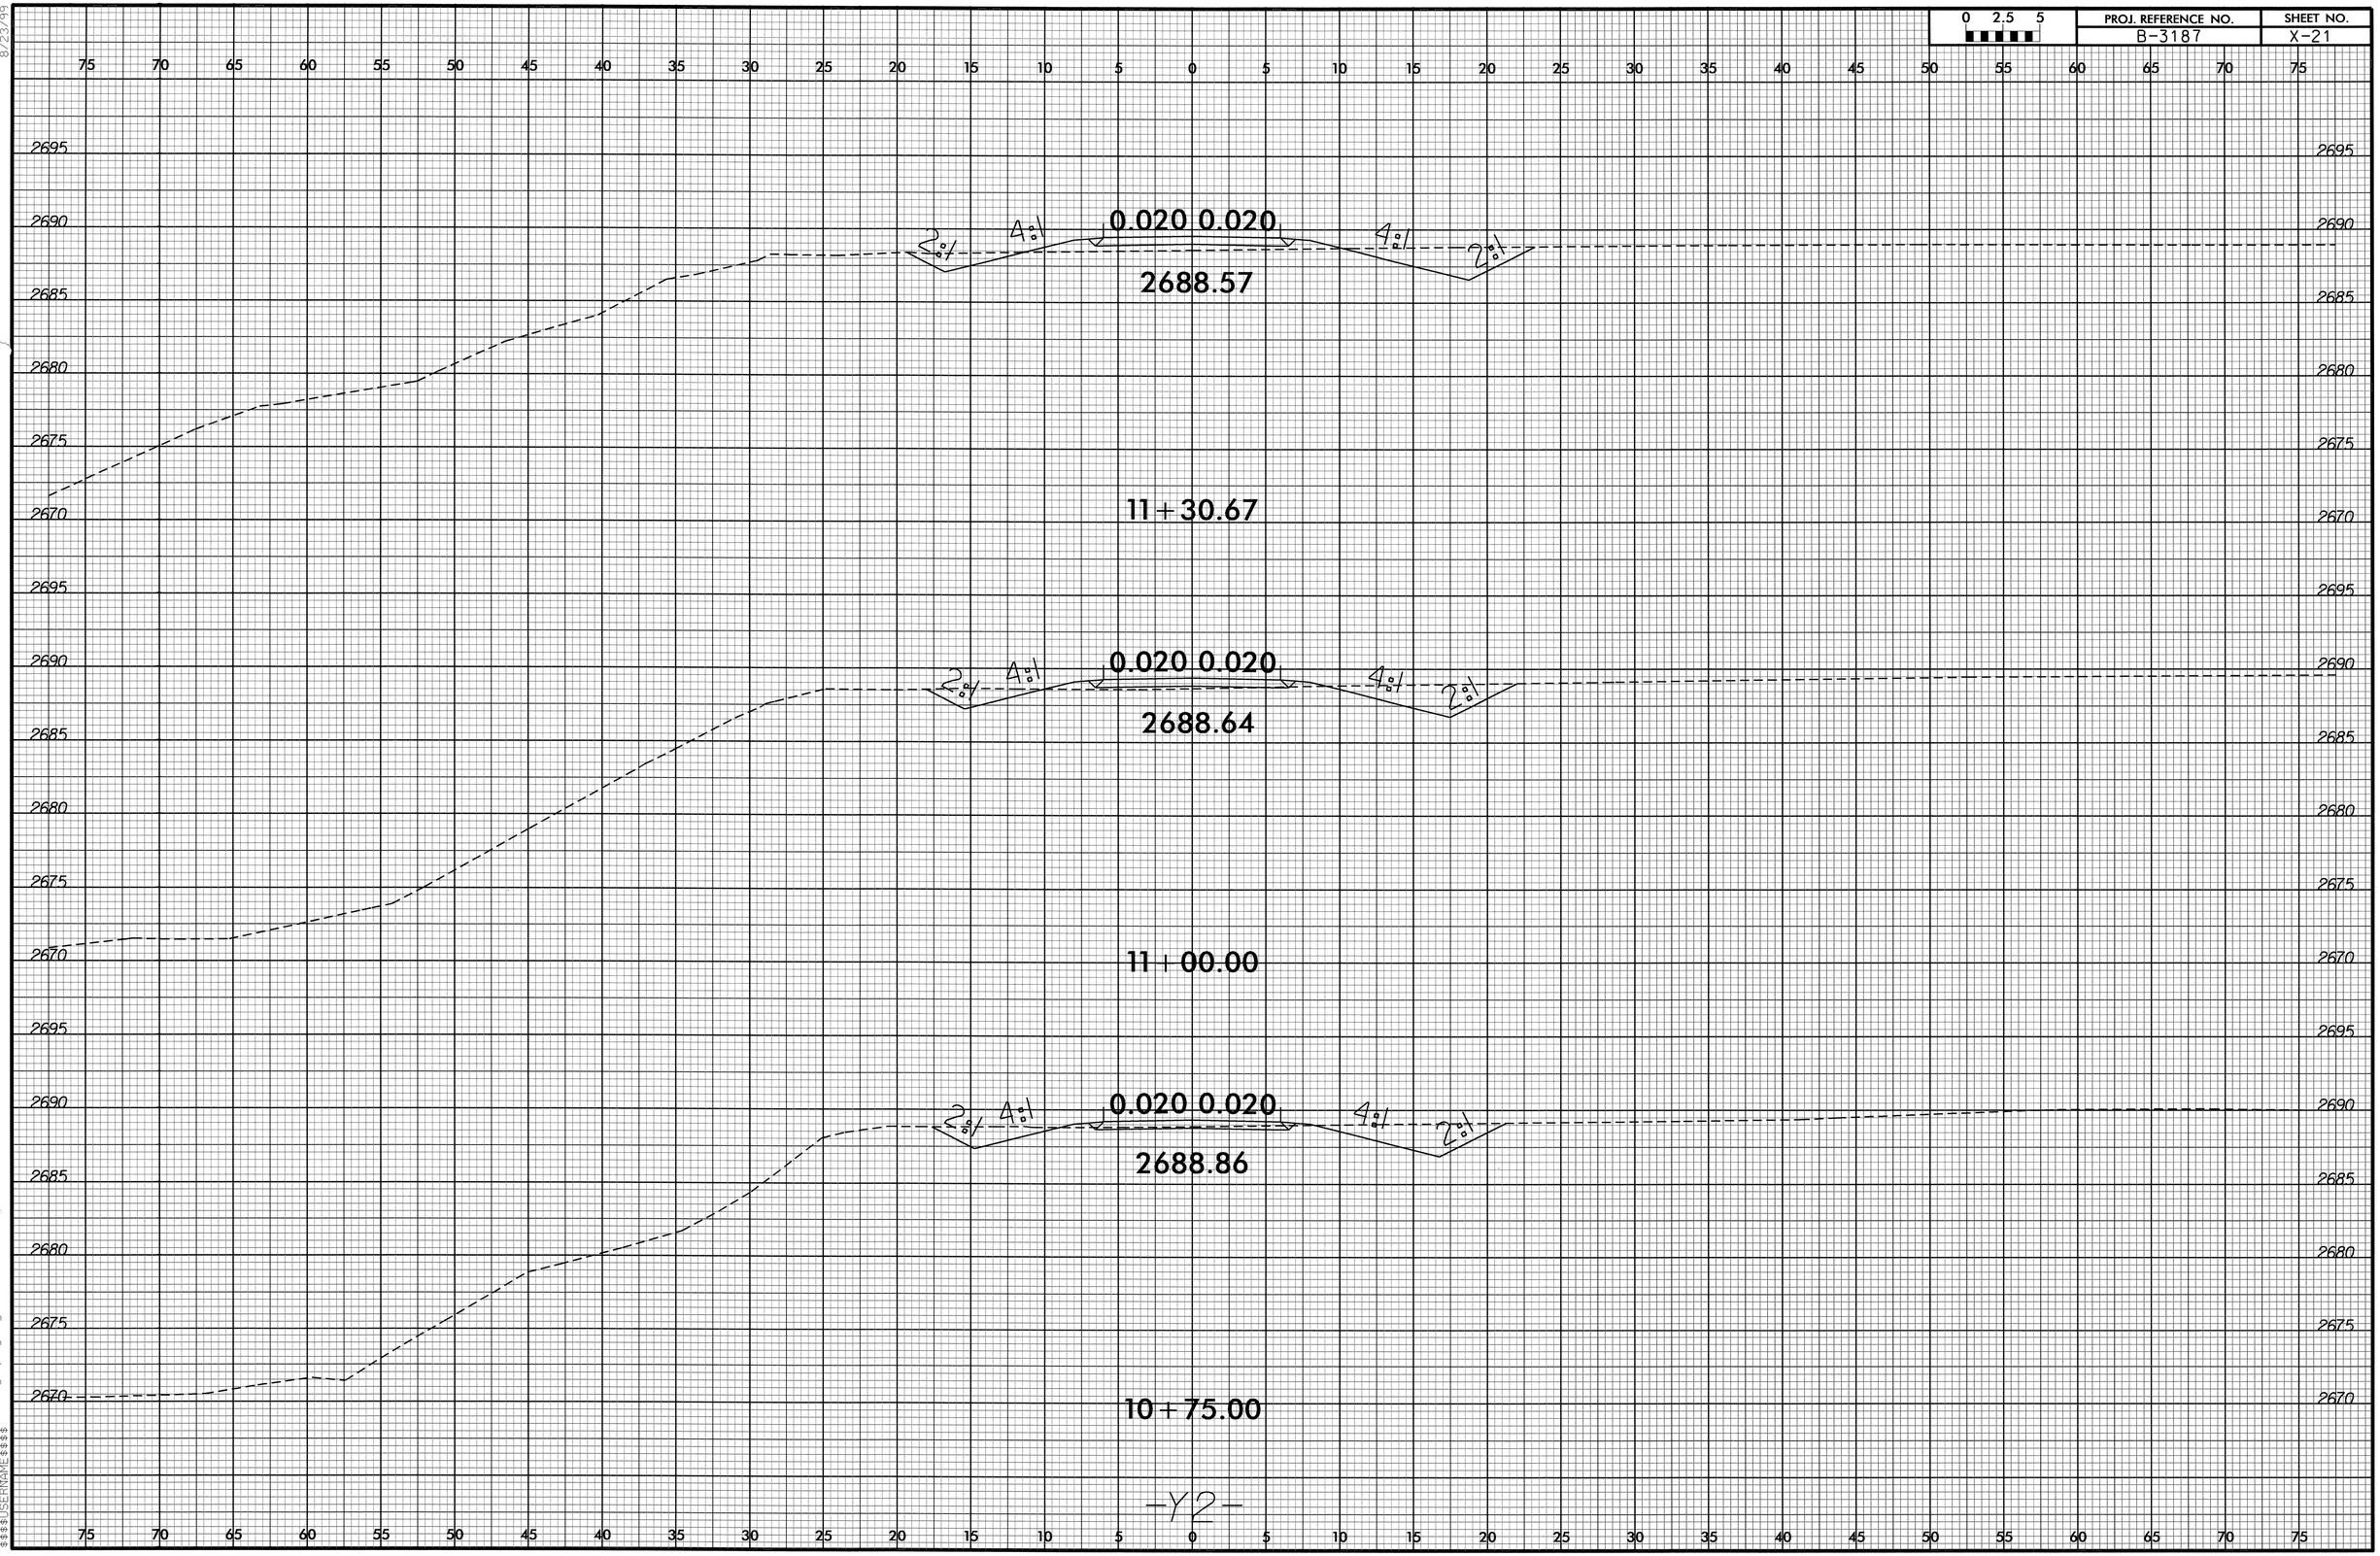

8/23/99
13-DEC-2010 09:26
R:\Roadway\XSC\b3187_rdy_xpl_y2.dgn
$$$$USERNAME$$$$

0 2.5 5	PROJ. REFERENCE NO.	SHEET NO.
	B-3187	X-22

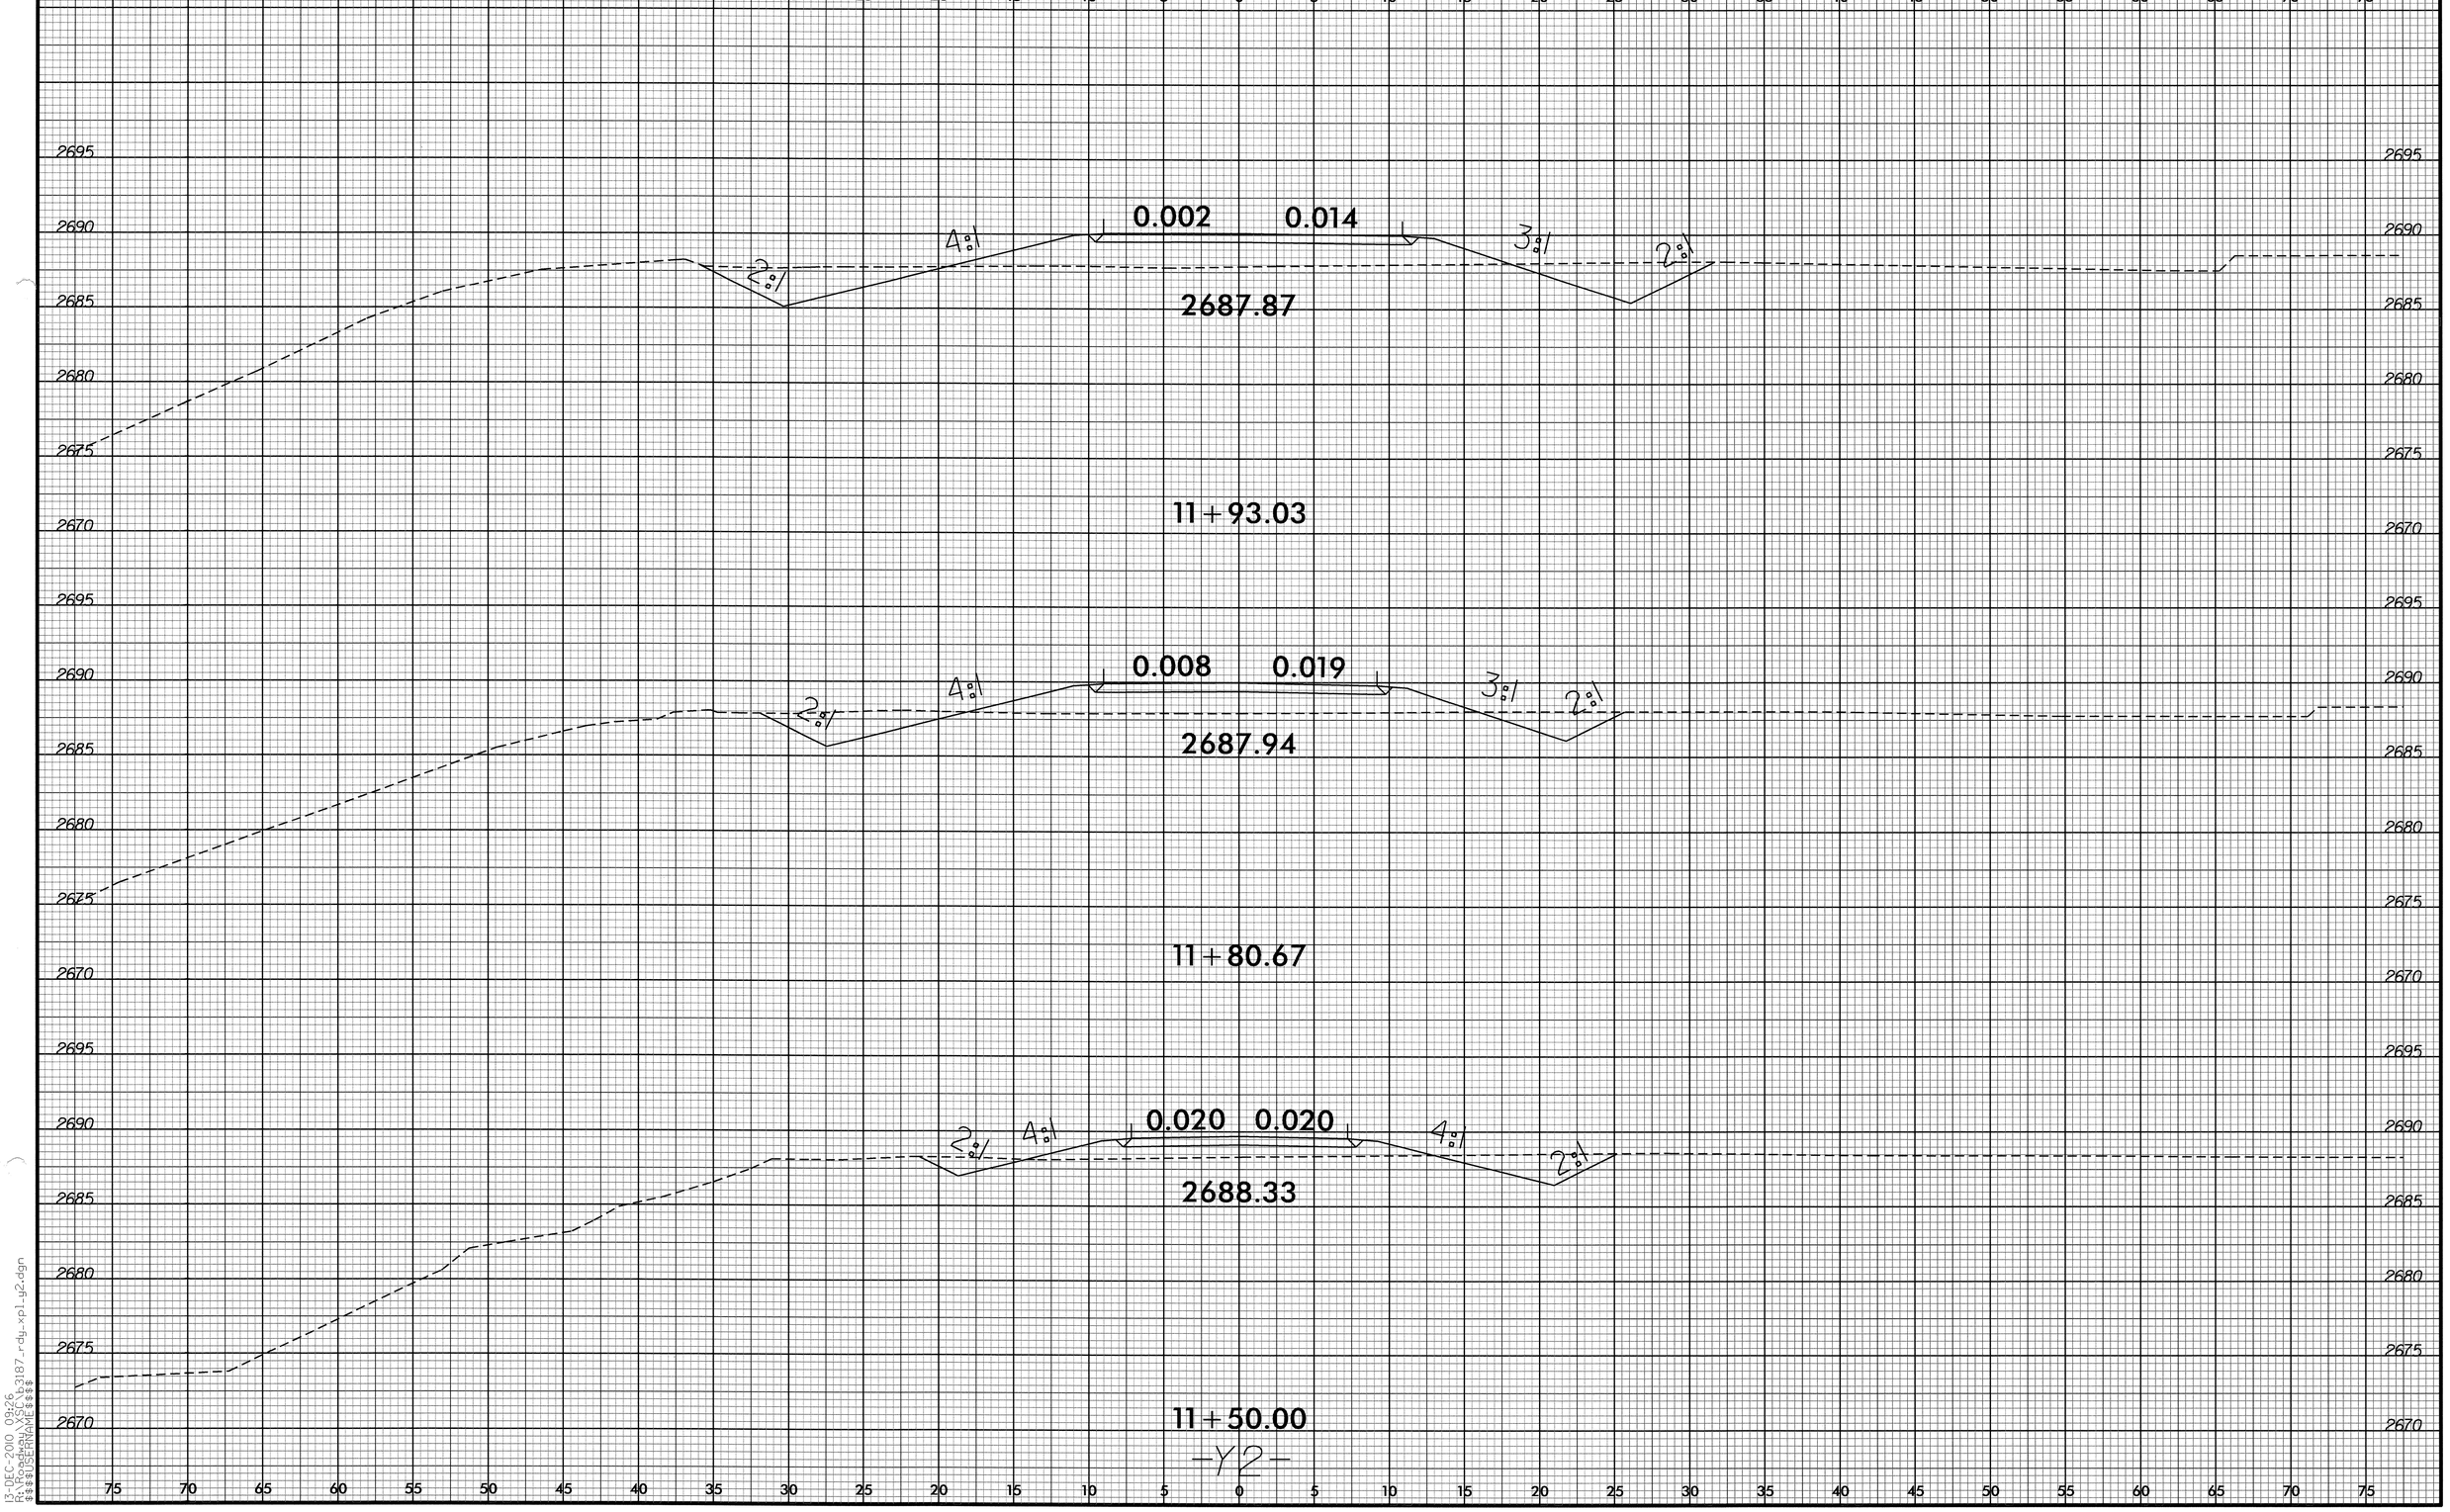

8/23/99
13-DEC-2010 09:26
R:\Roadway\XSC\b3187_rdy_xpl_y2.dgn
$$$$USERNAME$$$$

PROJ. REFERENCE NO.	SHEET NO.
B-3187	X-23

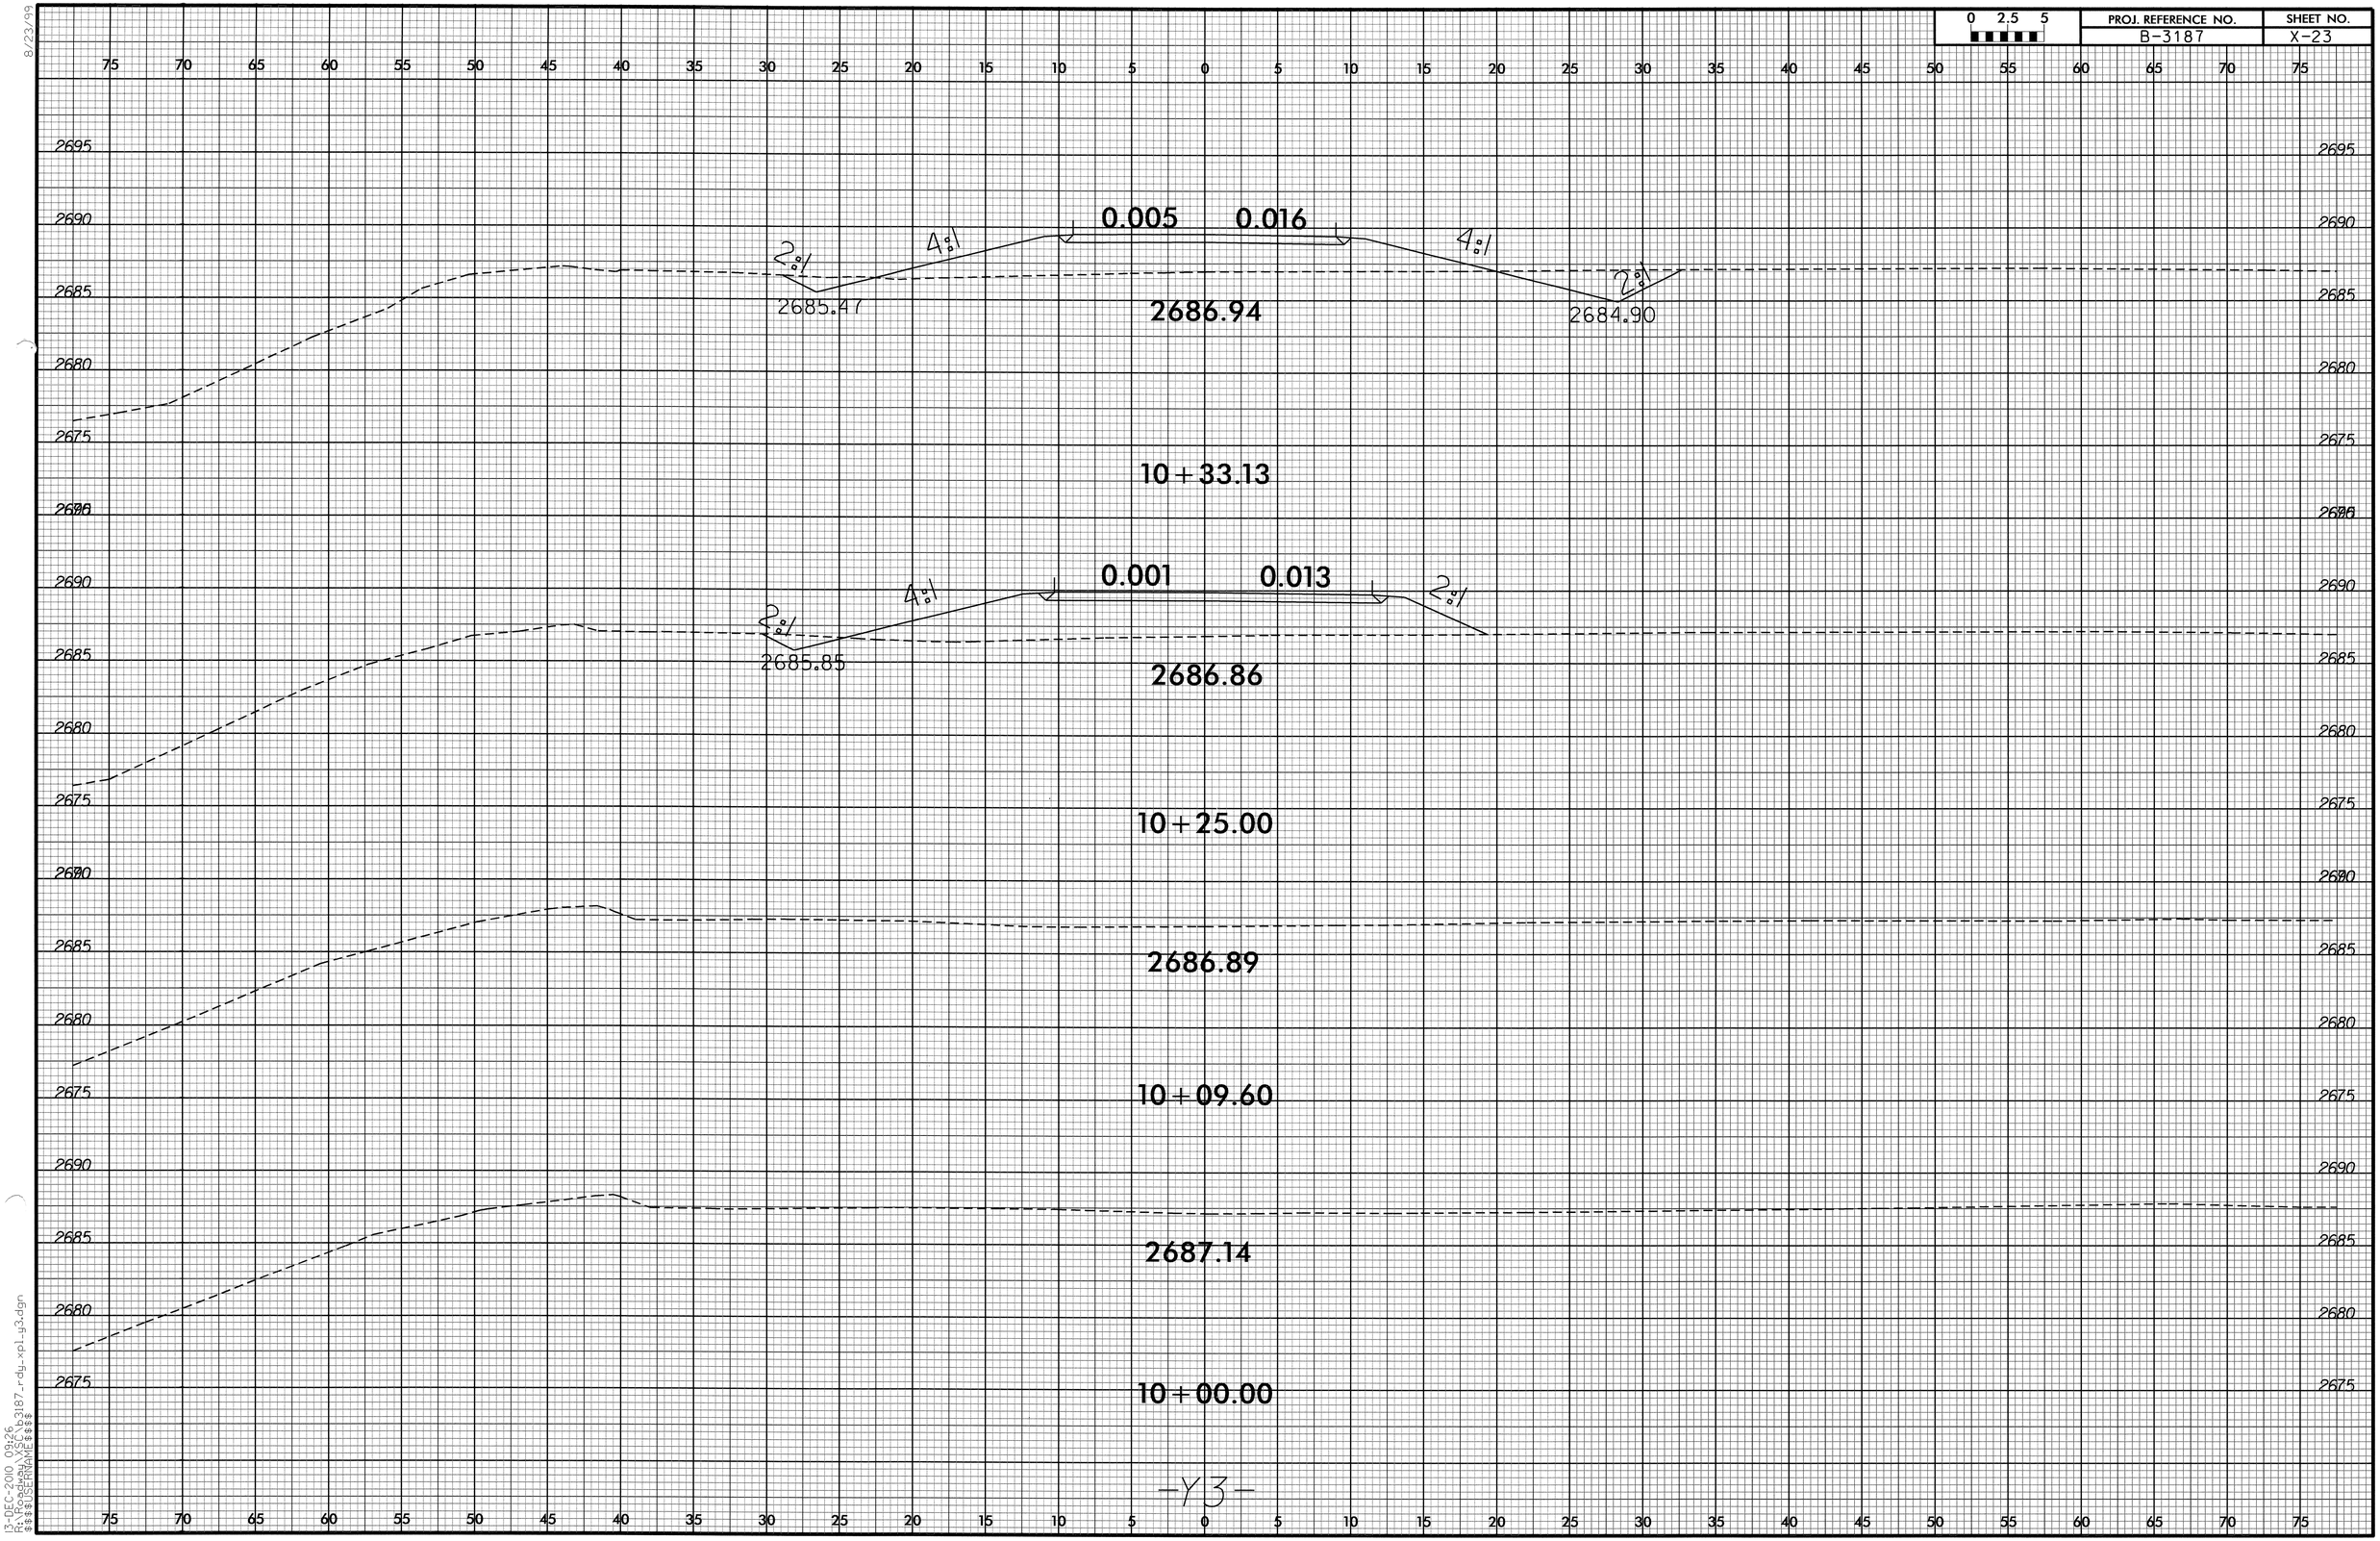

PROJ. REFERENCE NO.	SHEET NO.
B-3187	X-24

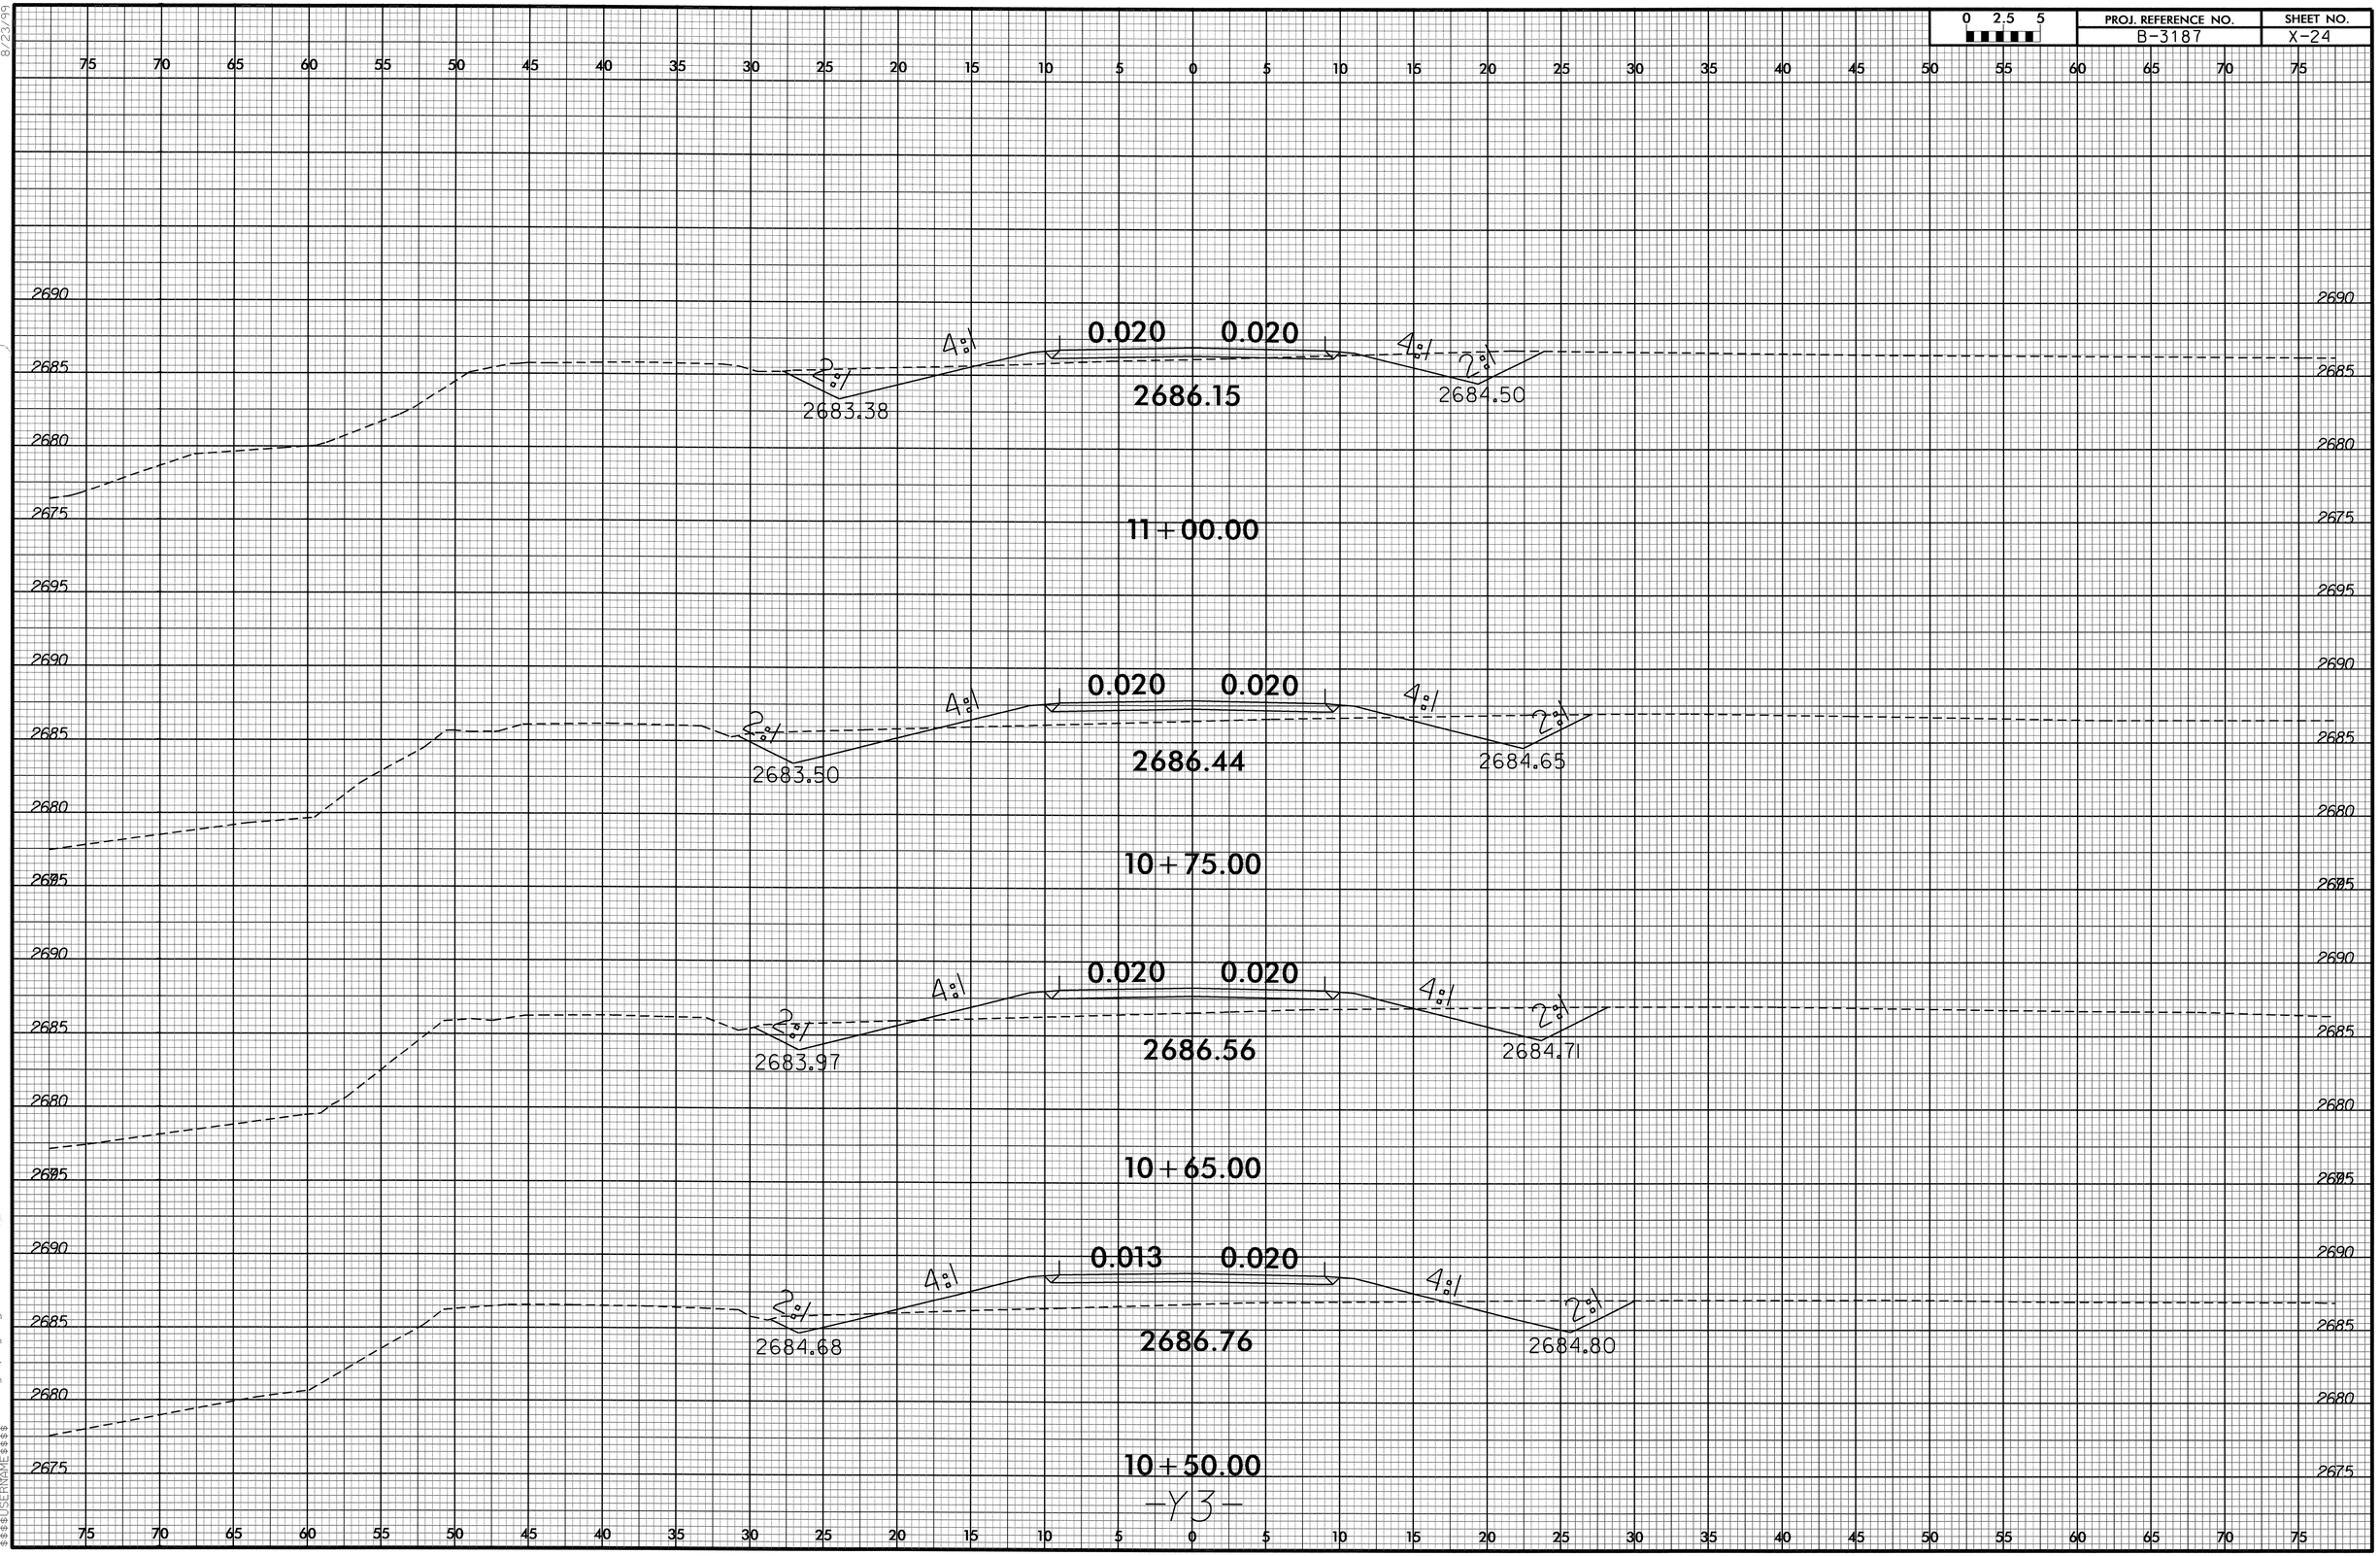

8/23/99

13-DEC-2010 09:26
R:\Roadway\SCL\b3187_rdy_xpl_y3.dgn
$$$$USERNAME$$$$

PROJ. REFERENCE NO.	SHEET NO.
B-3187	X-25

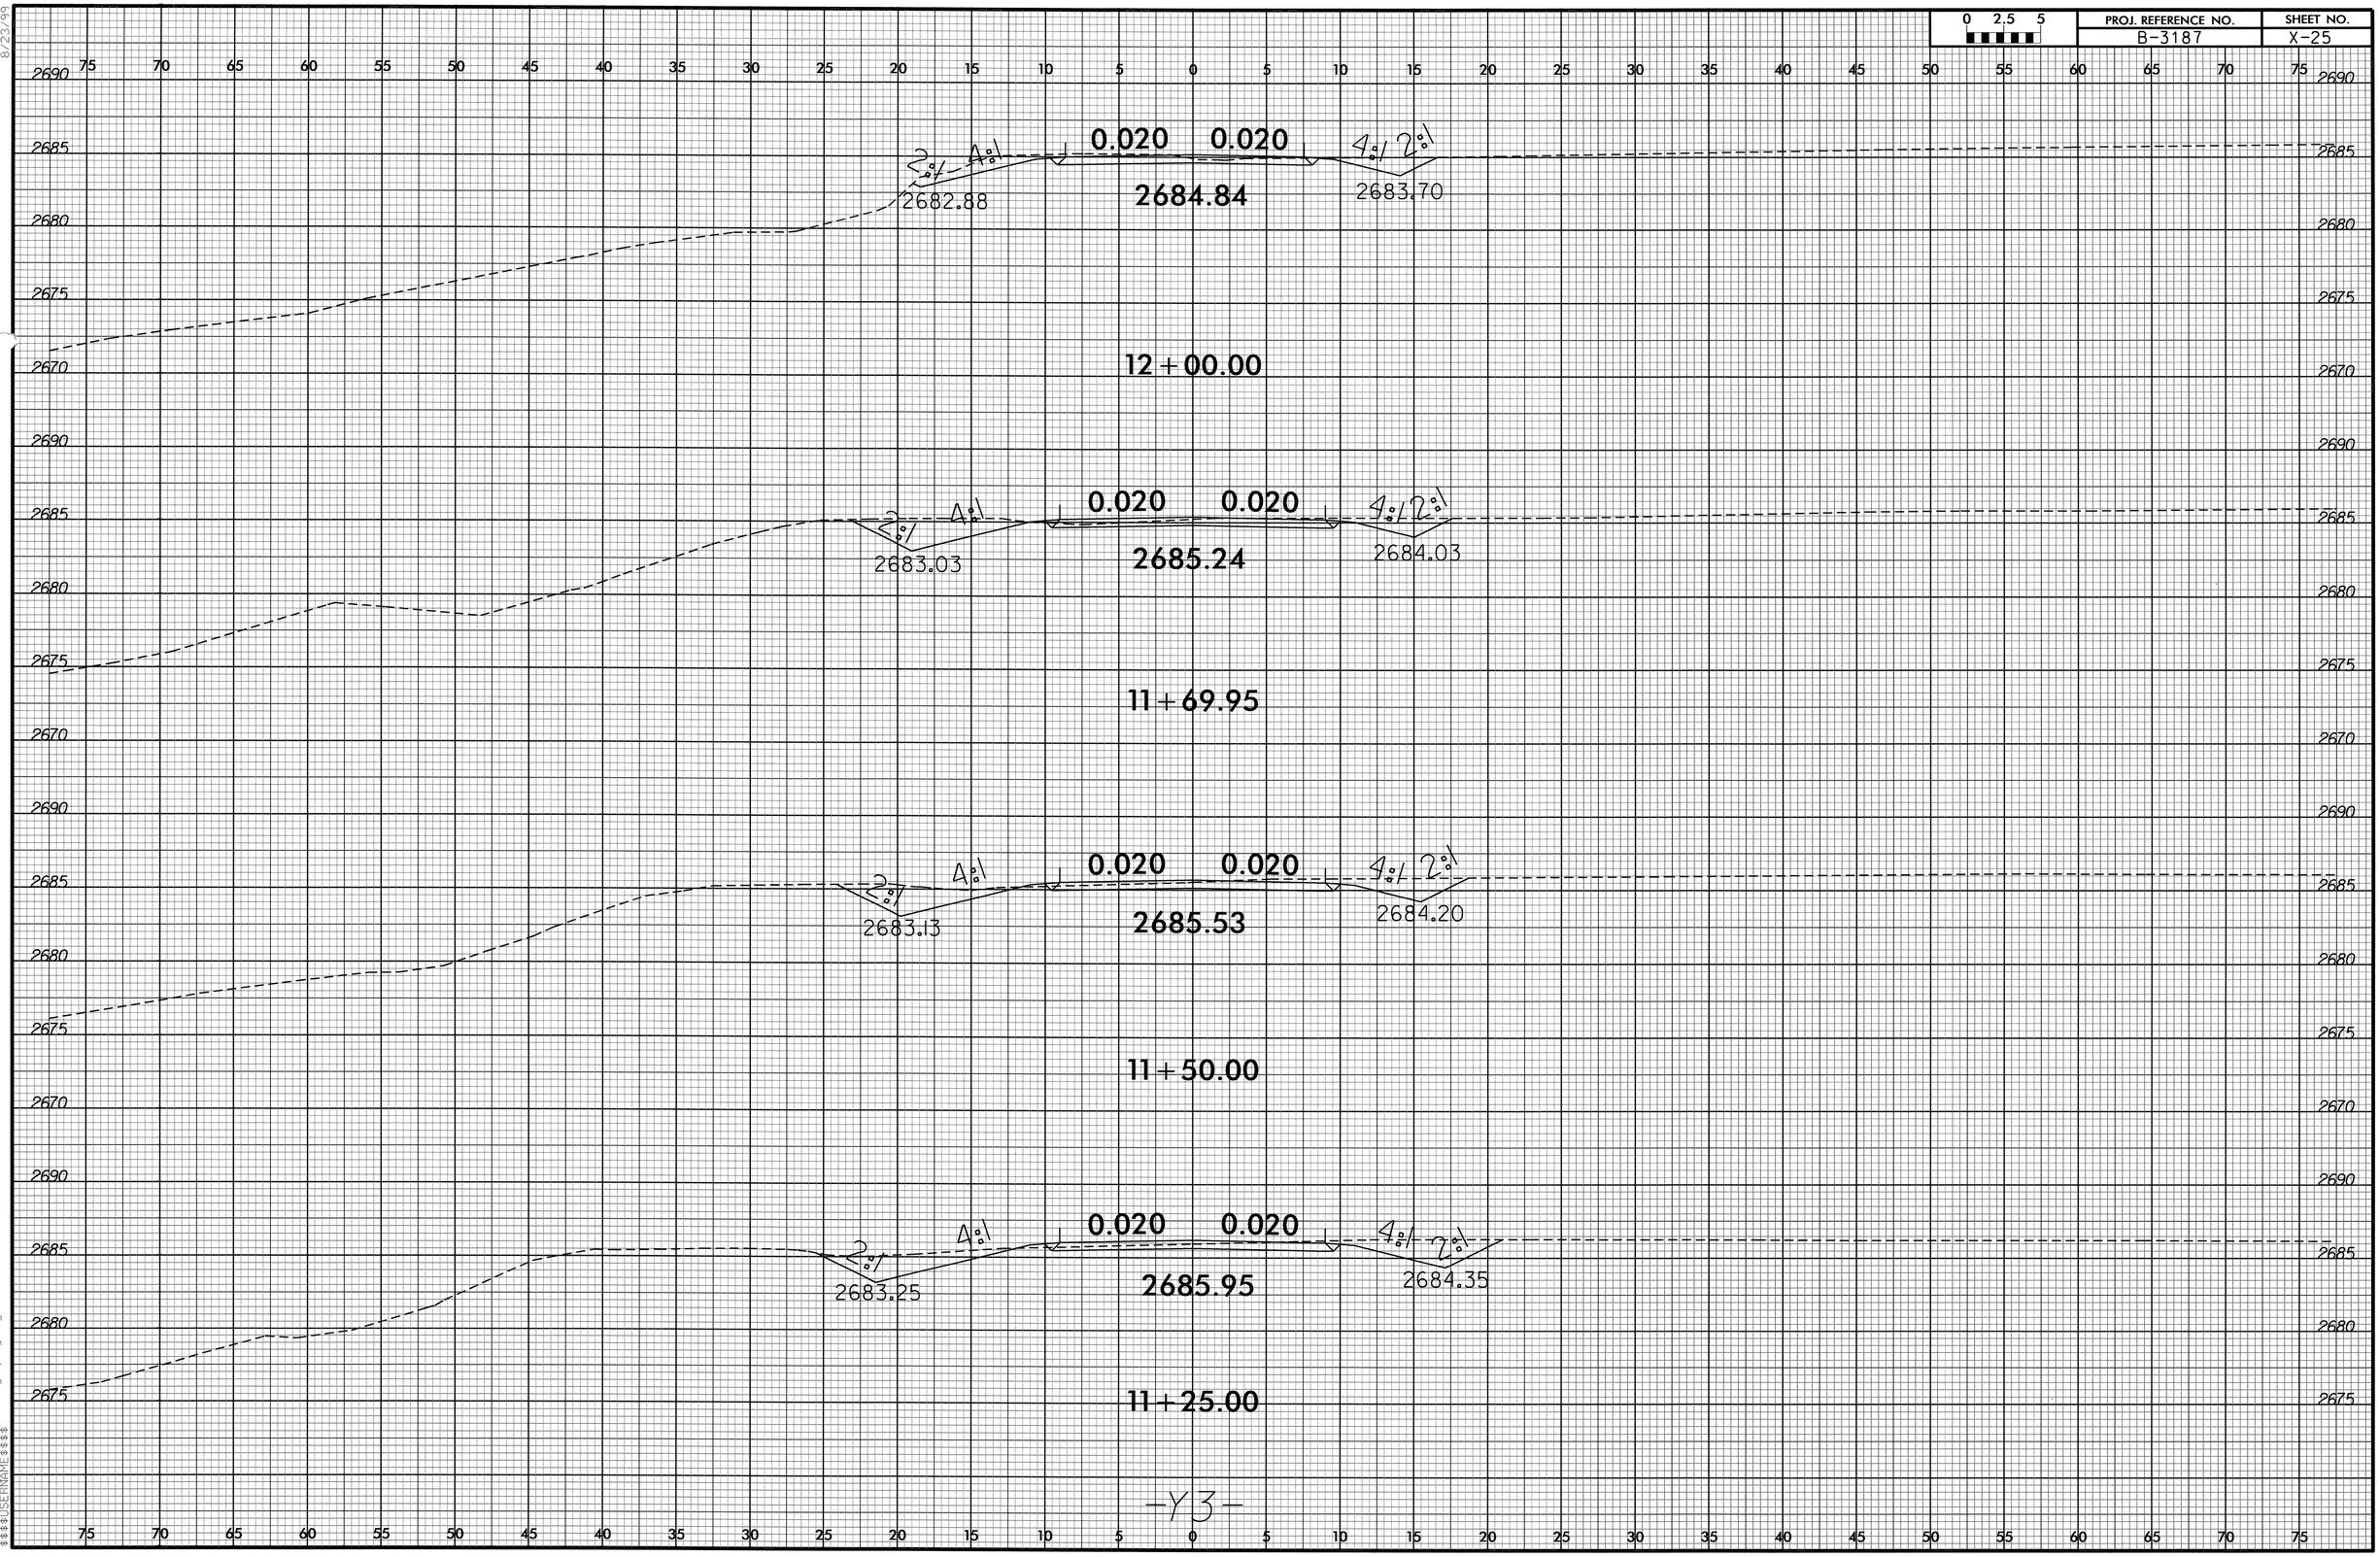

8/23/99

13-DEC-2010 09:26
R:\Roadway\Y3\b3187_rdy_xpl_y3.dgn
$$$$USERNAME$$$$

0 2.5 5	PROJ. REFERENCE NO.	SHEET NO.
	B-3187	X-26

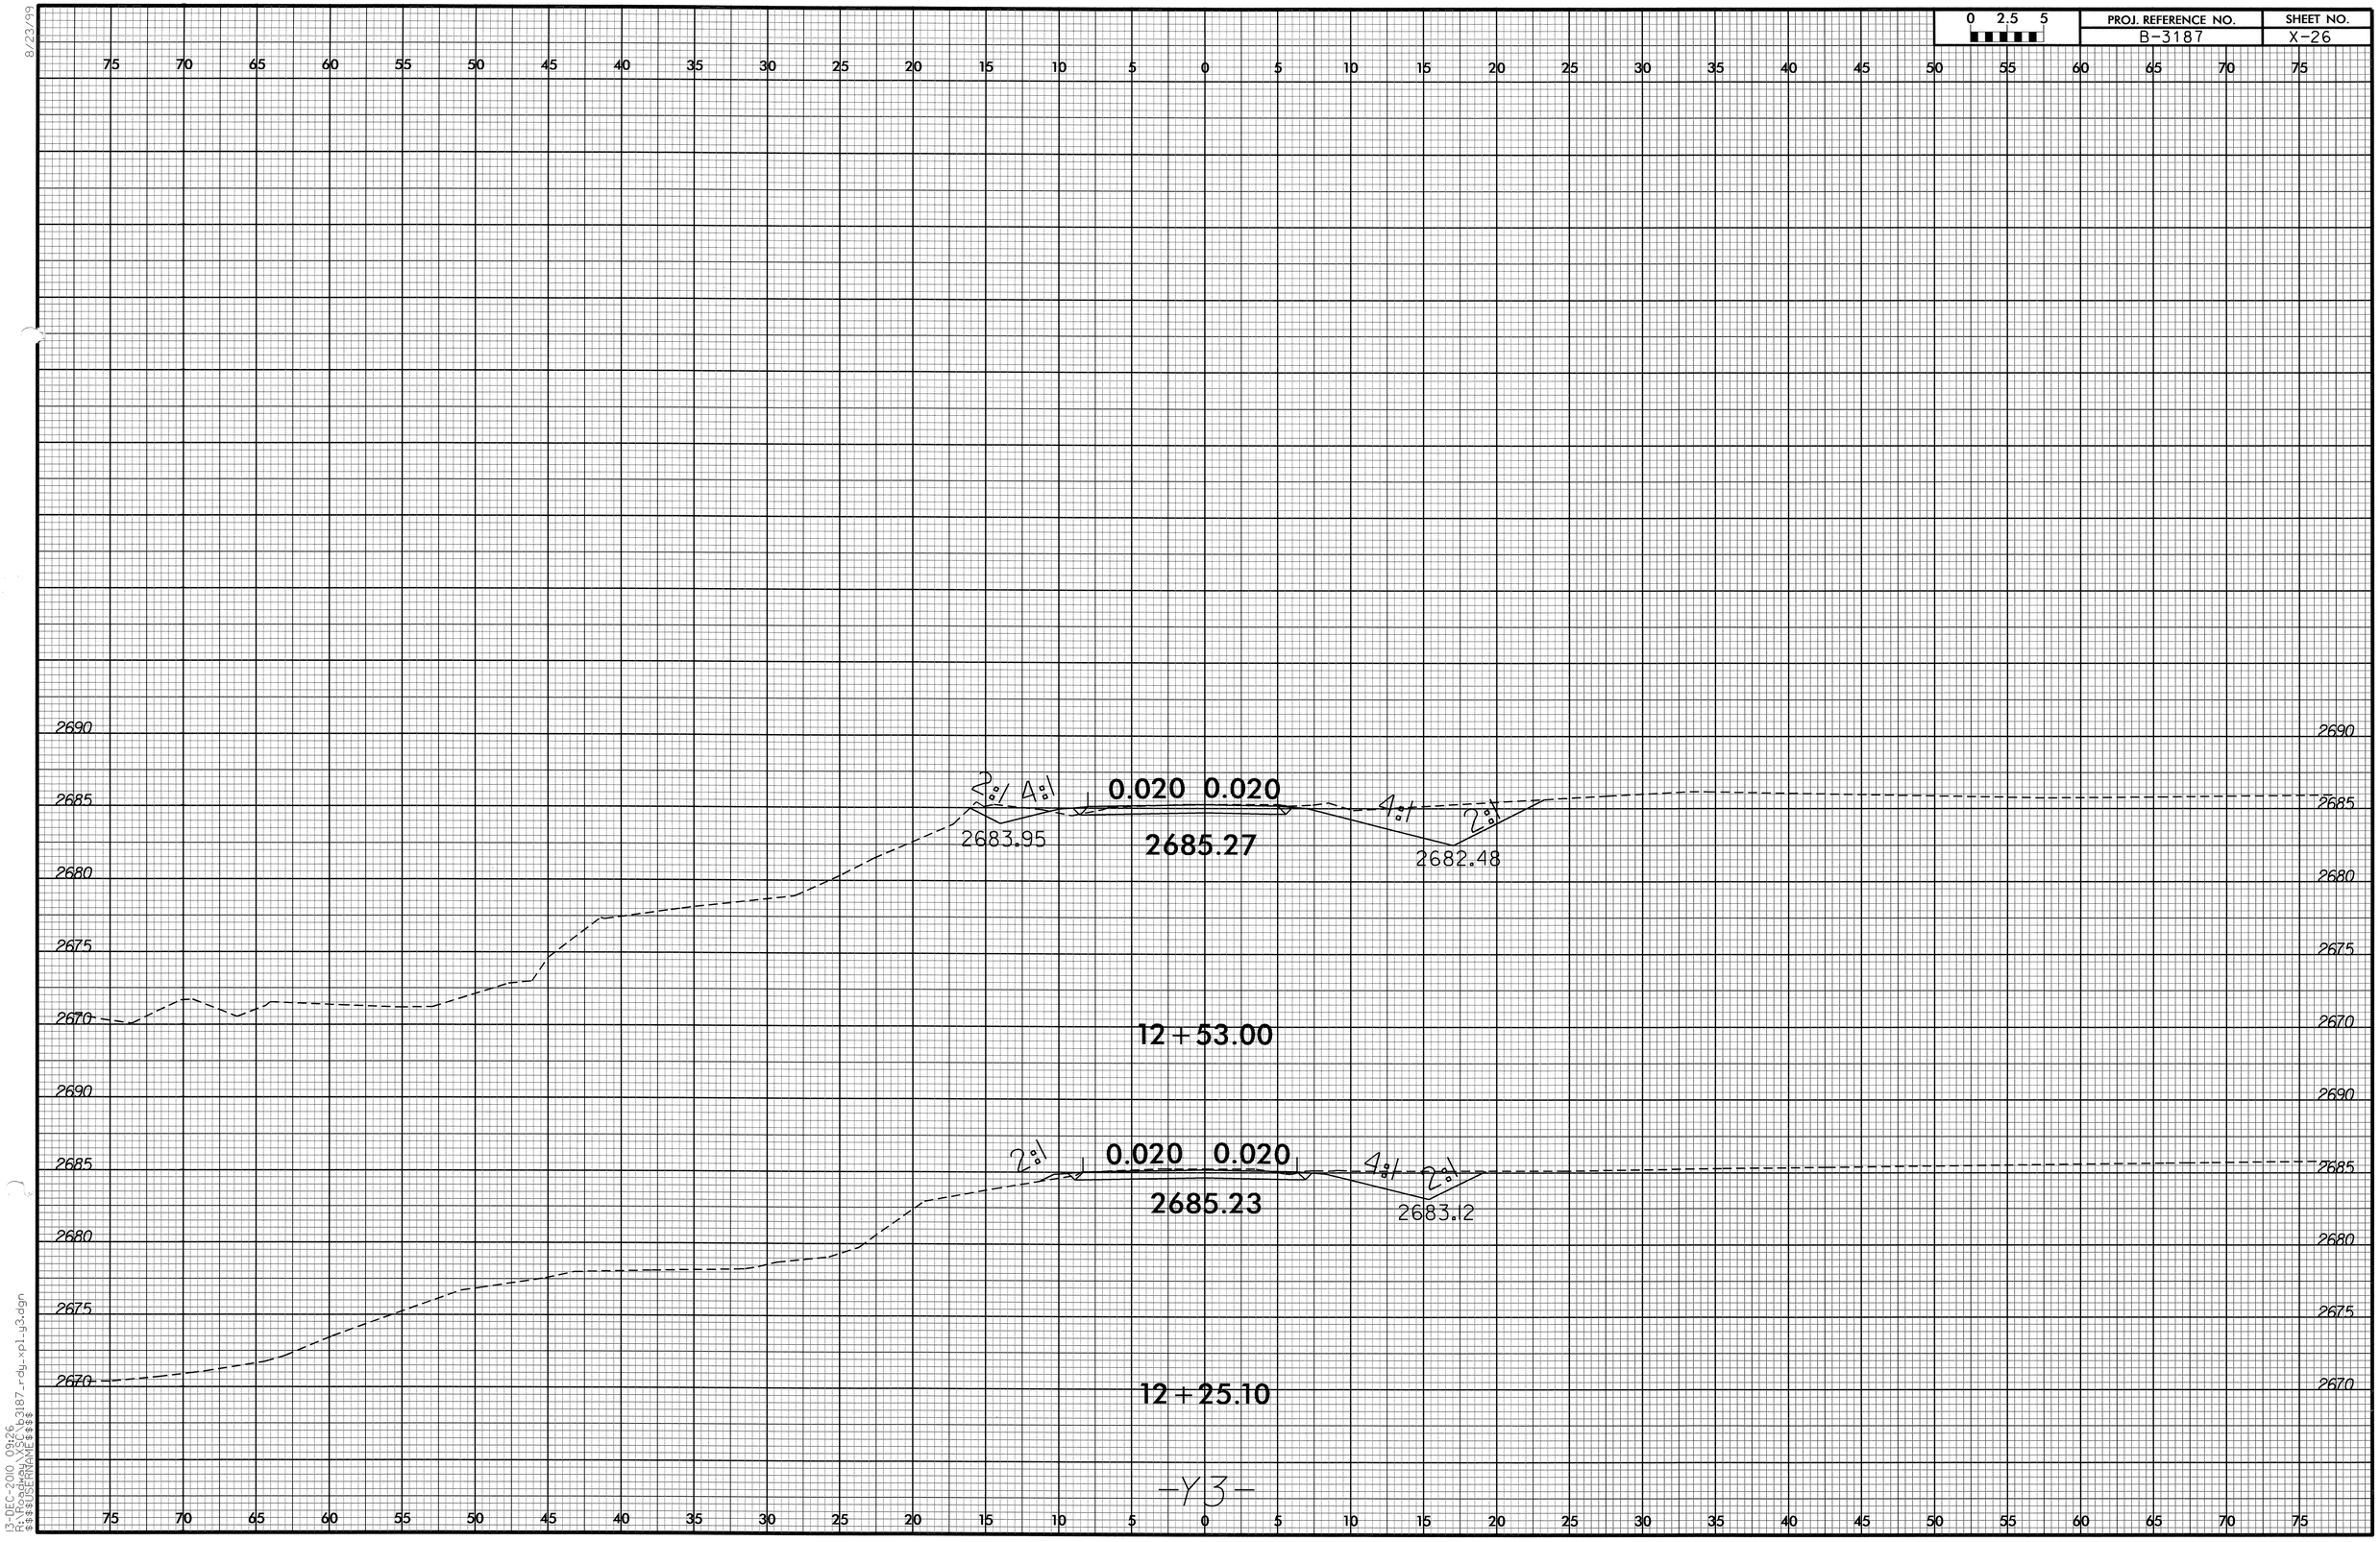

8/23/99

13-DEC-2010 09:26
R:\Roadway\SC\b3187_rdy_xpl_y3.dgn
$$$$USERNAME$$$$