PROJ. REFERENCE NO.	SHEET NO.
B4796	X-0

STATE OF NORTH CAROLINA
DIVISION OF HIGHWAYS

CROSS-SECTION SUMMARY

Approximate quantities only. Unclassified excavation, borrow excavation, fine grading, clearing and grubbing, breaking of existing pavement and removal of existing pavement will be paid for at the lump sum price for "Grading".

NOTE: EMBANKMENT COLUMN DOES NOT INCLUDE BACKFILL FOR UNDERCUT

Station L	Uncl. Exc. (cu. yd.)	Embt (cu. yd.)	Undercut (cu. yd.)
15+38.00	0	0	
15+50.00	1	3	
16+00.00	3	13	
16+50.00	1	19	
16+92.00	0	40	
17+00.00	0	12	
17+42.78	0	113	

Station L	Uncl. Exc. (cu. yd.)	Embt (cu. yd.)	Undercut (cu. yd.)
18+45.11	0	0	
18+50.00	0	36	
19+00.00	0	437	
19+09.39	0	68	
19+52.37	13	243	
20+00.00	33	139	
20+50.00	43	46	
21+00.00	48	16	

Station Y1	Uncl. Exc. (cu. yd.)	Embt (cu. yd.)	UnderCut (cu. yd.)
12+00.00	0	0	
12+50.00	49	1	
13+00.00	55	0	
13+50.00	51	0	
14+00.00	46	0	
14+50.00	41	0	
15+00.00	37	0	
15+50.00	31	1	
16+00.00	25	3	
16+29.96	15	2	
16+50.00	11	1	
17+00.00	25	1	
17+50.00	23	0	
18+00.00	18	2	
18+50.00	20	5	
18+71.53	14	2	
19+00.00	31	2	
19+50.00	93	1	
20+00.00	144	2	
20+50.00	158	6	
20+89.41	113	10	
21+00.00	30	3	
21+50.00	115	13	
22+00.00	85	15	
22+50.00	79	16	
23+00.00	93	14	
23+50.00	94	12	
23+85.47	57	4	
24+00.00	22	1	
24+50.00	73	5	

Station Y1	Uncl. Exc. (cu. yd.)	Embt (cu. yd.)	UnderCut (cu. yd.)
25+00.00	51	9	
25+50.00	21	12	
26+00.00	4	43	
26+50.00	2	51	
27+00.00	34	17	
27+50.00	126	2	66
28+00.00	250	0	136
28+50.00	335	0	156
29+00.00	355	0	188
29+62.84	444	0	103

0 2.5 5	PROJ. REFERENCE NO.	SHEET NO.
	B-4796	X-1

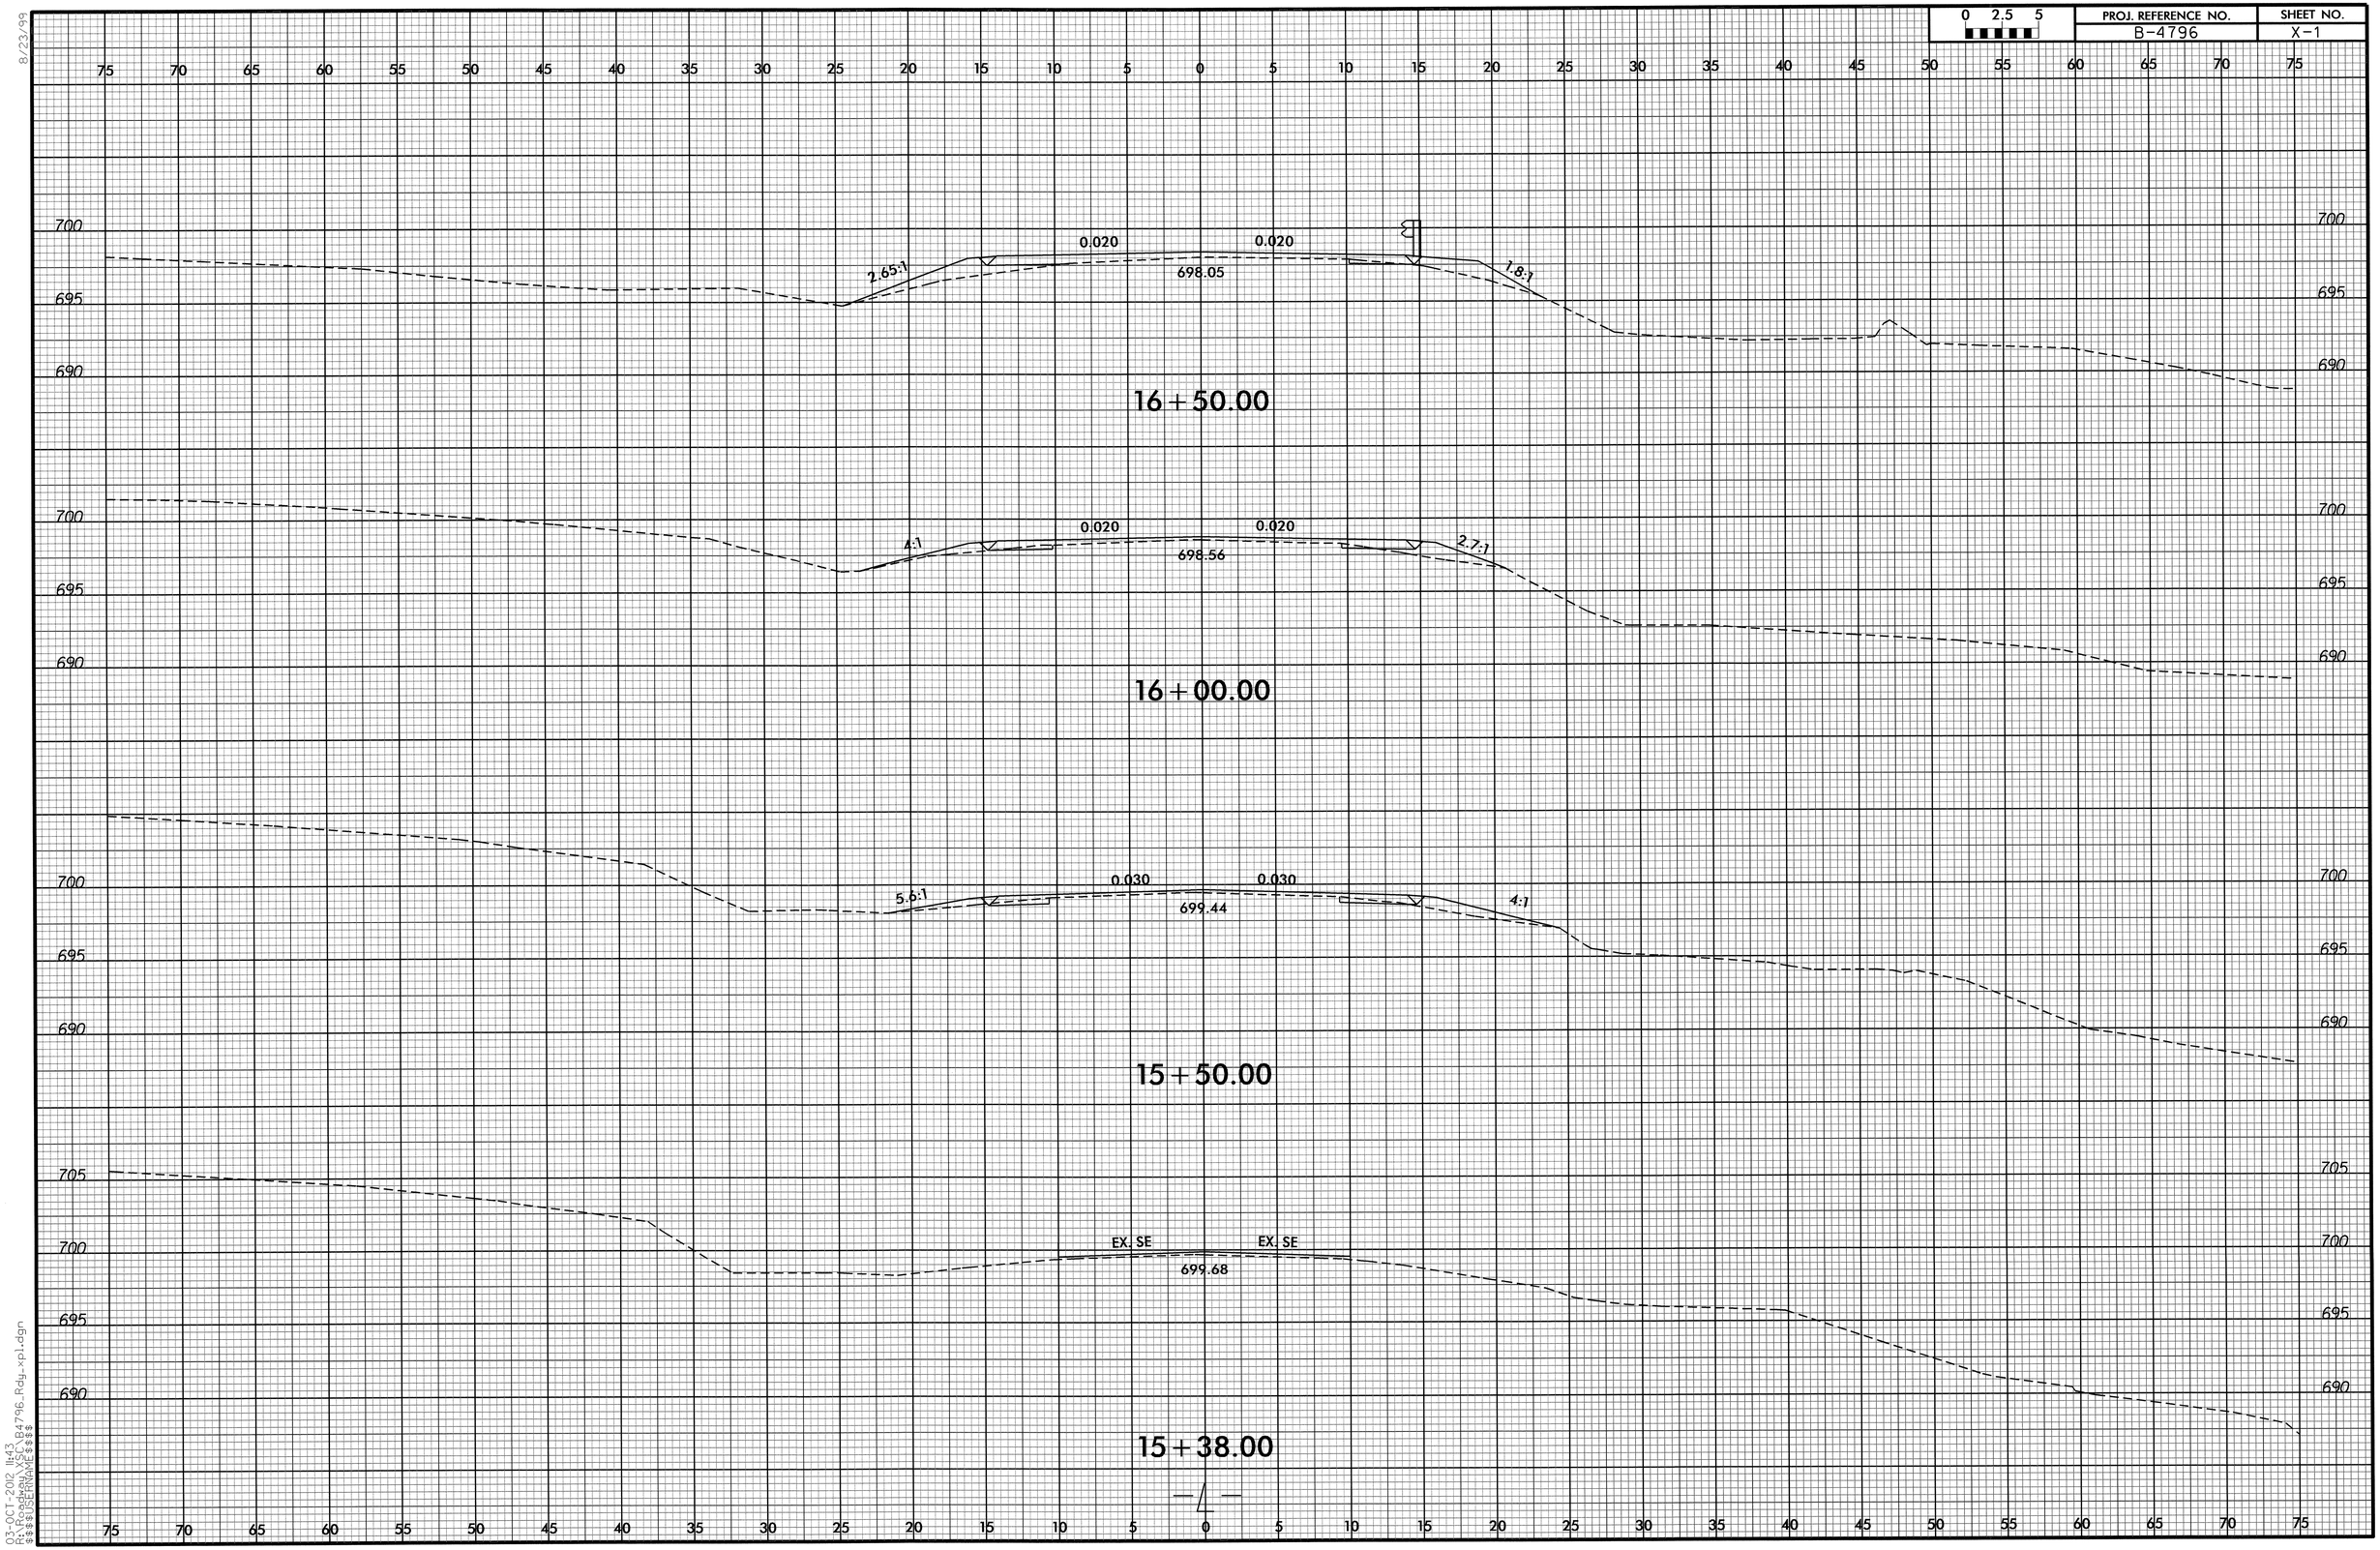

8/23/99

03-OCT-2012 11:43
R:\Roadway\X\B4796_Rdy_xpl.dgn
$$$$USERNAME$$$$

0 2.5 5	PROJ. REFERENCE NO.	SHEET NO.
	B-4796	X-2

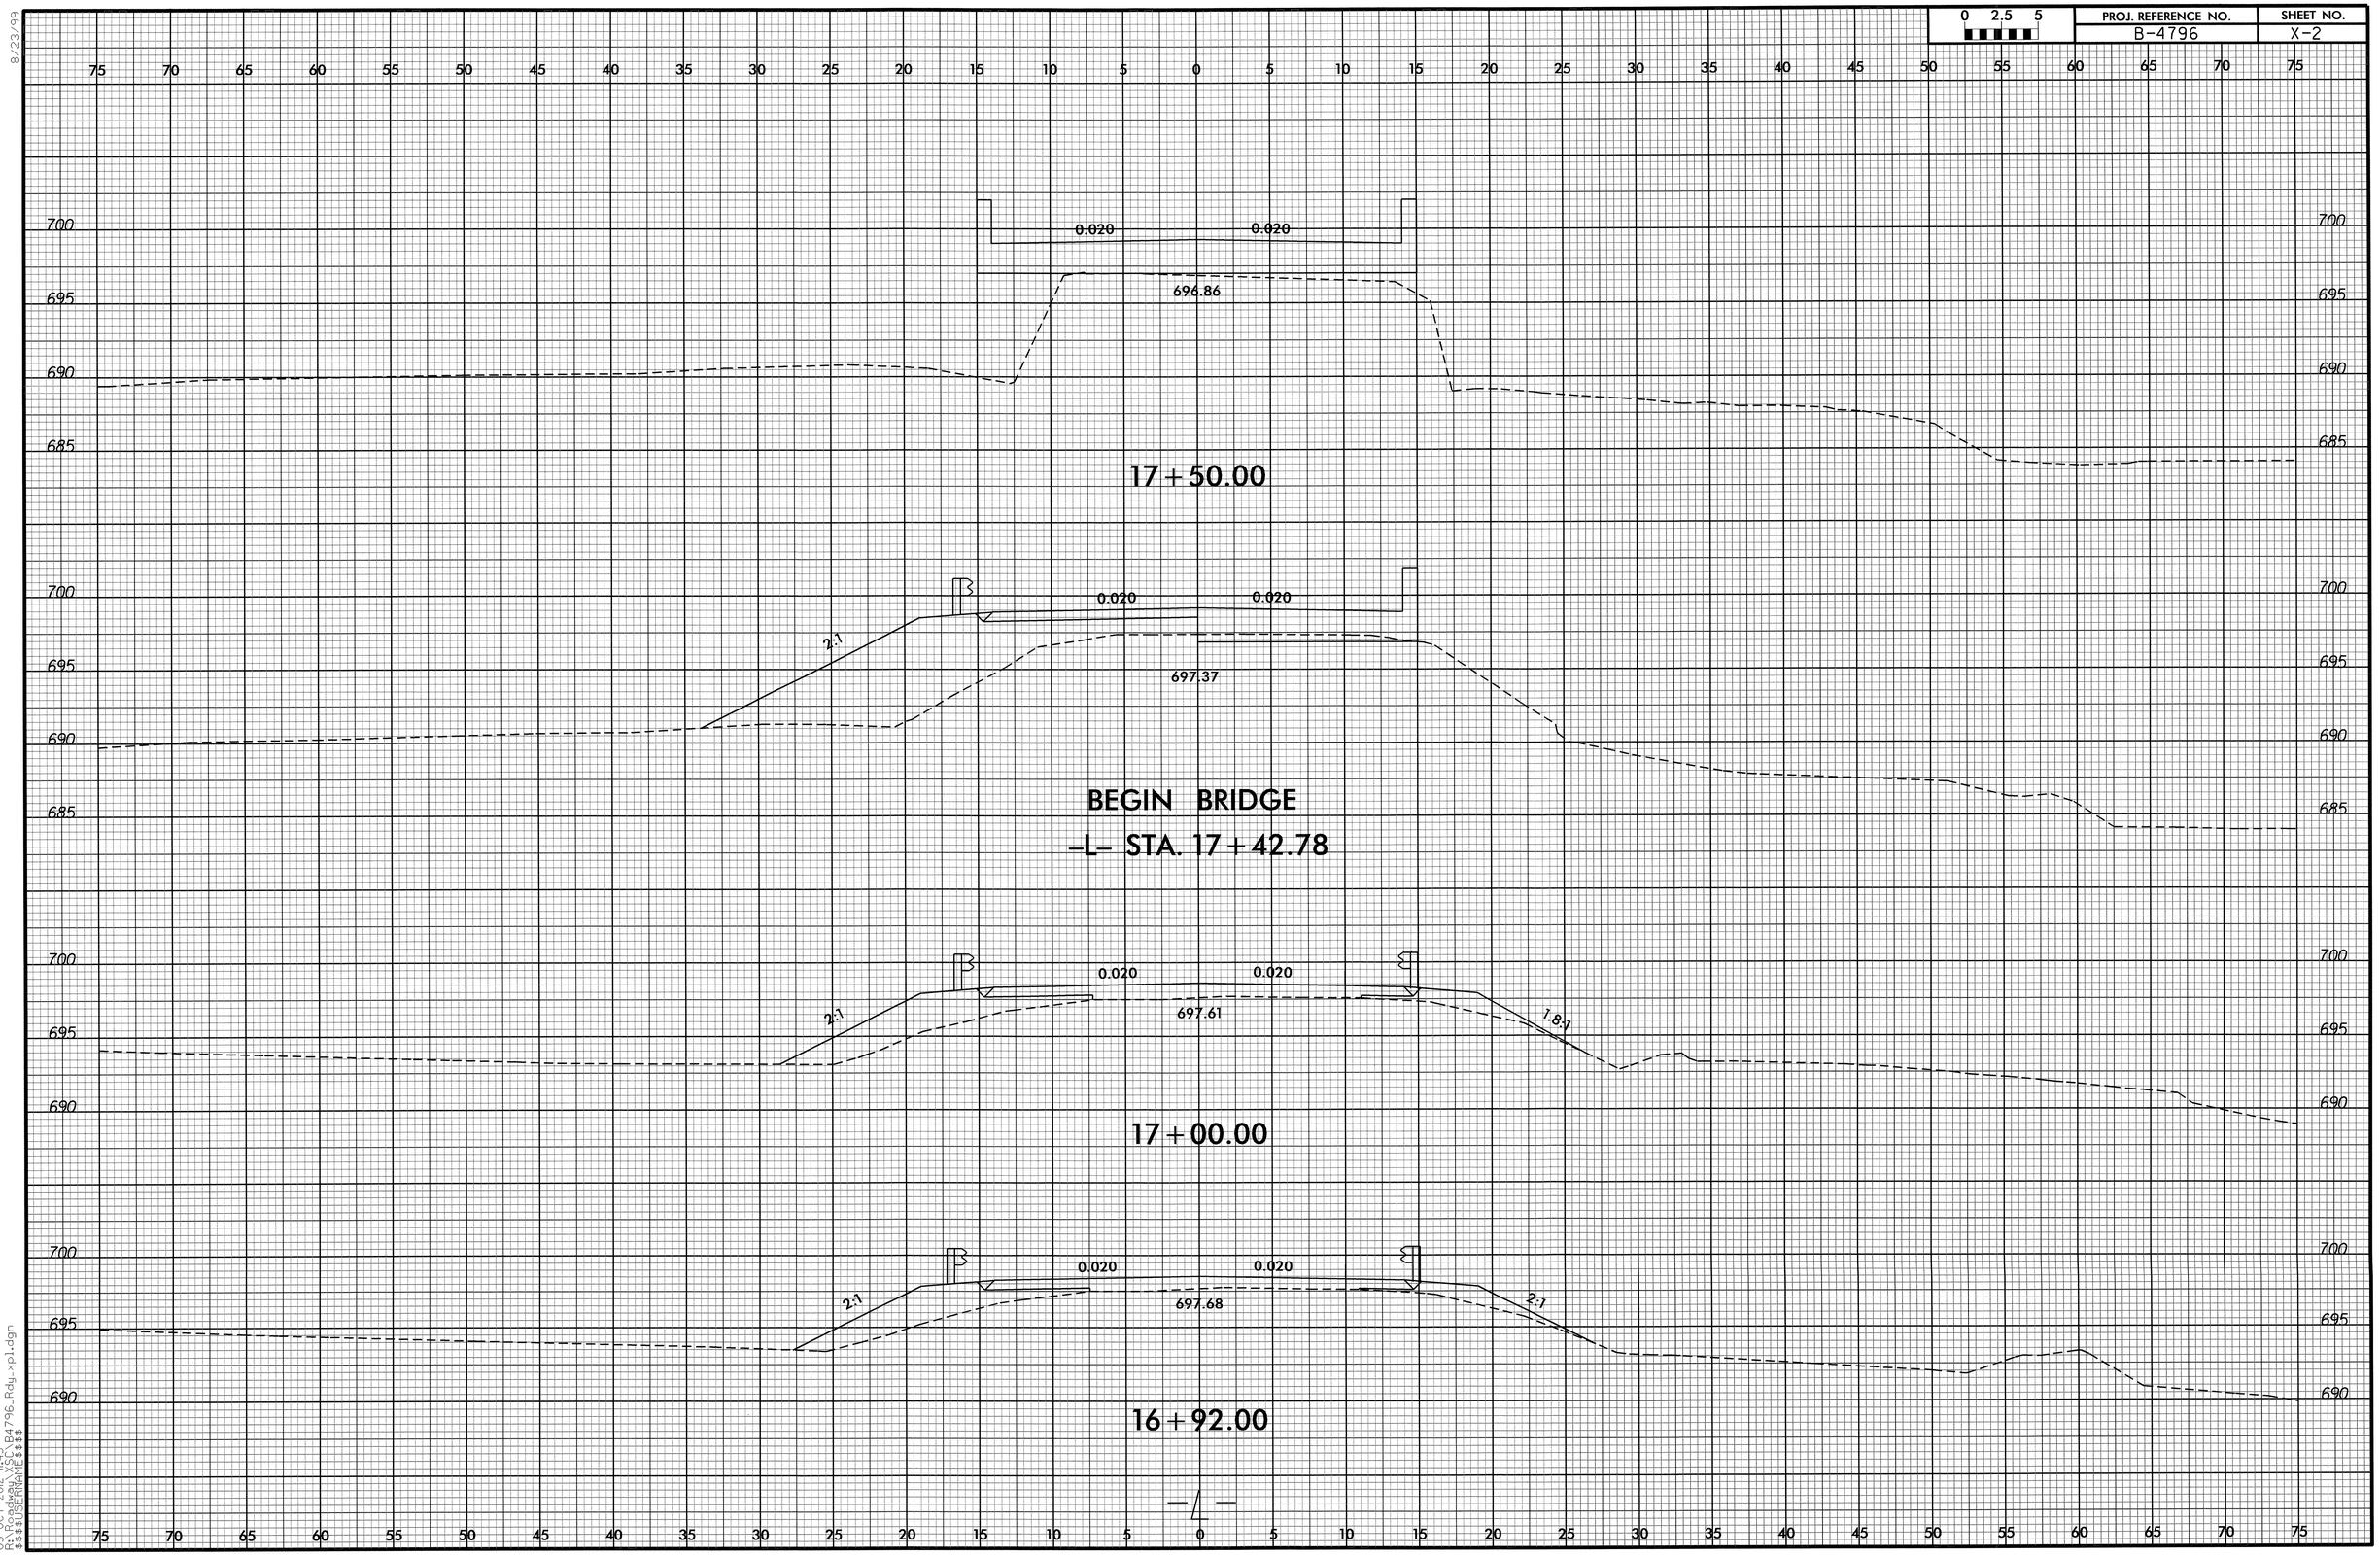

8/23/99

03-OCT-2012 11:43
R:\Roadway\Proj\B4796_Rdy_xp1.dgn
$$$$USERNAME$$$$

0 2.5 5	PROJ. REFERENCE NO.	SHEET NO.
	B-4796	X-3

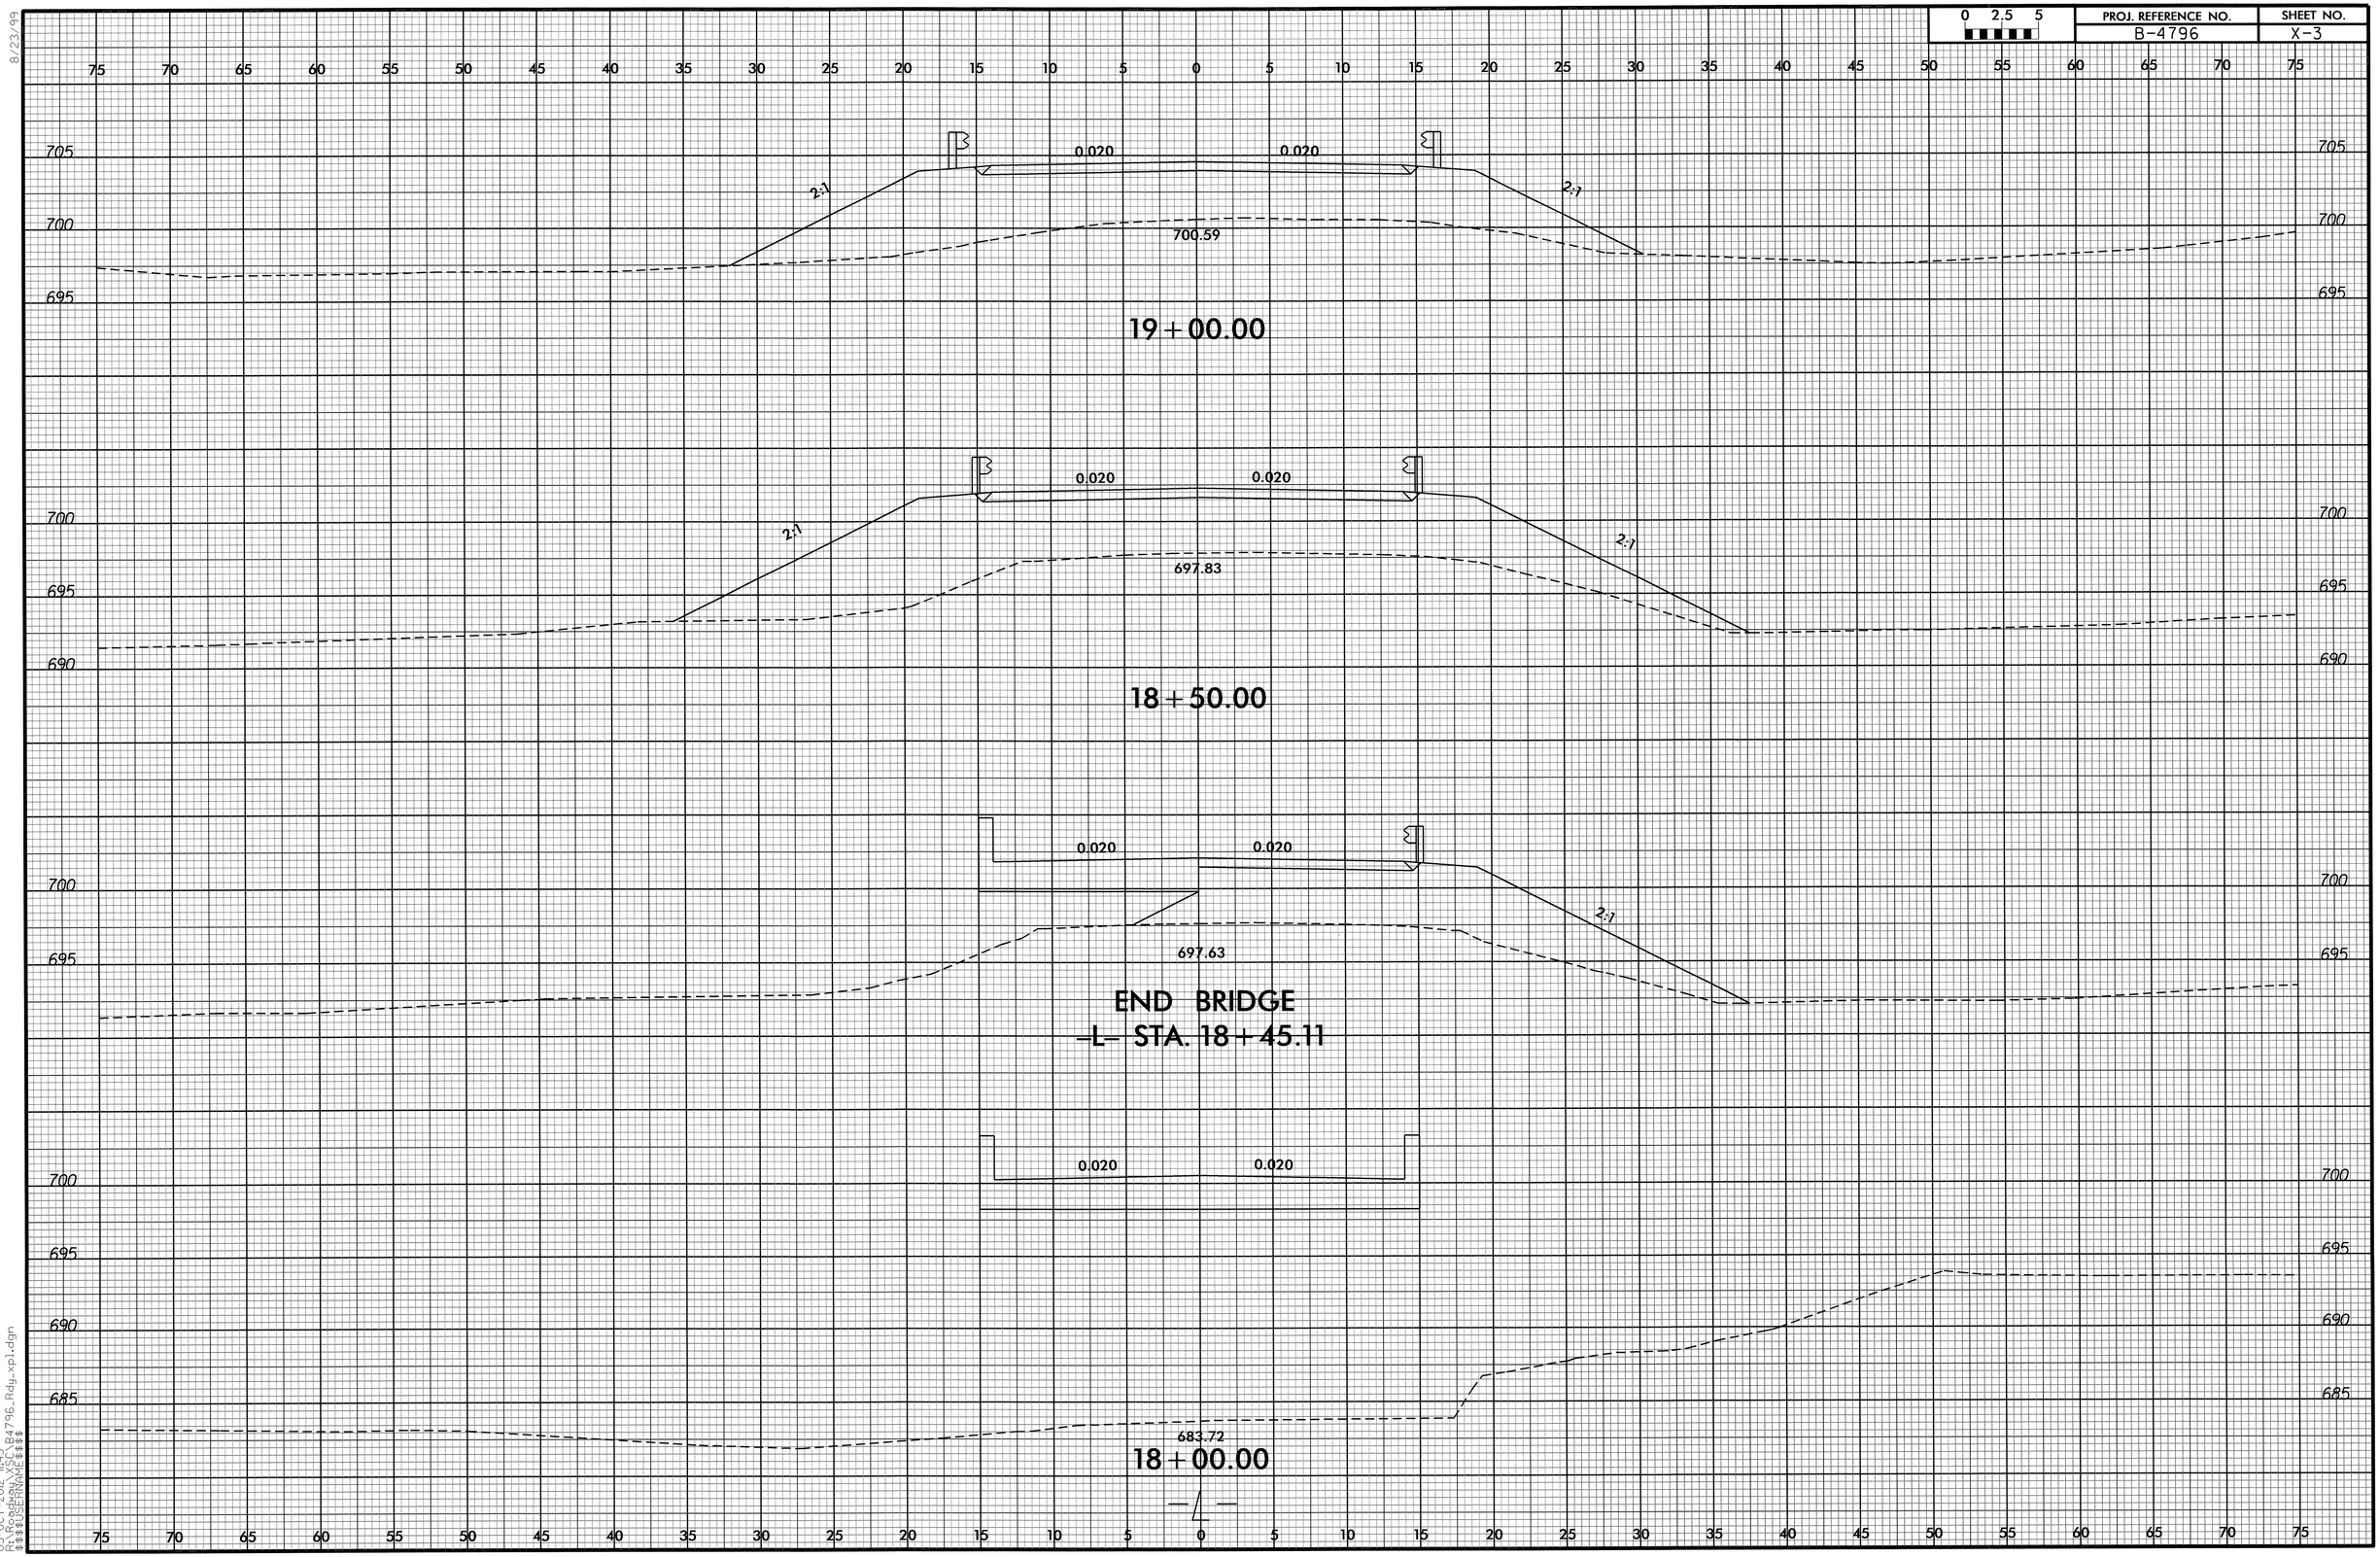

8/23/99

03-OCT-2012 11:43
R:\Roadway\Proj\B4796_Rdy_xpl.dgn
$$$$USERNAME$$$$

0 2.5 5	PROJ. REFERENCE NO.	SHEET NO.
	B-4796	X-4

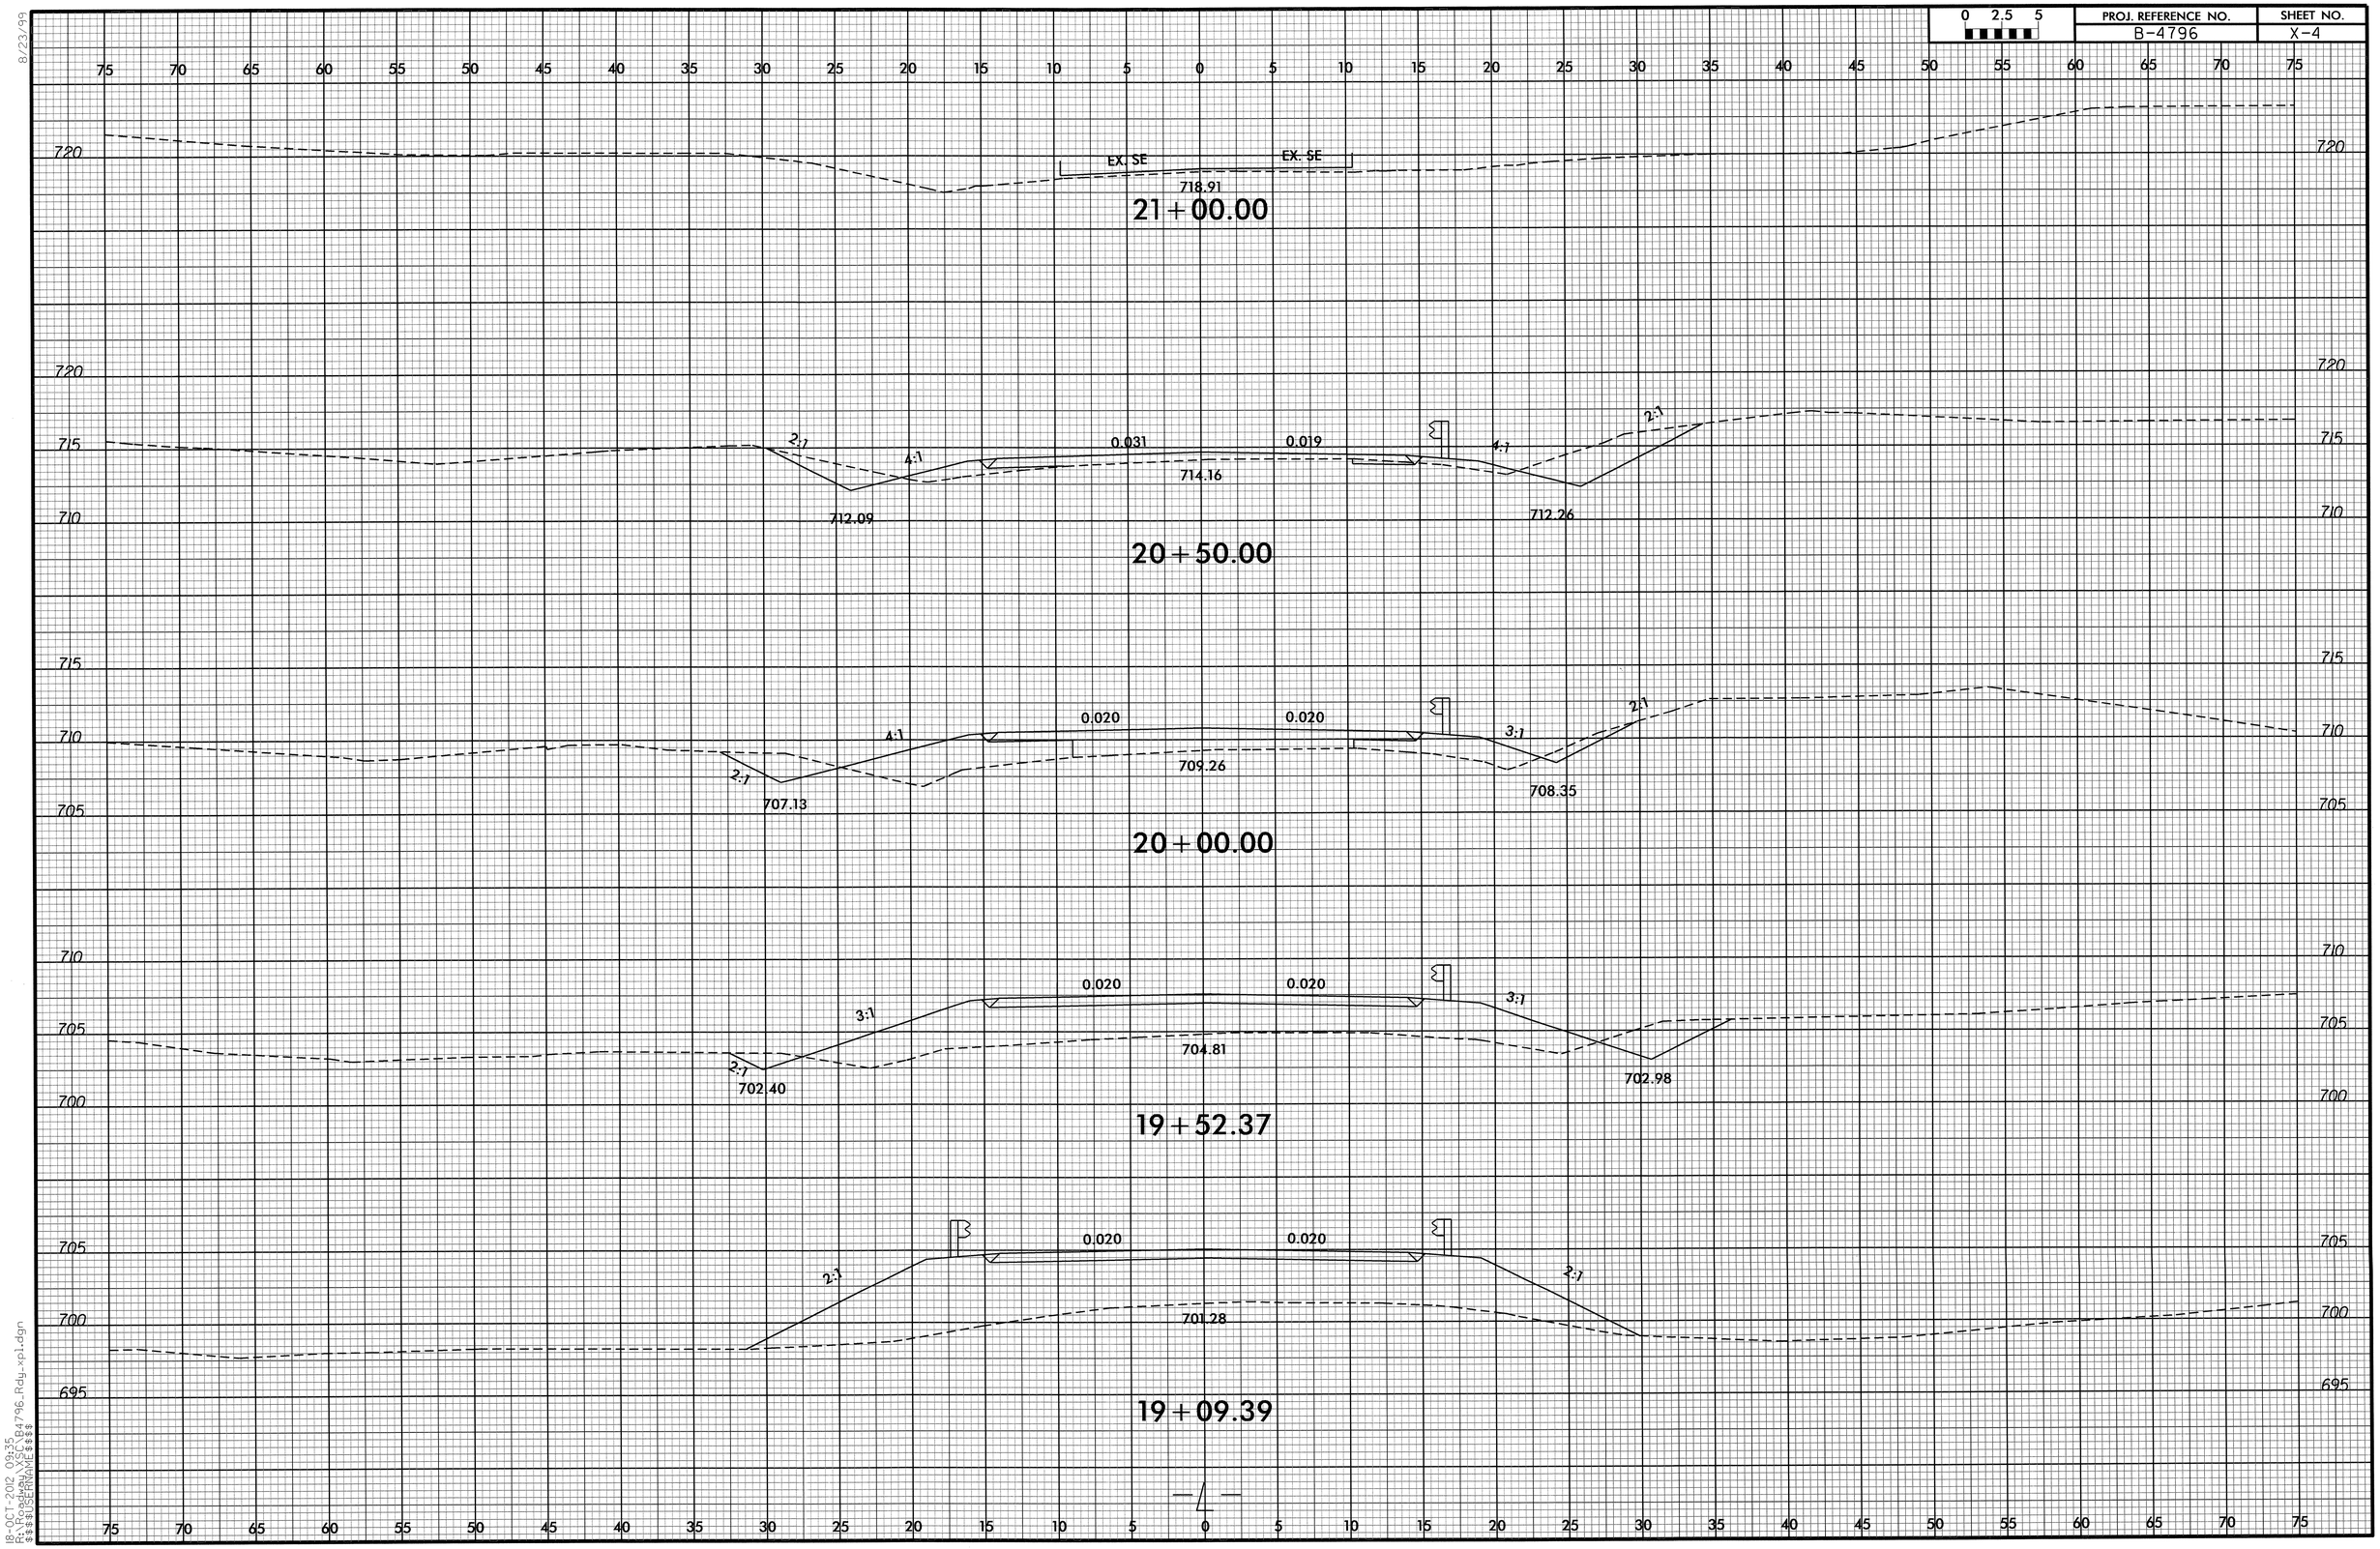

8/23/99
18-OCT-2012 09:35
R:\Roadway\X-SC\B4796_Rdy_xpl.dgn
$$$$USERNAME$$$$

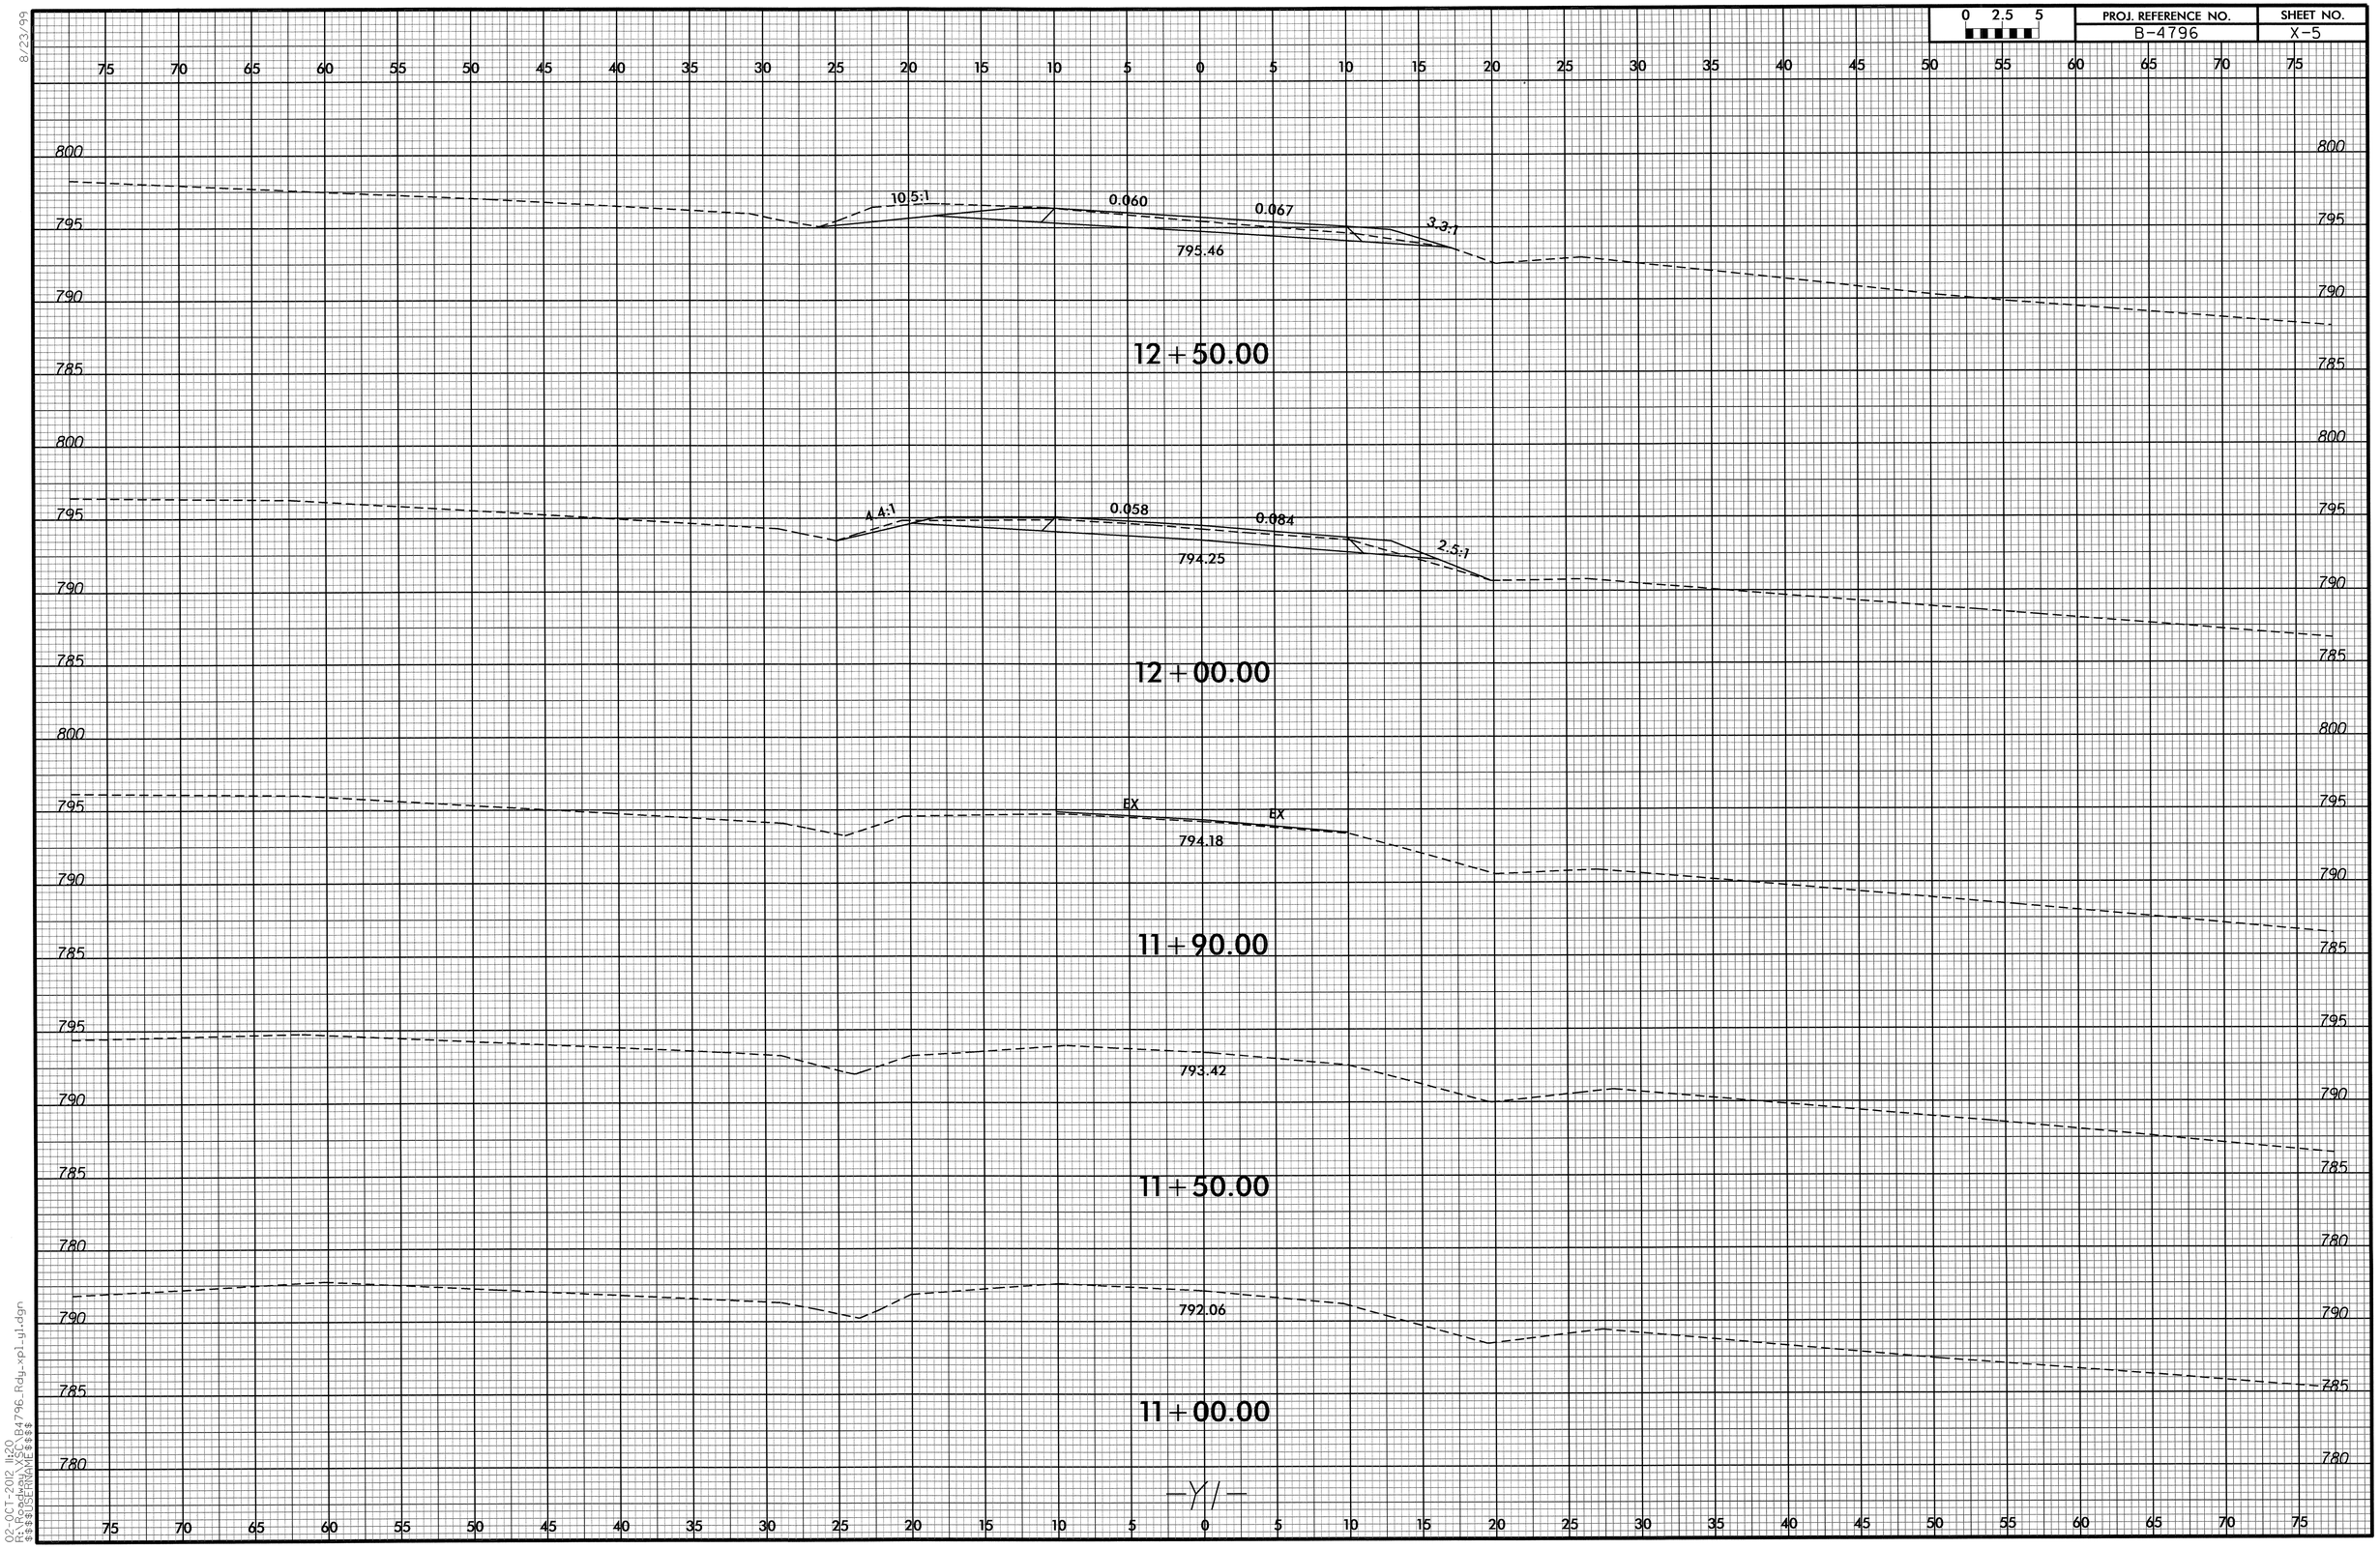

8/23/99

02-OCT-2012 11:20
R:\Roadway\XSC\B4796_Rdy_xpl_yl.dgn
$$$$USERNAME$$$$

0 2,5 5	PROJ. REFERENCE NO.	SHEET NO.
	B-4796	X-6

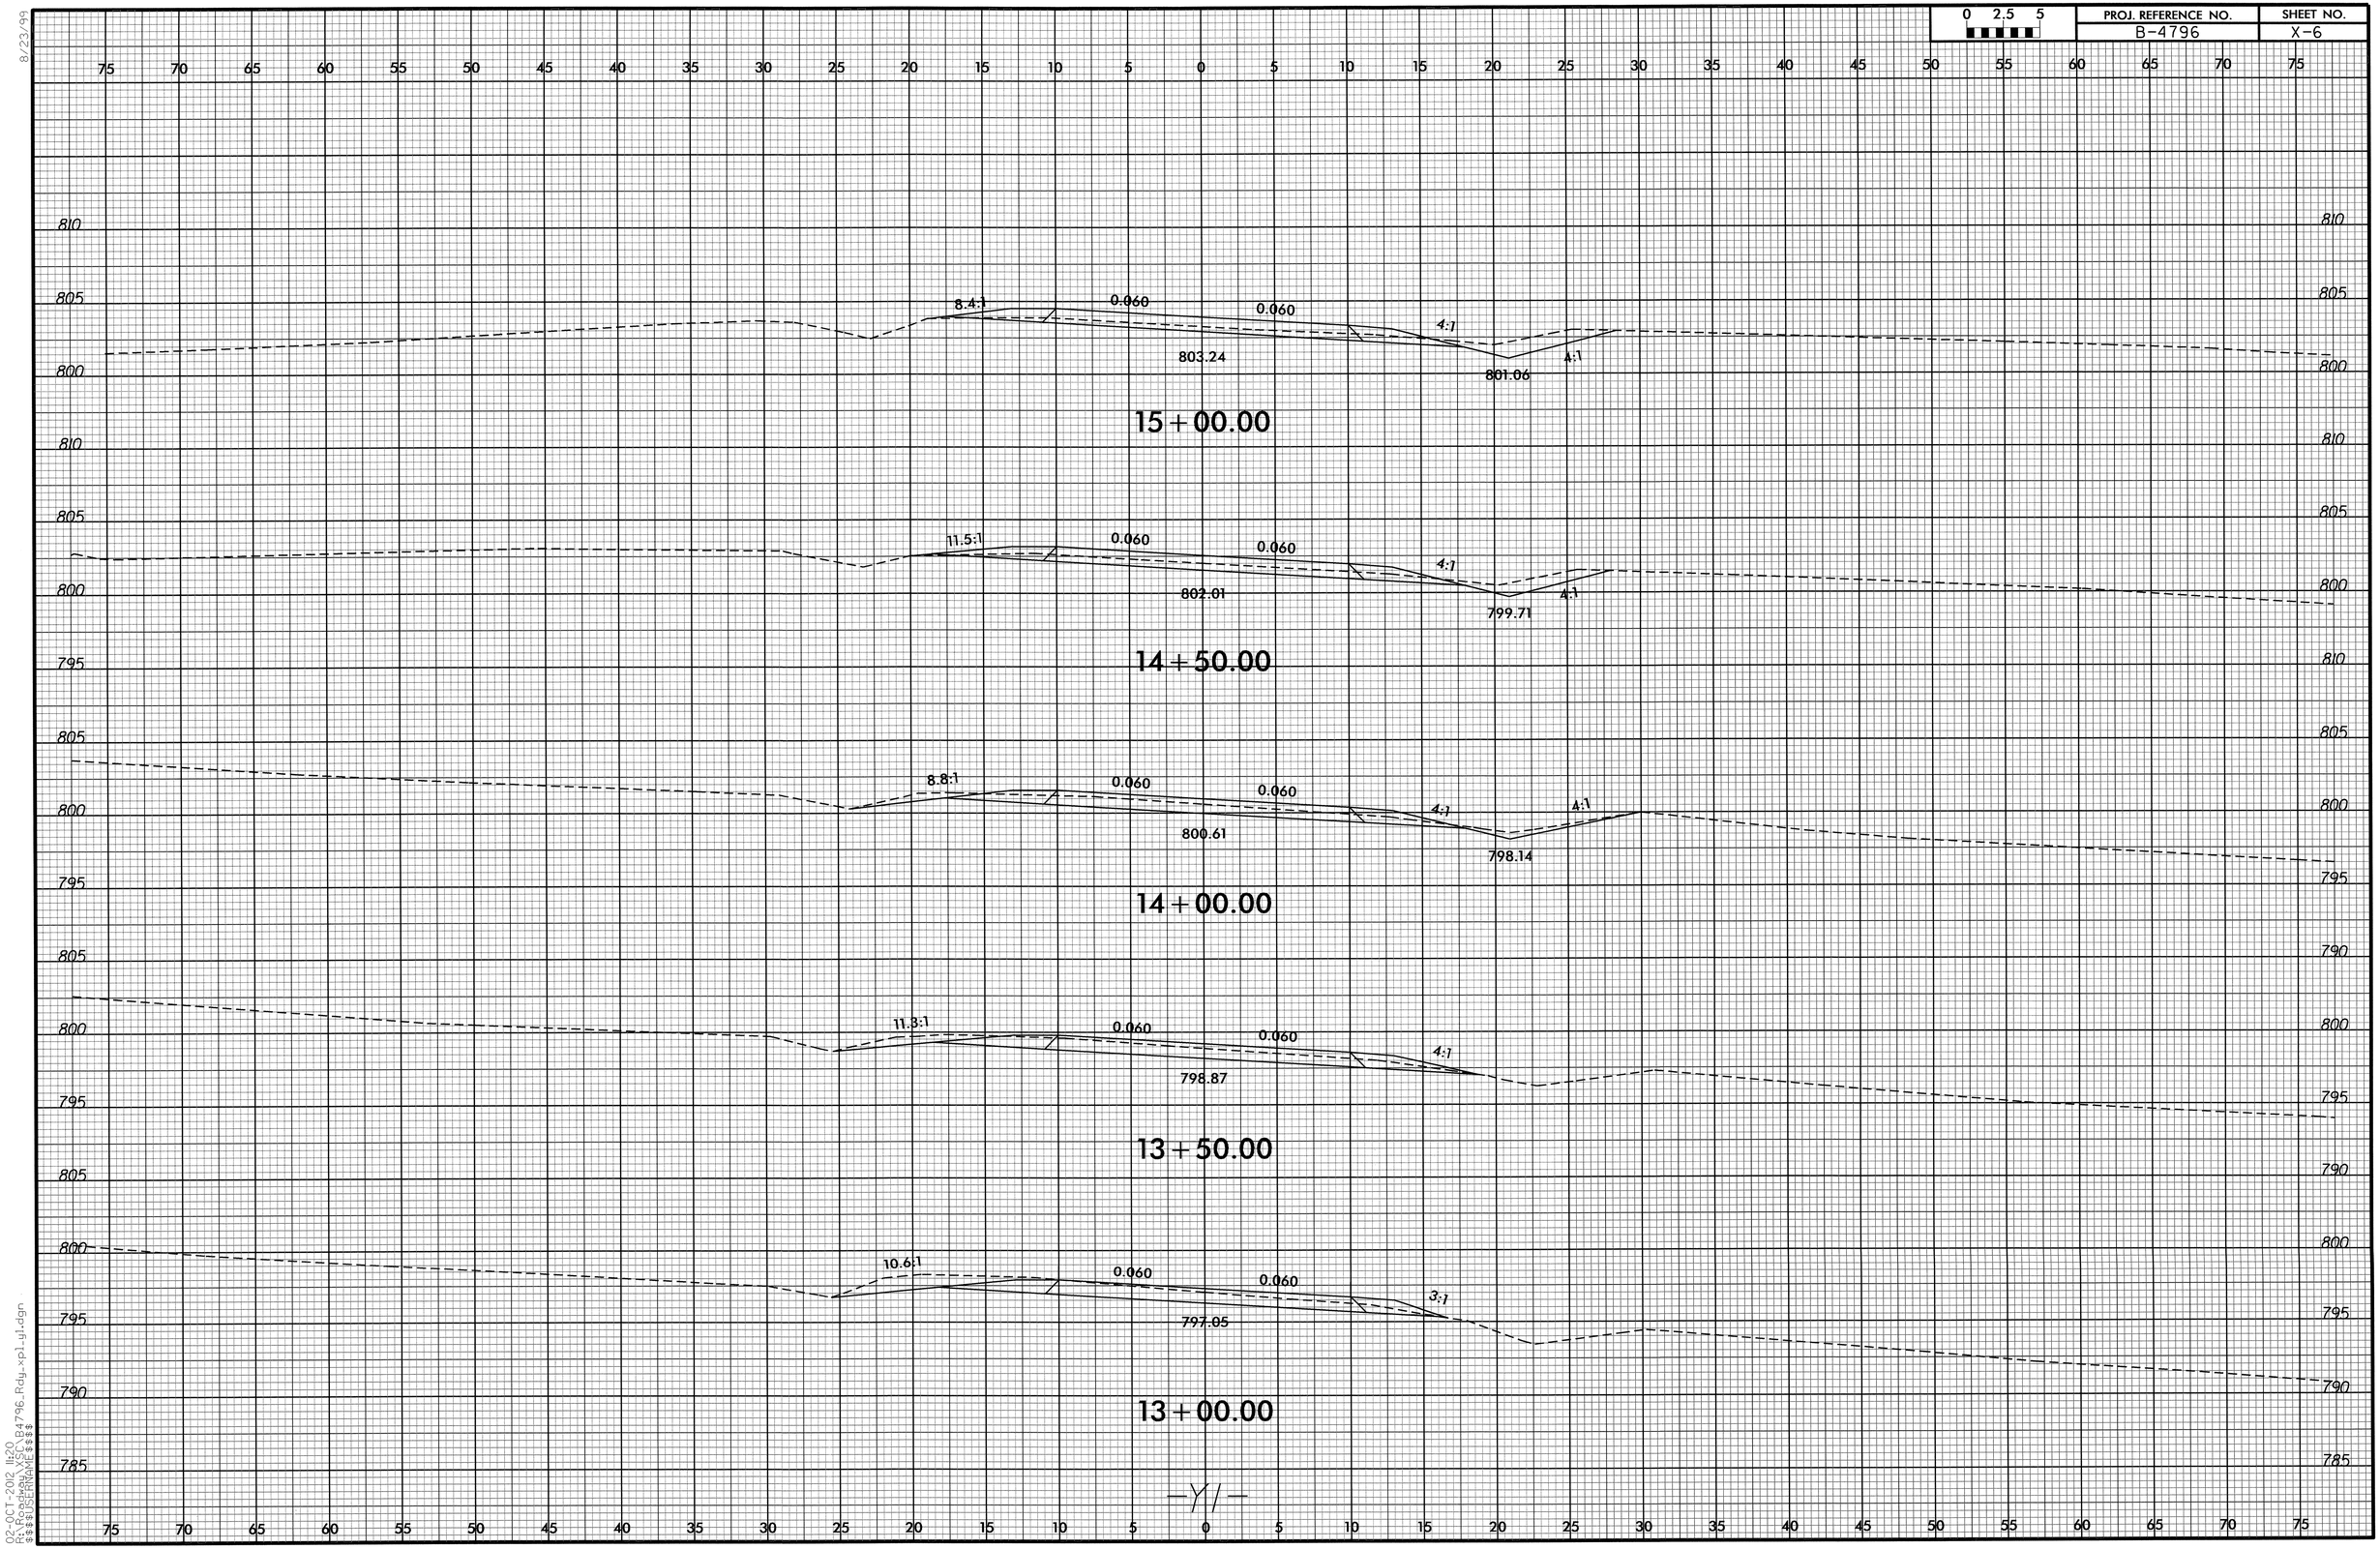

8/23/99

02-OCT-2012 11:20
R:\Roadway\X6C\B4796_Rdy_xpl_y1.dgn
$$$$USERNAME$$$$

0 2.5 5	PROJ. REFERENCE NO.	SHEET NO.
	B-4796	X-7

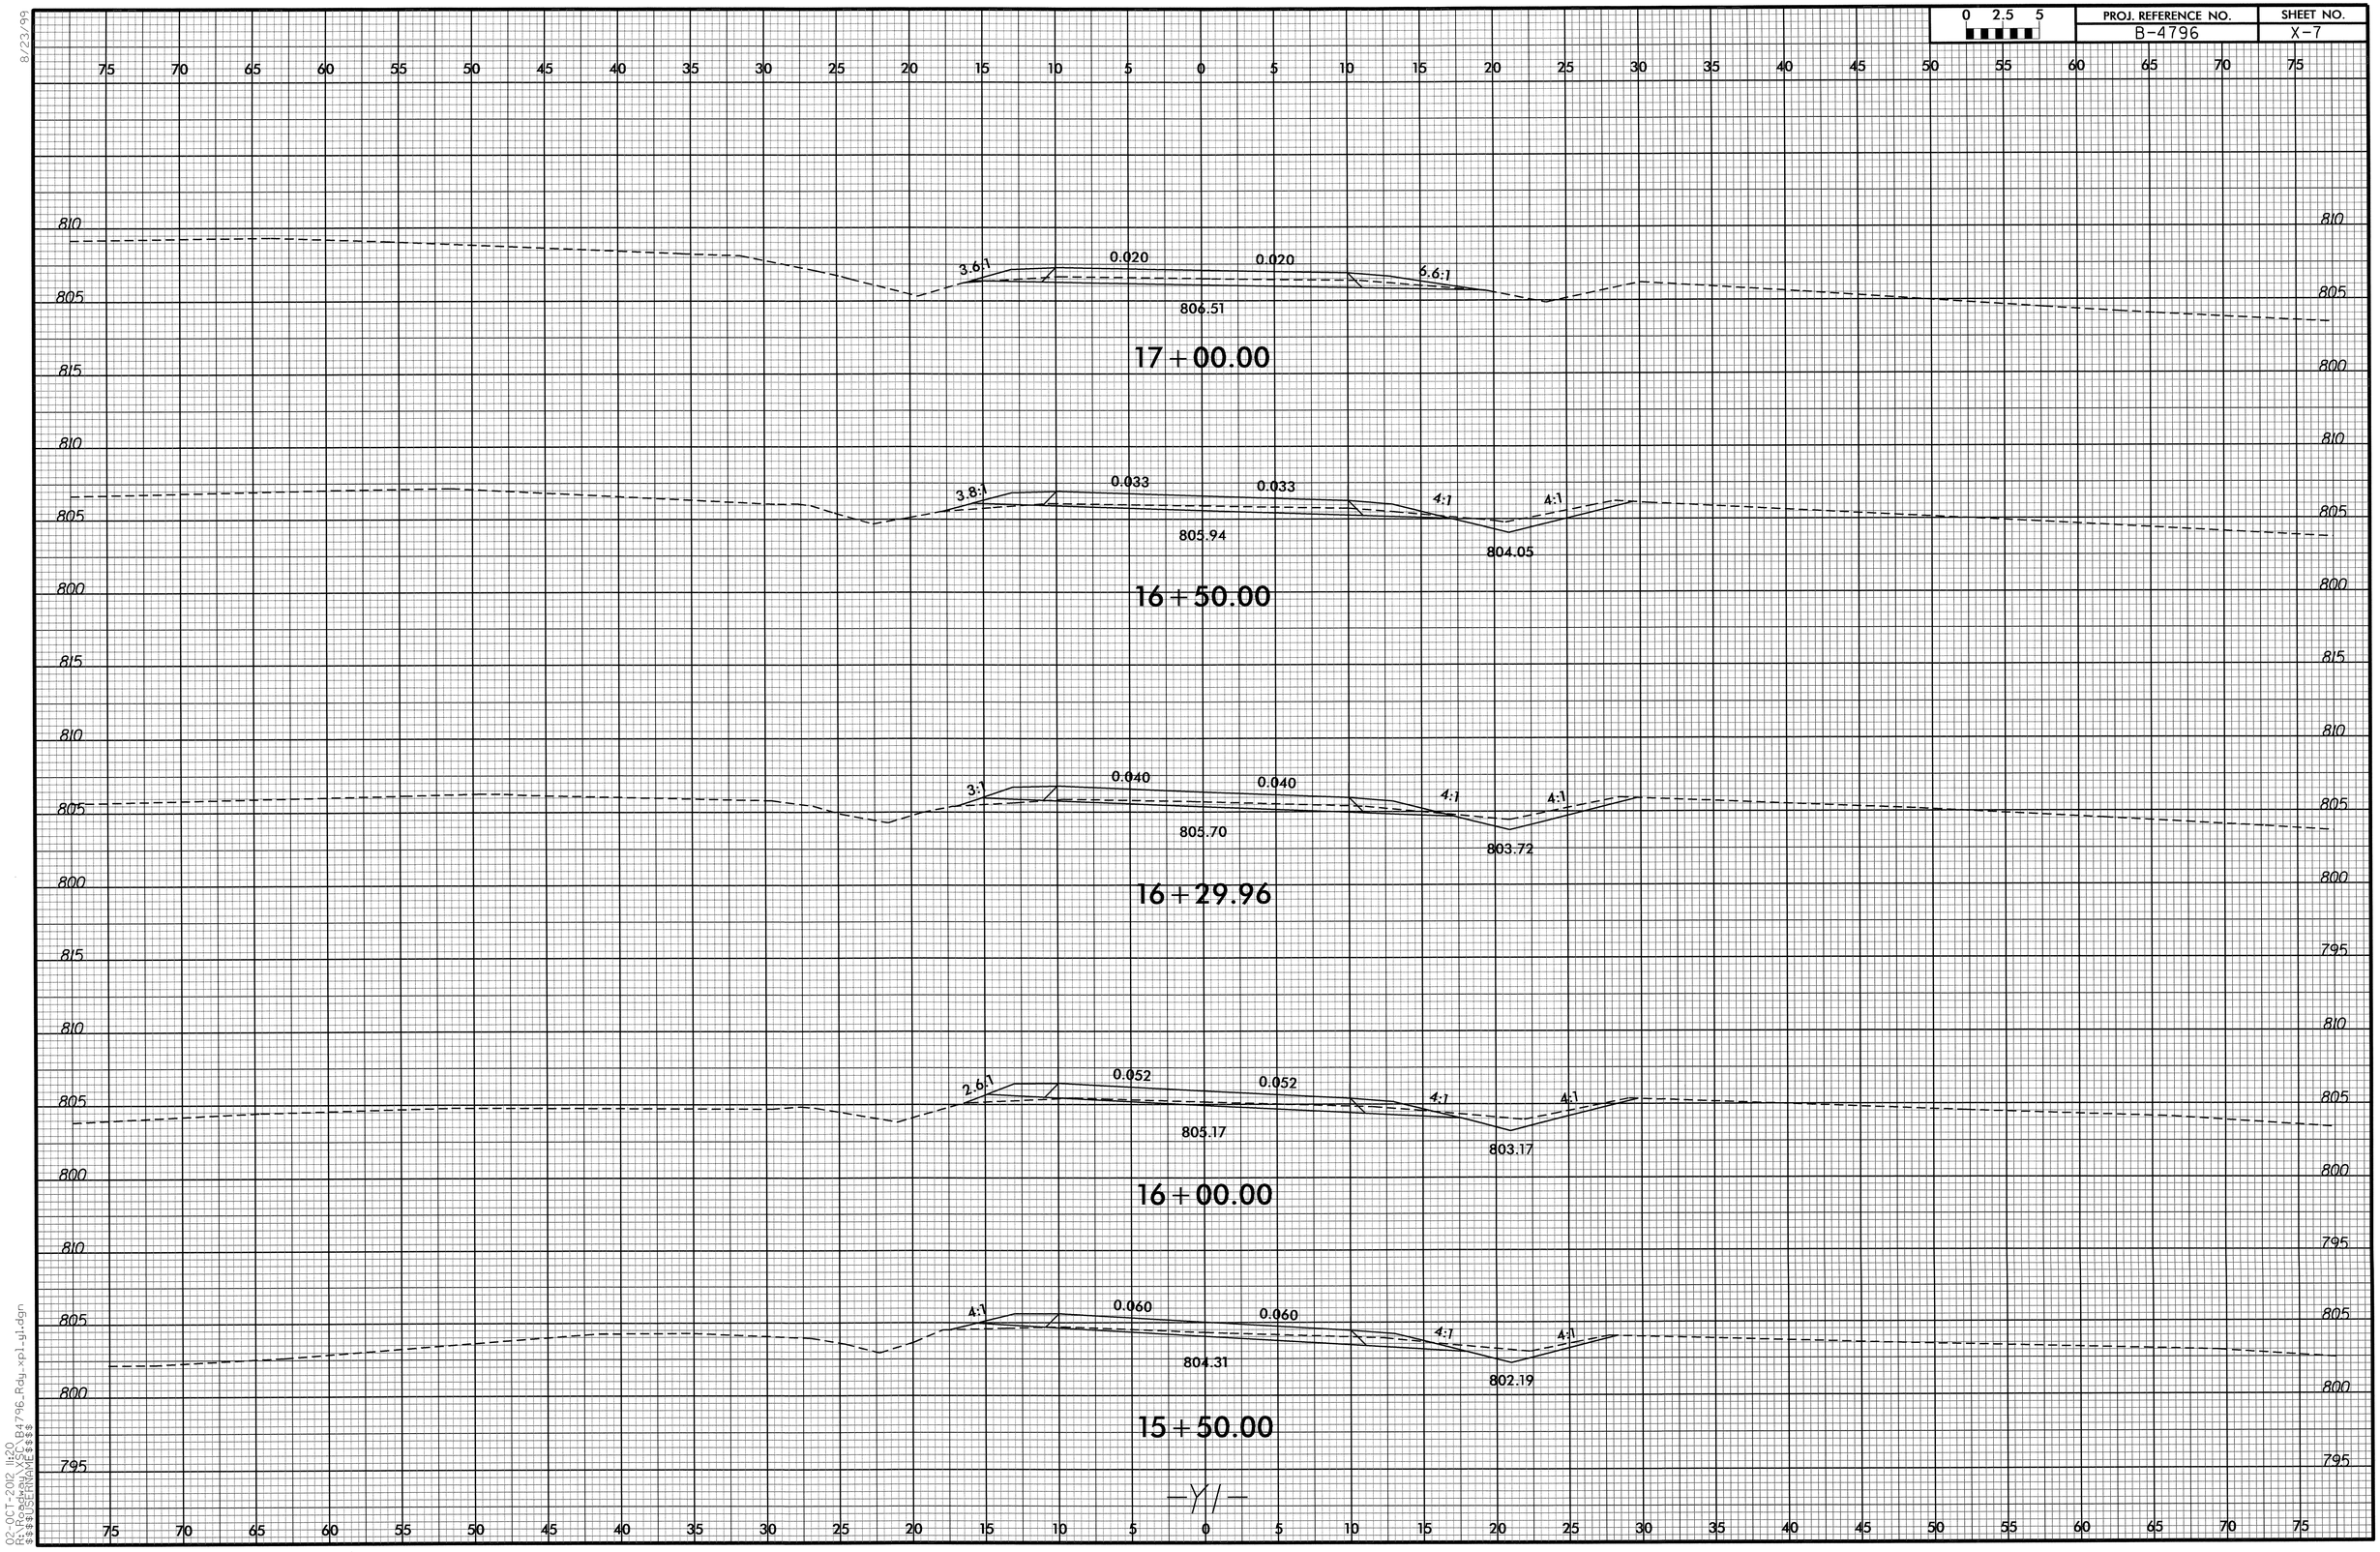

8/23/99

02-OCT-2012 11:20
R:\Roadway\SC\B4796_Rdy_xpl_gl.dgn
$$$$USERNAME$$$$

0 2.5 5	PROJ. REFERENCE NO.	SHEET NO.
	B-4796	X-8

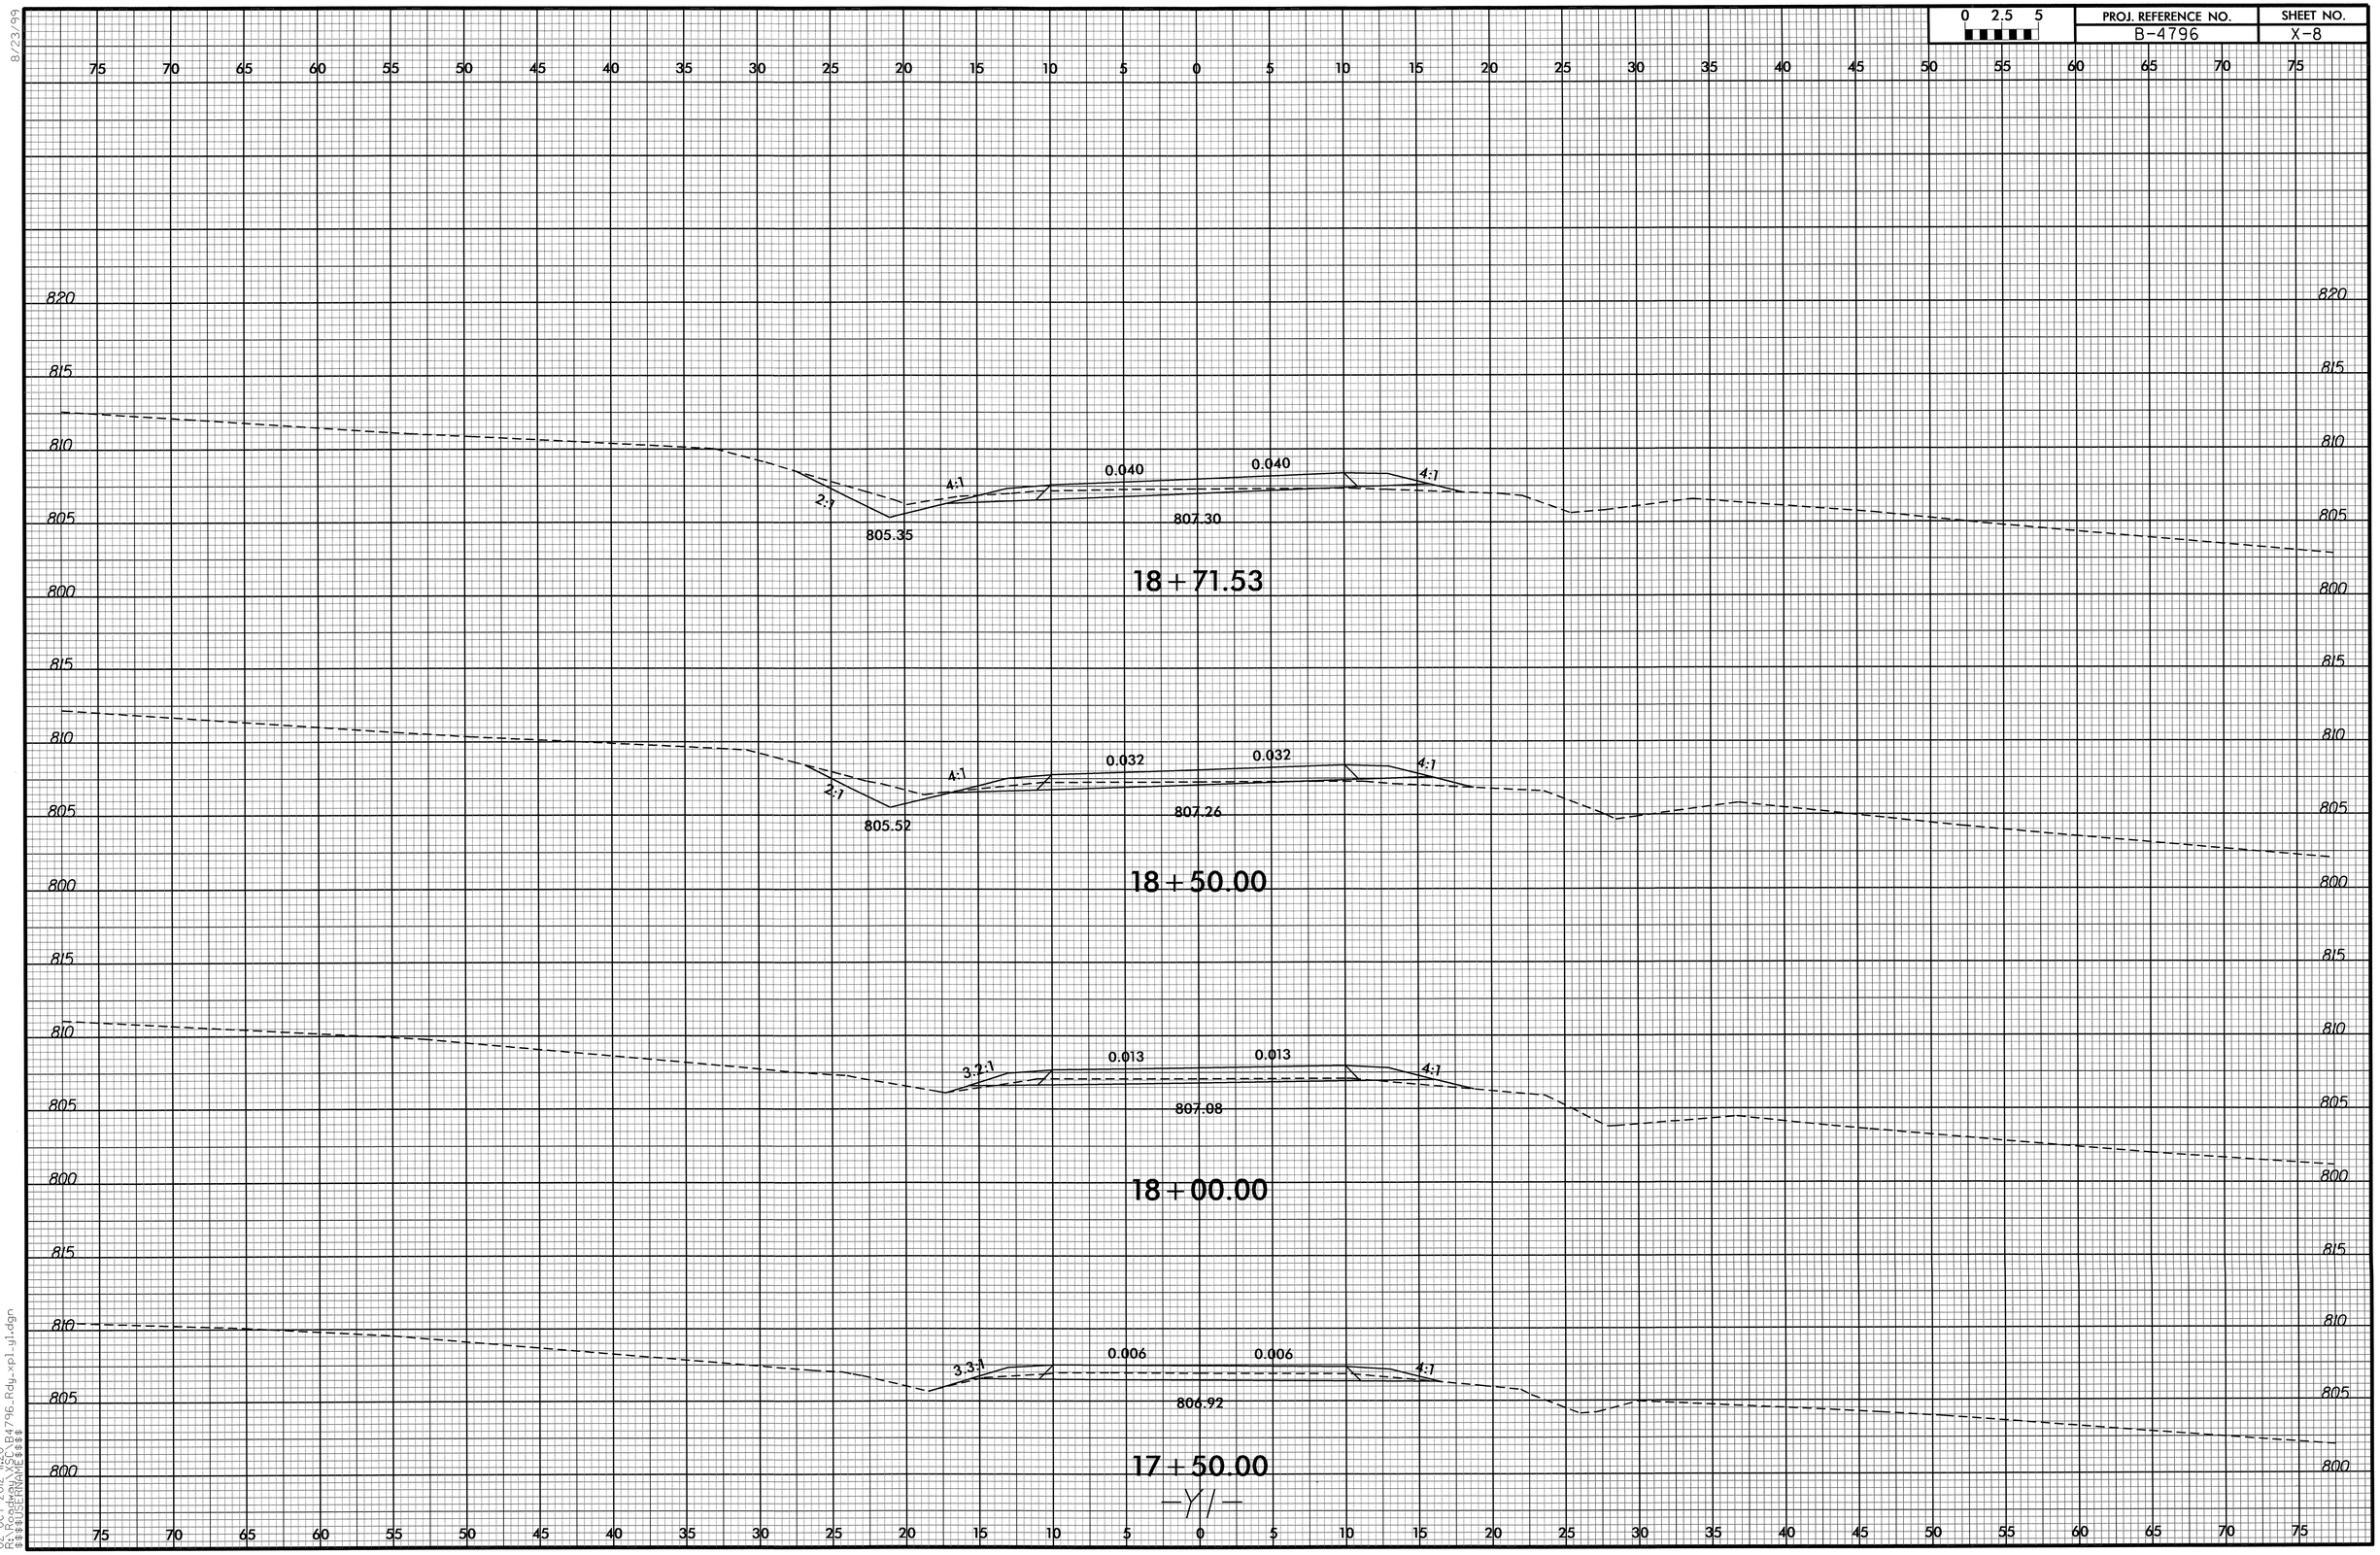

8/23/99

02-OCT-2012 11:20
R:\Roadway\SCL\B4796_Rdy_xpl_g1.dgn
$$$$USERNAME$$$$

0 2.5 5	PROJ. REFERENCE NO.	SHEET NO.
	B-4796	X-9

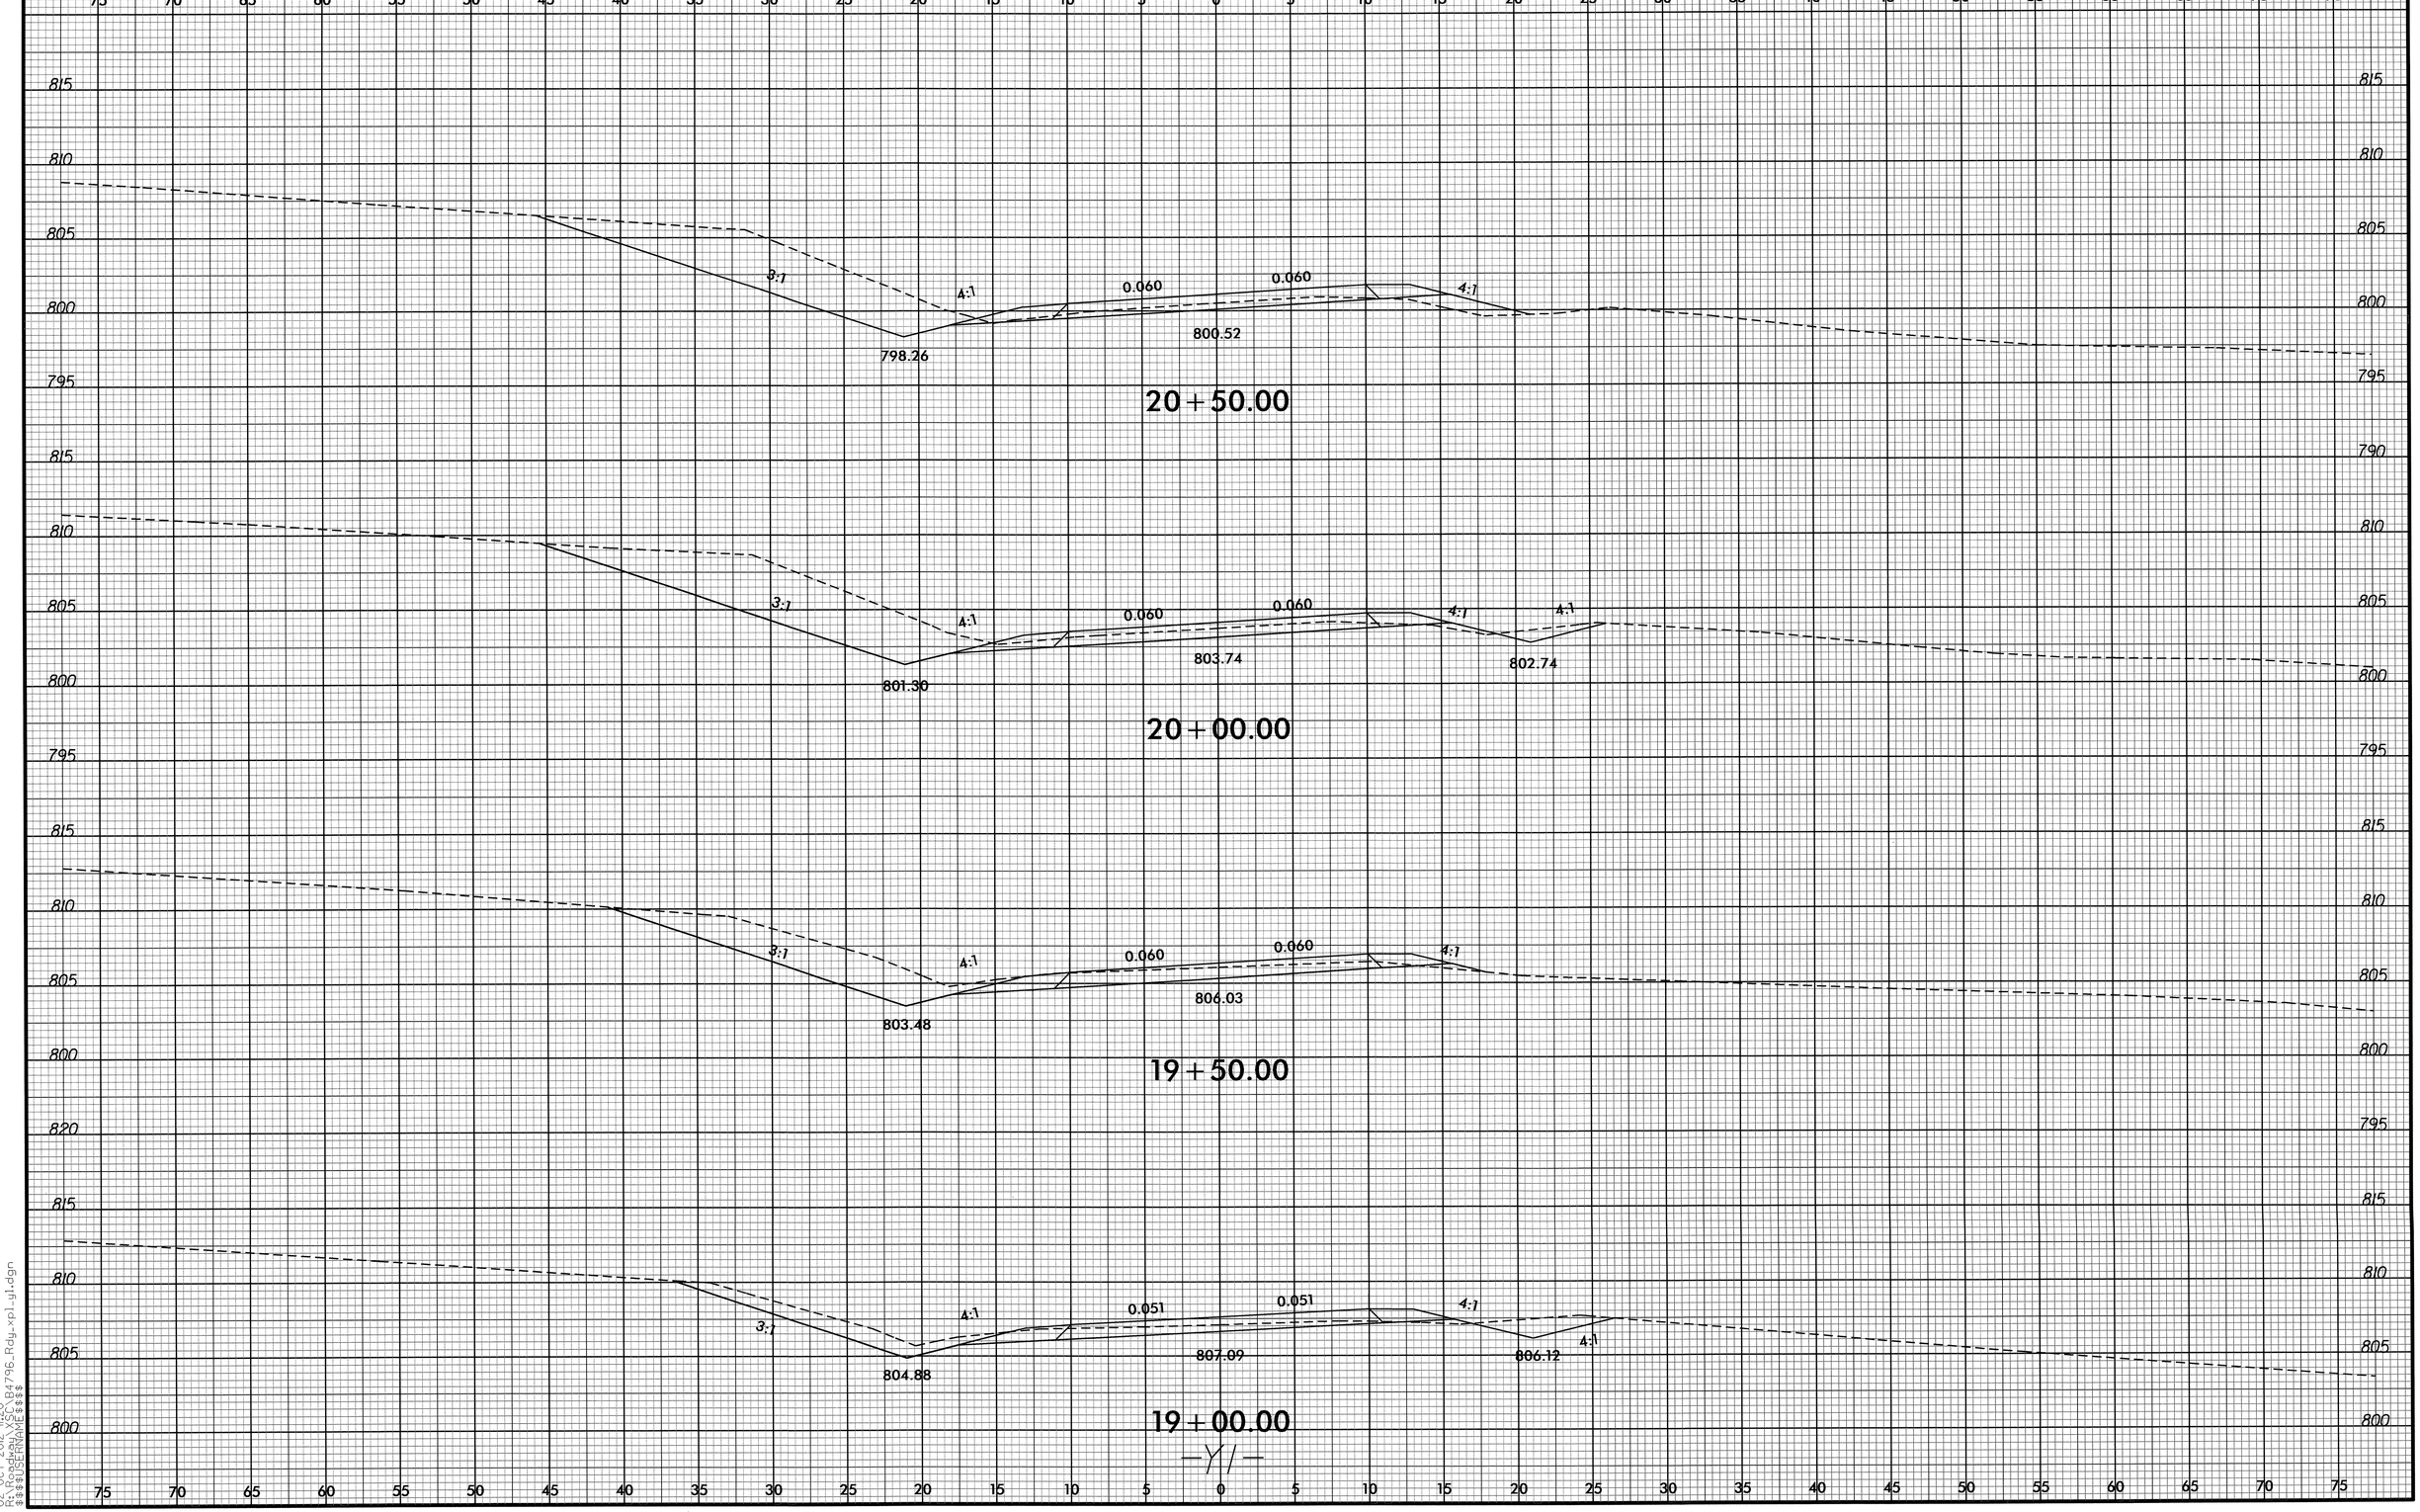

8/23/99

02-OCT-2012 11:20
R:\Roadway\SCS\B4796_Rdy_xpl_y1.dgn
$$$$USERNAME$$$$

0 2.5 5	PROJ. REFERENCE NO.	SHEET NO.
	B-4796	X-10

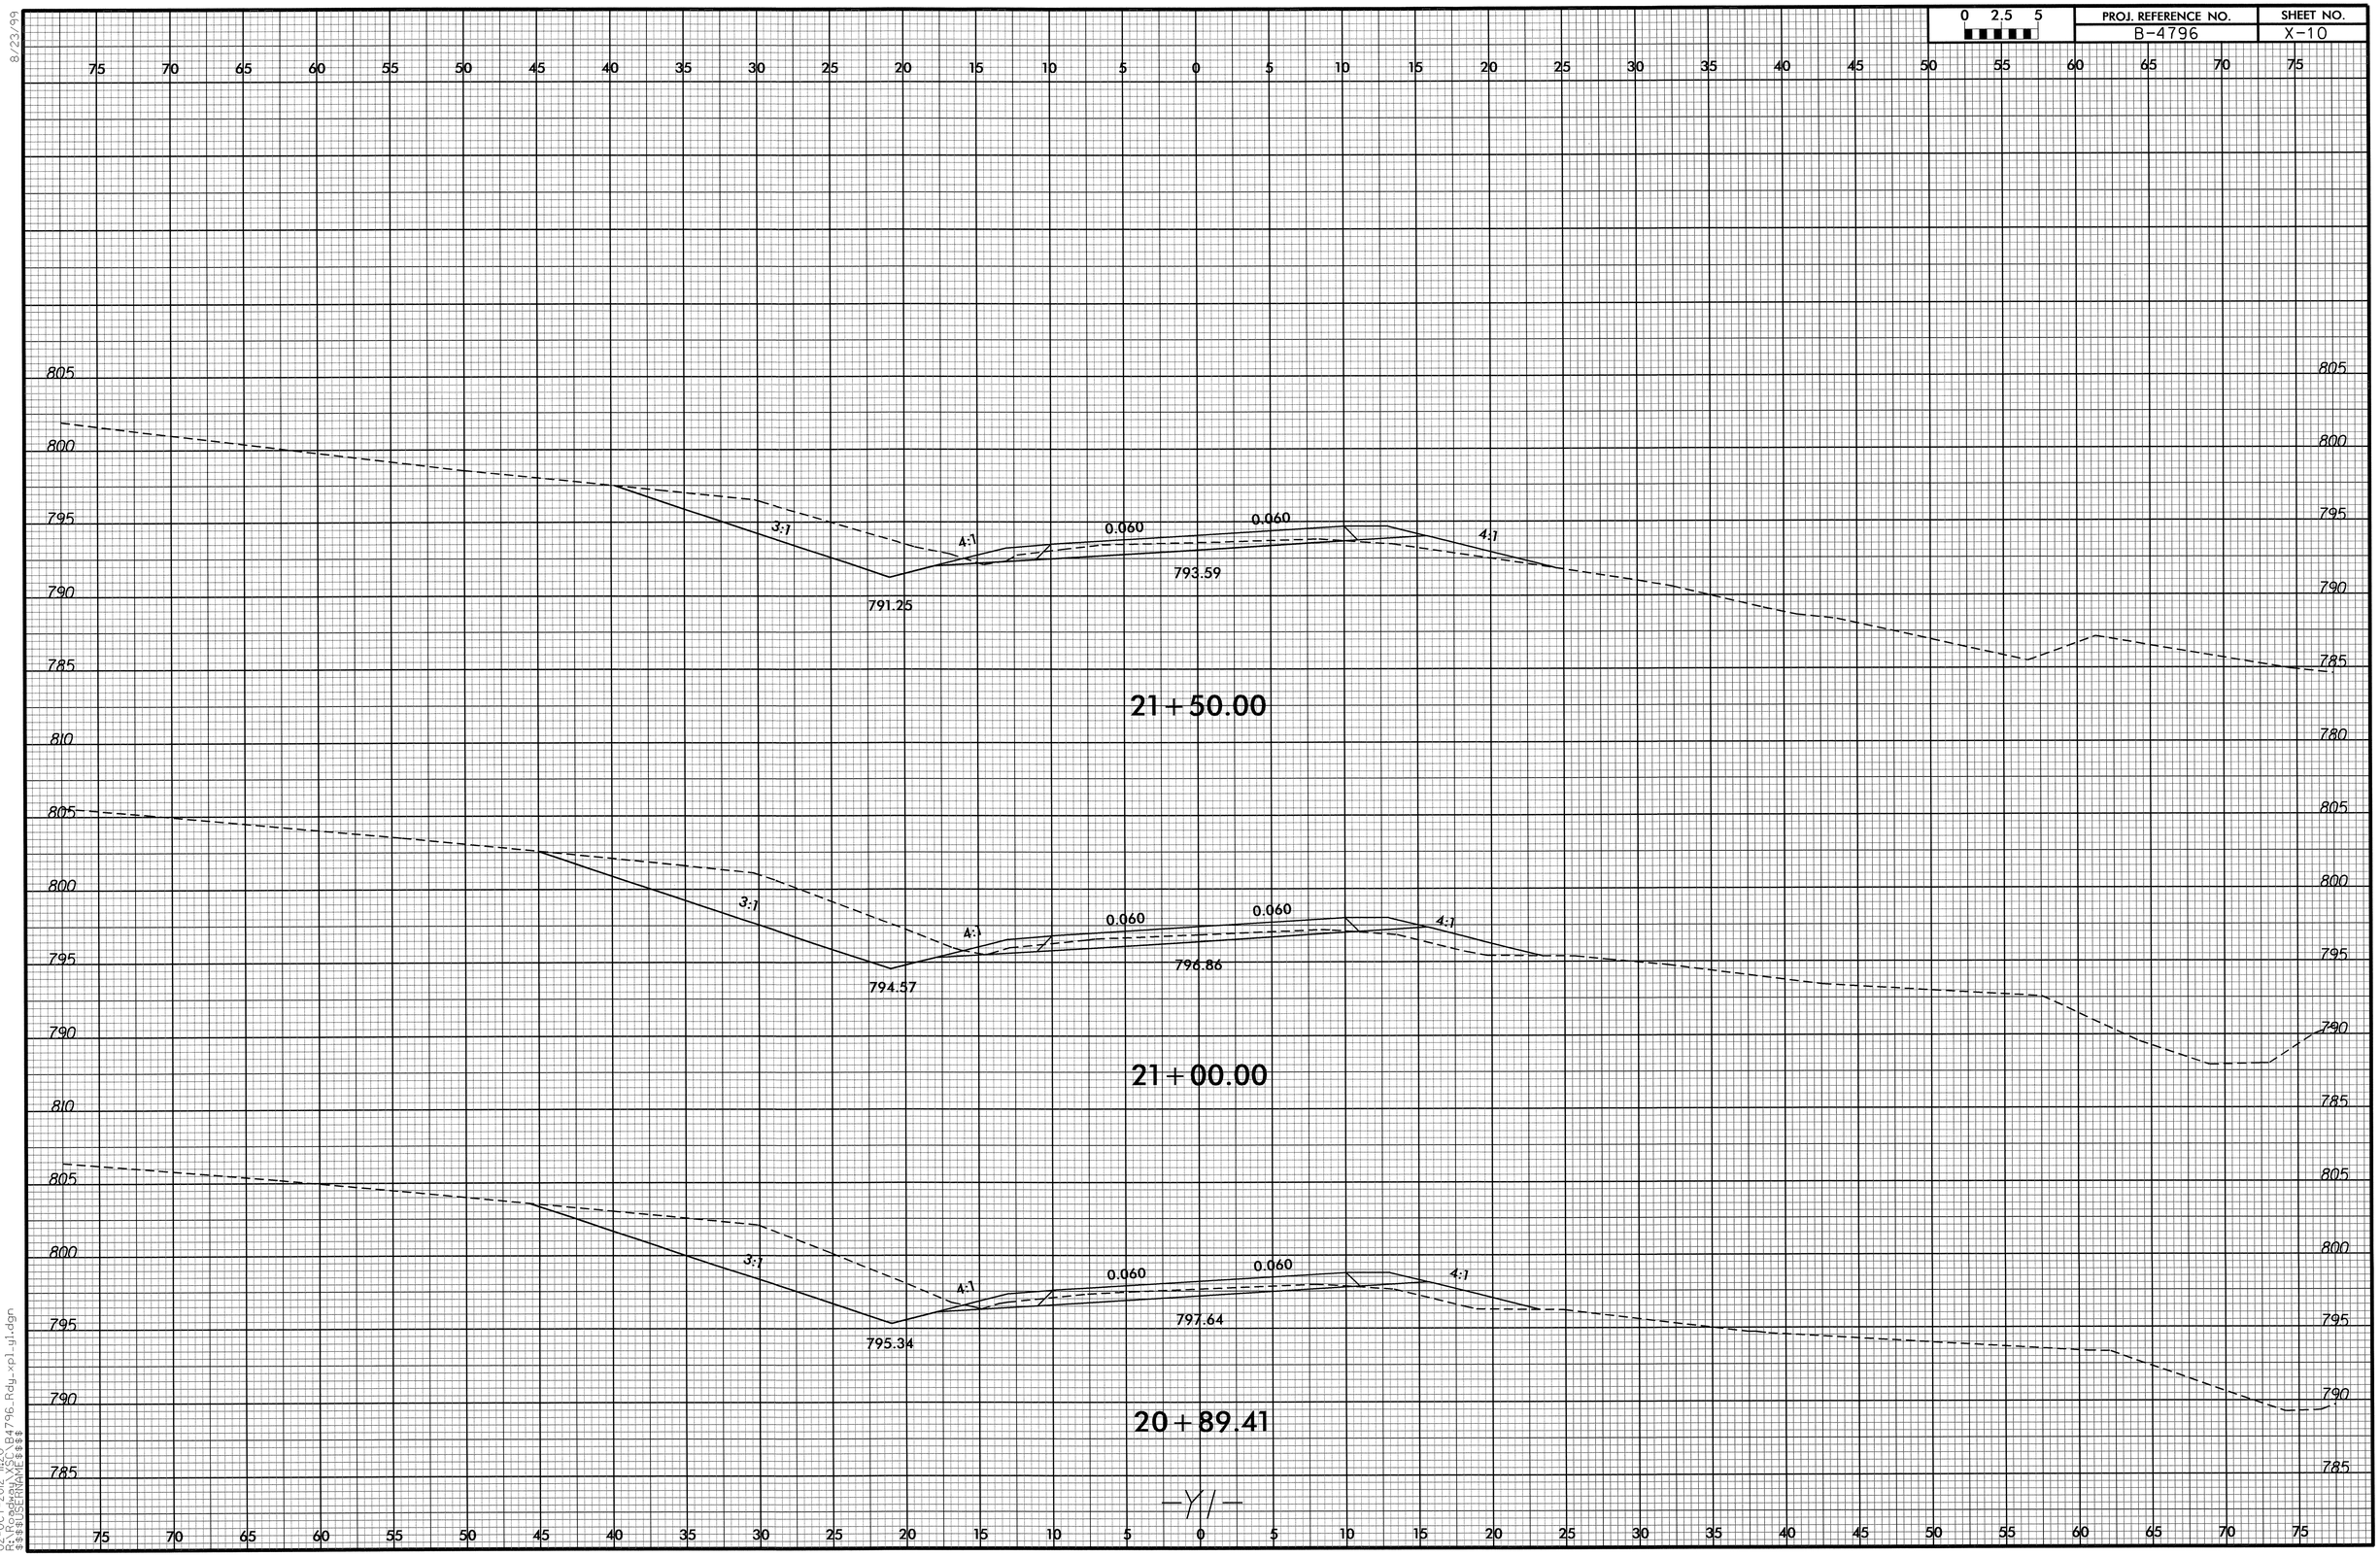

—Y/—

8/23/99

02-OCT-2012 11:20
R:\Roadway\Proj\B4796_Rdy_xpl_gi.dgn
$$$$USERNAME$$$$

0 2.5 5	PROJ. REFERENCE NO.	SHEET NO.
	B-4796	X-11

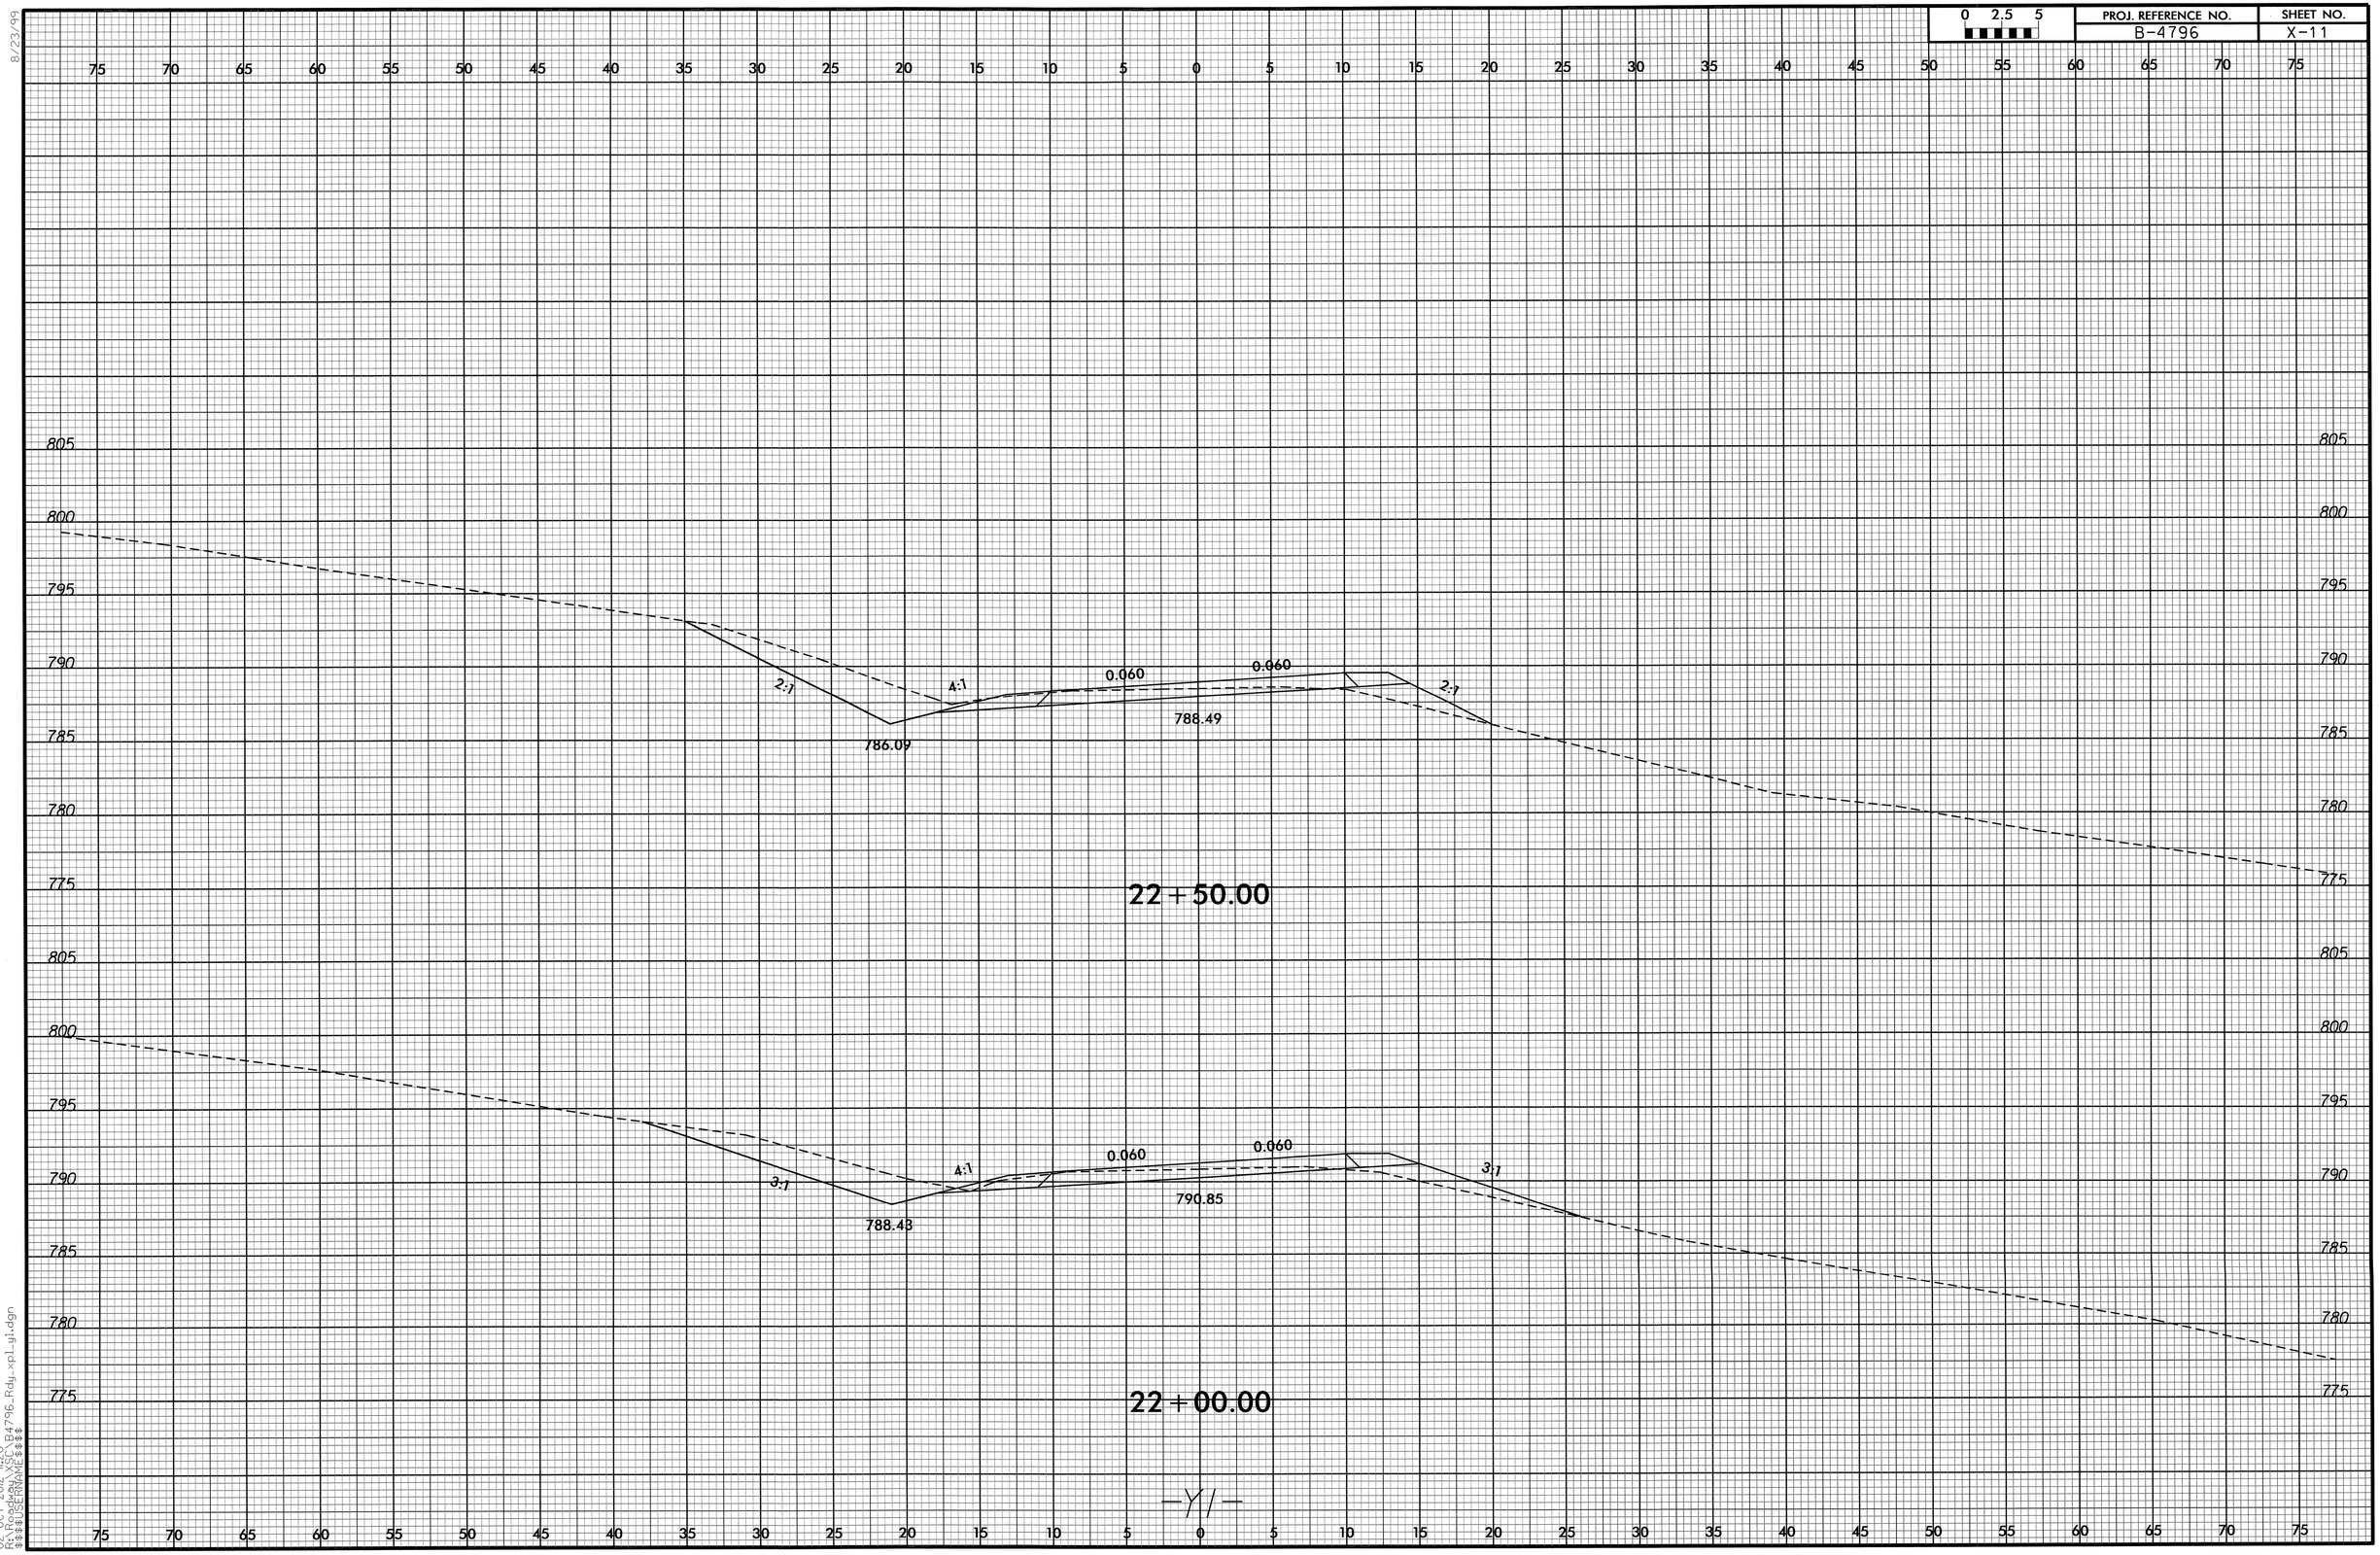

8/23/99

02-OCT-2012 11:20
R:\Roadway\Proj\B4796_Rdy_xpl_yl.dgn
$$$$USERNAME$$$$

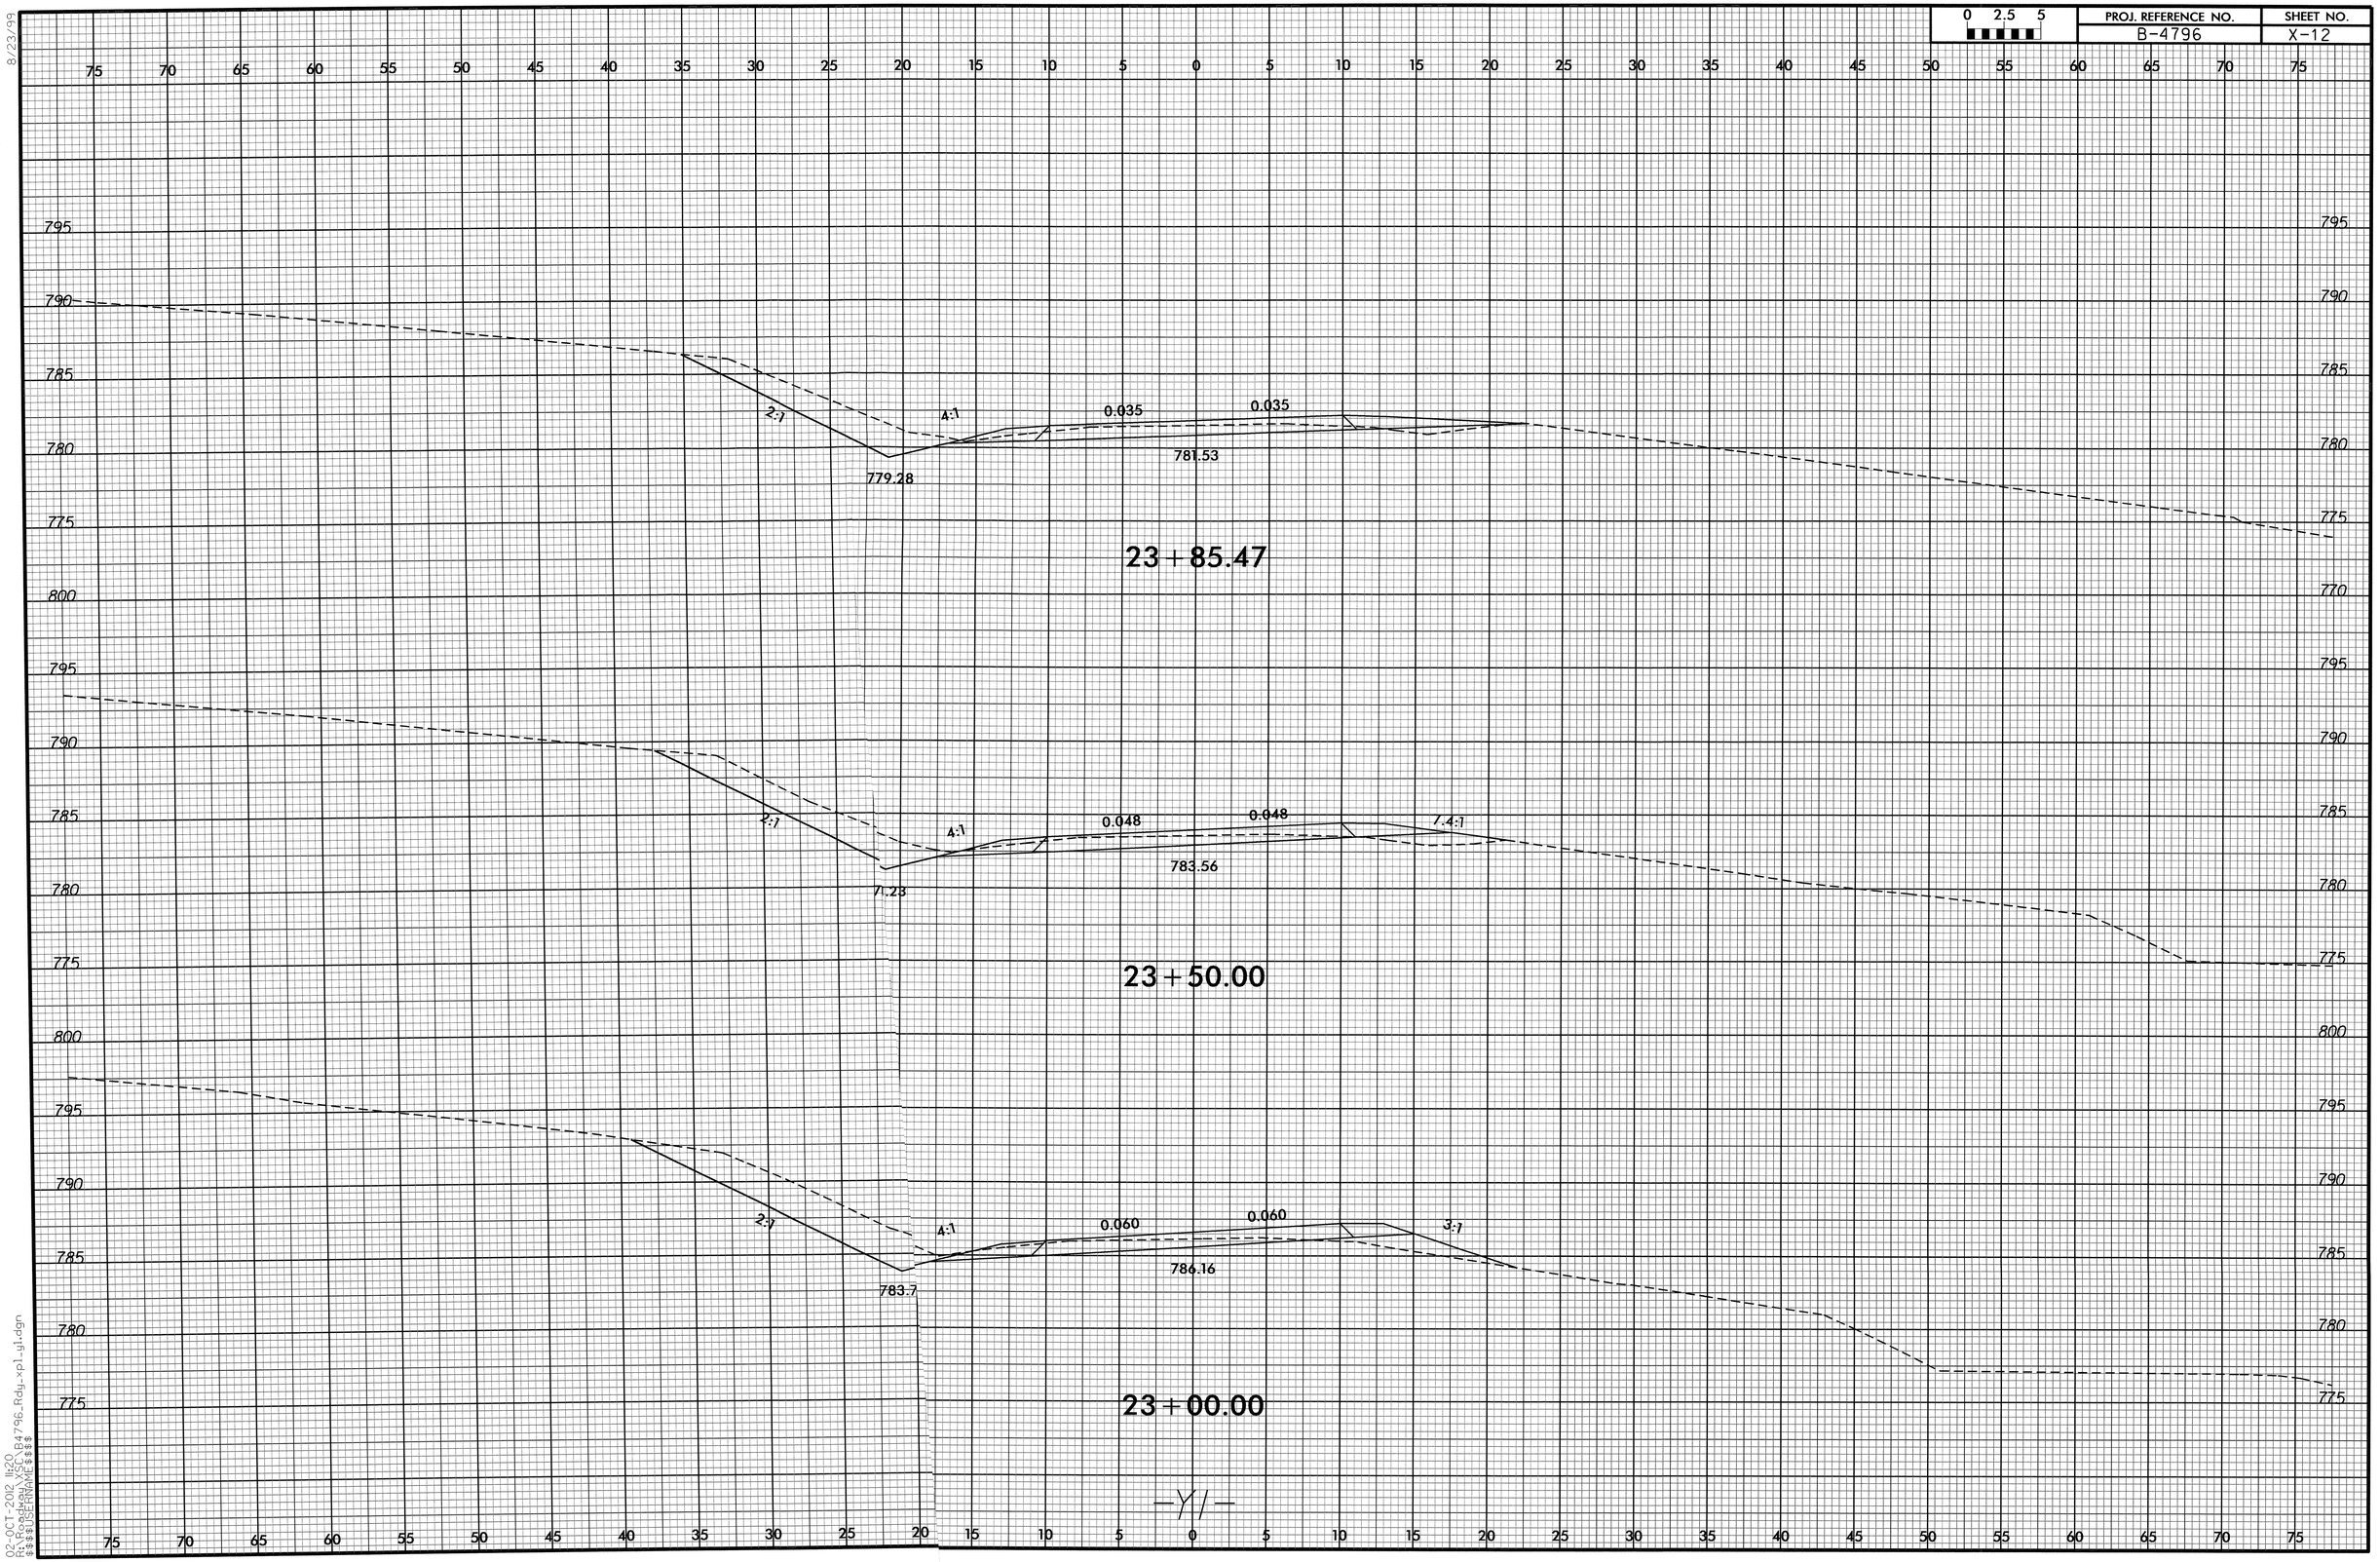

8/23/99

02-OCT-2012 11:20
R:\Roadway\XSC\B4796_Rdy_xpl_y1.dgn
$$$$USERNAME$$$$

0 2.5 5	PROJ. REFERENCE NO.	SHEET NO.
	B-4796	X-13

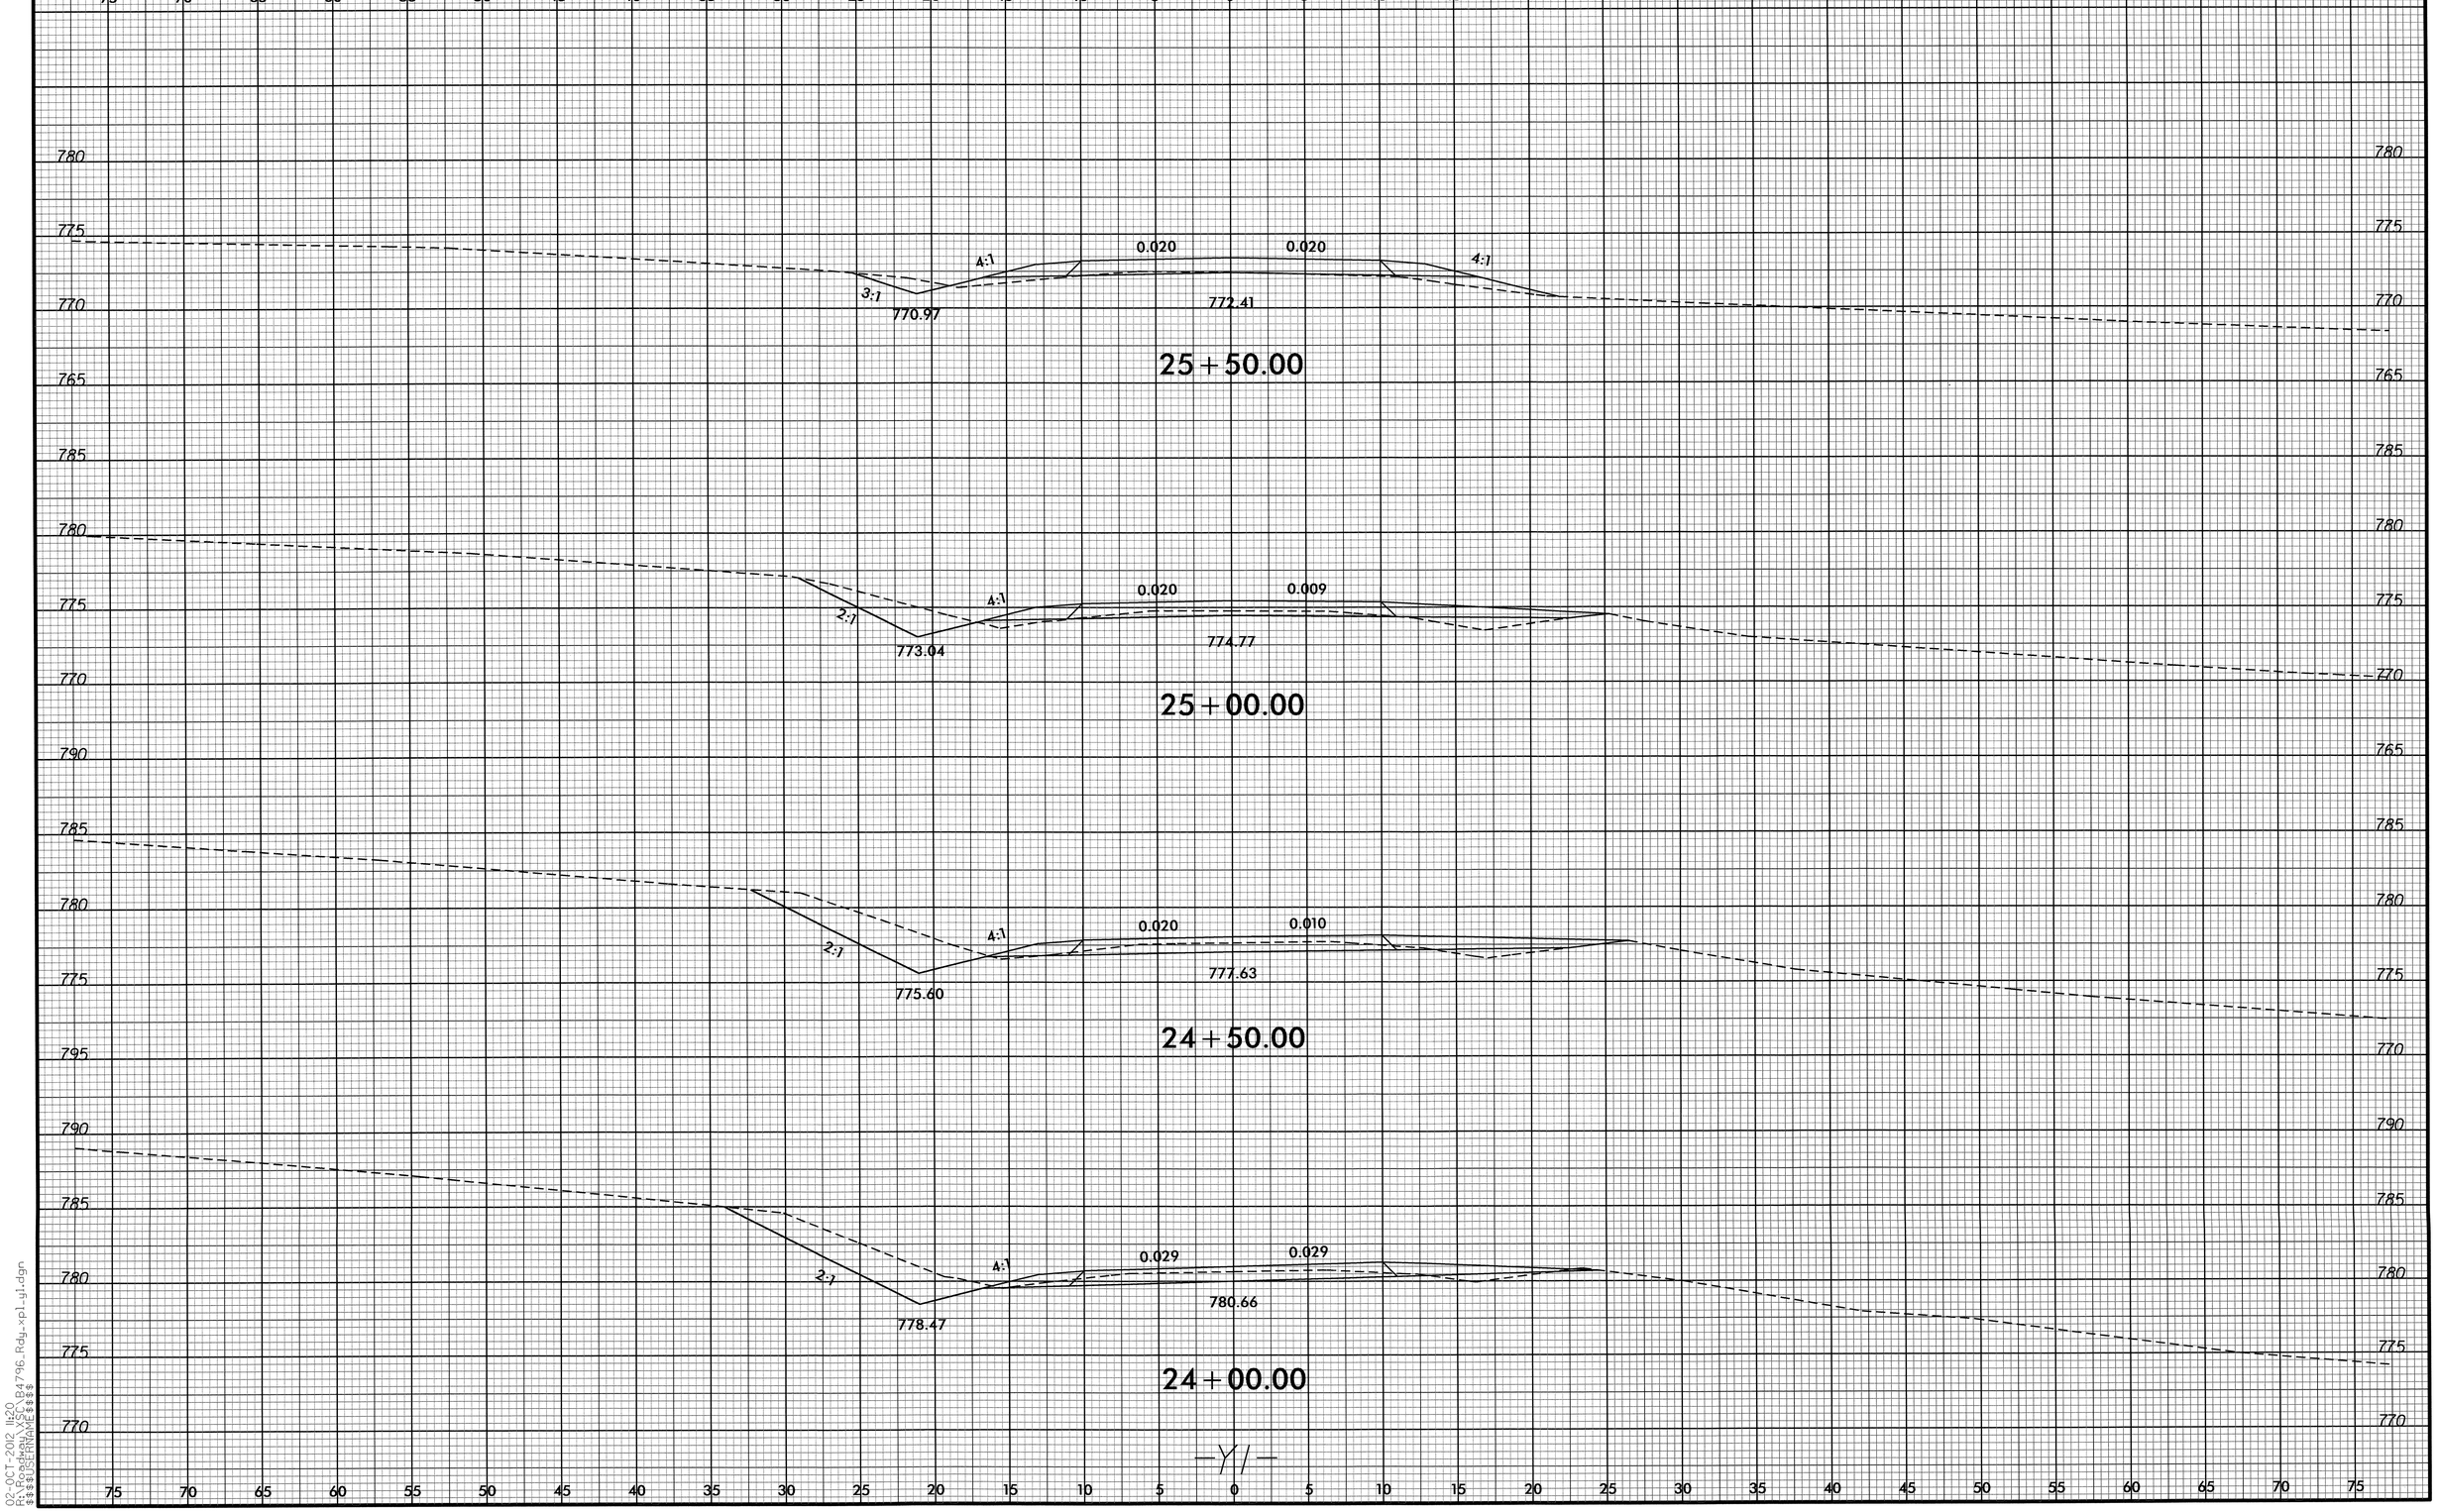

8/23/99
02-OCT-2012 11:20
R:\Roadway\Proj\B4796_Rdy_xpl_y1.dgn
$$$$USERNAME$$$$

0 2.5 5	PROJ. REFERENCE NO.	SHEET NO.
	B-4796	X-14

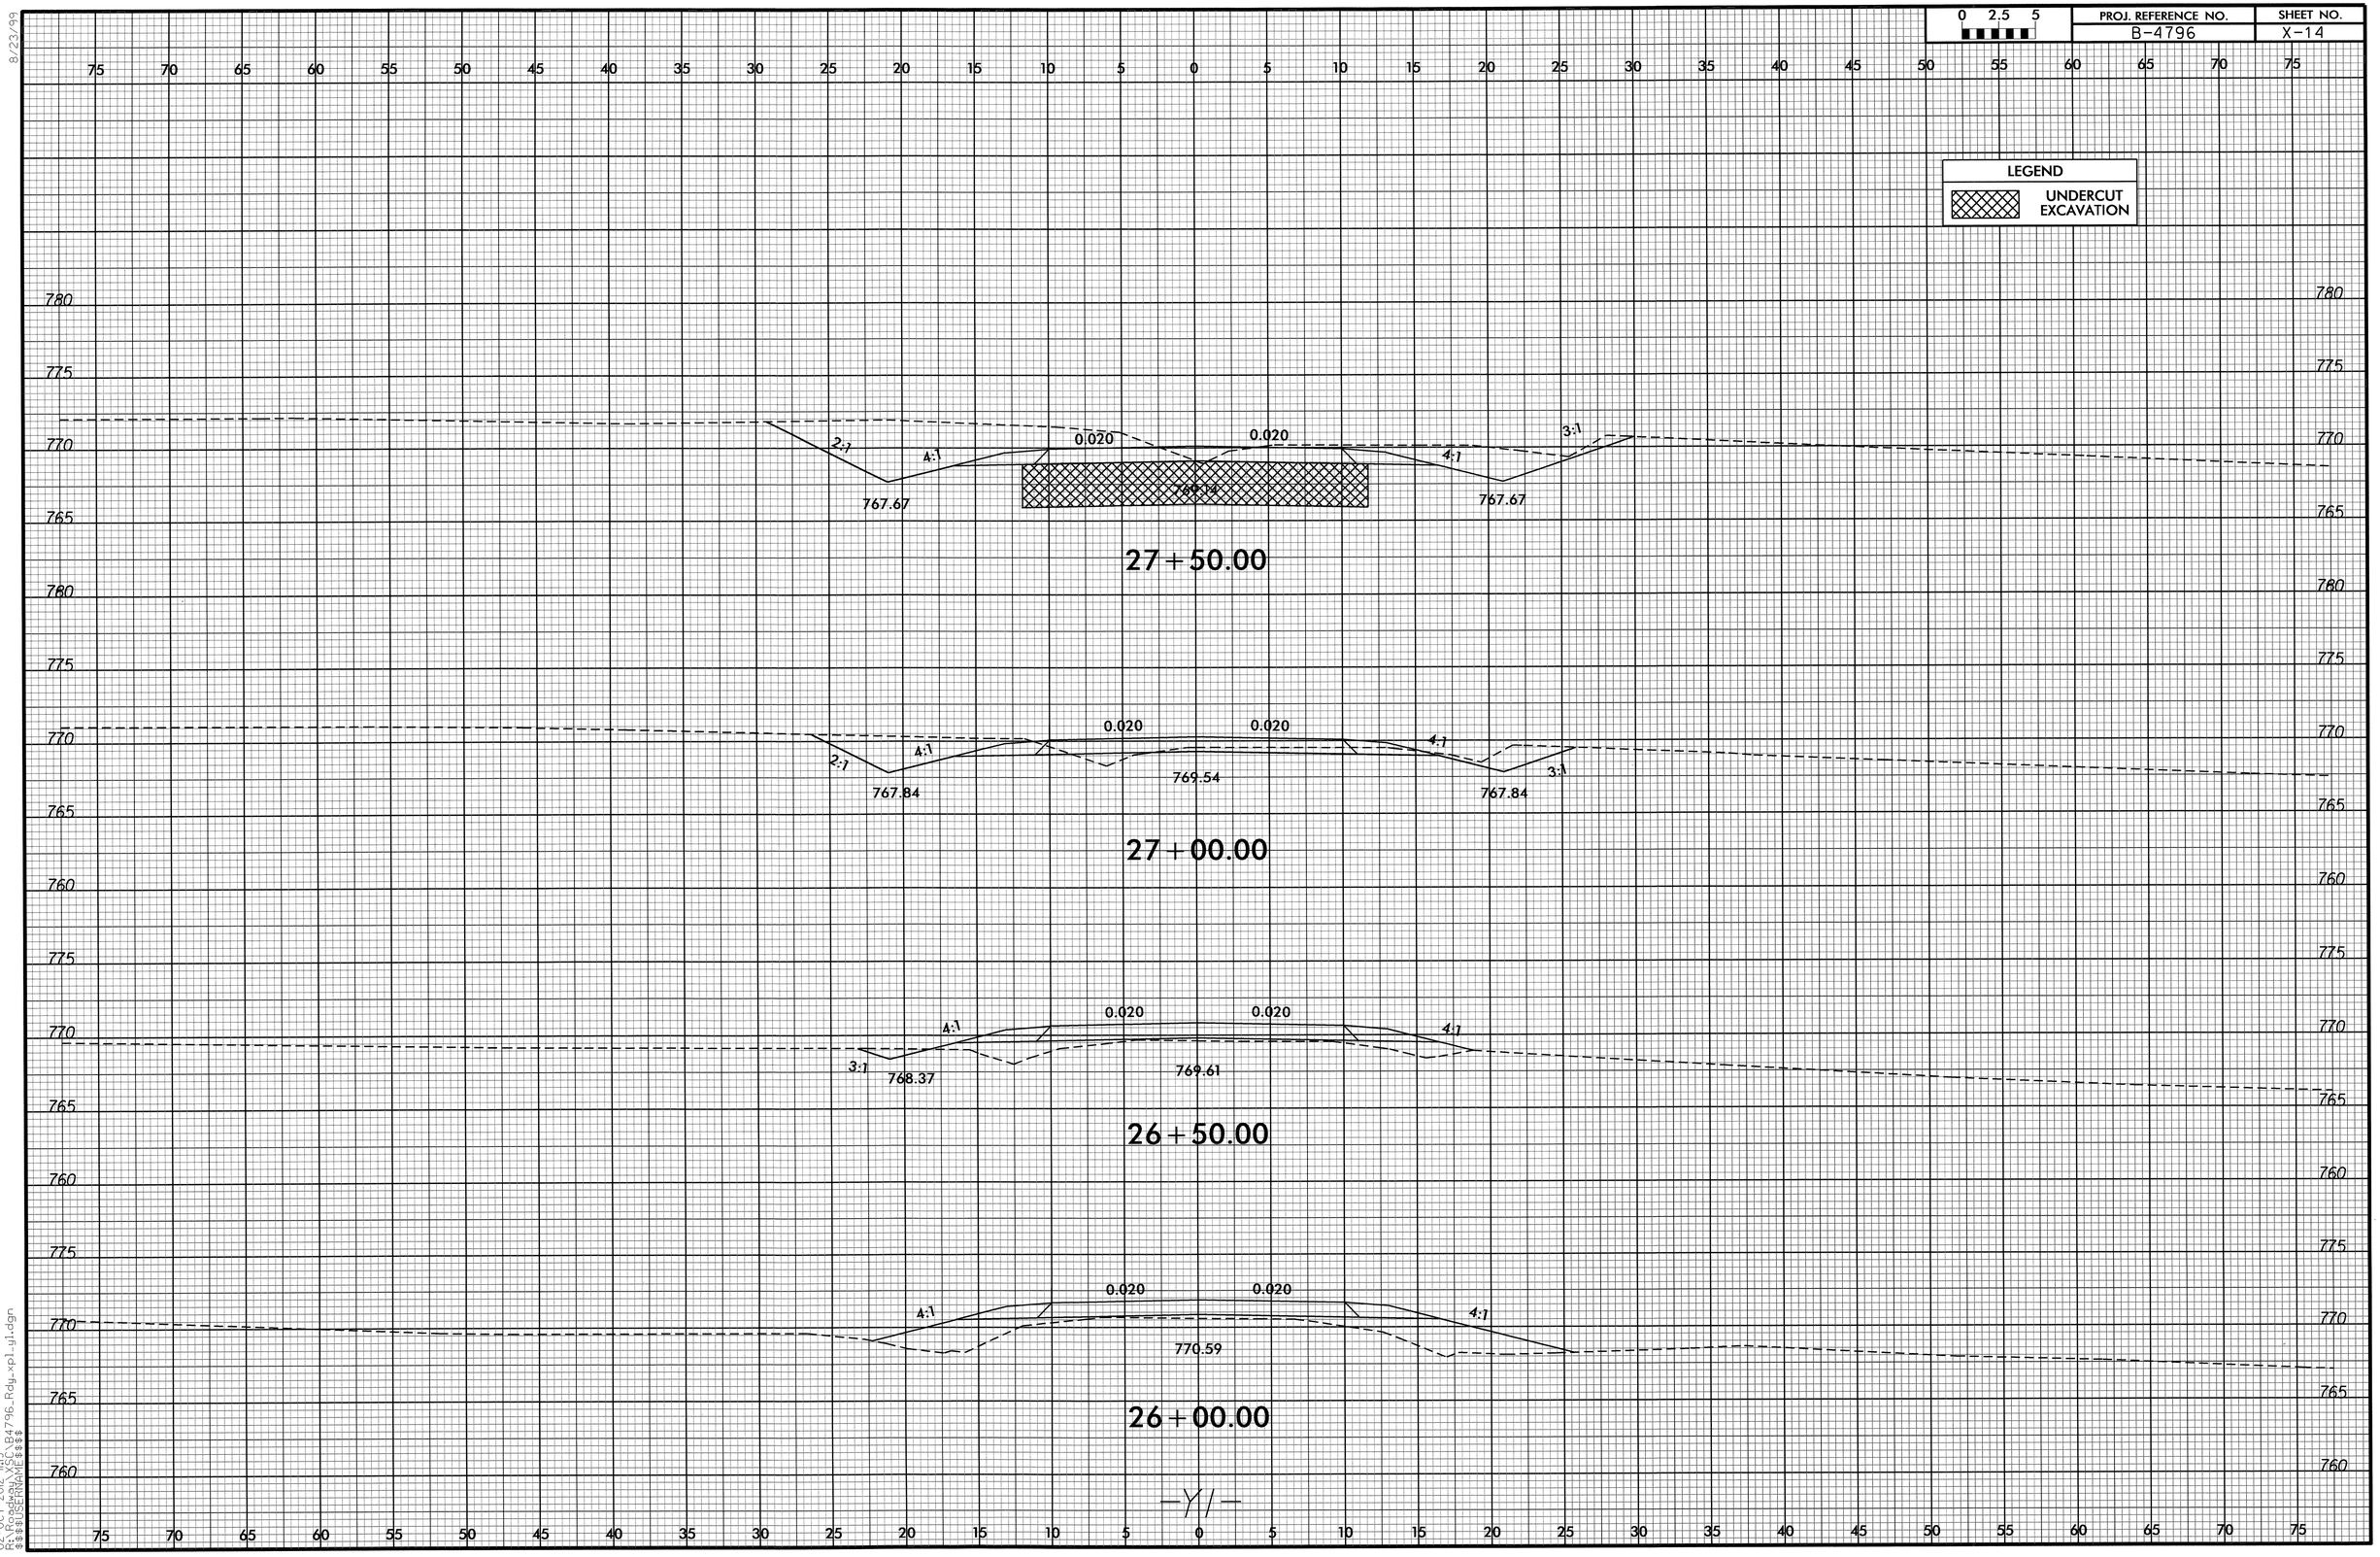

8/23/99
02-OCT-2012 11:19
R:\Roadway\XSC\B4796_Rdy_xpl_y1.dgn
$$$$USERNAME$$$$

0 2.5 5	PROJ. REFERENCE NO.	SHEET NO.
	B-4796	X-15

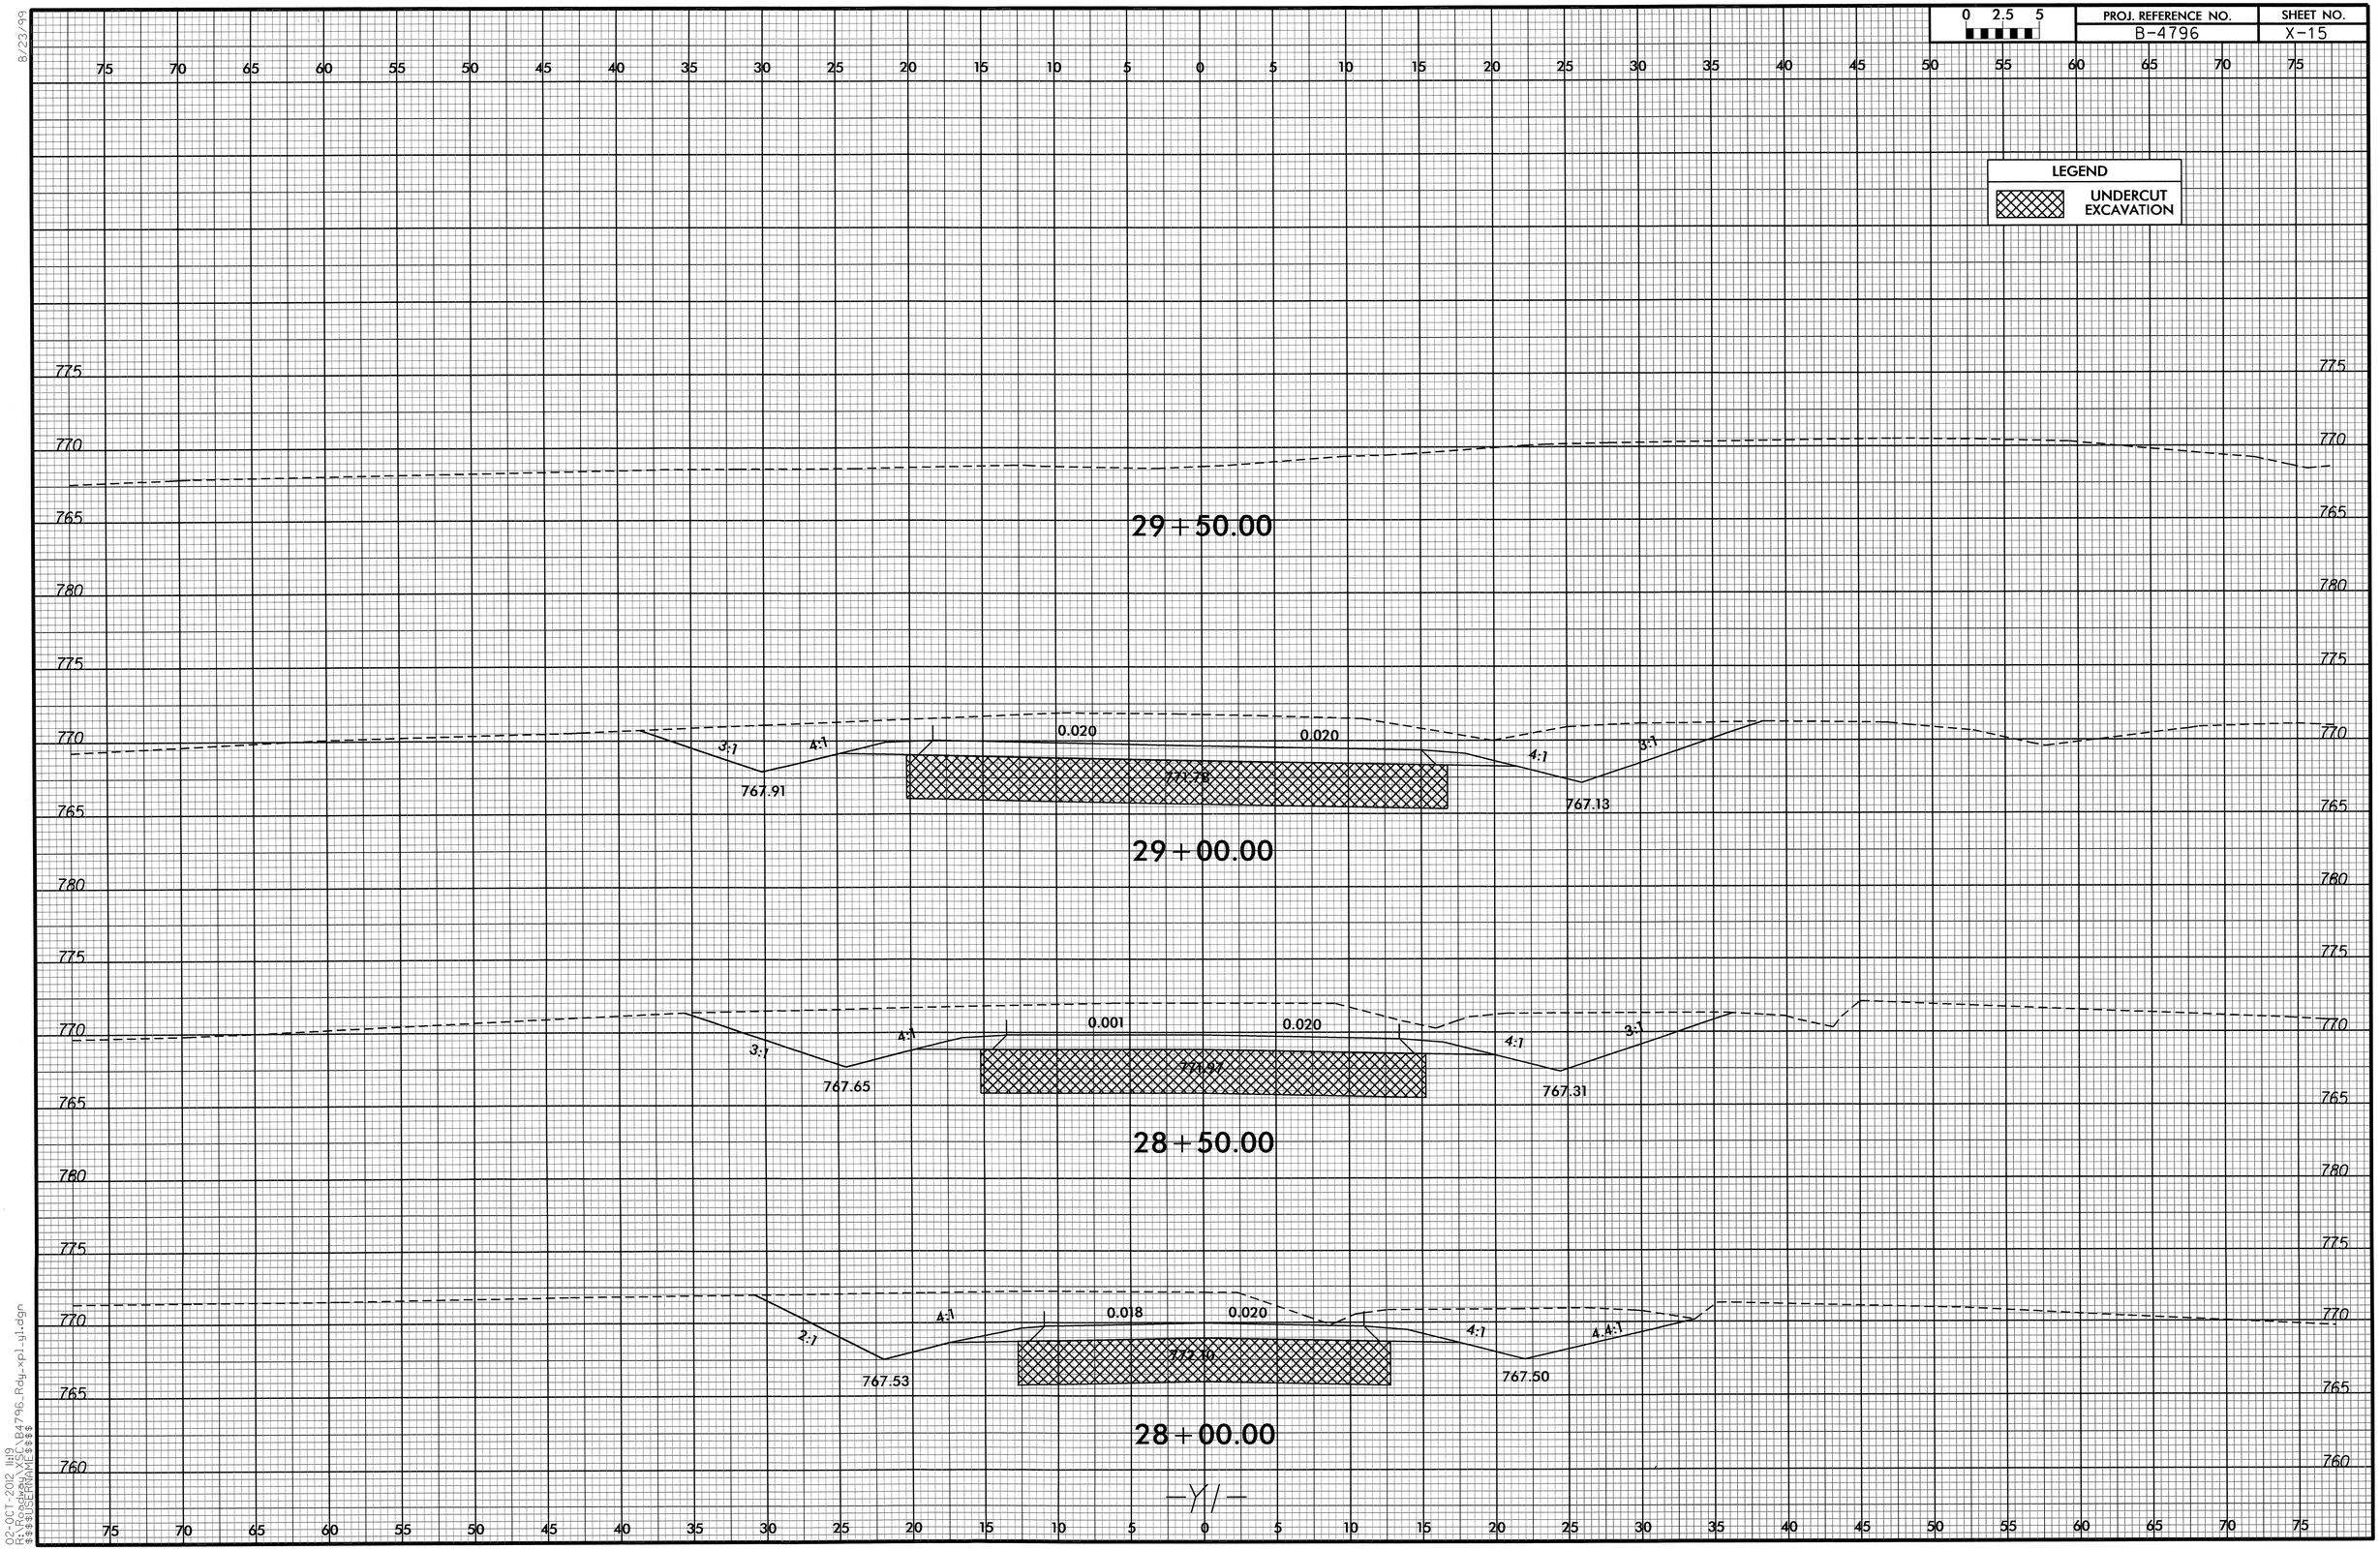

8/23/99

02-OCT-2012 11:19
R:\Roadway\X5C\B4796_Rdy_xpl_y1.dgn
$$$$USERNAME$$$$