PROJ. REFERENCE NO.	SHEET NO.
B-4185	X-1

STATE OF NORTH CAROLINA
DIVISION OF HIGHWAYS

NOTE: EMBANKMENT COLUMN DOES NOT INCLUDES BACKFILL FOR UNDERCUT

CROSS-SECTION SUMMARY

Quantities are approximate only. The Resident Engineer will recross-section the work accurately when the project is staked out. These cross-section notes will be used in computing the final quantities for which the contractor will be paid.

Station L	Uncl. Exc. (cu. yd.)	Embt (cu. yd.)
12+00.00		0
12+25.00		0
12+50.00		1
12+75.00		4
13+00.00		7
13+25.00		11
13+50.00		21
13+75.00		38
14+00.00		56
14+25.00		74
14+50.00		95
14+75.00		100
15+00.00		143
15+25.00		183
15+50.00		246
15+75.00		343
16+00.00		185

Station L	Uncl. Exc. (cu. yd.)	Embt (cu. yd.)
17+50.00		0
17+75.00		479
18+00.00		505
18+25.00		475
18+50.00		449
18+75.00		440
19+00.00		429
19+25.00		404
19+50.00		369
19+75.00		324
20+00.00		276
20+25.00		228
20+50.00		181
20+75.00		135
21+00.00		100
21+25.00		78
21+50.00		59
21+75.00		49
22+00.00		27
22+25.00		13
22+50.00		19
22+75.00		15
23+00.00		9
23+25.00		8
23+50.00		7
23+75.00		3

Station Dr1	Uncl. Exc. (cu. yd.)	Embt (cu. yd.)
10+14.00	0	0
10+20.00	0	45
10+30.00	0	72
10+40.00	0	69
10+50.00	0	64
10+60.00	0	57
10+70.00	0	43
10+80.00	0	29
10+90.00	0	21
11+00.00	0	15
11+10.00	0	9
11+20.00	0	5
11+25.00	1	0

Station Dr2	Uncl. Exc. (cu. yd.)	Embt (cu. yd.)
10+14.00	0	0
10+20.00	0	2
10+30.00	7	0
10+40.00	14	0
10+50.00	17	0
10+60.00	10	1
10+70.00	1	17
10+80.00	0	39
10+90.00	0	44
11+00.00	0	39
11+10.00	0	22
11+20.00	1	10
11+25.00	1	5

Station EXISTING ROAD REMOVAL	Uncl. Exc. (cu. yd.)	Embt (cu. yd.)
12+00.00		0
12+25.00		0
12+50.00		0
12+75.00		2
13+00.00		3
13+25.00		2
13+50.00		2
13+75.00		2
14+00.00		1
14+25.00		0
14+50.00		0
14+75.00		0
15+00.00		0
15+25.00		0
15+50.00		0
15+75.00		0
16+00.00		0
16+25.00		0

Station EXISTING ROAD REMOVAL	Uncl. Exc. (cu. yd.)	Embt (cu. yd.)
17+00.00		0
17+25.00		0
17+50.00		0
17+75.00		0
18+00.00		0
18+25.00		0
18+50.00		220
18+75.00		220
19+00.00		0
19+25.00		0
19+50.00		0
19+75.00		0
20+00.00		0
20+25.00		0
20+50.00		0
20+75.00		0
21+00.00		0
21+25.00		0
21+50.00		0
21+75.00		0
22+00.00		2
22+25.00		3
22+50.00		4
22+75.00		9
23+00.00		14
23+25.00		10
23+50.00		4
23+75.00		1

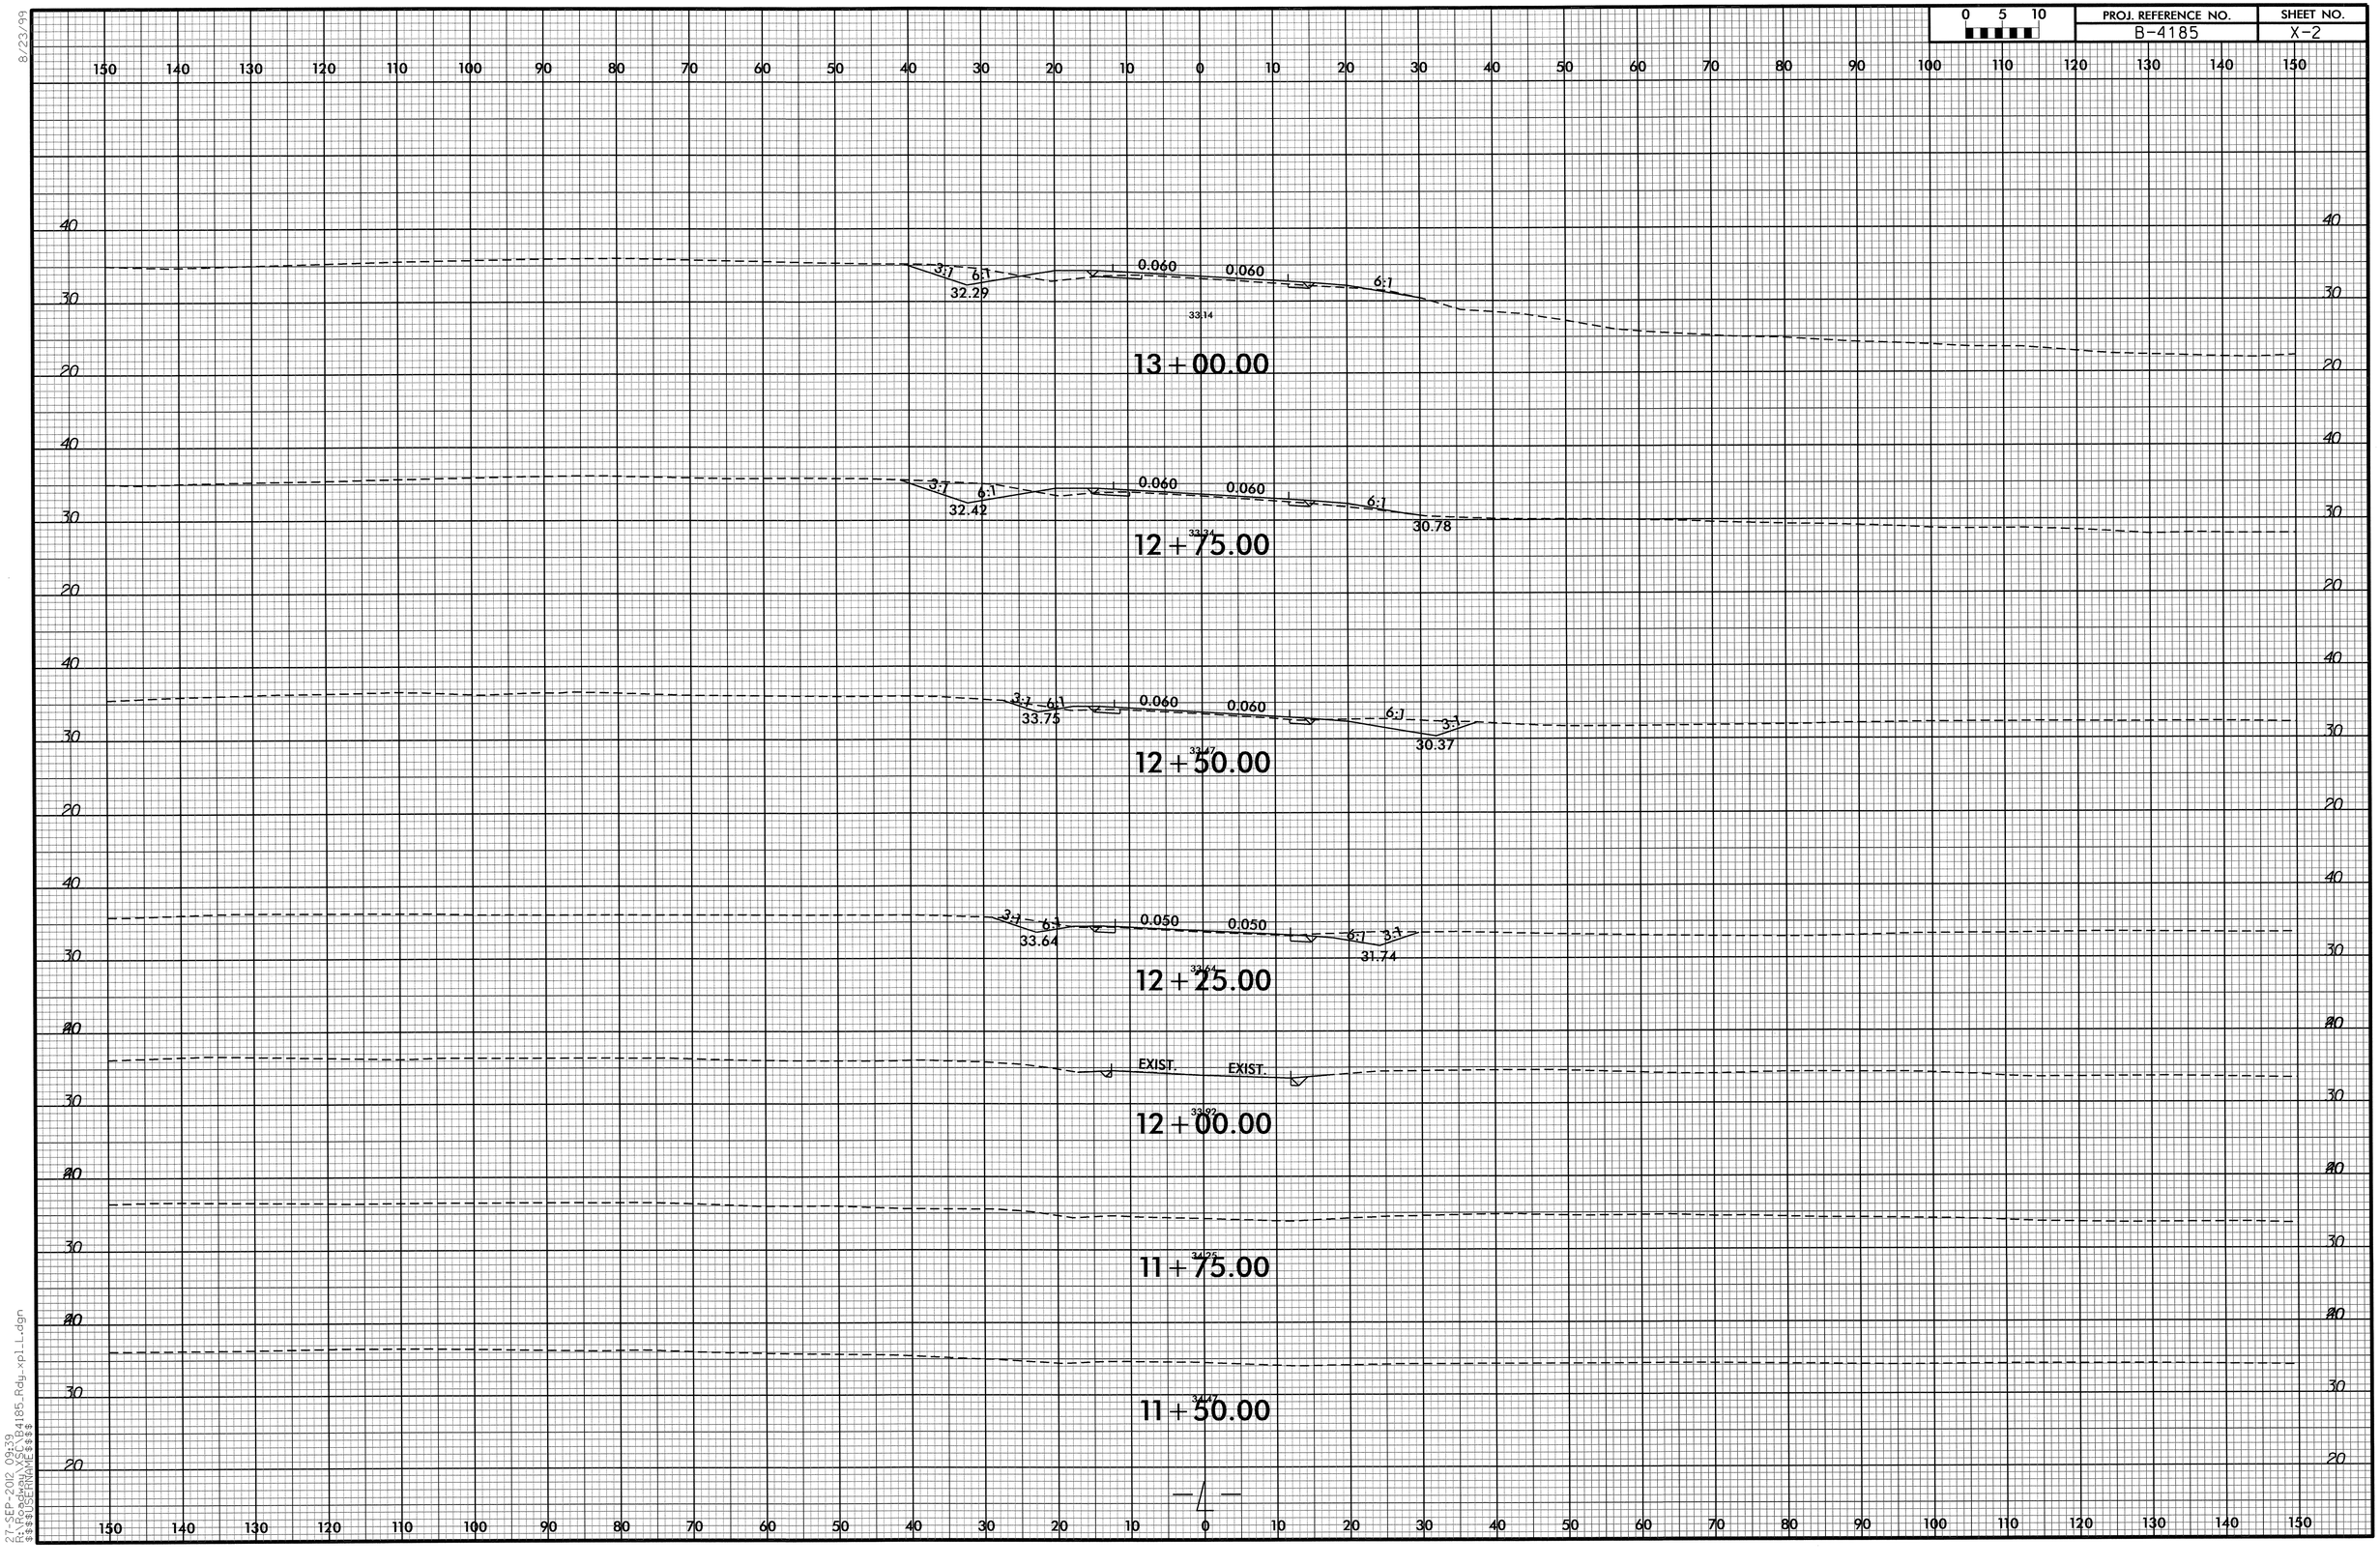

8/23/99

27-SEP-2012 09:39
R:\Roadway\XSC\B4185_Rdy_xpl_L.dgn
$$$$USERNAME$$$$

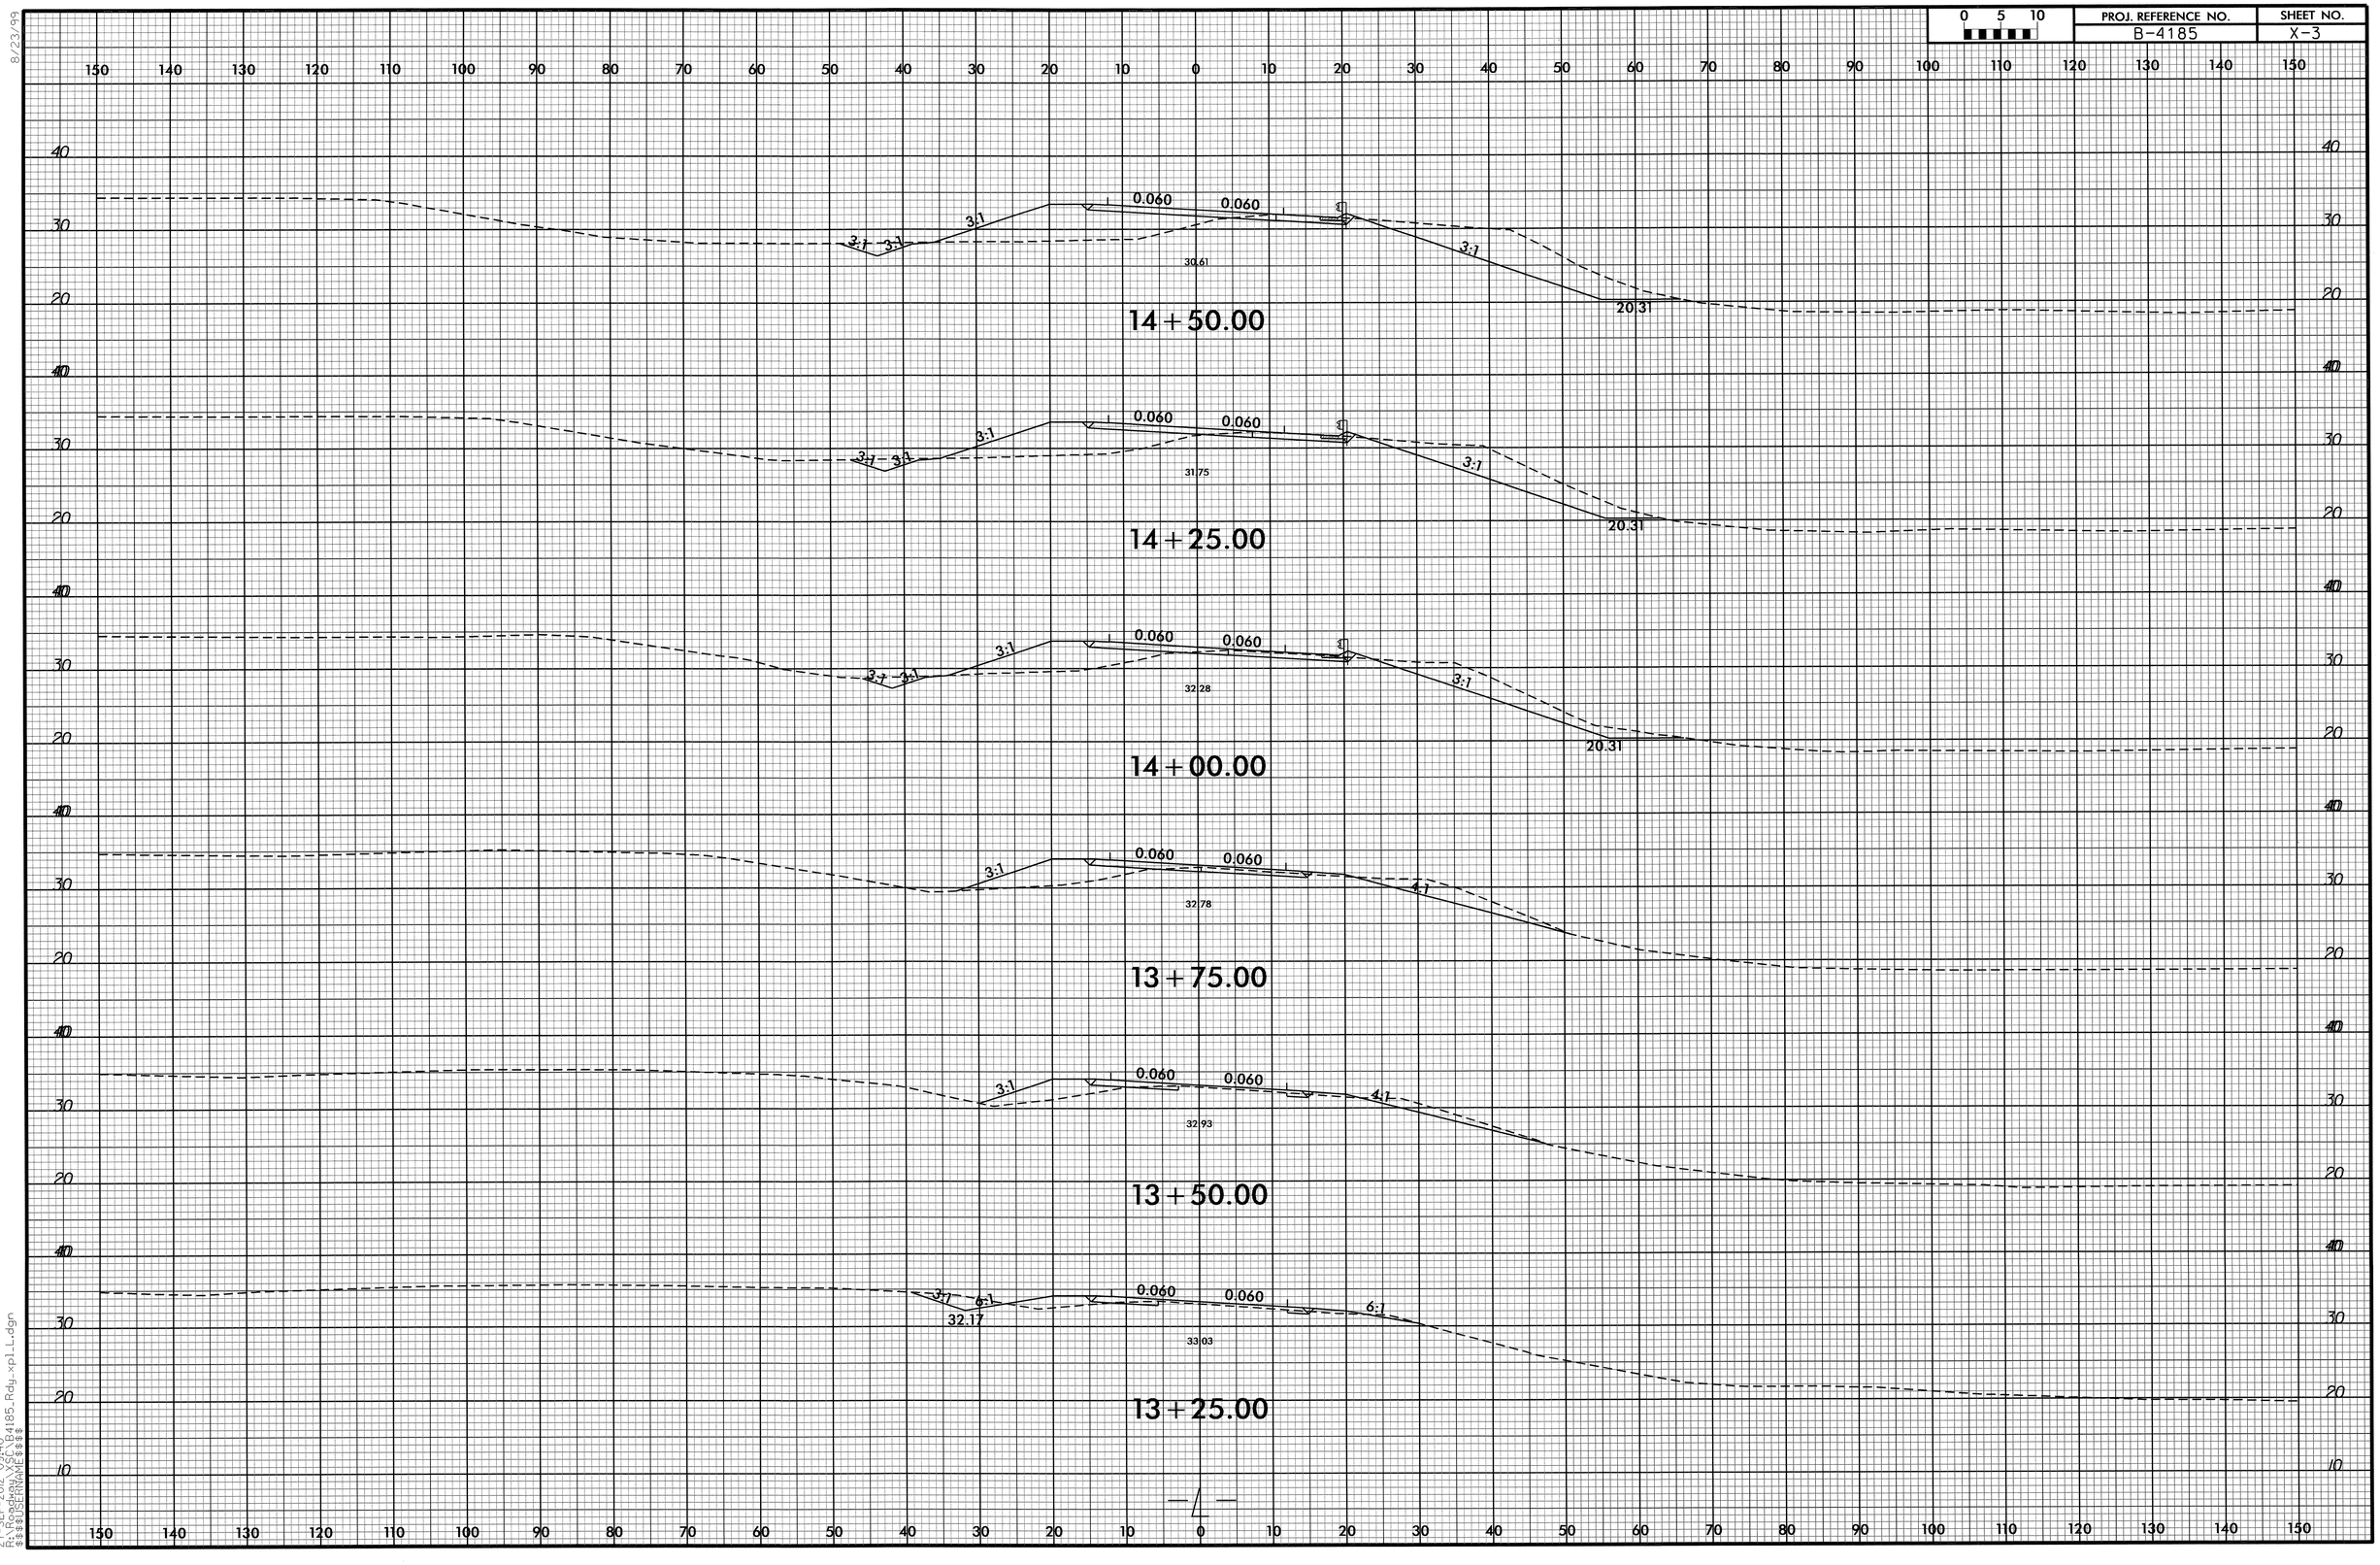

8/23/99

27-SEP-2012 09:40
R:\Roadway\XSC\B4185_Rdy_xpl_L.dgn
$$$$USERNAME$$$$

0 5 10	PROJ. REFERENCE NO.	SHEET NO.
	B-4185	X-4

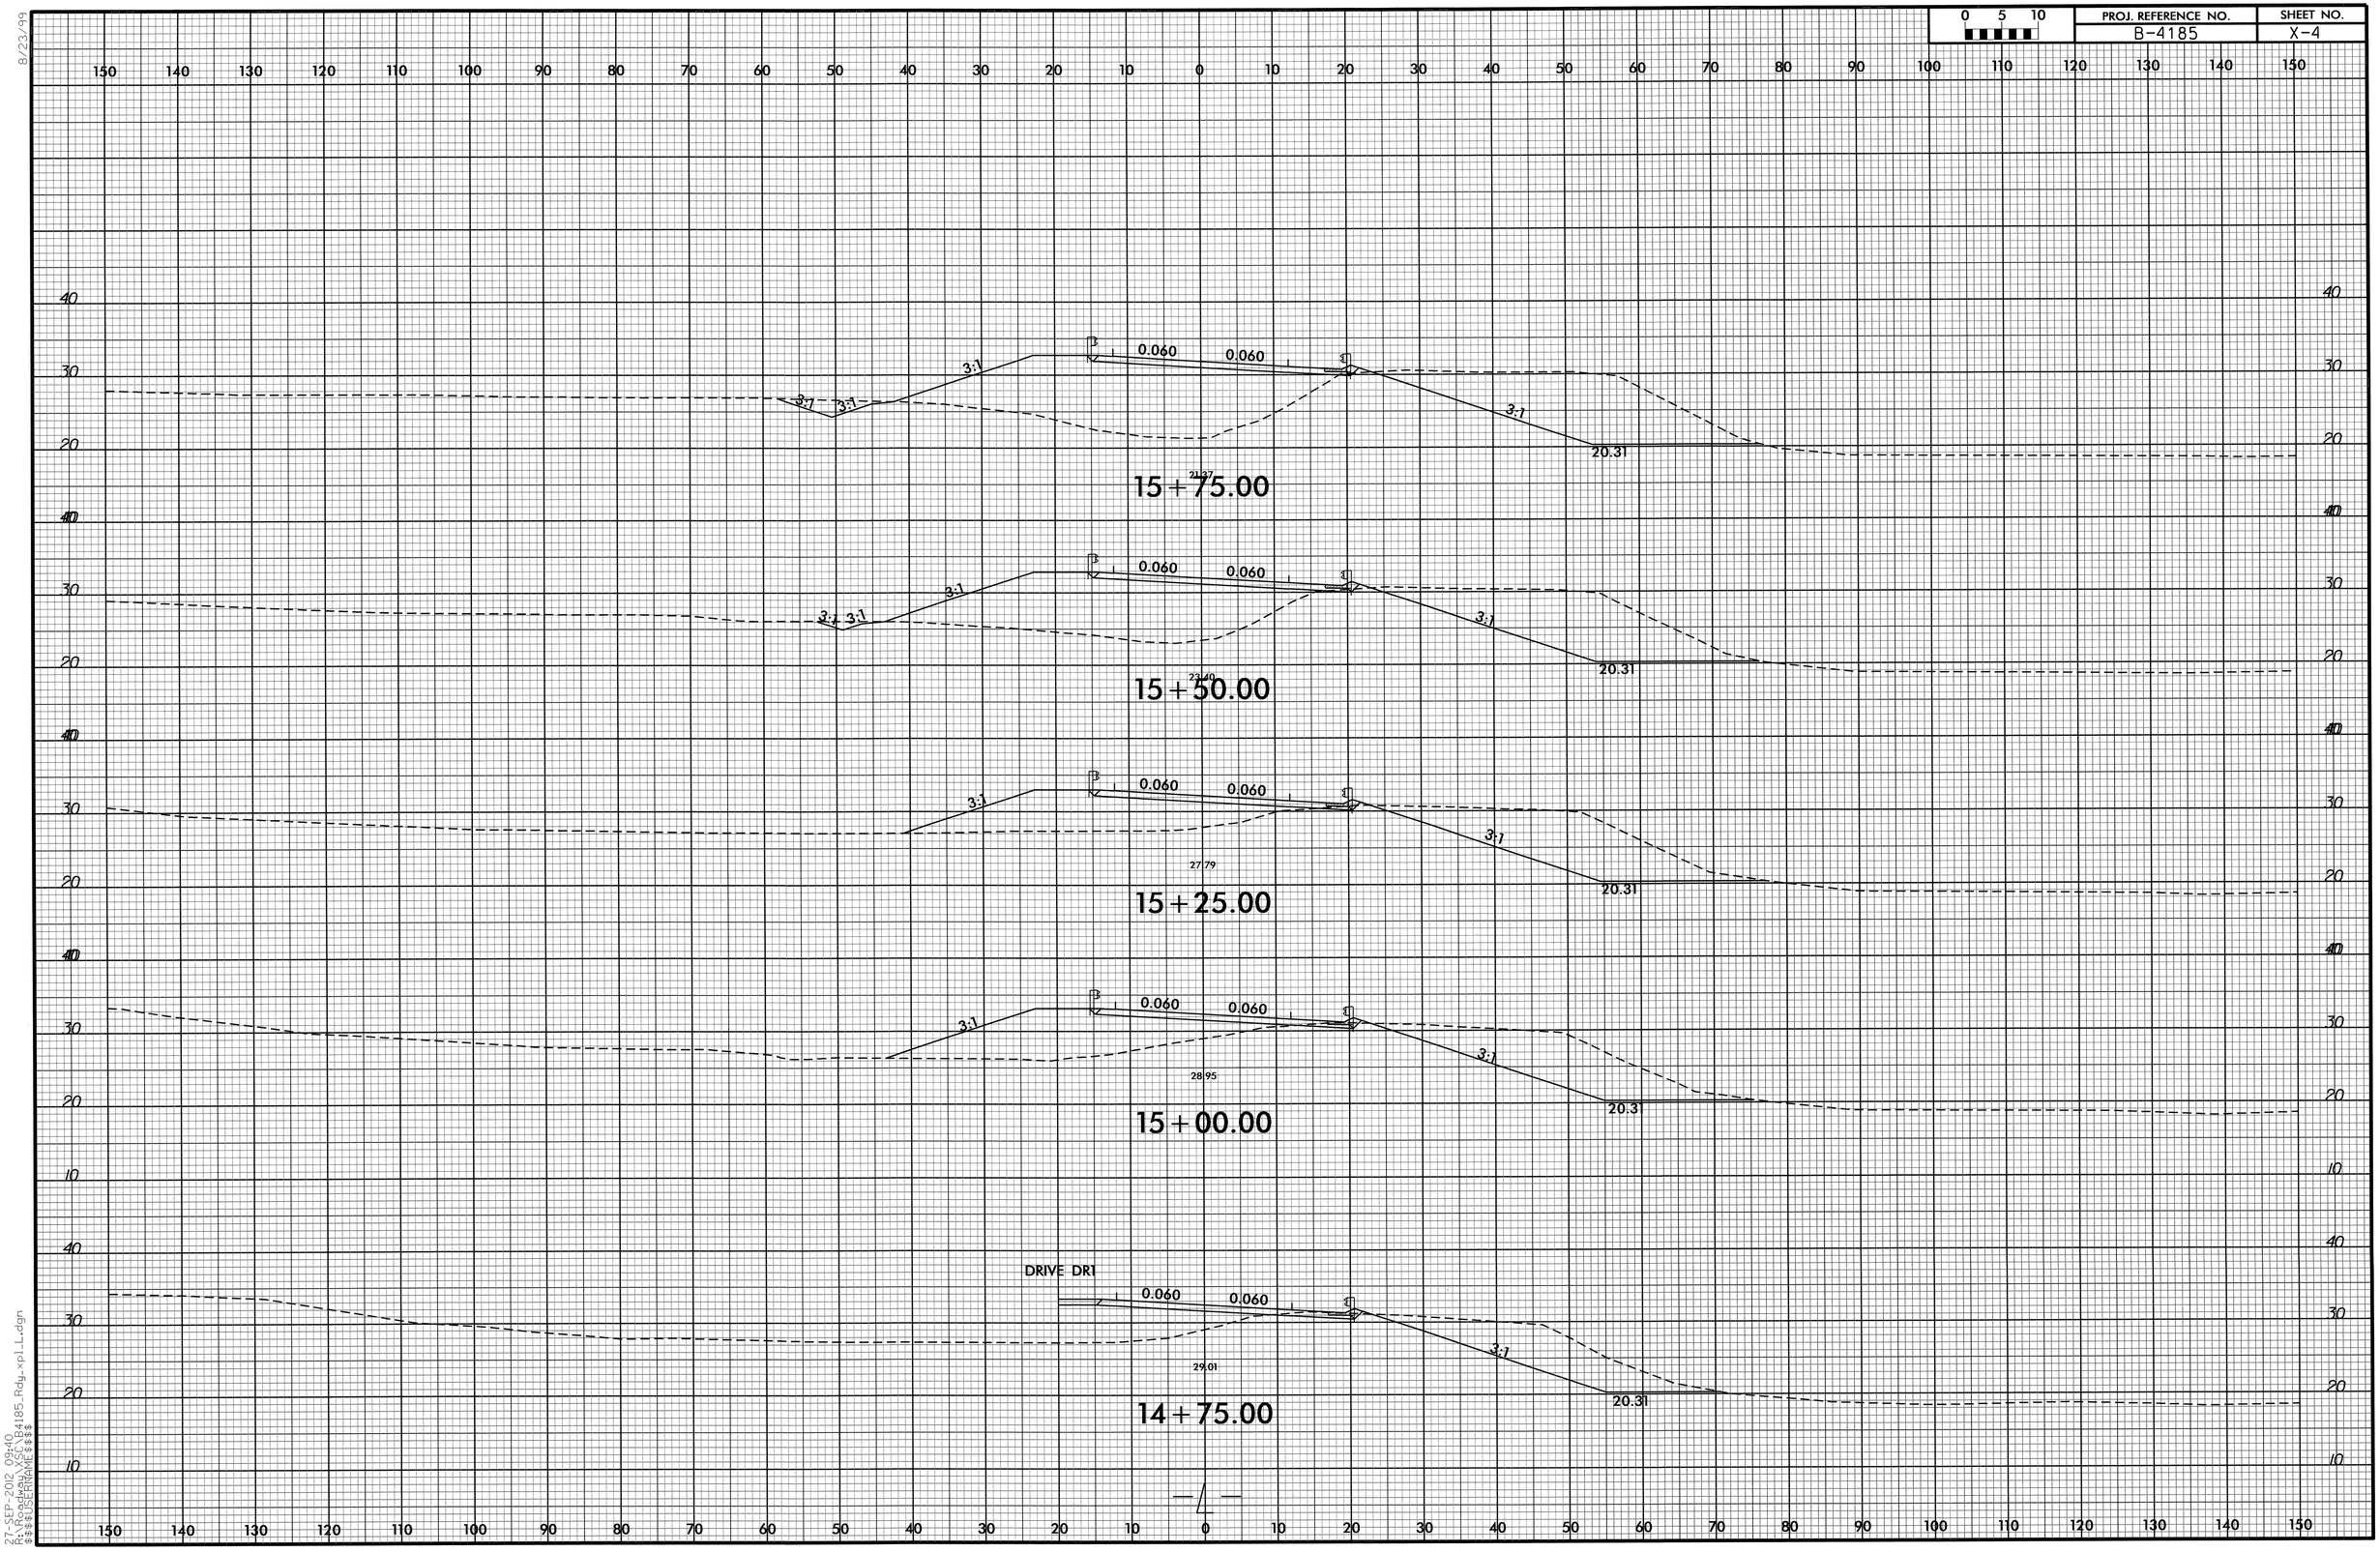

8/23/99

27-SEP-2012 09:40
R:\Roadway\Proj\B4185_Rdy_xpl_L.dgn
$$$$USERNAME$$$$

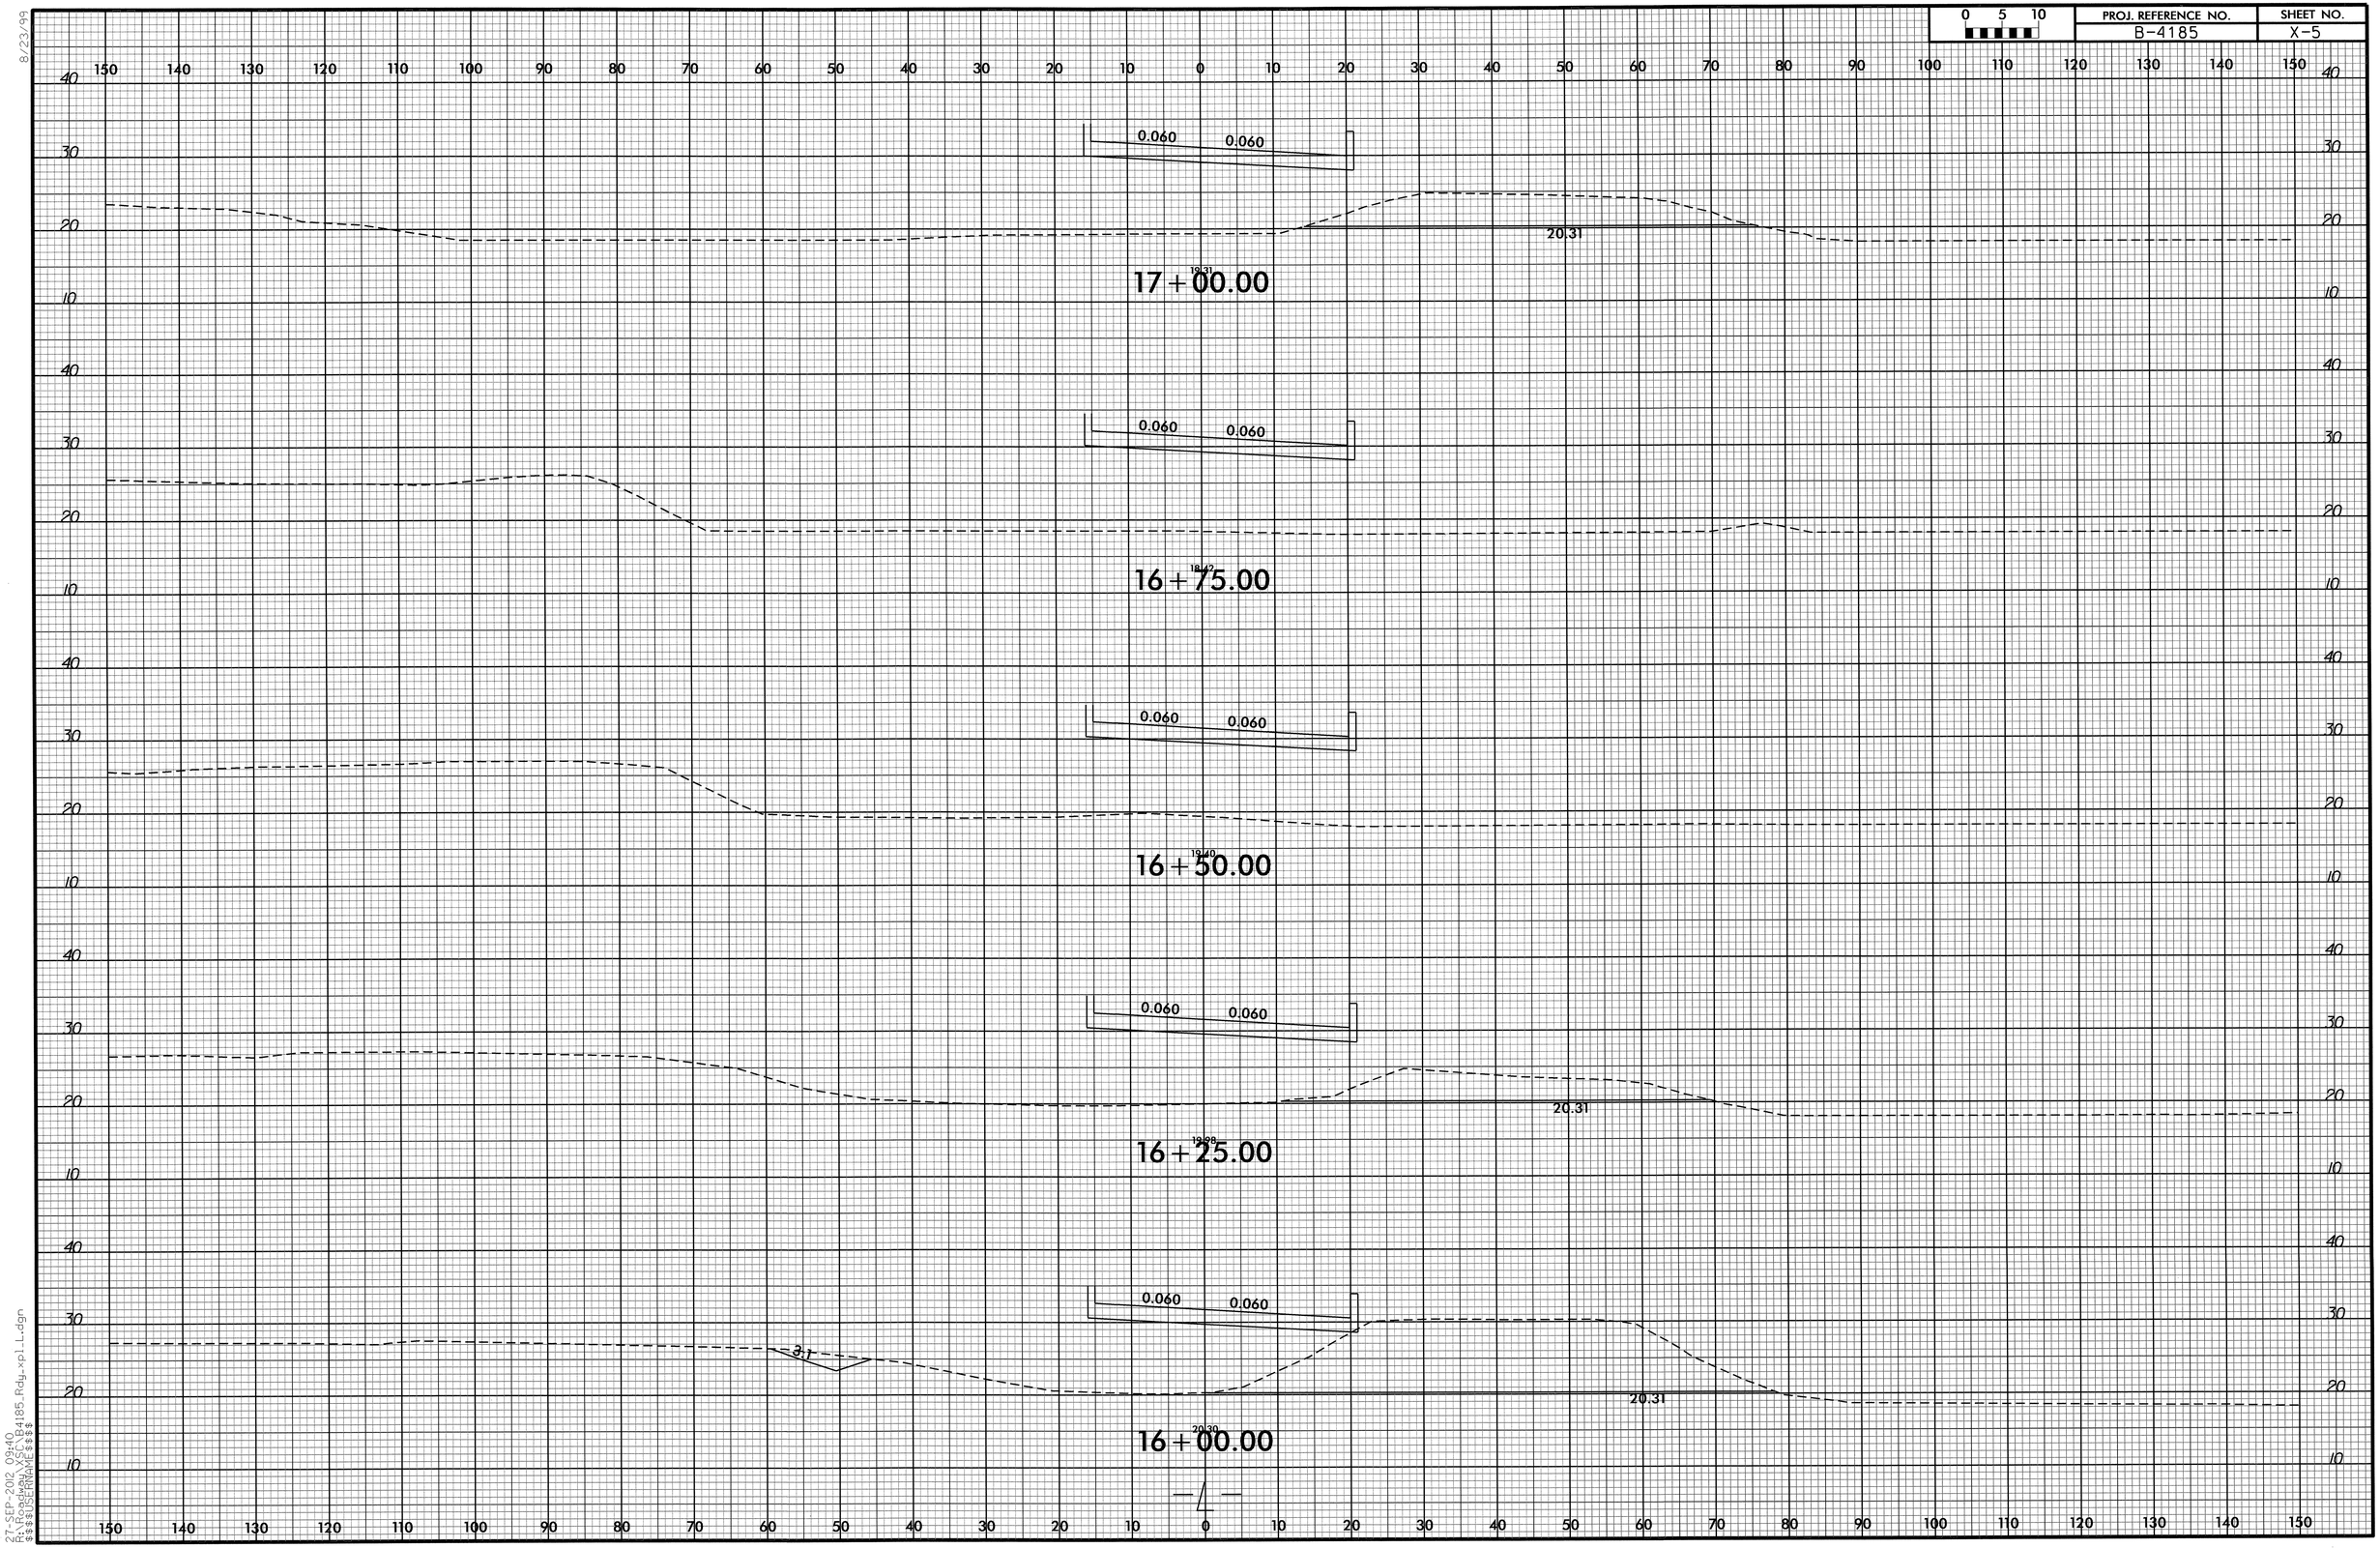

8/23/99

27-SEP-2012 09:40
R:\Roadway\XSC\B4185_Rdy_xpl_L.dgn
$$$$USERNAME$$$$

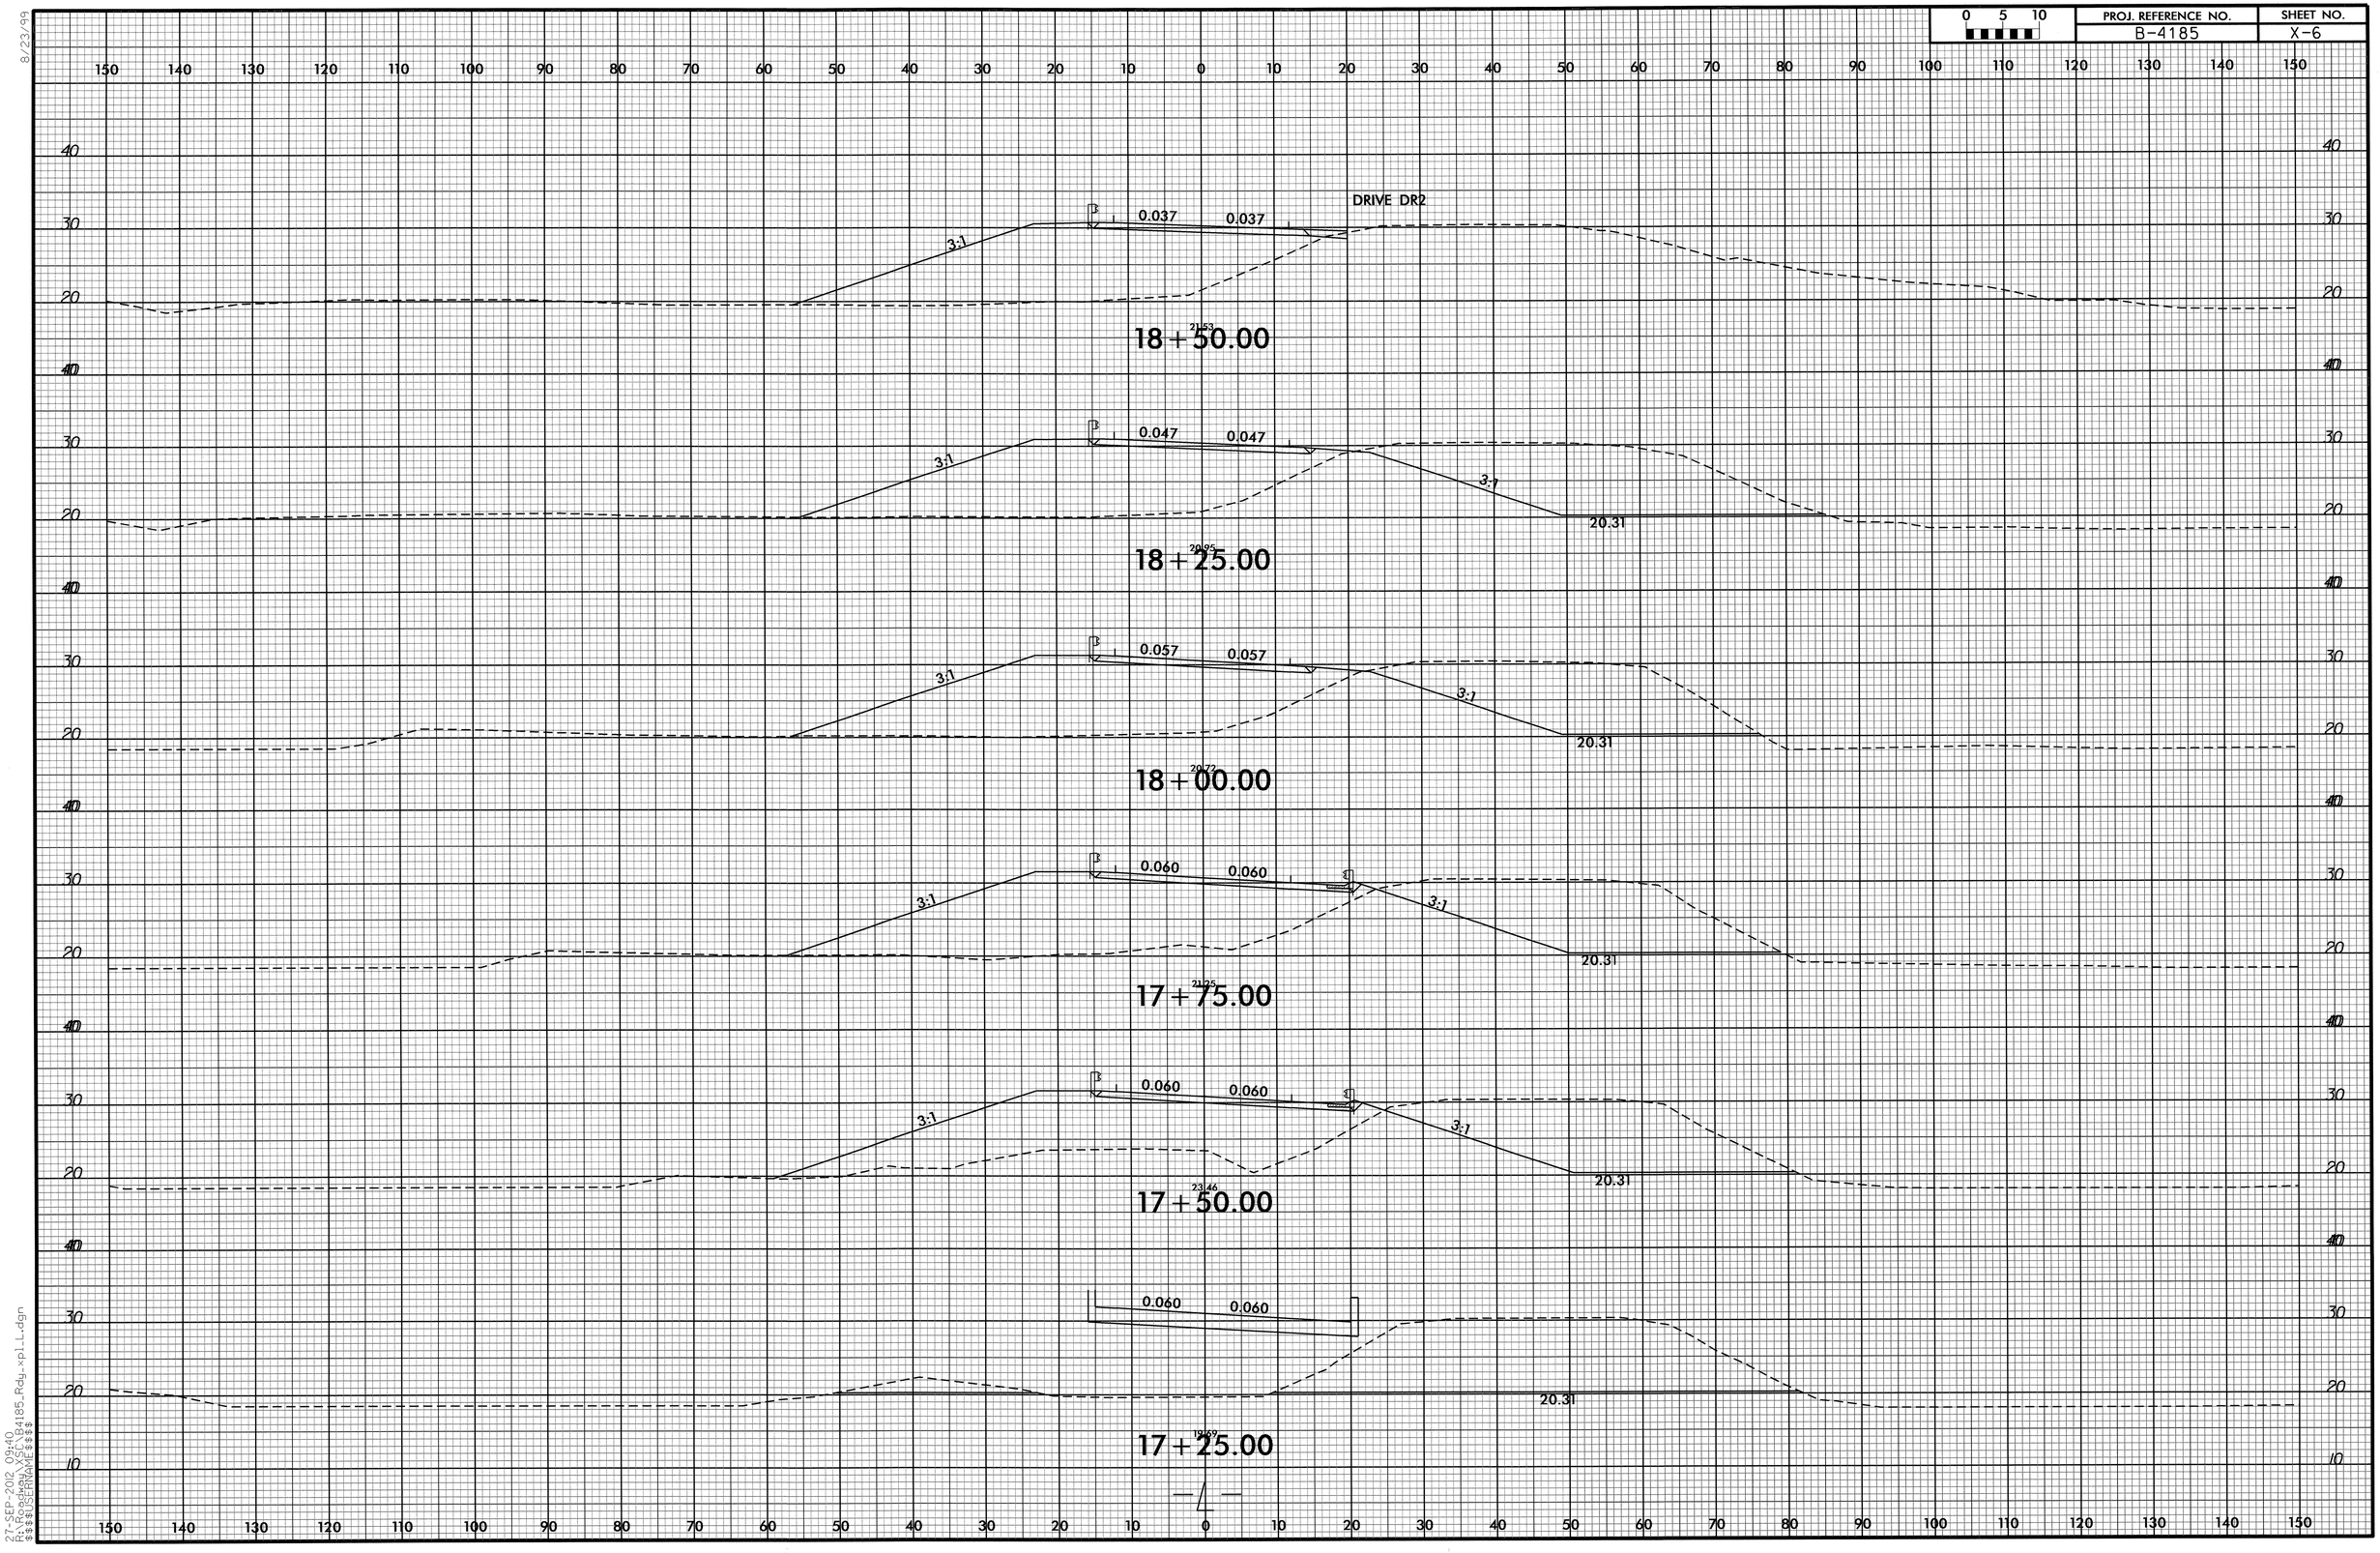

8/23/99

27-SEP-2012 09:40
R:\Roadway\XSC\B4185_Rdy_xpl_L.dgn
$$$$USERNAME$$$$

0 5 10	PROJ. REFERENCE NO.	SHEET NO.
	B-4185	X-7

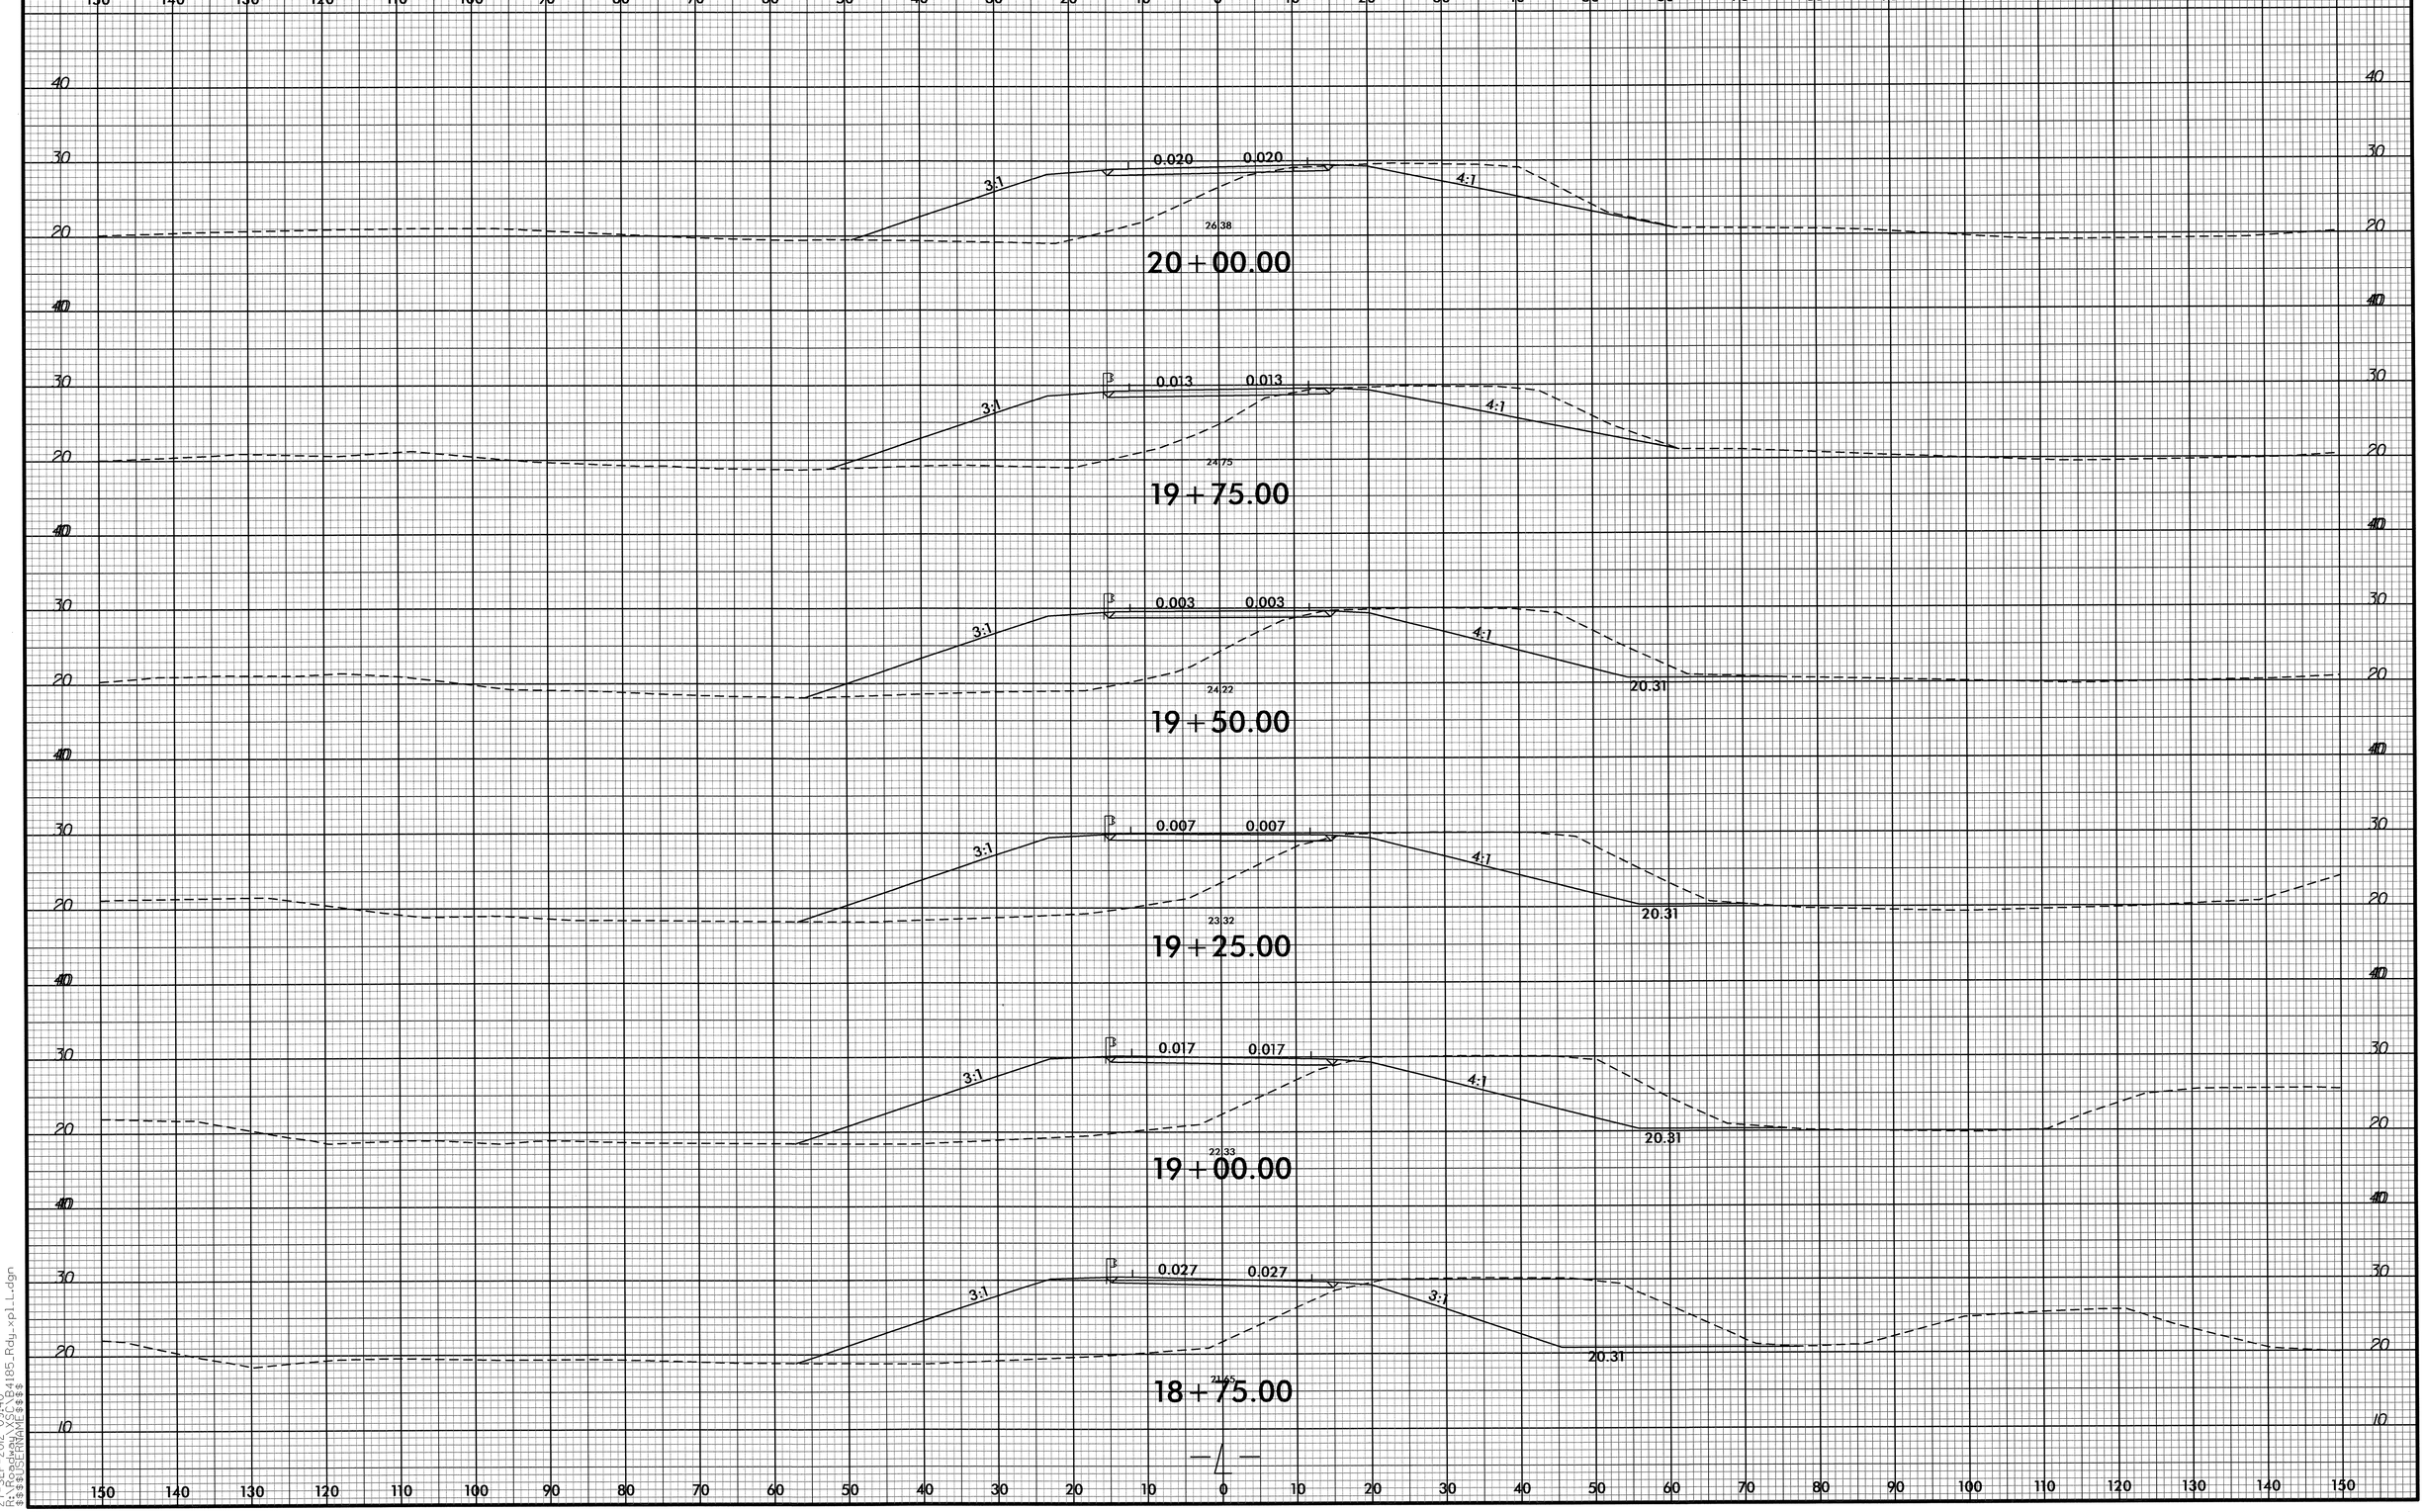

8/23/99

27-SEP-2012 09:40
R:\Roadway\CD\B4185_Rdy_xpLL.dgn
$$$$USERNAME$$$$

0 5 10	PROJ. REFERENCE NO.	SHEET NO.
	B-4185	X-8

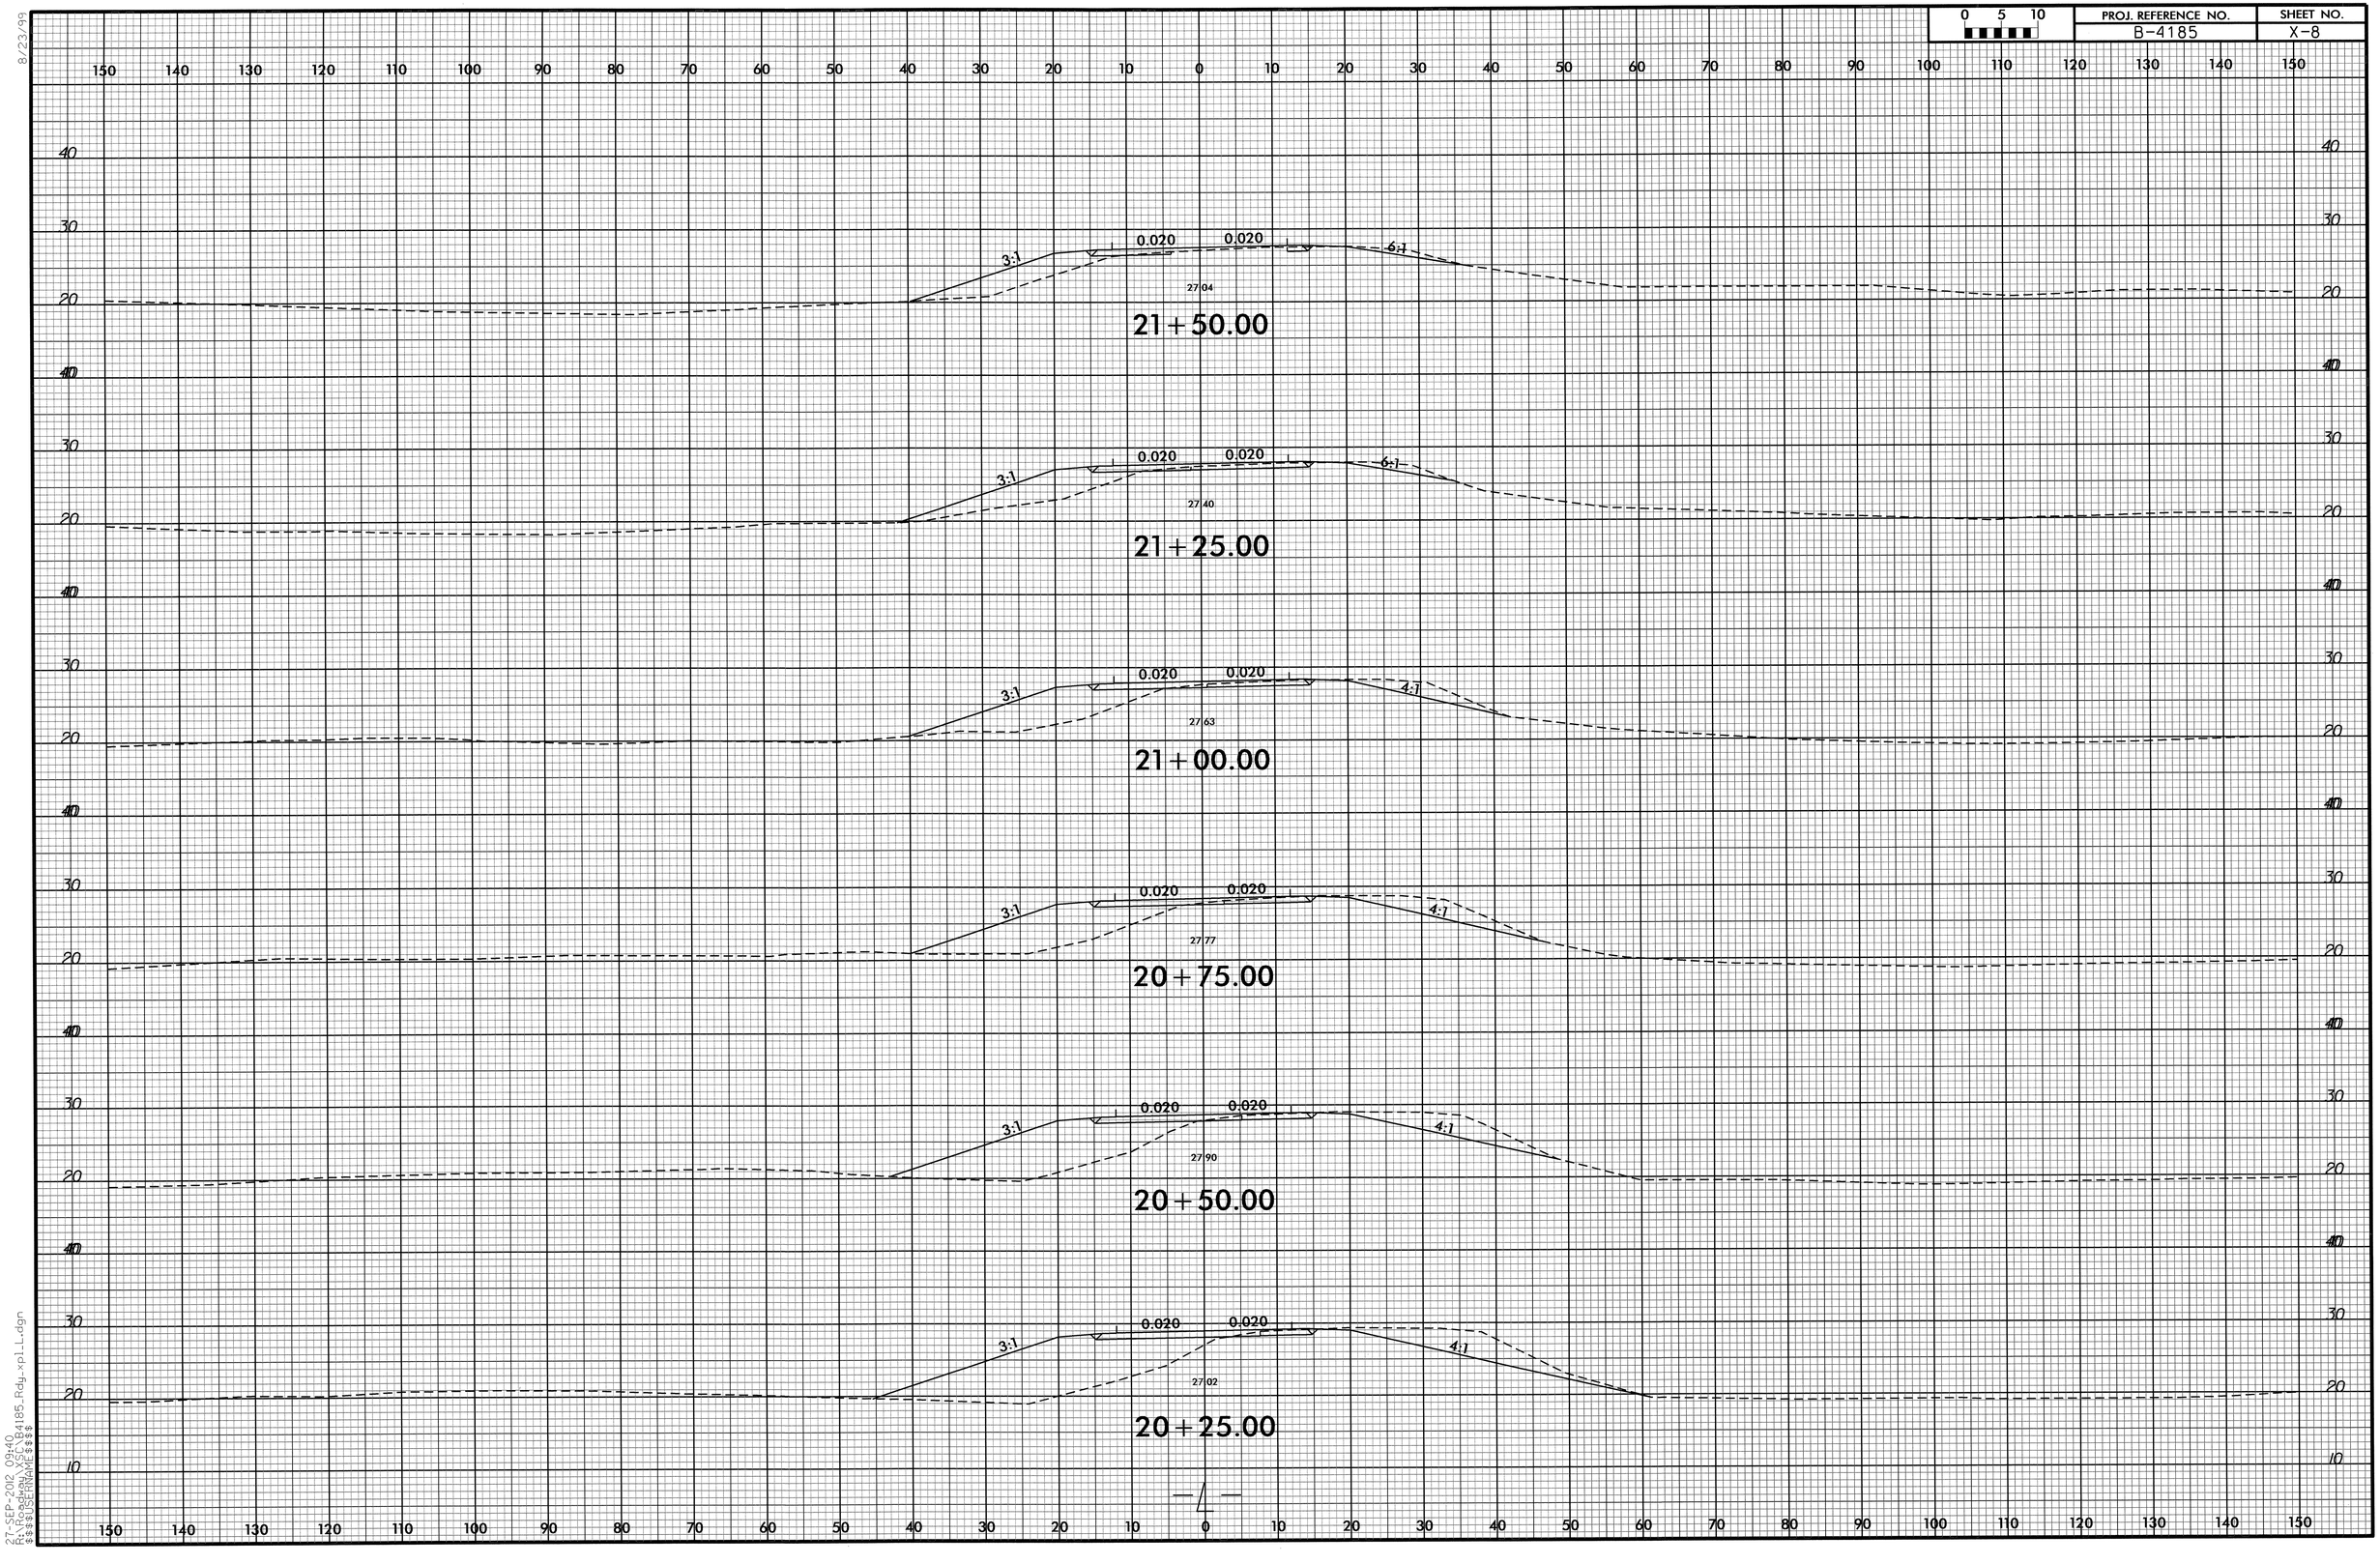

8/23/99
27-SEP-2012 09:40
R:\Roadway\Proj\B4185_Rdy_xpl_L.dgn
$$$$USERNAME$$$$

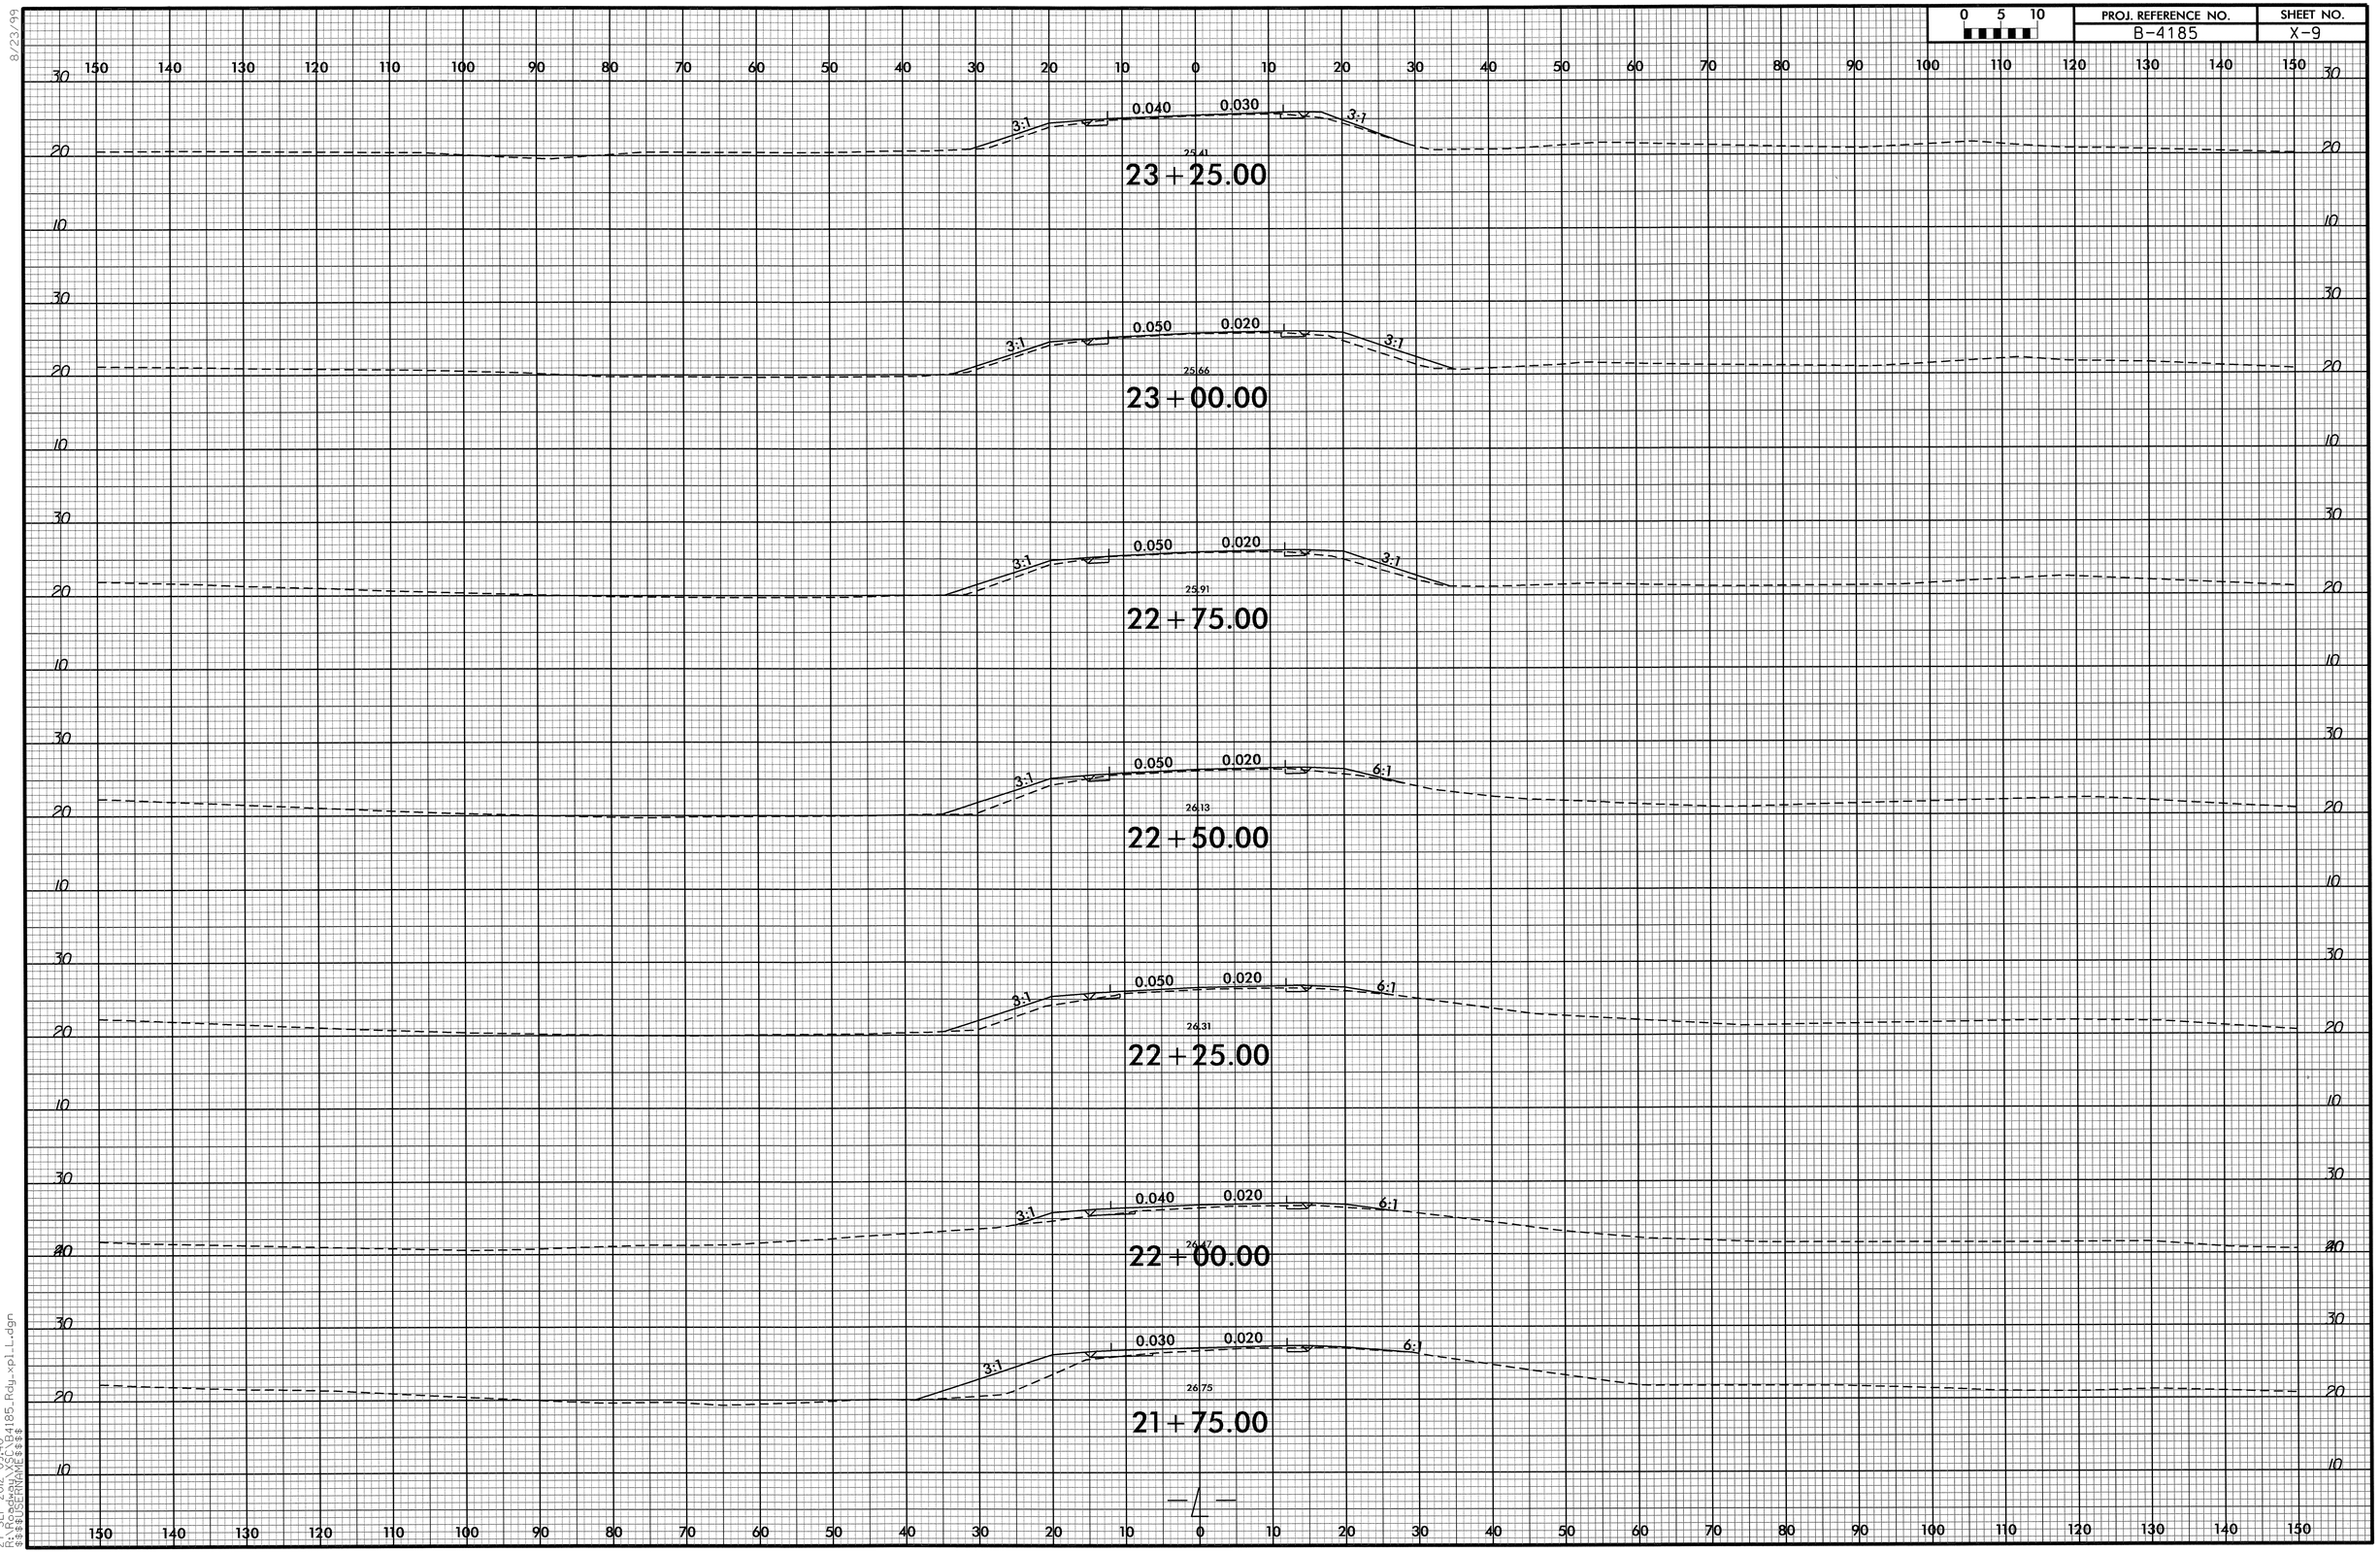

8/23/99

27-SEP-2012 09:40
R:\Roadway\XSC\B4185_Rdy_xpl_L.dgn
$$$$USERNAME$$$$

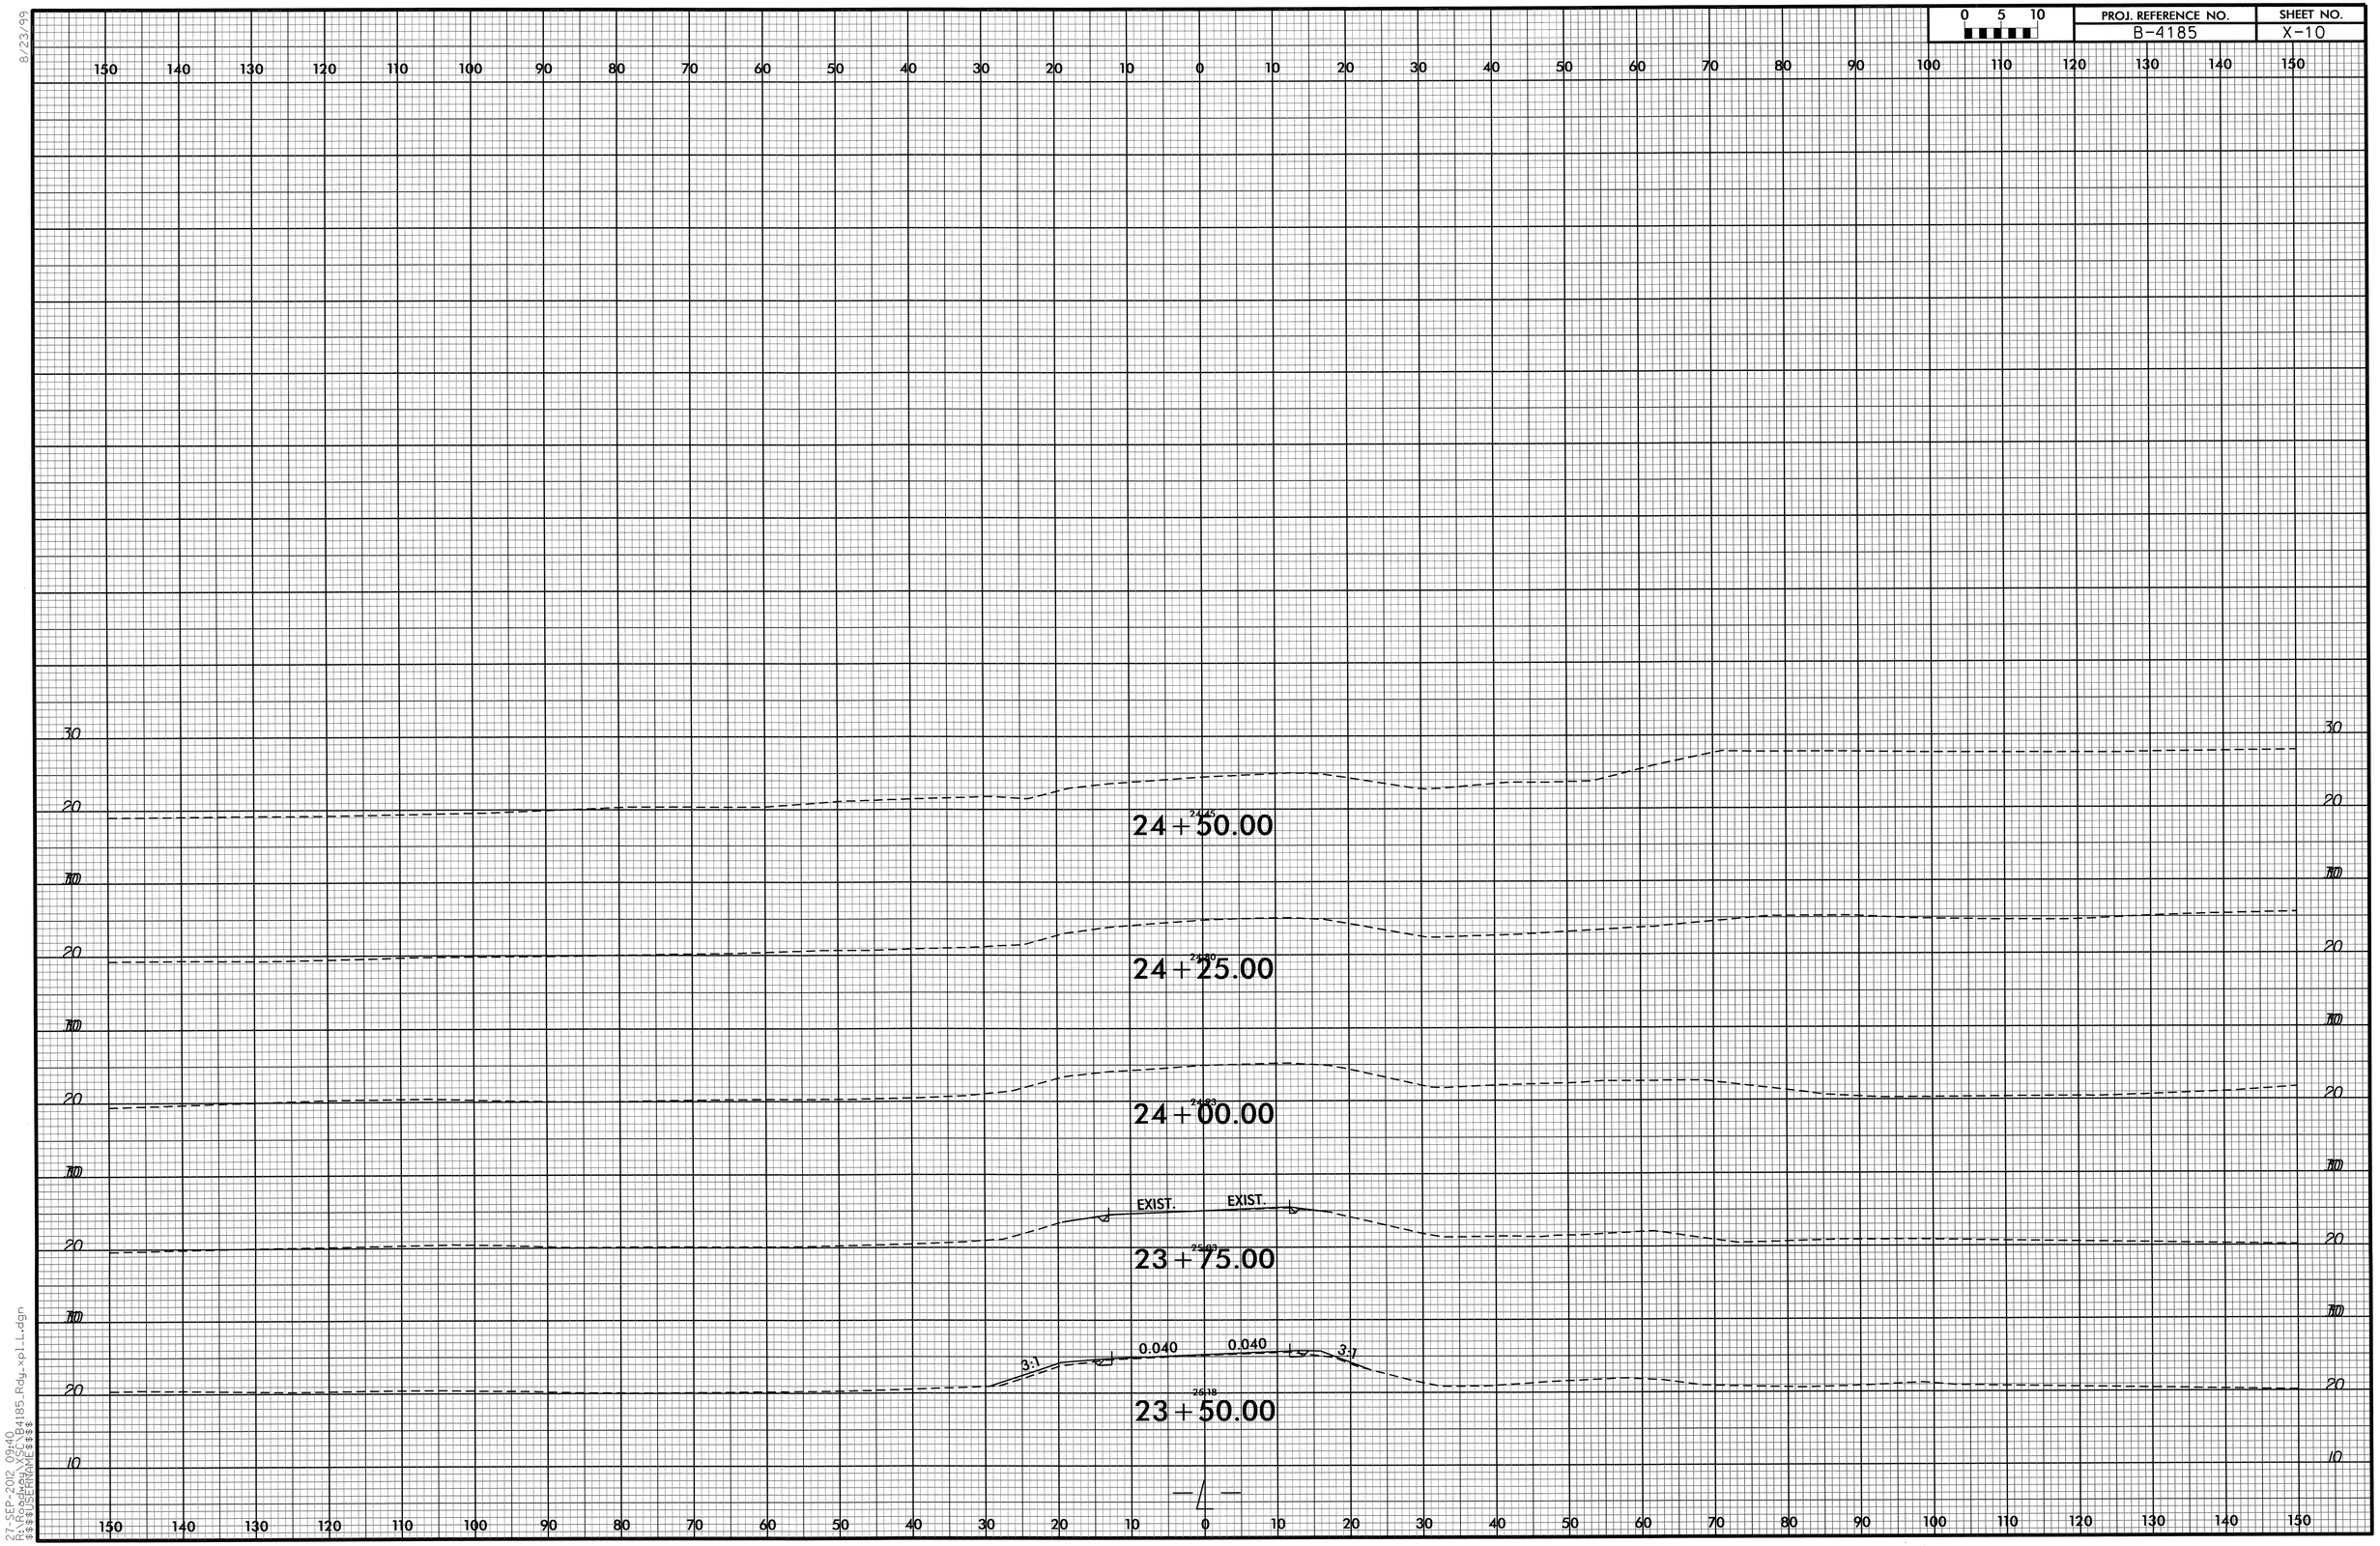

8/23/99

27-SEP-2012 09:40
R:\Roadway\XSC\B4185_Rdy_xpl_L.dgn
$$$$USERNAME$$$$

0 5 10	PROJ. REFERENCE NO.	SHEET NO.
	B-4185	X-11

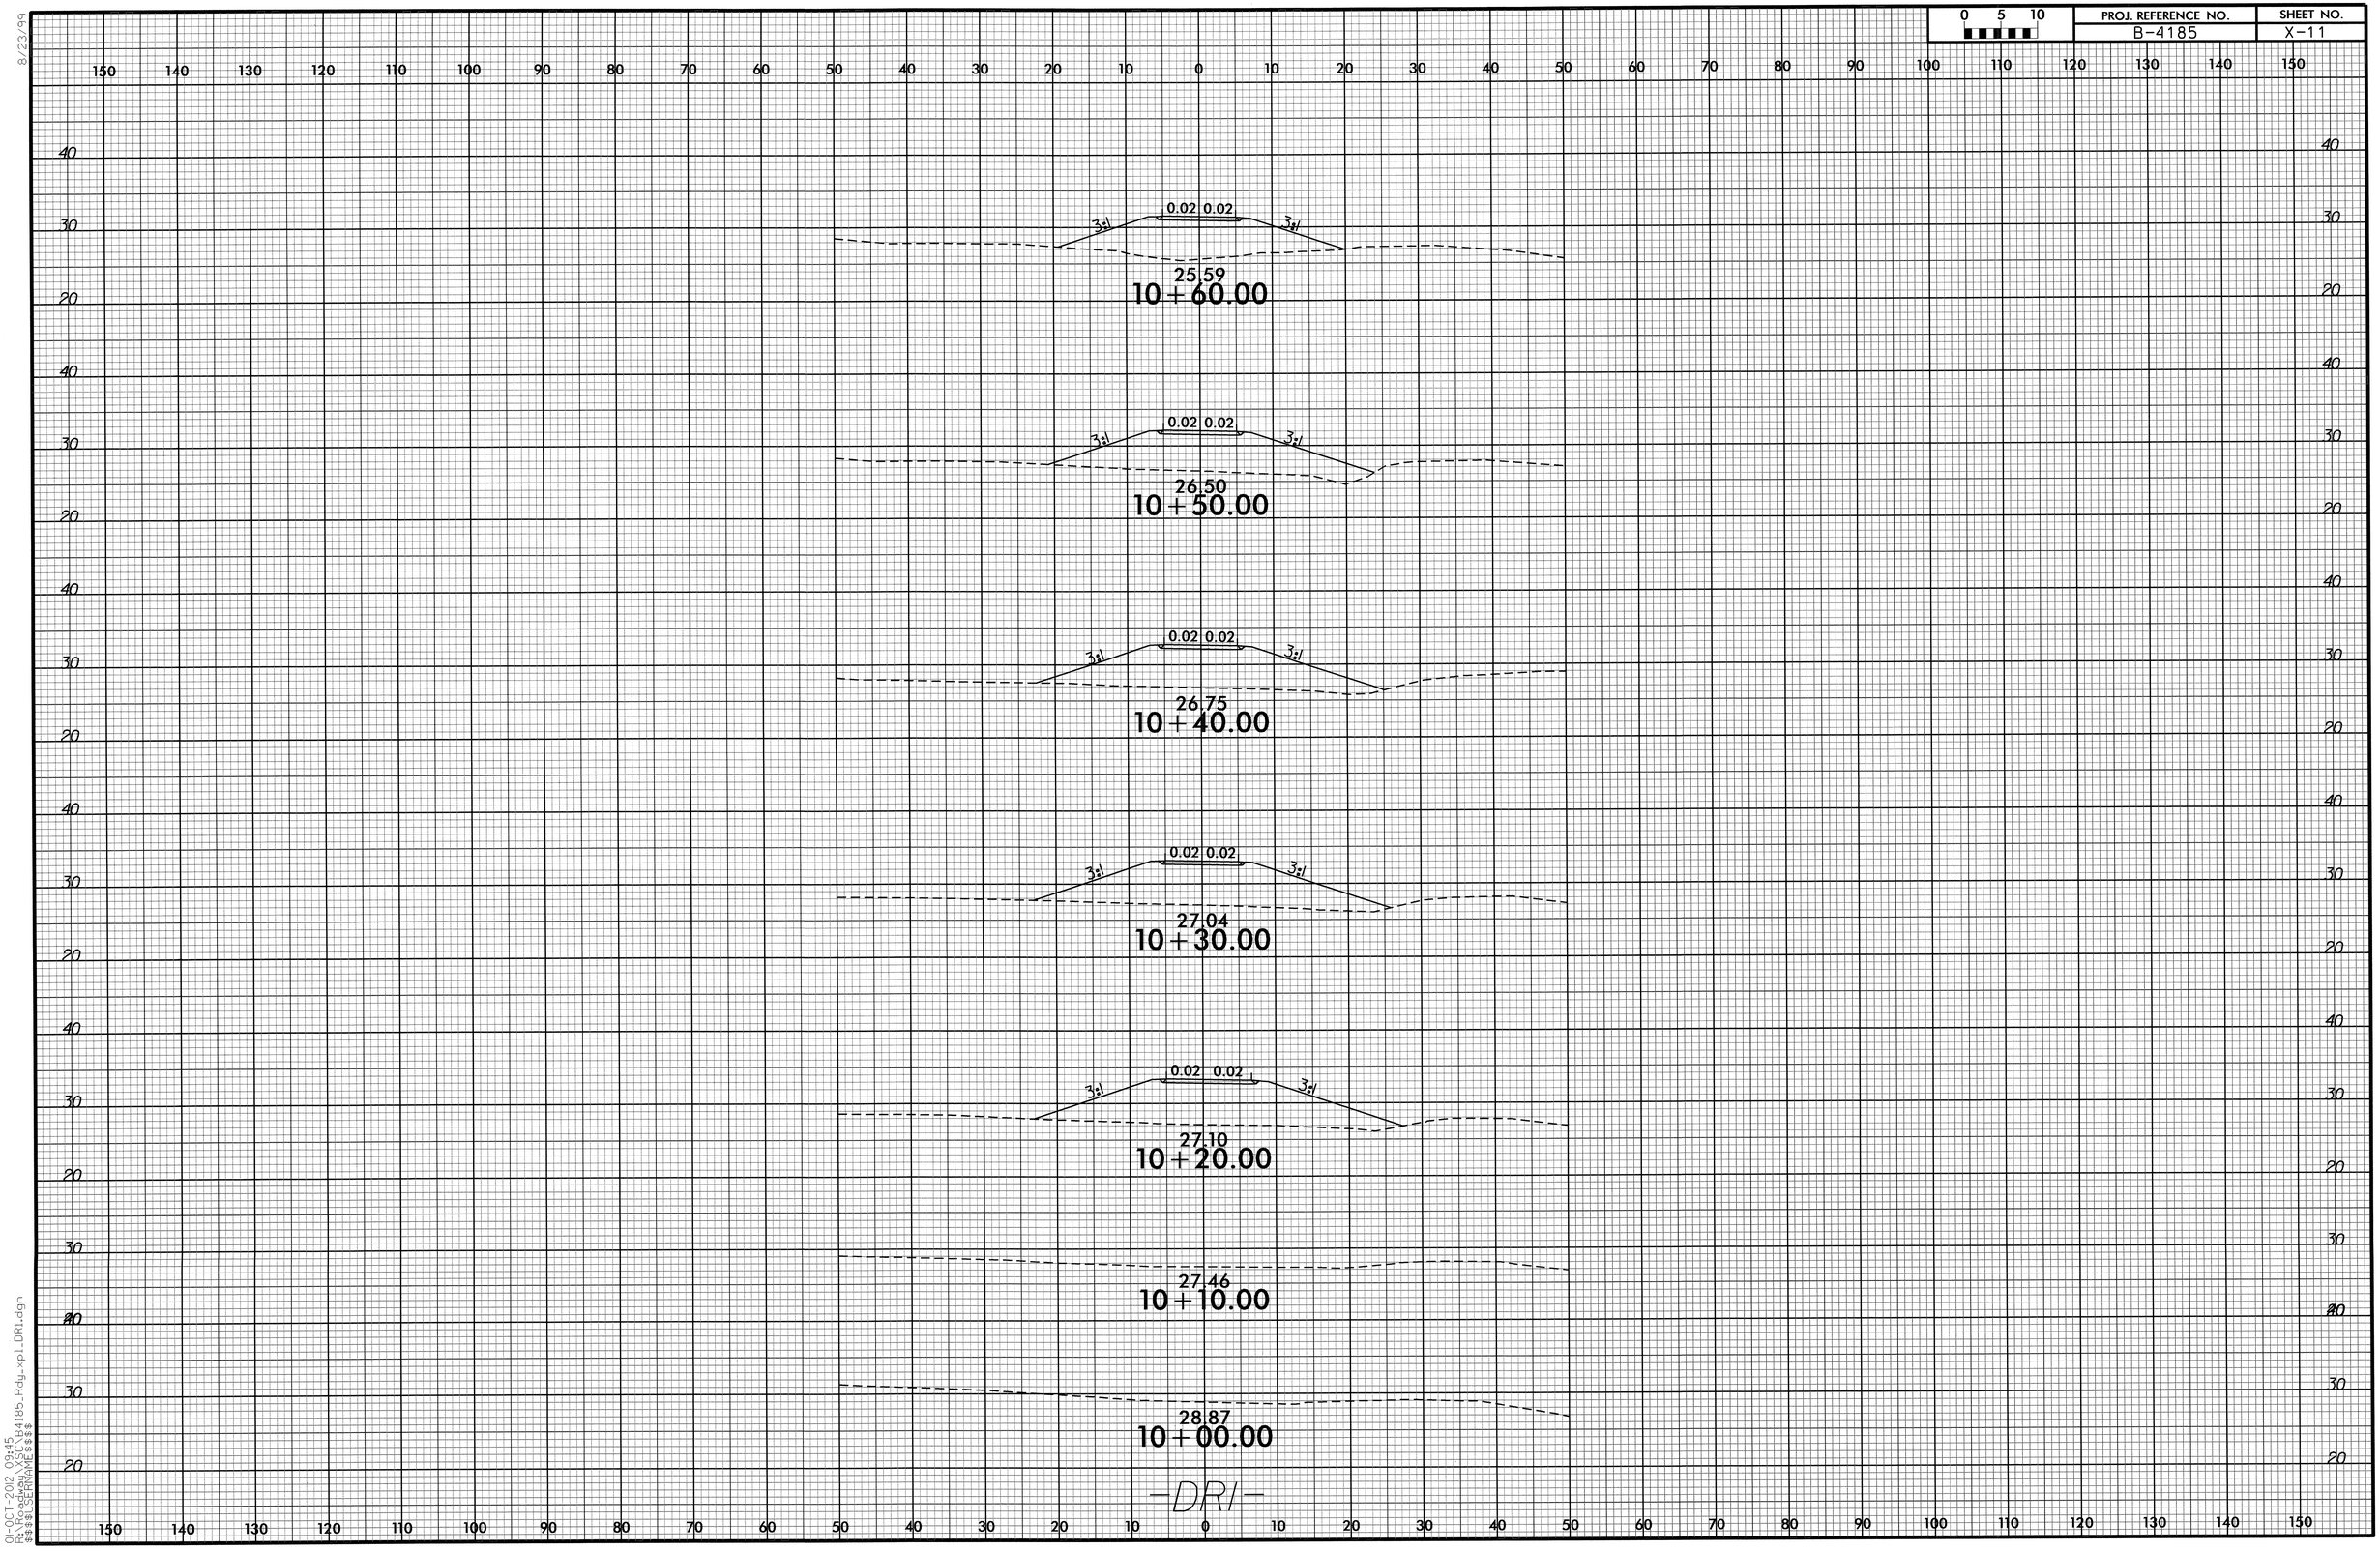

8/23/99

01-OCT-2012 09:45
R:\Roadway\X30_B4185_Rdy_xpl_DRI.dgn
$$$$USERNAME$$$$

0 5 10	PROJ. REFERENCE NO.	SHEET NO.
	B-4185	X-12

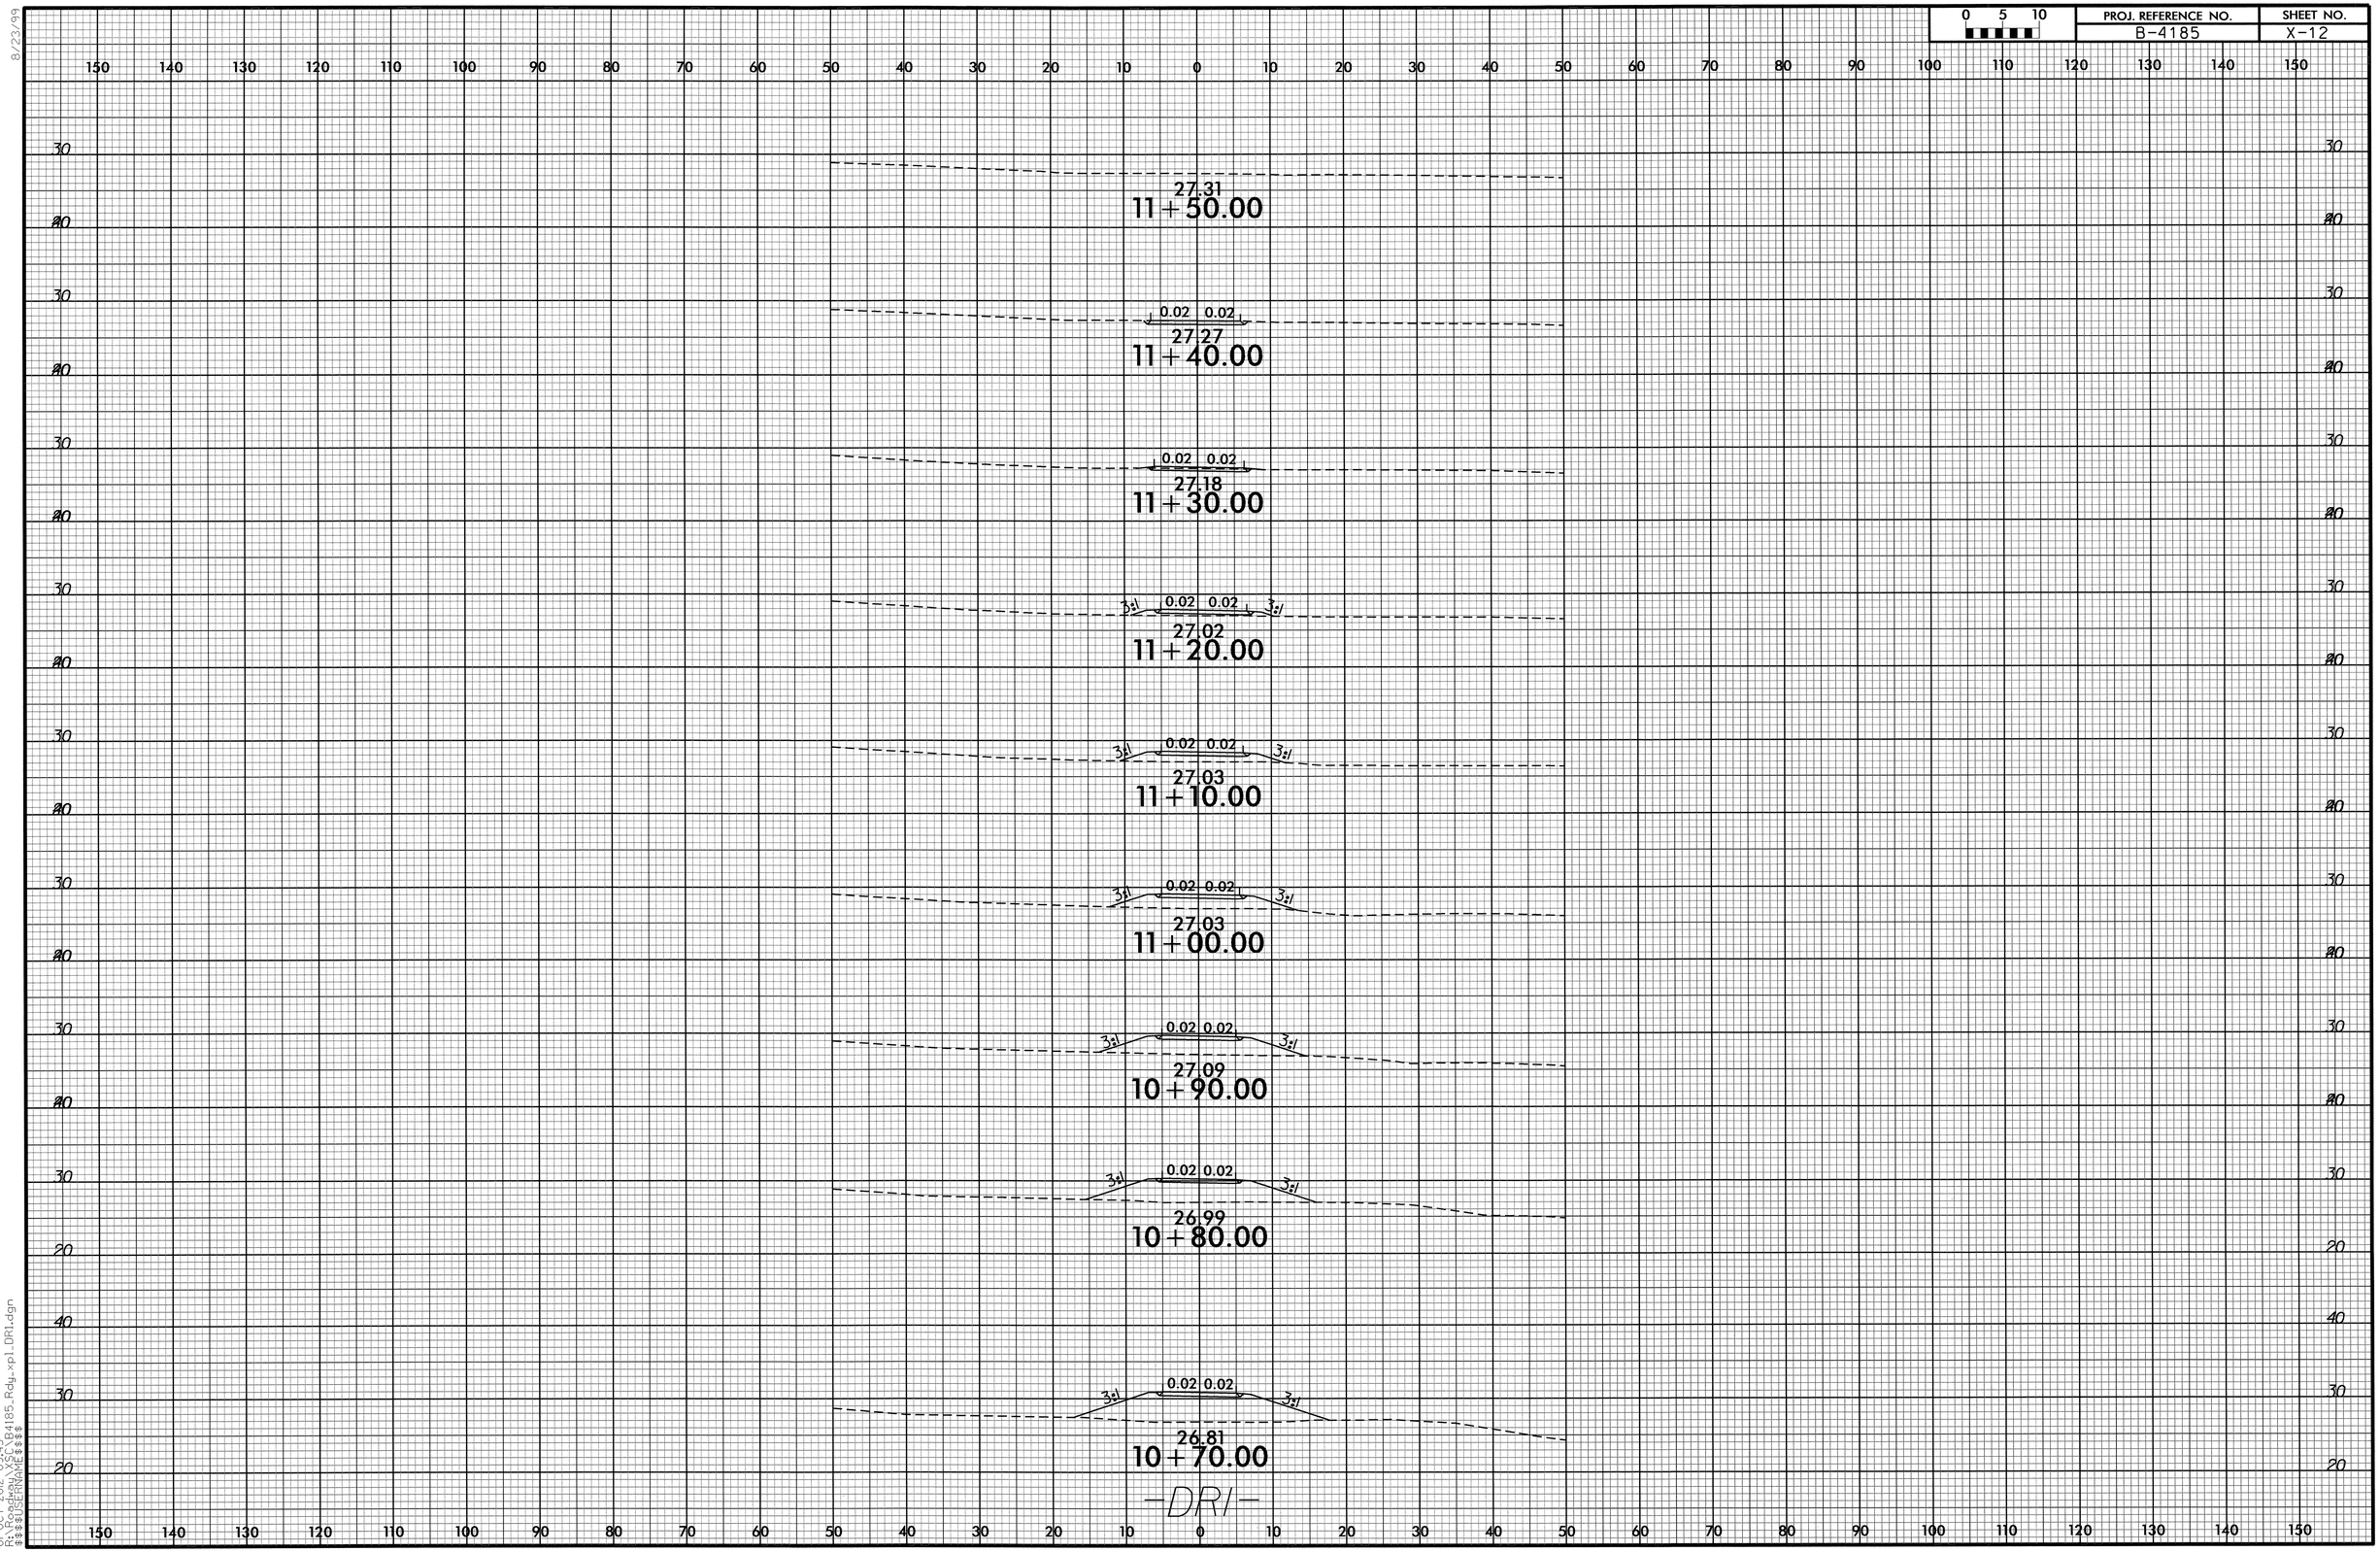

8/23/99

01-OCT-2012 09:45
R:\Roadway\PSLs\B4185_Rdy_xpl_DR1.dgn
$$$$USERNAME$$$$

0 5 10	PROJ. REFERENCE NO.	SHEET NO.
	B-4185	X-13

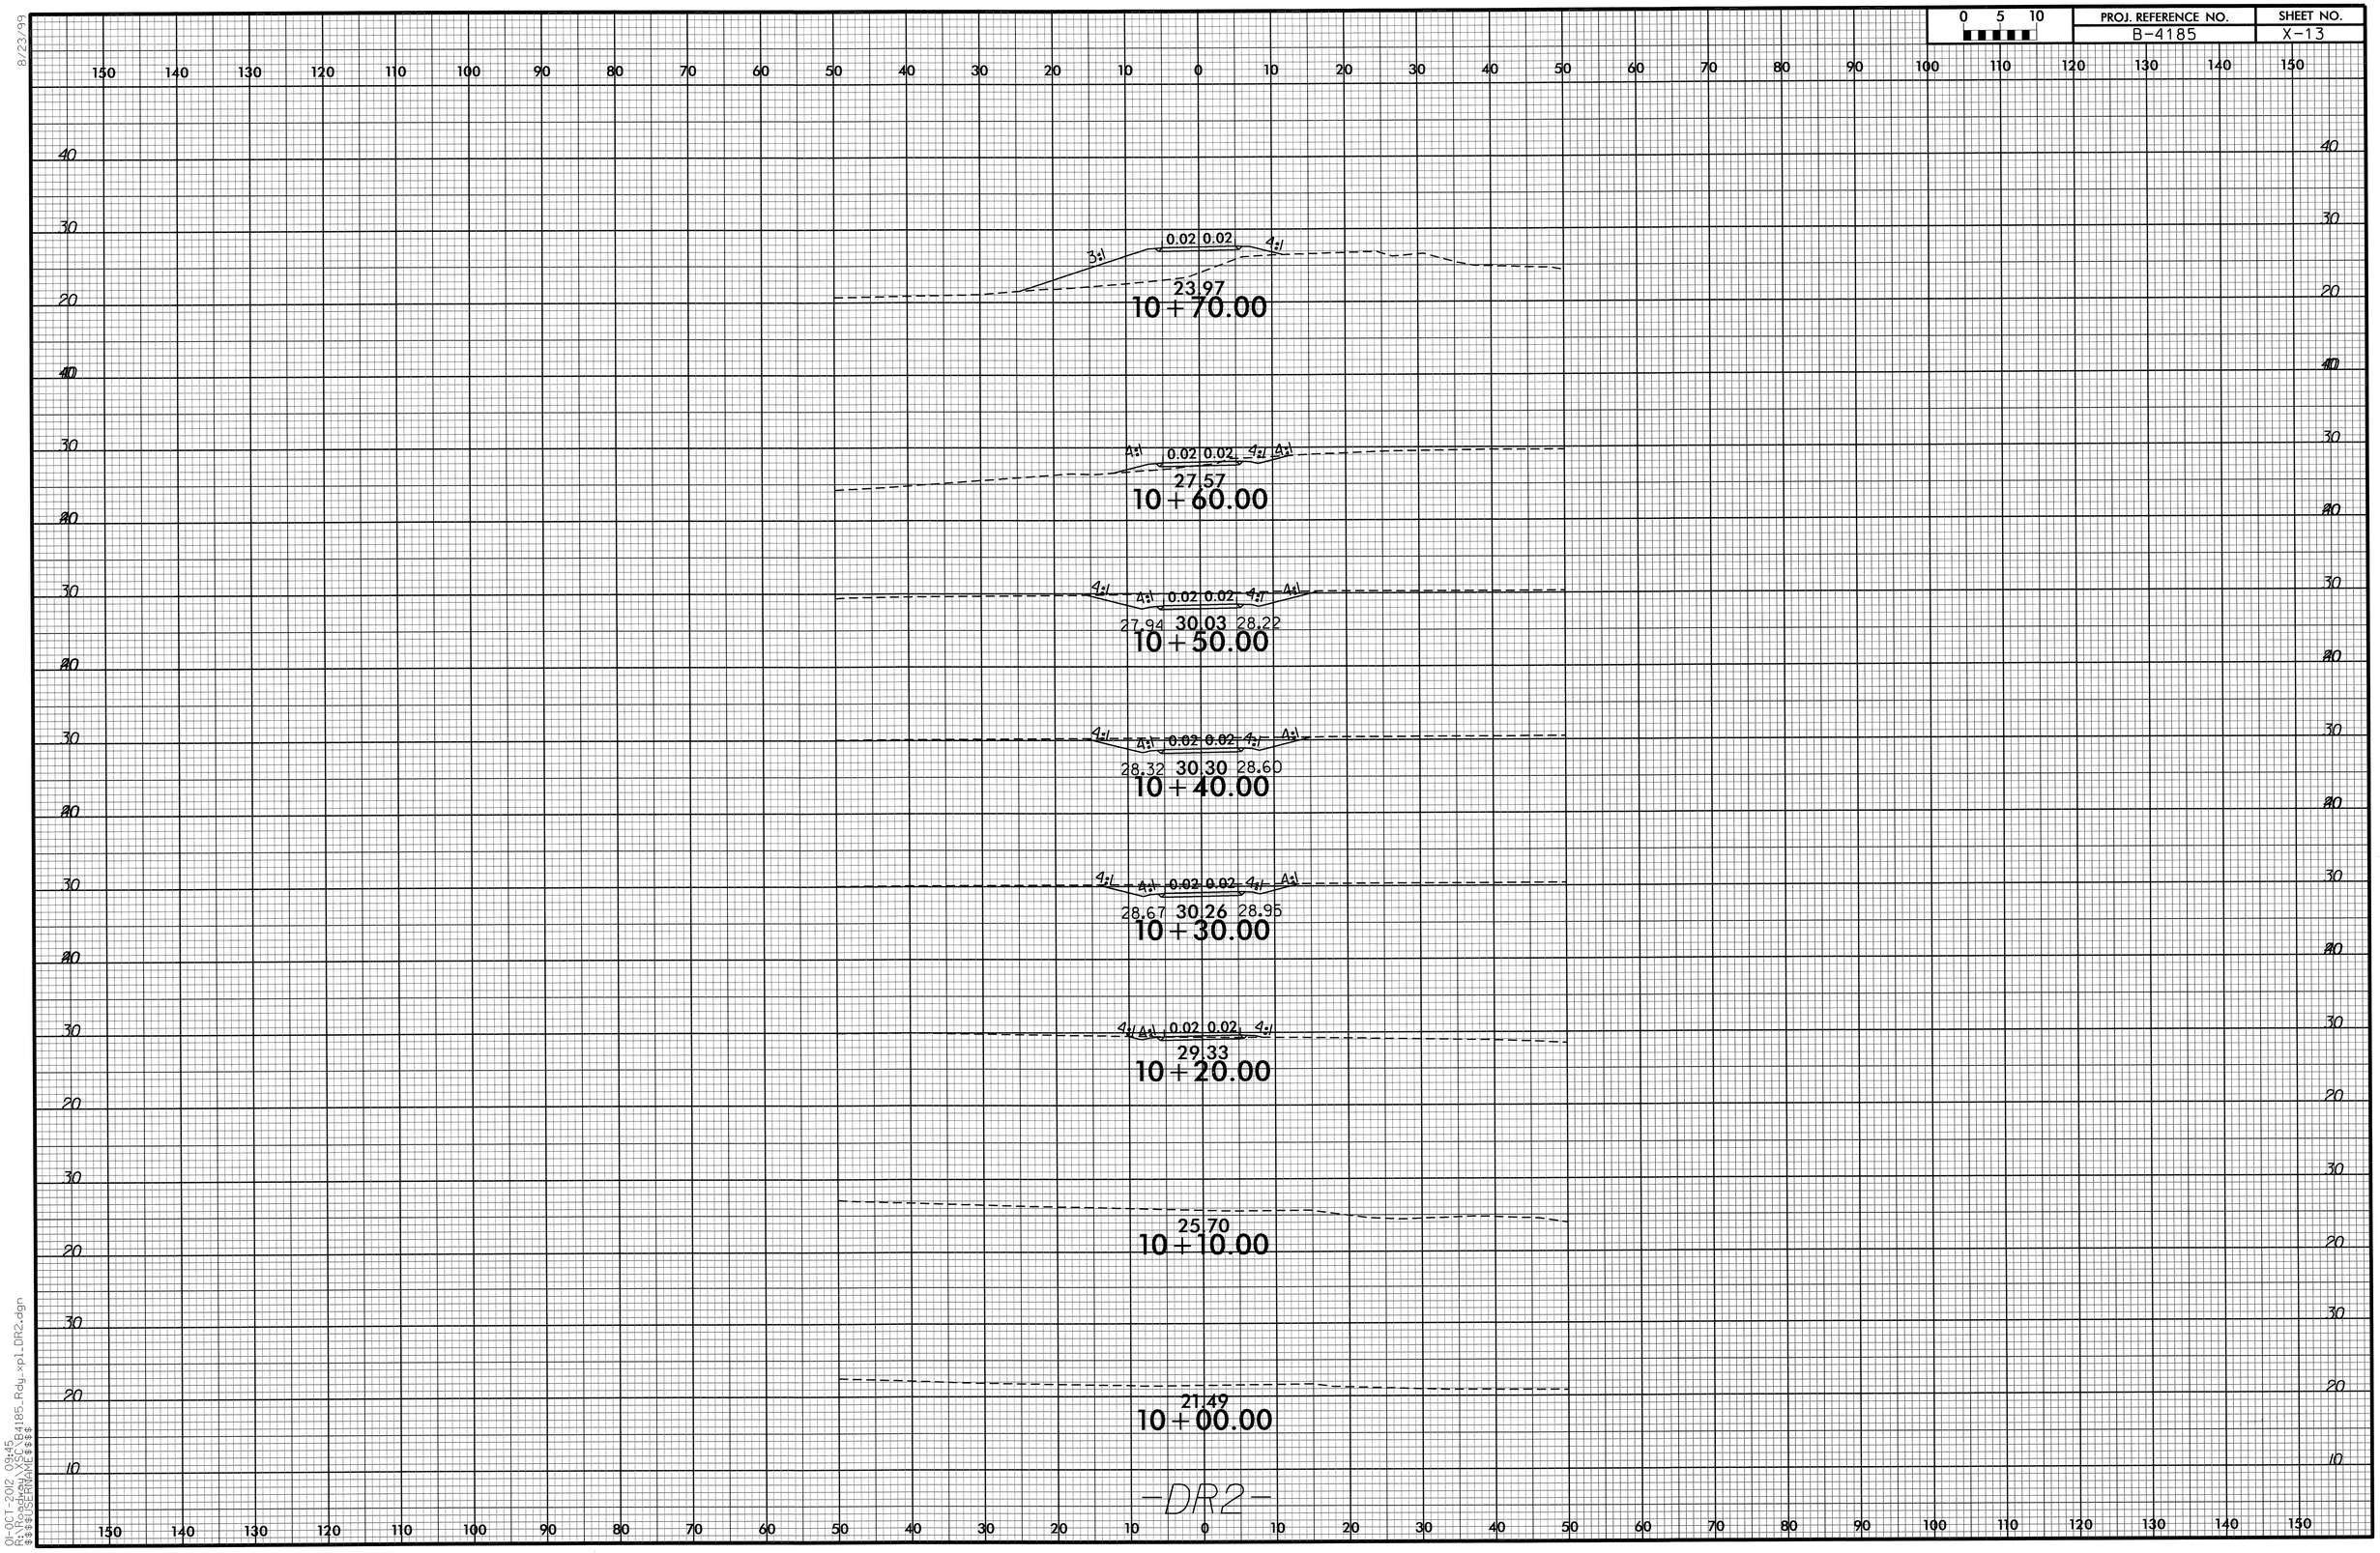

8/23/99

01-OCT-2012 09:45
R:\Roadway\Proj\B4185_Rdy_xpl_DR2.dgn
$$$$USERNAME$$$$

0 5 10	PROJ. REFERENCE NO.	SHEET NO.
	B-4185	X-14

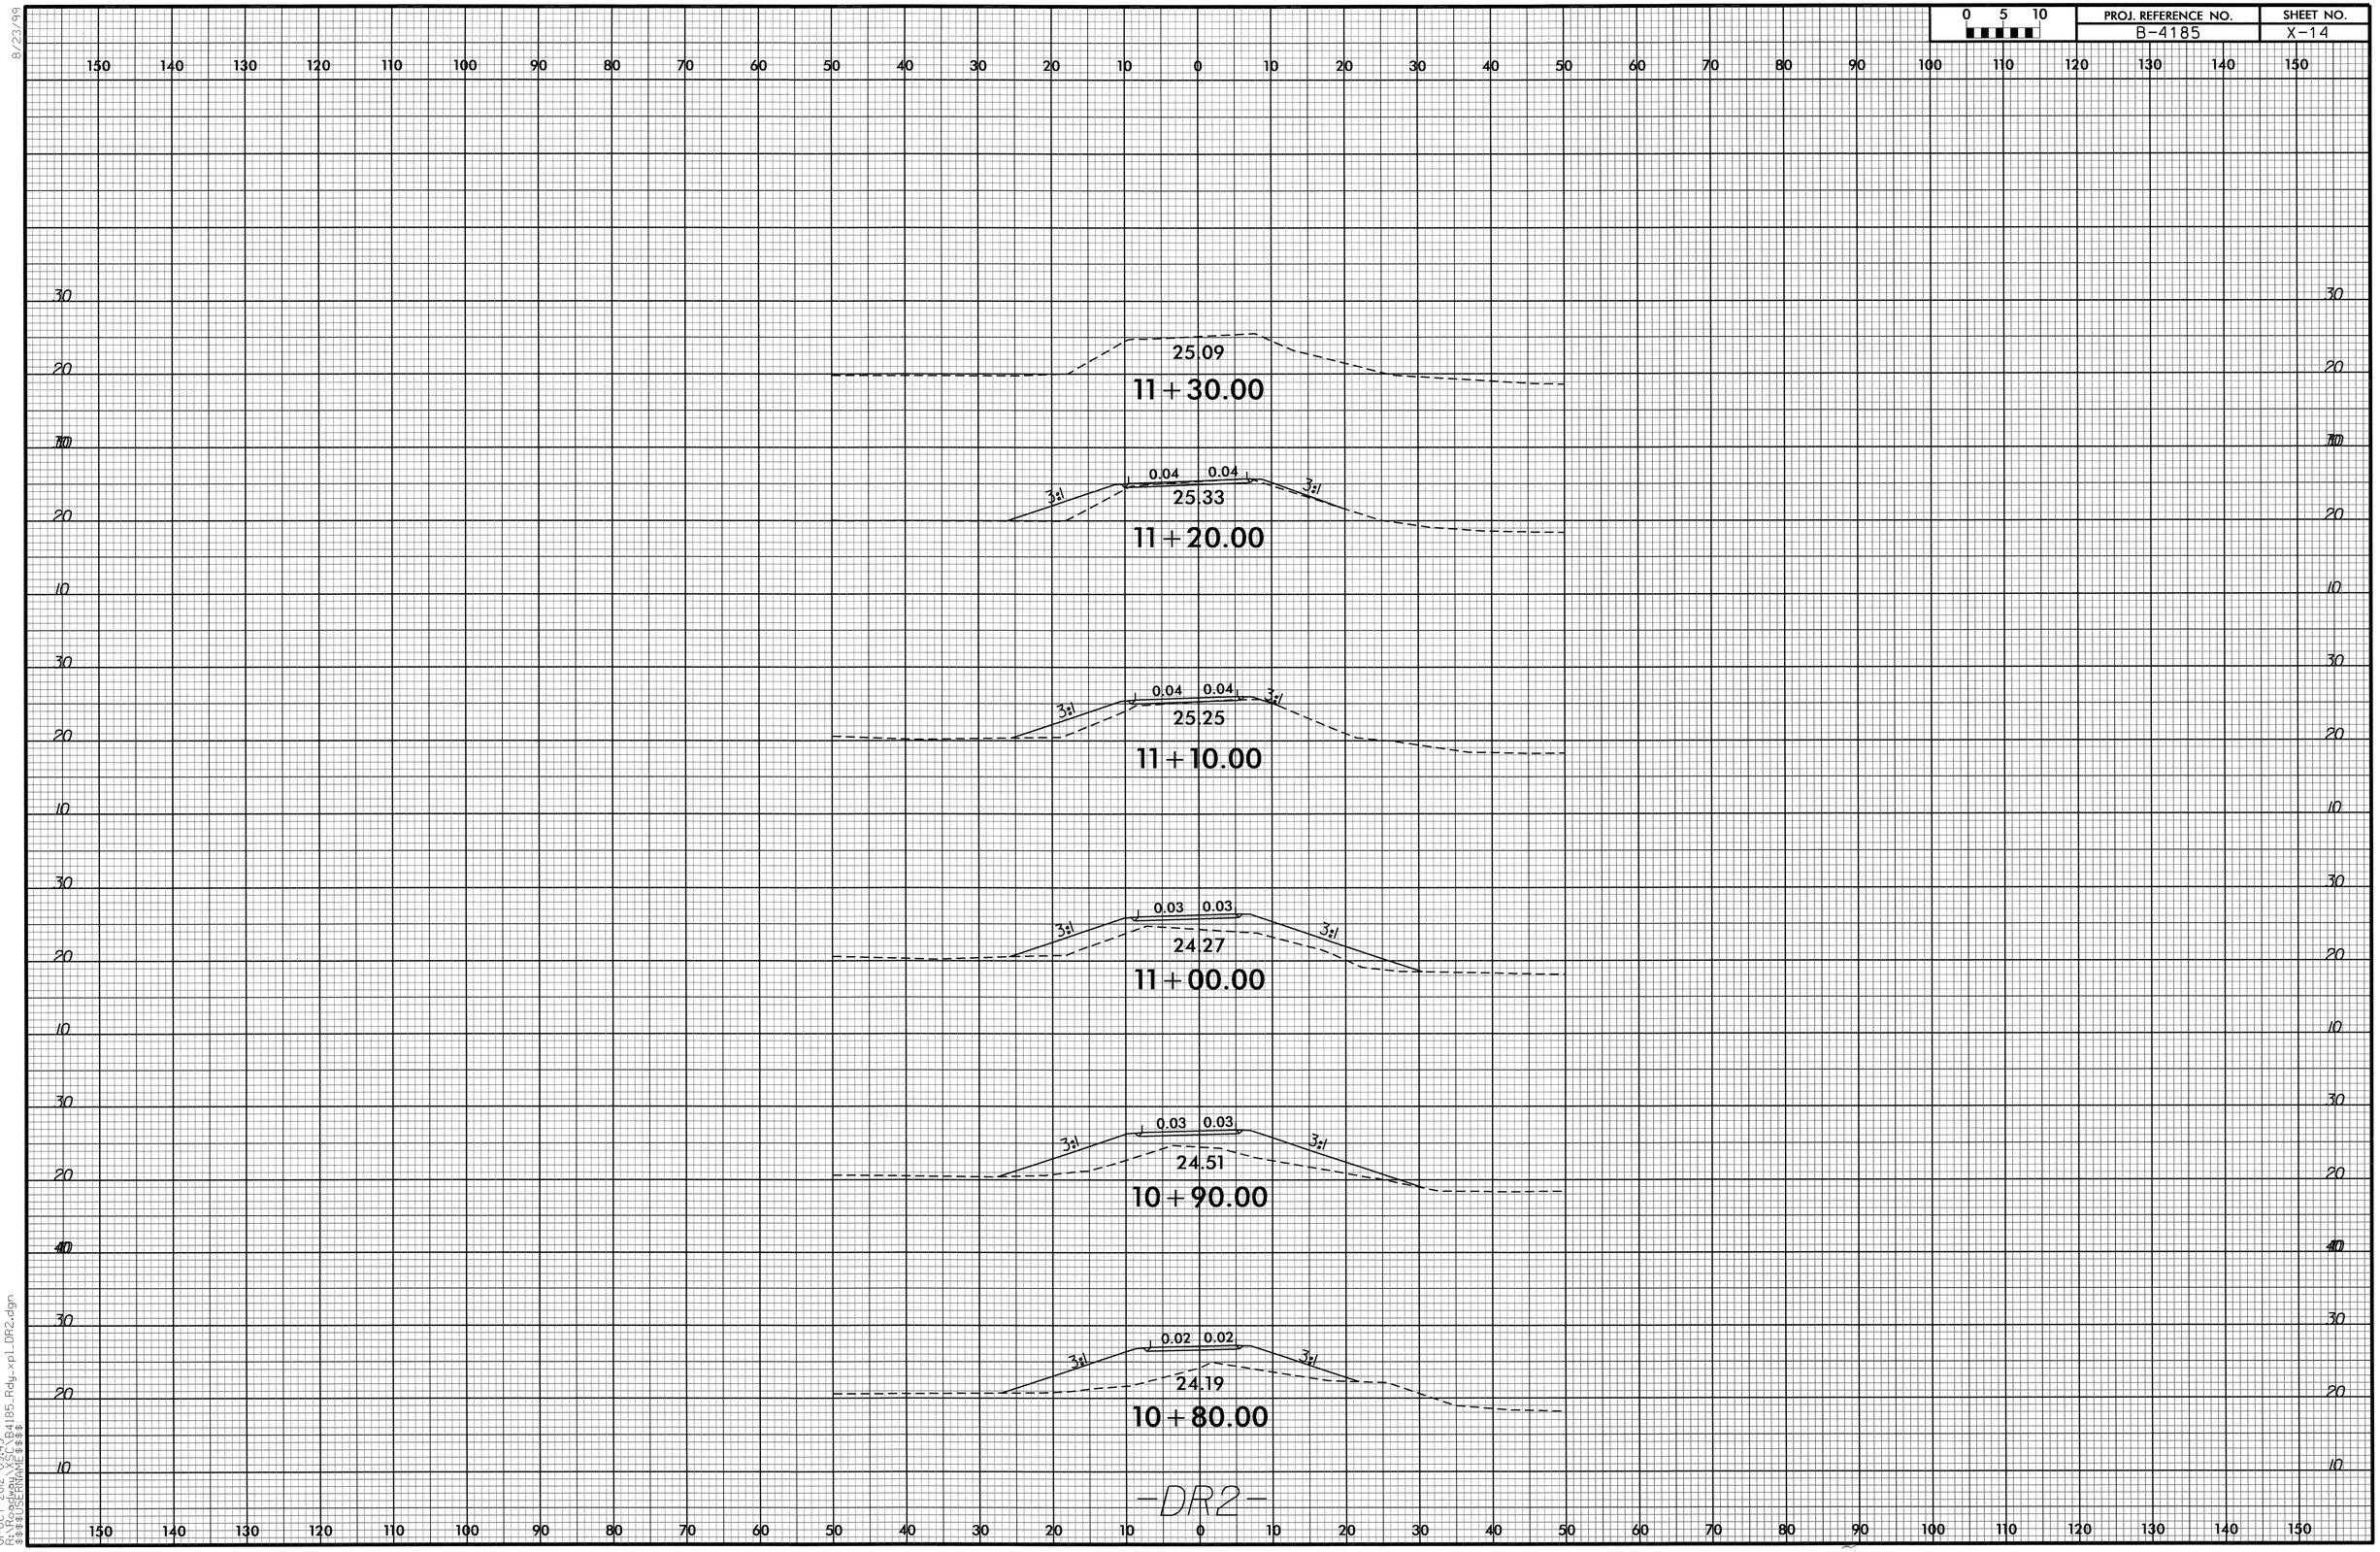

8/23/99

01-OCT-2012 09:45
R:\Roadway\XSC\B4185_Rdy_xpl_DR2.dgn
$$$$USERNAME$$$$