F.A. PROJECT NO. BRZ-1119(3)

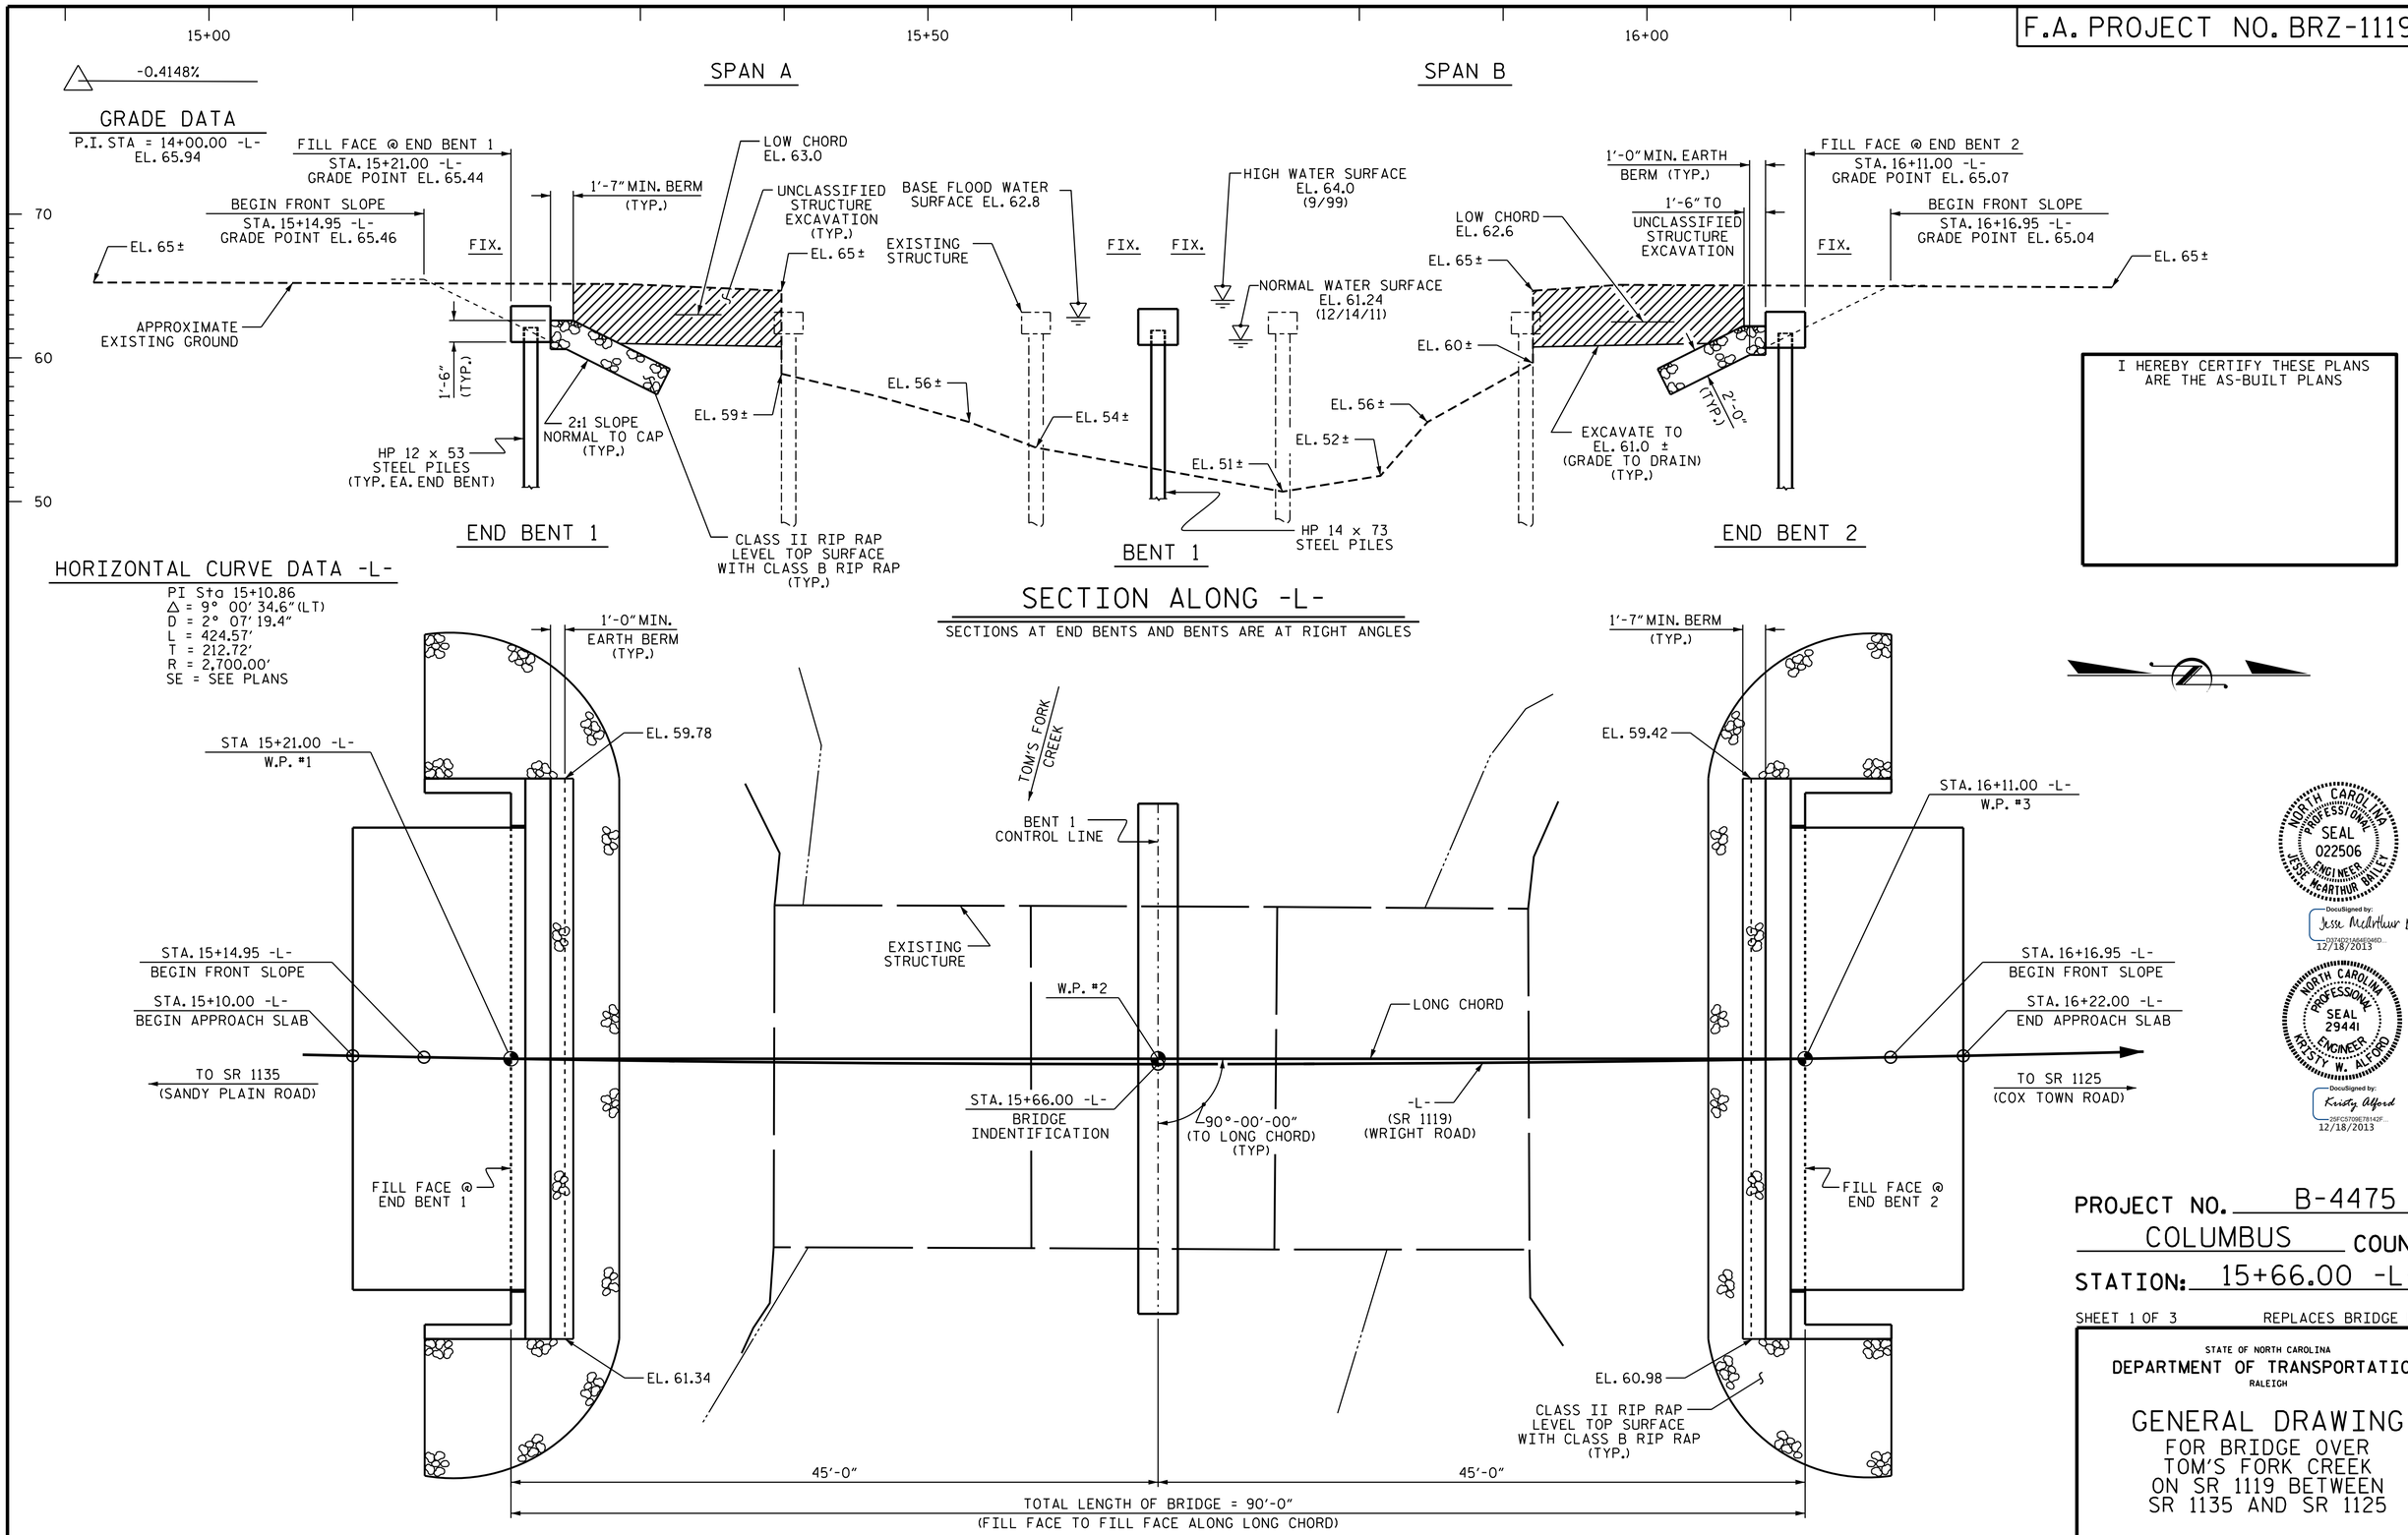

I HEREBY CERTIFY THESE PLANS ARE THE AS-BUILT PLANS

NORTH CAROLINA PROFESSIONAL SEAL 022506 ENGINEER JESSE McARTHUR BAILEY

DocuSigned by: Jesse McArthur Bailey
D374D21A64E046D...
12/18/2013

NORTH CAROLINA PROFESSIONAL SEAL 29441 ENGINEER KRISTY W. ALFORD

DocuSigned by: Kristy Alford
25FC5709E78142F...
12/18/2013

PROJECT NO. B-4475

COLUMBUS COUNTY

STATION: 15+66.00 -L-

SHEET 1 OF 3 REPLACES BRIDGE NO. 85

STATE OF NORTH CAROLINA
DEPARTMENT OF TRANSPORTATION
RALEIGH

GENERAL DRAWING
FOR BRIDGE OVER
TOM'S FORK CREEK
ON SR 1119 BETWEEN
SR 1135 AND SR 1125

REVISIONS						SHEET NO.
NO.	BY:	DATE:	NO.	BY:	DATE:	S-1
1			3			TOTAL SHEETS
2			4			16

DRAWN BY : K.W. ALFORD DATE : 04/12
CHECKED BY : S.H. SOCKWELL DATE : 4/12/12

16-DEC-2013 09:53
N:\Structures\Plans\Gen_Draw\B4475_SD_GD.dgn
kalford