TIP NO: B–4475

CONTRACT: C203348

STATE	STATE PROJECT REFERENCE NO.	SHEET NO.	TOTAL SHEETS
N.C.	B-4475		

STATE PROJ. NO.	F. A. PROJ. NO.	DESCRIPTION
38380.1.1	BRZ–1119(3)	P.E.
38380.2.1	BRZ–1119(3)	R/W & UTIL.
38380.3.FD1	BRZ–1119(3)	CONST.

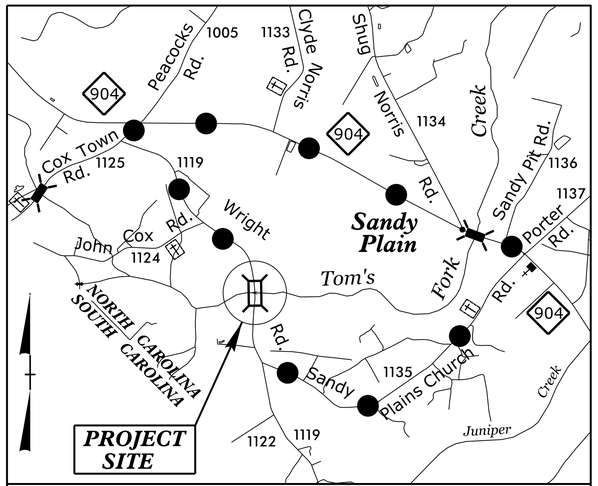

VICINITY MAP — DETOUR ROUTE

STATE OF NORTH CAROLINA
DIVISION OF HIGHWAYS

COLUMBUS COUNTY

LOCATION: BRIDGE NO. 85 OVER TOM'S FORK CREEK ON SR 1119 (WRIGHT ROAD)

TYPE OF WORK: GRADING, DRAINAGE, PAVING AND STRUCTURE

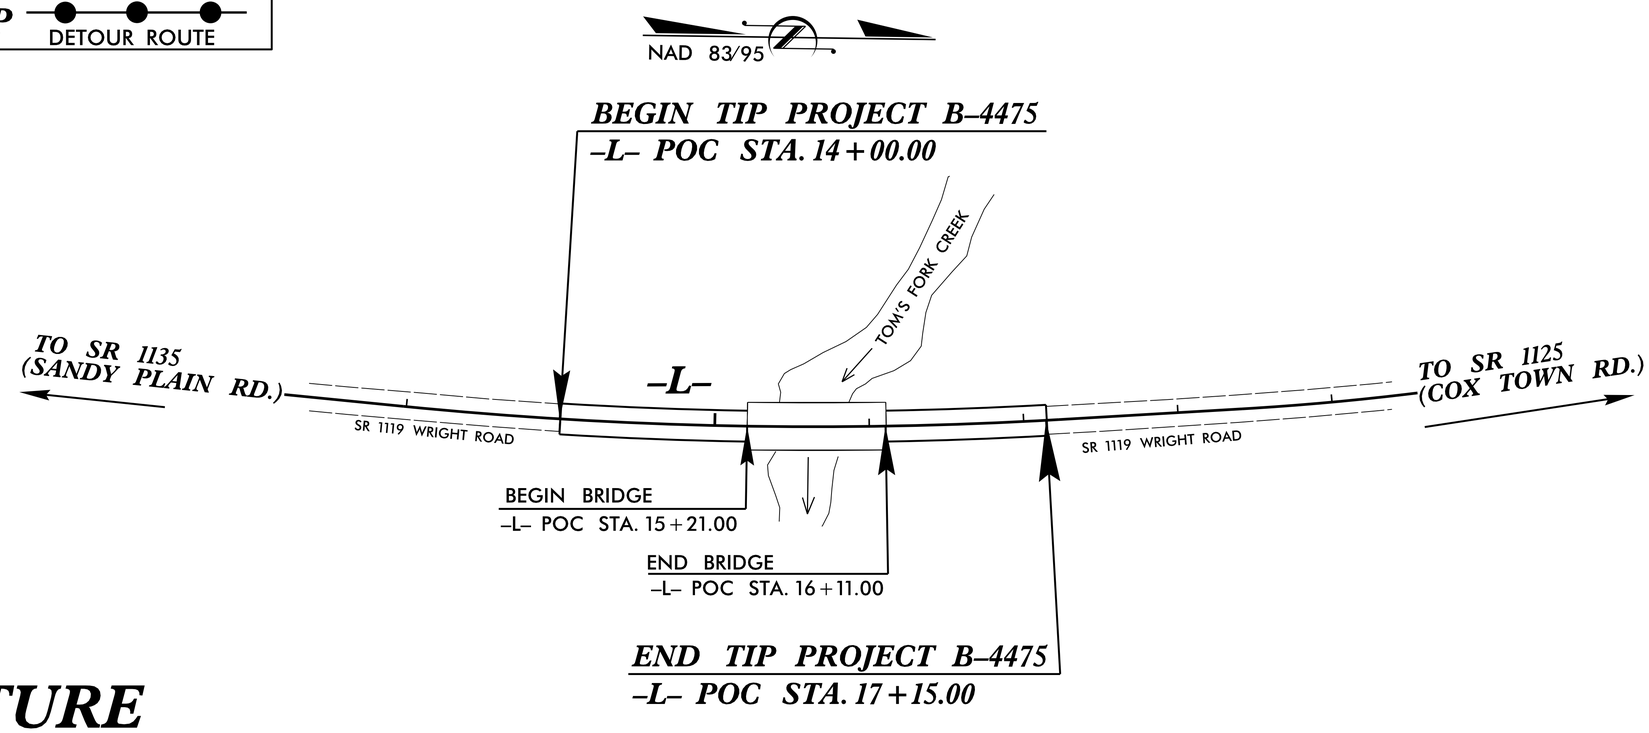

STRUCTURE

DESIGN DATA

ADT 2012 = 800
ADT 2033 = 1,390
DHV = 14%
V = 60 MPH
D = 65%
T = 3%
* (TTST 1% DUAL 2%)
CLASS = LOCAL
SUBREGIONAL TIER

PROJECT LENGTH

LENGTH ROADWAY OF F.A. PROJECT B–4475: 0.043 MILES

LENGTH STRUCTURE OF F.A. PROJECT B–4475: 0.017 MILES

TOTAL LENGTH OF TIP PROJECT B–4475: 0.060 MILES

Prepared In the Office of:

DIVISION OF HIGHWAYS
STRUCTURES MANAGEMENT UNIT
1000 BIRCH RIDGE DR.
RALEIGH, N.C. 27610

2012 STANDARD SPECIFICATIONS

LETTING DATE : FEBRUARY 18, 2014

J.M. BAILEY, P.E.
PROJECT ENGINEER

K.W. ALFORD, P.E.
PROJECT DESIGN ENGINEER