NOTES :

FOR BERM WIDTH DIMENSIONS, SEE GENERAL DRAWING.

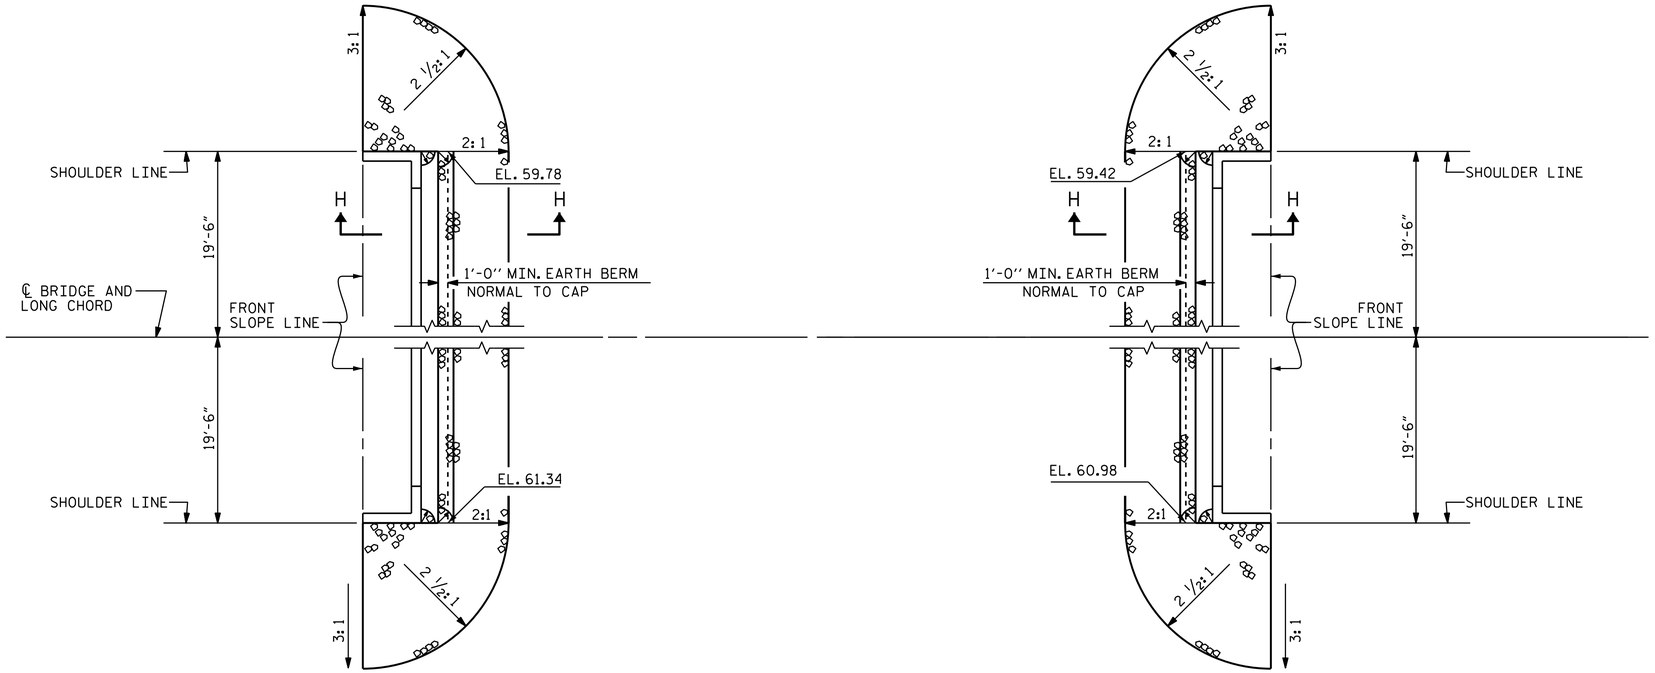

ESTIMATED QUANTITIES			
BRIDGE @ STA. 15+66.00 -L-	RIP RAP CLASS B	RIP RAP CLASS II (2'-0" THICK)	GEOTEXTILE FOR DRAINAGE
	TONS	TONS	SQUARE YARDS
END BENT 1	20	79	90
END BENT 2	21	85	95

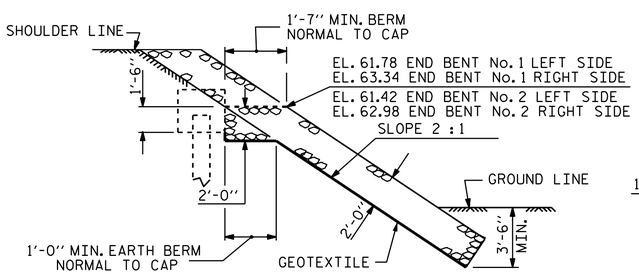

SECTION H-H

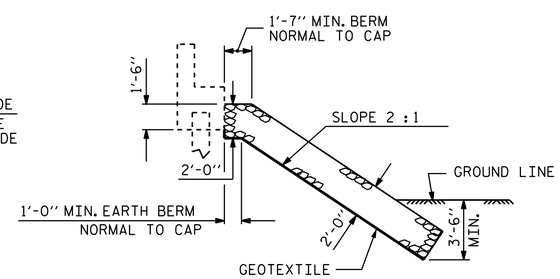

℄ SECTION

BERM RIP RAPPED

PROJECT NO. B-4475

COUNTY COLUMBUS

STATION: 15+66.00 -L-

SHEET OF

STATE OF NORTH CAROLINA
DEPARTMENT OF TRANSPORTATION
RALEIGH

STANDARD

RIP RAP DETAILS

NORTH CAROLINA PROFESSIONAL SEAL 29441 ENGINEER KRISTY W. ALFORD

DocuSigned by: Kristy Alford 25FC5709E78142F...
12/18/2013

REVISIONS						SHEET NO.
NO.	BY:	DATE:	NO.	BY:	DATE:	S-15
1			3			TOTAL SHEETS
2			4			16

ASSEMBLED BY : Fr. Lea		DATE : 6-15-2012	
CHECKED BY : A.C. OUTLAW		DATE : 12/12	
DRAWN BY : REK 1/84	REV. 5/1/06R		TLA/GM
CHECKED BY : RDU 1/84	REV. 10/1/11		MAA/GM
	REV. 12/21/11		MAA/GM

20-NOV-2013 11:27
N:\Structures\Plans\Misc_Draw\B4475_SD_RR.dgn
kalford

STD. NO. RR1 (Sht 2)