PROJECT REFERENCE NO.	SHEET NO.
B-5164	EC-5/CONST.4
R/W SHEET NO.	
ROADWAY DESIGN ENGINEER	HYDRAULICS ENGINEER

NOTE:
UTILIZE SPECIAL STILLING BASIN(S) AS NEEDED.

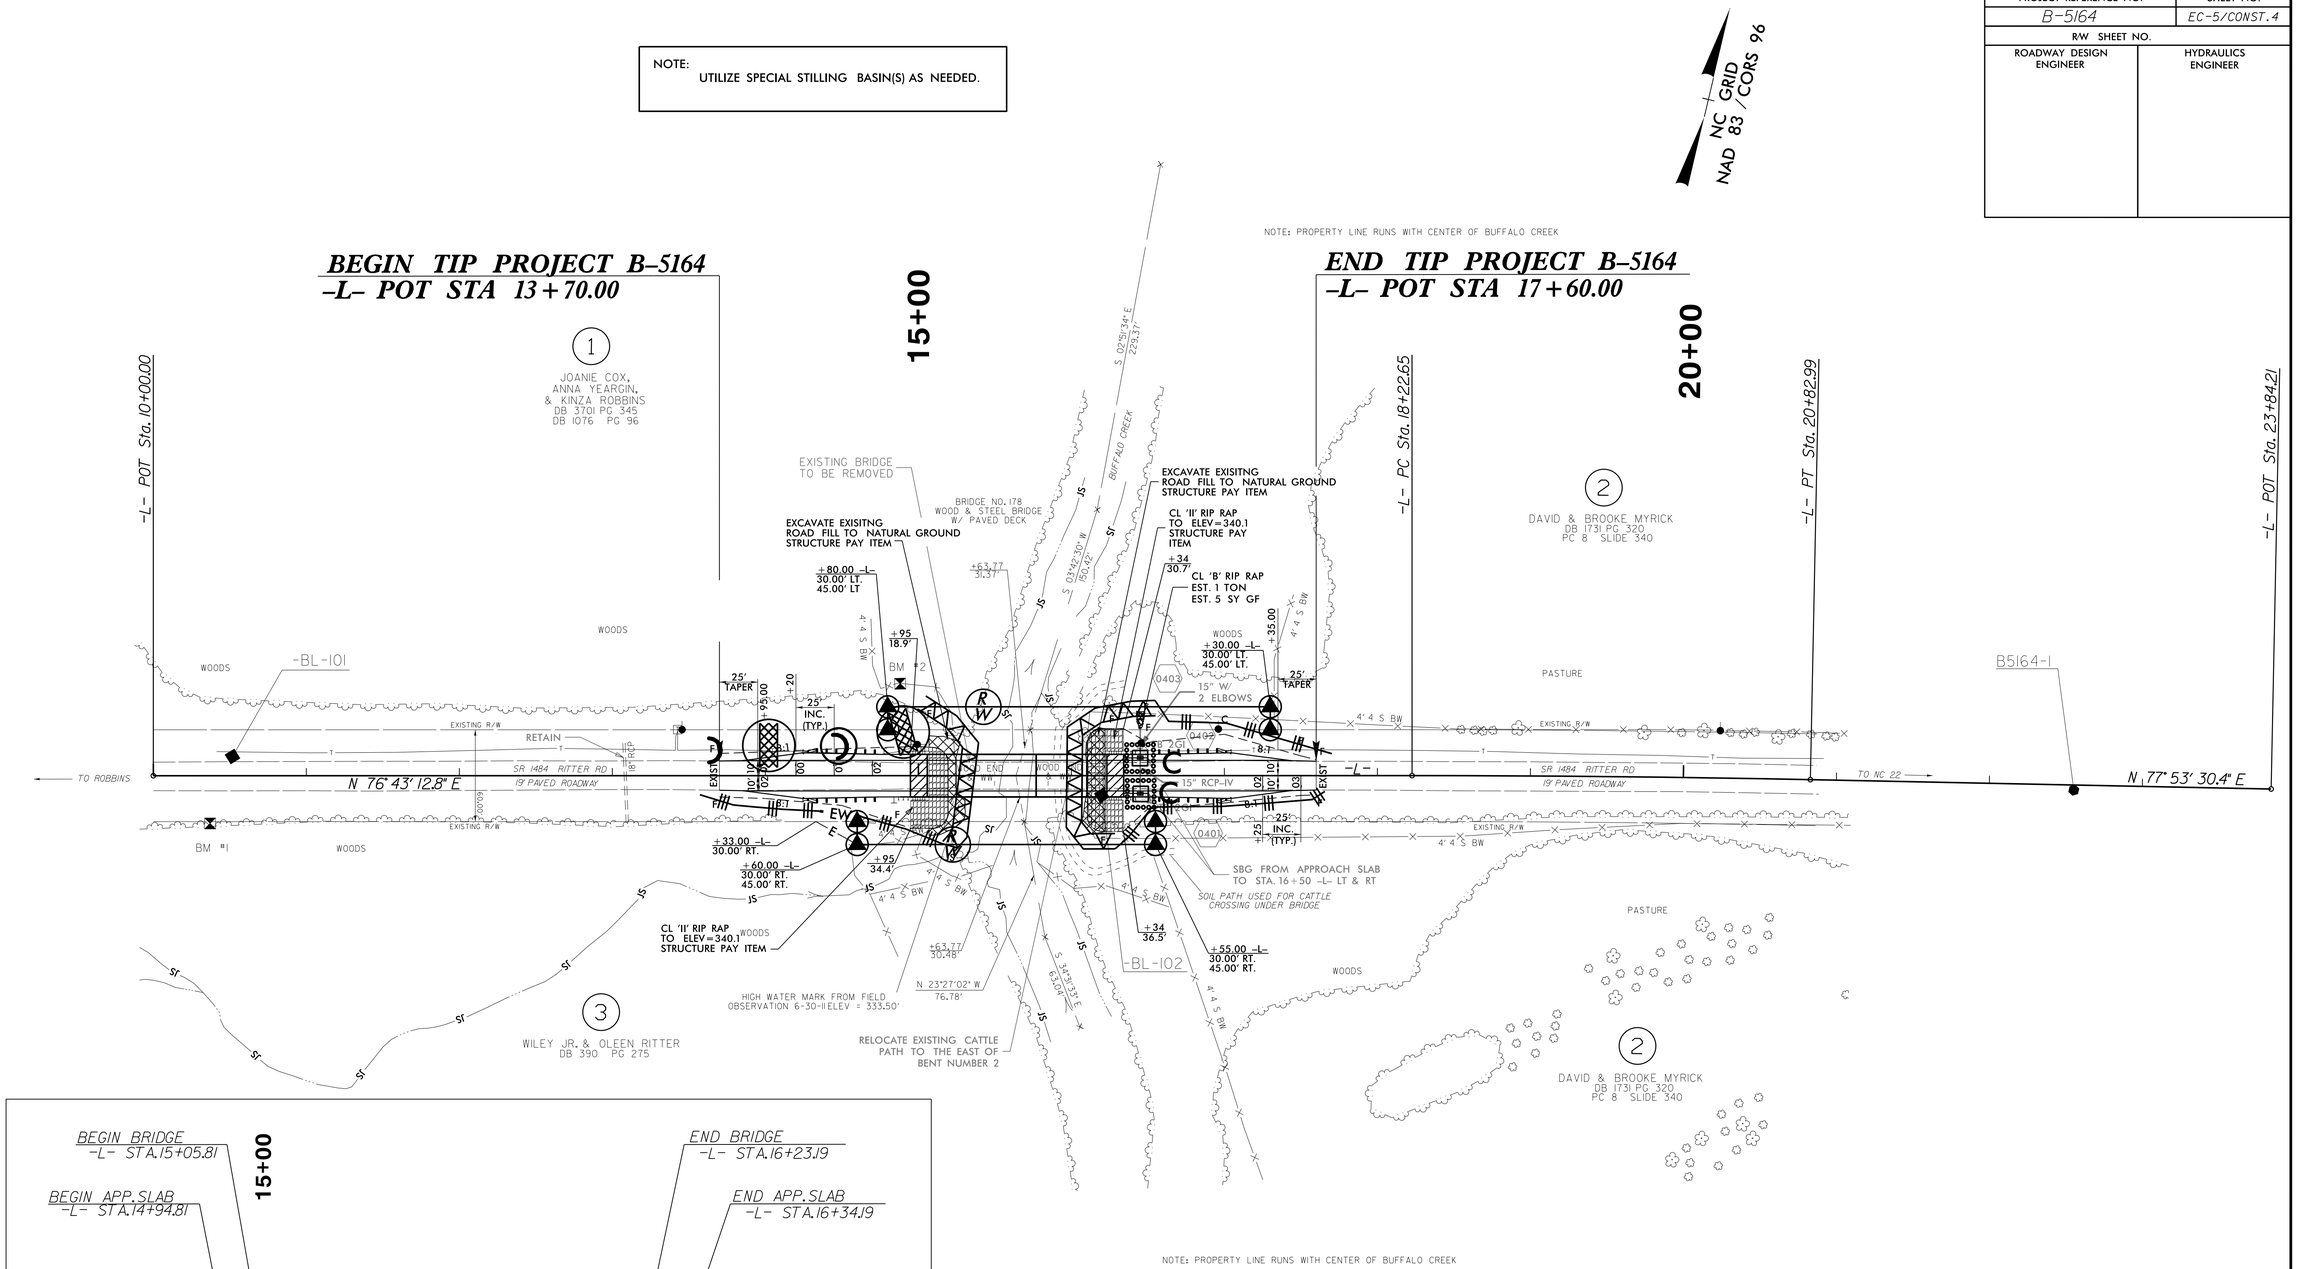

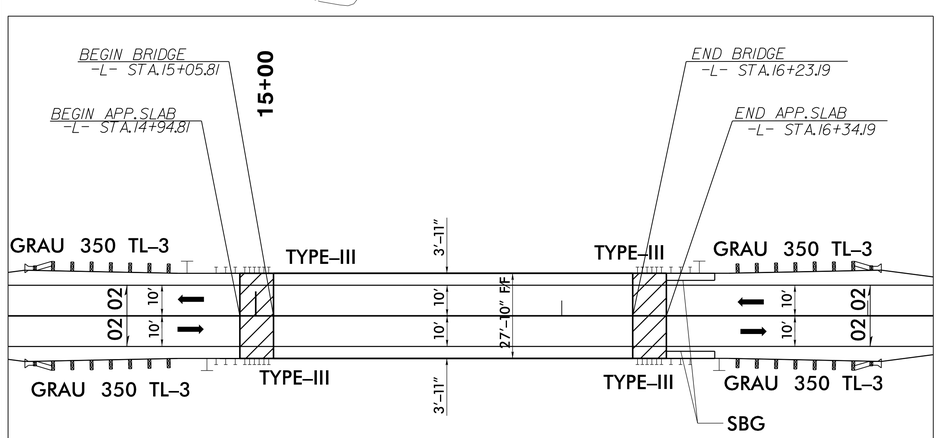

SKETCH SHOWING BRIDGE/PAVEMENT RELATIONSHIP
NTS

FOR -L- PROFILE SEE SHEET 5
FOR STRUCTURE PLANS SEE SHEETS S-1 THROUGH S-20

REVISIONS

8/17/99

04-FEB-2014 10:24
R:\Environmental\Drainage\B-5164_EC_psh_04.dgn
axsmee (ALT_BENVDGN)