PROJECT REFERENCE NO.	SHEET NO.
B-5164	EC-4/CONST.4
R/W SHEET NO.	
ROADWAY DESIGN ENGINEER	HYDRAULICS ENGINEER

ENVIRONMENTALLY SENSITIVE AREA
SEE PROJECT SPECIAL PROVISIONS

NOTE:
UTILIZE SPECIAL STILLING BASIN(S) AS NEEDED.

NOTE:
PLACE TEMPORARY ROCK SEDIMENT DAMS TYPE – B AND TEMPORARY ROCK SILT CHECKS TYPE – A AT DRAINAGE OUTLETS.

NC GRID NAD 83 / CORS 96

CLEARING AND GRUBBING
EROSION CONTROL FOR
CONSTRUCTION SHEET 4

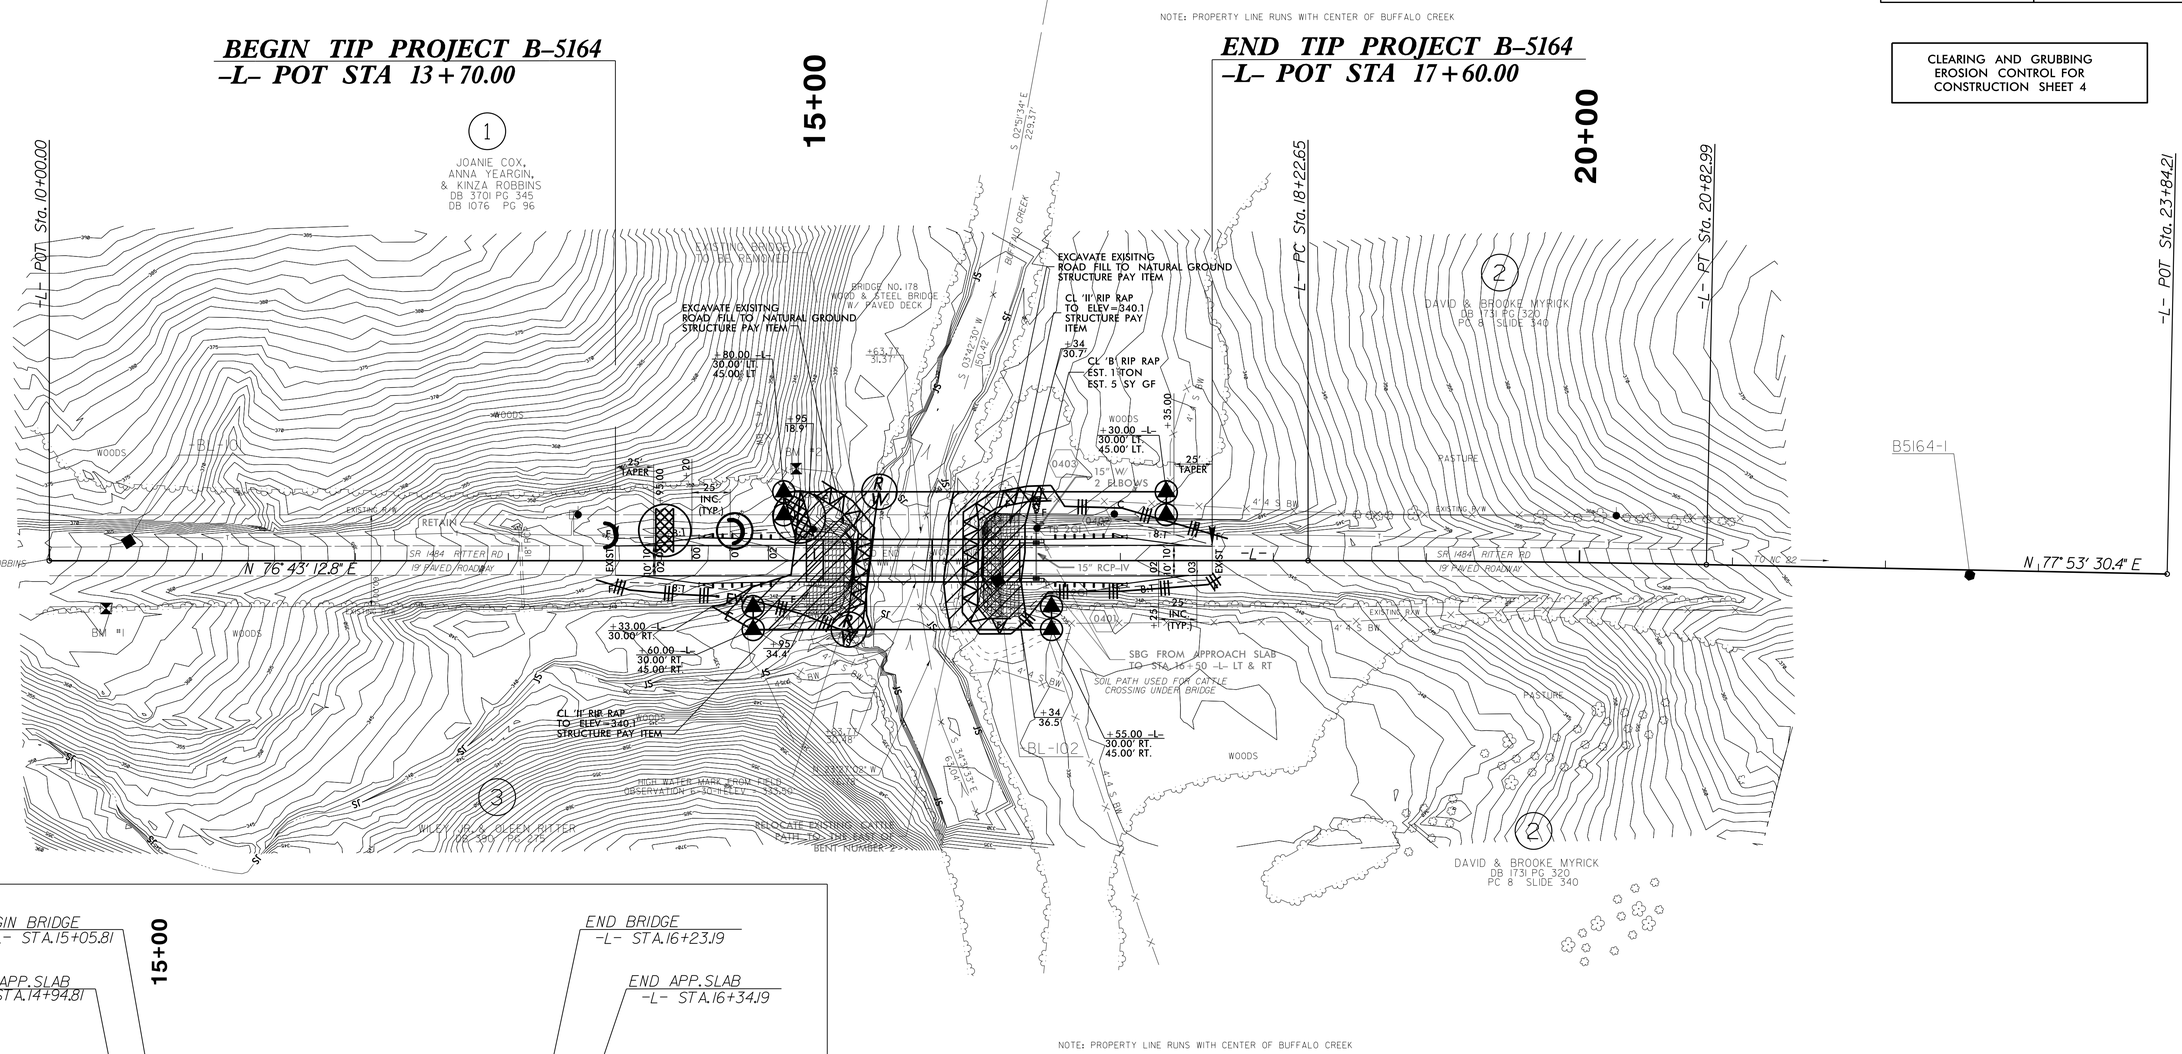

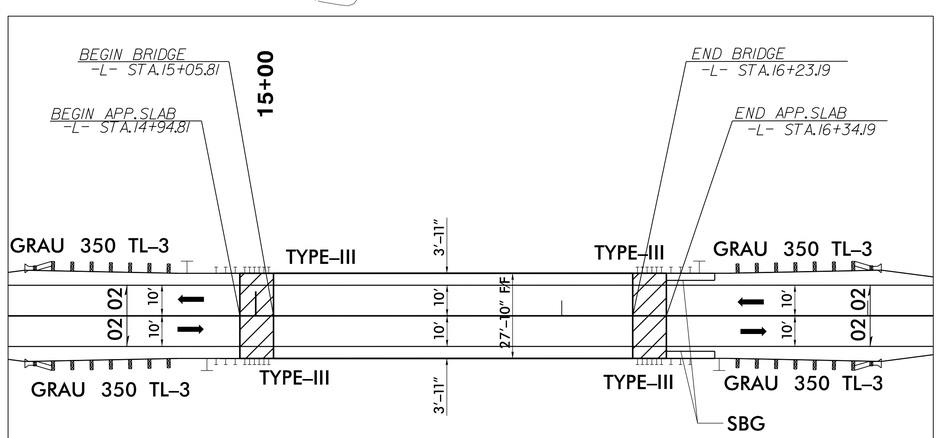

SKETCH SHOWING BRIDGE/PAVEMENT RELATIONSHIP
NTS

FOR -L- PROFILE SEE SHEET 5
FOR STRUCTURE PLANS SEE SHEETS S-1 THROUGH S-20

REVISIONS

8/17/99

04-FEB-2014 10:28
R:\Environmental\Hydraulics\Roadway\B-5164_EC_psh_04.dgn
Alcomer, Al (BENTLEY)