PROJECT REFERENCE NO.	SHEET NO.
B-5164	UO-02

UTILITIES BY OTHERS

NOTE:
ALL PROPOSED UTILITY WORK SHOWN ON THIS SHEET WILL BE DONE BY OTHERS

NOTES:

1. POWER LINES TO BE REMAIN IN PLACE.
2. TELEPHONE COMPANY SHALL REMOVE TELEPHONE POLES AND AERIAL LINE.

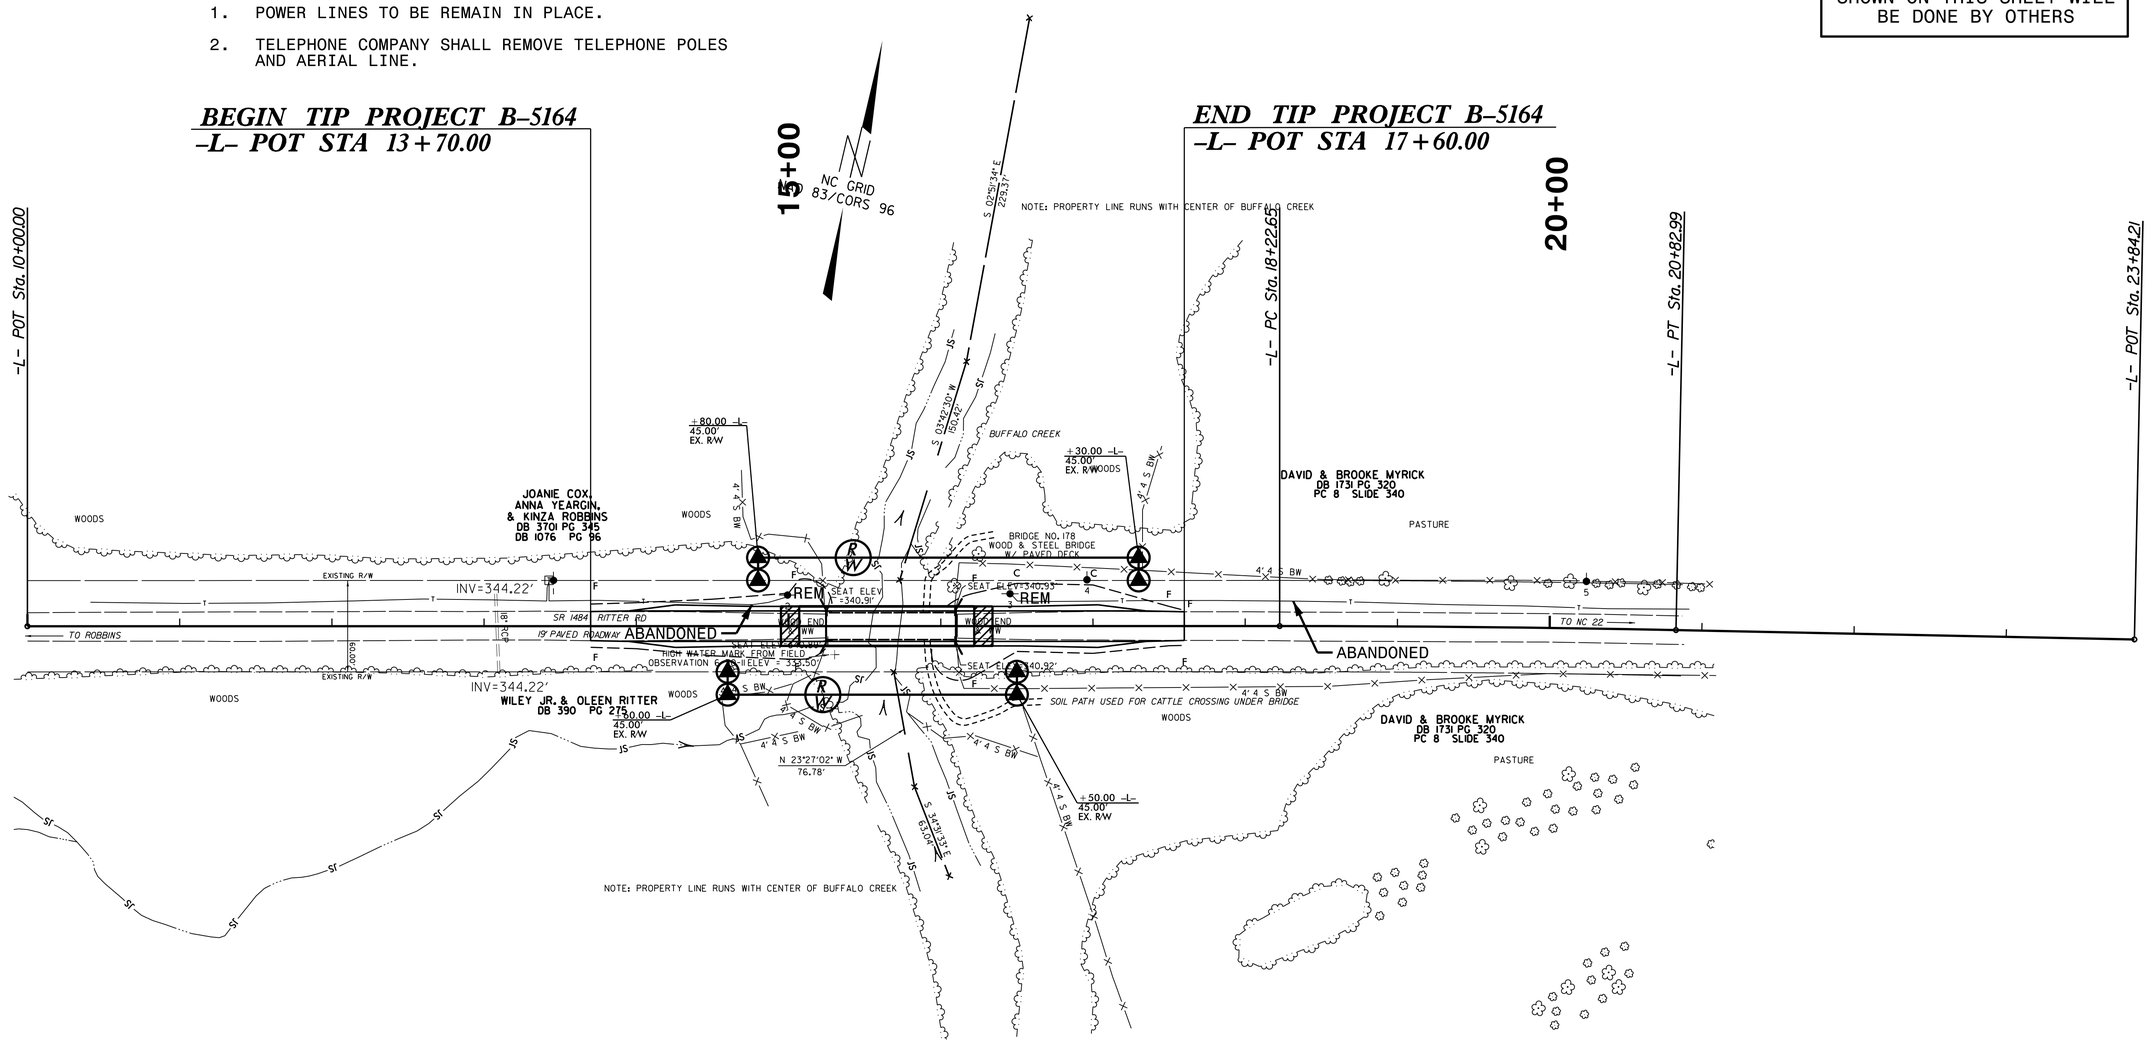

MA Engineering CONSULTANTS, INC.
598 E. Chatham Street, Suite 137
Cary, N. C. 27511

5/14/99
1/9/2014
P:\9\082\B-5164\Utilities\Rdy_Ut\Proj\B5164_ut_rdy4_U02_psh.dgn