DocuSign Envelope ID: E6FE64D3-0D23-44A6-A9D5-3E2C1F8C7A40

F.A. PROJECT NO. BRZ-1484(2)

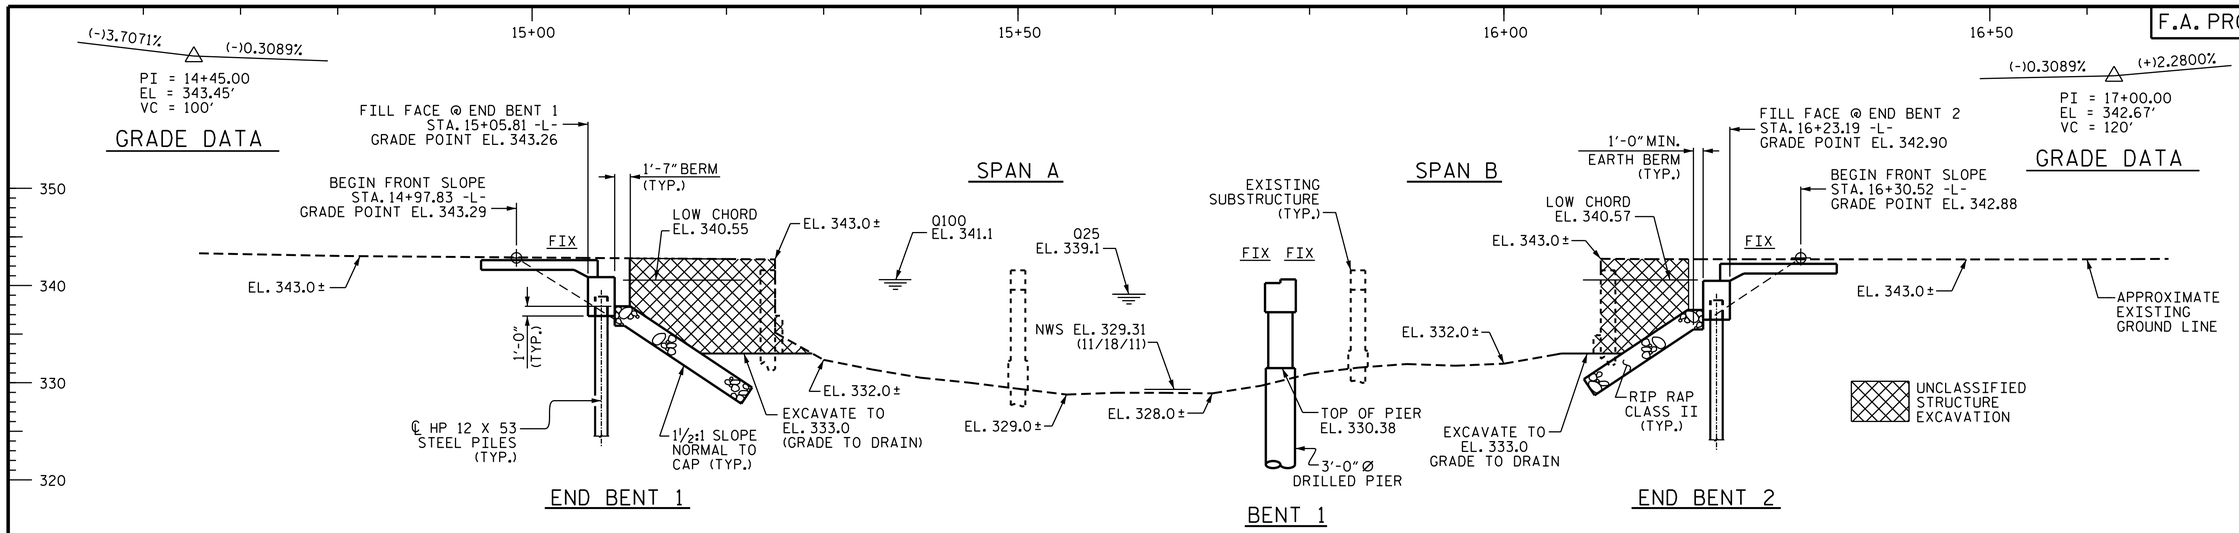

SECTION ALONG -L-

SECTION TAKEN AT RIGHT ANGLES TO BENT AND END BENTS

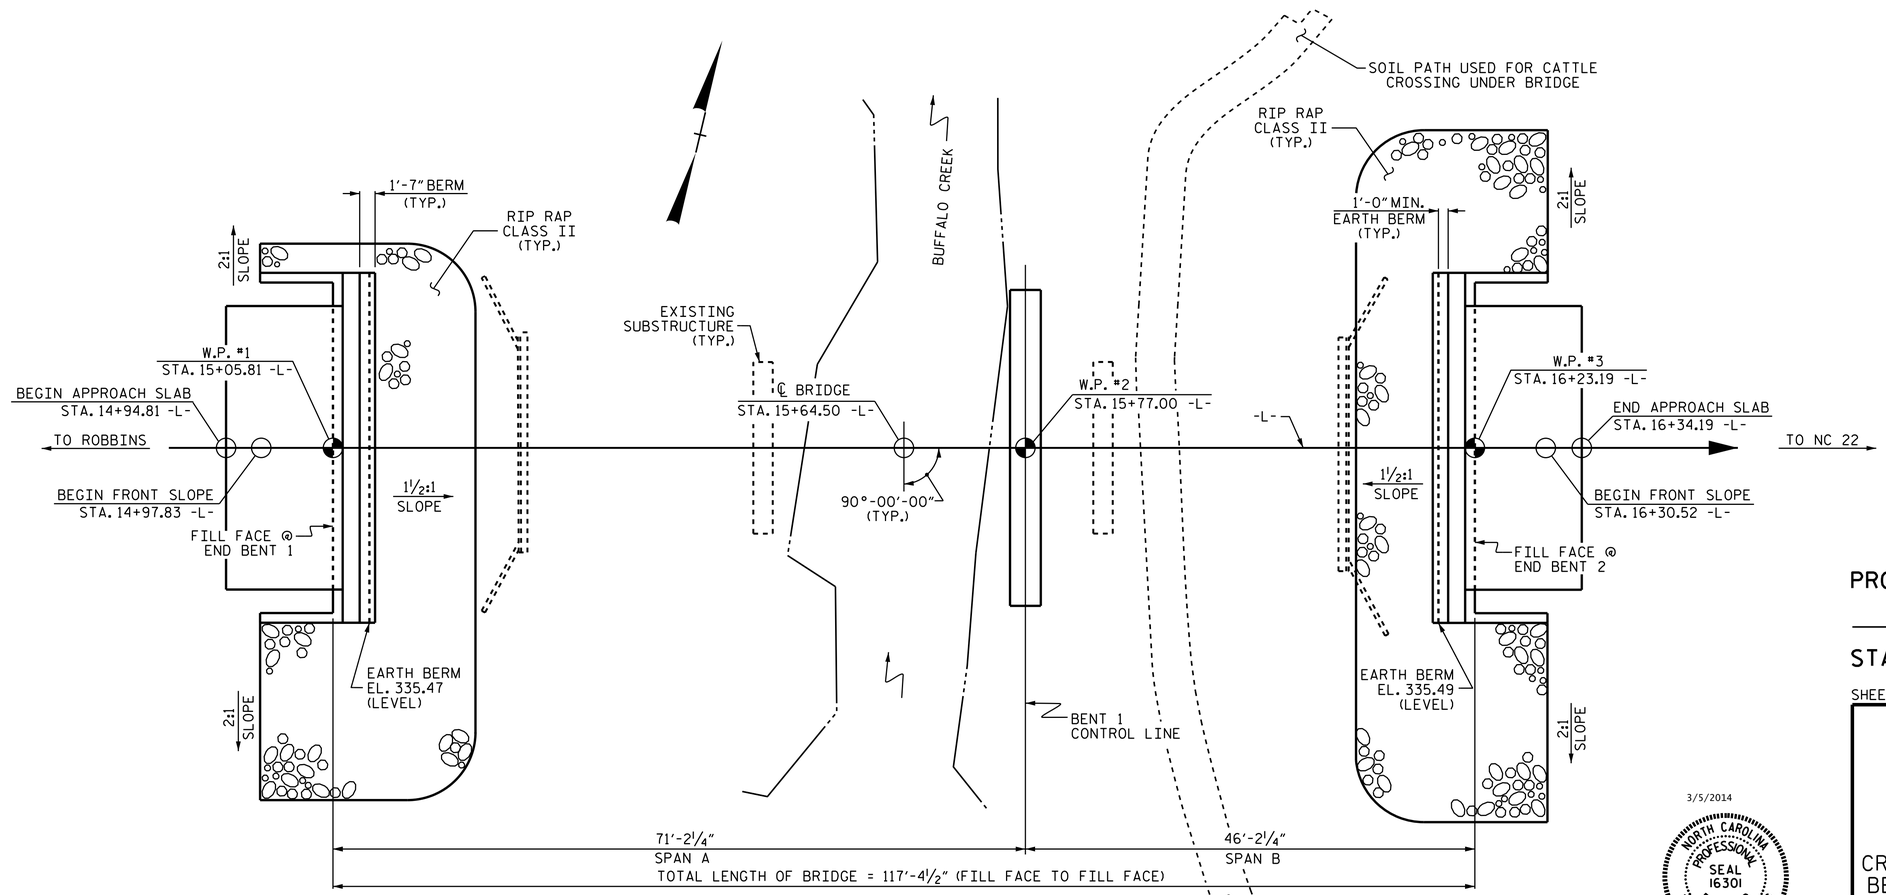

PLAN

FOUNDATIONS NOT SHOWN FOR CLARITY.

I HEREBY CERTIFY THESE PLANS ARE THE AS-BUILT PLANS

NORTH CAROLINA PROFESSIONAL SEAL 022506 ENGINEER JESSE McARTHUR BAILEY
2/27/2014
DocuSigned by: Jesse M. Bailey
DE1BE9B085E3443...

PROJECT NO. B-5164

MOORE COUNTY

STATION: 15+64.50 -L-

SHEET 1 OF 3 REPLACES BRIDGE #178

STATE OF NORTH CAROLINA
DEPARTMENT OF TRANSPORTATION
RALEIGH

GENERAL DRAWING

FOR BRIDGE OVER BUFFALO CREEK ON SR 1484 (RITTER RD.) BETWEEN SR 1479 AND SR 1487

3/5/2014
NORTH CAROLINA PROFESSIONAL SEAL 16301 ENGINEER TING HSIUNG FANG
DocuSigned by: Ting H. Fang
E72088400977435...

REVISIONS							SHEET NO.
NO.	BY:	DATE:	NO.	BY:	DATE:		S-1
1			3				TOTAL SHEETS
2			4				20

DRAWN BY : S. B. WILLIAMS DATE : 7-9-12
CHECKED BY : T. H. FANG DATE : 10-11-12

26-FEB-2014 10:14
K:\TIPProjects-B\B5164\Structures\Plans\FINAL PLANS\b5164_sd_gd.dgn
tjkirschbaum