DocuSign Envelope ID: E65A348D-36F5-463B-B776-EC933A8E9BB1

5/28/99

PROJECT REFERENCE NO.	SHEET NO.
B-4591	6

ROADWAY DESIGN ENGINEER
NORTH CAROLINA PROFESSIONAL SEAL 22007 ENGINEER ANDREW JASON MOORE
DocuSigned by: Jason Moore 2/20/2014
A1EC8B39AE2C2C3...

HYDRAULICS ENGINEER
NORTH CAROLINA PROFESSIONAL SEAL 12575 ENGINEER PAUL R. FISHER
DocuSigned by: Paul Fisher 2/20/2014
E3434A5B994AFE...

-L- SR 1002 HOLLY SHELTER /ISLAND CREEK RD

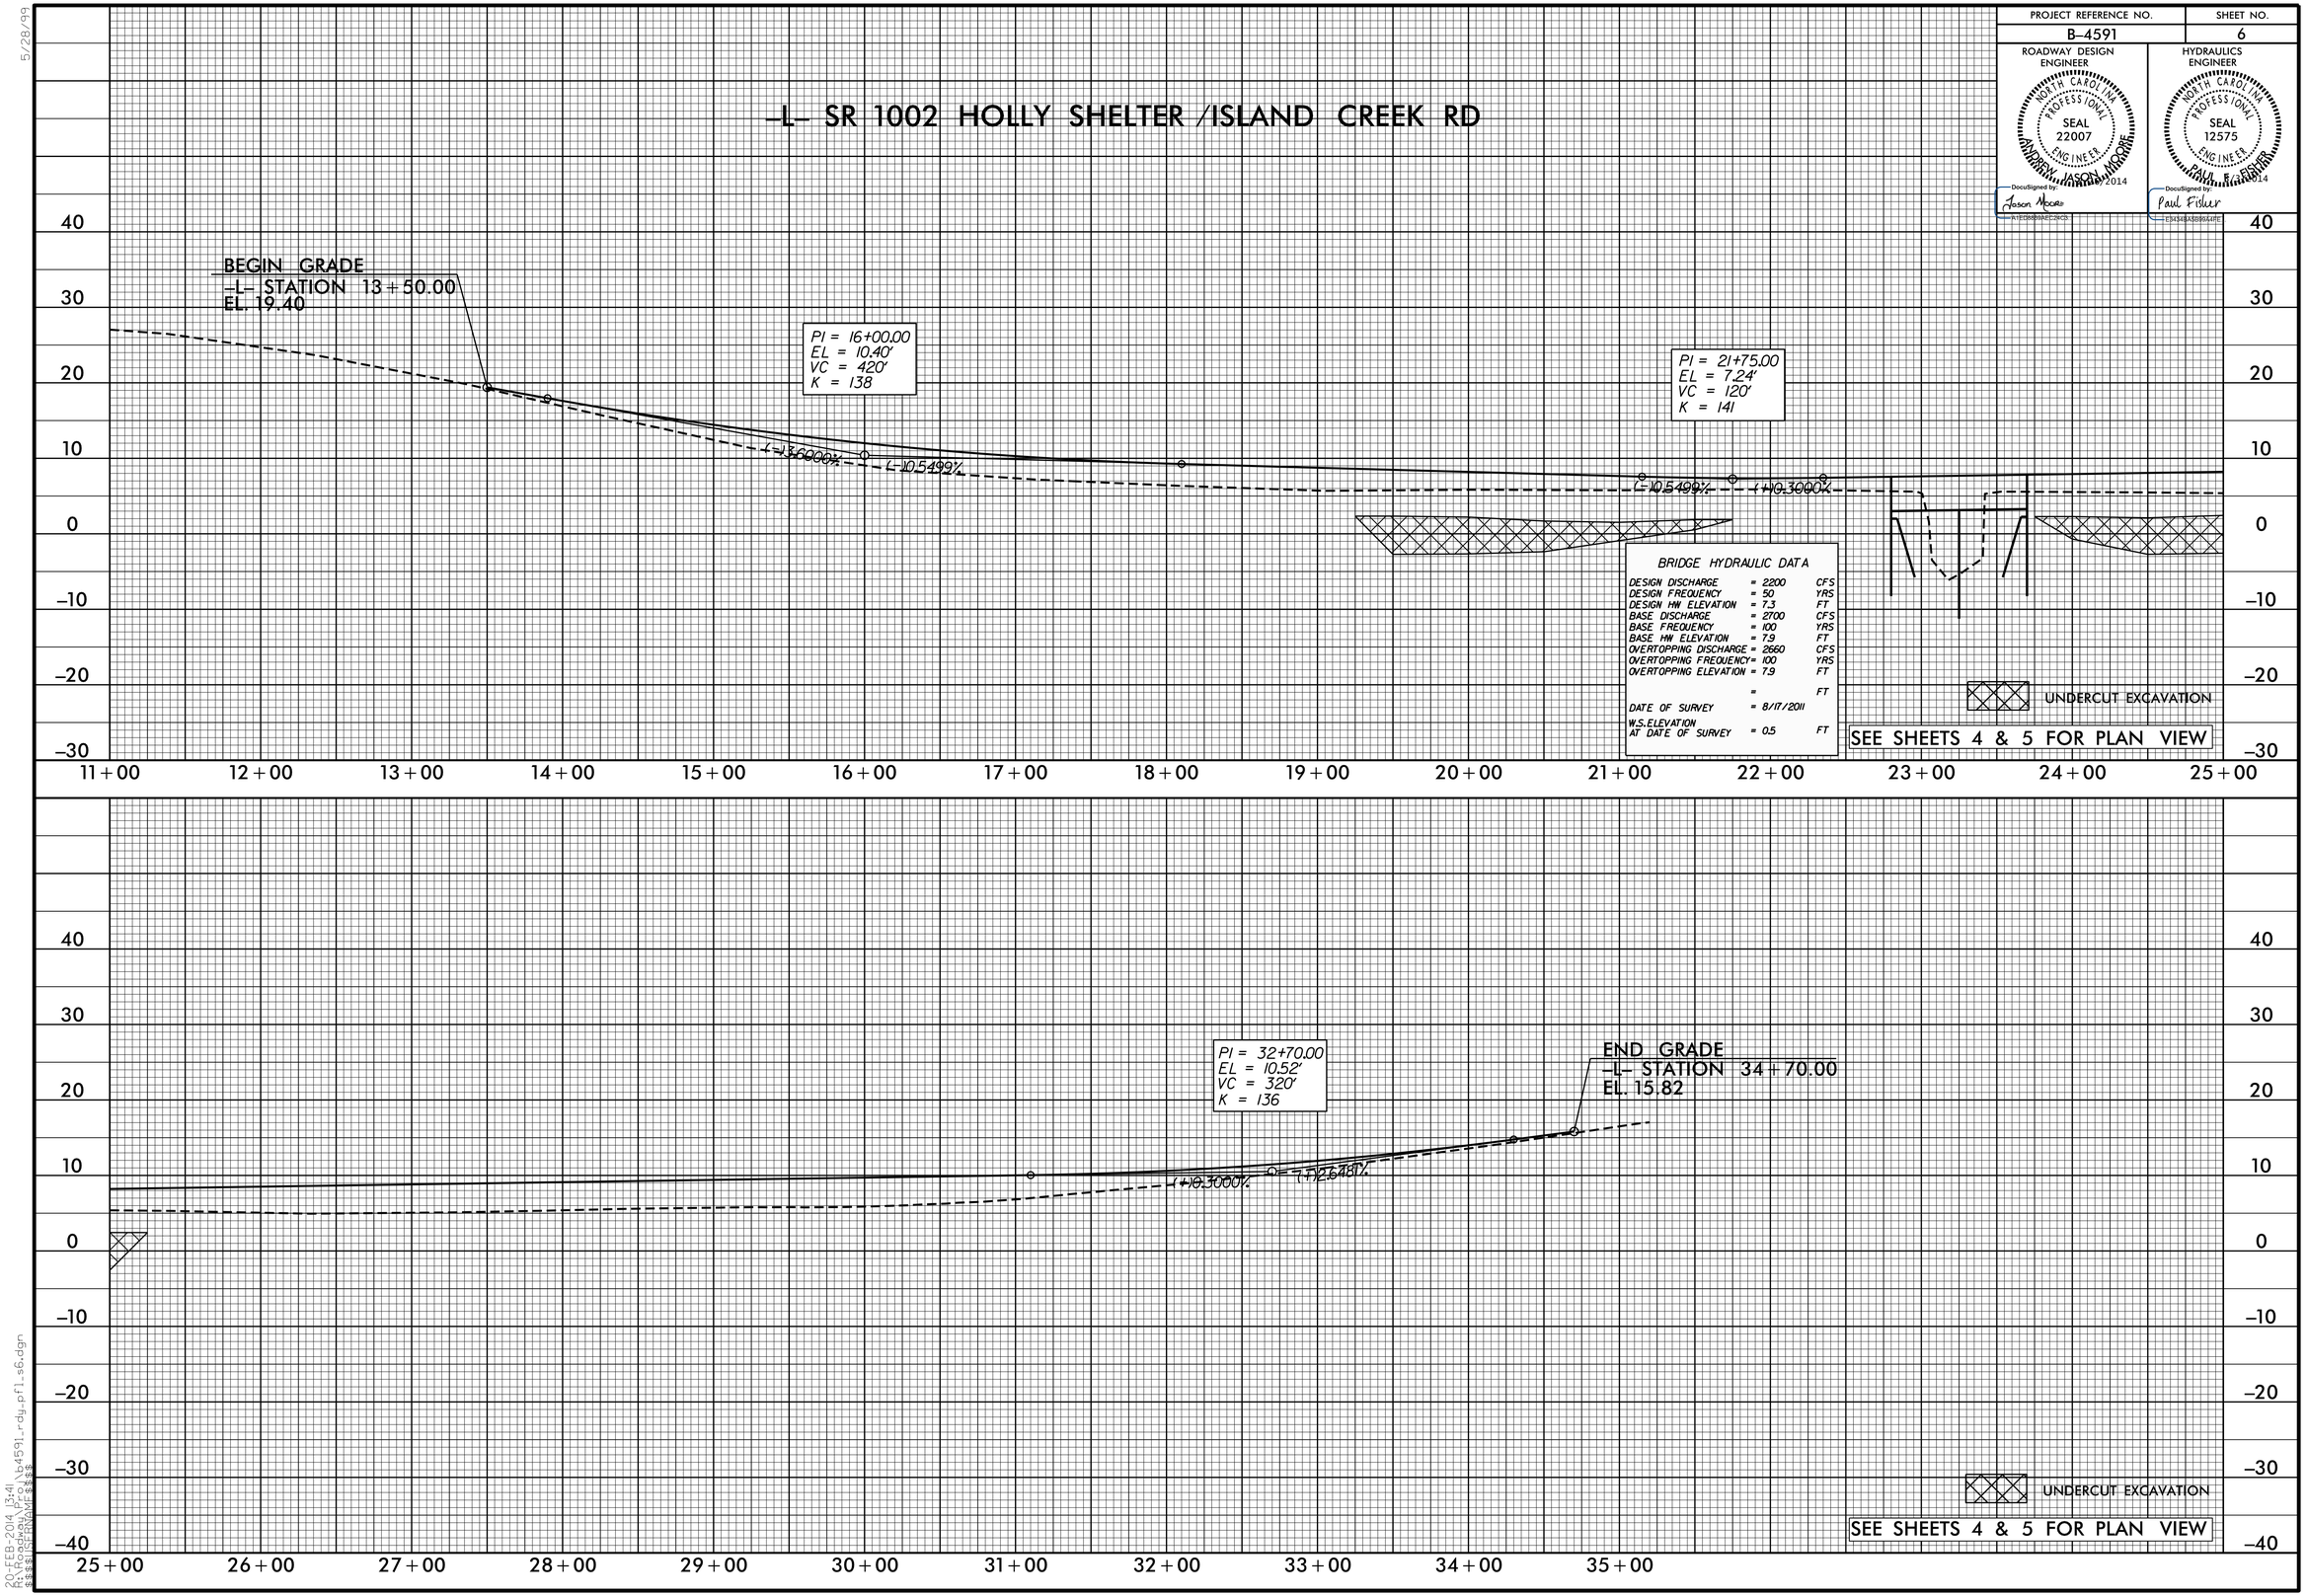

20-FEB-2014 13:41
R:\Roadway\Proj\b4591_rdy_pfls6.dgn
$$$$USERNAME$$$$