DocuSign Envelope ID: E65A348D-36F5-463B-B776-EC933A8E9BB1

PROJECT REFERENCE NO.	SHEET NO.
B-4591	5
R/W SHEET NO.	

ROADWAY DESIGN ENGINEER
NORTH CAROLINA PROFESSIONAL SEAL 22007 ENGINEER ANDREW JASON MOORE
DocuSigned by: Jason Moore 2/13/2014
A1ED8869AEC24C3...

HYDRAULICS ENGINEER
NORTH CAROLINA PROFESSIONAL SEAL 12575 ENGINEER PAUL B. FISHER
DocuSigned by: Paul Fisher 2/13/2014
E3434BA5B99A4FE...

REVISIONS

8/17/99

L

PI Sta 30+08.79
△ = 21° 54' 03.8" (LT)
D = 5° 24' 18.9"
L = 405.18'
T = 205.09'
R = 1,060.00'
e = 0.06
R0 = 162'

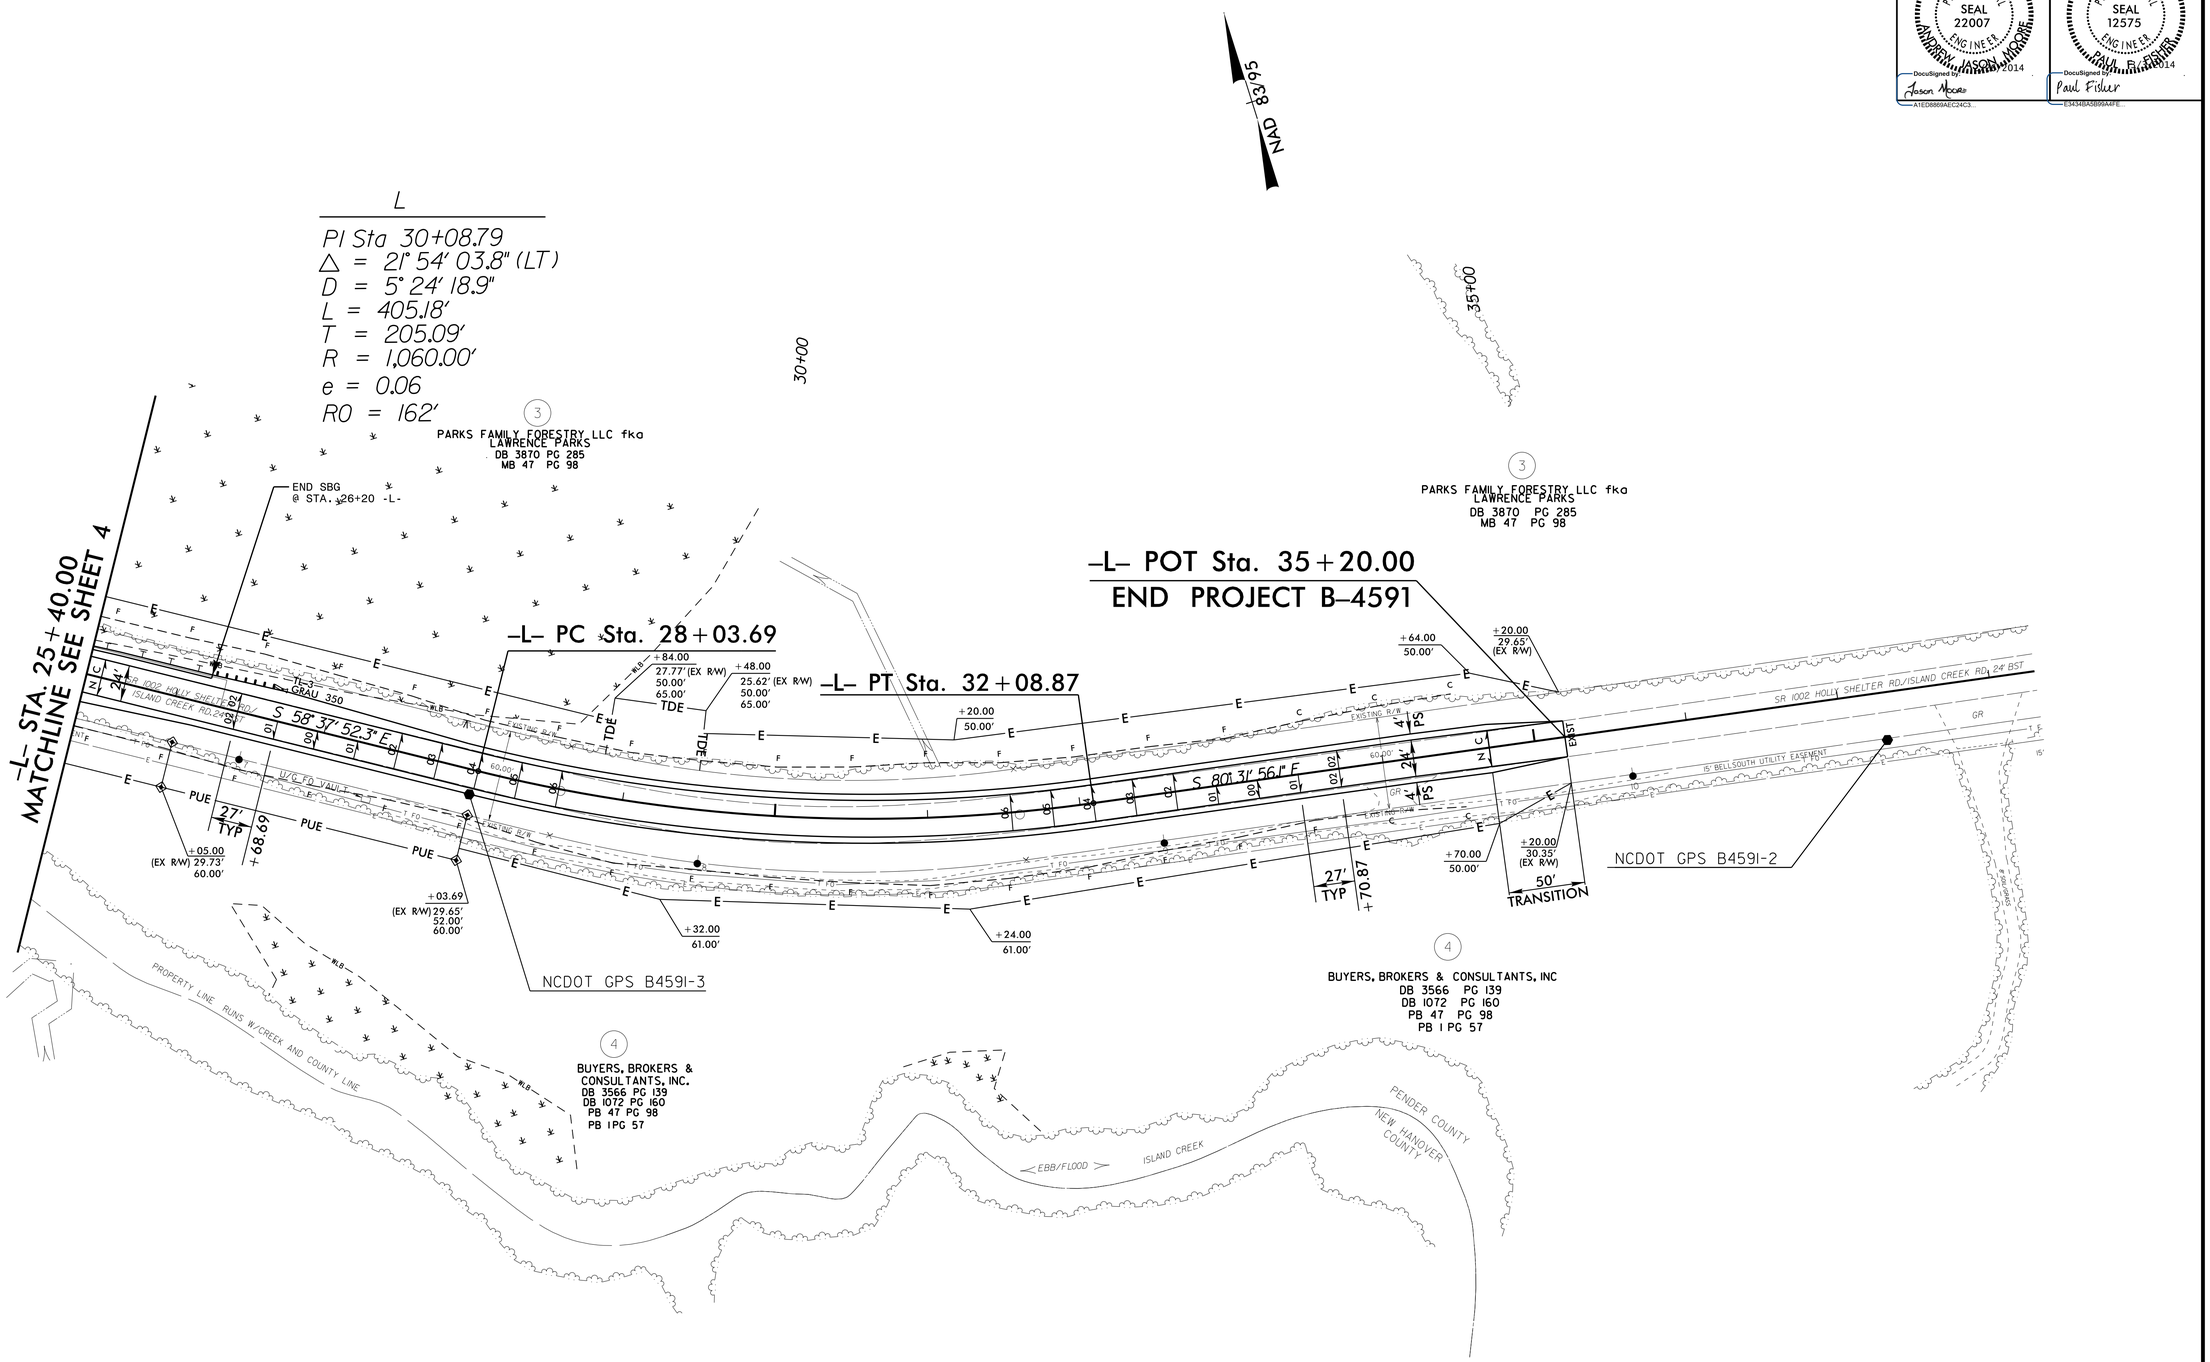

SEE SHEET 6 FOR PROFILE
TRAFFIC IS TO BE MAINTAINED ON AN OFFSITE DETOUR

14-FEB-2014 14:29
R:\Roadway\Proj\b4591_rdy_psh5.dgn
$$$$USERNAME$$$$