DocuSign Envelope ID: E65A348D-36F5-463B-B776-EC933A8E9BB1

PROJECT REFERENCE NO.	SHEET NO.
B-4591	4
R/W SHEET NO.	

ROADWAY DESIGN ENGINEER
NORTH CAROLINA PROFESSIONAL SEAL 22007 ENGINEER ANDREW JASON MOORE
DocuSigned by: Jason Moore
A1ED8869AEC24C3...

HYDRAULICS ENGINEER
NORTH CAROLINA PROFESSIONAL SEAL 12575 ENGINEER PAUL R. FISHER
DocuSigned by: Paul Fisher
E3434BA5B99A4FE...

8/17/99

REVISIONS

SKETCH SHOWING BRIDGE/ROADWAY RELATIONSHIP

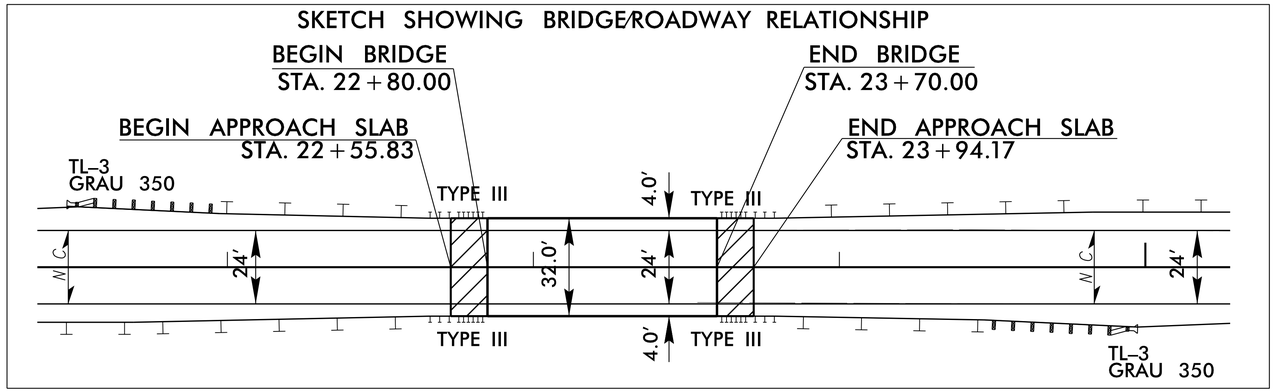

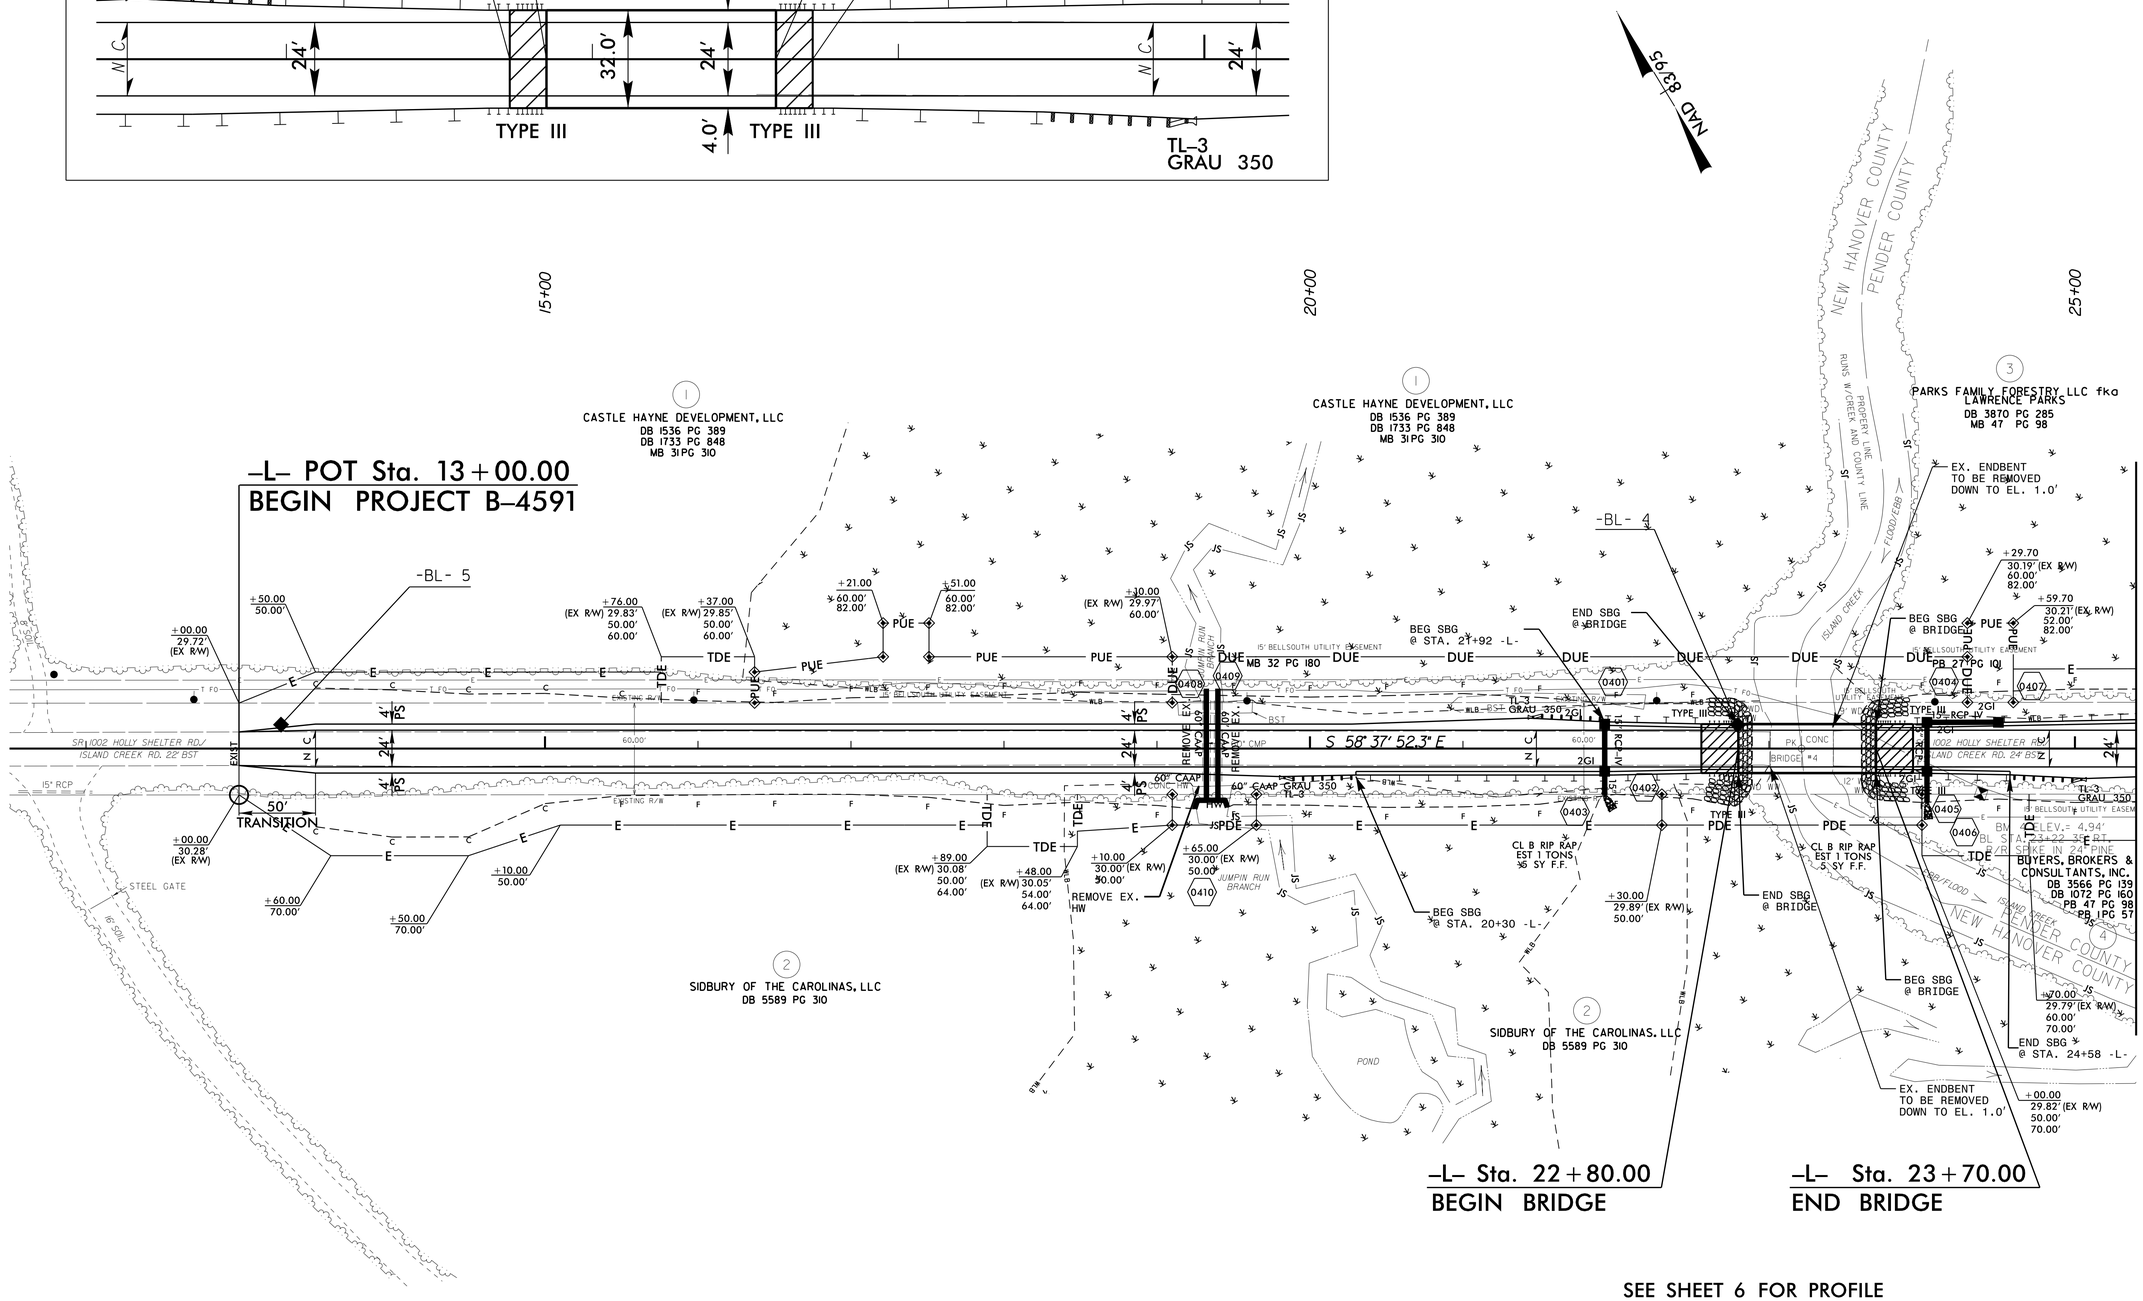

SEE SHEET 6 FOR PROFILE
SEE SHEET S-1 THRU S-30 FOR STRUCTURE PLANS
TRAFFIC IS TO BE MAINTAINED ON AN OFFSITE DETOUR

14-FEB-2014 14:28
R:\Roadway\Proj\B4591_rdy_psh4.dgn
$$$$USERNAME$$$$