PROJECT REFERENCE NO.	SHEET NO.
B-4591	U0-3

UTILITIES BY OTHERS
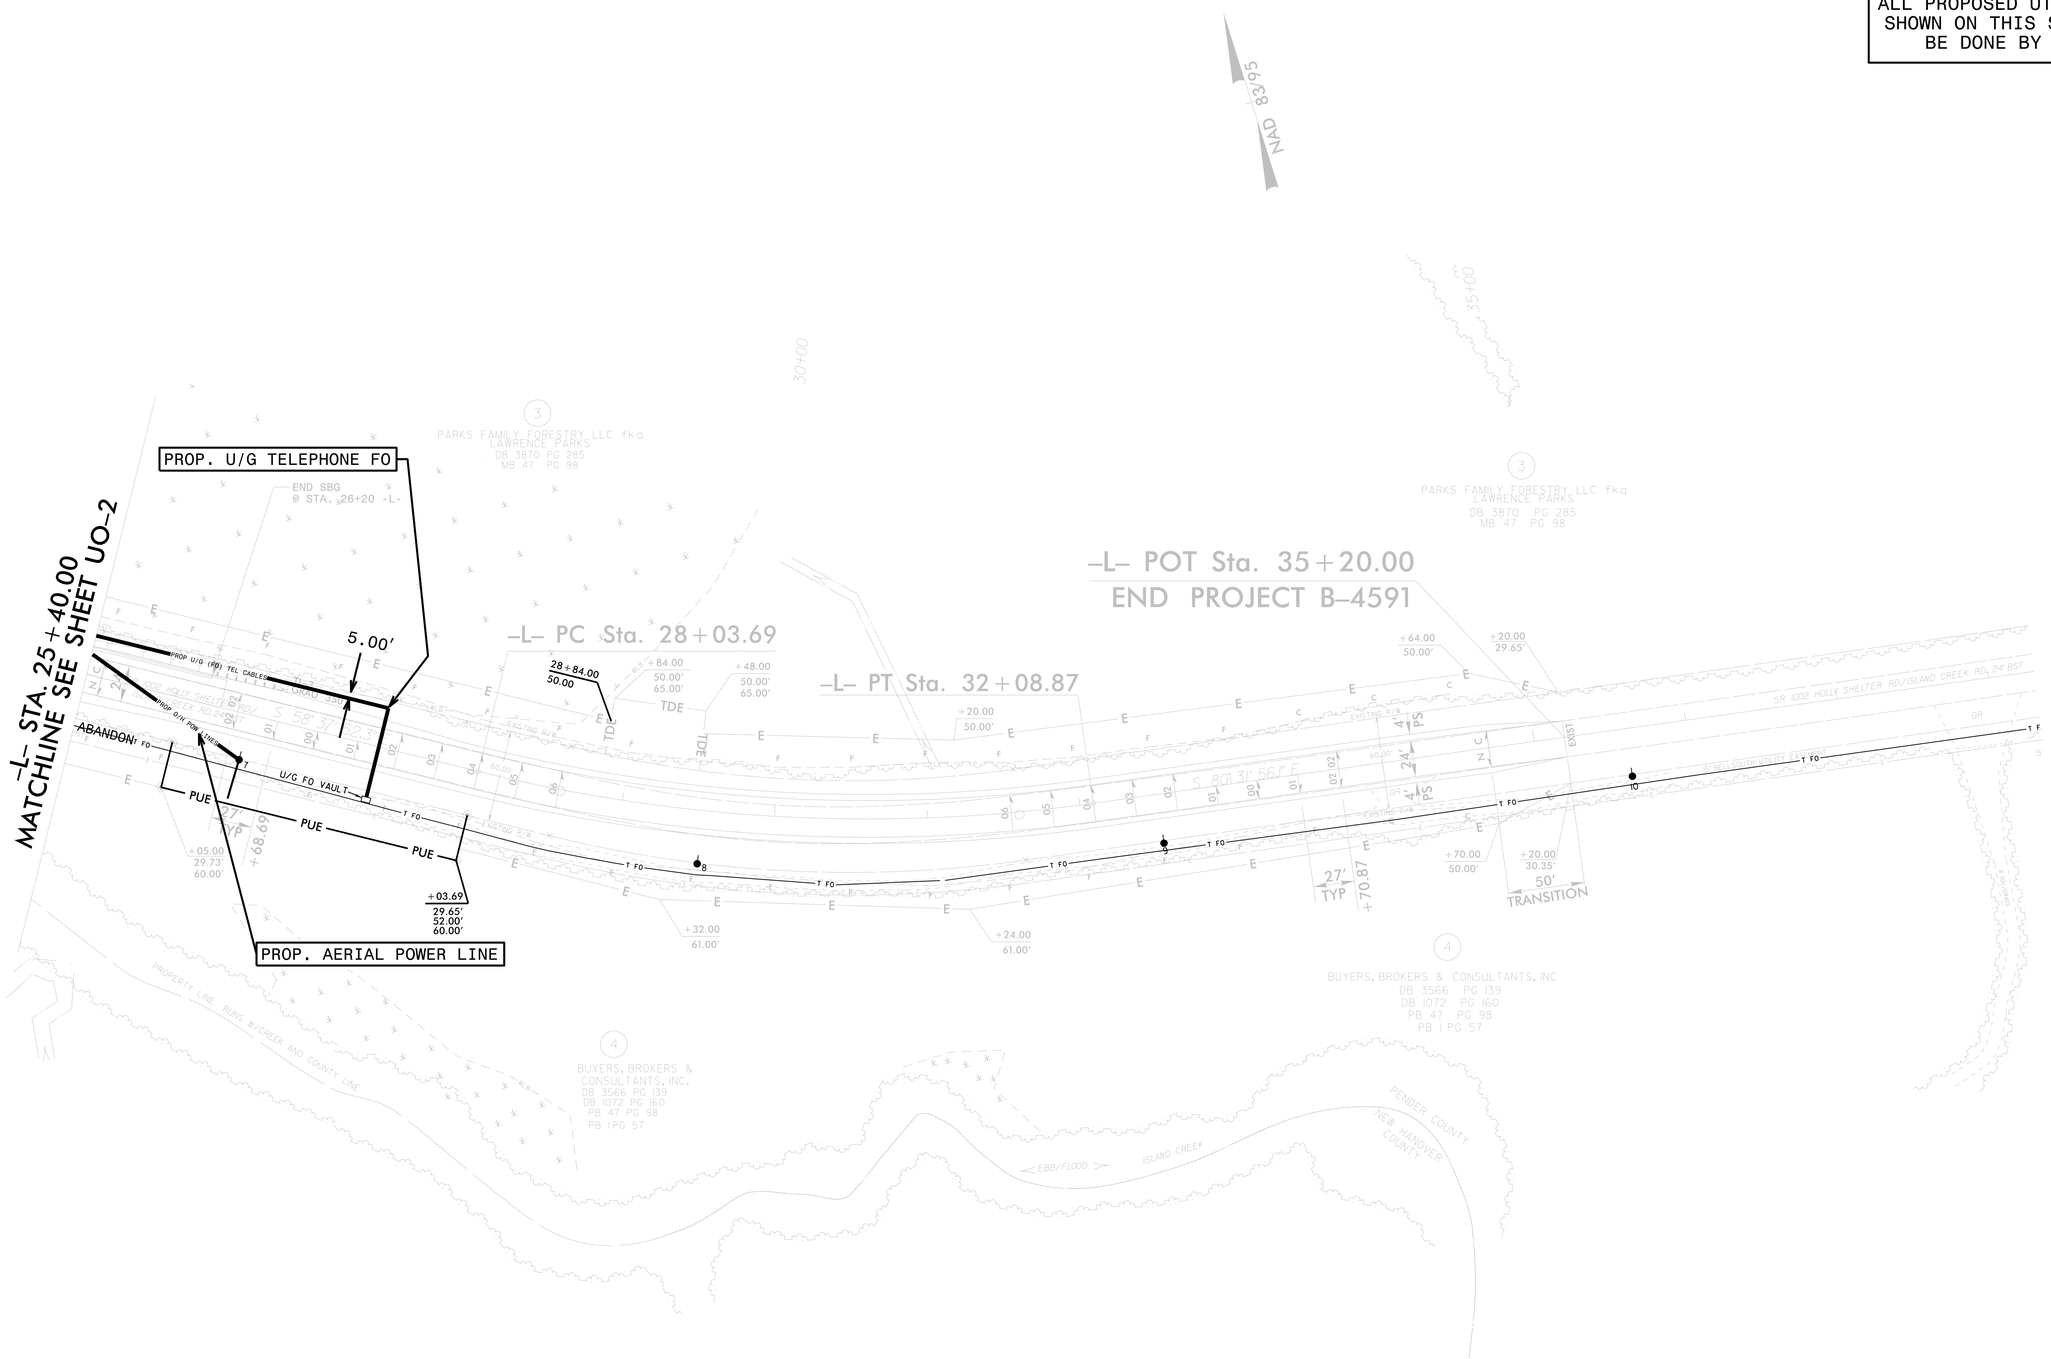
NOTE:
ALL PROPOSED UTILITY WORK SHOWN ON THIS SHEET WILL BE DONE BY OTHERS