8/17/99

NOTE:
UTILIZE SPECIAL STILLING BASIN(S)
AS STILLING BASIN WHERE APPLICABLE.

Place Matting for Erosion Control on Slopes Adjacent to Permitted Wetlands as Work Allows.

PROJECT REFERENCE NO.	SHEET NO.
B-4591	EC-6/CONST.4
R/W SHEET NO.	
ROADWAY DESIGN ENGINEER	HYDRAULICS ENGINEER

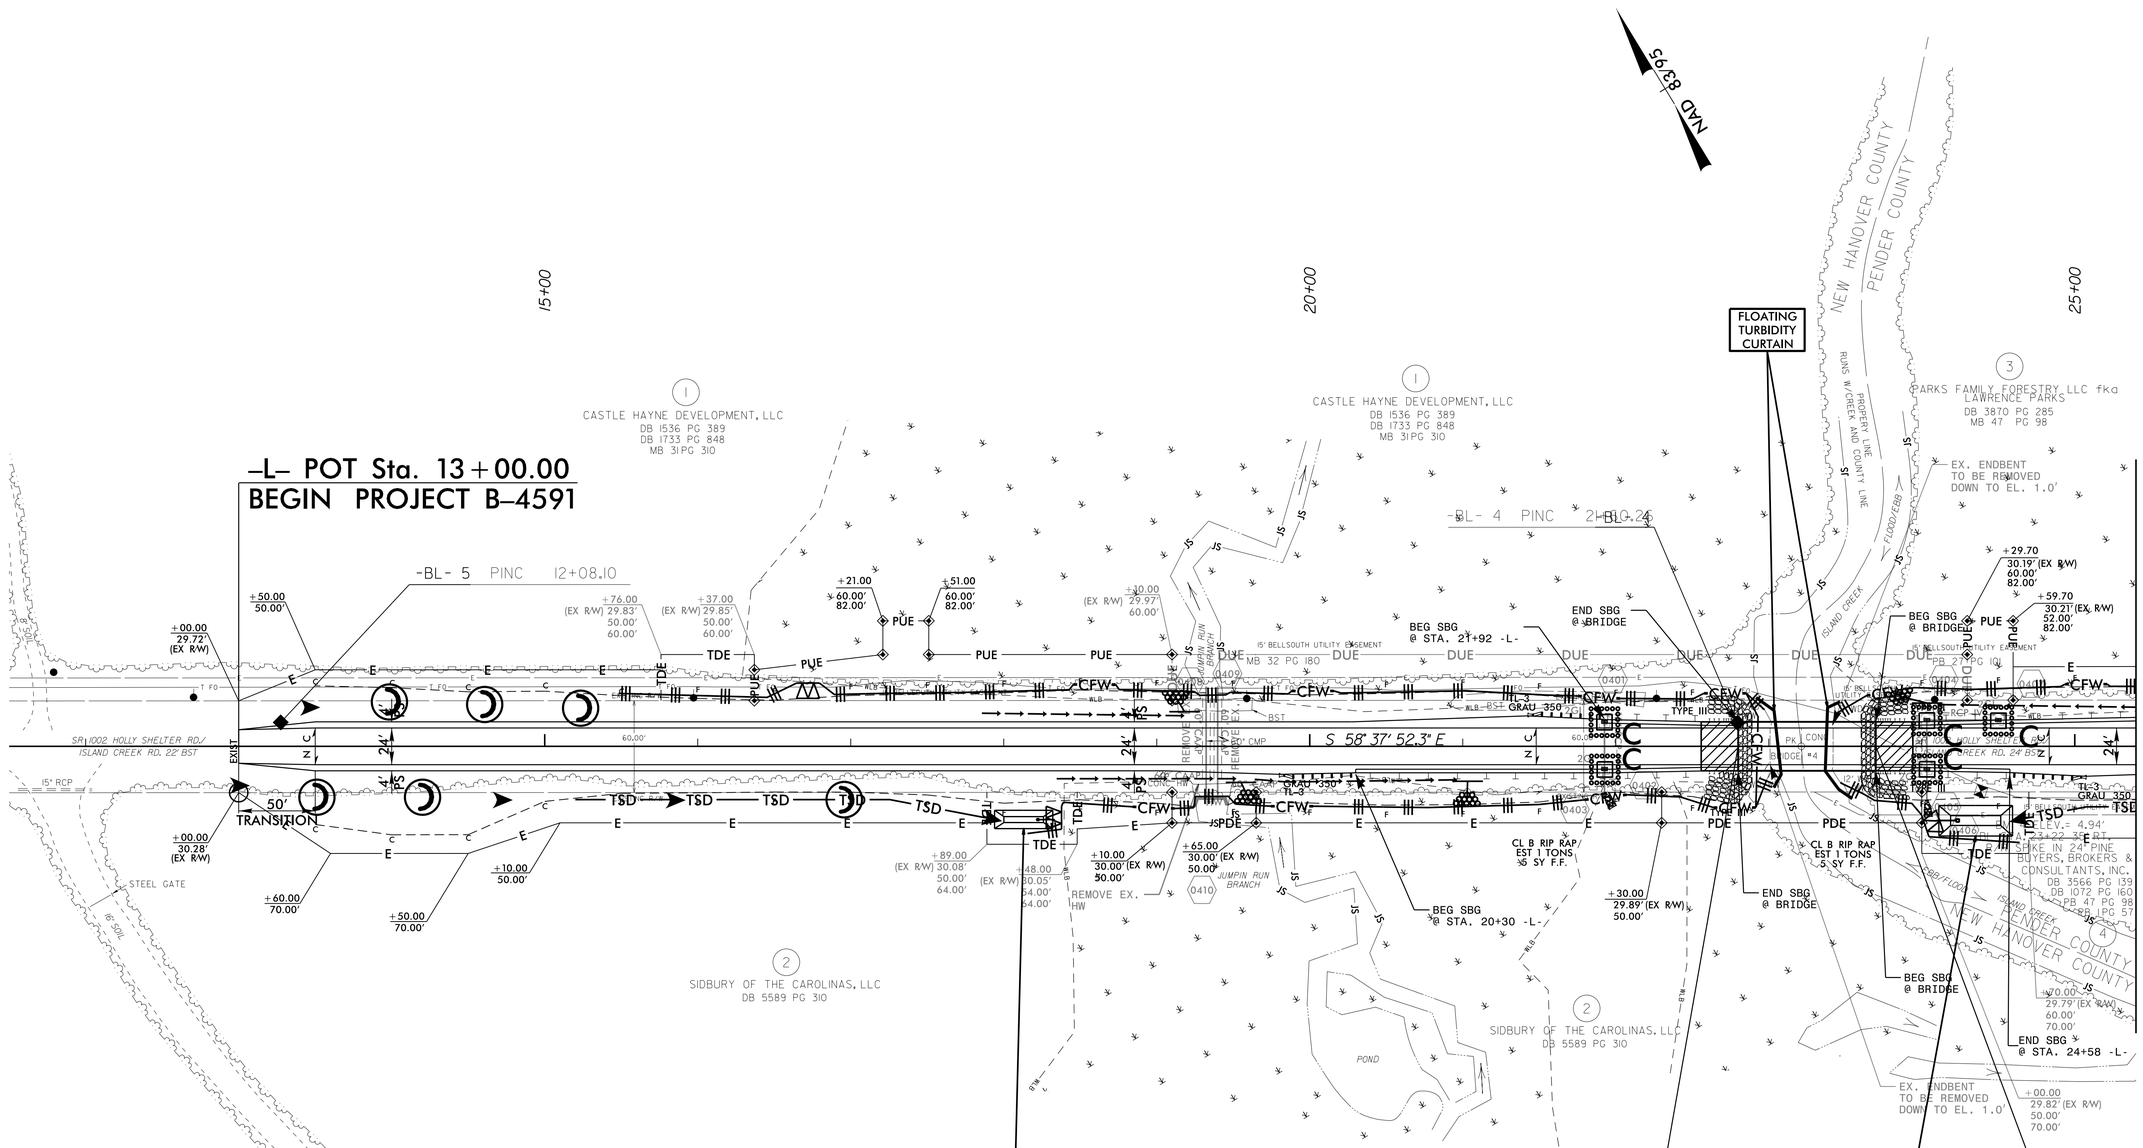

05-MAR-2014 16:00
R:\Environmental\Design\B-4591_EC_psh4.dgn
Accepted 01 REVIZ1.46