PROJECT REFERENCE NO.	SHEET NO.
B-4591	U0-2

UTILITIES BY OTHERS

NOTE:
ALL PROPOSED UTILITY WORK SHOWN ON THIS SHEET WILL BE DONE BY OTHERS

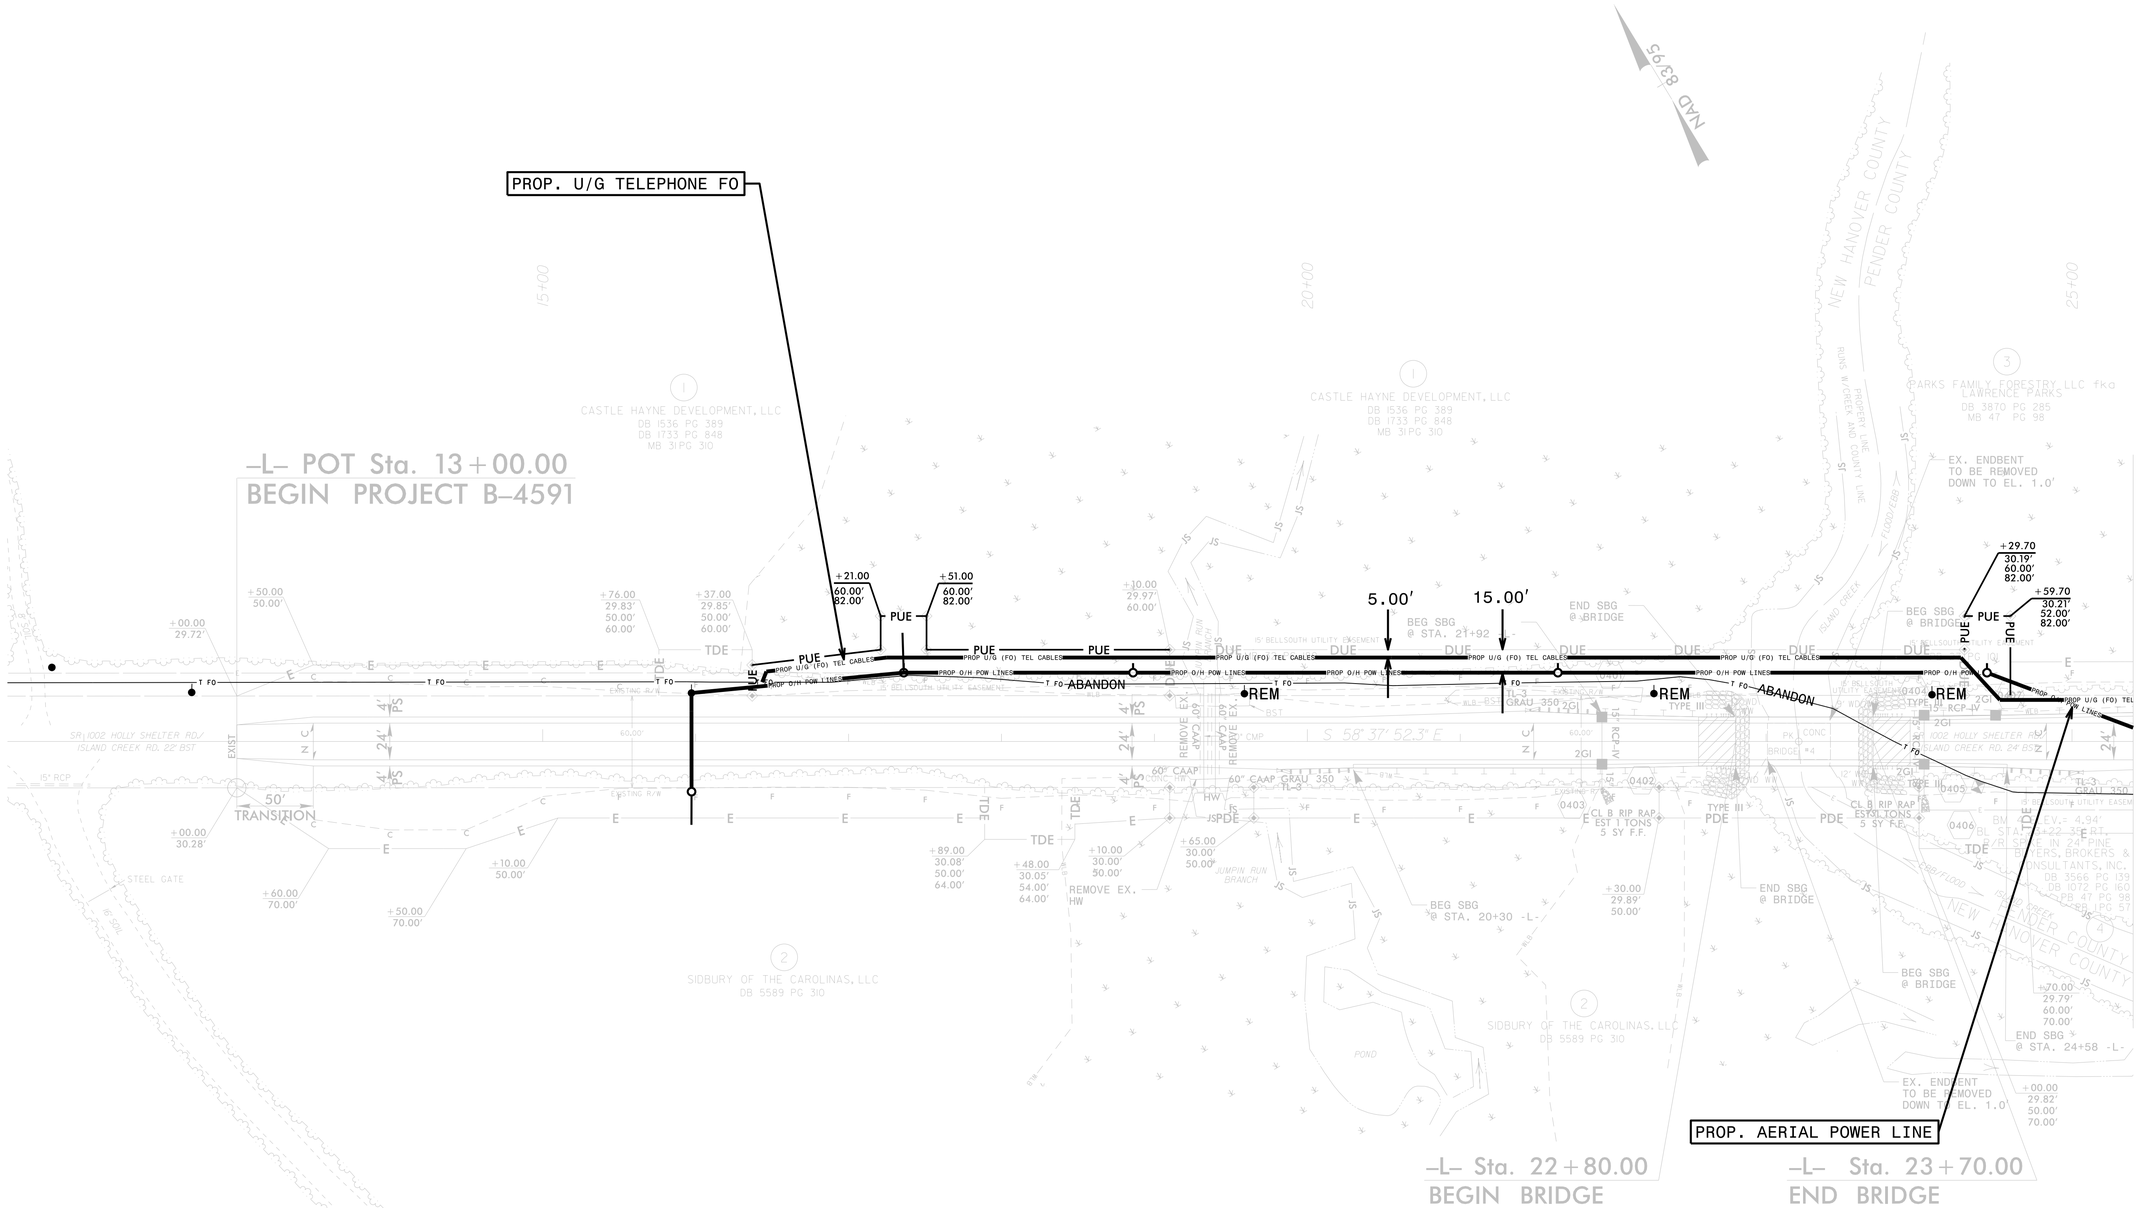

5/14/99

06-FEB-2014 jwj2
Engineering Data Proj\b4591ut_rdy4_U002_psh.dgn
Utilities\Signature\B4591