DocuSign Envelope ID: 49D82CB2-241A-45D1-BF8E-DD4B7C099928

PROJ. REFERENCE NO.	SHEET NO.
B-4591	TMP-3

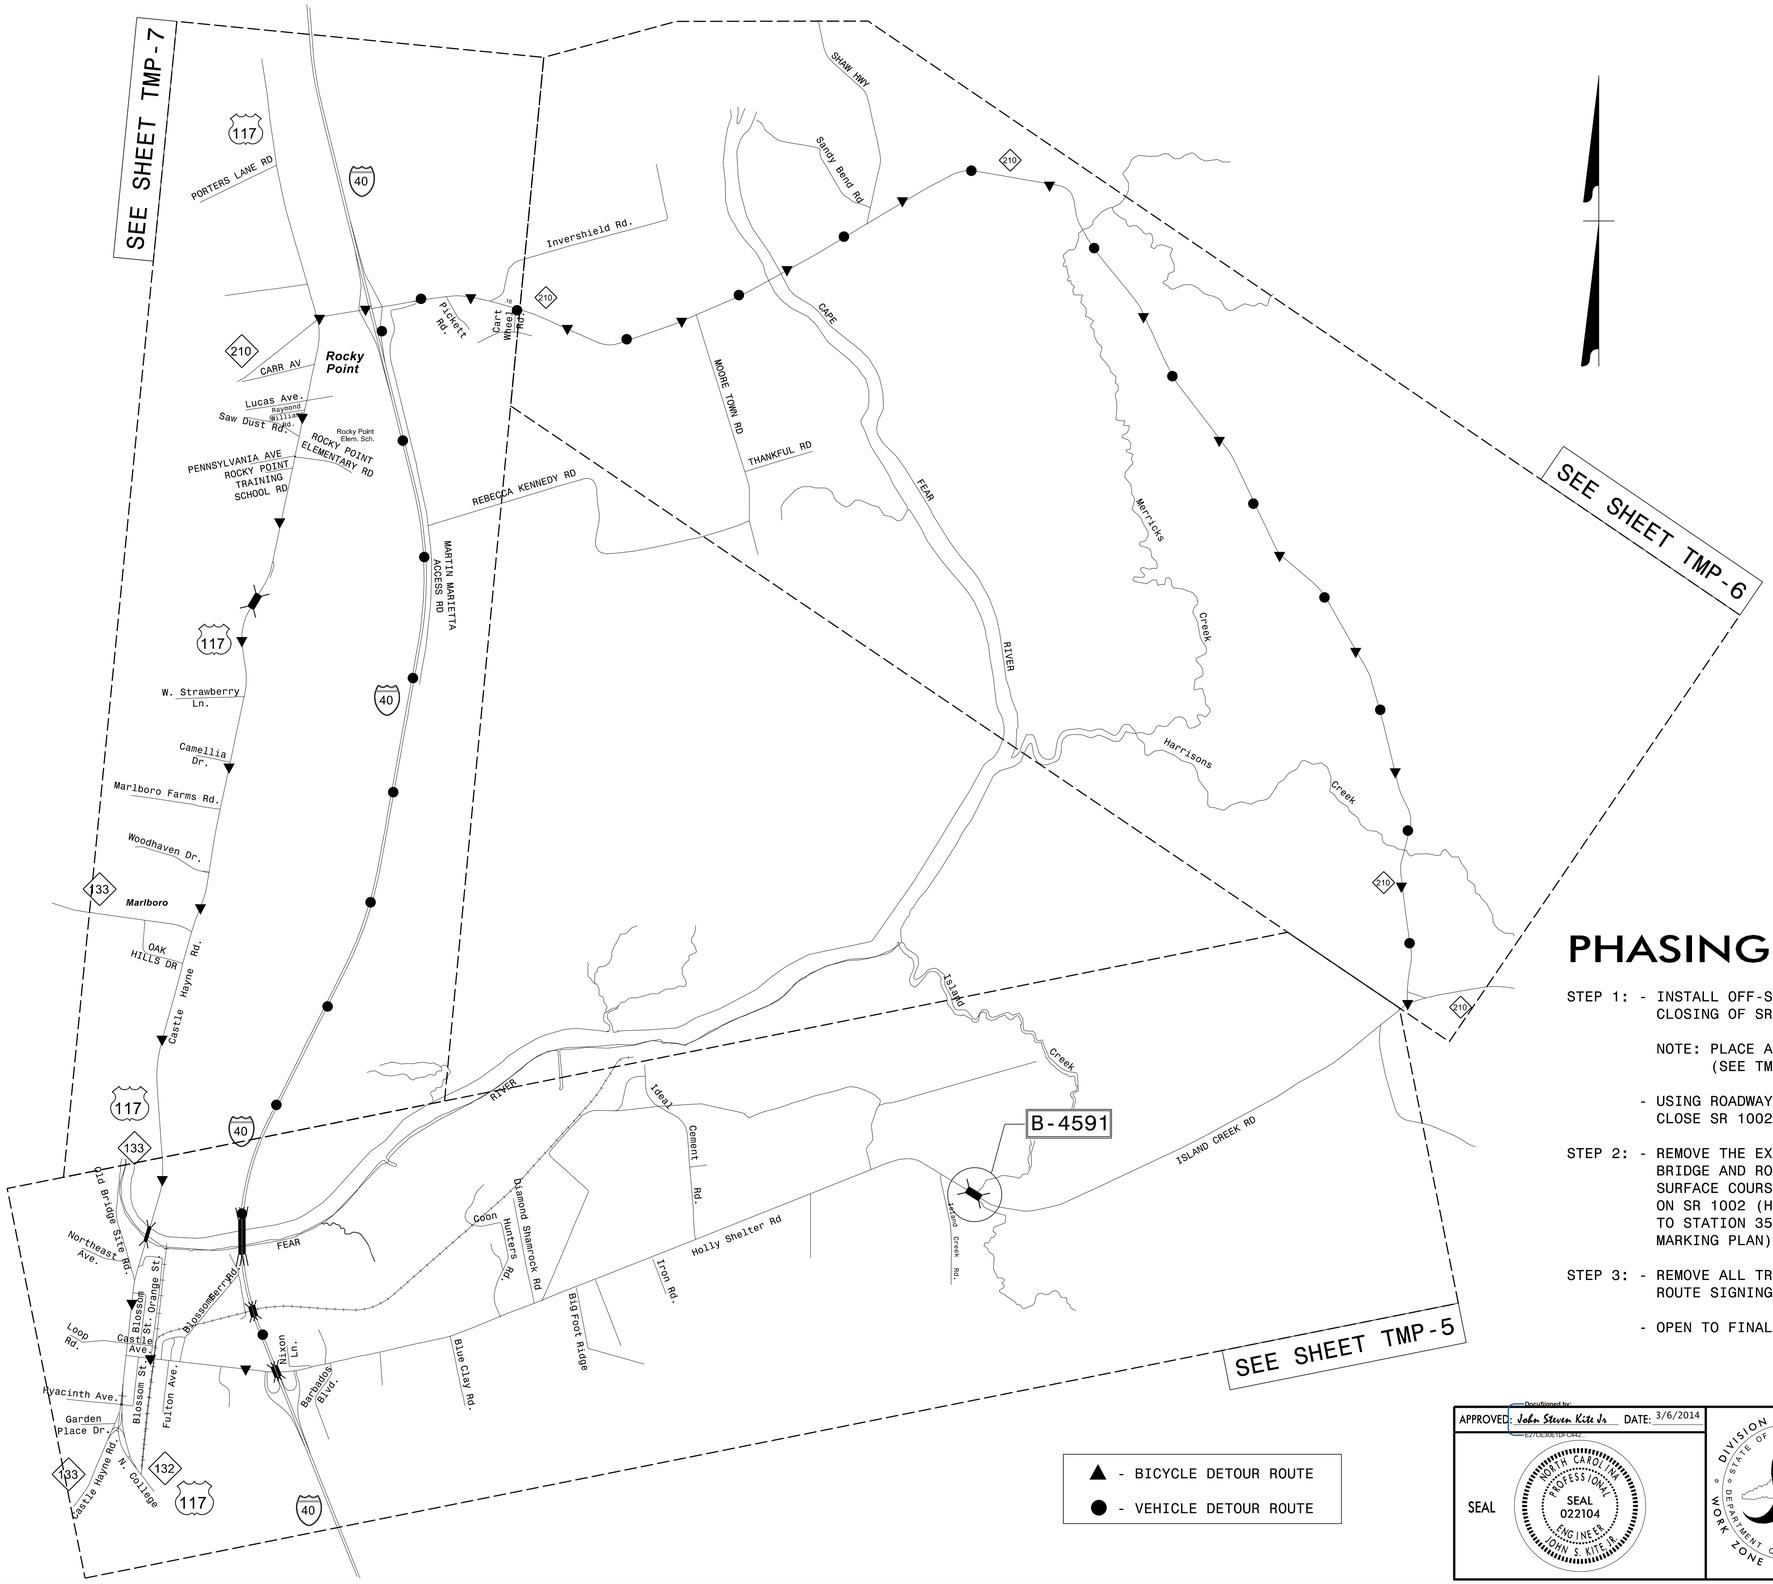

PHASING

STEP 1: - INSTALL OFF-SITE DETOUR ROUTE SIGNS AND ASSEMBLIES FOR THE CLOSING OF SR 1002 (HOLLY SHELTER RD., -L-).

NOTE: PLACE ADDITION DETOUR ROUTE SIGNS FOR BIKE ROUTE. (SEE TMP-5 THRU TMP-7).

- USING ROADWAY STANDARD DRAWING NO. 1101.03, SHEET 1 OF 9, CLOSE SR 1002 (HOLLY SHELTER RD., -L-) TO THRU TRAFFIC.

STEP 2: - REMOVE THE EXISTING BRIDGE AND CONSTRUCT THE PROPOSED BRIDGE AND ROADWAY UP TO AND INCLUDING THE FINAL LAYER OF SURFACE COURSE AND PLACE FINAL PAVEMENT MARKINGS AND MARKERS ON SR 1002 (HOLLY SHELTER RD., -L-) FROM STATION 13+00 +/- -L- TO STATION 35+20+/- -L-. (SEE CONSTRUCTION PLANS AND PAVEMENT MARKING PLAN).

STEP 3: - REMOVE ALL TRAFFIC CONTROL DEVICES, SIGNING AND DETOUR ROUTE SIGNING.

- OPEN TO FINAL TRAFFIC PATTERN.

▲ - BICYCLE DETOUR ROUTE

● - VEHICLE DETOUR ROUTE

APPROVED: DocuSigned by: John Steven Kite Jr DATE: 3/6/2014
E27CE0E7DF1442...

SEAL

NORTH CAROLINA PROFESSIONAL SEAL 022104 ENGINEER JOHN S KITE JR

DIVISION OF HIGHWAYS STATE OF NORTH CAROLINA DEPARTMENT OF TRANSPORTATION WORK ZONE TRAFFIC CONTROL

OFF-SITE DETOUR OVERVIEW AND PHASING

3/5/2014
P:\TIPProjects-B\B4591\Traffic\TrafficControl\TCP\B4591_TC_TMP_03.dgn
User:sngreen