DocuSign Envelope ID: 49D82CB2-241A-45D1-BF8E-DD4B7C099928

PROJ. REFERENCE NO.	SHEET NO.
B-4591	TMP-7

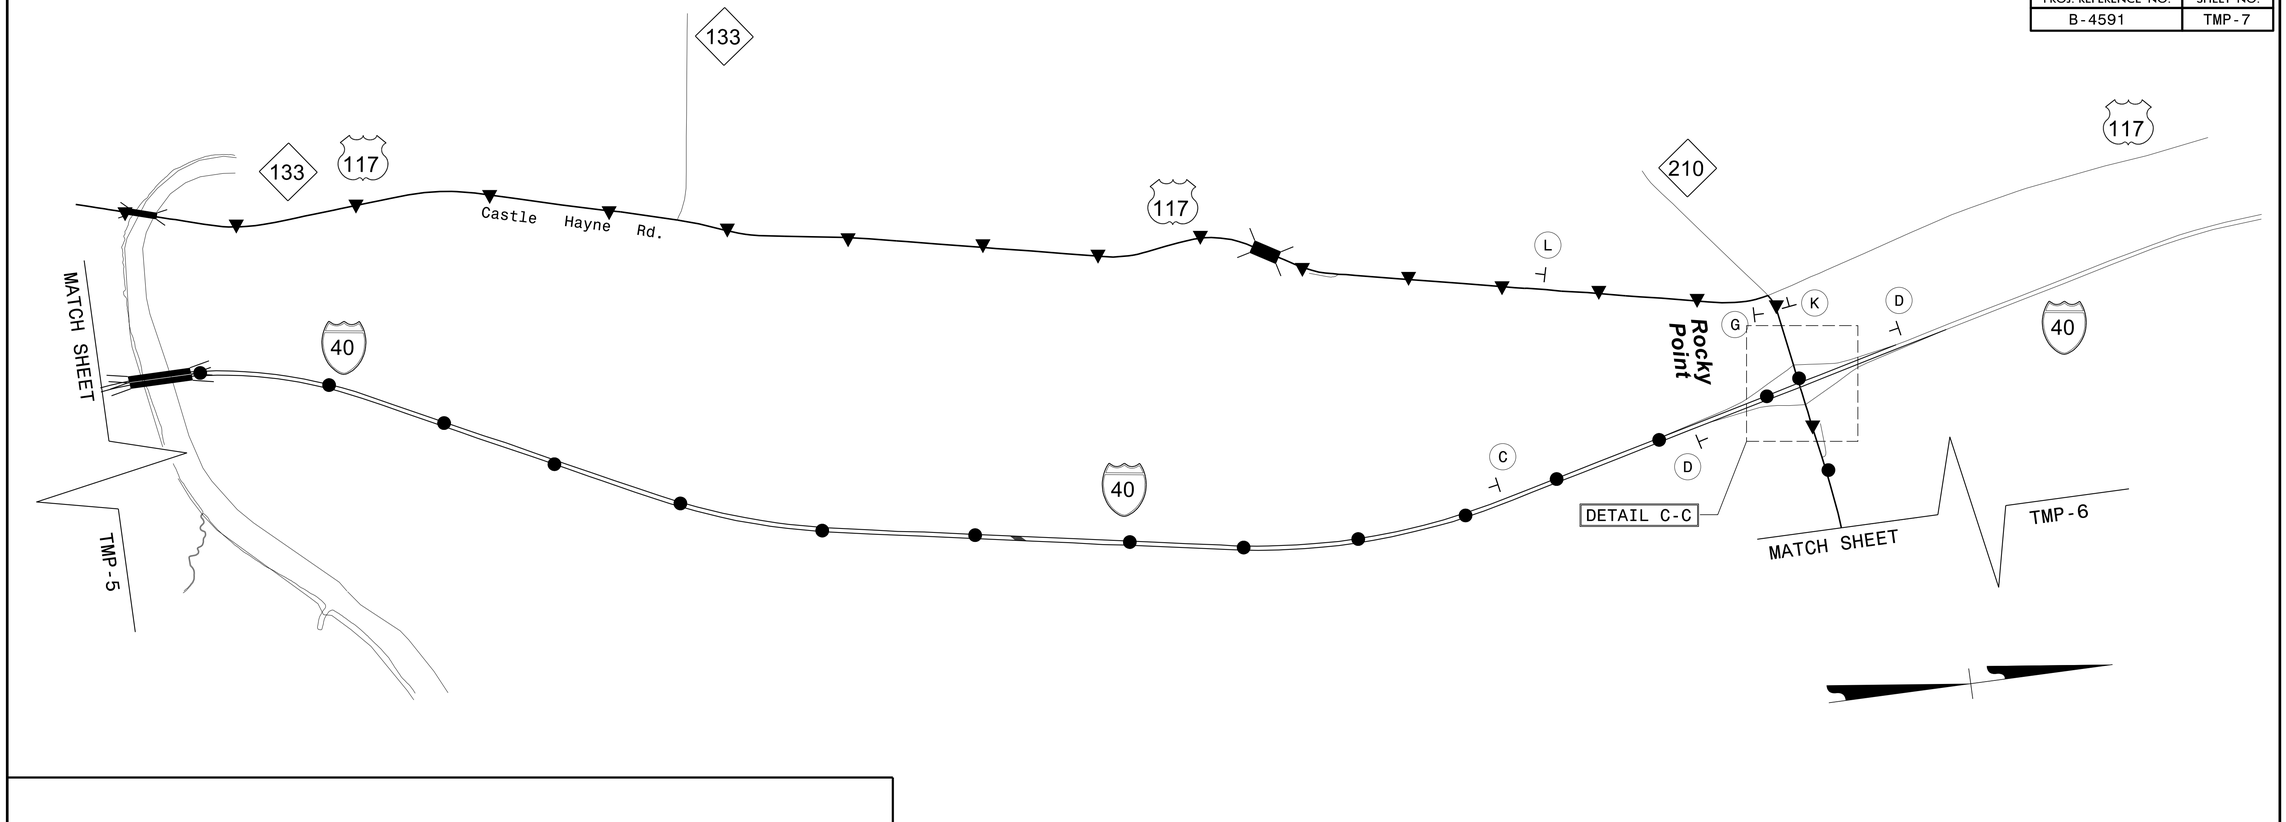

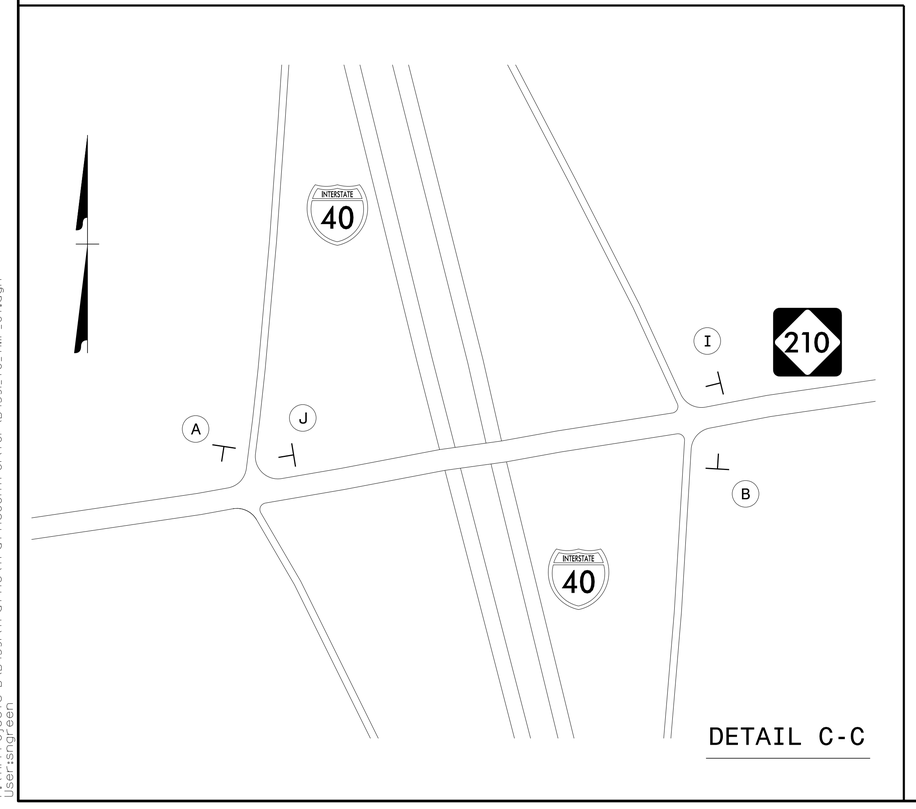

NOTES:
1. SEE SHEET TMP-4 FOR TEMPORARY TRAFFIC CONTROL SIGNS AND DEVISES.

2. ALL DETOUR SIGNS LOCATIONS ARE APPROXIMATE.

3. ALL DETOUR SIGNS ARE BLACK ON ORANGE UNLESS OTHERWISE NOTED.

APPROVED: DocuSigned by: John Steven Kite Jr DATE: 3/6/2014

SEAL

NORTH CAROLINA PROFESSIONAL SEAL 022104 ENGINEER JOHN S. KITE, JR.

DIVISION OF HIGHWAYS STATE OF NORTH CAROLINA DEPARTMENT OF TRANSPORTATION WORK ZONE TRAFFIC CONTROL

TEMPORARY TRAFFIC CONTROL DETOUR DETAIL C

3/5/2014
P:\TIPProjects-B\B4591\Traffic\TrafficControl\TCP\B4591_TC_TMP_07.dgn
User:sngreen