09/08/99

TIP PROJECT: B-4591

T.I.P. NO.	SHEET NO.
B-4591	UO-1

STATE OF NORTH CAROLINA
DIVISION OF HIGHWAYS

UTILITIES BY OTHERS PLANS
NEW HANOVER/ PENDER COUNTIES

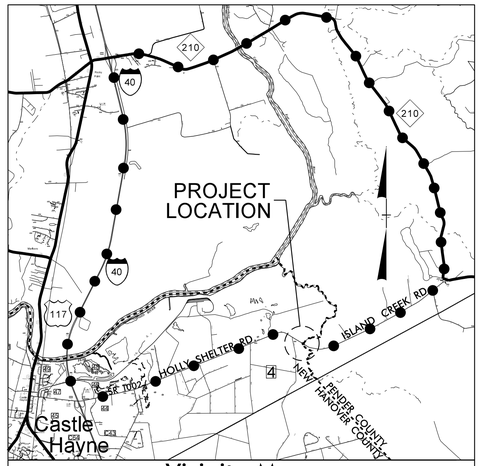

Vicinity Map
OFFSITE DETOUR ROUTE

LOCATION: BRIDGE #4 OVER ISLAND CREEK ON SR 1002 (HOLLY SHELTER RD./ISLAND CREEK RD.)

TYPE OF WORK: RELOCATION OF POWER AND TELEPHONE

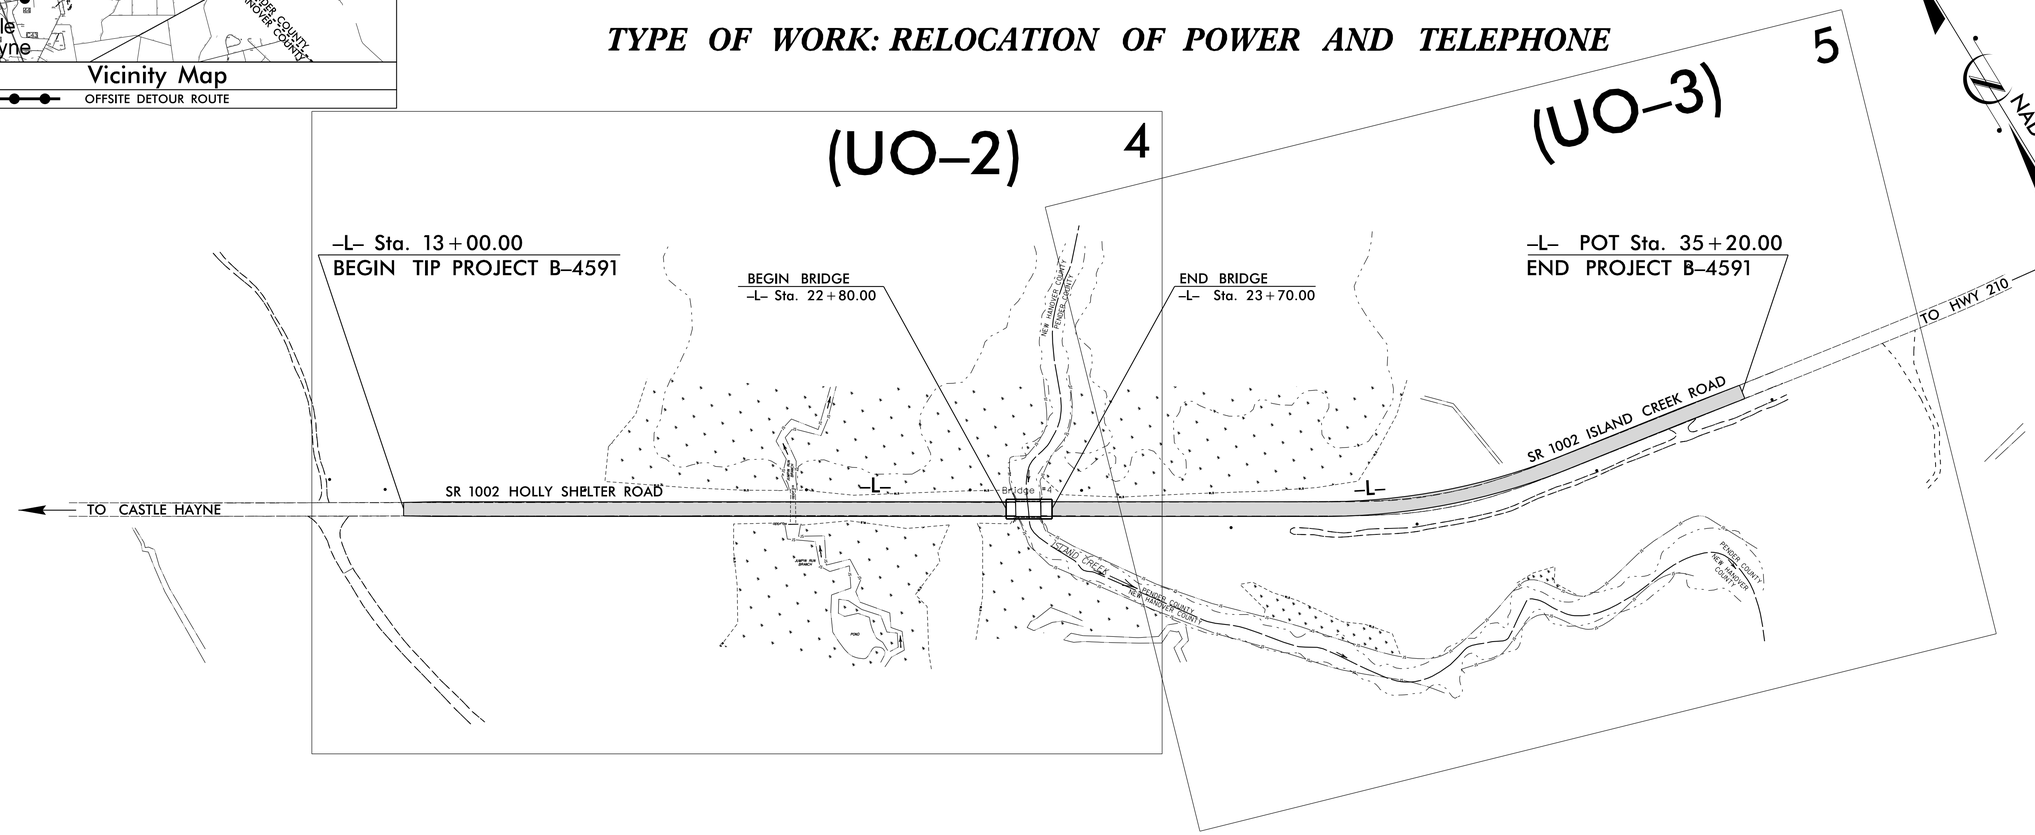

GRAPHIC SCALES

50 25 0 50 100
PLANS

50 25 0 50 100
PROFILE (HORIZONTAL)

10 5 0 10 20
PROFILE (VERTICAL)

INDEX OF SHEETS

SHEET NO.	DESCRIPTION
UO-1	TITLE SHEET
UO-2 THRU UO-3	UTILITY BY OTHERS PLAN SHEET

UTILITY OWNERS ON PROJECT

(A) Progress Energy (Power)
contact: Eddie Watkins (919) 882-5051 (Office)
(919) 518-5248 (Mobile)

(B) AT&T (Telephone)
contact: Shannon Coston (910) 341-1623

PREPARED IN THE OFFICE OF:
DIVISION OF HIGHWAYS
UTILITIES UNIT
UTILITIES ENGINEERING
1555 MAIL SERVICES CENTER
RALEIGH NC 27699-1555
PHONE (919) 707-6690
FAX (919) 250-4151

Roger Worthington, P.E. UTILITIES SECTION ENGINEER
Corey Bousquet, P.E. UTILITIES SQUAD LEADER PROJECT ENGINEER
Nabil Hamdan UTILITIES PROJECT DESIGNER

05-FEB-2014 10:26
R:\Utilities\Engineering\UBO\Proj\b4591_ut_tsh_U001_psh.dgn
$$$$USERNAME$$$$