PROJECT REFERENCE NO.	SHEET NO.
B-4591	EC-7/CONST.5
R/W SHEET NO.	
ROADWAY DESIGN ENGINEER	HYDRAULICS ENGINEER

Place Matting for Erosion Control on Slopes Adjacent to Permitted Wetlands as Work Allows.

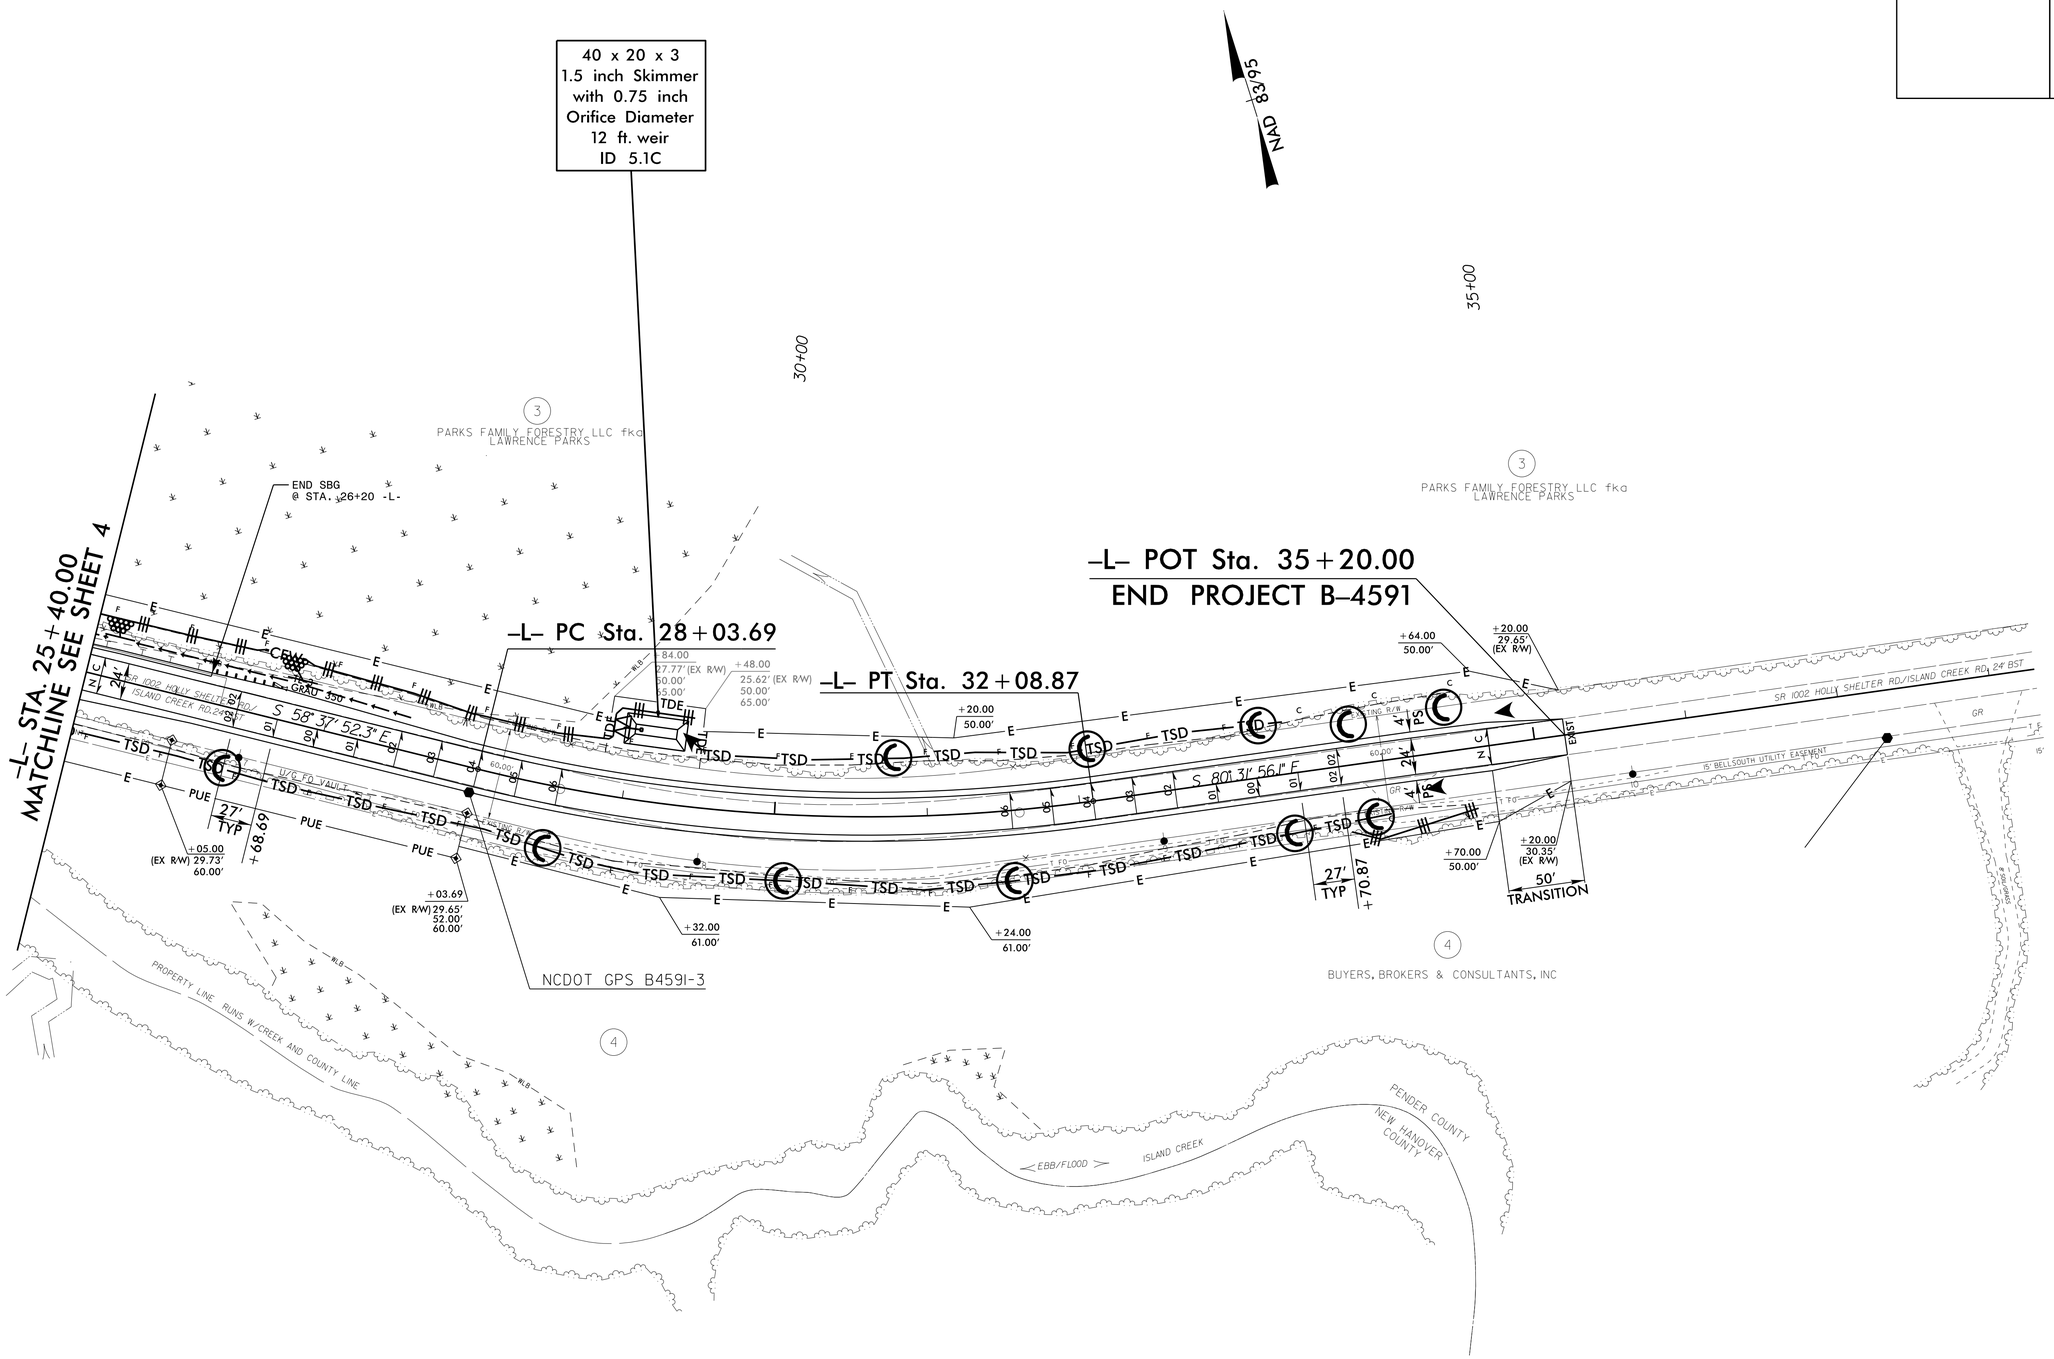

8/17/99

05-MAR-2014 16:01
H:\Environmental\Design\B-4591_EC_psh5.dgn
kcampbell
REV 2014.6