| PROJECT REFERENCE NO. | SHEET NO. |
|---|---|
| B-4983 | 5 |

ROADWAY DESIGN ENGINEER
NORTH CAROLINA PROFESSIONAL SEAL 24912 ENGINEER KEVIN E. MOORE
DocuSigned by: Kevin E. Moore 4/10/2014
7E0B1CF9C15A4A7...

HYDRAULICS ENGINEER
NORTH CAROLINA PROFESSIONAL SEAL 20870 ENGINEER MARC T. SHOWN
DocuSigned by: Marc Shown 4/11/2014
4BD2AAECDAD8BC2...

# -L-

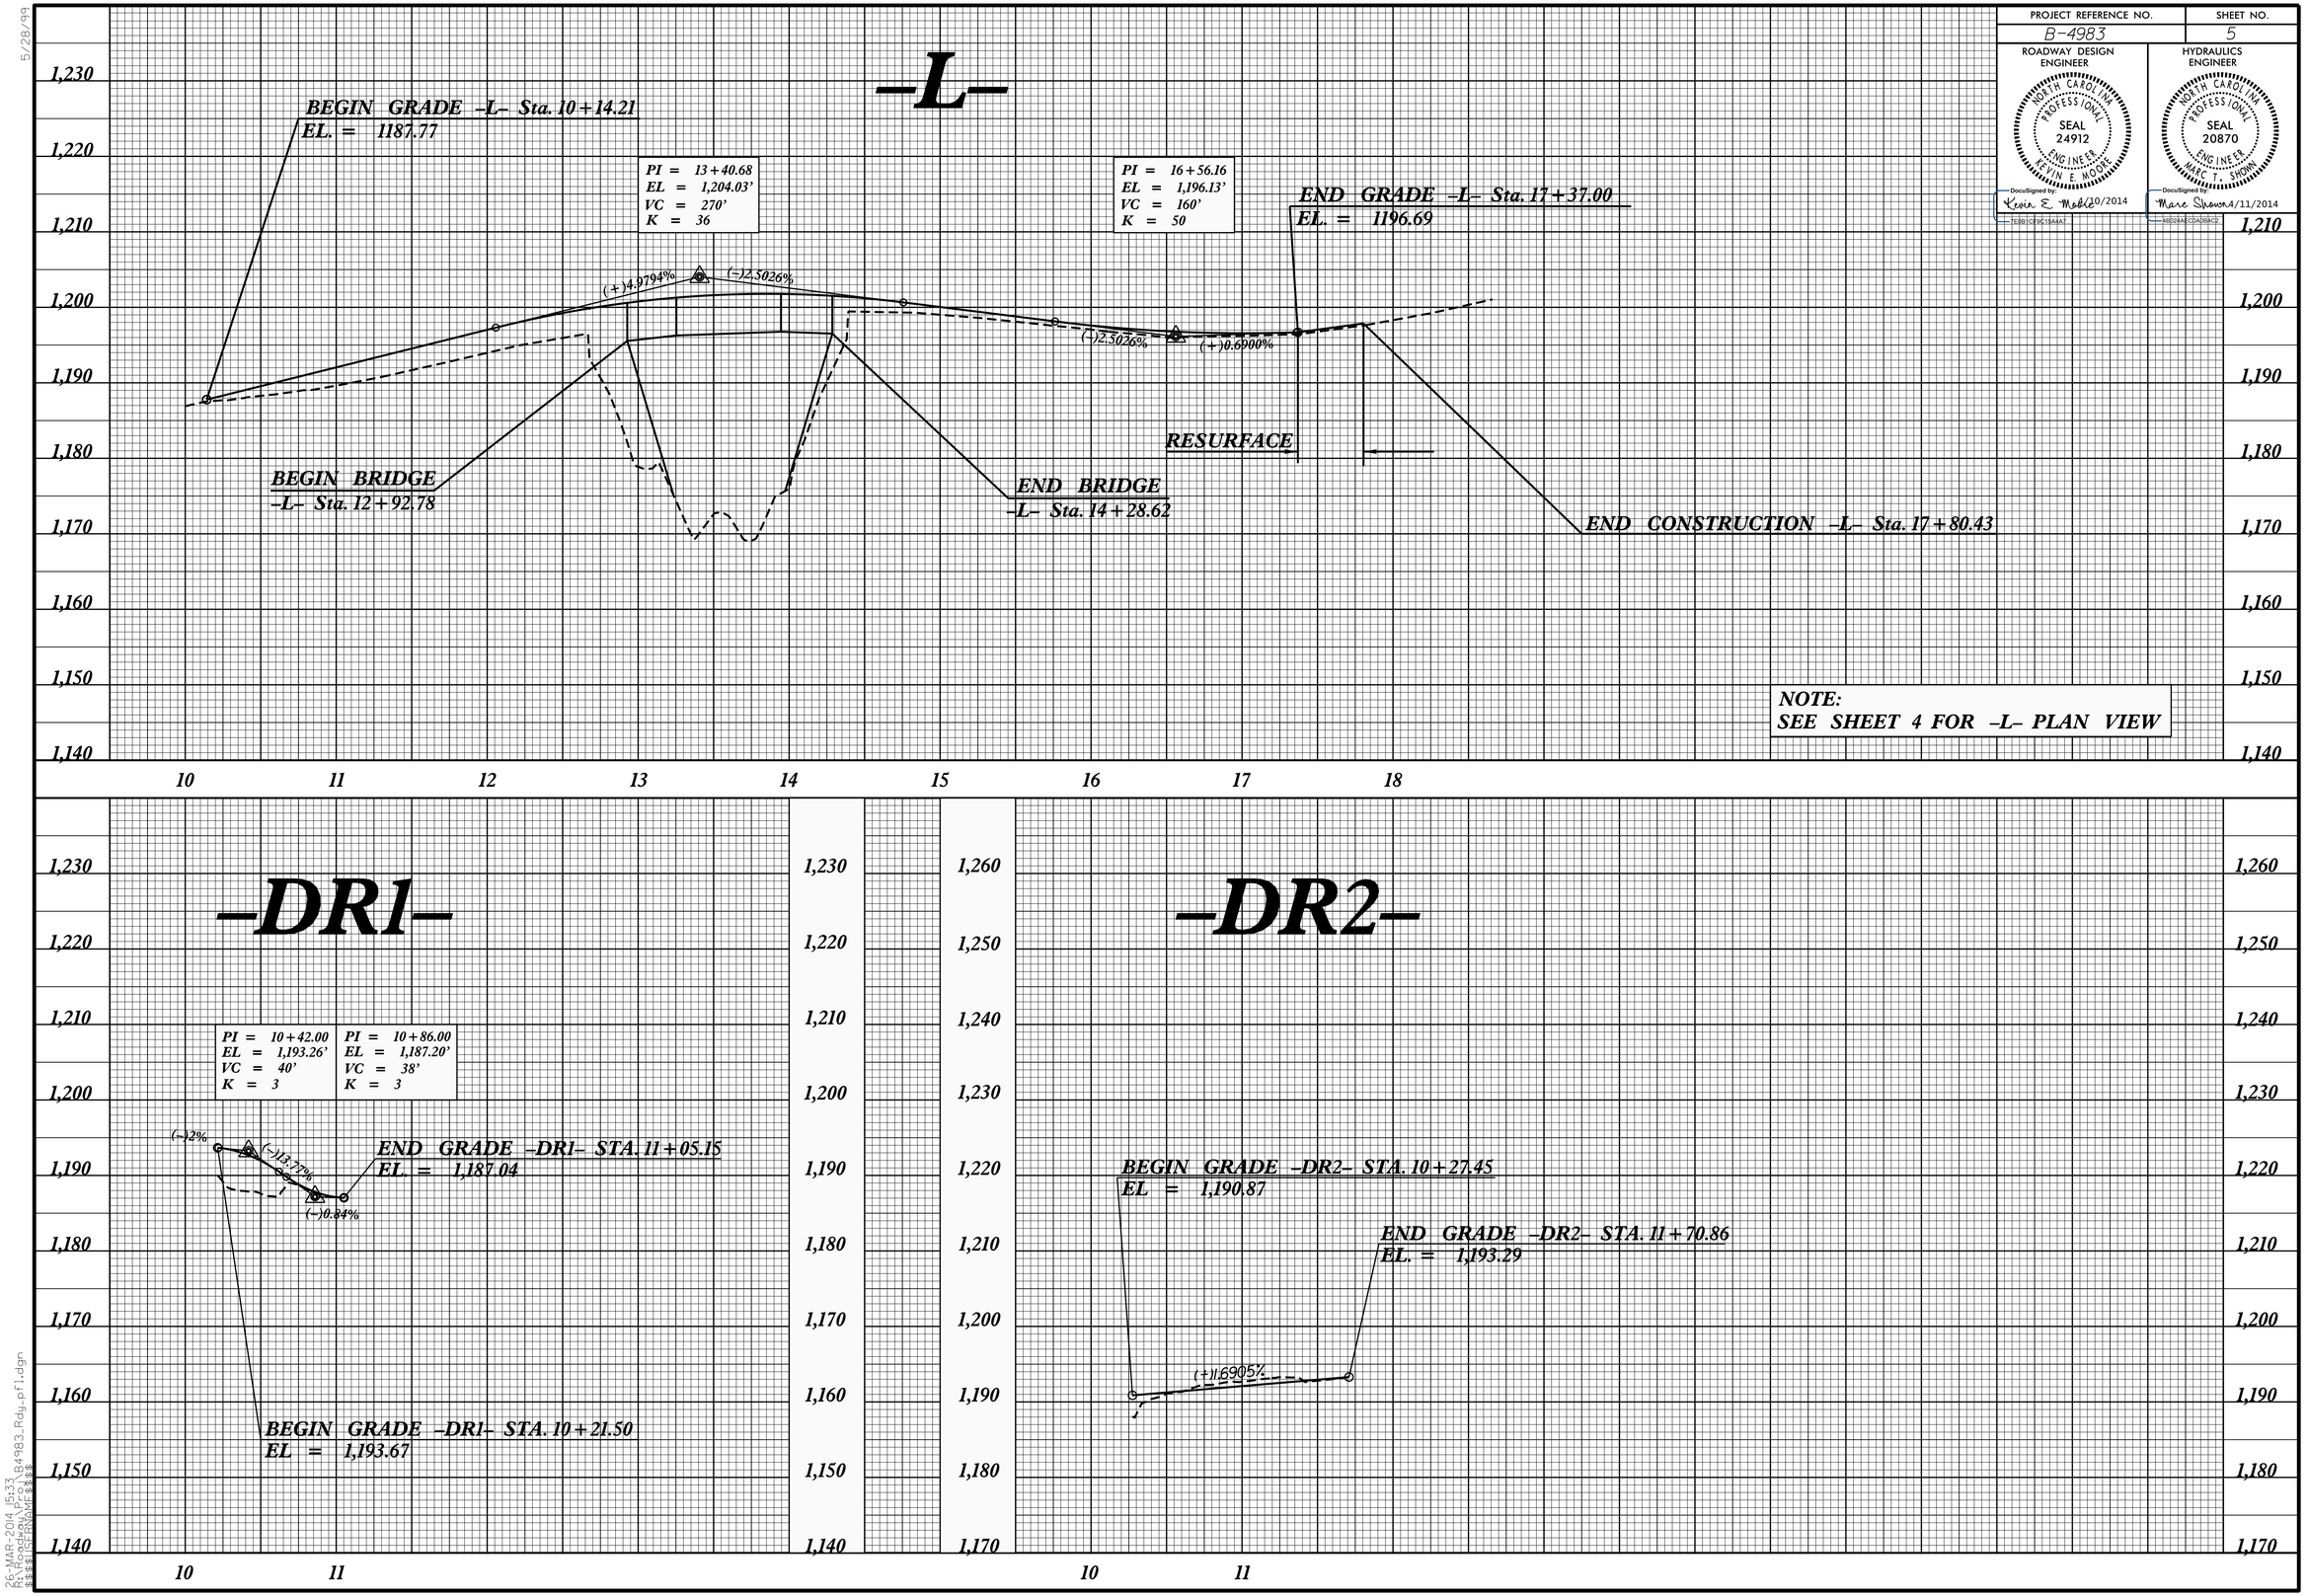


5/28/99

26-MAR-2014 15:33
R:\Roadway\Proj\B4983_Rdy_pf1.dgn
$$$$USER$$$$