TIP NO.	SHEET NO.
B-4983	SIGN-3

APPROVED: DocuSigned by: Ronald W. King — 0695D7A9577C4DC... 5/6/2014

DATE:

SEAL

NORTH CAROLINA PROFESSIONAL SEAL 022959 ENGINEER RONALD W. KING

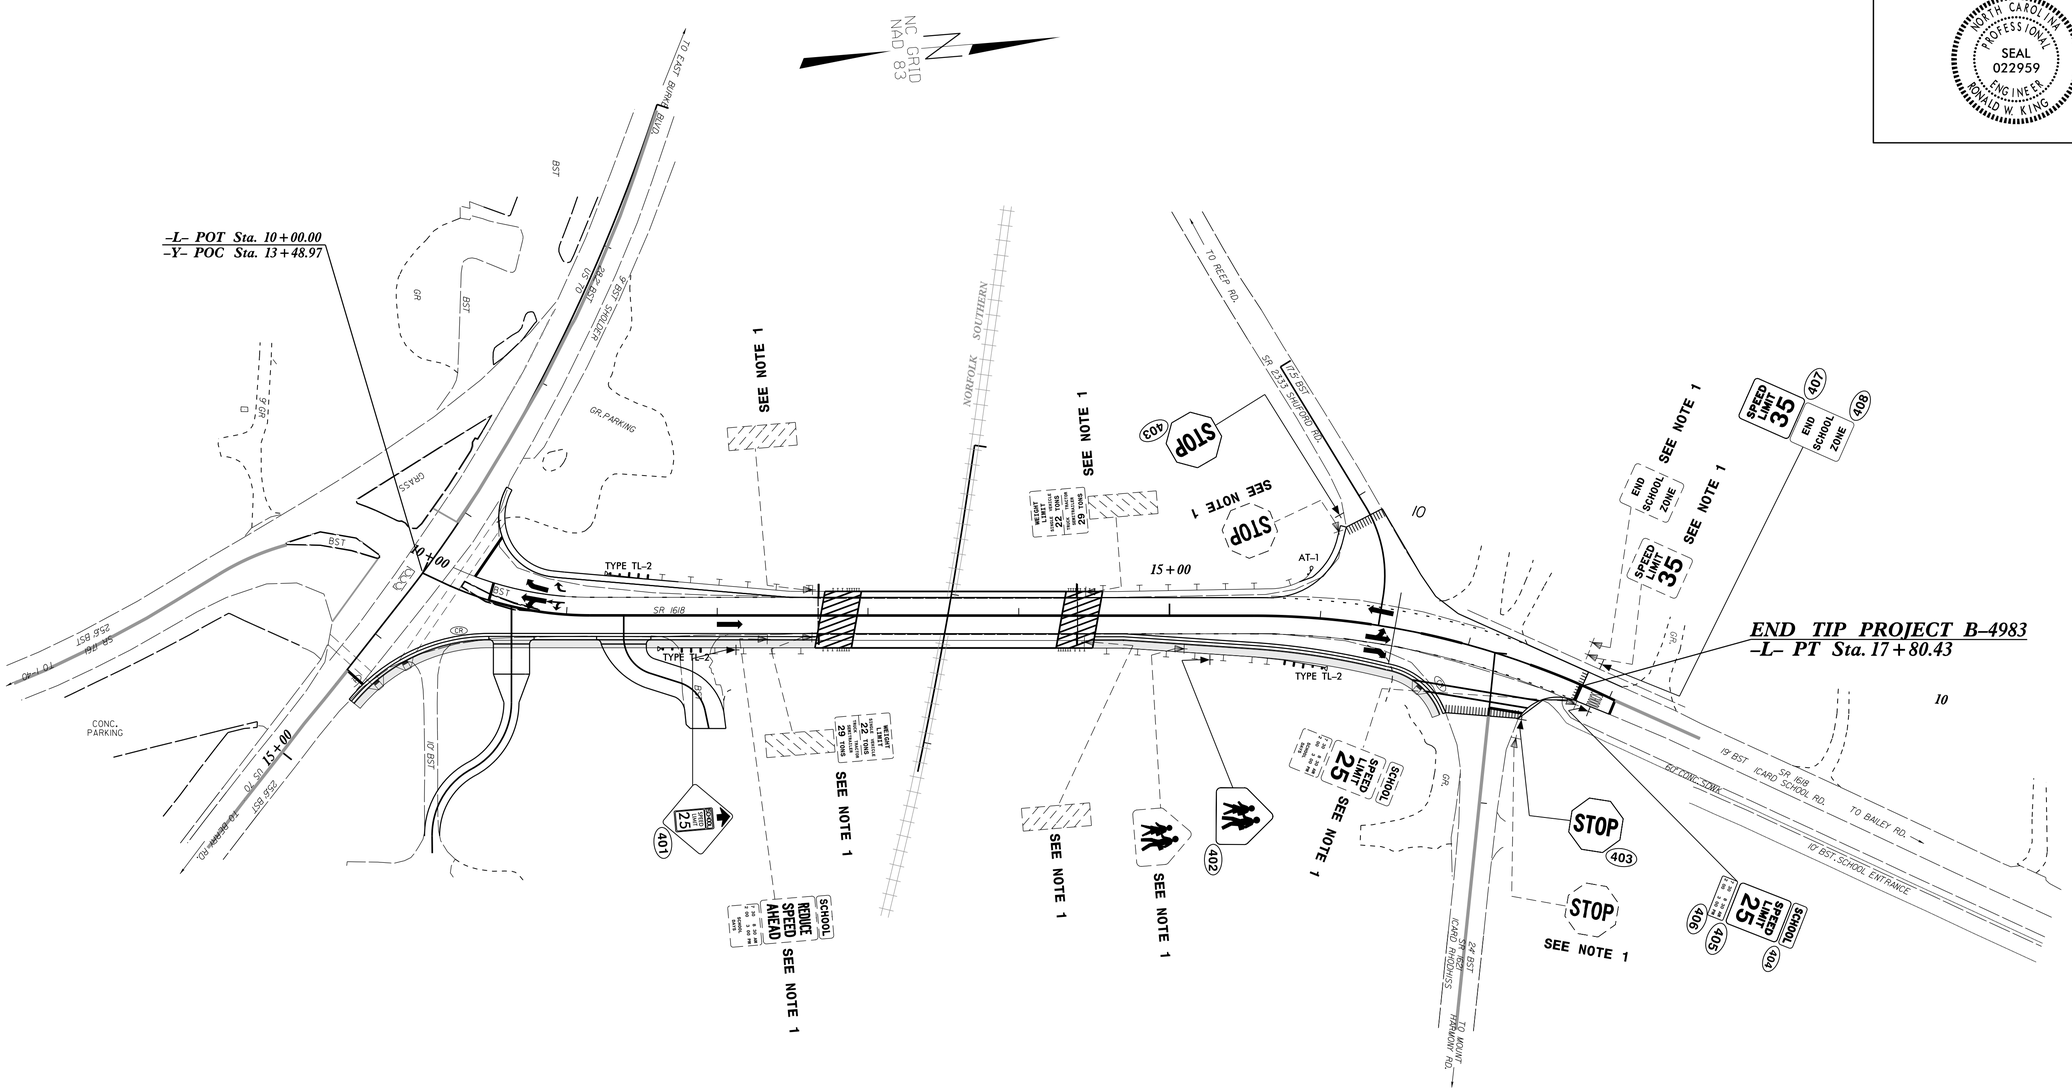

PROJECT NOTES

1 DISPOSAL OF SIGN SYSTEM, U-CHANNEL

EXISTING AND PROPOSED SIGNS

06-MAY-2014 14:5
P:\TIPProjects-B\B4983\Traffic\Signing\CADD\Signing Layout Plans\B-4983_Sgn_Existing.dgn
meacon AT TE274922