TIP NO.	SHEET NO.
B-4983	PMP-4

APPROVED: DocuSigned by: Ronald W. King 0695D7A9577C4DC... 5/6/2014

DATE:

SEAL

NORTH CAROLINA PROFESSIONAL SEAL 022959 ENGINEER RONALD W. KING

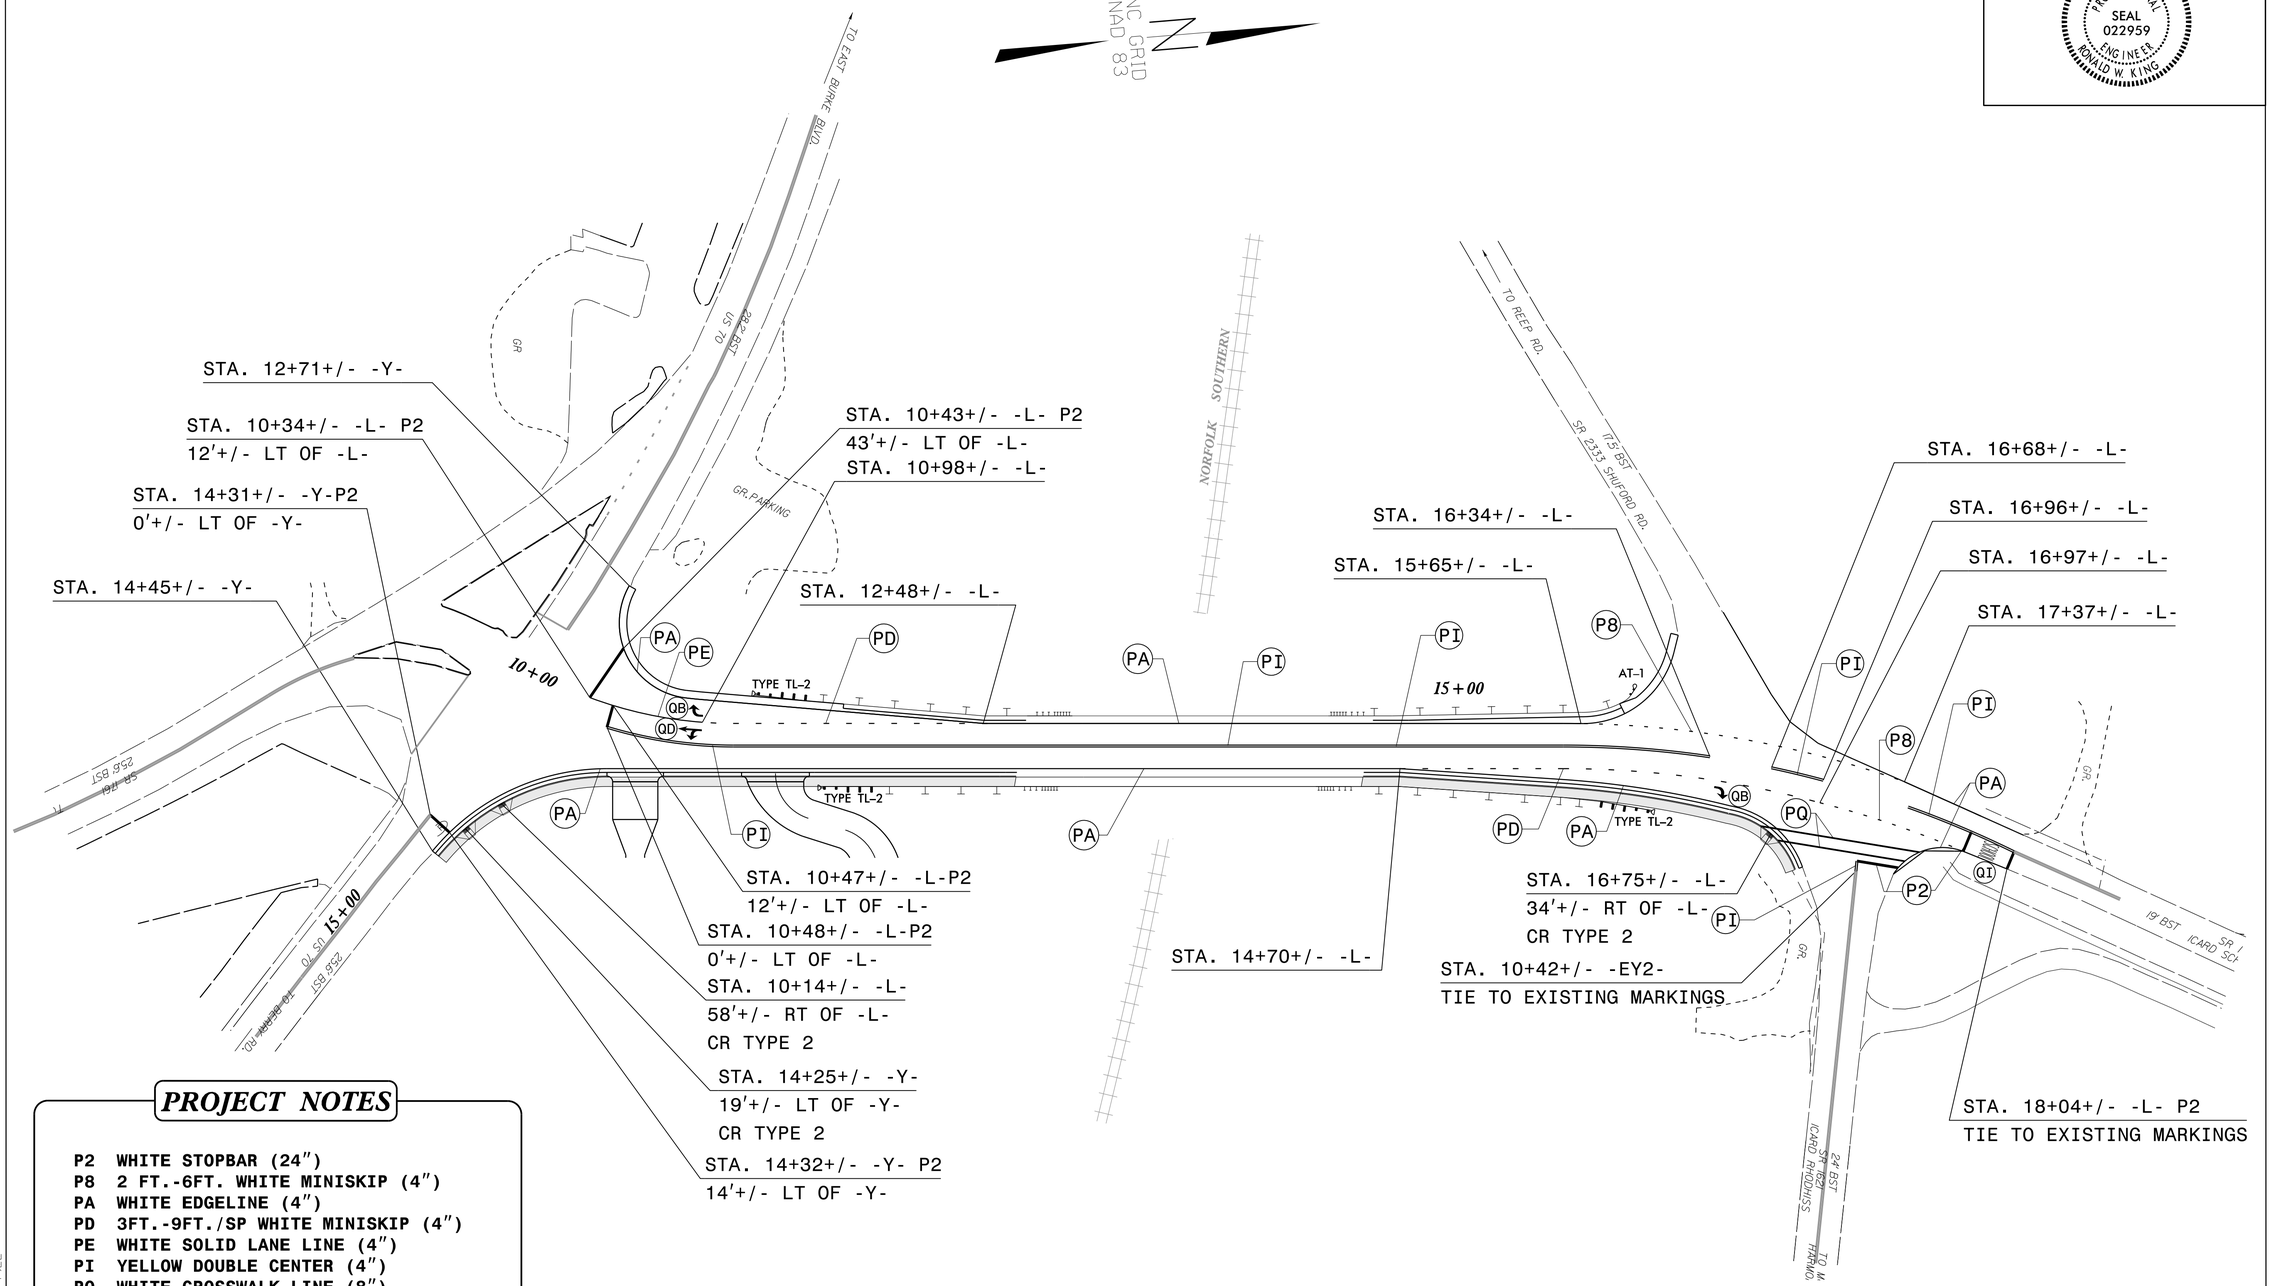

PROJECT NOTES

- P2 WHITE STOPBAR (24")
- P8 2 FT.-6FT. WHITE MINISKIP (4")
- PA WHITE EDGELINE (4")
- PD 3FT.-9FT./SP WHITE MINISKIP (4")
- PE WHITE SOLID LANE LINE (4")
- PI YELLOW DOUBLE CENTER (4")
- PQ WHITE CROSSWALK LINE (8")
- QB RIGHT TURN ARROW
- QD COMBO LEFT/STRAIGHT ARROW
- QI ALPHANUMERIC CHAR.

PAVEMENT MARKING DETAIL

06-MAY-2014 11:13
P:\TIPProjects-B\B4983\Traffic\Signing\CADD\Signing Layout Plans\B-4983_Sgn_PMP.dgn
meaton AT TE274922