DocuSign Envelope ID: 4E3A77DD-2083-49DF-8C74-7E7D9EB7BAA8

PROJECT REFERENCE NO.	SHEET NO.
B-4983	Sig. 2

PHASING DIAGRAM

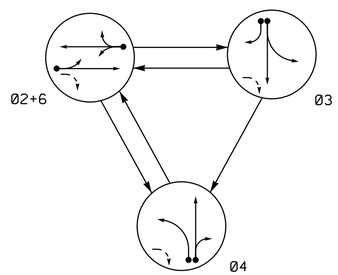

PHASING DIAGRAM DETECTION LEGEND

- DETECTED MOVEMENT
- UNDETECTED MOVEMENT (OVERLAP)
- UNSIGNALIZED MOVEMENT
- PEDESTRIAN MOVEMENT

TABLE OF OPERATION

SIGNAL FACE	PHASE 02+6	PHASE 03	PHASE 04	FLASH
21,22	G	R	R	Y
31	R	G ←	R	R
32	R	G	R	R
41	R	R	G ←	R
42,43	R	R	G	R
61,62	G	R	R	Y

SIGNAL FACE I.D.

All Heads L.E.D.

OASIS 2070 LOOP & DETECTOR INSTALLATION CHART

INDUCTIVE LOOPS					DETECTOR PROGRAMMING							
LOOP	SIZE (FT)	DISTANCE FROM STOPBAR (FT)	TURNS	NEW LOOP	PHASE	CALLING	EXTENSION	FULL TIME DELAY	STRETCH TIME	DELAY TIME	SYSTEM LOOP	NEW CARD
2A	6X6	300	5	Y	2	Y	Y	-	-	-	-	Y
2B	6X40	0	2-4-2	Y	2	Y	Y	Y	2.0	5	-	Y
3A	6X40	0	2-4-2	Y	3	Y	Y	-	-	3	-	Y
3B	6X40	0	2-4-2	Y	3	Y	Y	-	-	10	-	Y
3C	6X6	0	3	Y	3	Y	Y	-	-	15	-	Y
4A	6X40	0	2-4-2	Y	4	Y	Y	-	-	3	-	Y
4B	6X40	0	2-4-2	Y	4	Y	Y	-	-	10	-	Y
6A	6X6	300	6	Y	6	Y	Y	-	-	-	-	Y
6B	6X40	0	2-4-2	Y	6	Y	Y	Y	2.0	5	-	Y

3 Phase
Fully Actuated
Isolated

NOTES

1. Refer to "Roadway Standard Drawings NCDOT" dated January 2012 and "Standard Specifications for Roads and Structures" dated January 2012.
2. Do not program signal for late night flashing operation unless otherwise directed by the Engineer.
3. The order of phase 3 and phase 4 may be reversed.
4. Set all detector units to presence mode.

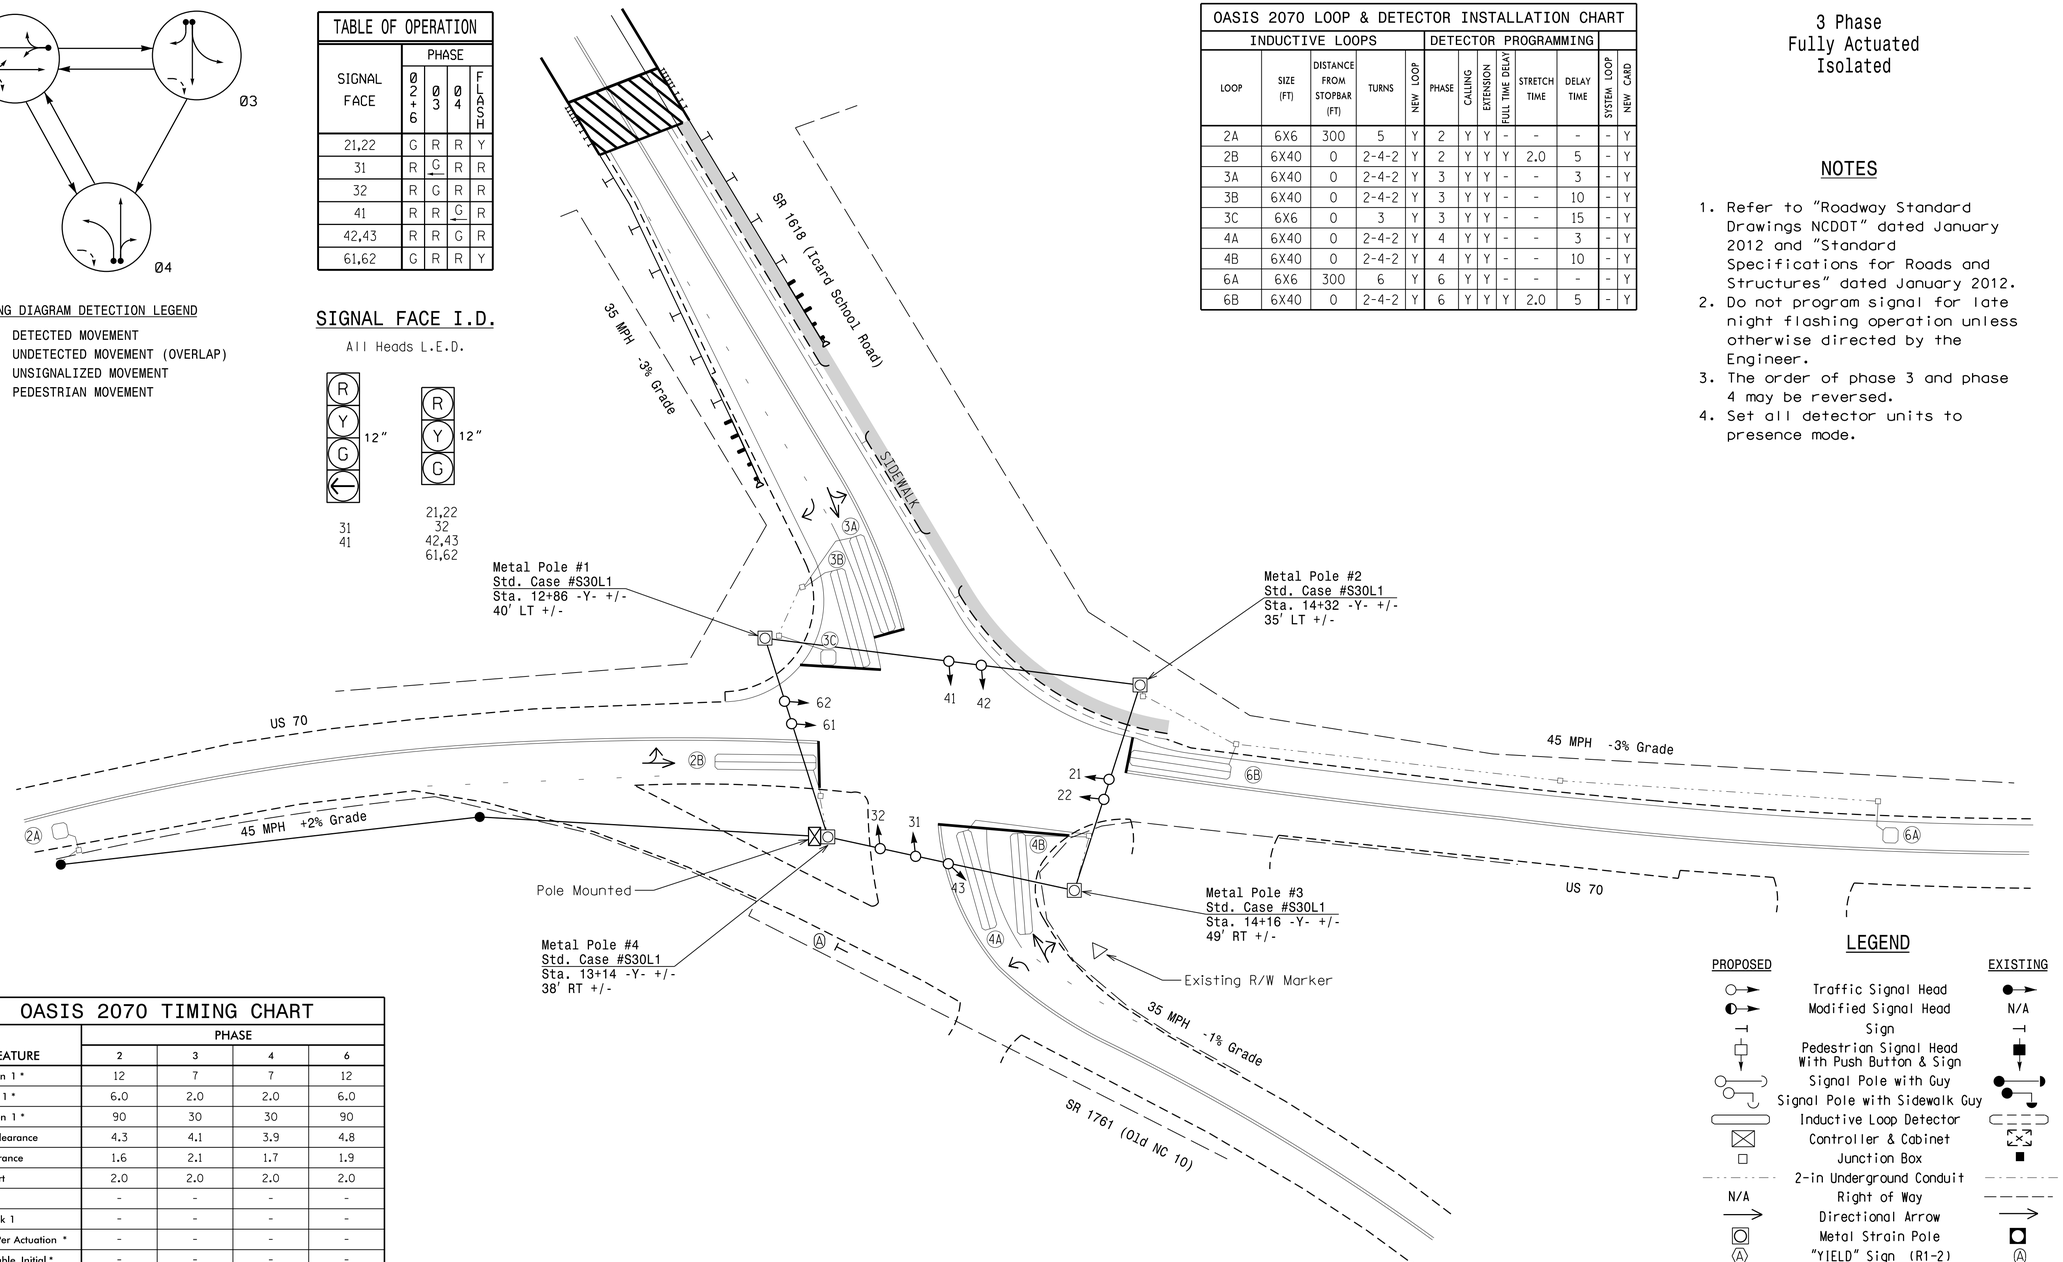

OASIS 2070 TIMING CHART

FEATURE	PHASE 2	PHASE 3	PHASE 4	PHASE 6
Min Green 1 *	12	7	7	12
Extension 1 *	6.0	2.0	2.0	6.0
Max Green 1 *	90	30	30	90
Yellow Clearance	4.3	4.1	3.9	4.8
Red Clearance	1.6	2.1	1.7	1.9
Red Revert	2.0	2.0	2.0	2.0
Walk 1 *	-	-	-	-
Don't Walk 1	-	-	-	-
Seconds Per Actuation *	-	-	-	-
Max Variable Initial *	-	-	-	-
Time Before Reduction *	20	-	-	20
Time To Reduce *	30	-	-	30
Minimum Gap	3.0	-	-	3.0
Recall Mode	MIN RECALL	-	-	MIN RECALL
Vehicle Call Memory	YELLOW	-	-	YELLOW
Dual Entry	-	-	-	-
Simultaneous Gap	ON	ON	ON	ON

* These values may be field adjusted. Do not adjust Min Green and Extension times for phases 2 and 6 lower than what is shown. Min Green for all other phases should not be lower than 4 seconds.

LEGEND

PROPOSED		EXISTING
	Traffic Signal Head	
	Modified Signal Head	N/A
	Sign	
	Pedestrian Signal Head With Push Button & Sign	
	Signal Pole with Guy	
	Signal Pole with Sidewalk Guy	
	Inductive Loop Detector	
	Controller & Cabinet	
	Junction Box	
	2-in Underground Conduit	
N/A	Right of Way	
	Directional Arrow	
	Metal Strain Pole	
	"YIELD" Sign (R1-2)	

Signal Upgrade

Prepared in the Offices of:
Transportation Mobility and Safety Division
STATE OF NORTH CAROLINA DEPARTMENT OF TRANSPORTATION
Signal Design Section
750 N.Greenfield Pkwy,Garner,NC 27529

SCALE 0 30 1"=30'

US 70
at
SR 1761 (Old NC 10) /
SR 1618 (Icard School Road)

Division 13 Burke County near Icard

PLAN DATE:	February 2014	REVIEWED BY:	T.J. Williams
PREPARED BY:	Z.M. Little	REVIEWED BY:	

REVISIONS	INIT.	DATE

SEAL
NORTH CAROLINA PROFESSIONAL SEAL 30530 ENGINEER ZACHARY M. LITTLE
DocuSigned by: Zachary M. Little
2/26/2014
DATE
SIGNATURE
SIG. INVENTORY NO. 13-0055

26-FEB-2014 13:29
R:\Traffic\Signals\Designs\Signals\13-0055\130055_sig_dsn_2014mmdd.dgn
zmlittle