PROJECT REFERENCE NO.	SHEET NO.
B-4983	U0-2

UTILITIES BY OTHERS

NOTE:
ALL PROPOSED UTILITY WORK SHOWN ON THIS SHEET WILL BE DONE BY OTHERS

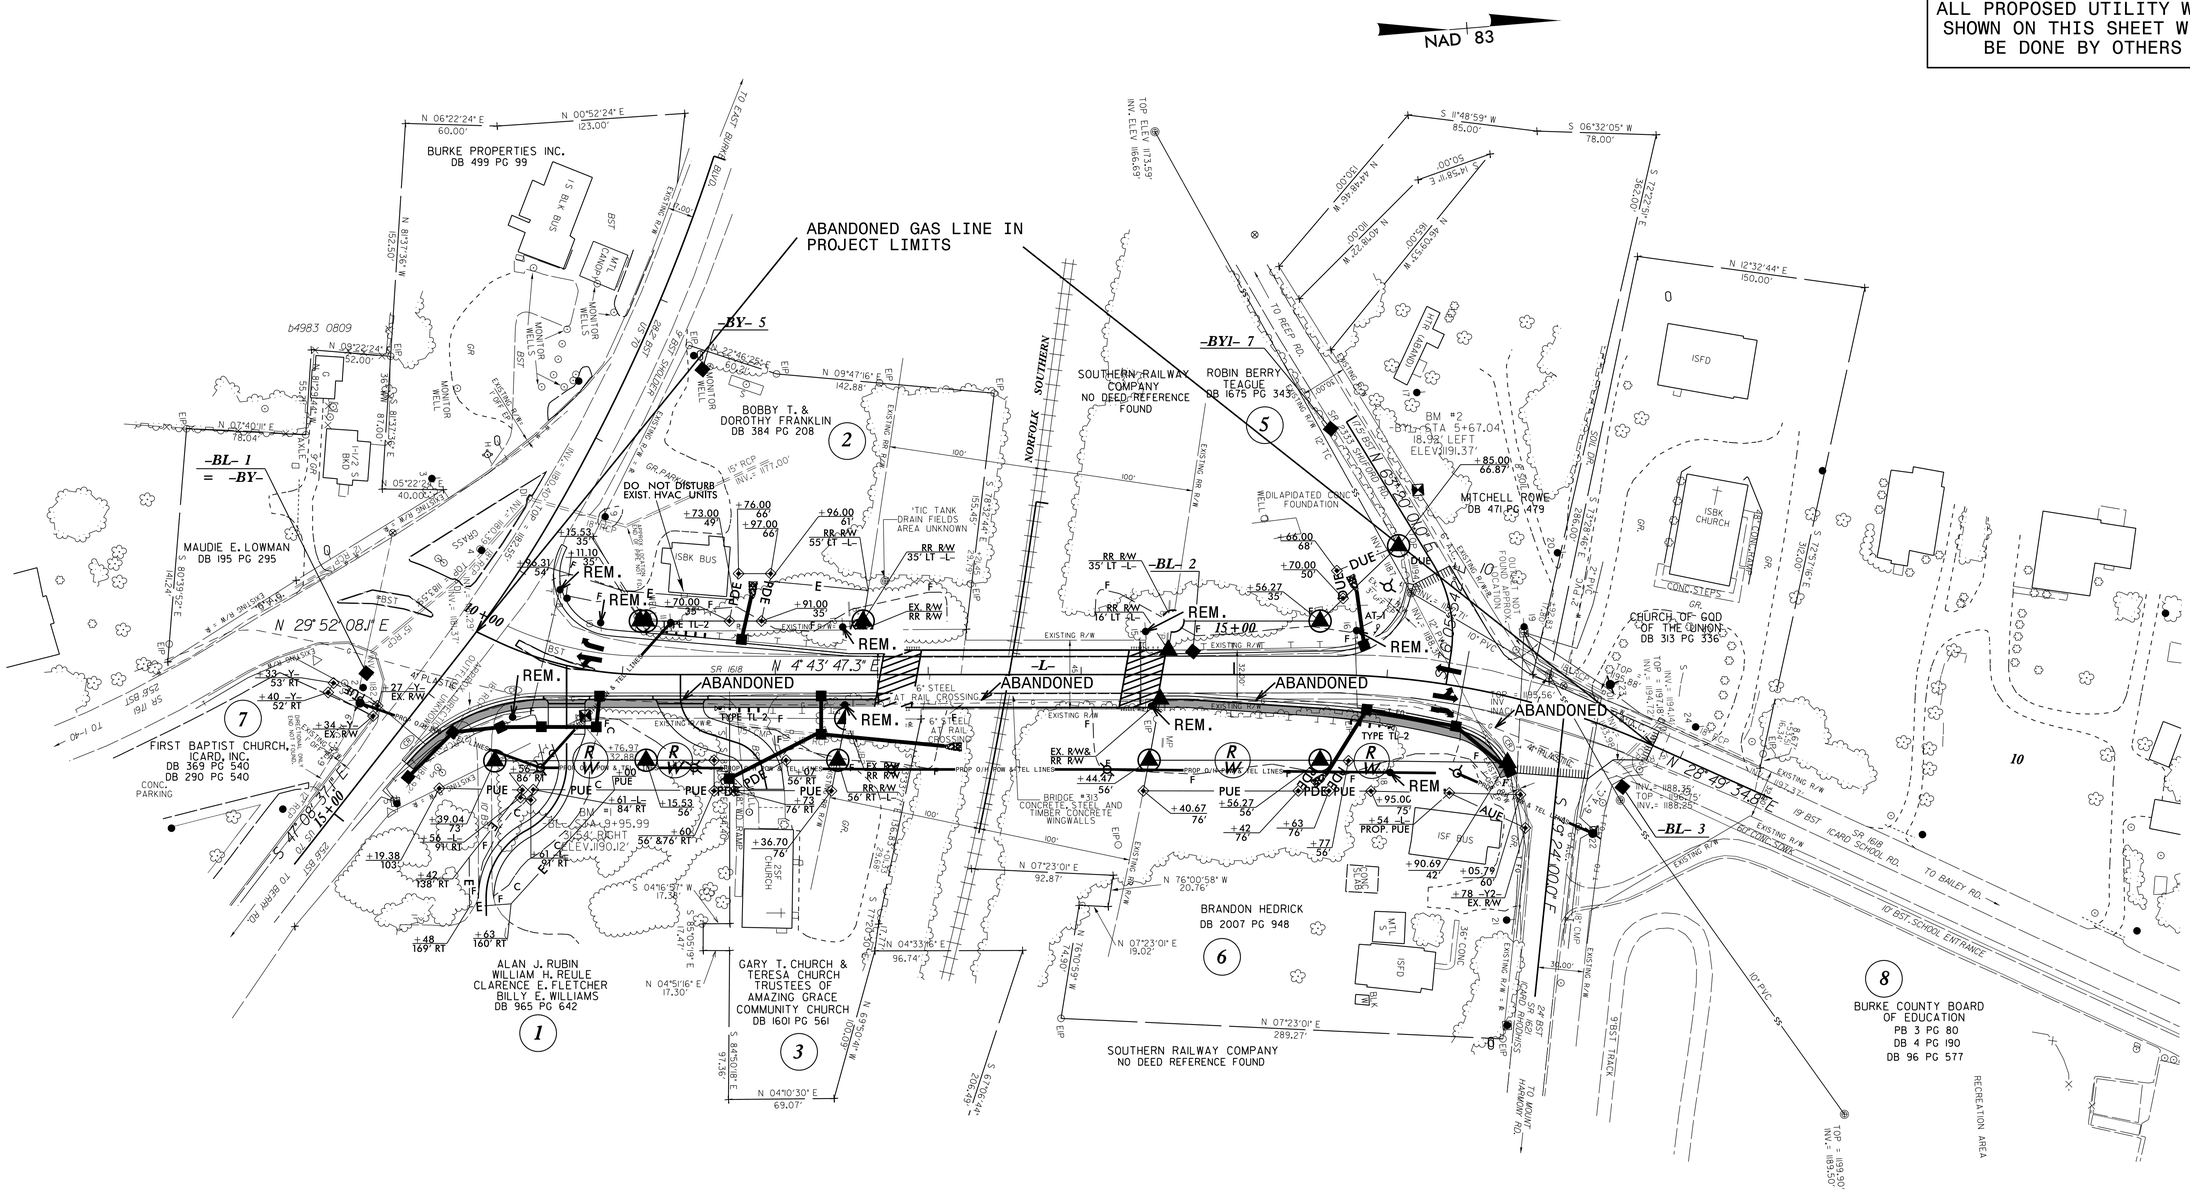

01-MAY-2014 15:11
:\Utilities\Engineering\U80\Proj\B-4983_Ut_U02.dgn
ssiegle